
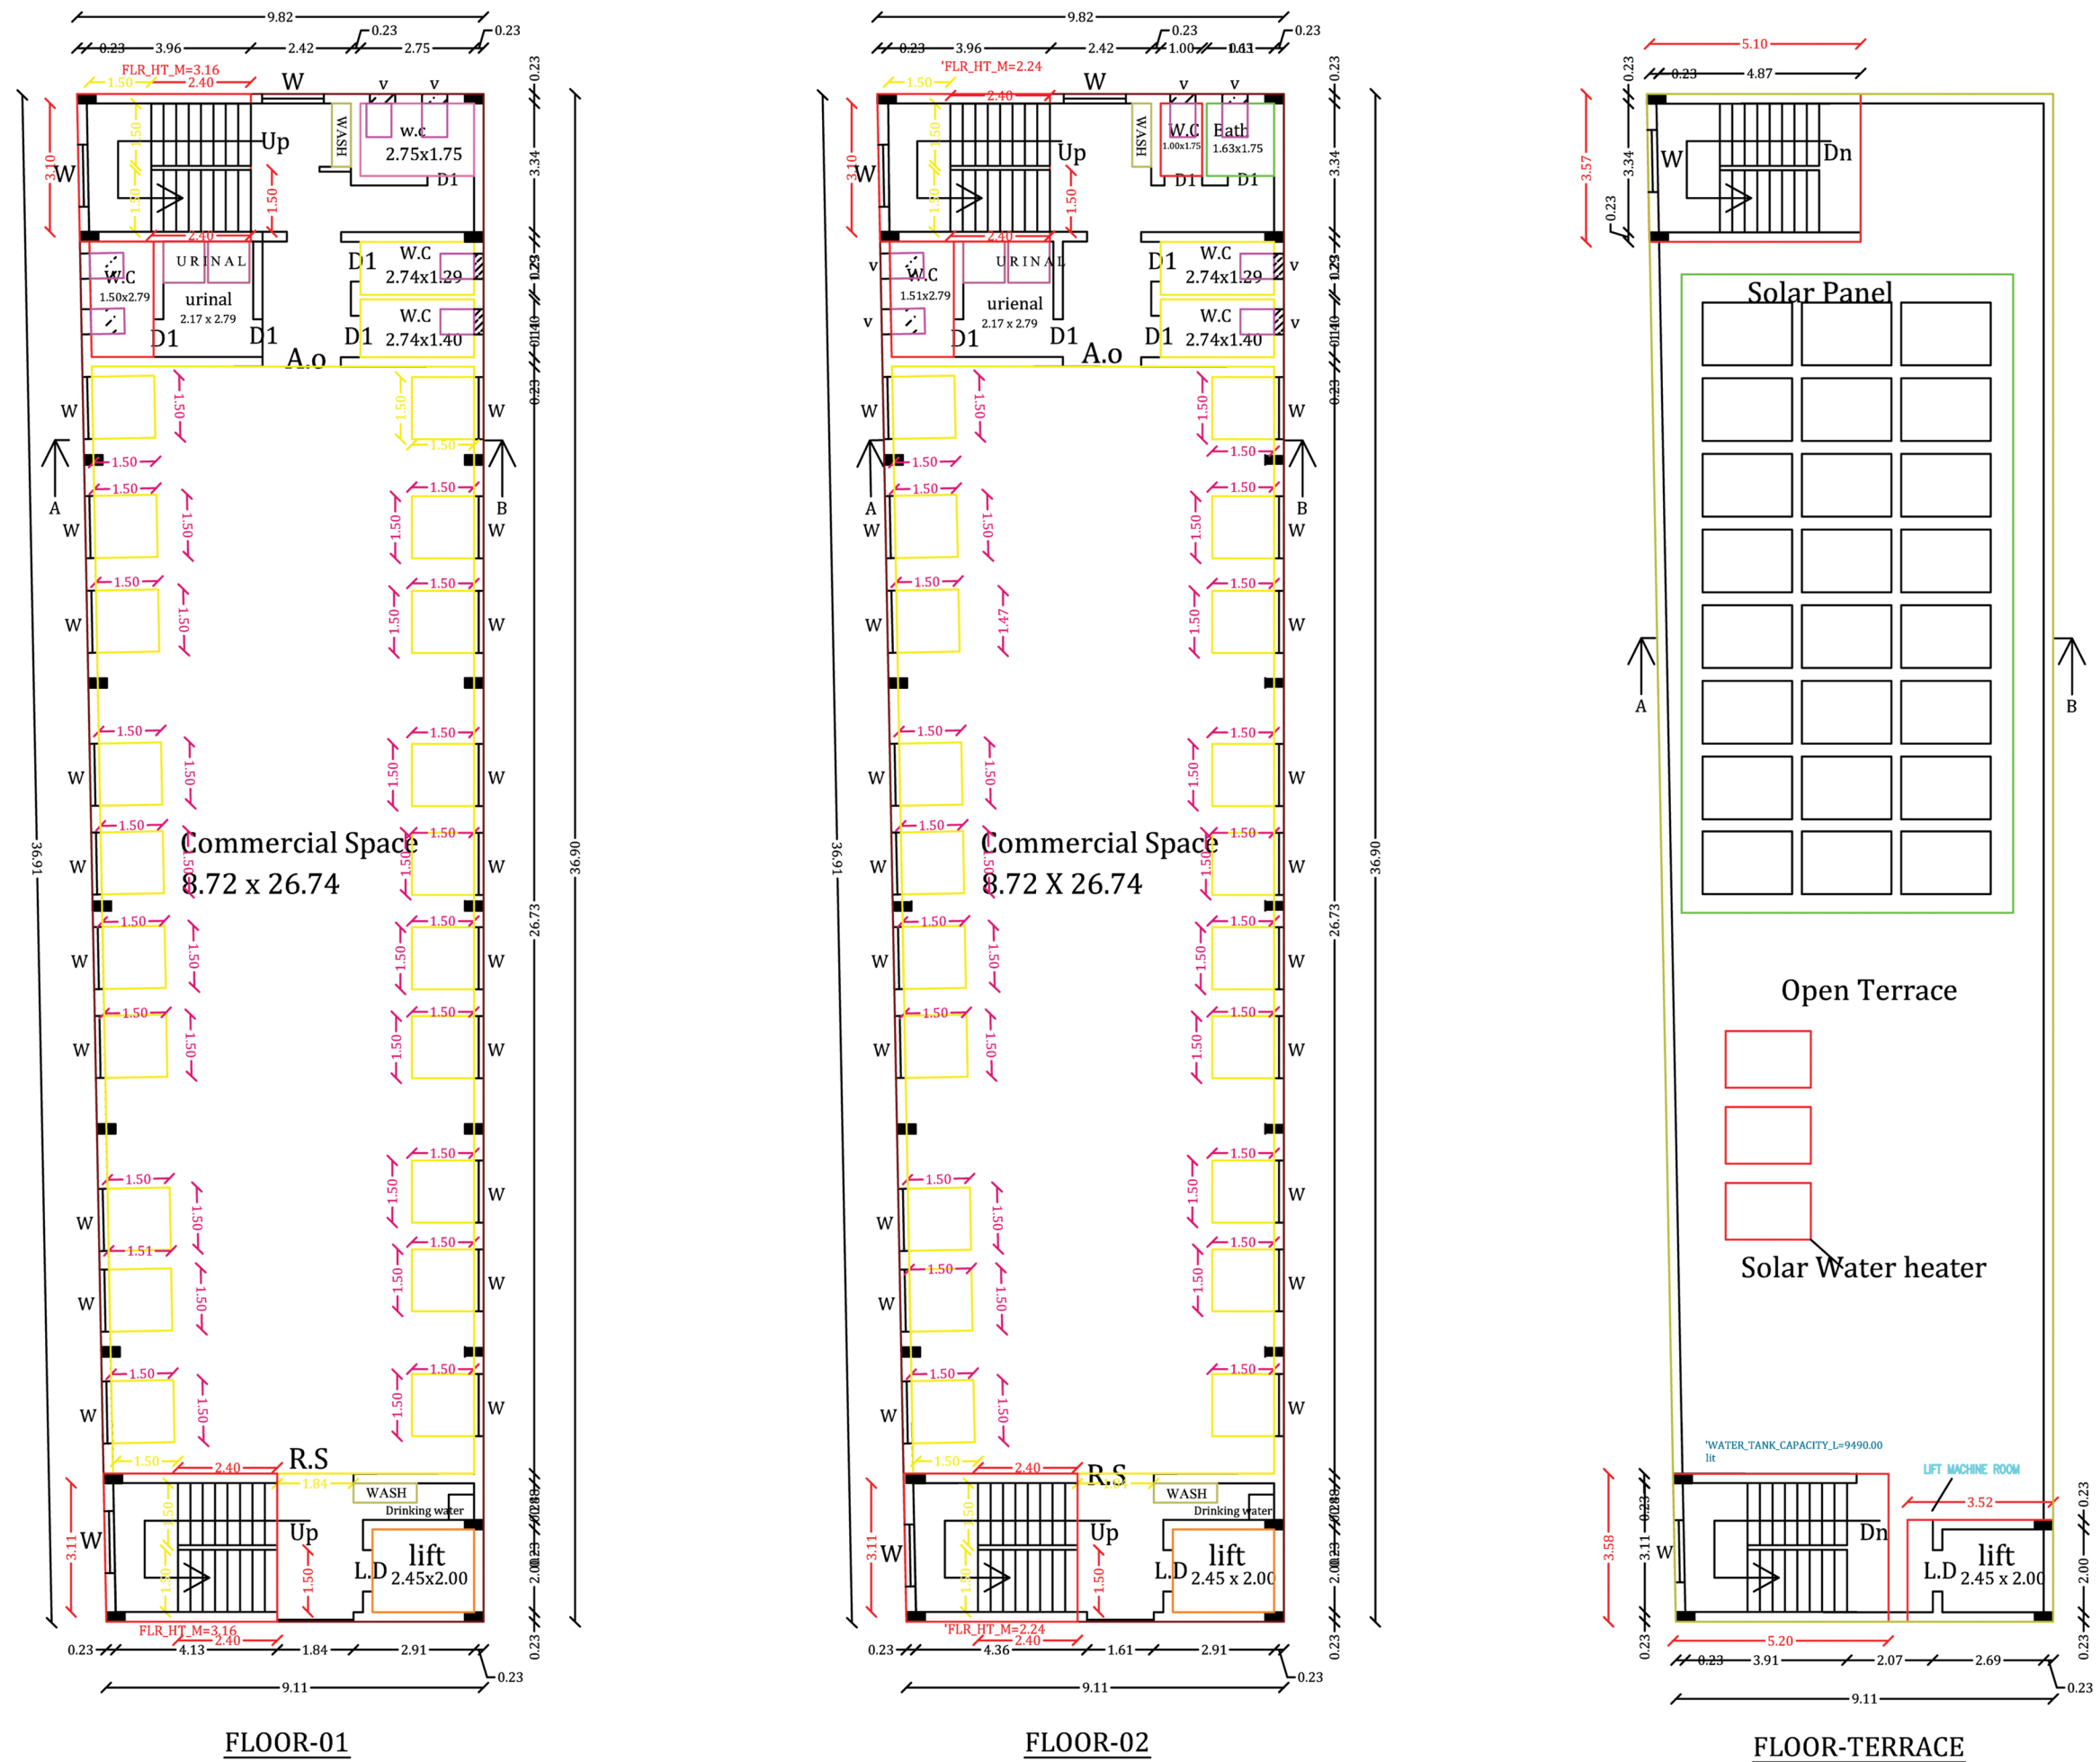


All Dimensions Are in Meter
SCALE 1:100
[Revised Planning permission No: SWP/DTCP/TN]/KLPA/BP NO:79/2023]

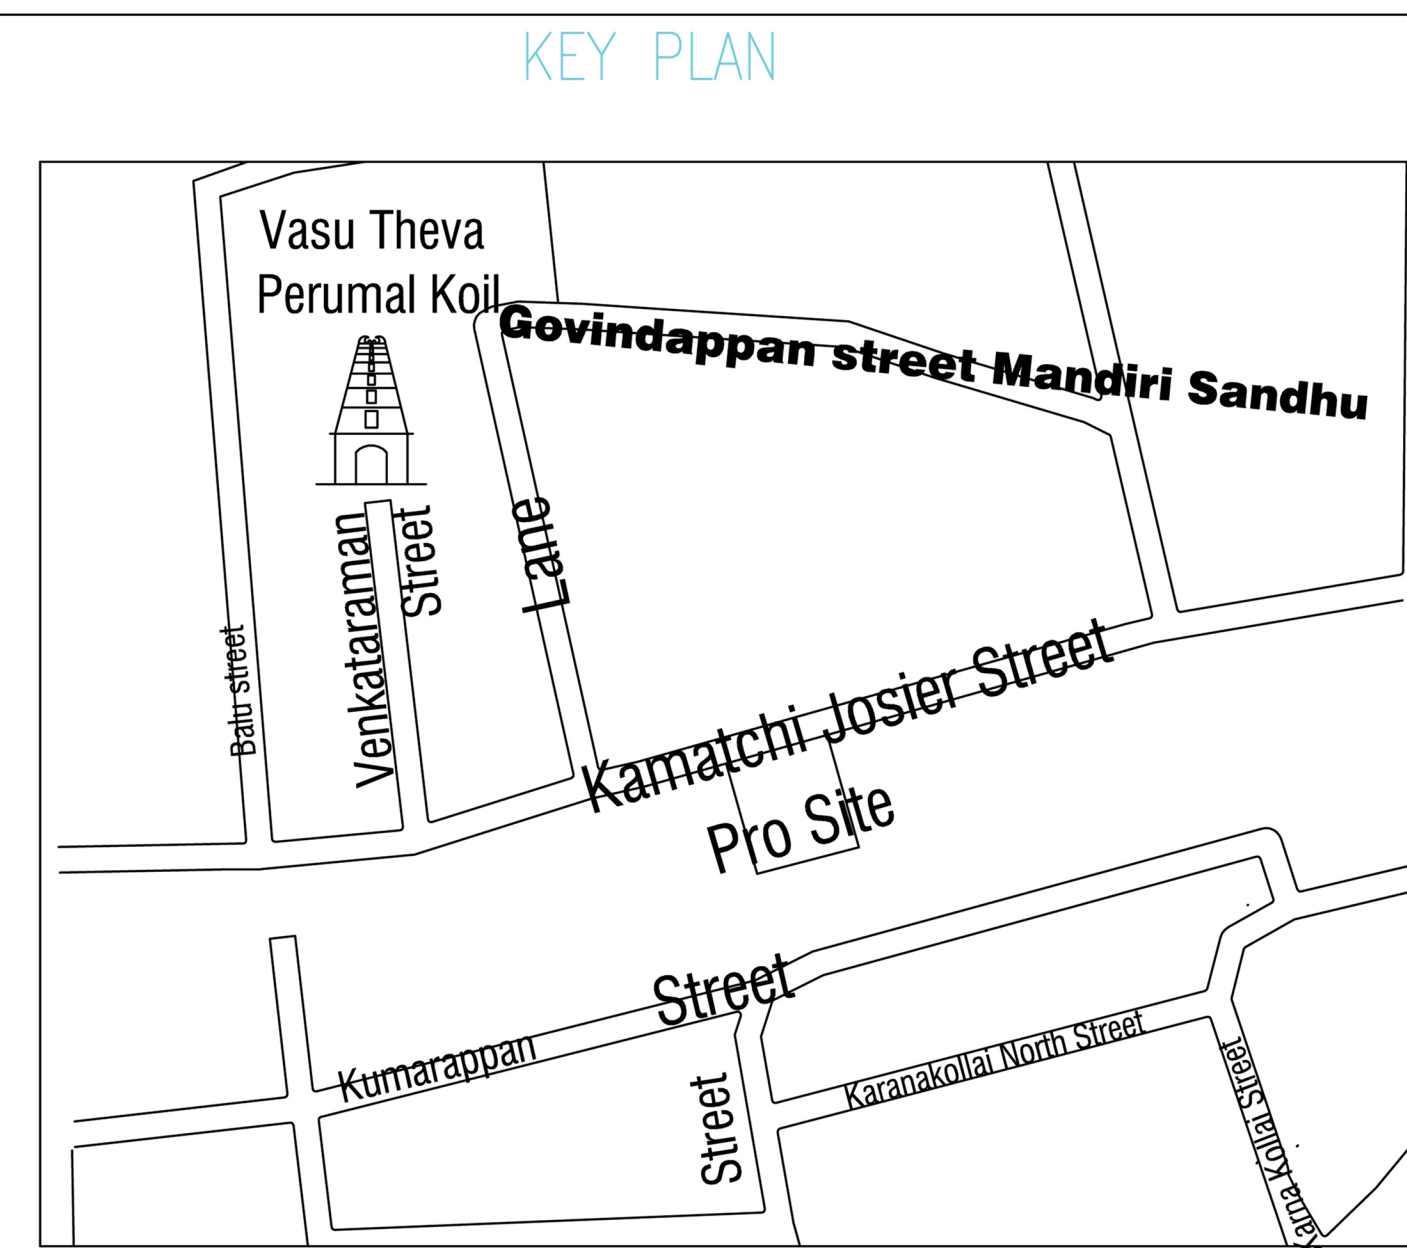

01 SEWAGE WATER CONNECTED TO MUNICIPAL UNDER GROUND DRAINAGE SYSTEM.
02 SOLAR WATER HEATER SYSTEM WILL BE PROVIDED.
03 RAIN WATER COLLECTED FROM THE OPEN TERRACE SHALL BE FILTERED AND LET INTO THE BORE WELL.8.900 LITER LPM PUMP TO BE PROVIDED
04 37 NOS OF 30 CM DIA RAIN WATER PERCULATION PIT AT 3M C/C
05 RAIN WATER PERCULATION BED OF 1.00 M WIDE WILL BE PROVIDED ALL ROUND THE BUILDING AS PER THE SPECIFICATION
06 FIRE EXTINGUISHERS IS PROVIDED WHERE EVER IS NECESSARY
07 BATH AND WASHBASIN WASTE WATER WILL BE SEPARATED AND USED FOR GARDENING PURPOSE
08 PRO W.C 8 ,BATH 1 NOS ARE CONNECTED TO MPL UGD SYSTEM
09 PRO OHT 1 NOS IS PROVIDED ON O.T.P

Surveyor - Sathya
Draughtsman - Punidhavadhi
Supervisor - Sadapackiam

R.S Shutter Door	1.84 x 2.44
G1 Main Gate	4.70 x 2.13
G2 Wicket gate	3.23 x 2.13
A.o Arch Open	1.89 x 2.13
W Window	1.50 x 1.50
V Ventilator	0.91 x 0.76
D1 Door	0.91 x 2.13
L.D Lift Door	1.00 x 2.13

Site Boundary	
Exis Building to be removed	
Proposed Building	
Road	

Exis Building To Be Removed:- 441.44 Sqm - 4750.00 Sq.ft

FLOOR NAME	COMMERCIAL	NON FSI AREA	FSI AREA
	TOTAL BUILT UP AREA	DEDUCTION PARKING AREA& HEAD ROOM AREA	
FLOOR-STILT	349.20	349.20	-
FLOOR-FIRST	349.20	-	349.20
FLOOR-SECOND	349.20	-	349.20
FLOOR-HEAD ROOM	45.48	45.48	
TOTAL	1093.08	394.68	698.40

$$\text{Plot Coverage} = \frac{349.20 \text{ Sq.M}}{860.59 \text{ Sq.M}} \times 100 = 40.57 \%$$
$$\text{F.S.I} = \frac{698.4 \text{ M}}{860.59 \text{ Sq.M}}$$

R.Sai charan [power agent of] R.Rajasekar

U. M. Vinoth Kumar
 U. M. VINOTH KUMAR, DCE.,
 Licensed Surveyor, 105/LS/2019/00134
 7, Pook Kollai, Near Pathadi Pallam,
 Mathulam Pettai, Kumbakonam.
 Cell: 95246 67343

N. Magadeer
Architect
M. Magadeer Mohamed, B.Arch.,
CA / 65708
Managing Director - M Cube Architect's
22/48, Quaithe Millath Street,
Thiruppanandal-Kumbakonam
9489886555
TJR / RA-1 / 2019 / 007

Er. R. HARSHARAN, D.Arch., B.Tech., B.Sc(Ind), M.Tech(Struct),
M.B.A., C.Arch., PGDQSI, D.C.Tech., Annu., Cengg., MISE,
C.Struct., Engg., MISE, AS-STRUCT., ACCE., AIDE,
REGISTERED STRUCTURAL ENGINEER-Reg. No. TJR/RSSE-11/2019/1073
CHARTERED STRUCTURAL ENGINEER - Reg. No. CE/ISSE/11/2019/305
ISSE Reg. No. M-1582-AS-STRUCTURE Reg. No. AM-27
CHARTERED CIVIL ENGINEER - Reg. No. AM-1716142
APPROVED VALUER - A-30246
VASTHU EXPERT, INTERIOR DESIGNER
M/S HARI DESIGNS,
No. 89, Nagavaram Main Street, Kumbakonam - 612 001,
93-043-2900013 • Cell: 91-97919131053.

**ASST. DIRECTOR / MEMBER SECRETARY
TOWN & COUNTRY PLANNING
KUMBakonam Local Planing Authority
Thanjavur District**