

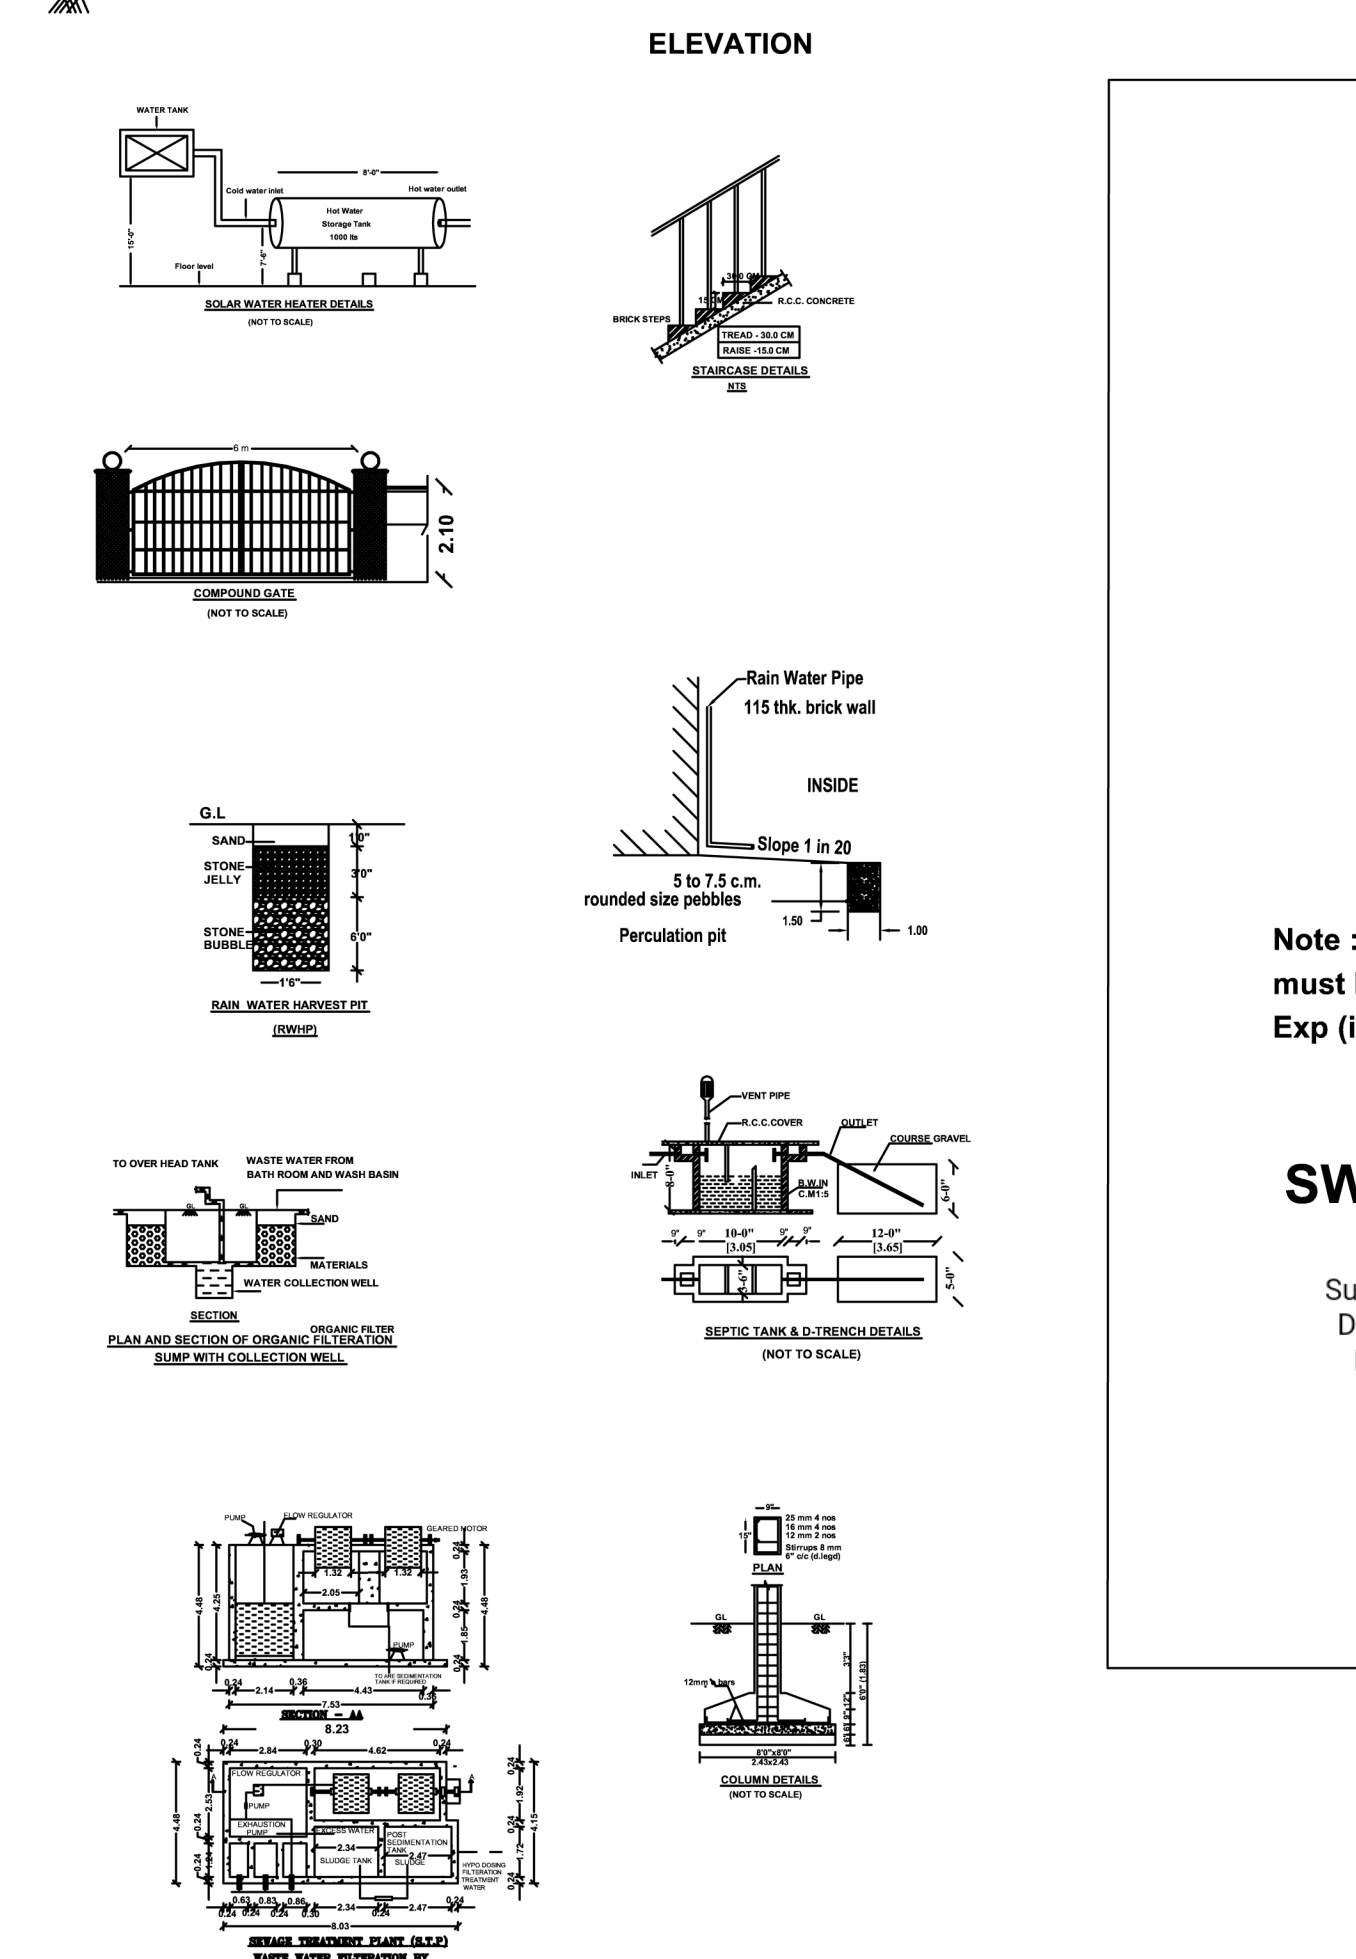
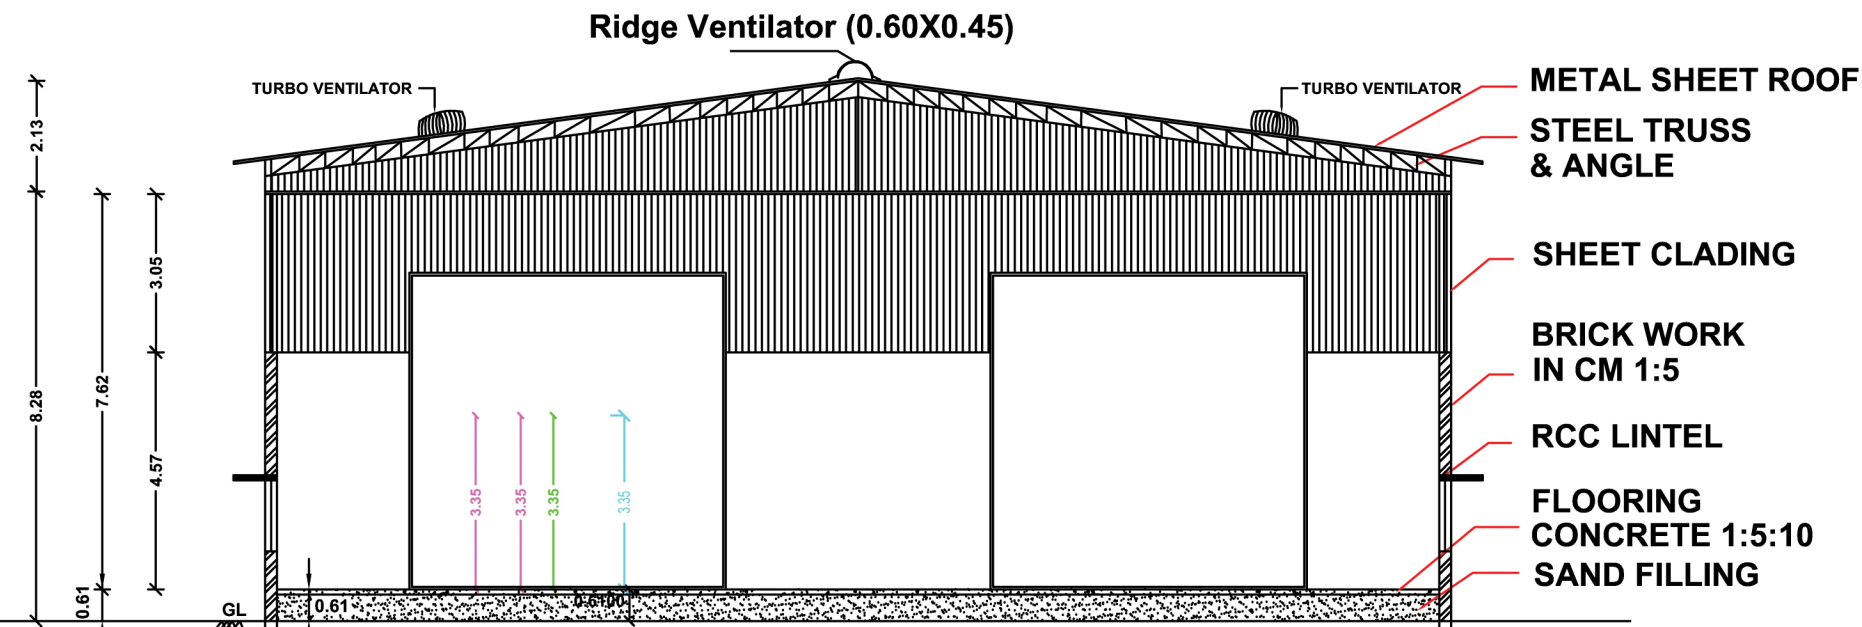
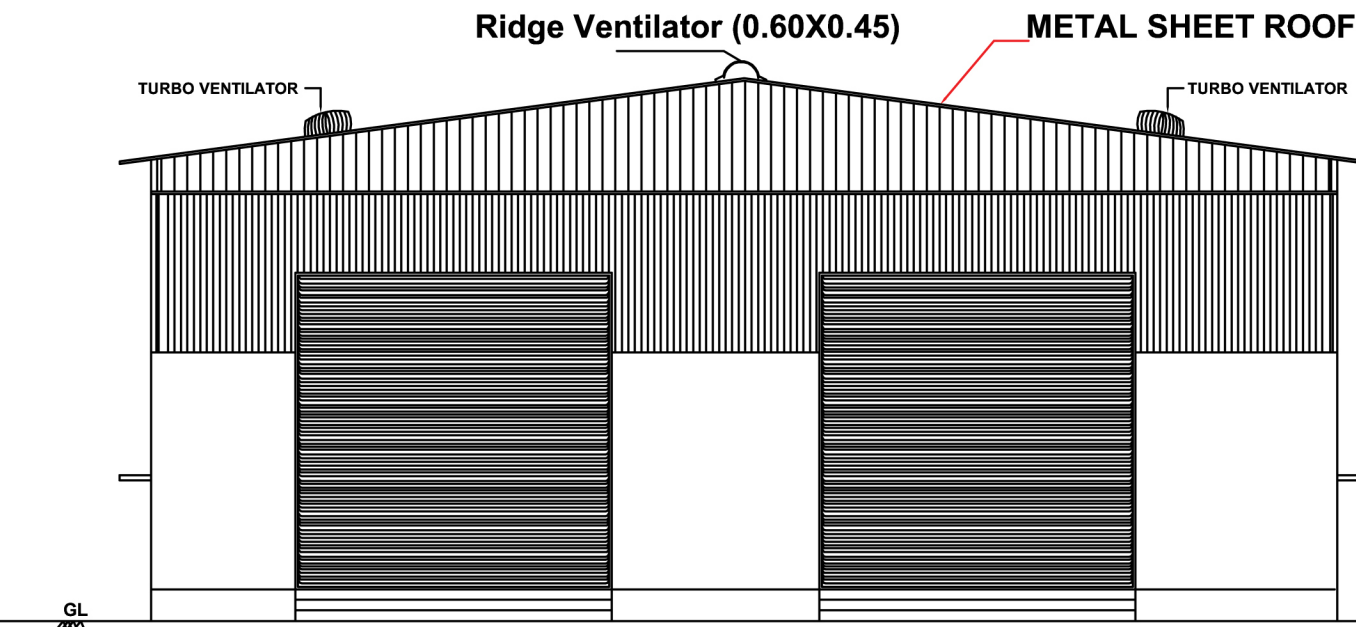


PLAN SHOWING THE PROPOSED CONSTRUCTION OF MANUFACTURERS OF SODIUM SILICATE GLASS & LIQUID UNIT FOR JERRY ALKALINE CHEM INDUSTRIES IN R.S.NO:41/4, AT ONGC MAIN ROAD, NEIKUNNAM VILLAGE, DEEPAMBALPURAM PANCHAYAT, AMMAPETTAI UNION, PAPANASAM TALUK, THANJAVUR DISTRICT. [SCALE:- 1:100] NAME OF THE OWNER :- J.THOMAS JEYASINGH

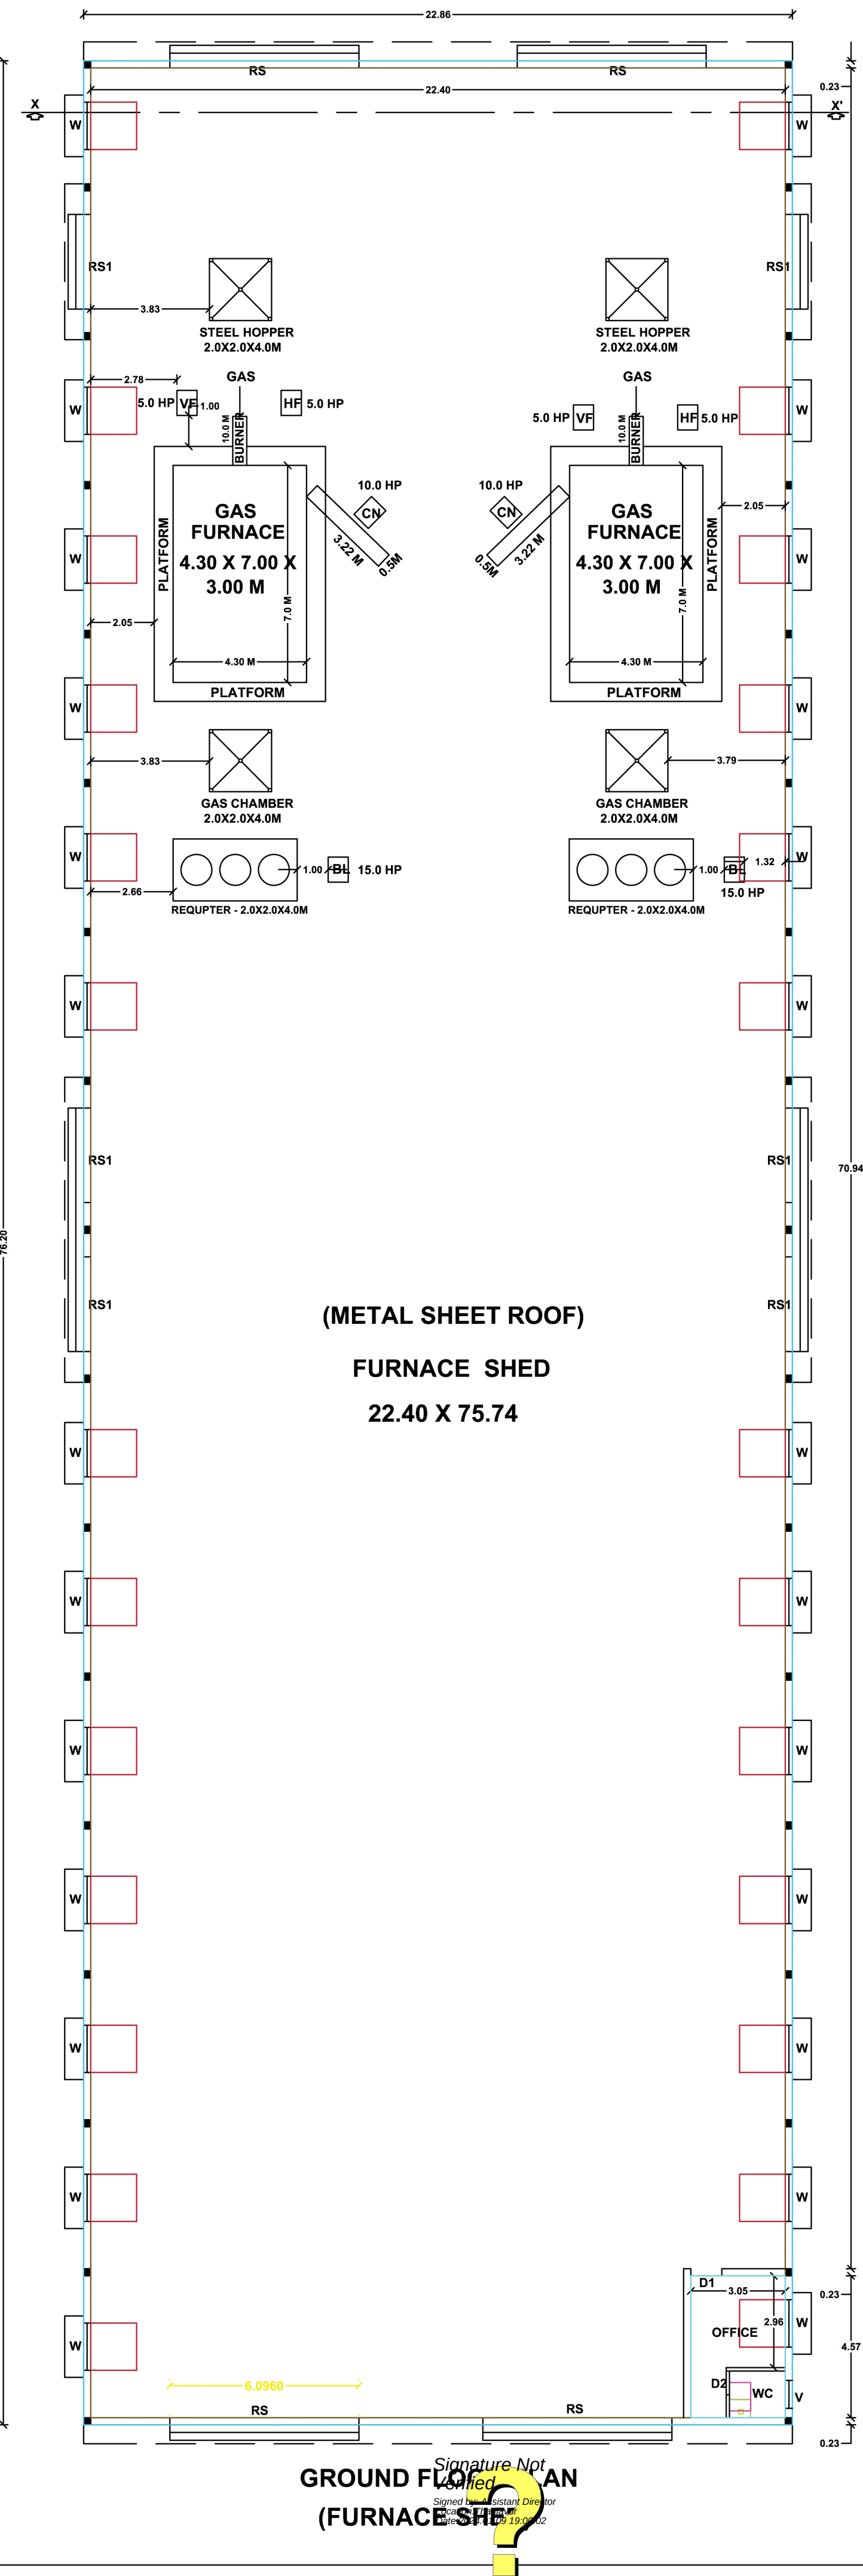

TOTAL NO OF LABOUR - 20 NOS			TOTAL POWER - 71.50 HP		
S.NO	INDEX	MACHINE DETAIL	QTY (NOS)	HP	POWER (HP)
1.	HF	HORIZONTAL FEEDER - 5.0 HP	2	5	10.00
2.	VF	VERTICAL FEEDER - 5.0 HP	2	5	10.00
3.	BL	BLOWER - 15.0 HP	2	15	30.00
4.	CN	CONVEYOR - 10.0 HP	2	10	20.00
5.	BW	BORE WATER - 1.50 HP	1	1.50	1.50
6.	GS	GENSET - 200 Kva (Stand by)	1		-
TOTAL POWER (H.P)					71.50

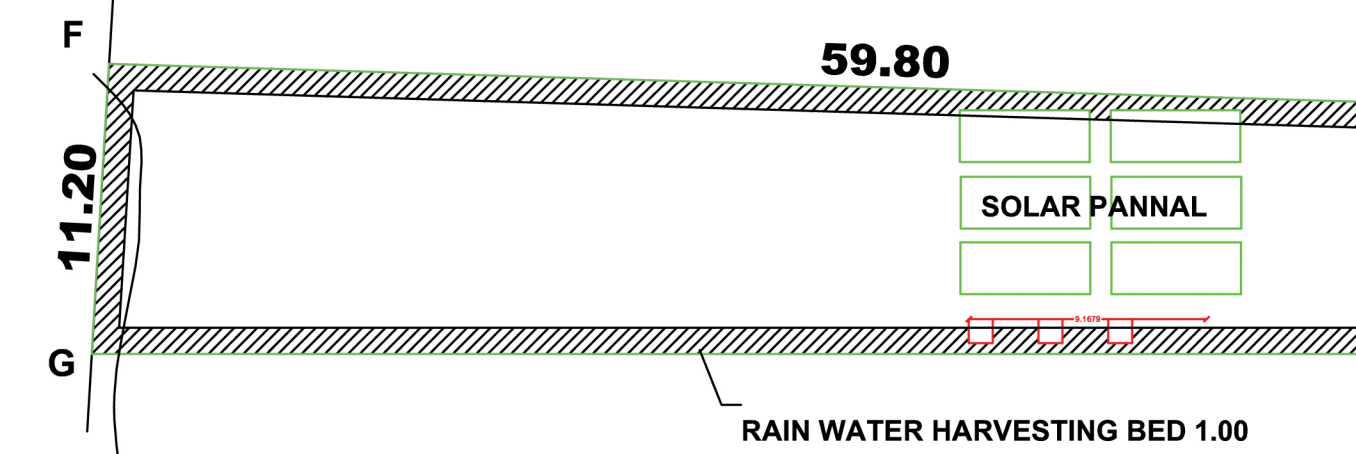

மாவுட்ட நகர் ஊராமைப்பு அலுவலகம்
தஞ்சாவூர் மாவுட்டம்
ந.க.எண் : SWP/BPA/023285/2023
உத்தரவில் கண்டுள்ளவாறு மனையிடத்திற்கு
'A' TO 'I' என எல்லையிட்டு அம்மனையிடத்தில்
அமையும் கட்டிட வரைபடத்திற்கு
SWP/DTCP/TNJ/R/BP NO :- 02/2024
என எண்ணிடப்பட்டு செயலாணை கடிதம்
ந.க.எண் : SWP/BPA/023285/2023
தேரிவித்துள்ள நிபந்தனைகளுடன் மனையிட
ஒப்புதல் மற்றும் கட்டிட வரைபடத்திற்கு
தொழில்நுட்ப ஒப்புதல் வழங்கப்படுகிறது.

Note : The OSR Site has been Marked as (a to e) (523.84 sqm - 10.27%)
must be maintained & owned by applicant as said in Rule No : 41
Exp (i) TNCBR - 2019

SWP / DTCP / TNJ / R / BPA NO : 02/2024

Surveyor- Malarkodi
D3-Senthamilselvi
PA- Arangarasu

ASST. DIRECTOR
TOWN & COUNTRY PLANNING
THANJAVUR DISTRICT

REGISTERED ENGINEER

Er. R. PONRAJESWARAN, B.E.,
Registered Engineer Grade-III, (RE),
Reg. No: 006-RE-GR 111/2020,
10, Kulanthammal Nagar Second Cross,
THANJAVUR - 613 007, Cell:98 26 44 33 72.

CONSTRUCTION ENGINEER

Er. R. PONRAJESWARAN, B.E.,
Registered Engineer Grade-III, (RE),
Reg. No: 006-RE-GR 111/2020,
10, Kulanthammal Nagar Second Cross,
THANJAVUR - 613 007, Cell:98 26 44 33 72.

STRUCTURAL ENGINEER

Er. D. AMAL COLINS, M.Tech.,
M.I.S.T.E., M.I.E., C.E., F.I.V., M.I.I.T / Arb., I.S.S.,
Consulting Engineer & Licensed Surveyor
Panel of Engineer & Panel Valuer for Banks, TFC,
Registered Structural Engineer-GR.I,
in LPA, Registration No:004-RSE,
Registered Engineer in Municipal Corporation,
Registration No: 107 / LS /2019 / 00019,
Plot No:319, Philomina Nagar 4th Cross,
N.R. Road, THANJAVUR - 613 006,
Cell: 9976747711, 982658140.

SCHEDULE OF JOINERIES		
RS	- ROLLING SHUTTER	- 6.10 X 6.10M
RS1	- ROLLING SHUTTER	- 3.05 X 6.10M
D1	- DOOR	- 1.22 X 2.13M
D2	- DOOR	- 0.76 X 2.13M
W	- WINDOW	- 1.37 X 1.37M
V	- VENTILATOR	- 0.90 X 0.61M
AREA DETAILS		SQ.MT.
AREA OF SITE		5100.00
GROUND FLOOR AREA	FSI	1726.18
	NON - FSI	15.75
OFFICE ROOM AREA		1741.93
FLOOR SPACE INDEX (FSI)		$\frac{1741.93}{5100.00} = 0.34$
PLOT COVERAGE (PC)		$\frac{1741.93}{5100.00} \times 100 = 34.15 \%$
PARKING		
NUMBER OF LORRY PARKING (3.75 X 10.00) = 4 nos.		
NUMBER OF TWO WHEELER PARKING (1.50 X 2.00) = 34 nos.		
NUMBER OF CYCLE PARKING (1.50 X 2.00) = 34 nos.		
NUMBER OF CAR PARKING (2.50 X 5.00) = 2 nos.		
COLOUR INDEX		
PROPOSED SITE		
PROPOSED BUILDING		
PROPOSED DRIVE WAY		
EXISTING ROAD		
EXISTING BUILDING TO BE DEMOLISHED		
RAIN WATER HARVEST BED		
OSR		
APPLICANT		
For JERRY ALKALINE CHEM INDUSTRIES (J. Thomas Jeyasingh) Proprietor		

