
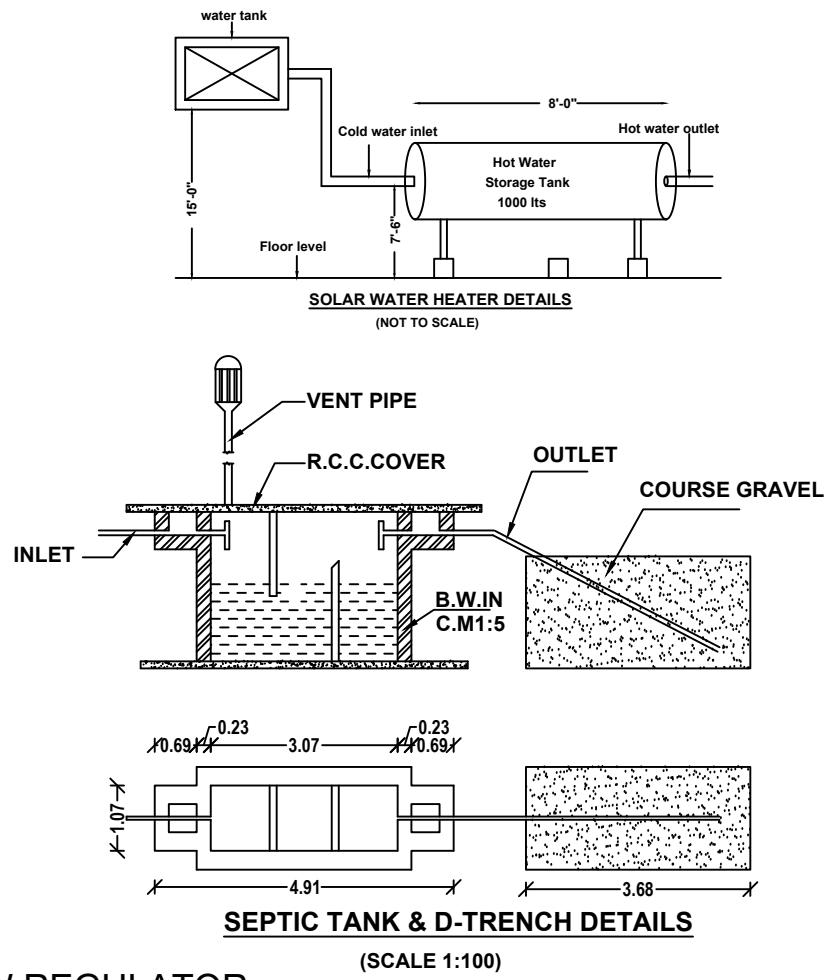
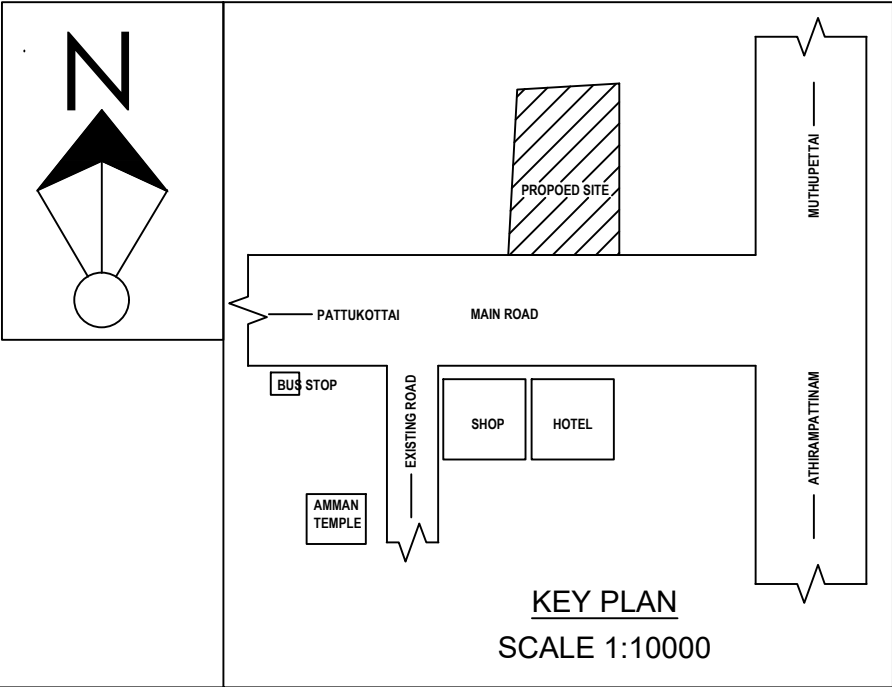
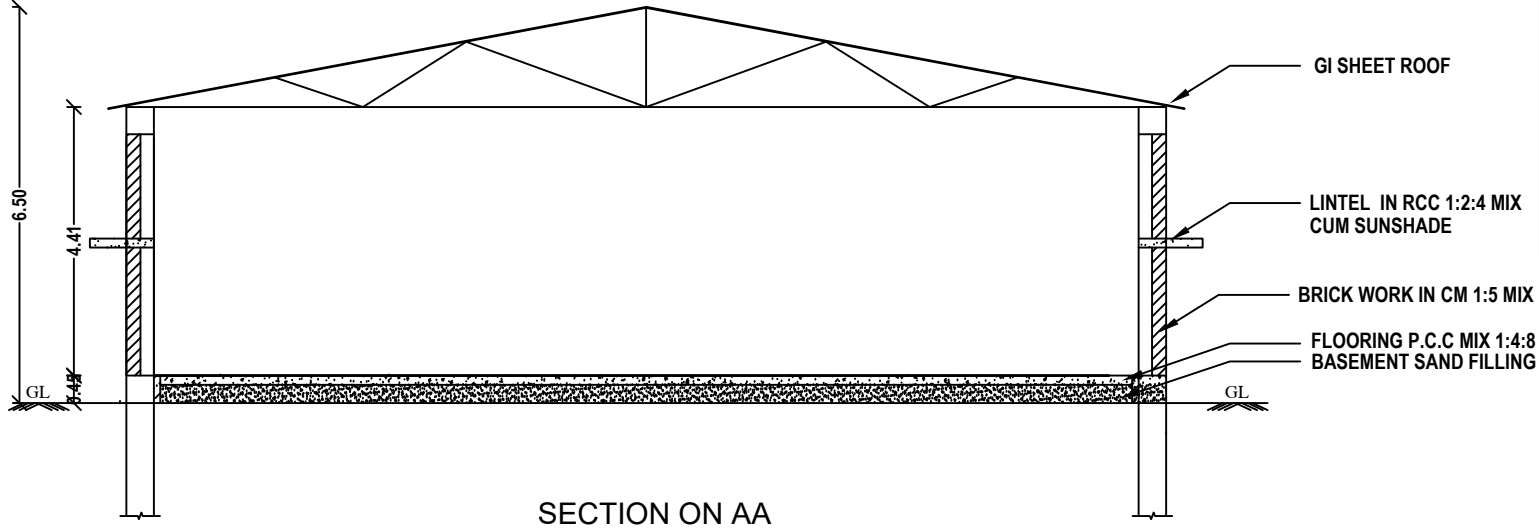


THE PLAN SHOWING THE PROPOSED CONSTRUCTION OF GI SHEET ROOF MARRAIGE HALL BUILDING IN S.F.NO. 232/18A OF THUVARANKURICHI NORTH VILLAGE, THUVARANKURICHI PANCHAYAT, PATTUKOTTAI PANCHAYAT UNION, PATTUKOTTAI TALUK , THANJAVUR DISTRICT.

NAME OF OWNER : Mr.V.S.MATHIVANAN, S/O.SUBASHSUNDARAM.

SCALE 1:100

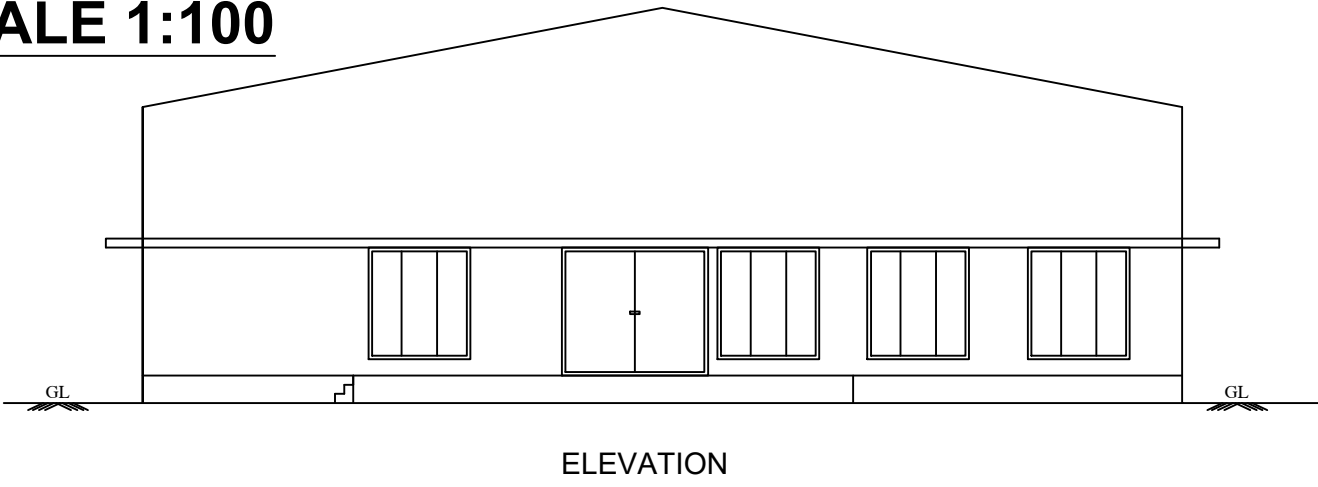

OFFICE USE

Surveyor - Malarkodi
Draughtsman - Senthamselvi
Planning Assistant - Arangarasu

SWP/DTCP/TNJ/R/BPA NO 34/2023

JOINERIES DETAILS	IN METER
MD - MAIN DOOR	2.40 X 2.10
D - DOOR	1.52 X 2.10
D1 - DOOR	1.22 X 2.10
D2 - DOOR	0.76 X 2.10
W - WINDOW	1.50 X 1.80
V - VENTILATOR	0.61 X 0.91

AREA DETAILS:

AREA AS PER DOCUMENT - (0.14.83 HEC) -	1483.83 SQ.M
AREA AS PER PLR - (0.15.00 HEC) -	1500.00 SQ.M
SUPER IMPOSED AREA -	1500.00 SQ.M

AREA DETAILS:	FSI IN SQ.M.	NONFSI IN SQ.M.
BLOCK -1		
AREA OF GROUND FLOOR	494.10	-----
TOTAL AREA	494.10	6.25

FLOOR SPACE INDEX (FSI) =	494.10 1483.83	= 0.33<2.0
-----------------------------	-------------------	------------

APPLICANT

Mr.V.S.MATHIVANAN.
S/O.SUBASHSUNDARAM

REGISTERED ENGINEER

Er. C. JEROME NELX, P.E.,
Registered Engineer Grade-II (R.E.),
Department of Town & Country Planning,
Office No. 105, 105/1, 105/2, 105/3, 105/4,
C-1, CONSTRUCTION & PLOTTERS,
1st Floor, Tamil Complex, Vennar Road,
Puducherry Road, Thanjavur-613 005.
Mob: 9942892000, CH: (04362)-227909.

REGISTERED STRUCTURAL ENGINEER

Er. D. AMAR COLINS, M. Tech.,
M.B.E.T.E., P.E., C.E., P.M., M.L.T.P. Arch., I.E.E.,
Consulting Engineer & Licensed Surveyor,
Principal Engineer & Branch Surveyor (S. No. 3295),
Rajagopal and Associates, Engineering & Survey,
No. 105, 105/1, 105/2, 105/3, 105/4, 105/5,
Registered Engineer in Private Civil Engineering,
No. 105/1, 105/2, 105/3, 105/4, 105/5, 105/6,
Plot No. 105/1, Palayamkottai - 613 005.
P.O. Box: 105/1, Palayamkottai - 613 005.
Civil: 9926449211, 9926449211.

REGISTERED ARCHITECT ENGINEER

Ar.S. RAJANANDHINI, B.Arch.,
YALI ARCHITECTS
Licensed Architect - COA No. CA/2017/88046
Architect / Interior Designer
No.18/1, South Madhavilagam,
Papanasam - 614 205, Thanjavur (T).

COLOR INDEX:

SITE BOUNDARY	
PROPOSED BUILDING	
EXISTING ROAD	
DRIVE WAY	





PARKING DETAILS:

NUMBER OF TWO WHEELER PARKING (1.00X1.80M) -	9 NOS
NUMBER OF CAR PARKING (2.50X5.00M) -	9 NOS
NUMBER OF PHYSICALLY CHALLENGED -	9 NOS
CAR PARKING (3.6X5.00M)	


NOTE

FA - FIRE ALARM PROVIDED	
FE - FIRE EXTINGUISHER	
SB - SAND BUCKET PROVIDED	
SM - SMOKE DETECTOR	

ALL DIMENSIONS ARE IN METER.

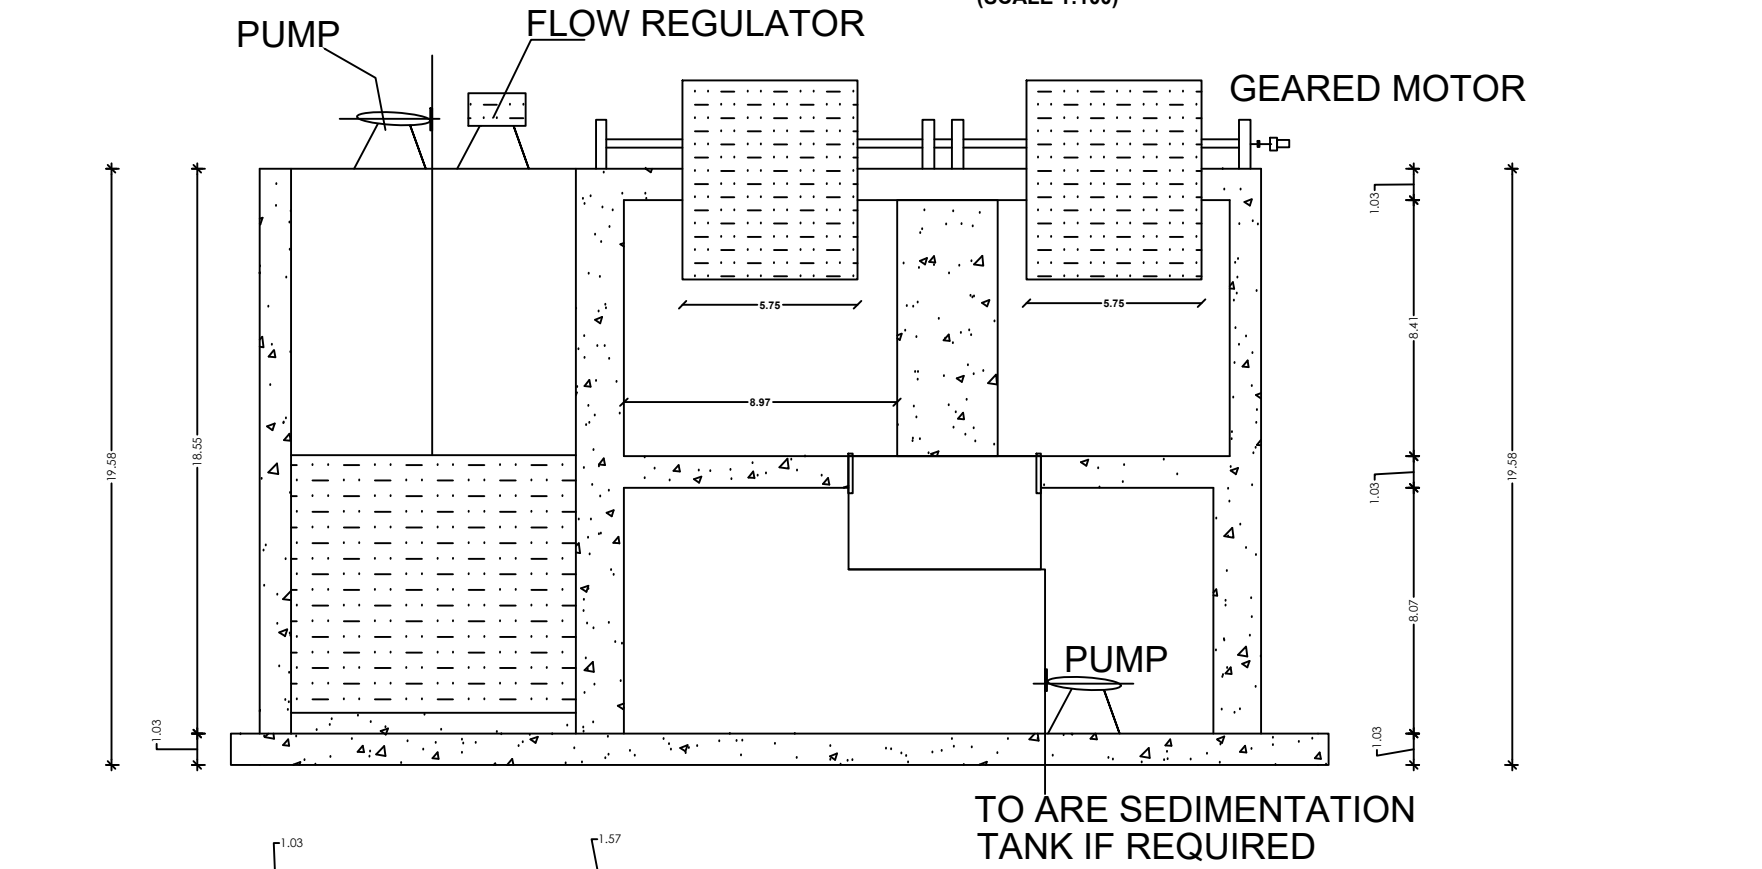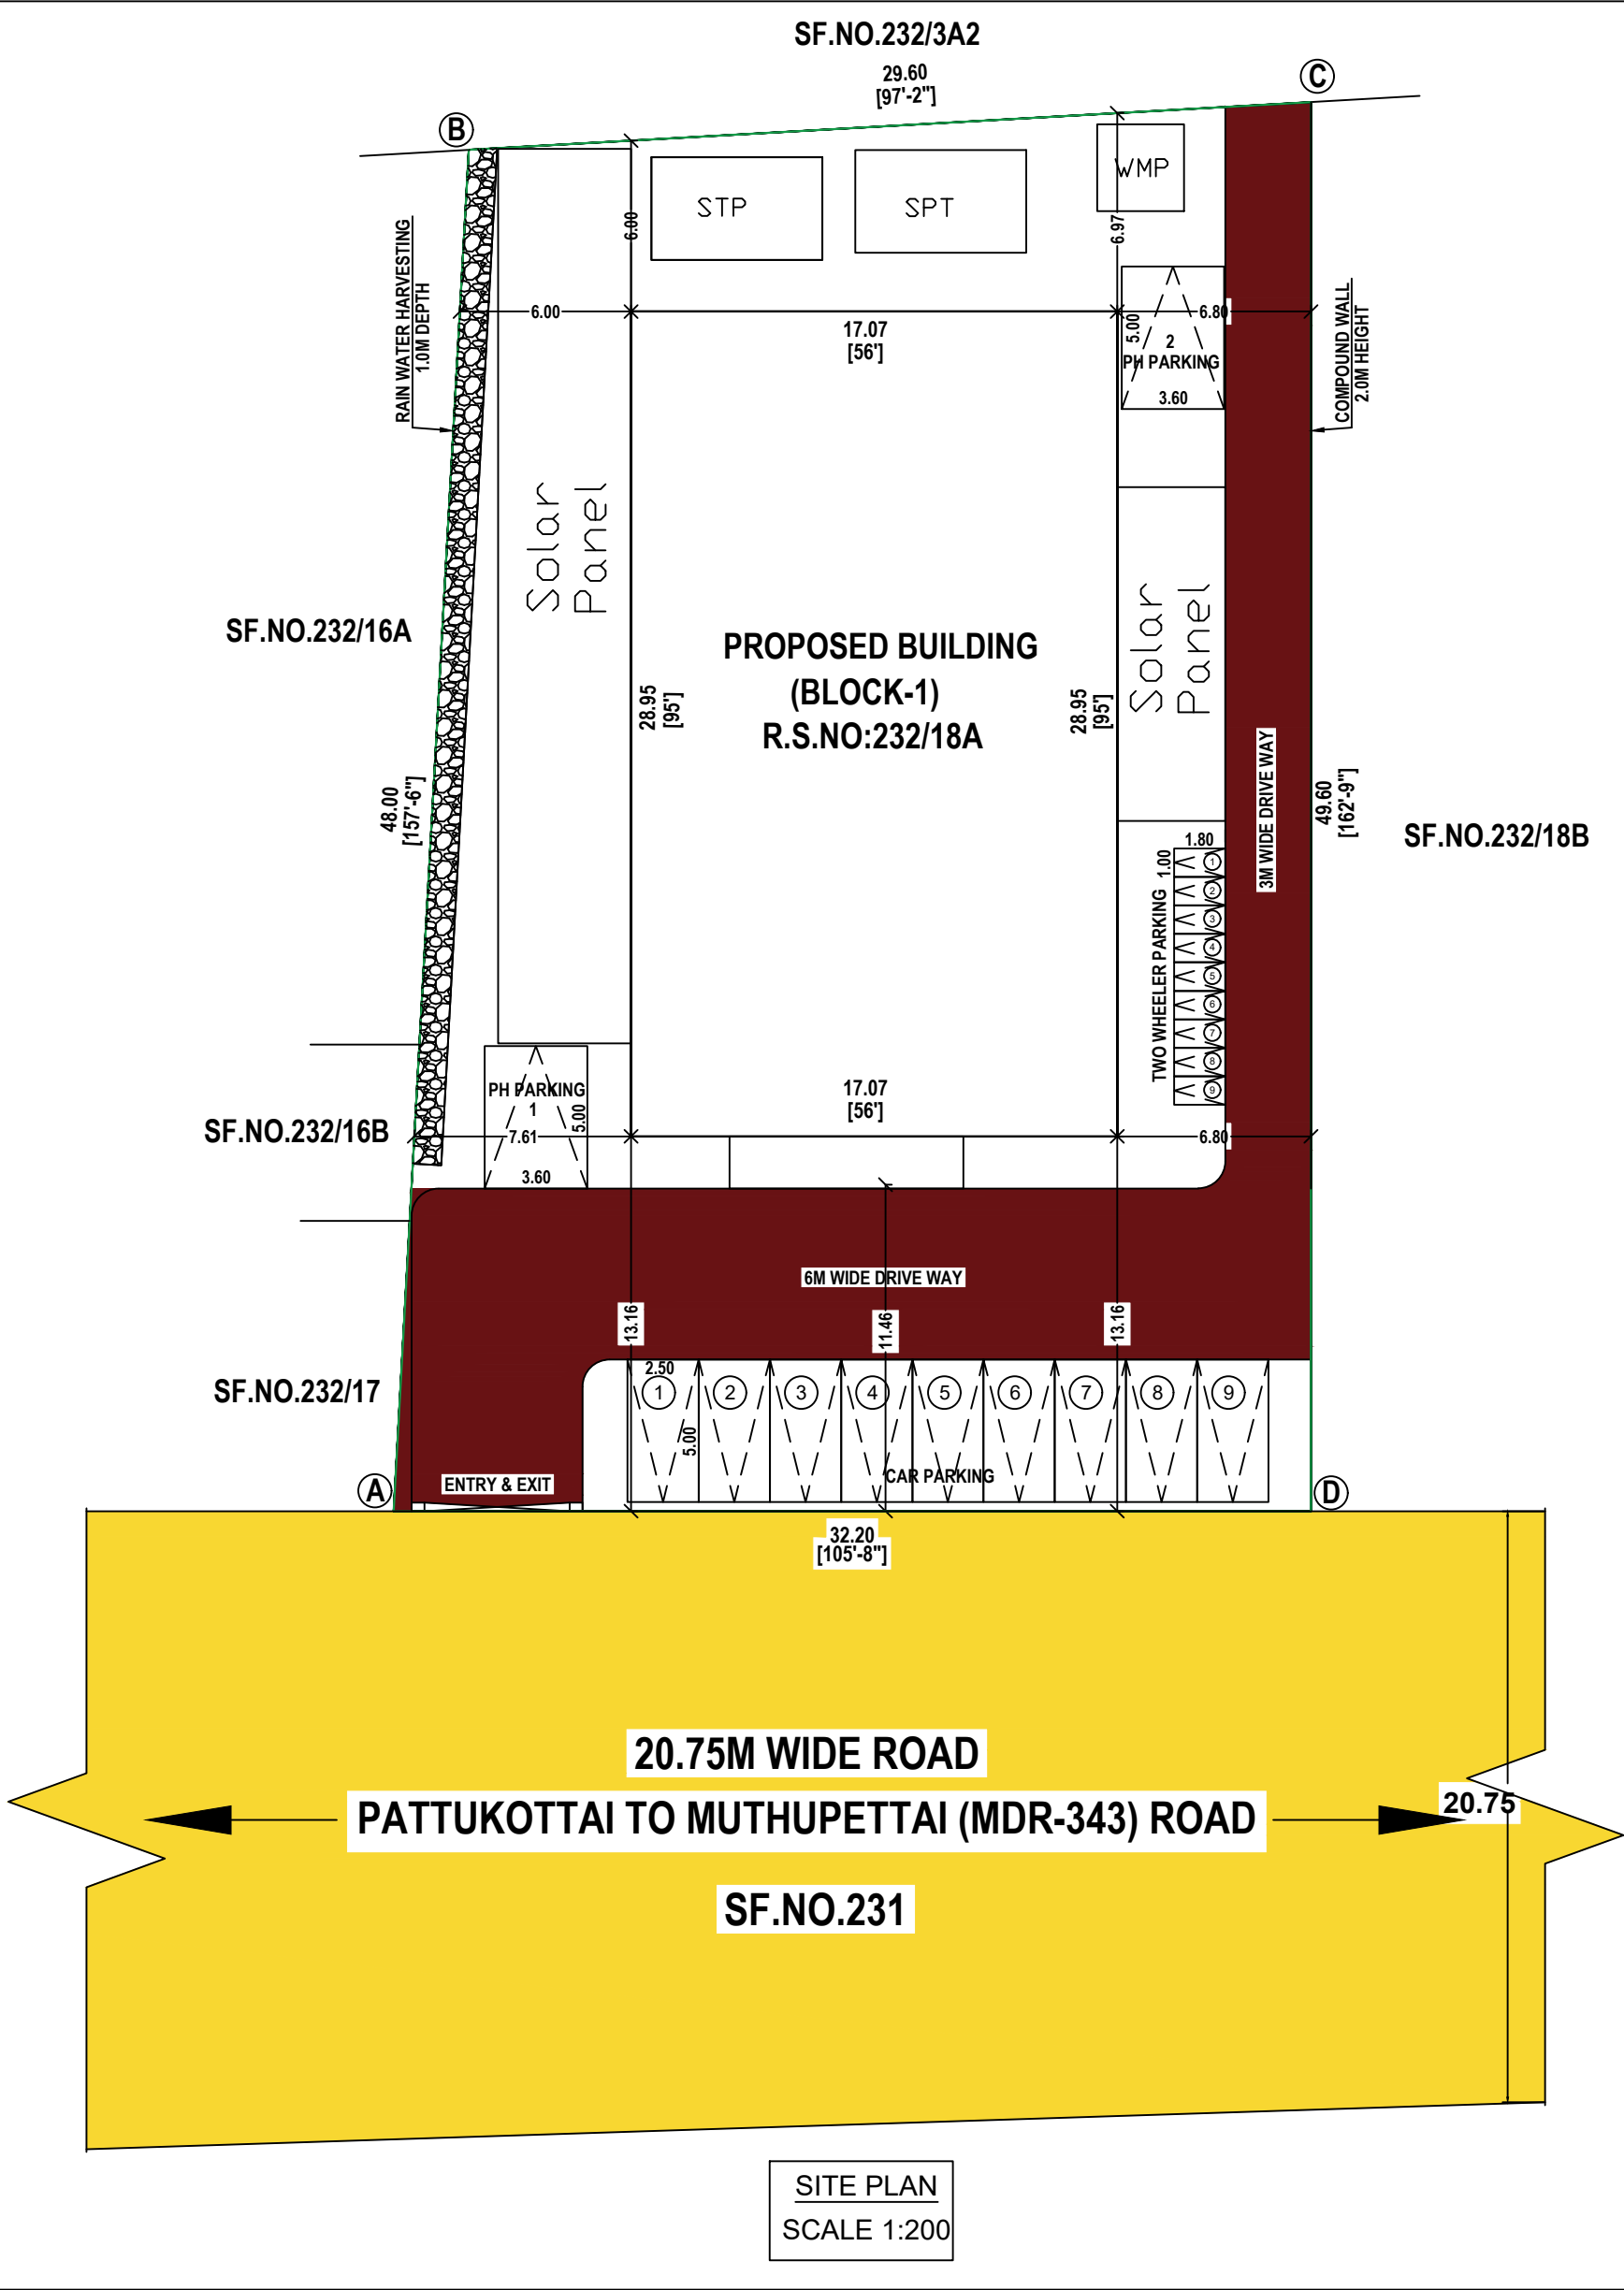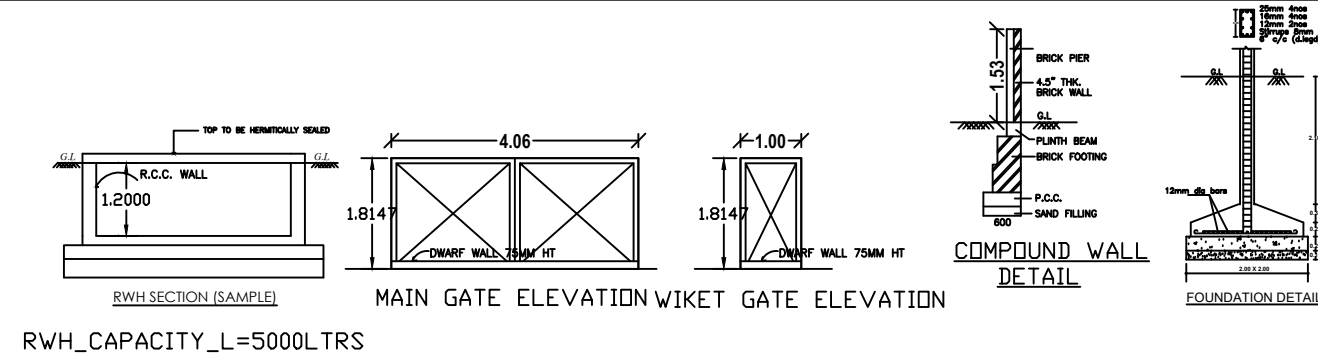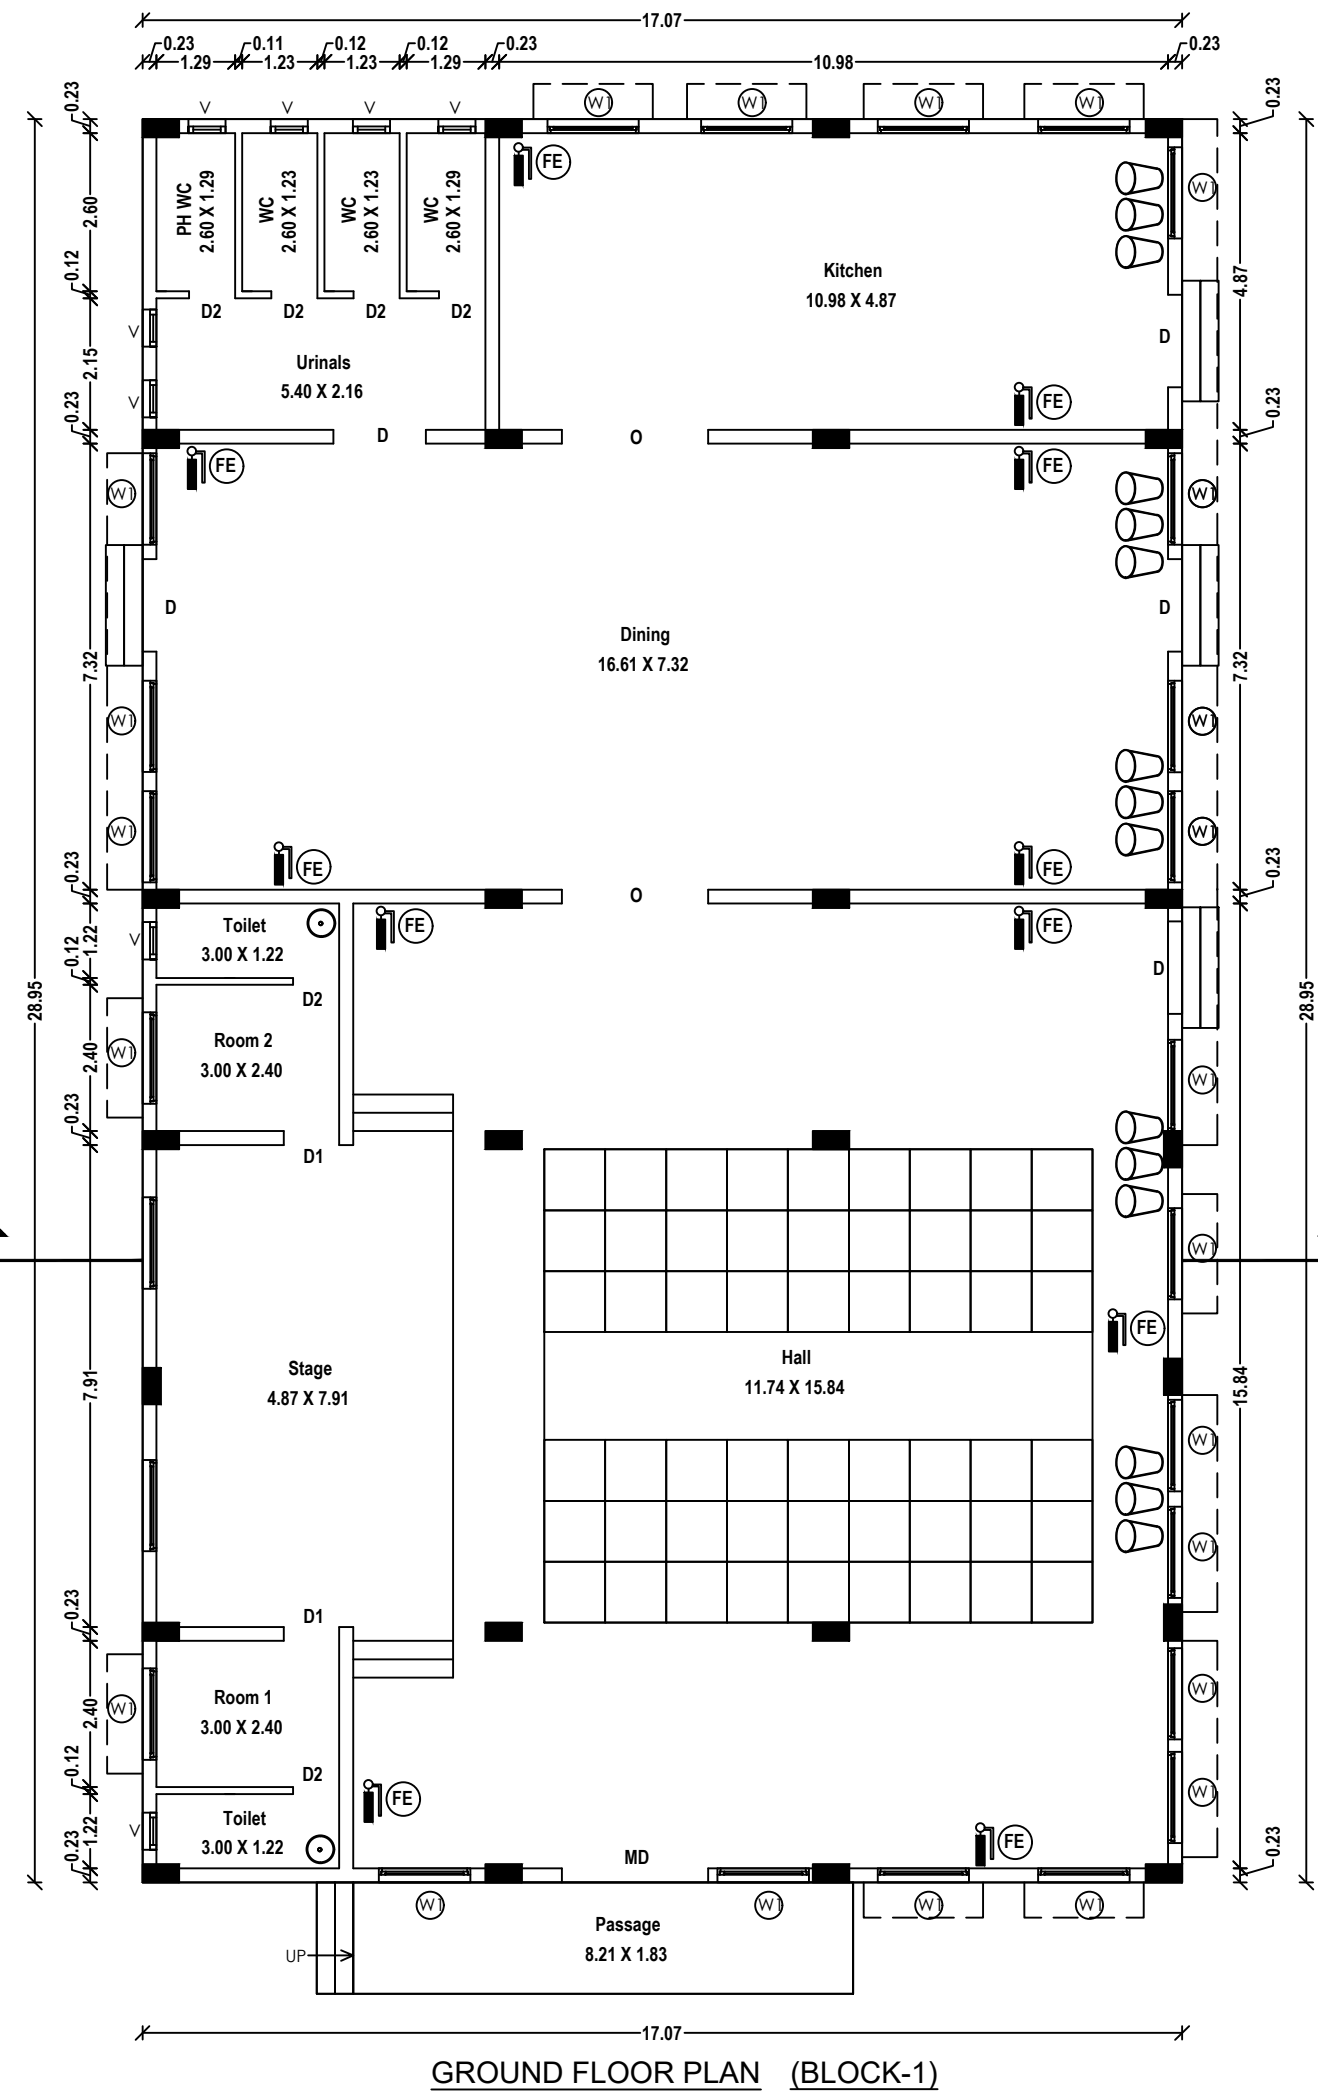


SECTION - AA

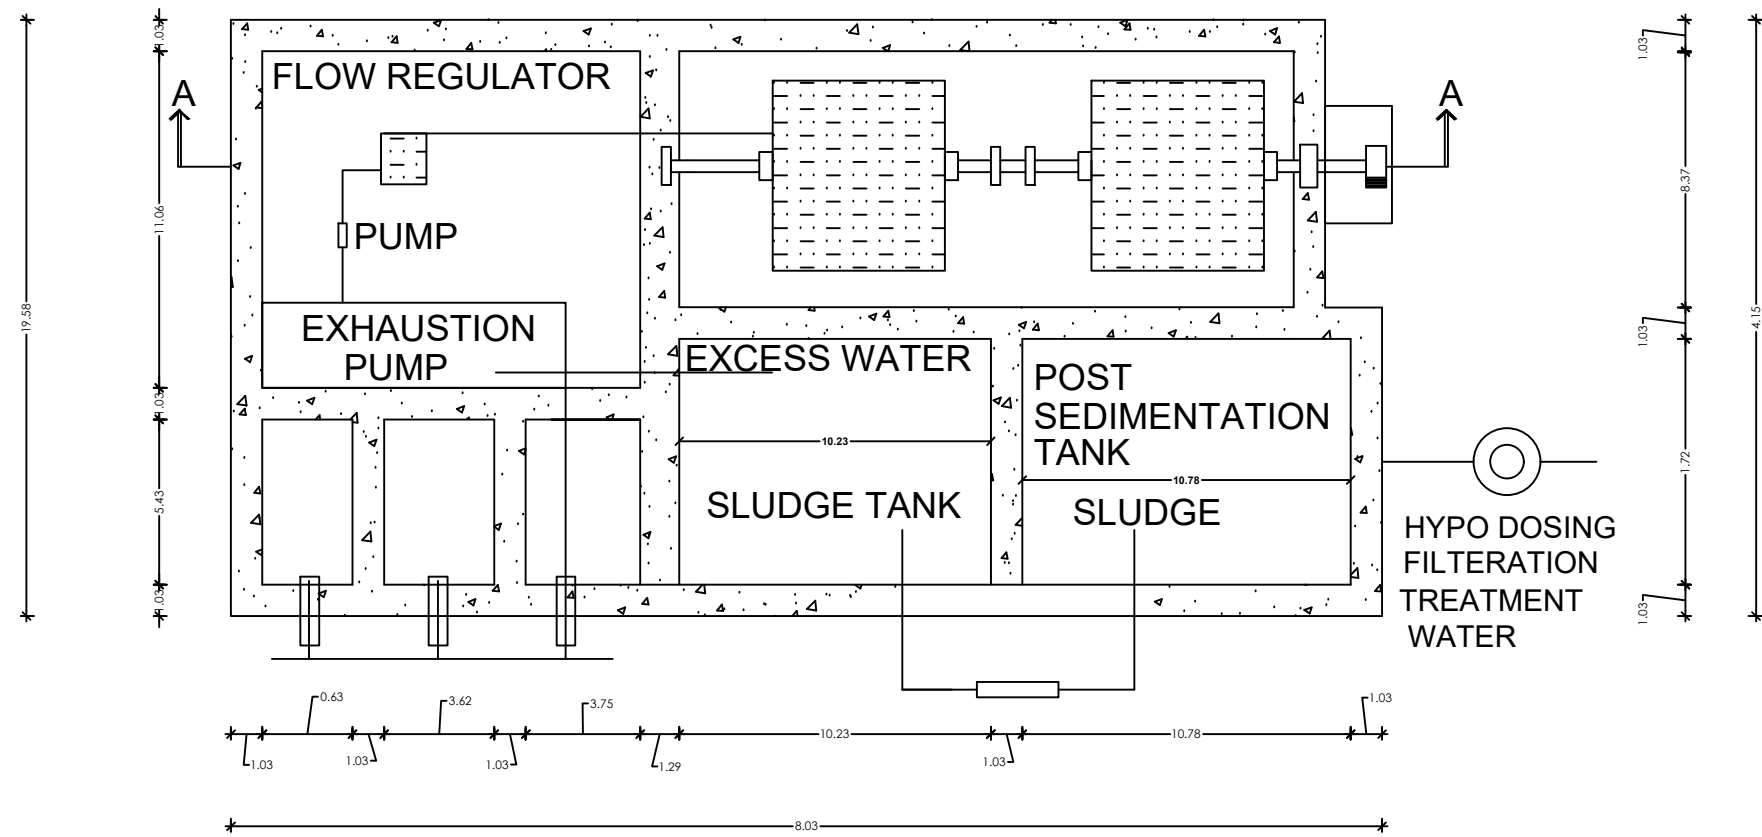

SEWAGE TREATMENT PLANT (S.T.P)


WASTE WATER FILTERATION BY
RECIRCULATION SYSTEM

SCALE 1:200

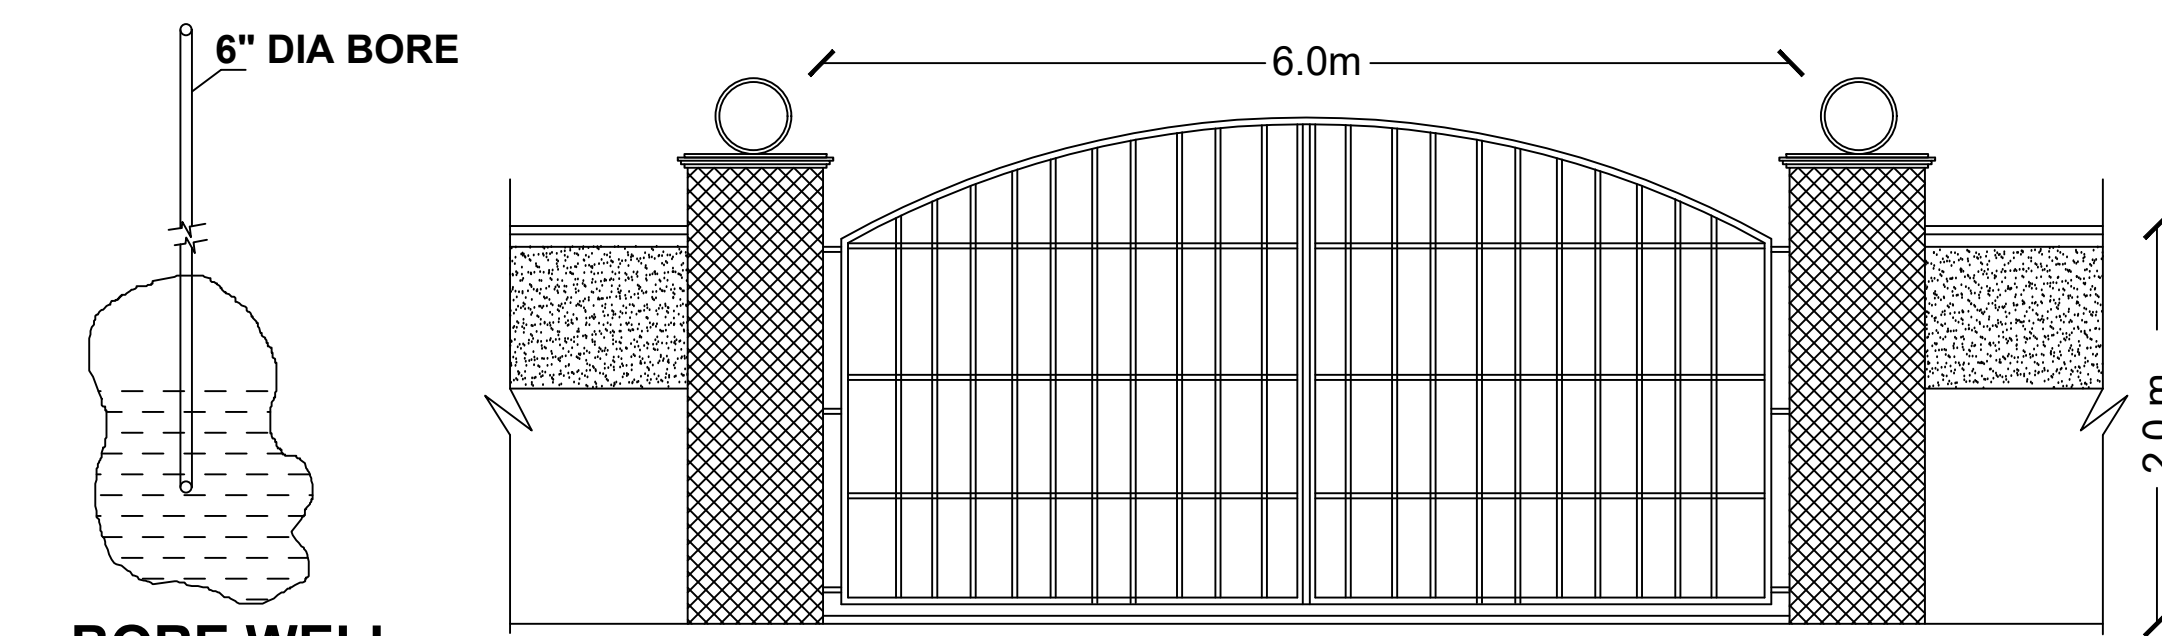


BORE WELL
(NOT TO SCALE)

COMPOUND GATE
(NOT TO SCALE)

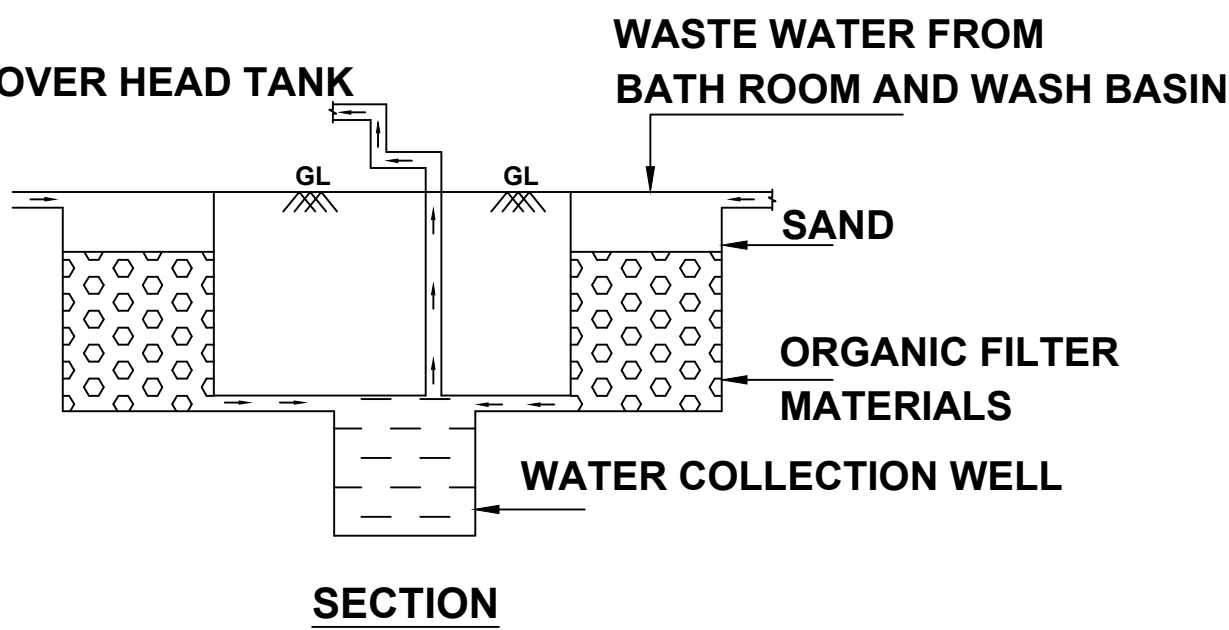

PLAN AND SECTION OF ORGANIC FILTERATION
SUMP WITH COLLECTION WELL
(NOT TO SCALE)

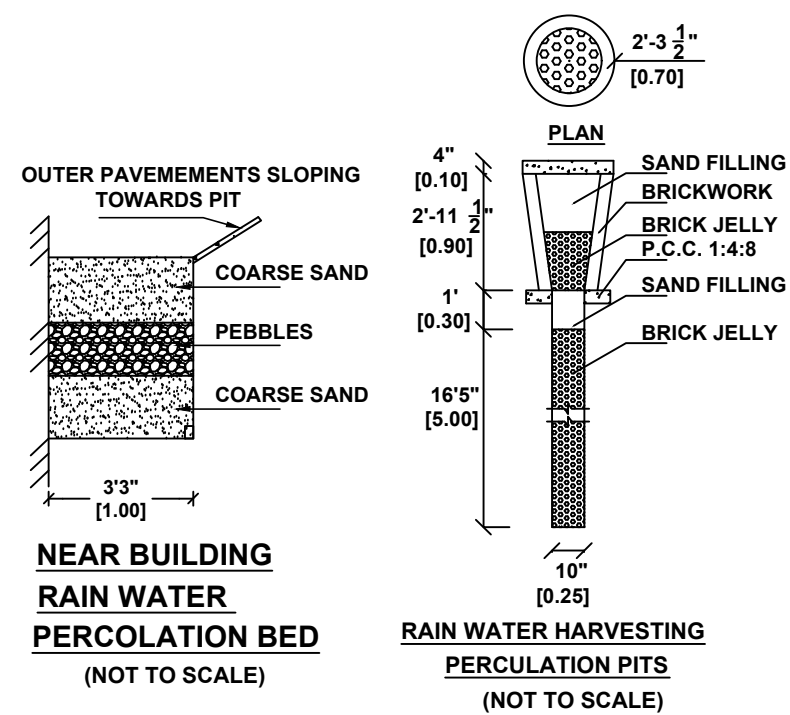

COLOR INDEX:

SITE BOUNDARY	
PROPOSED BUILDING	
EXISTING ROAD	
DRIVE WAY	

PARKING DETAILS:

NUMBER OF TWO WHEELER PARKING (1.00X1.80M) -	9 NOS
NUMBER OF CAR PARKING (2.50X5.00M) -	9 NOS
NUMBER OF PHYSICALLY CHALLENGED -	9 NOS
CAR PARKING (3.6X5.00M)	

NOTE

FA - FIRE ALARM PROVIDED	
FE - FIRE EXTINGUISHER	
SB - SAND BUCKET PROVIDED	
SM - SMOKE DETECTOR	

ALL DIMENSIONS ARE IN METER.