



PLAN SHOWING THE PROPOSED CONSTRUCTION OF ASBESTOS SHOP GROUND FLOOR BUILDING
IN S.F.NO:98/11B1 AT 30-PERAVURANI - I BIT VILLAGE,PATTUKKOTTAI MAIN ROAD,
PERAVURANI TOWN PANCHAYAT AND TALUK , THANJAVUR DISTRICT.



NAME OF THE OWNER: Mr.R.IDHAYAVENDHAN
S/O: RAMASAMY THEVAR

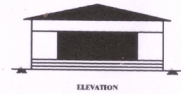


ELEVATION

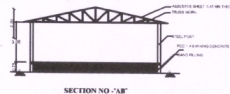

SECTION NO - 1/1"

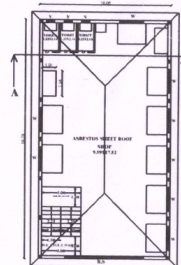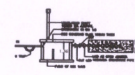


GROUND FLOOR PLAN

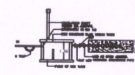

NORTH SIDE
R. THARMALINGAM
SITE

WEST SIDE
R. IDHAYAVENDHAN
SITE


SOUTH SIDE
RAMASAMY
SITE

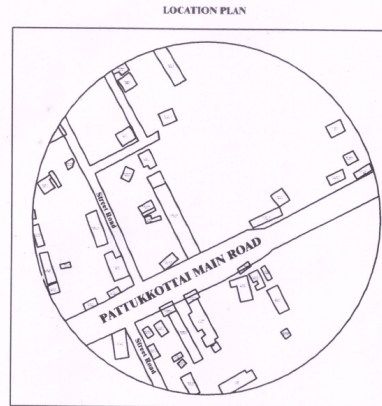

LOCATION PLAN



N

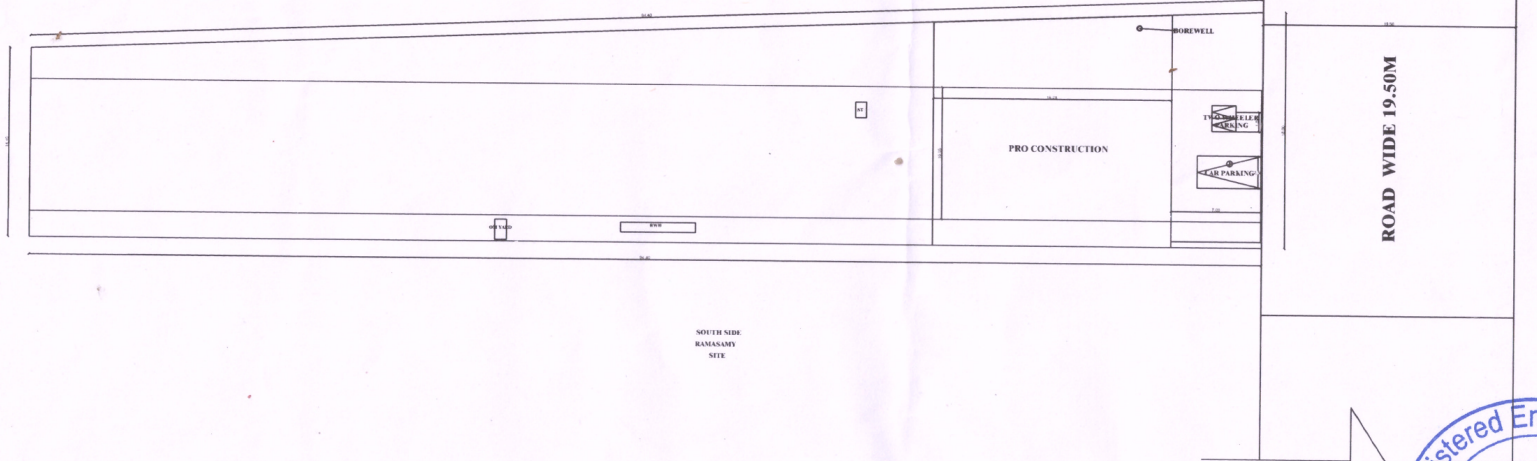

PRO CONSTRUCTION

ROAD WIDE 19.50M

AREA DETAILS	IN SQ. FT.	IN SQ. M.
Area of the Site	16568.00	1539.77
PRO.ASBESTOS SHEET ROOF BUILDING		
Ground Floor Plinth Area	1976.72	183.71
Open space	14591.28	1356.06
CAR PARKING 1 NO,TWO WHEELER 2 NOS.		
JOINERY DETAILS		
DESCRIPTION	IN FEET	IN METER
ROLLING SHETTER	10' 0" X 7' 0"	3.05 X 2.13
DOOR	3' 0" X 7' 0"	0.91 X 2.13
DOOR 1	2' 6" X 7' 0"	0.76 X 2.13
WINDOW	6' 0" X 4' 0"	1.83 X 1.22
VENTILATOR	2' 0" X 2' 0"	0.61 X 0.61

CERTIFICATE

- 1.WAST WATER WILL BE USED FOR GARDEN PURPOSE IN THE SAME SITE
2. ALL HABITATION ROOMS ARE FITTED WITH 42" CEILING FAN
3. SOALR WATER HEATER SYSTEM SHOULD BE FITTED IN KITCHEN AND BATHROOM
- 4.I SHALL NOT ALLOW SANITARY WORKERS TO ENTER INTO THE SEWERAGE SYSTEM/SEPTIC TANK

COLOUR INDEX

- ☐ SITE BOUNDARY
- ☒ PROPOSED BUILDING
- ☐ EX.ROAD

R. Idhayavendhan

OWNERS

Signature Not Verified

Signed by: Executive Officer
Location: Thanjavur
Date: 2023.11.16 13:30:43



Er. C RAJA, B.E., MIE,
Registered Engineer Grade - I
160, Nattankkottai North
Peravurani - 614804
Thanjavur - Dt
Cell No : 9443188435