

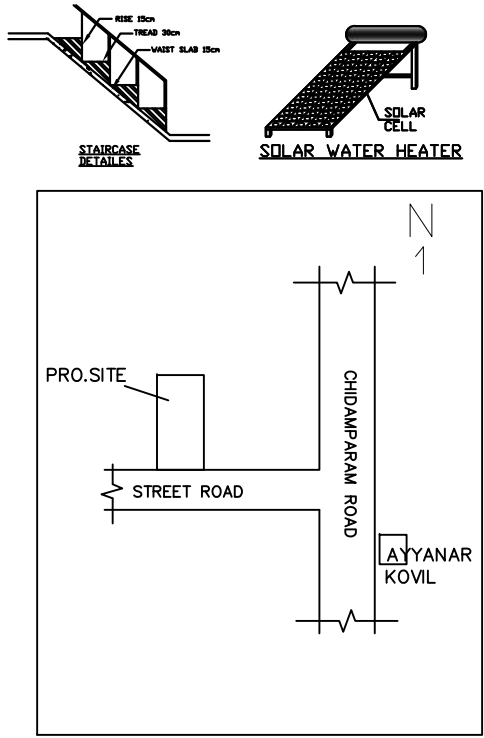
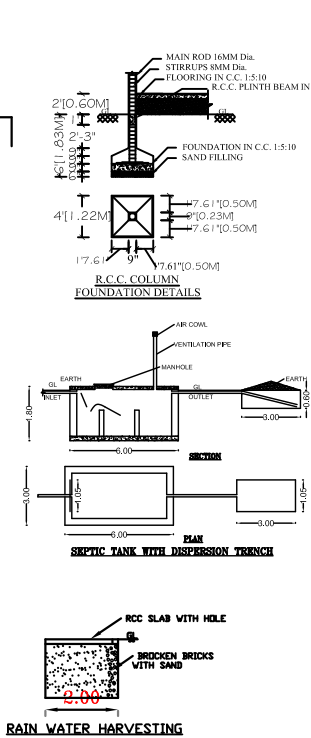


PLAN SHOWING THE PROPOSED CONSTRUCTION OF R.C.C ROOF RESIDENTIAL BUILDING IN GROUND FLOOR,S.F.NO-83/2B1,
NO132,CHIDAMPARAM ROAD,PERAVURANI TOWN PANCHAYAT,PERAVURANI TALUK,THANJAVUR DISTRICT.

NAME OF THE OWNER : S.VENKATESHWARAN S/O SIVARAMAN

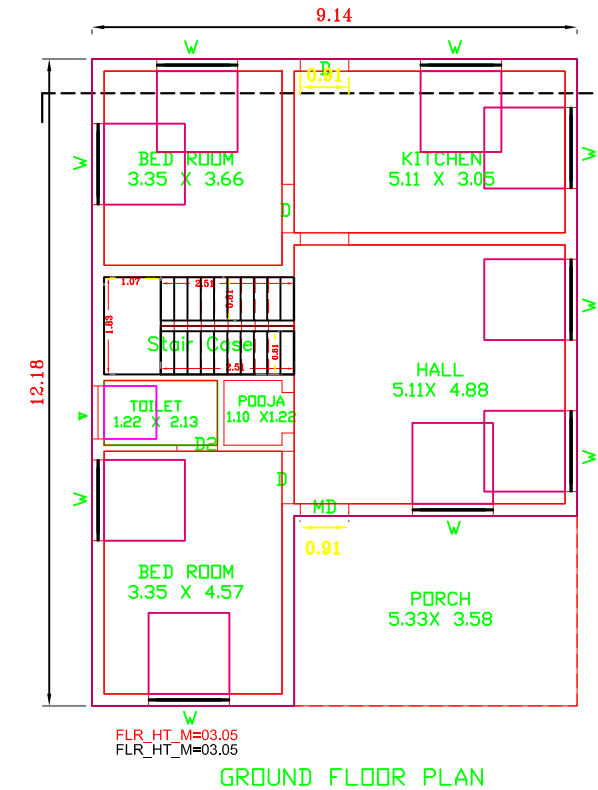

Aj CONSTRUCTION & PLANNER'S
PH: - 04371-290221
Municipality & DTCP approval plan service
www.ajplannersaranthangi.in

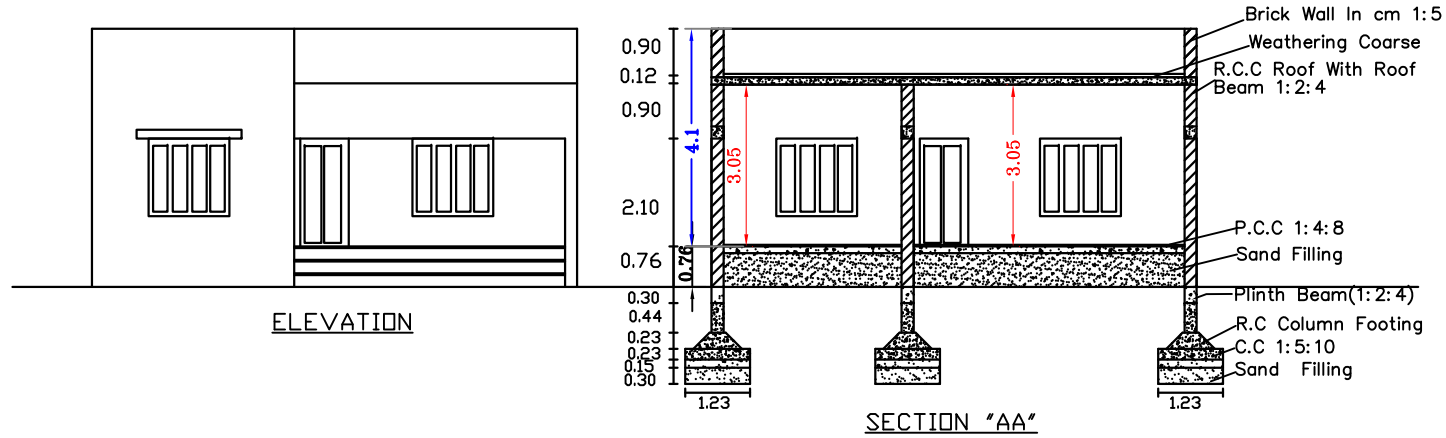

CALCULATION'S	SQ.FT.	Sq.m.
AREA OF THE SITE	3766.00	350.00
GROUND FLOOR AREA	1197.88	111.30
PLINTH AREA		
VECENT AREA	2568.12	238.70

CERTIFICATE
WASTE WATER SHOULD BE USED FOR GARDEN PURPOSE IN THE SAME SITE.
SOLAR WATER HEATER SYSTEM SHOULD BE PROVIDED IN KITCHEN & BATH ROOM.
I SHOULD NOT ALLOW SANITARY WORKERS TO ENTER IN TO THE SEWAGE SYSTEM /
SEPTIC TANK FOR CLEANING.
ALL HABITATION ROOMS WILL BE FITTED WITH 42" CEILING FAN.

REFERENCE	
SITE BOUNDARY	
PROPOSED CONSTRUCTION	
EXISTING ROAD	

SCHEDULE OF JOINERIES	
MD & GG DOOR 1.05 X 2.13	W 1 WINDOW 2.44 X 1.83
D DOOR 1.00 X 2.13	W WINDOW 1.52 X 1.52
D2 DOOR 0.91 X 2.13	W3 WINDOW 1.52 X 1.37
	V VENDORATOR 0.91 X 0.61

OWNER

ENGINEER

04371 - 290221, Cell: 9655663392

APPROVAL AUTHORITY

Signature Not
Verified
Signed by: Executive Officer
Location: Thanjavur
Date: 2023.11.25 12:45:17