
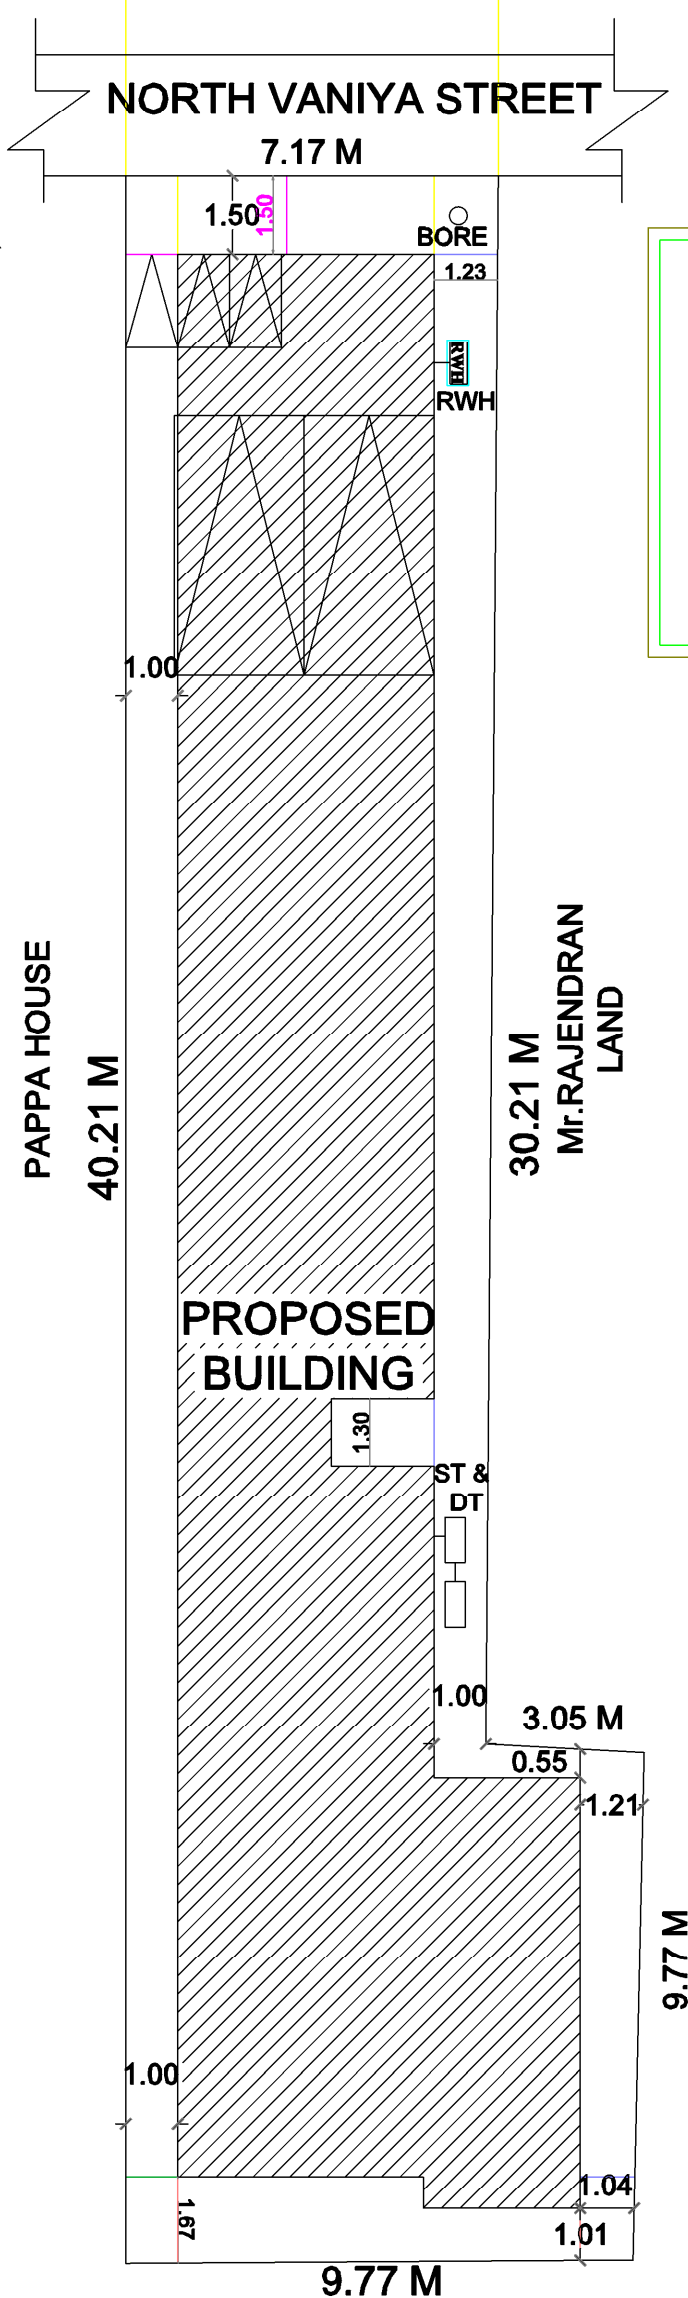
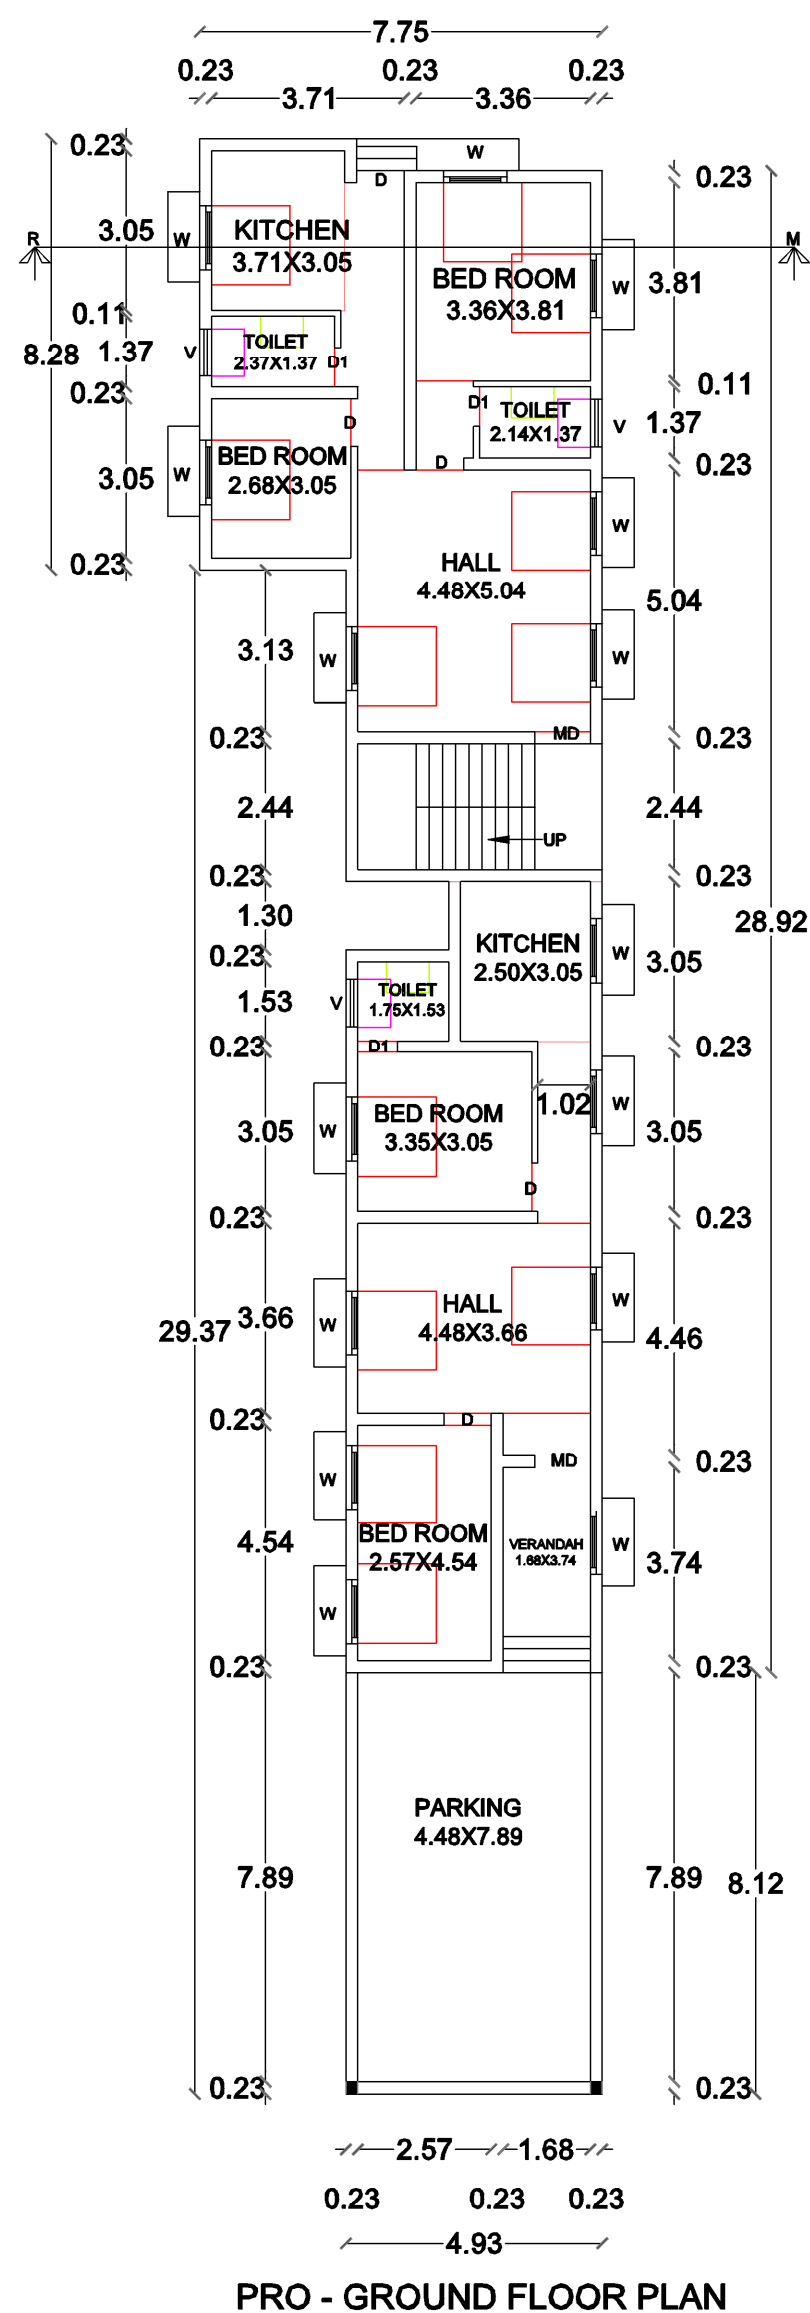


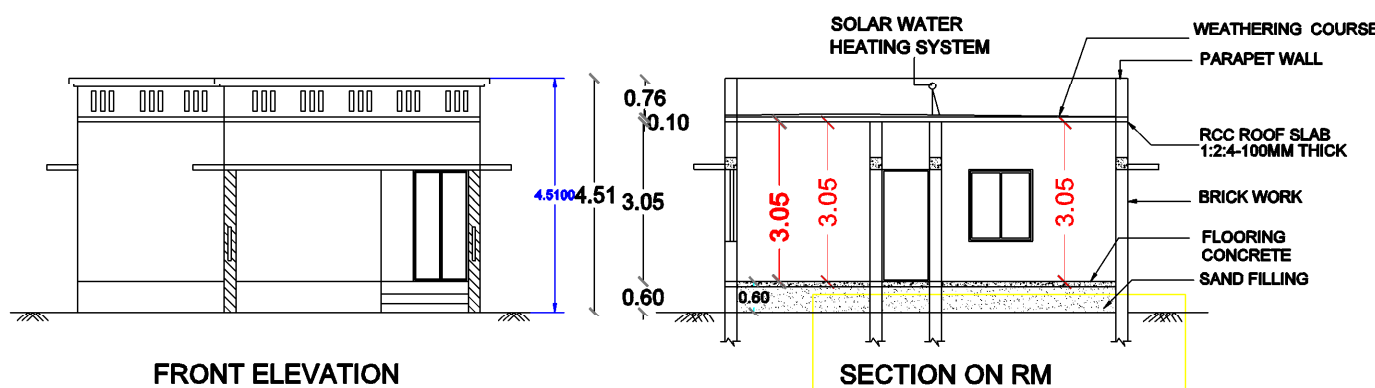

PLAN SHOWING THE PROPOSED GROUND FLOOR CONSTRUCTION OF R.C.C ROOF RESIDENTIAL BUILDING IN R.S.NO:32/27A1 & 32/27A2 AT NORTH VANNIYA STREET , (MUTHAMMAL PURAM) ORATHANADU TOWN PANCHAYAT , ORATHANADU TALUK , THANJAVUR DISTRICT.

NAME OF THE OWNER : Mrs. L . LATHA , W/o.Mr. LAKSHMANAN

Reference		
MD	Main Door	1.07X 2.13
D	Door	0.91 X 2.13
D1	Door	0.75 X 2.13
W	Window	1.53 X 1.37
V	Ventilator	0.91 X 0.61
Area details		SQ.M. SQ.FT.
Site Area (AS PER DOCUMENT)		303.90 3270.00
Proposed G.F Area		203.61 2190.84
Open Space		100.29 1079.16

Colour Index

Proposed ☐

Site Boundary ☐ Exg - Road ☐

Applicant :

Handwritten signature

Engineer :

Handwritten signature


Er.A.PAREES RAHUMAN, DCE, B.E, Civil,
Licensed Building Surveyor,
Consulting Civil Engineer & Planner
ATHIRSTAM ENGINEERING & ARCHITECTS
ORATHANADU-614 625
Mob: 750 205 77 55

(RESPONSIBLE FOR DRAWING ONLY)

Approval authority :

BUILDING APPROVAL

APP NO : SWP/BPA/077587/2023
ROC NO : 929/2023/A3
BA NO : 30/2023-2024

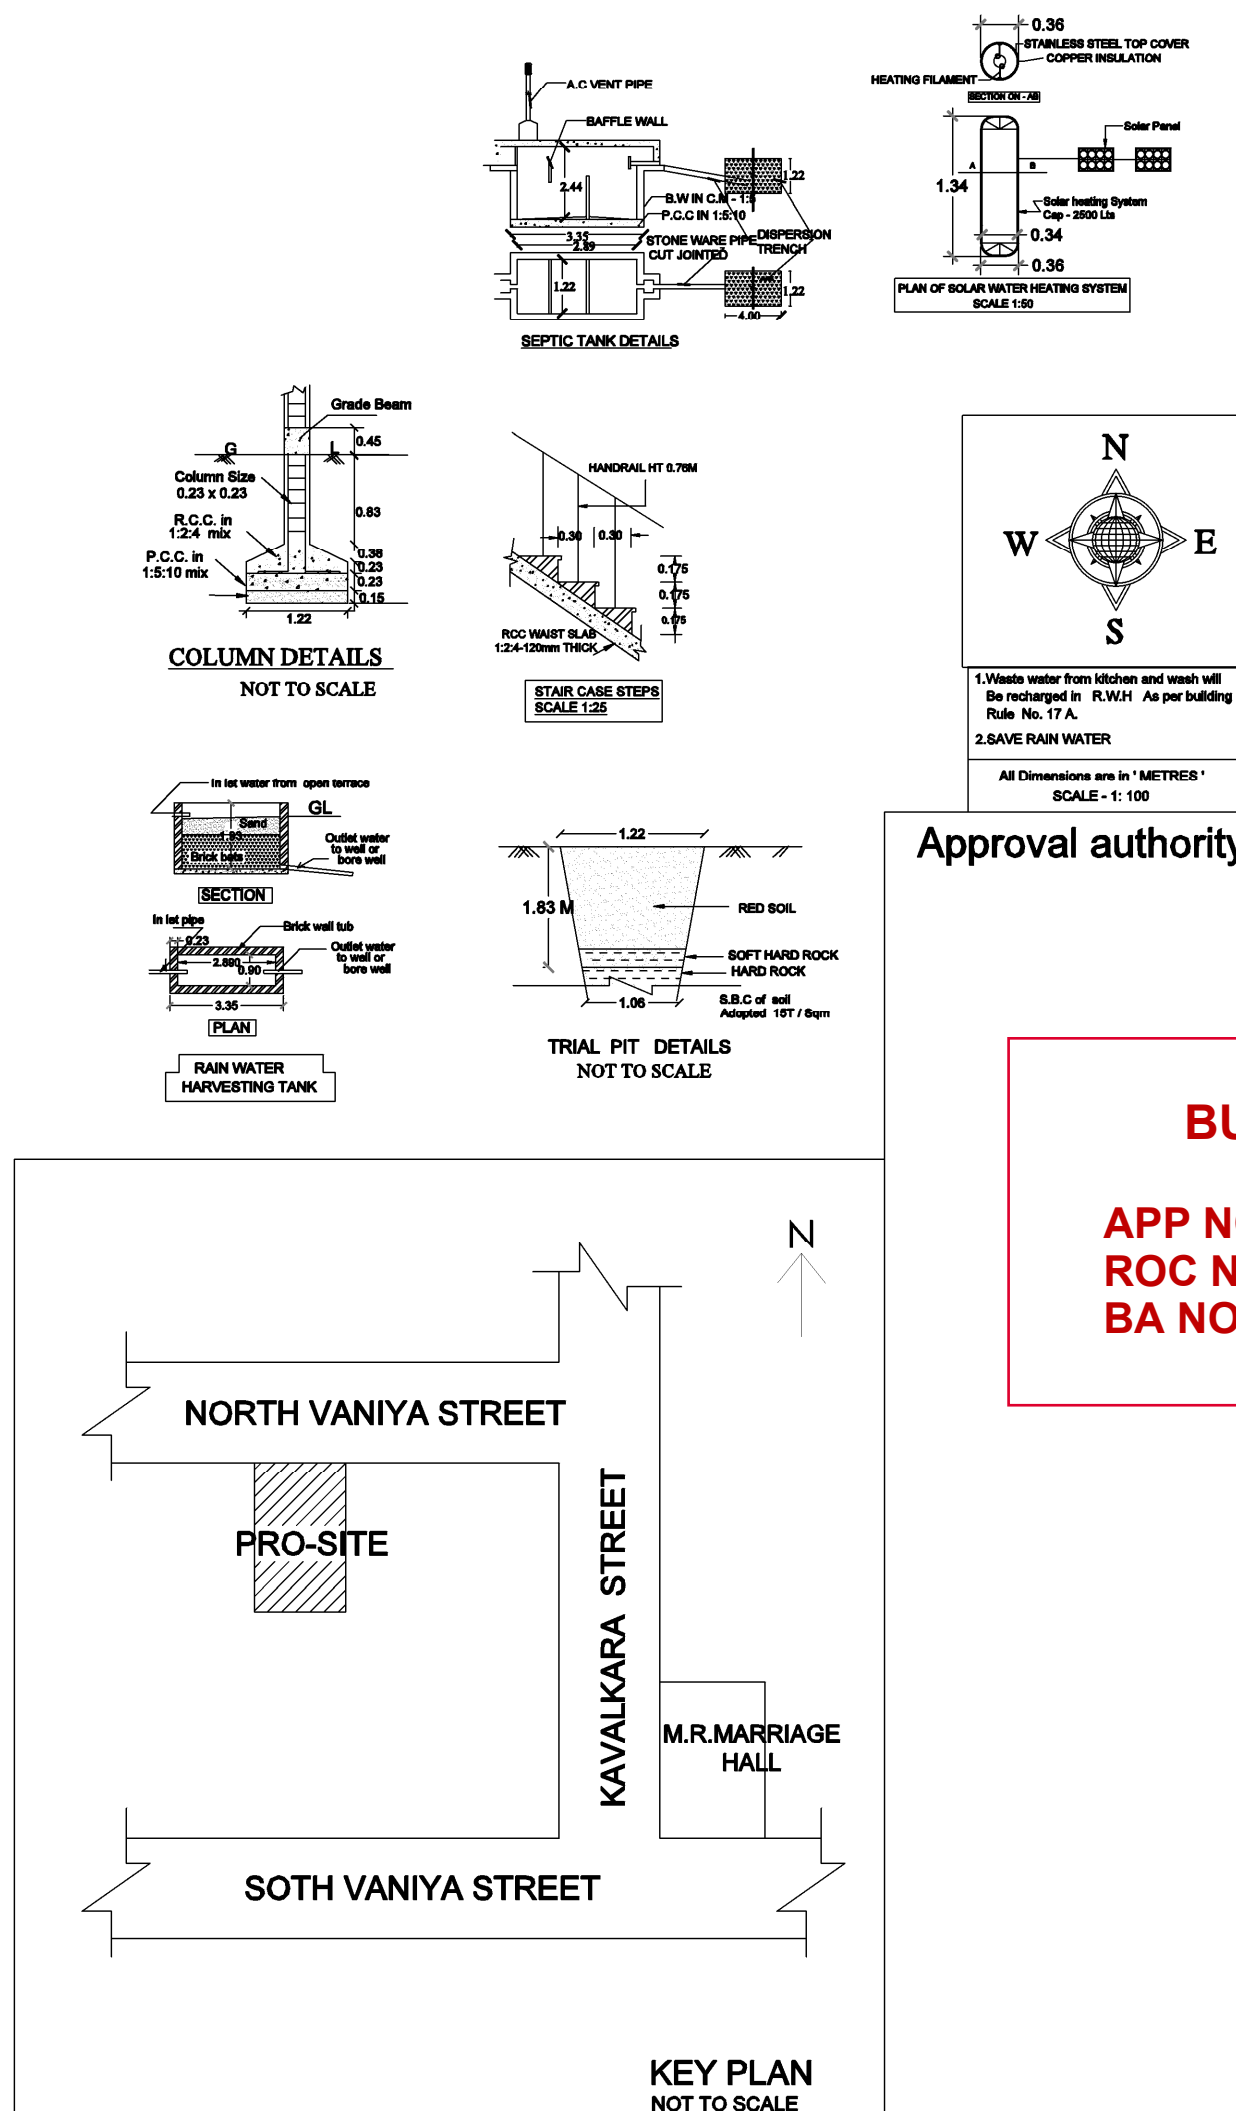

Signature Not Verified
Signed by Executive Officer
Location: Thanjavur
Date: 2024.02.10 15:45:44