

PLAN SHOWING THE PROPOSED GROUND AND FIRST FLOOR CONSTRUCTION OF R.C.C ROOF RESIDENTIAL BUILDING
IN R.S NO : 11/5G, PATTA NO :1211, AT THIRUVALLUVAR NAGAR, ORATHANADU TOWN PANCHAYAT & TALUK, THANJAVUR DISTRICT.

NAME OF THE OWNER

Mrs. G.VASANTHI



REFERENCE IN METER

M.D MAIN DOOR	1.07 X 2.10
D DOOR	0.91 X 2.10
D1 DOOR	0.75 X 2.10
W WINDOW	1.53 X 1.37
V VENTILATOR	0.91 X 0.61

AREA DETAILS	SQ M.	SQ FT.
SITE AREA As per DOC	245.26	2640.00
SITE AREA As per FMB	245.26	2640.00
PRO G-F BUILDING AREA	84.69	911.59
PRO F-F BUILDING AREA	83.62	900.07
OPEN AREA (As per FMB)	160.57	1728.41

COLOUR INDEX

EXISTING	☐	PROPOSED	☐
BOUNDARY	☐	ROAD	☐

APPLICANT:

G.21/5/5

ENGINEER




S. AARTHI, D. ARCH
Architecture Planning
& Licensed Surveyor.
14, Telugu Street,
Orathanadu, 614 628
Thanjavur - (Dt)

(RESPONSIBLE FOR DRAWING ONLY)


APPROVAL AUTHOURITY

BUILDING APPROVAL

APP NO : SWP/BPA/081738/2023
ROC NO : 910/2023/A3
BA NO : 29/2023-2024

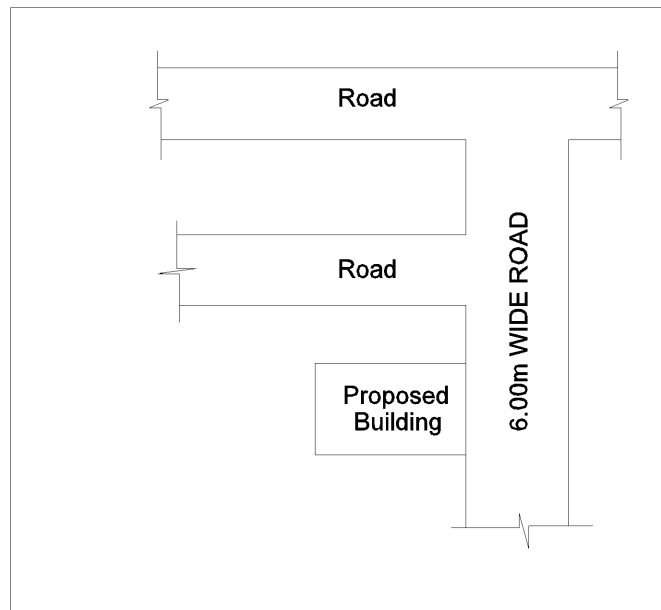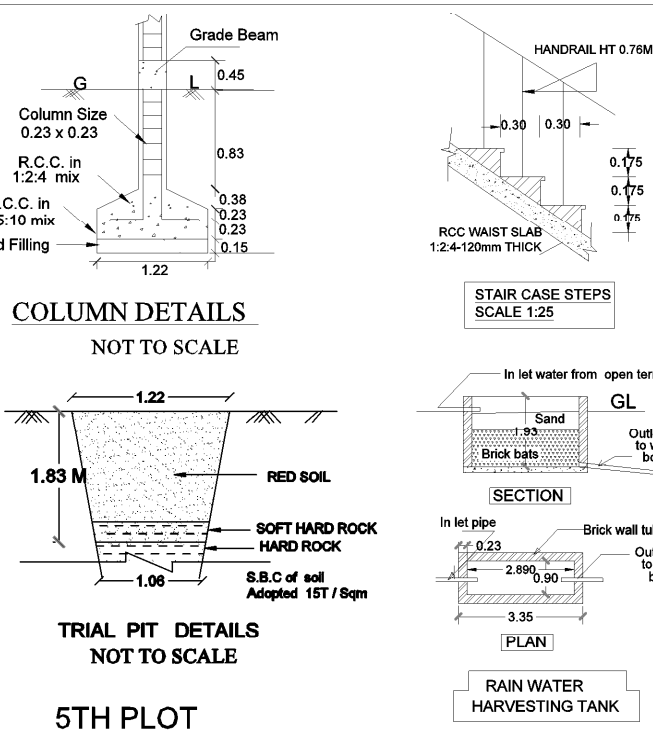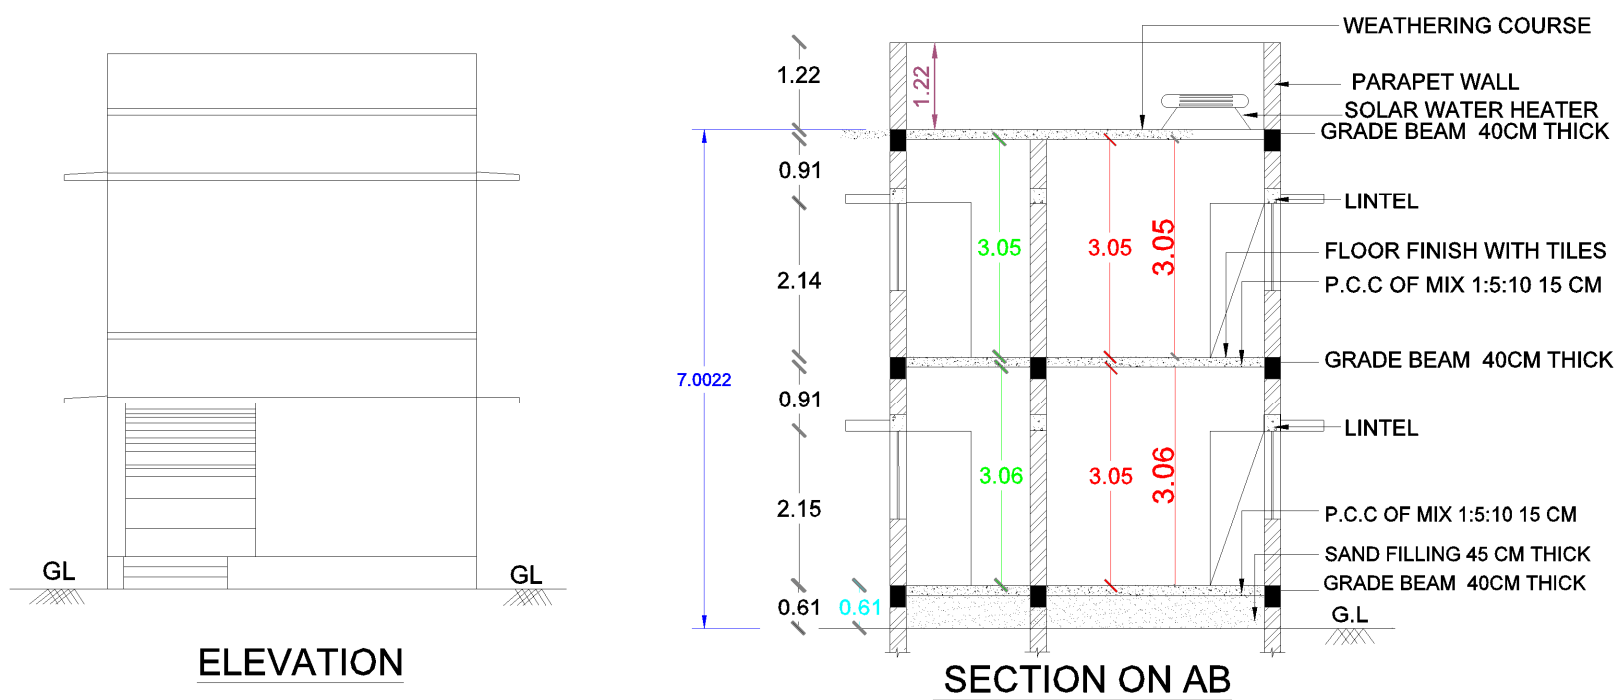


LOCATION PLAN

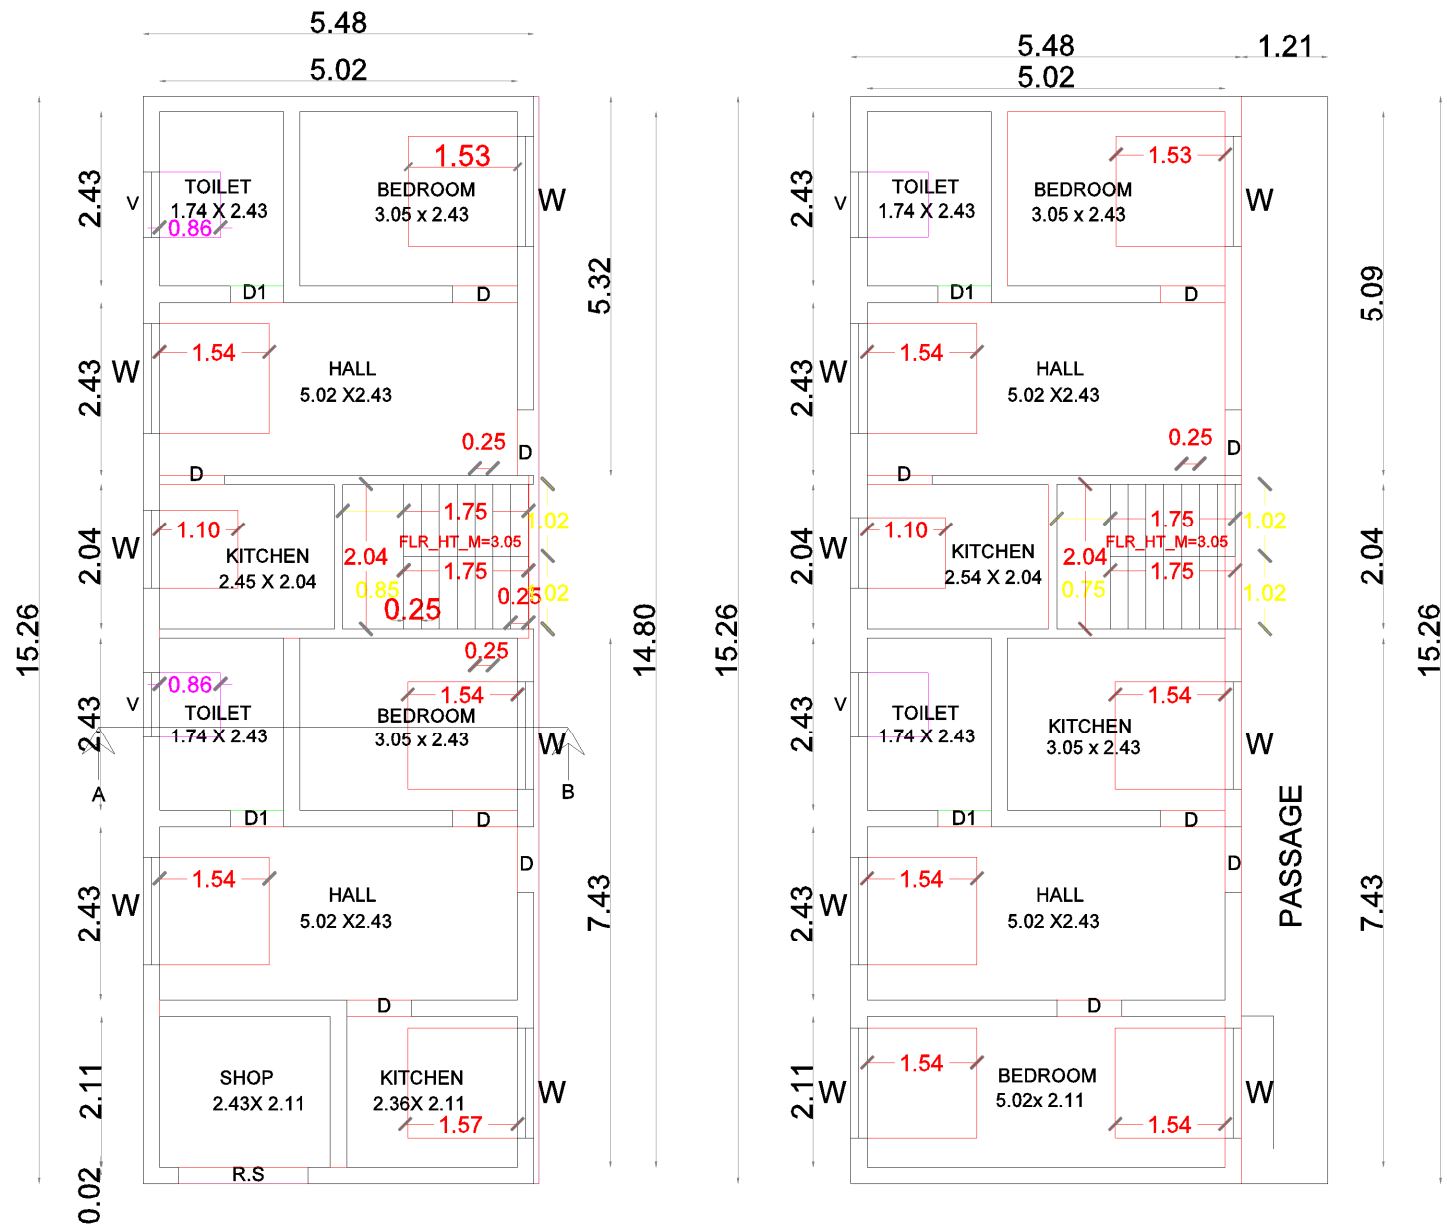


GROUND FLOOR PLAN

FIRST FLOOR PLAN

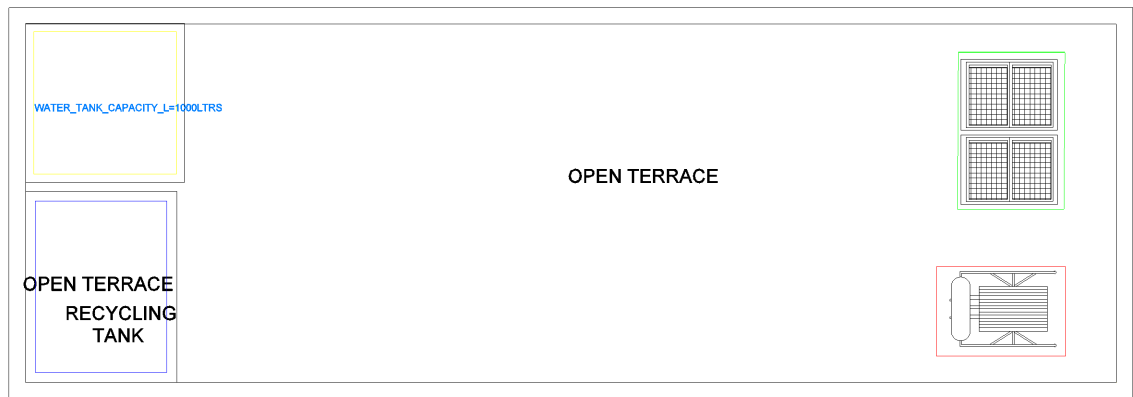

TERRACE FLOOR PLAN

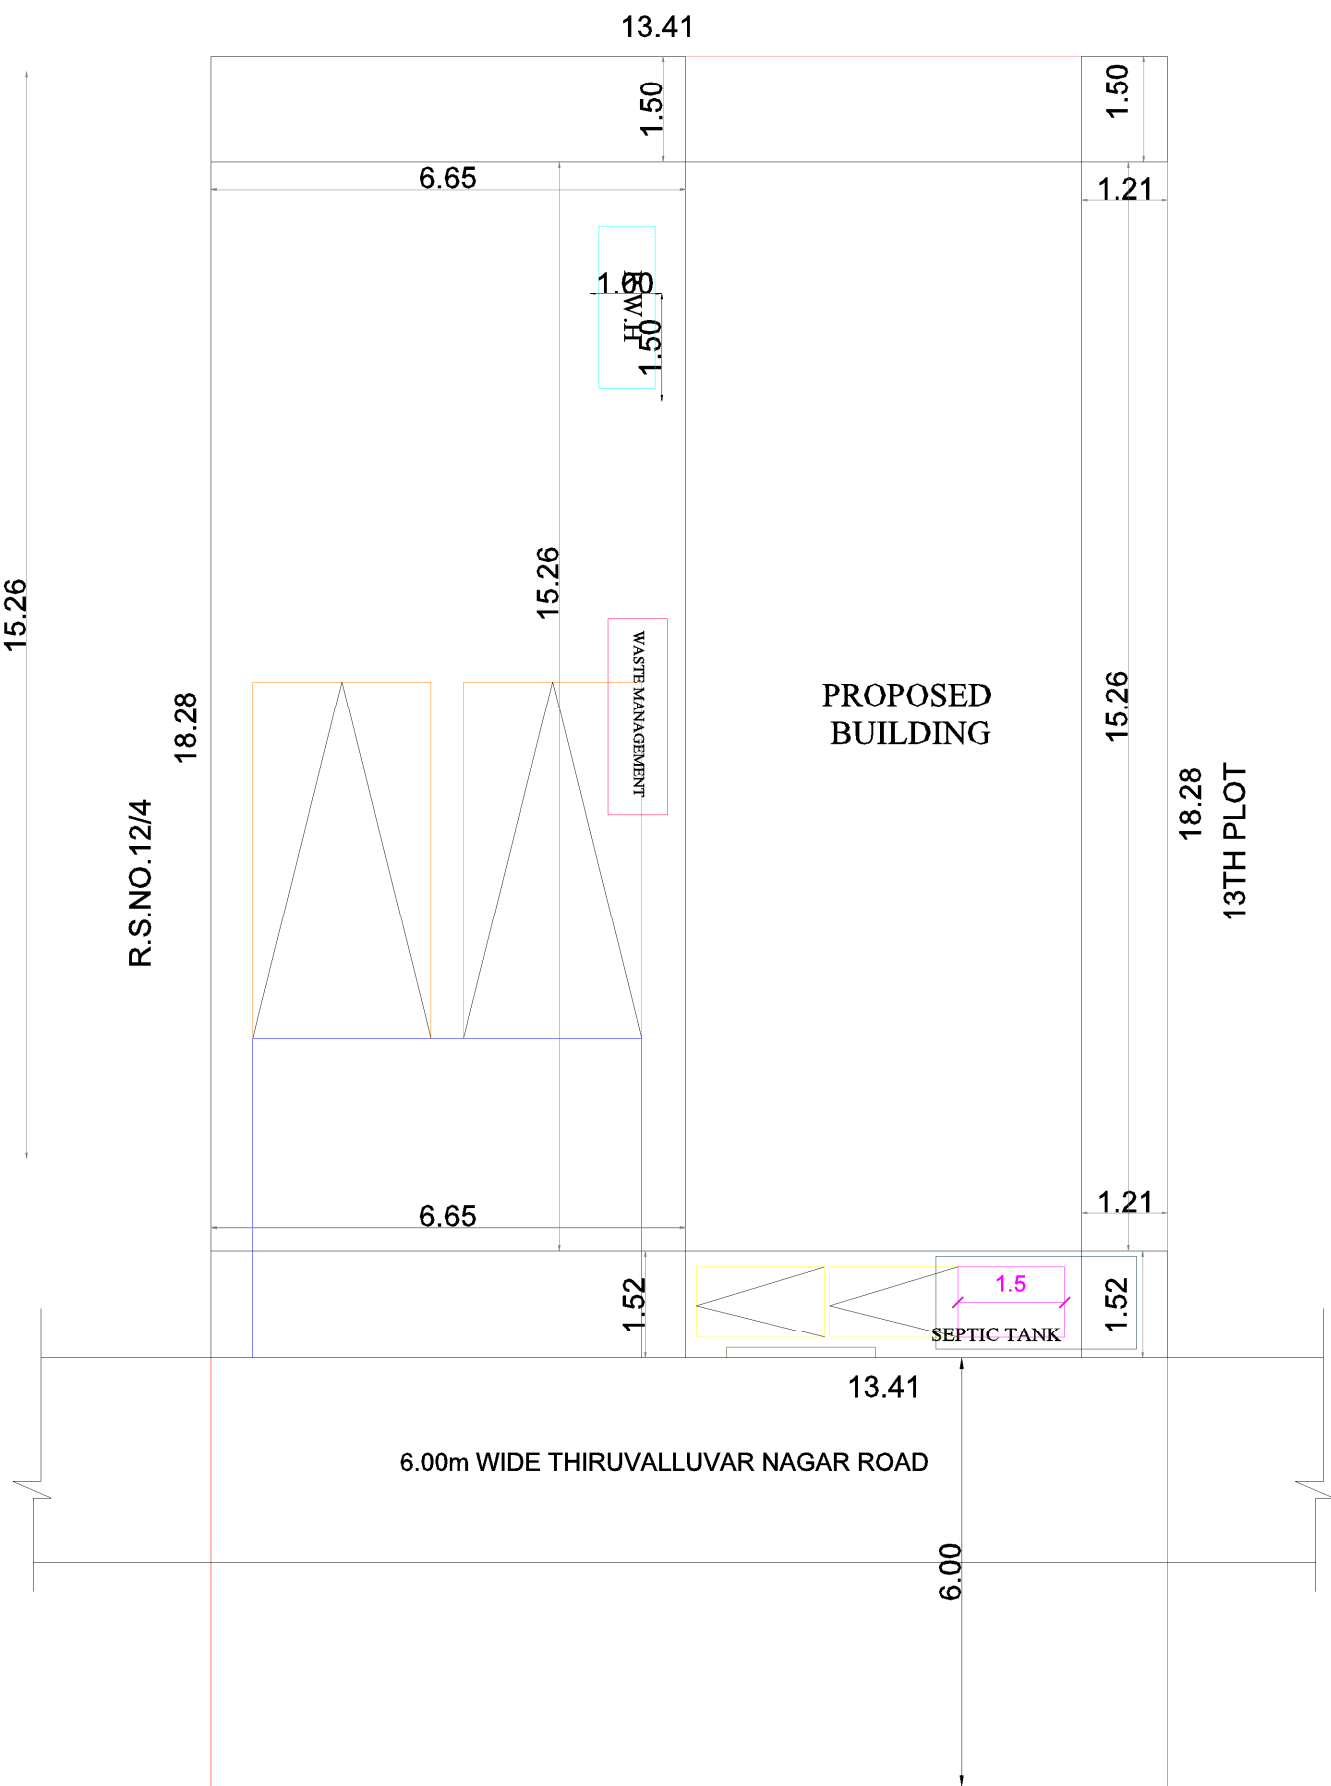

SITE PLAN

Signature Not
Verified
Signed by Executive Officer
Location: Thanjavur
Date: 2024.01.31 11:41:20