


PLAN SHOWING THE PROPOSED CONSTRUCTION OF GROUND FLOOR R.C.C. ROOF RESIDENTIAL BUILDING IN OLD R. S. NO. 137/5B1A1 & 137/3B2A1, NEW R. S. NO.137/30 & 137/31, PATTa NO.4405, PLOT NO.15 (SOUTH PART) AT AANDAL NAGAR, NANJIKOTTAI VALLUNDANPATTU VILLAGE & PANCHAYAT, THANJAVUR TALUK & DISTRICT.


NAME OF THE OWNER: Mr. A. KANNABIRAN s/o. Mr. Ayyadurai

Scale - 1:100

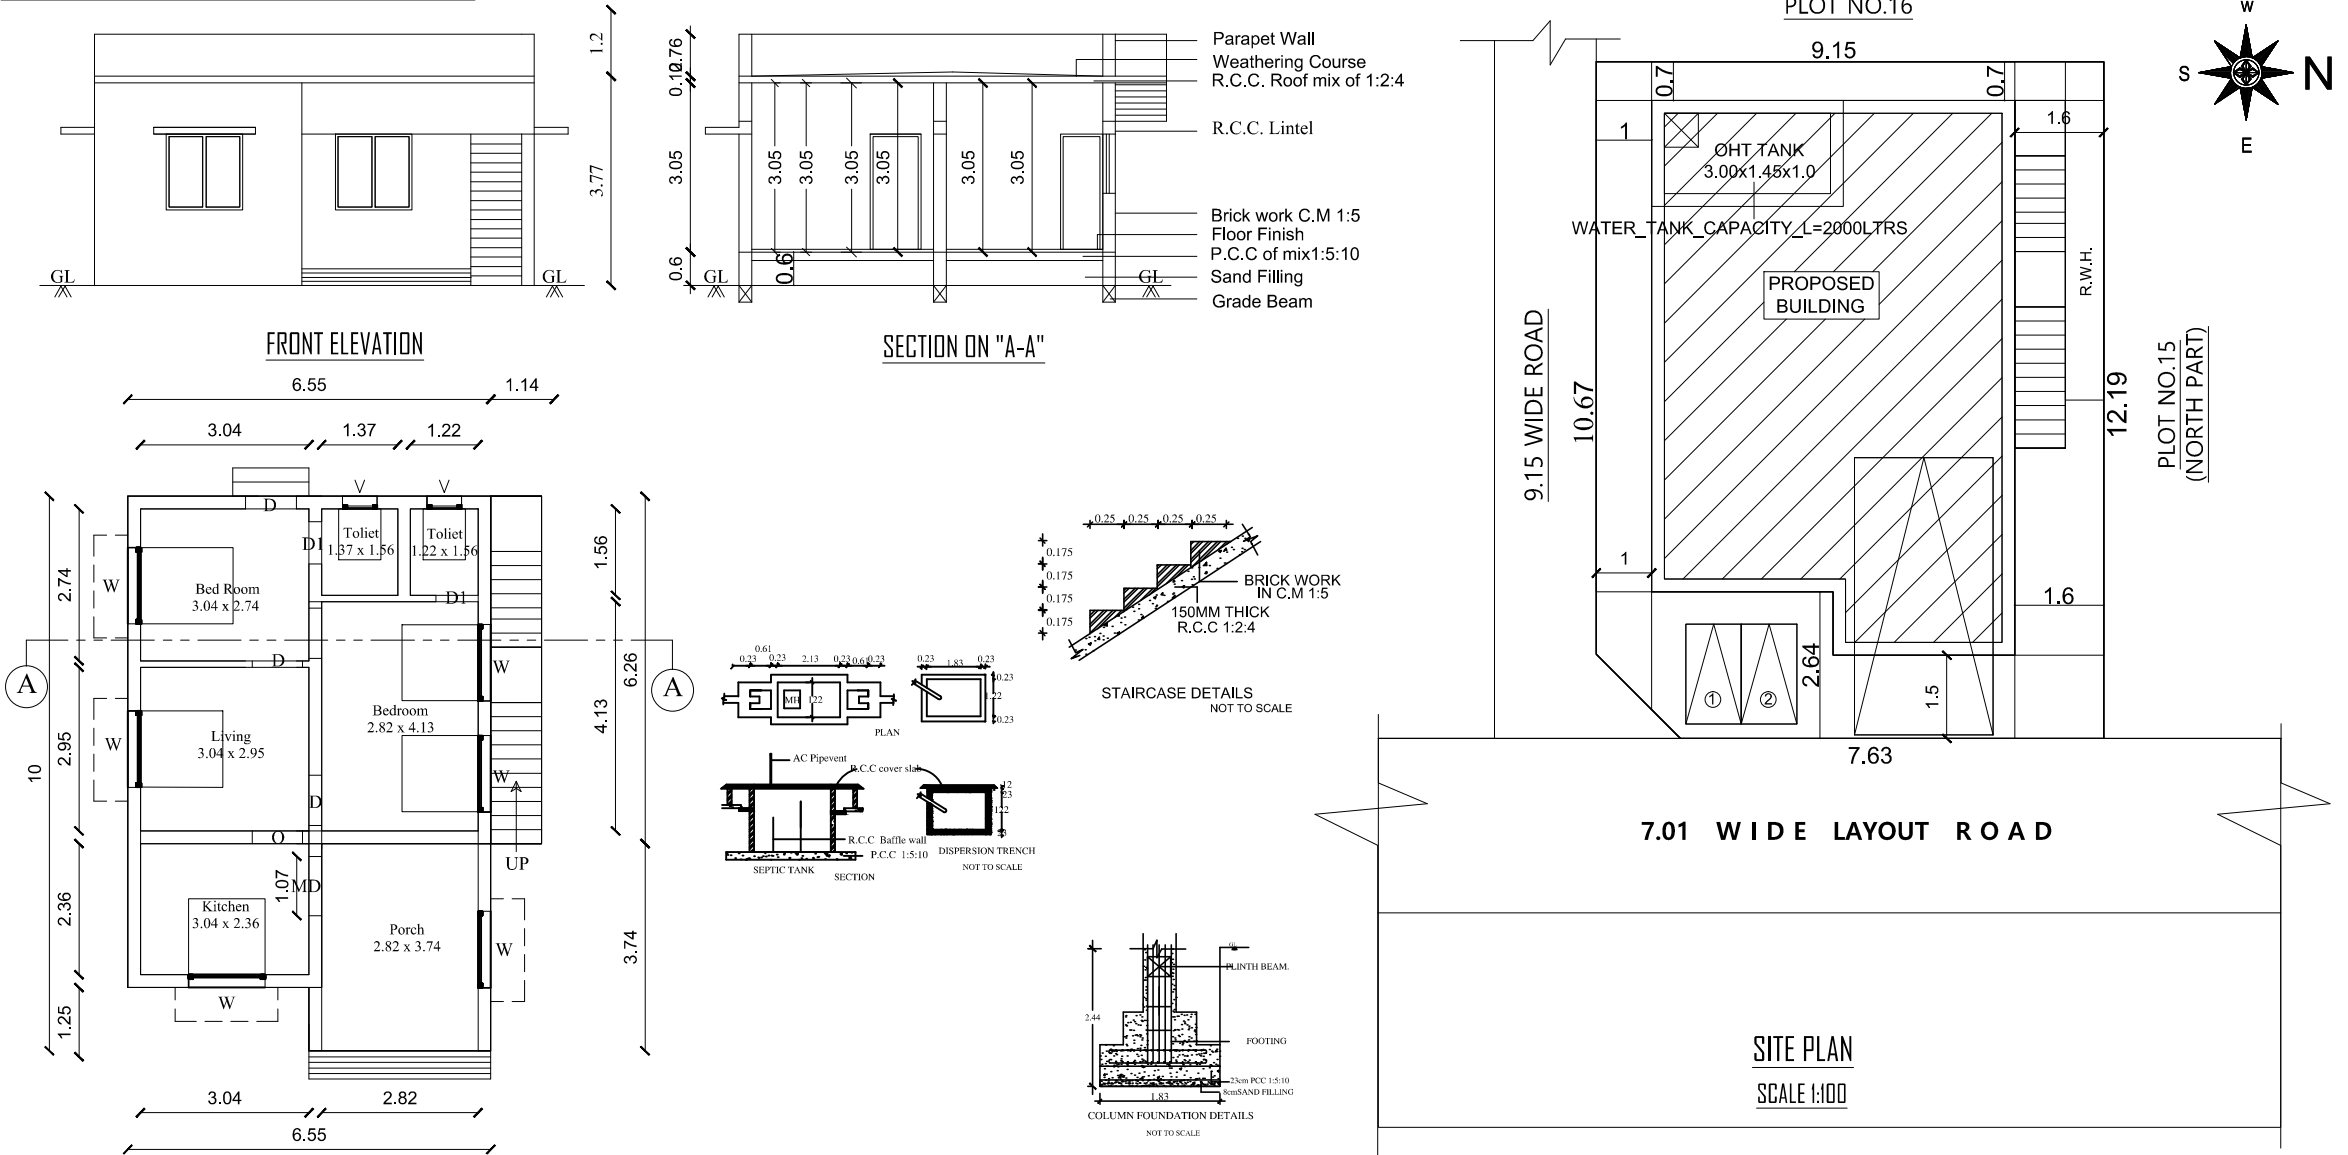

JOINERIES DETAILS		
MAIN DOOR	MD	1.22 x 2.14
DOOR	D	0.91 x 2.14
DOOR	D1	0.76 x 2.14
WINDOW	W	1.22 x 1.37
WINDOW	W1	1.22 x 1.07
VENTILATOR	V	0.61 x 0.61
AREA CALCULATION		
DESCRIPTION	AREA IN Sq.M	AREA IN Sq.Ft.
AREA OF THE SITE	110.32	1187.50
PRO. GROUND FLOOR	67.46	726.14
OPEN SPACE	42.86	461.36
COLOUR INDEX		
BOUNDARY		PROPOSAL
EXISTING		ROAD
NOTES		
* All Dimensions are in Meters		
* Scale - 1:100		
* Sewer line connected with SEPTIC TANK		
* Kitchen, Bath & Wash basin water will be separated and connected with rain water recharge pit		

Approval Authority

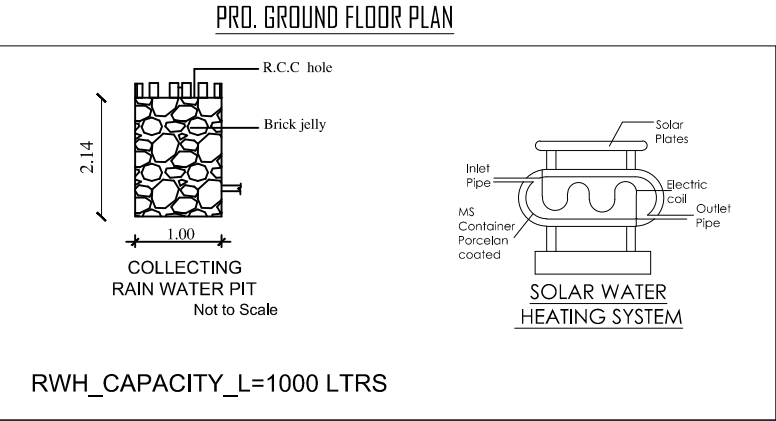

Applicant

Engineer

Er. C. JEROME FELIX, B.E., C.Eng(I),
Consulting Civil Engineer & Registered Engineer Grade-I (RE),
Reg. No. 107 / LS / 2019 / 00009,
C.J. CONSTRUCTION & PLOTTERS,
1st Floor, Tamil Complex, Veerammai Nagar,
Pudukottai Road, Thanjavur-613 005.
Mob: 99429 62000, Off: 04362-227909

Drawn By

Signature Not
Verified
Signed by Village Panchayat
President
Location: Thanjavur
Date: 2024.01.23 13:37:32