


PLAN SHOWING THE PROPOSED CONSTRUCTION OF ASBESTOS SLOPED ROOF COMMERCIAL GROUND FLOOR BUILDING
IN S.F.NO:78/1B1F2 AT 30-PERAVURANI BIT-1 VILLAGE,PONGADU, MAVADUKURICHI ROAD STREET,
PERAVURANI TOWN PANCHAYAT & TALUK, THANJAVUR DISTRICT

NAME OF THE OWNER: Mrs.K.YALINI,
C/o, SENTHIL UMAKANDAN.

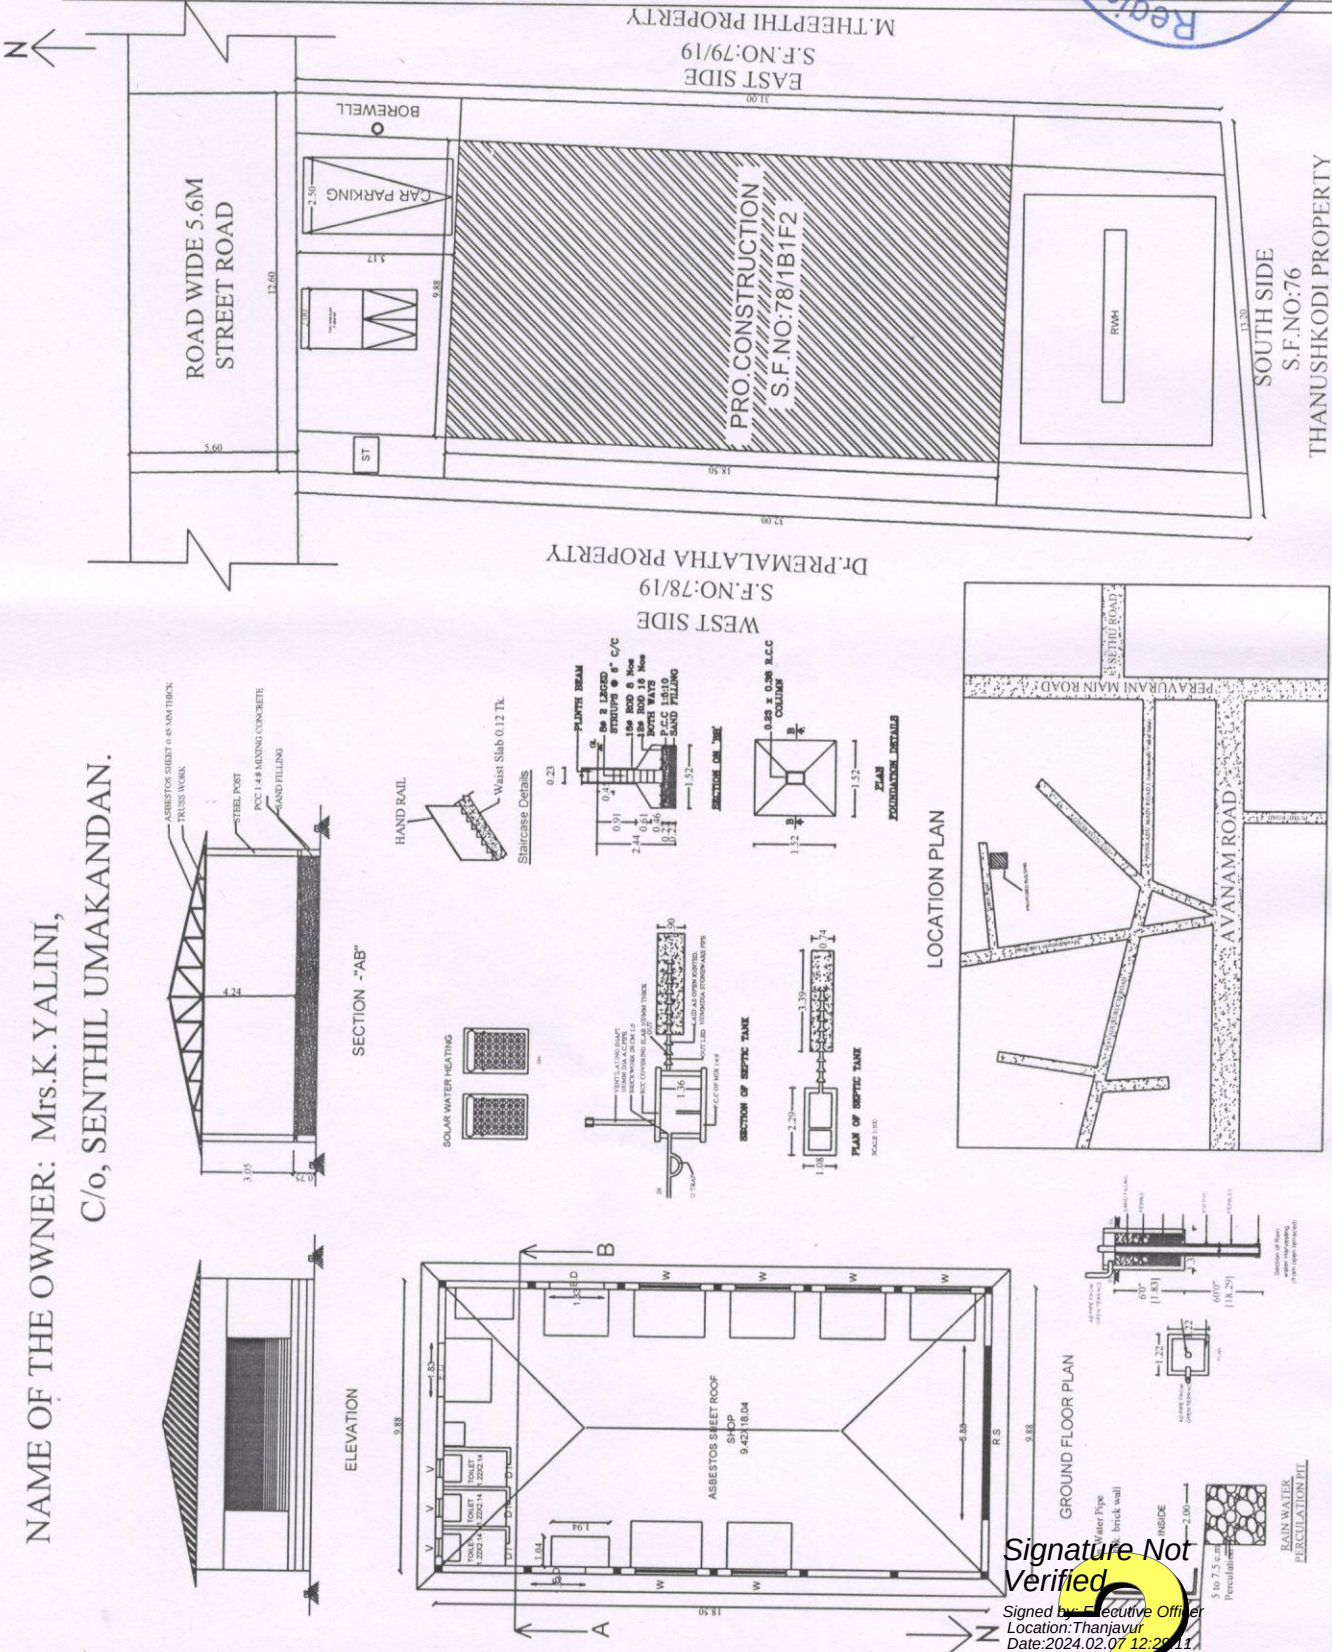

SCALE:1CM=1M

AREA DETAILS	IN SQ. FT.	IN SQ. M.
Area of the Site	1076.39	100.00
Pro Ground Floor Plinth Area	495.35	46.02
Vacant Land	581.04	53.98

TOILET-3 NOS. BOREWELL- 1 NO.
CAR PARKING -1NOS, TWO WHEELER -2NOS.

JOINERY DETAILS

DESCRIPTION	IN FEET	IN METER
R.SHUTTER	19' 3" X 8' 0"	5.88 X 2.44
E.DOOR	6' 0" X 7' 0"	1.83 X 2.13
DOOR 1	2' 6" X 7' 0"	0.76 X 2.13
WINDOW	6' 0" X 4' 0"	1.83 X 1.22
VENTILATOR	2' 0" X 2' 0"	0.61 X 0.61

CERTIFICATE

- 1 WAST WATER WILL BE USED FOR GARDEN PURPOSE IN THE SAME SITE
- 2 ALL HABITATION ROOMS ARE FITTED WITH 42" CEILING FAN
- 3 SOALR WATER HEATER SYSTEM SHOULD BE FITTED IN KITCHEN AND BATHROOM
- 4 I SHALL NOT ALLOW SANITARY WORKERS TO ENTER INTO THE SEWERAGE SYSTEM/SEPTIC TANK

COLOR INDEX

- ☐ SITE BOUNDARY
- ☐ PROPOSED BUILDING
- ☐ EX-ROAD

Signature of Owner



SOUTH SIDE
S.F.NO:76
THANUSHKODI PROPERTY

Signature Not Verified
Signed by: Executive Officer
Location: Thanjavur
Date: 2024.02.07 12:20:11