

PP

APPROVAL RECORD

Planning Permission

Saliyamangalam
Thanjavur district, Tamil Nadu

APPROVAL TYPE

Building Plan

ISSUING AUTHORITY

Rural Panchayat

PURPOSE

Commercial

The approval as the planning authority issued it, reproduced in full behind this page.

An approval speaks to what was sanctioned, not to what was built. Completion is a separate record.

Applicant Name : Mrs.G.Santhi W/O Mr.Ganapathy

Mobile No : 94436 17321

Adhar No : 92280 4524 1407

Pan No : FAPPS1850A

Site Details :-

Patta No : - 3637

Rev.S.No:161 / 1C3





Site Location :-

Latitude : - 10.787673

Longitude : - 79.271082

All Dimension are in Metres

(Scale 1:100)

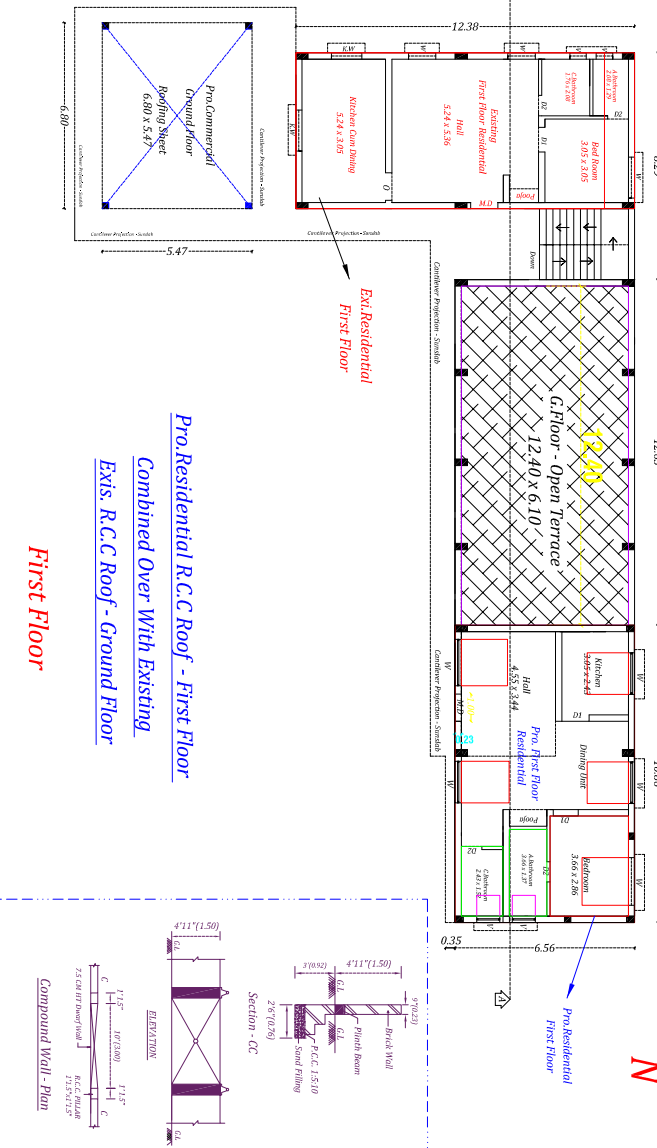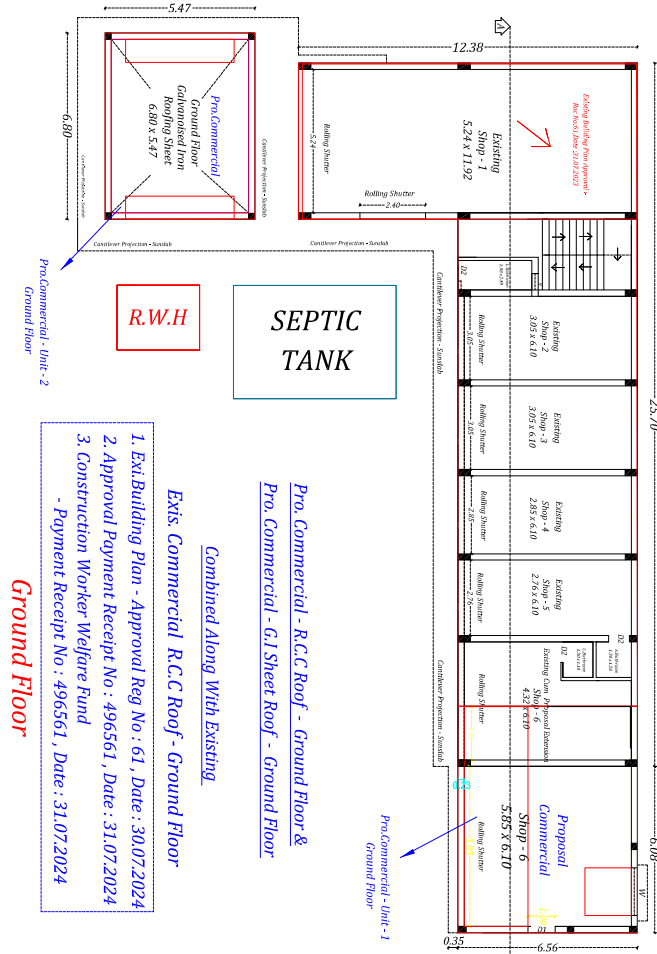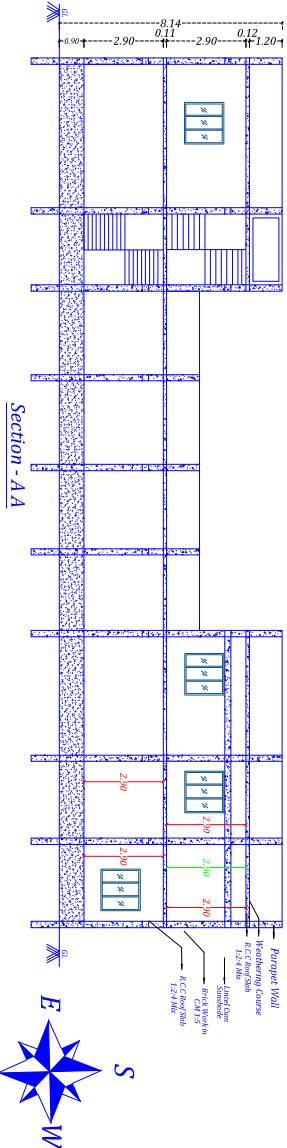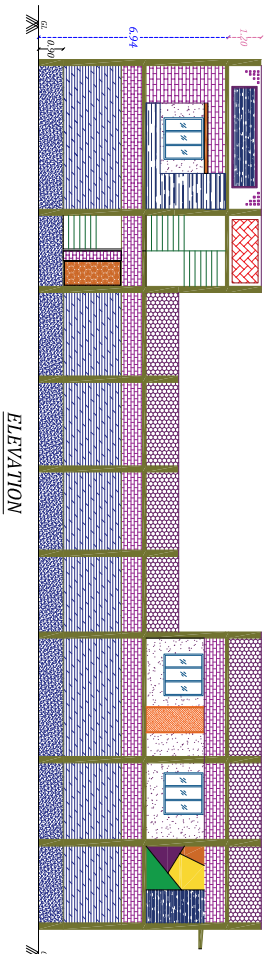

PLAN INFO

PLOT AREA, M²=596.00

AS AT SITE=596.00

FMP OR PLR=596.00

AS PER DOCUMENT=596.00

B.L.C EXISTING HEAD ROOM=4.41

B.L.C F.P.R.D.B.L.U.P. AREA=185.78

B.L.C F.P.R.D.B.L.U.P. AREA=64.31

IS EXISTING BUILDING EXCAVATION=YES

IS EXISTING BUILDING FOUNDATION=NO

IS EXISTING BUILDING TRAILING=44.54M

SMOOTH NO=161/1C3

PATTA NO=3637

IS SWIMMING POOL EXISTS=NO

IS APPROVED LAYOUT=YES

SINGLE FAMILY BLDG=NO

CR2=NO

SECURITY ZONE=NO

ACCESS WIDTH M=12.00

ROAD WIDTH=12.00

ROAD LENGTH=500

AVC PLOT DEPTH=26.60

AVC PLOT WIDTH=53.20

LAND USE ZONE = RESIDENTIAL

PLOT NO= 0

PROJ DECLARED= YES

OSR SITE BACKLOG REFNO=NO

PREMIUM RS REQUIRED=NO

BUILDING NEAR TO RIVER=NO

AREA TYPE=OTHERS

BUILDING NEAR MONUMENT=NO

PROVISION FOR GREEN BUILDINGS AND SUSTAINABILITY= YES

FIRE PROTECTION AND FIRE SAFETY REQUIREMENTS= YES


IF HERITAGE TOWN LESS THAN 1KM RADIOUS=NO

JURISDICTION TYPE=VILLAGE PANCHAYAT

Applicant Signature :

Mr. G.Santhi, W/O Mr. Ganapathy.

Registered Engineer :

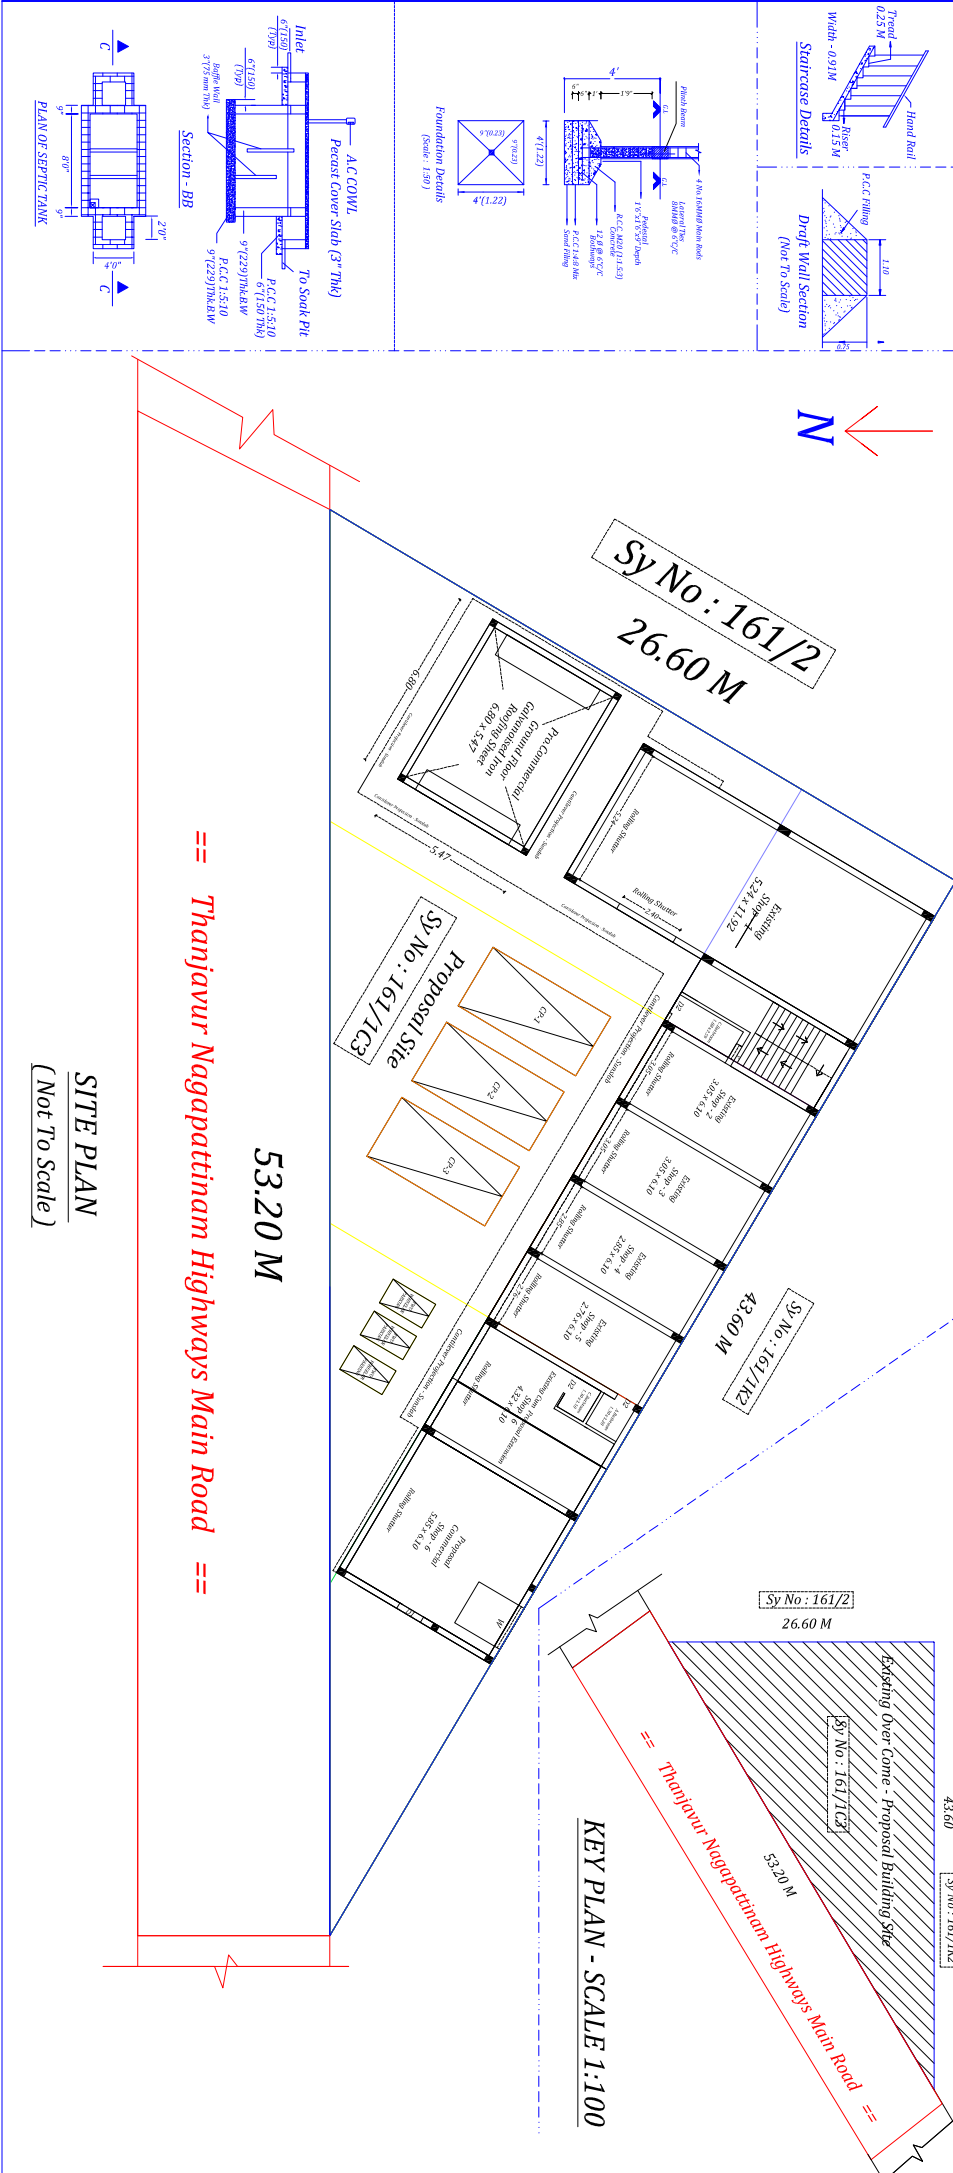

AREA DETAILS

SQ.MT

SQ.FT

SITE AREA AS PER DOCUMENT

596.00

6415.28

SITE AREA AS FMP/PLR

596.00

6415.28

SITE AREA AS SUPER IMPOSED

596.00

6415.28

PROJ.FLOOR COMMERCIAL

91.53

985.22

PROJ.FLOOR RESIDENTIAL

71.24

766.82

TOTAL PROPOSAL BUILD UP AREA

162.77

1752.04

EXIST.FLOOR COMMERCIAL BUILDING

185.78

1999.00

EXIST.FLOOR RESIDENTIAL BUILDING

64.31

692.00

OPEN SPACE - SITE AREA

318.69

3431.06

SCHEDULE OF JOINERY

COLOUR INDEX

MD MAIN DOOR 1.00 X 2.13

PROPOSED

A/O ARCH OPEN 0.91 X 2.13

D1 DOOR - 1 0.91 X 2.13

D2 DOOR - 2 0.76 X 2.13

ROAD

W WINDOW 1.52 X 1.22

RS Rolling Sheet 5.00 X 3.66

V VENTILATOR 0.76 X 0.76

SITE BOUNDARY

Office Use :

Eight ways to know a piece of land before you pay for it.

This report covers one part of the picture. These cover the rest, drawn from the same government records, for any property in Tamil Nadu.

LandLens One

Ask anything about a property and get an answer grounded in live government records, with the sources shown.

[/landlens/one](#)



Verify My Land

Every record check run on one property and returned as a single report.

[/landlens/verify-my-land](#)



Legal Opinion

An advocate's written opinion on the title, built on the records we pull for it.

[/landlens](#)



One Map

Every layer on one map: the parcel, its boundary, zoning, water bodies and what sits around it.

[/landlens/one/map](#)



PriceMap

What land actually changed hands for around this plot, taken from the registered deeds.

[/landlens/pricemap](#)



Build Scope

What you are allowed to build here: floor space, height, coverage and setbacks.

[/landlens/build-scope](#)



Property Tracker

Watch a property and hear about it when something new is registered against it.

[/landlens/property-tracker](#)



Deal Room

Run the transaction in one place: documents, stamping, signatures and the parties.

[/landlens/deal-room](#)



Twenty-four checks you can run yourself, at no cost.

Records and verification

The registers themselves, read for you.

Encumbrance Certificate

Patta and Chitta

Field Measurement Sketch

EC Analyzer

Bank charge check

Court case search

Seller background check

Approval check by survey

Value and duty

What it is worth and what it costs to register.

Guideline value by street

Guideline value by survey

Stamp duty and registration fees

Capital gains

Floor space index

Area unit converter

Zoning and land use

What the plan says can happen on this land.

Land use zone finder

CMDA land use check

Coastal regulation zone

Master plan check

Water bodies finder

Airport height clearance

Registers and directories

Who holds it, and which office keeps the record.

Find your registering office

Temple property check

Waqf property check

RERA register



Every free tool
/tools



Services we run
for you
/services



The LandLens
suite
/landlens/one



Every claim in this document traces back to a government record.

Legal opinions, due diligence and title verification

Building plan, layout and sub-division approvals

Completion and occupancy certificates, regularisation

Escrow, negotiation and NRI property management

Land survey, soil testing, architecture and construction

Verified RealEstate
3/350/2 Mettukuppam,
OMR Thoraipakkam,
Chennai 600 097, India
hello@verified.realestate
+91 9996 12 9996

Prepared from the registers named on the page each finding sits on. Where a register could not be read, this document says so in its place rather than leaving the gap to be read as a clean result.

