

PP

APPROVAL RECORD

# Planning Permission

Mahilankottai  
Thanjavur district, Tamil Nadu

APPROVAL TYPE  
**Building Plan**

ISSUING AUTHORITY  
**Rural Panchayat**

PURPOSE  
**Residential**


The approval as the planning authority issued it, reproduced in full behind this page.

An approval speaks to what was sanctioned, not to what was built. Completion is a separate record.

PLAN SHOWING THE PROPOSED CONSTRUCTION OF R.C.C TERRACED GROUND AND FIRST FLOOR RESIDENTIAL BUILDING IN R.S NO:1/10B CHATRAM THOKKALIKADU VILLAGE , MAHILANKOTTAI PANCHAYAT, PATTUKKOTTAI TALUK, THANJAVUR DISTRICT.

NAME OF THE OWNER:Mr.K.CHITRAVELU  
S/O:KALIYAPERUMAL

SCALE:1CM=1M


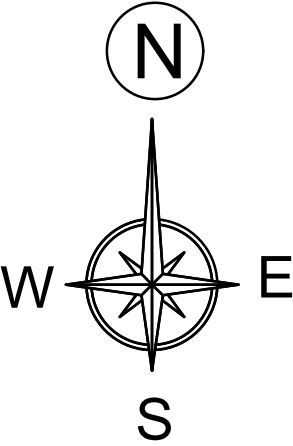


NORTH SIDE  
ANJAMMAL  
SITE


EAST SIDE  
CHINNAVAN  
SITE

BOREWELL


WEST SIDE  
CHITRAVELU  
SITE

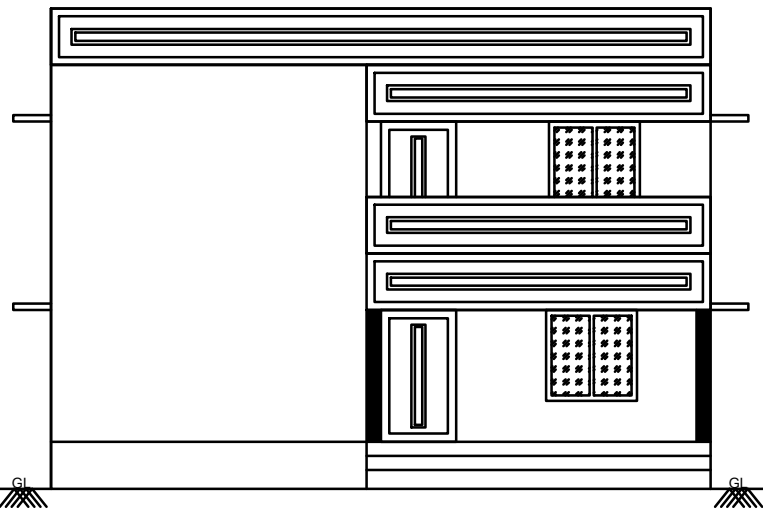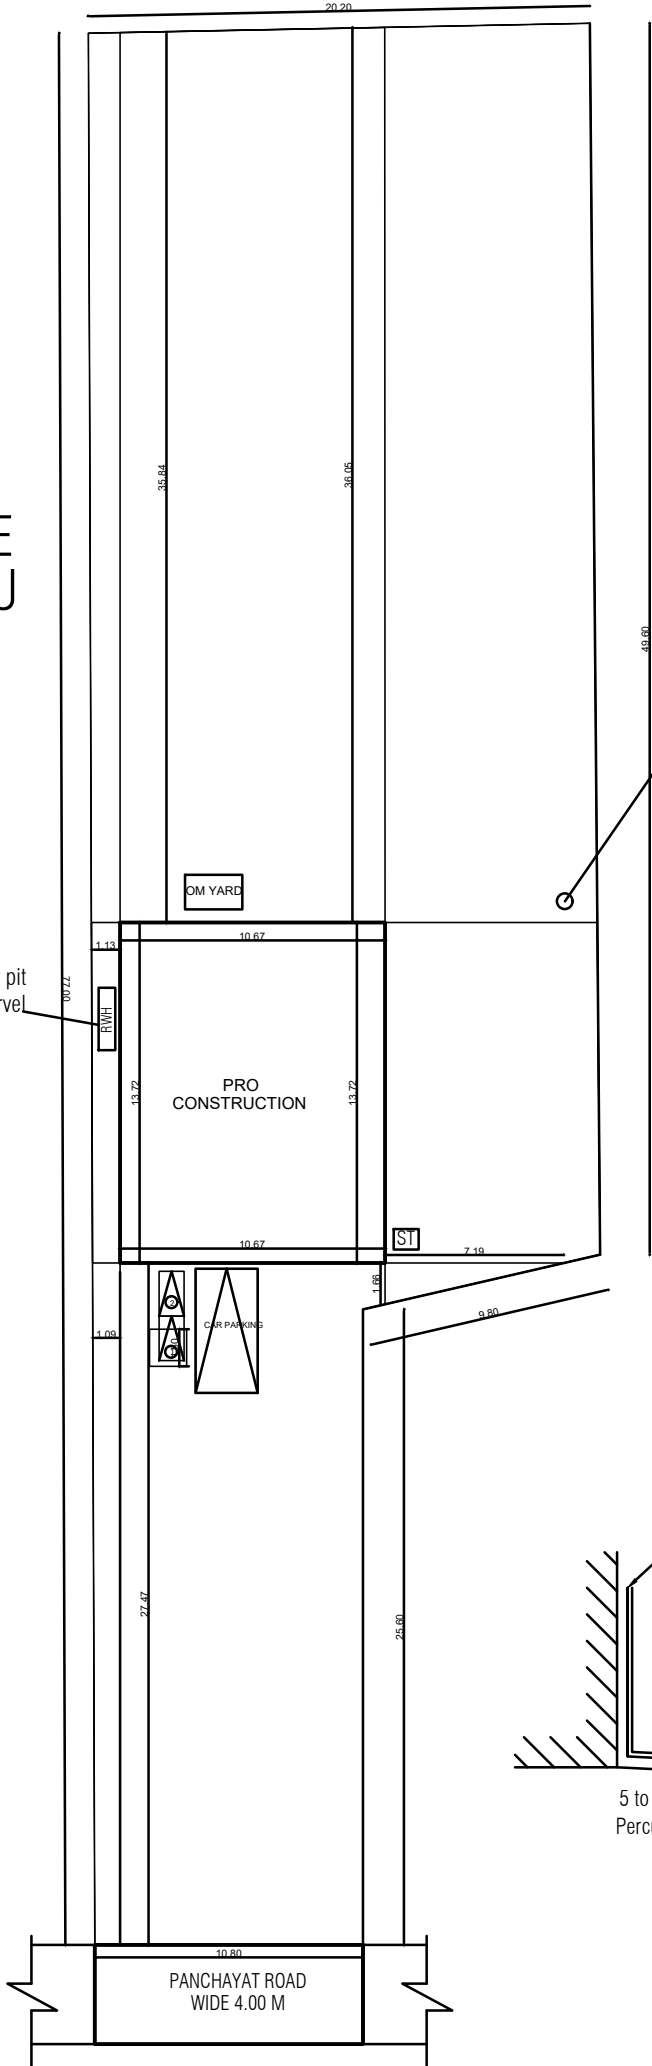


ELEVATION

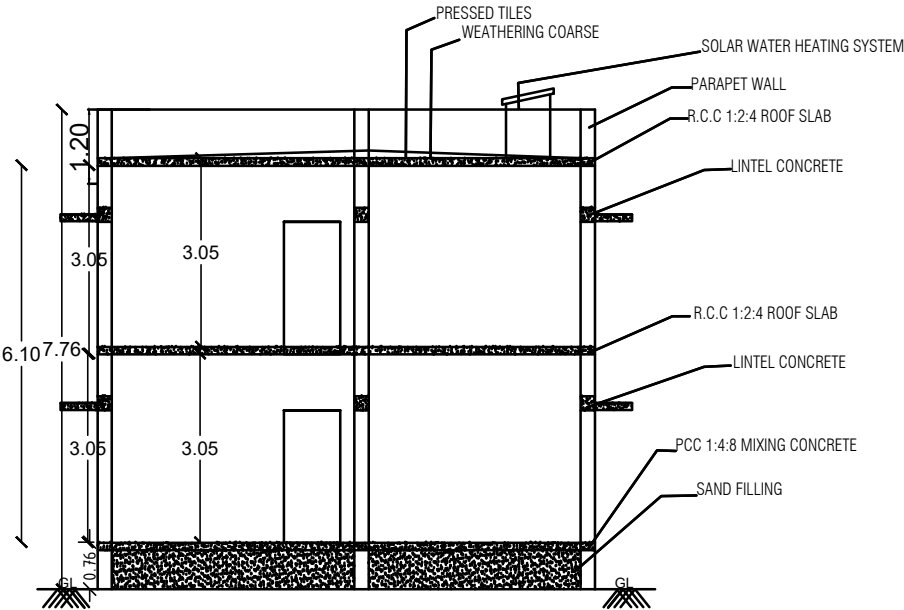

SECTION NO -"AA"



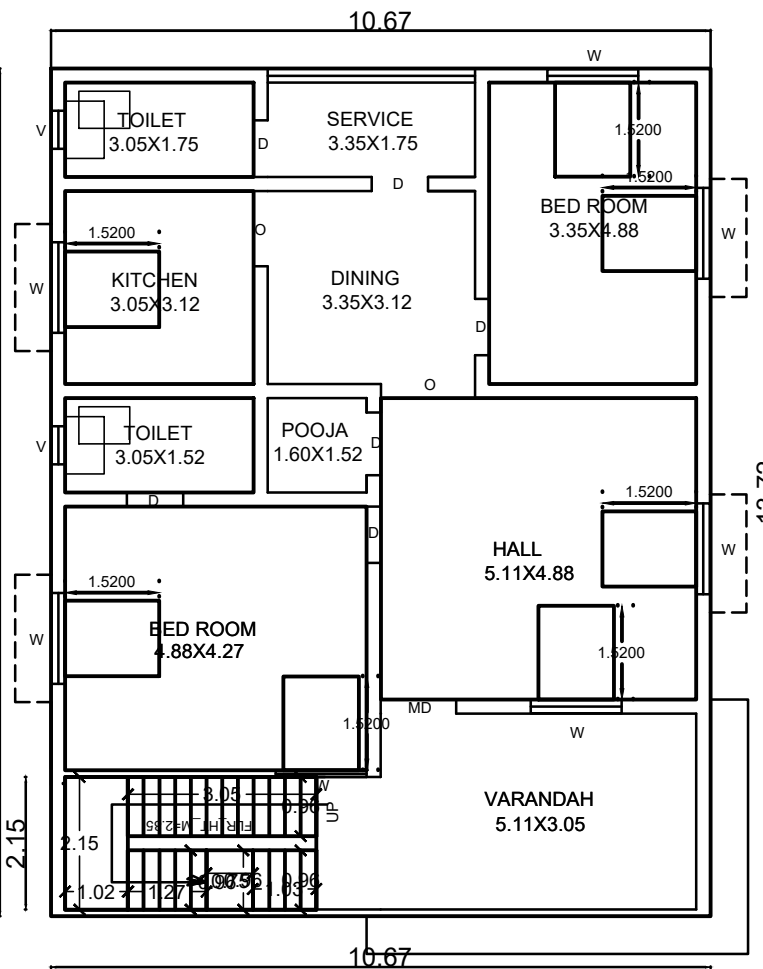


PRO. GROUND FLOOR PLAN

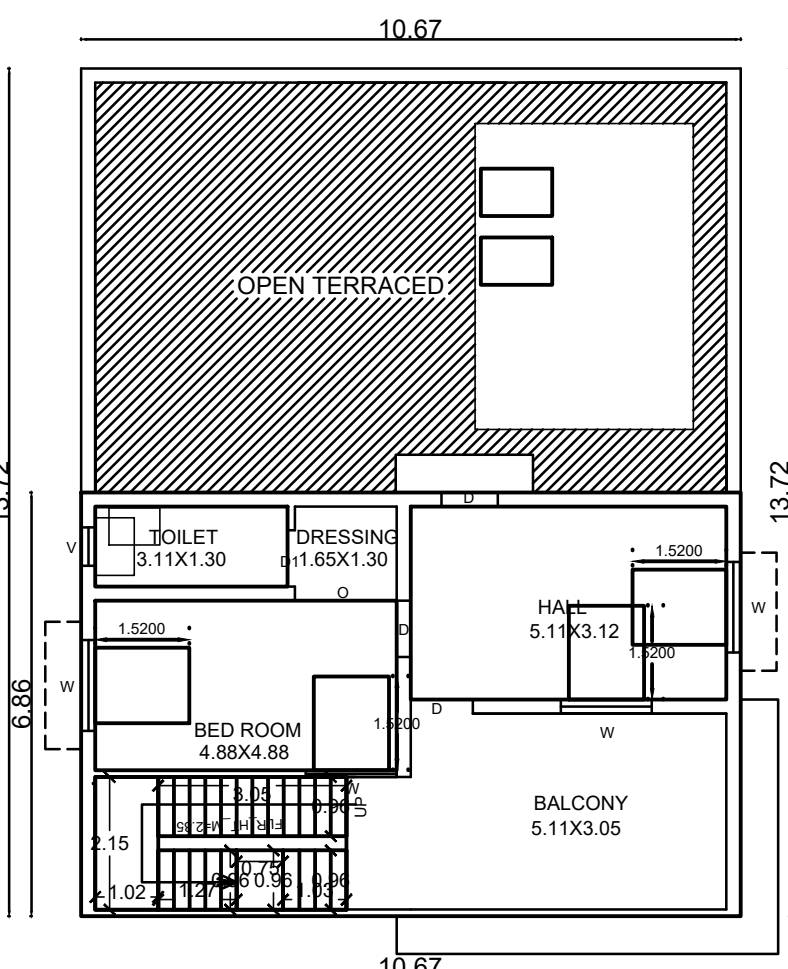


PRO. FIRST FLOOR PLAN


LOCATION PLAN

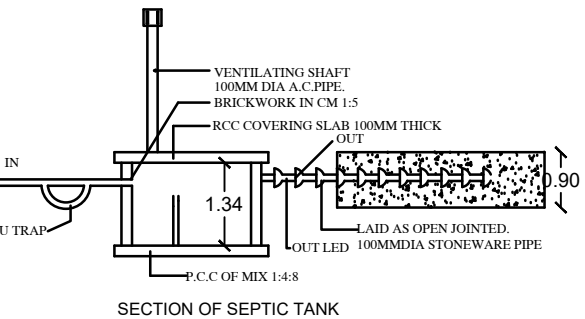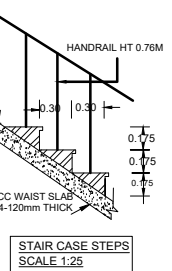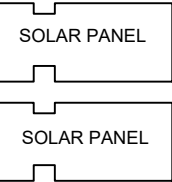


SECTION OF SEPTIC TANK

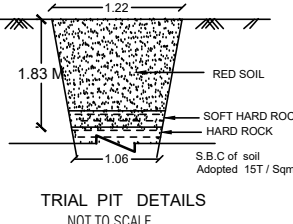


TRIAL PIT DETAILS  
NOT TO SCALE

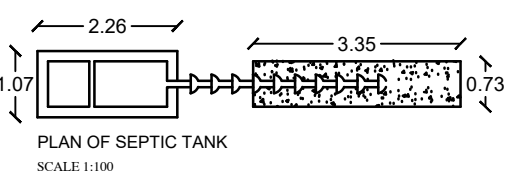

PLAN OF SEPTIC TANK  
SCALE 1:100

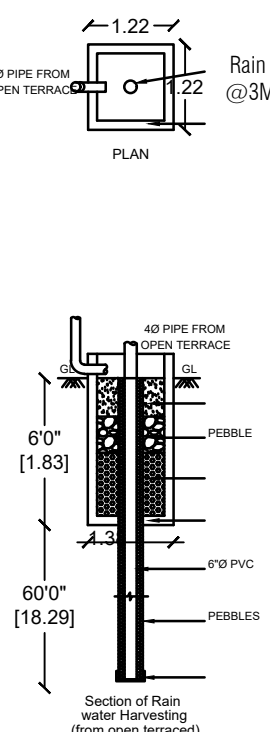

Section of Rain  
water Harvesting  
(from open terrace)

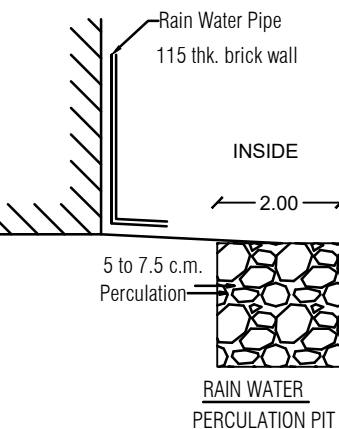

RAIN WATER  
PERCOLATION PIT

| AREA DETAILS                                                                          | IN SQ. FT.    | IN SQ. M.   |
|---------------------------------------------------------------------------------------|---------------|-------------|
| Area of the Site                                                                      | 13502         | 1254.83     |
| PRO.RCC ROOF GROUND FLOOR BUILDING                                                    |               |             |
| Ground Floor Plinth Area                                                              | 1575          | 146.32      |
| First Floor Plinth Area                                                               | 787           | 73.16       |
| Open space                                                                            | 11927         | 1108.51     |
| TOILET-3 NOS, BOREWELL- 1 NO.                                                         |               |             |
| CAR PARKING-1 NO,TWO WHEELER-2 NOS.                                                   |               |             |
| JOINERY DETAILS                                                                       |               |             |
| DESCRIPTION                                                                           | IN FEET       | IN METER    |
| MAIN DOOR                                                                             | 4' 0" X 7' 0" | 1.22 X 2.13 |
| DOOR                                                                                  | 3' 0" X 7' 0" | 0.91 X 2.13 |
| DOOR 1                                                                                | 2' 6" X 7' 0" | 0.76 X 2.13 |
| WINDOW                                                                                | 4' 0" X 4' 0" | 1.22 X 1.22 |
| VENTILATOR                                                                            | 2' 0" X 2' 0" | 0.61 X 0.61 |
| CERTIFICATE                                                                           |               |             |
| 1.WAST WATER WILL BE USED FOR GARDEN PURPOSE<br>IN THE SAME SITE                      |               |             |
| 2. ALL HABITATION ROOMS ARE FITTED WITH<br>42" CEILLING FAN                           |               |             |
| 3. SOALR WATER HEATER SYSTEM SHOULD BE FITTED<br>IN KITCHEN AND BATHROOM              |               |             |
| 4.I SHALL NOT ALLOW SANITARY WORKERS TO ENTER<br>INTO THE SEWERAGE SYSTEM/SEPTIC TANK |               |             |
| COLOUR INDEX                                                                          |               |             |
| <div></div> SITE BOUNDARY                                                             |               |             |
| <div></div> PROPOSED BUILDING                                                         |               |             |
| <div></div> EX.ROAD                                                                   |               |             |
| OWNER                                                                                 |               |             |
| REGISTERED ENGINEER                                                                   |               |             |

# Eight ways to know a piece of land before you pay for it.

This report covers one part of the picture. These cover the rest, drawn from the same government records, for any property in Tamil Nadu.

## LandLens One

Ask anything about a property and get an answer grounded in live government records, with the sources shown.

[/landlens/one](#)



## Verify My Land

Every record check run on one property and returned as a single report.

[/landlens/verify-my-land](#)



## Legal Opinion

An advocate's written opinion on the title, built on the records we pull for it.

[/landlens](#)



## One Map

Every layer on one map: the parcel, its boundary, zoning, water bodies and what sits around it.

[/landlens/one/map](#)



## PriceMap

What land actually changed hands for around this plot, taken from the registered deeds.

[/landlens/pricemap](#)



## Build Scope

What you are allowed to build here: floor space, height, coverage and setbacks.

[/landlens/build-scope](#)



## Property Tracker

Watch a property and hear about it when something new is registered against it.

[/landlens/property-tracker](#)



## Deal Room

Run the transaction in one place: documents, stamping, signatures and the parties.

[/landlens/deal-room](#)



# Twenty-four checks you can run yourself, at no cost.

## Records and verification

The registers themselves, read for you.

Encumbrance Certificate

Patta and Chitta

Field Measurement Sketch

EC Analyzer

Bank charge check

Court case search

Seller background check

Approval check by survey

## Value and duty

What it is worth and what it costs to register.

Guideline value by street

Guideline value by survey

Stamp duty and registration fees

Capital gains

Floor space index

Area unit converter

## Zoning and land use

What the plan says can happen on this land.

Land use zone finder

CMDA land use check

Coastal regulation zone

Master plan check

Water bodies finder

Airport height clearance

## Registers and directories

Who holds it, and which office keeps the record.

Find your registering office

Temple property check

Waqf property check

RERA register



Every free tool  
/tools



Services we run  
for you  
/services



The LandLens  
suite  
/landlens/one



# Every claim in this document traces back to a government record.

---

Legal opinions, due diligence and title verification

---

Building plan, layout and sub-division approvals

---

Completion and occupancy certificates, regularisation

---

Escrow, negotiation and NRI property management

---

Land survey, soil testing, architecture and construction

---

**Verified RealEstate**  
3/350/2 Mettukuppam,  
OMR Thoraipakkam,  
Chennai 600 097, India  
[hello@verified.realestate](mailto:hello@verified.realestate)  
+91 9996 12 9996

Prepared from the registers named on the page each finding sits on. Where a register could not be read, this document says so in its place rather than leaving the gap to be read as a clean result.

