

PP

APPROVAL RECORD

Planning Permission

Vandayaniruppu
Thanjavur district, Tamil Nadu

APPROVAL TYPE
Building Plan

ISSUING AUTHORITY
Rural Panchayat

PURPOSE
Residential

The approval as the planning authority issued it, reproduced in full behind this page.

An approval speaks to what was sanctioned, not to what was built. Completion is a separate record.

PLAN SHOWING THE PROPOSED CONSTRUCTION OF SHEET ROOF RESIDENTIAL BUILDING GROUND FLOOR IN S.F.NO:57B/23, PATTA.NO:1013, PLOT NO:14 AT VANDAYARIRUPPU VILLAGE AND PANCHAYAT , ORATHANADU TALUK AND THANJAVUR DISTRICT.

NAME OF THE OWNER:Mrs.S.NELLUMANI.



CERTIFICATE

- 01.RAIN WATER WILL BE COLLECTED THROUGH
02.U-TRAP WILL BE PROVIDED IN SEPTIC TANK.
03.WASTE WATER WILL BE UTILISED BY GARDENING
04.EXHAUS FAN WILL BE PROVIDEINKITCHEN ROOM
05.SOLAR WASTE WATER USED IN KITCHEN.

NOTE :

THE NUMBER OF CAR/TWO WHEELER PARKING SPACE
REQUIREDSHALL
BE CALCULATED FOR 75% OF THE TOTAL BLINTH AREA
INTHE BUILDING.

CALCULATION:

AREA STATEMENT	SQ.FT	SQ.M
1.AREA OF SITE	1076.39	100.00
GROUND FLOOR AREA	120.13	11.16
VACANT AREA	956.26	88.84

3.TOILET 2 NOS

4.BOREWELL 1 NOS

SCHEDUL OF JOINERIES

SYMBOL	DESCRIPTION	IN METER
MD	MAIN DOOR	1.06X2.13
D1	DOOR	0.91X2.13
D2	DOOR	0.75X2.13
W	WINDOW	1.52X1.83
V	VENTILATOR	0.91X0.61

LEGEND

SL.NO	DESCRIPTION	REQUIRED	PROVIDED
01	CAR PARKING	1NOS	0 NOS
02	TWO WHEELER	1NOS	2 NOS
03	FRONT SETBACK	1.50m	3.63 m
04	REAR SETBACK	NIL	6.31 m
05	SIDE-1 SETBACK	1.00m	1.94 m
06	SIDE-2 SETBACK	NIL	2.01 m

OWNER SIGNATURE

M. Anes Raja


Er. M. ANEES RAJA, M.E.(Struc. Eng.),
Register Engineer
DTCP/PDK/RE/GR-II/24/04/006
Cell: 9677545554, 9789425594

REGISTERED ENGINEER SIGNATURE


Er. ANEES RAJA, M. B.E., M.E., (Struc.)

Registered Engineer Grade II
Licence number :DTCP/PDK/RE/GR-II/24/04/006.
DOODLE STRUCTURAL


NO: 04, NEW STATE MEDICAL UPSTAIRS,
NEW BUS STAND , THANJAVUR .613005.
CONTACT : 96775 45554 / 97894 25594

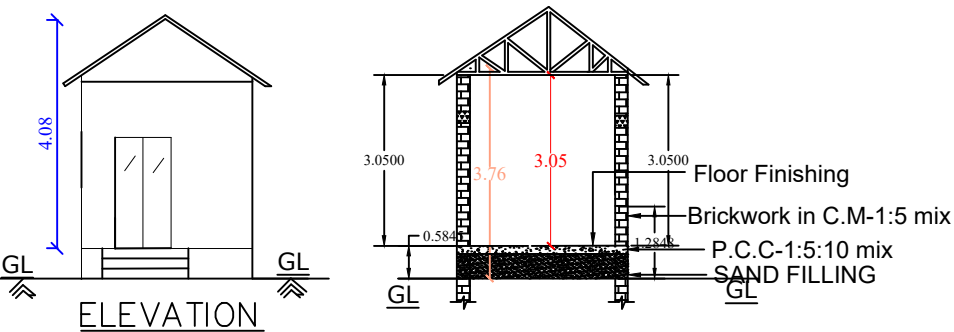

CROSS SECTION ON AB


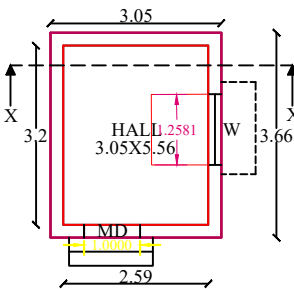


PRO.GROUND FLOOR PLAN

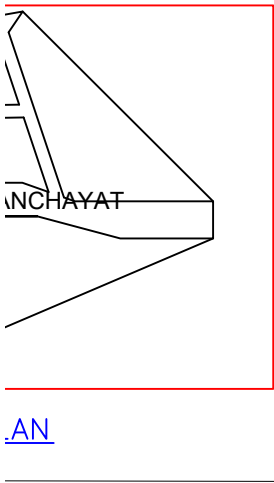


AN

KEY PLAN

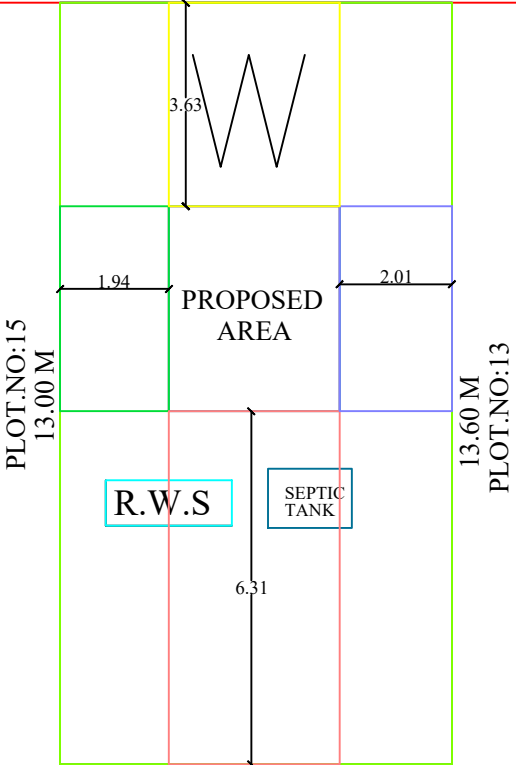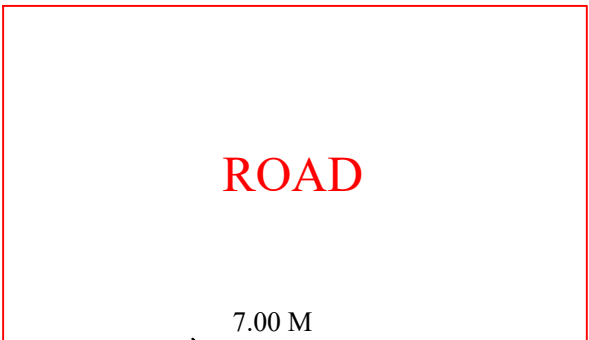

SF.NO:57B/4

SITE PLAN SCALE (1:100)

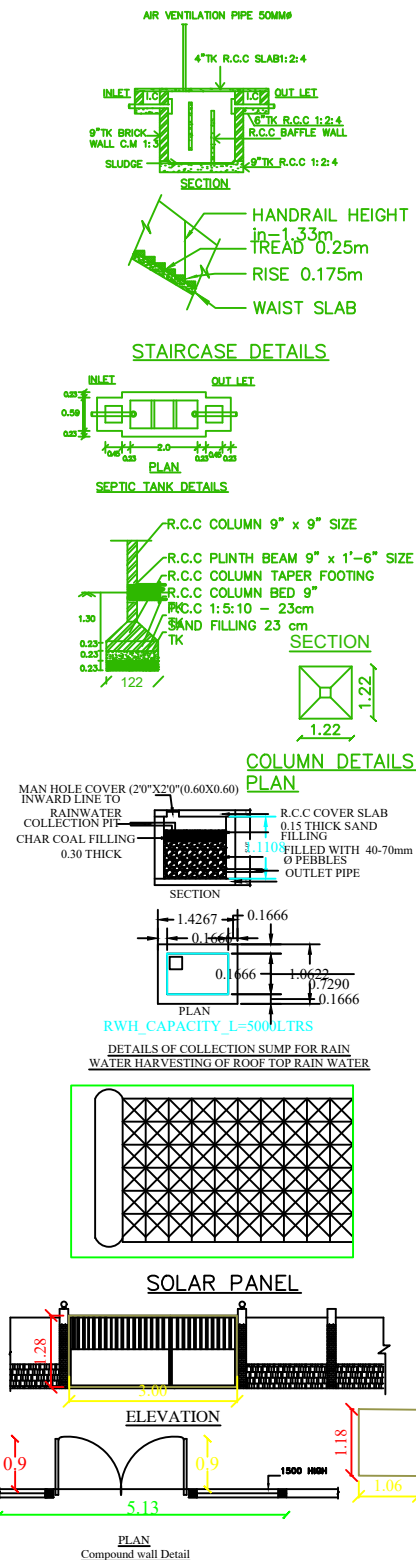

Eight ways to know a piece of land before you pay for it.

This report covers one part of the picture. These cover the rest, drawn from the same government records, for any property in Tamil Nadu.

LandLens One

Ask anything about a property and get an answer grounded in live government records, with the sources shown.

[/landlens/one](#)



Verify My Land

Every record check run on one property and returned as a single report.

[/landlens/verify-my-land](#)



Legal Opinion

An advocate's written opinion on the title, built on the records we pull for it.

[/landlens](#)



One Map

Every layer on one map: the parcel, its boundary, zoning, water bodies and what sits around it.

[/landlens/one/map](#)



PriceMap

What land actually changed hands for around this plot, taken from the registered deeds.

[/landlens/pricemap](#)



Build Scope

What you are allowed to build here: floor space, height, coverage and setbacks.

[/landlens/build-scope](#)



Property Tracker

Watch a property and hear about it when something new is registered against it.

[/landlens/property-tracker](#)



Deal Room

Run the transaction in one place: documents, stamping, signatures and the parties.

[/landlens/deal-room](#)



Twenty-four checks you can run yourself, at no cost.

Records and verification

The registers themselves, read for you.

Encumbrance Certificate

Patta and Chitta

Field Measurement Sketch

EC Analyzer

Bank charge check

Court case search

Seller background check

Approval check by survey

Value and duty

What it is worth and what it costs to register.

Guideline value by street

Guideline value by survey

Stamp duty and registration fees

Capital gains

Floor space index

Area unit converter

Zoning and land use

What the plan says can happen on this land.

Land use zone finder

CMDA land use check

Coastal regulation zone

Master plan check

Water bodies finder

Airport height clearance

Registers and directories

Who holds it, and which office keeps the record.

Find your registering office

Temple property check

Waqf property check

RERA register



Every free tool
/tools



Services we run
for you
/services



The LandLens
suite
/landlens/one



Every claim in this document traces back to a government record.

Legal opinions, due diligence and title verification

Building plan, layout and sub-division approvals

Completion and occupancy certificates, regularisation

Escrow, negotiation and NRI property management

Land survey, soil testing, architecture and construction

Verified RealEstate
3/350/2 Mettukuppam,
OMR Thoraipakkam,
Chennai 600 097, India
hello@verified.realestate
+91 9996 12 9996

Prepared from the registers named on the page each finding sits on. Where a register could not be read, this document says so in its place rather than leaving the gap to be read as a clean result.

