

PP

APPROVAL RECORD

Planning Permission

Thanjavur

Thanjavur district, Tamil Nadu

APPROVAL TYPE

Building Plan

ISSUING AUTHORITY



DTCP

The approval as the planning authority issued it, reproduced in full behind this page.

An approval speaks to what was sanctioned, not to what was built. Completion is a separate record.

PLAN SHOWING THE PROPOSED CONSTRUCTION OF RCC ROOF MARRIAGE HALL BUILDING IN NEW R.S.NO : 133-5B2, OLD R.S.NO.133/5B AT ALAKUDI MAIN ROAD, VALLAM NORTH SETHI VILLAGE , VALLAM TOWN PANCHAYAT, THANJAVUR -TALUK & DISTRICT .

SCALE 1:100

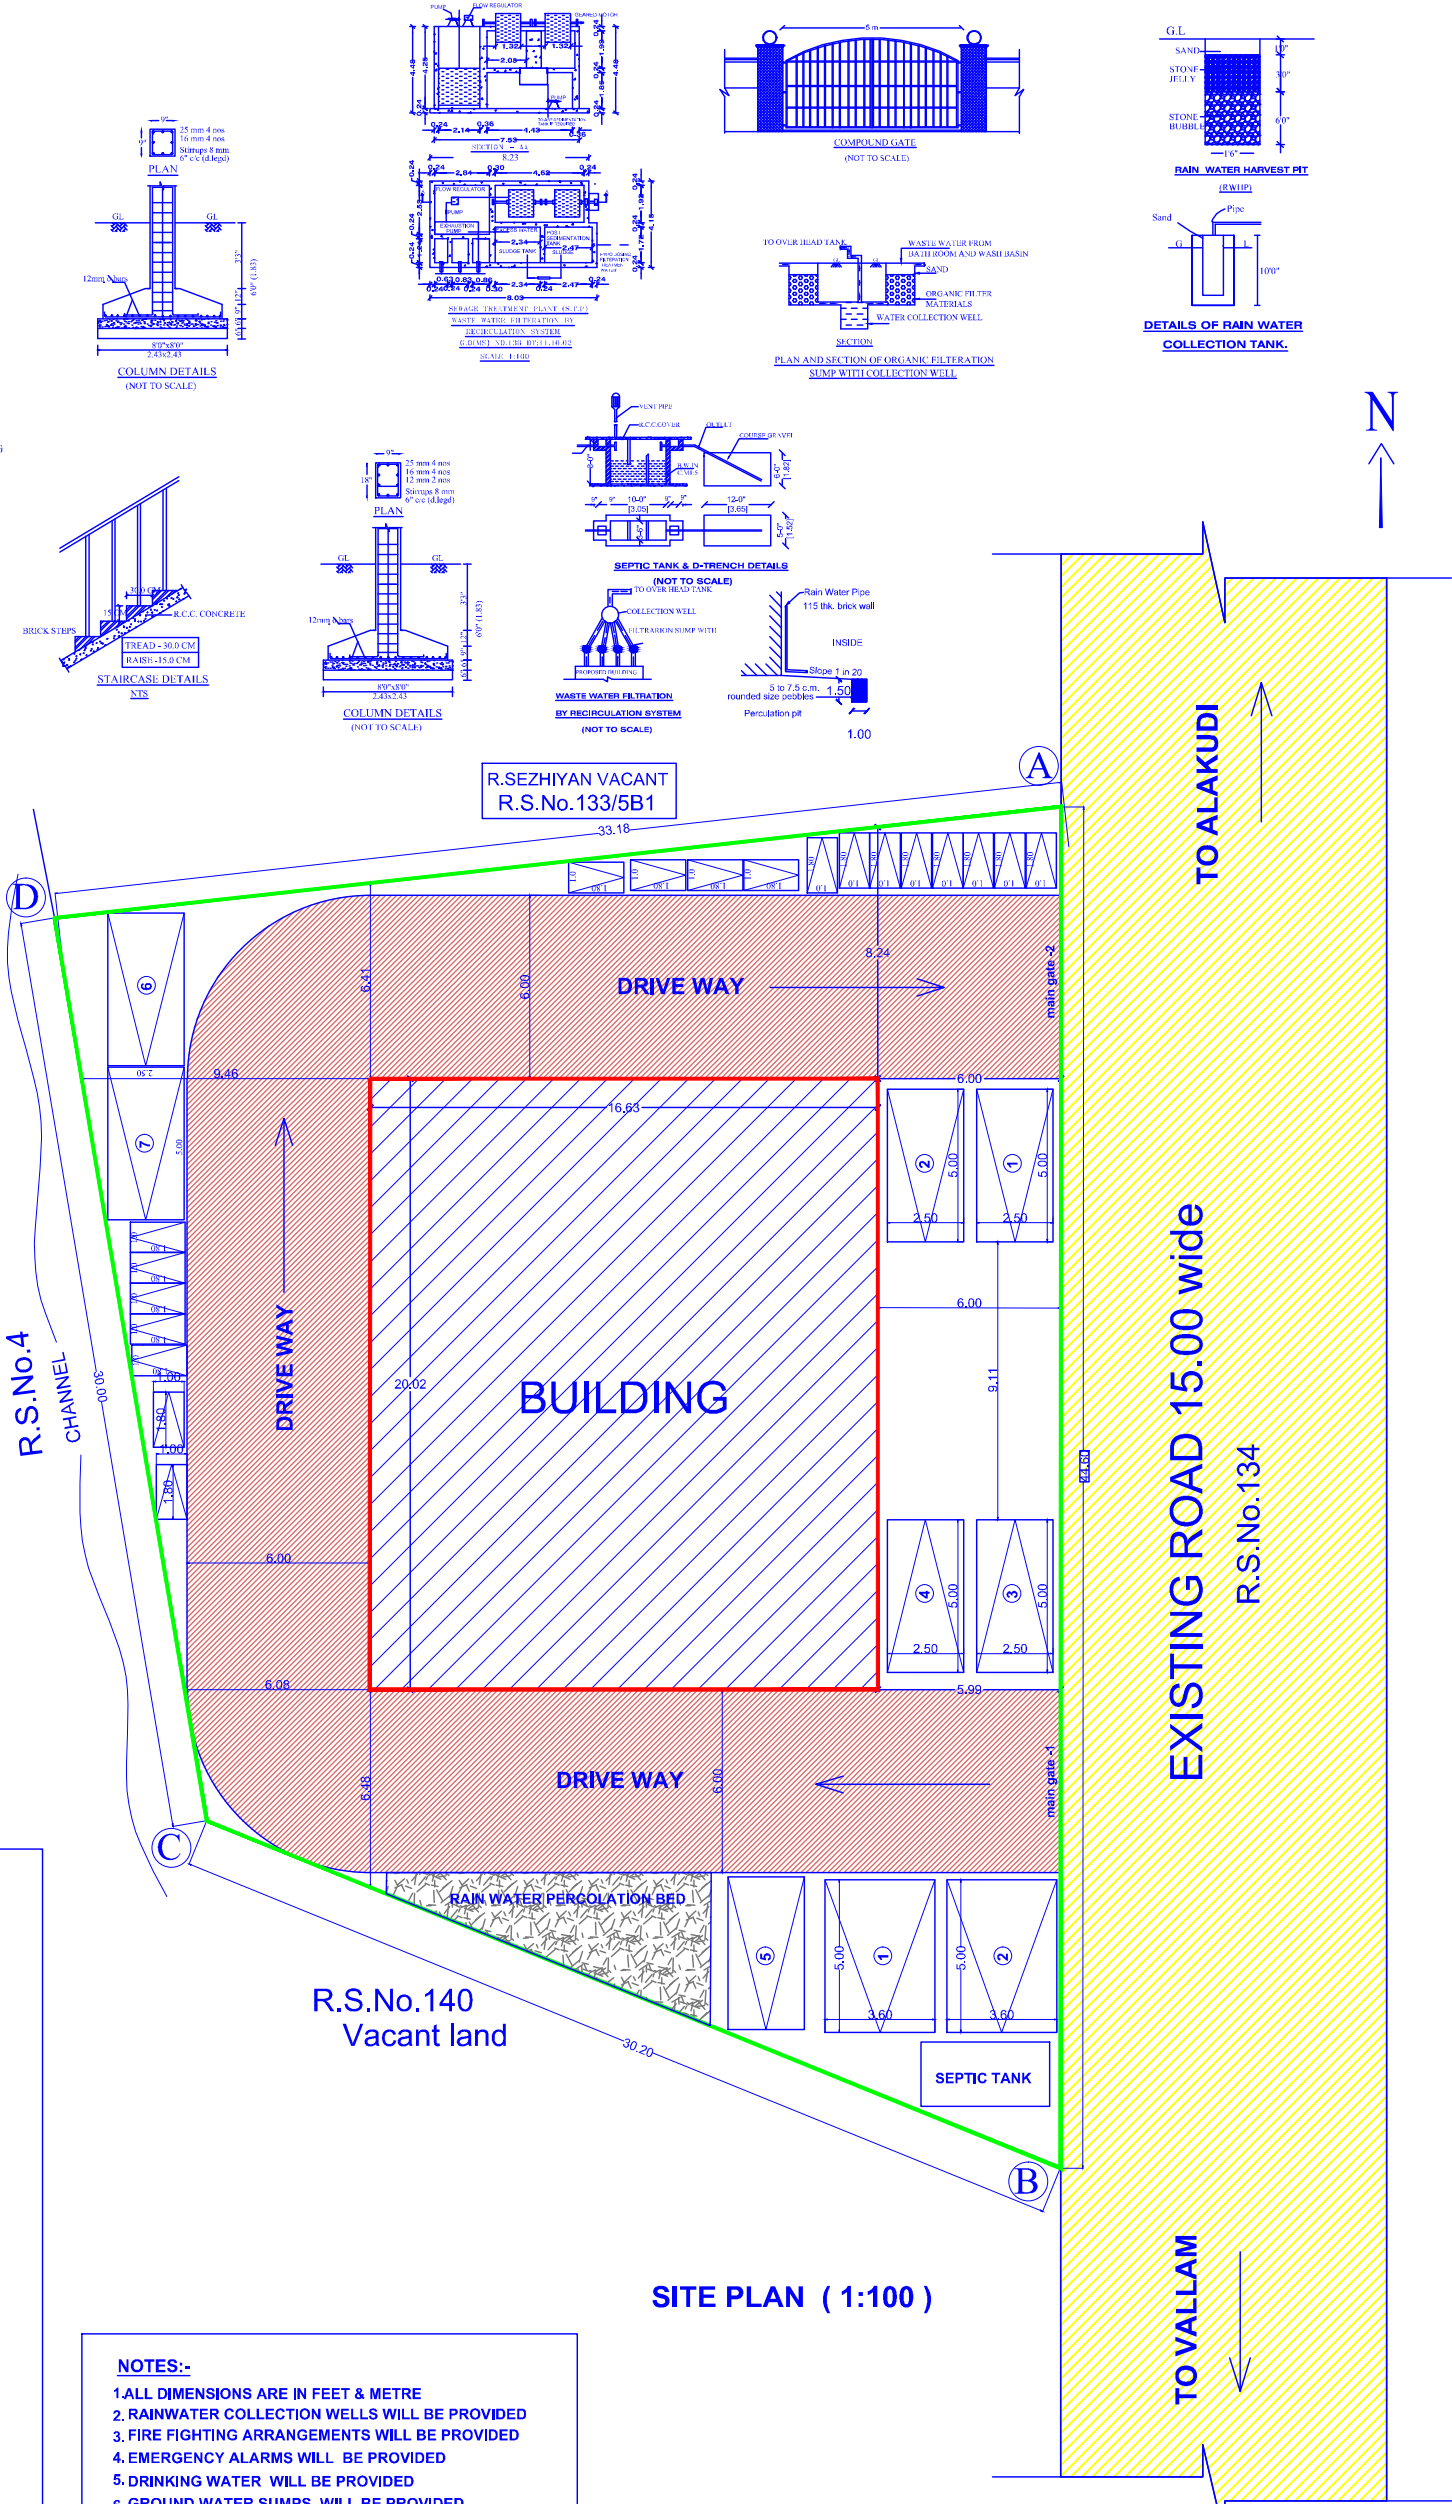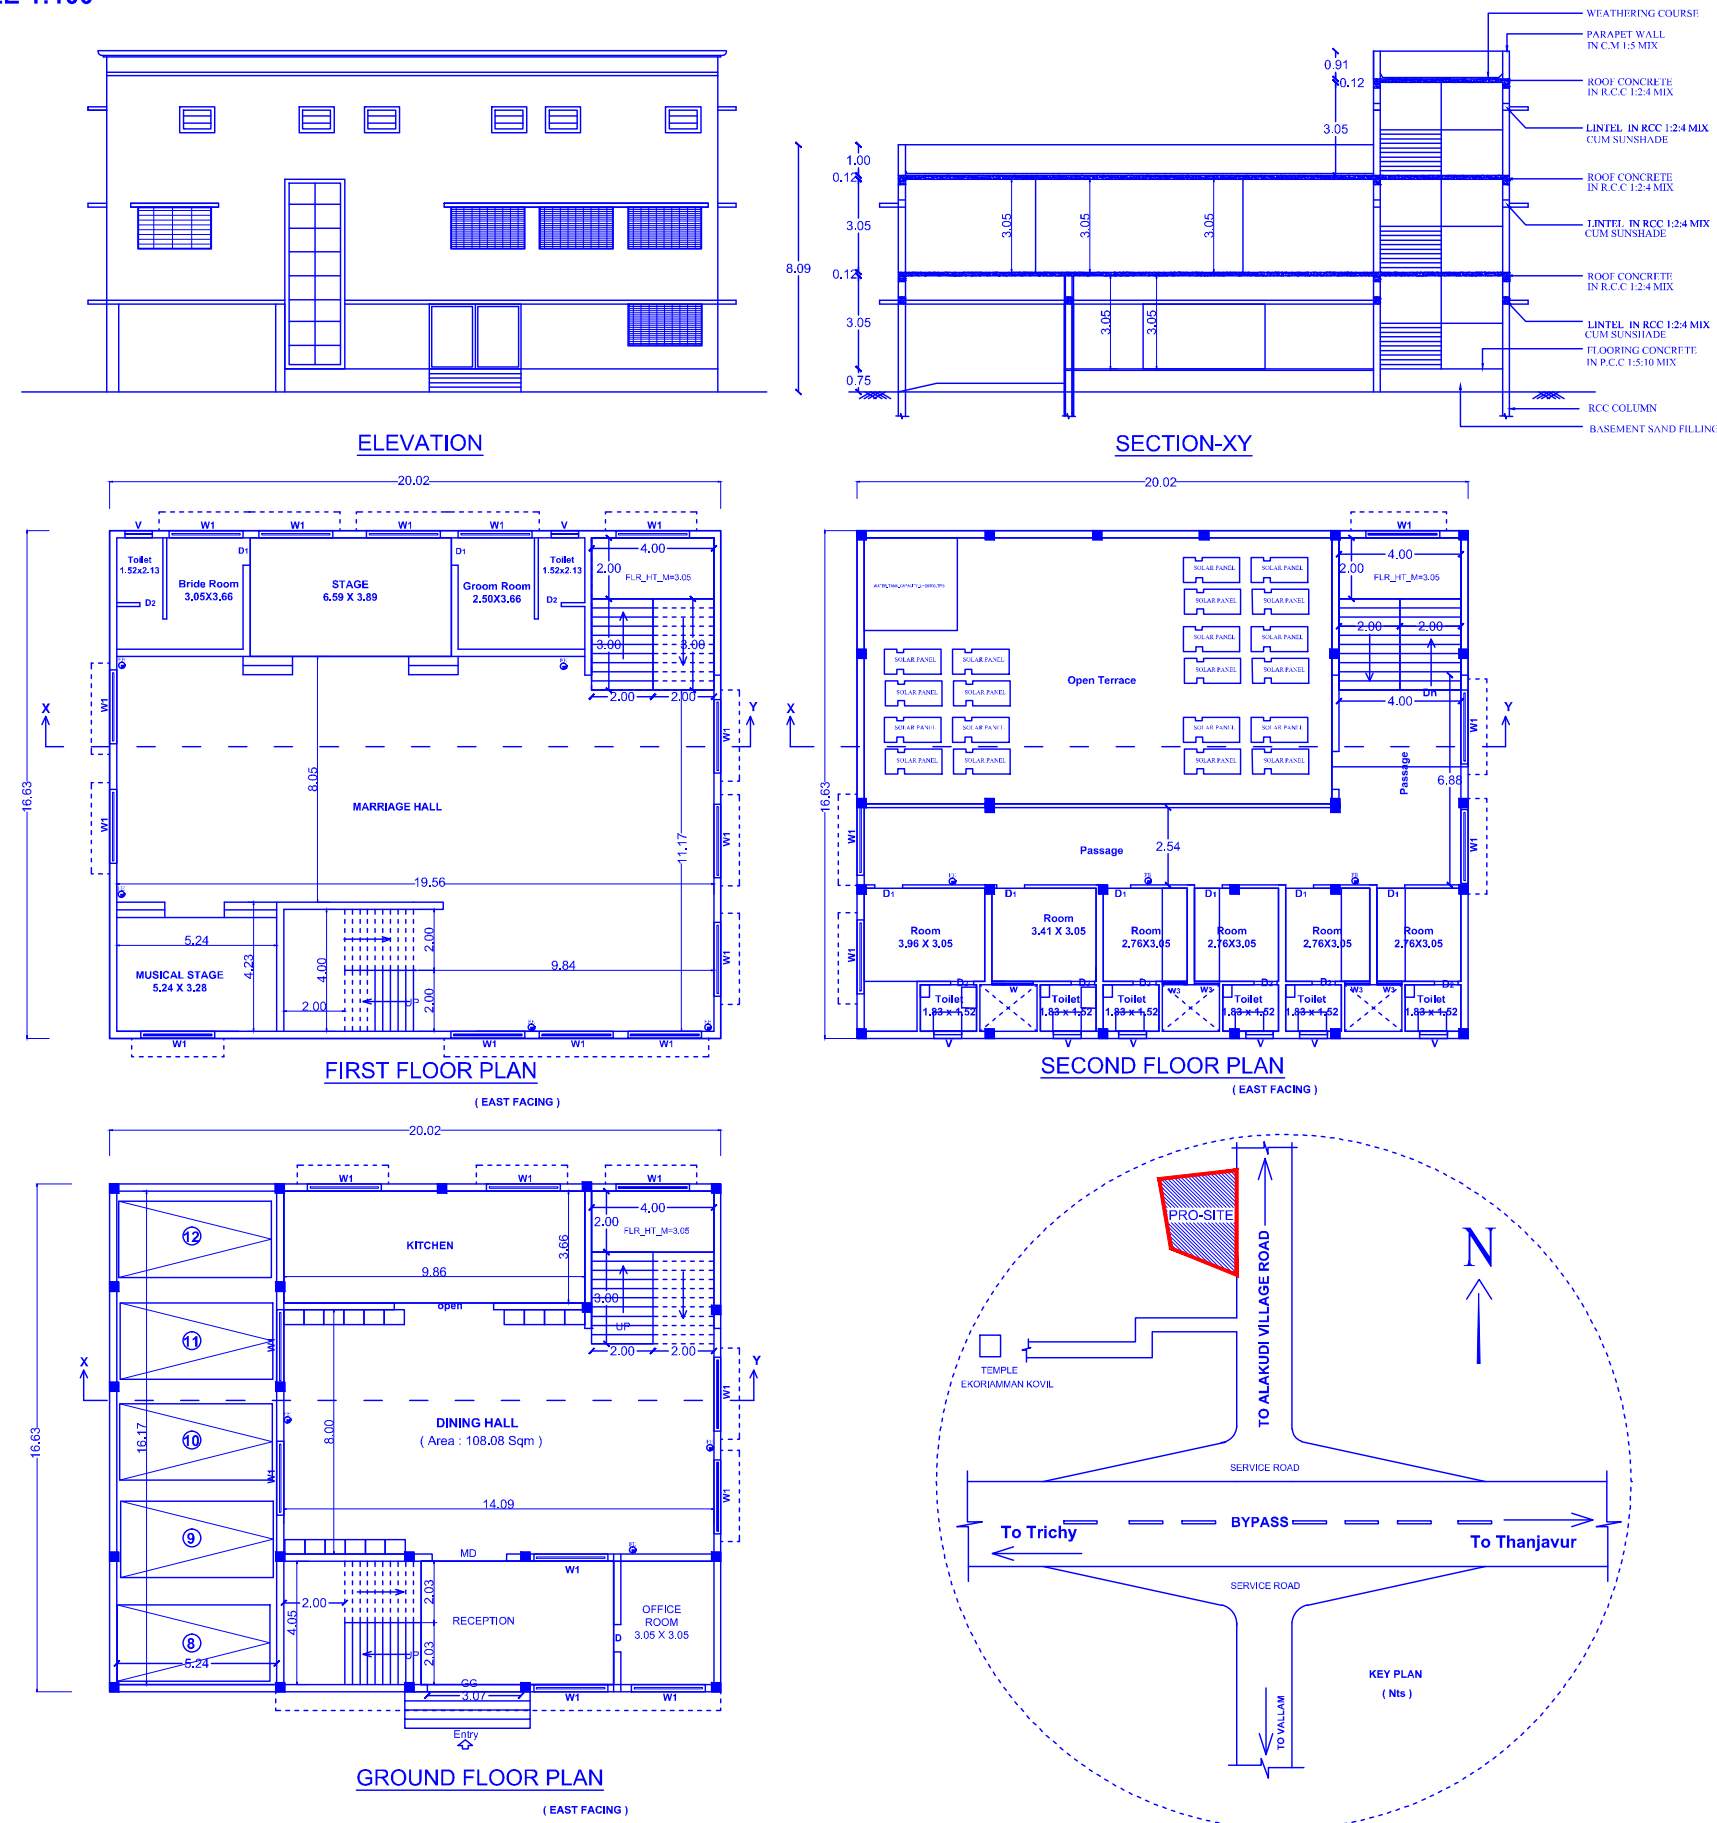

- NOTES:-
- 1.ALL DIMENSIONS ARE IN FEET & METRE
 2. RAINWATER COLLECTION WELLS WILL BE PROVIDED
 3. FIRE FIGHTING ARRANGEMENTS WILL BE PROVIDED
 4. EMERGENCY ALARMS WILL BE PROVIDED
 5. DRINKING WATER WILL BE PROVIDED
 6. GROUND WATER SUMPS WILL BE PROVIDED
 7. FILTERED RAIN WATER SUMPS WILL BE PROVIDED
 8. EXHAUST FAN PROVISION IS MADE AT TOILET & WASH
 9. SOLAR WATER HEATING SYSTEM PROVIDED.
 10. RAINWATER HARVESTING FACILITIES PROVIDED.
 11. WASTE WATER RECYCLING TRENCH AND TANK PROVIDED.
 12. SEWAGE TREATMENT PLANT PROVIDED.
 13. SEPTIC TANK PROVIDED.
 14. WATER FACILITIES PROVIDED.
 15. TRANSFORMER YARD PROVIDED.
 16. FA - FIRE ALARM PROVIDED
 17. F.E - FIRE SAFETY MEASURES PROVIDED.
 18. SB - SAND BUCKET PROVIDED

SCHEDULE OF JOINERIES		
MD	- MAIN DOOR	- 2.44 X 2.13M
D1	- DOOR	- 1.50 X 2.13M
D2	- DOOR	- 0.91 X 2.13M
D3	- DOOR	- 0.76 X 2.13M
SD	- SLIDING DOOR	- 1.00 X 2.13M
LD	- LIFT DOOR	- 1.00 X 2.13M
W1	- WINDOW	- 2.40 X 1.80M
W2	- WINDOW	- 1.52 X 1.80M
W3	- WINDOW	- 1.20 X 1.37M
V	- VENTILATOR	- 0.90 X 0.90M
V1	- VENTILATOR	- 1.22 X 0.90M

AREA DETAILS		SQ.MT.	
AREA OF SITE		F.S.I	NON F.S.I
AREA OF GROUND FLOOR		332.96	
AREA OF FIRST FLOOR		332.96	
AREA OF SECOND FLOOR		193.61	
AREA OF HEAD ROOM			40.48
TOTAL AREA		856.53	40.48
AREA OF OPEN SPACE		801.04	40.48

FLOOR SPACE INDEX (FSI) = 856.53 / 1134.00 - 0.76

PLOT COVERAGE (PC) = 332.96 / 1134.00 X 100 - 29.36 %

NUMBER OF TWO WHEELR PARKING (1.00 X 1.80) = 19 NOS.

NUMBER OF CAR PARKING (2.50 X 5.00) = 12 NOS.

PHYSICALLY HANDICAPED PARKING (3.60 X 5.00) = 2 NOS.

COLOUR INDEX	
SITE BOUNDARY	
EXISTING ROAD	
PROPOSED BUILDING	
PROPOSED DRIVE WAY	
RAIN WATER PERCOLATION BED	

APPLICANT

R. Ramesh

REGISTERED ENGINEER

Er. R. SIVAKUMAR, B.Tech.,
Registered Engineer Grade-II (RE),
Reg. No:030-RE-GR II / 2024,
CHITRA CIVIL CONSTRUCTION
#47, Jagadeeswar Nagar,
Vennar (Po), THANJAVUR-613 003.
Mob: 9994443182,
E-Mail Id: cccn@gmail.com

STRUCTURAL ENGINEER

Er. D. AMAR COLINS, M.Tech.,
M.I.S.T.E., M.I.E., C.E., F.V.M.I.I.T / Arb., I.S.E.,
Consulting Engineer & Licensed Surveyor
Panel of Engineer & Panel Valuer for Banks, TICI,
Registered Structural Engineer-GR-I,
in IAP, Registration No: 004-RSE,
Registered Engineer in Municipal Corporation,
Registration No: 107 / 18 / 2018 / 00019,
Plot No: 319, Philomina Nagar 4th Cross,
N.K. Road, THANJAVUR-613 006,
Cell: 9976747711, 9828668140.

GEOTECHNICAL ENGINEER

Dr. S. Senthamil Kumar, M.E., Ph.D., F.I.G.S., M.I.E.I
Registered Geotechnical Engineer - No. 001/RTGE/2024
703, Plot No. 29, O.M. Rajoo Nagar,
Near New Bus Stand, Thanjavur - 613 005.
Cell : 9443976090 Email : senthamilkumar@yahoo.co.in

SWP/DTCP/TNJ/R/BP.NO.26/2024

ASSISTANT DIRECTOR
DISTRICT TOWN COUNTRY PLANNING OFFICE
THANJAVUR

Eight ways to know a piece of land before you pay for it.

This report covers one part of the picture. These cover the rest, drawn from the same government records, for any property in Tamil Nadu.

LandLens One

Ask anything about a property and get an answer grounded in live government records, with the sources shown.

[/landlens/one](#)



Verify My Land

Every record check run on one property and returned as a single report.

[/landlens/verify-my-land](#)



Legal Opinion

An advocate's written opinion on the title, built on the records we pull for it.

[/landlens](#)



One Map

Every layer on one map: the parcel, its boundary, zoning, water bodies and what sits around it.

[/landlens/one/map](#)



PriceMap

What land actually changed hands for around this plot, taken from the registered deeds.

[/landlens/pricemap](#)



Build Scope

What you are allowed to build here: floor space, height, coverage and setbacks.

[/landlens/build-scope](#)



Property Tracker

Watch a property and hear about it when something new is registered against it.

[/landlens/property-tracker](#)



Deal Room

Run the transaction in one place: documents, stamping, signatures and the parties.

[/landlens/deal-room](#)



Twenty-four checks you can run yourself, at no cost.

Records and verification

The registers themselves, read for you.

Encumbrance Certificate

Patta and Chitta

Field Measurement Sketch

EC Analyzer

Bank charge check

Court case search

Seller background check

Approval check by survey

Zoning and land use

What the plan says can happen on this land.

Land use zone finder

CMDA land use check

Coastal regulation zone

Master plan check

Water bodies finder

Airport height clearance

Value and duty

What it is worth and what it costs to register.

Guideline value by street

Guideline value by survey

Stamp duty and registration fees

Capital gains

Floor space index

Area unit converter

Registers and directories

Who holds it, and which office keeps the record.

Find your registering office

Temple property check

Waqf property check

RERA register



Every free tool
/tools



Services we run
for you
/services



The LandLens
suite
/landlens/one



Every claim in this document traces back to a government record.

Legal opinions, due diligence and title verification

Building plan, layout and sub-division approvals

Completion and occupancy certificates, regularisation

Escrow, negotiation and NRI property management

Land survey, soil testing, architecture and construction

Verified RealEstate
3/350/2 Mettukuppam,
OMR Thoraipakkam,
Chennai 600 097, India
hello@verified.realestate
+91 9996 12 9996

Prepared from the registers named on the page each finding sits on. Where a register could not be read, this document says so in its place rather than leaving the gap to be read as a clean result.

