
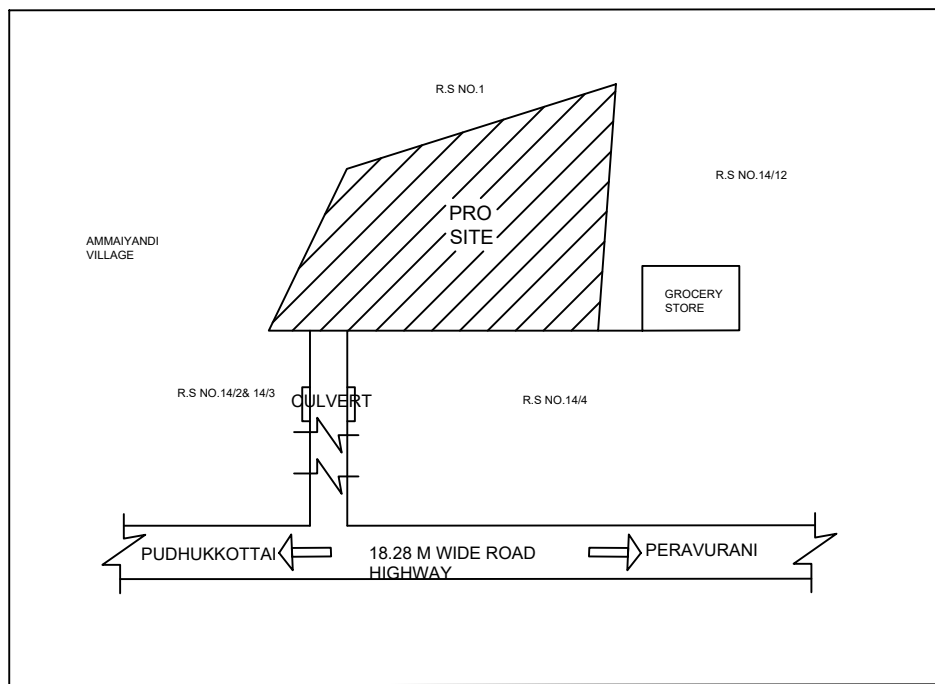
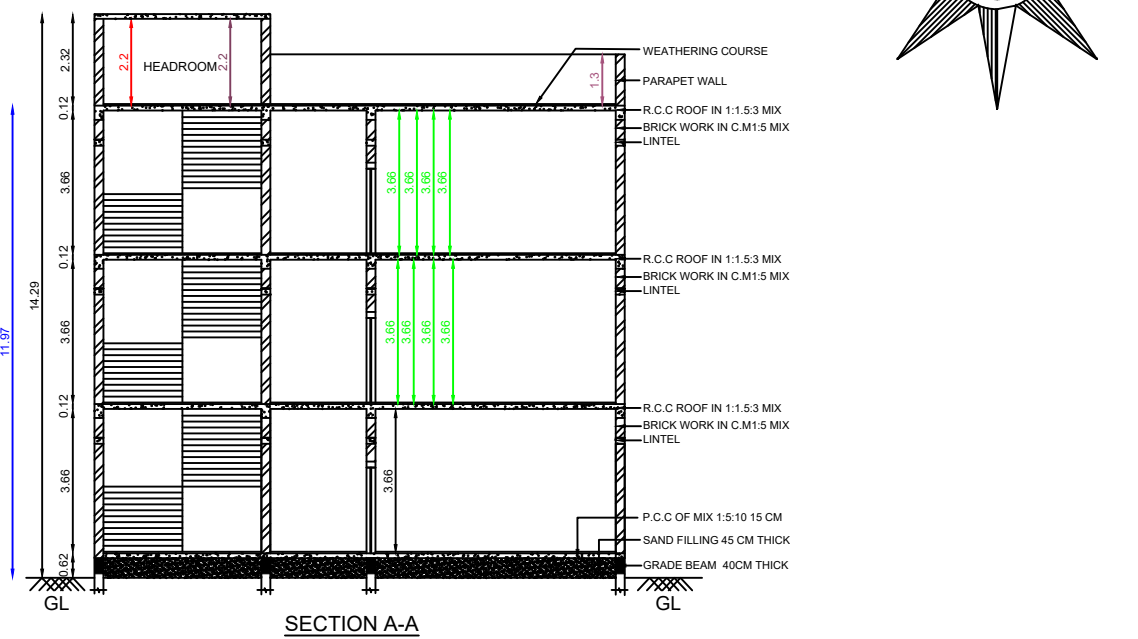







THE PLAN SHOWING THE PROPOSED CONSTRUCTION OF RCC ROOF GROUND,FIRST & SECOND FLOOR "MUVENDAR MATRICULATION HIGHER SECONDARY SCHOOL" BUILDING IN R.S.NOS.14/1,14/5,14/6,14/7, PATTA NO.420,216, AT RENGANAYAGIPURAM VILLAGE, SENGAMAGALAM PANCHAYAT, PERAVURANI TALUK, THANJAVUR DISTRICT.

Name of the Owner: MUVENDAR TRUST





Scale:1:100

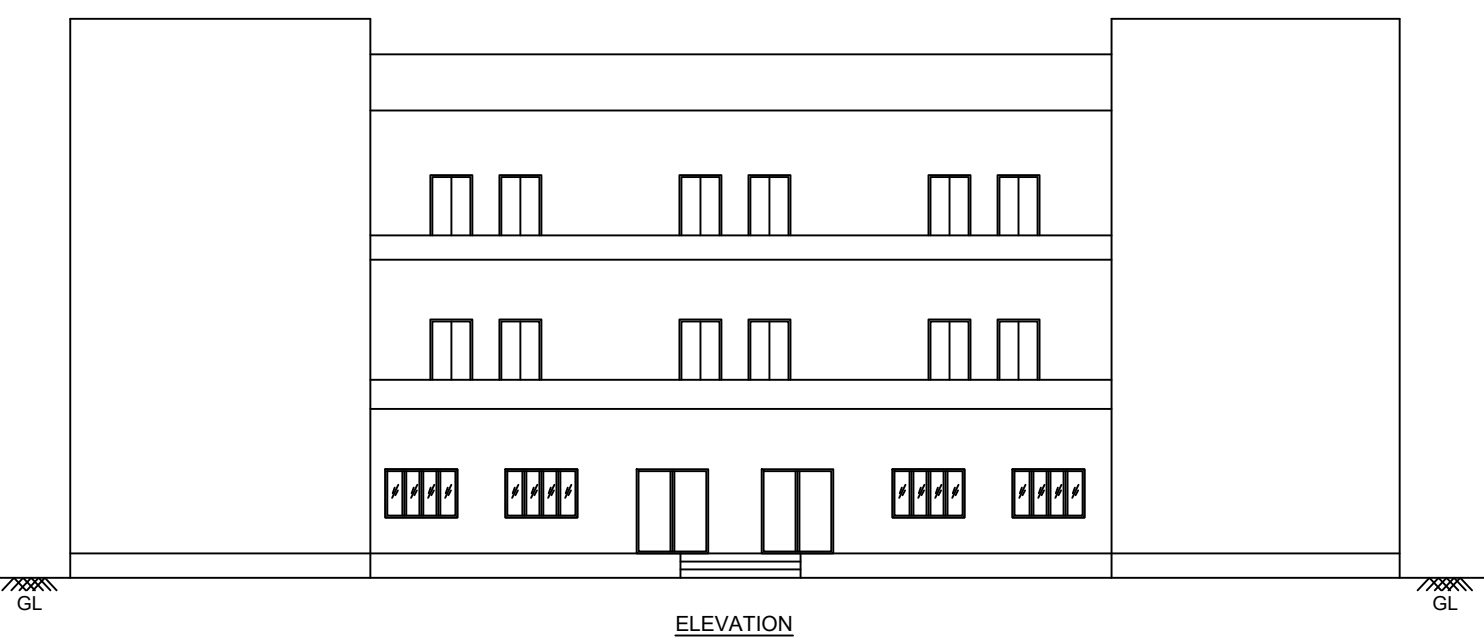

KEY PLAN
NOT TO SCALE

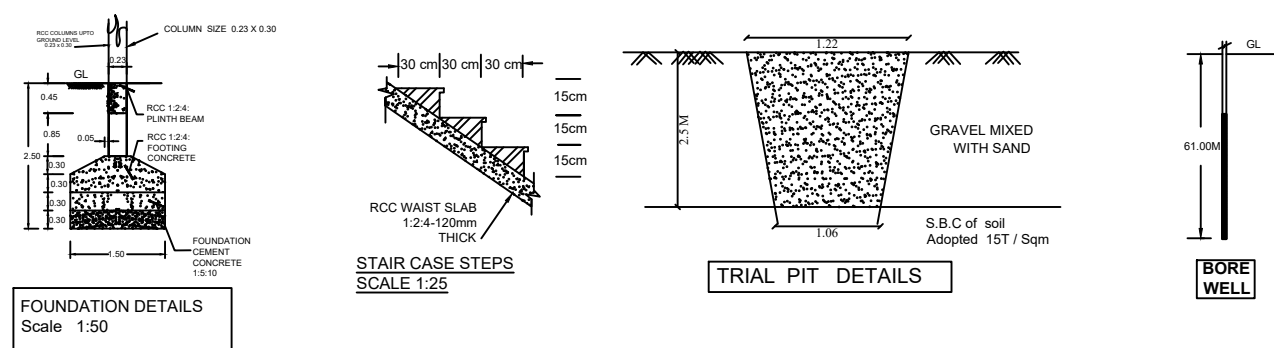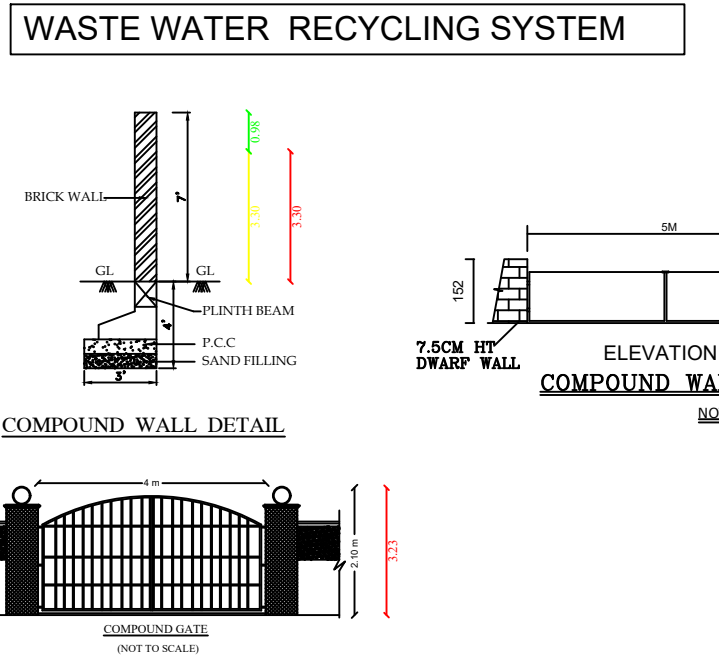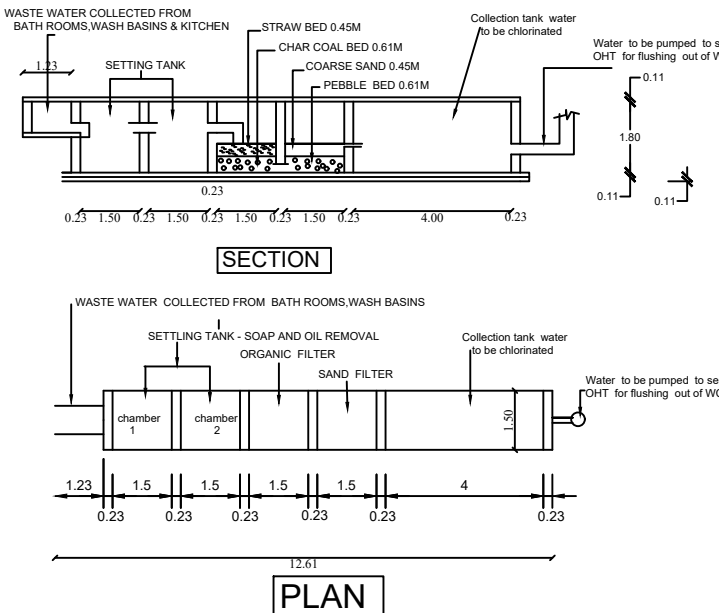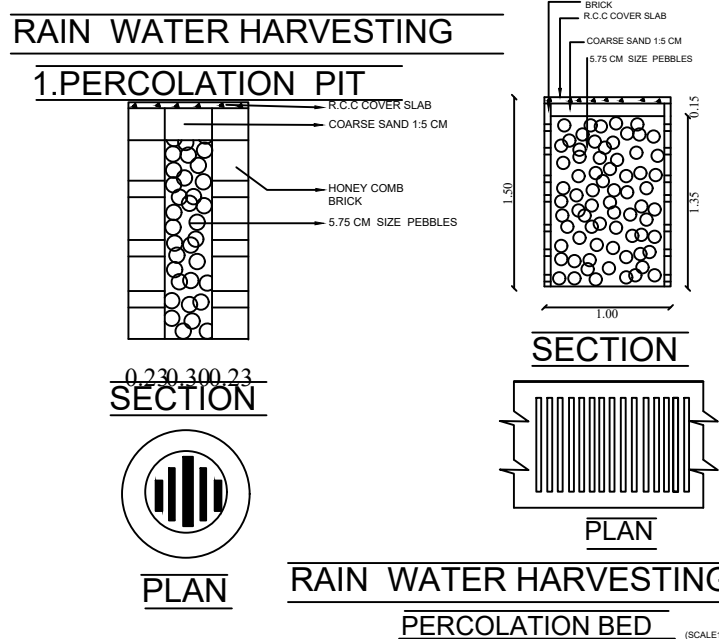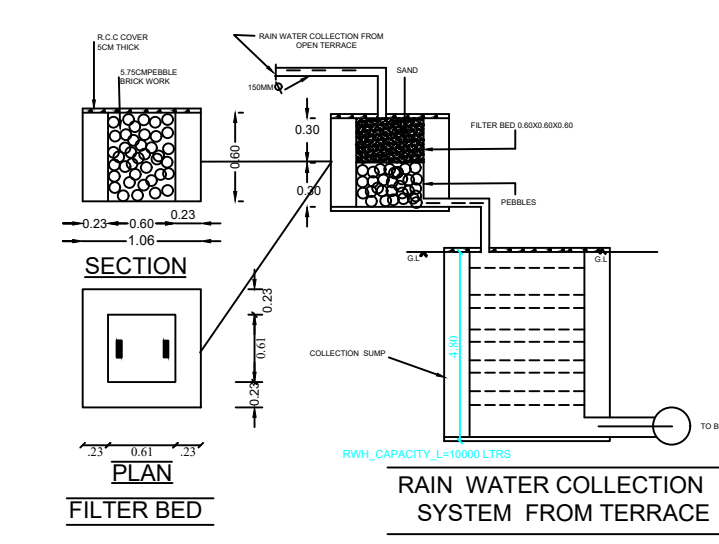

- Note :-
1. Plan, Section, Elevation - Scale - 1:100
 2. All measurements are in Metres.
 3. Certified that the Rain Water Harvesting System shall be
 4. Solar water heater system will be provided
 5. Rain Water is connected to rain water pit
 6. "U" Trap will be provided in all the outlets

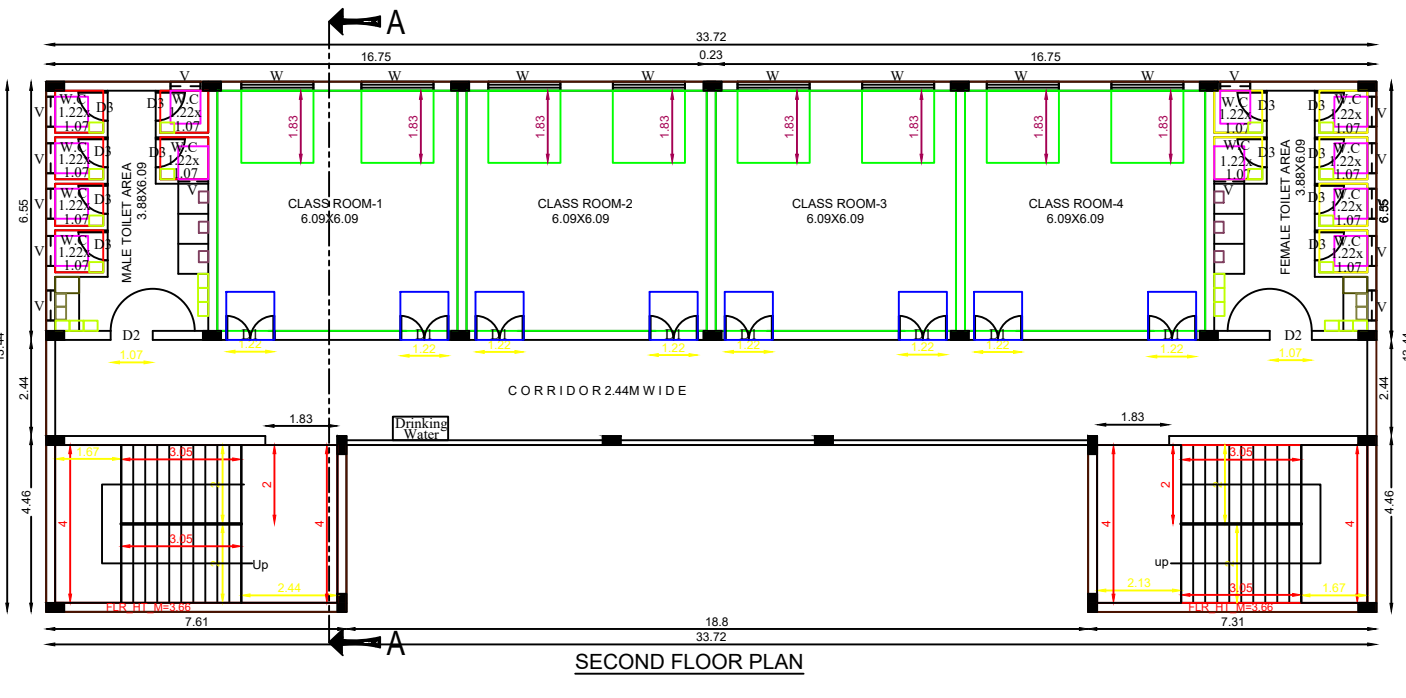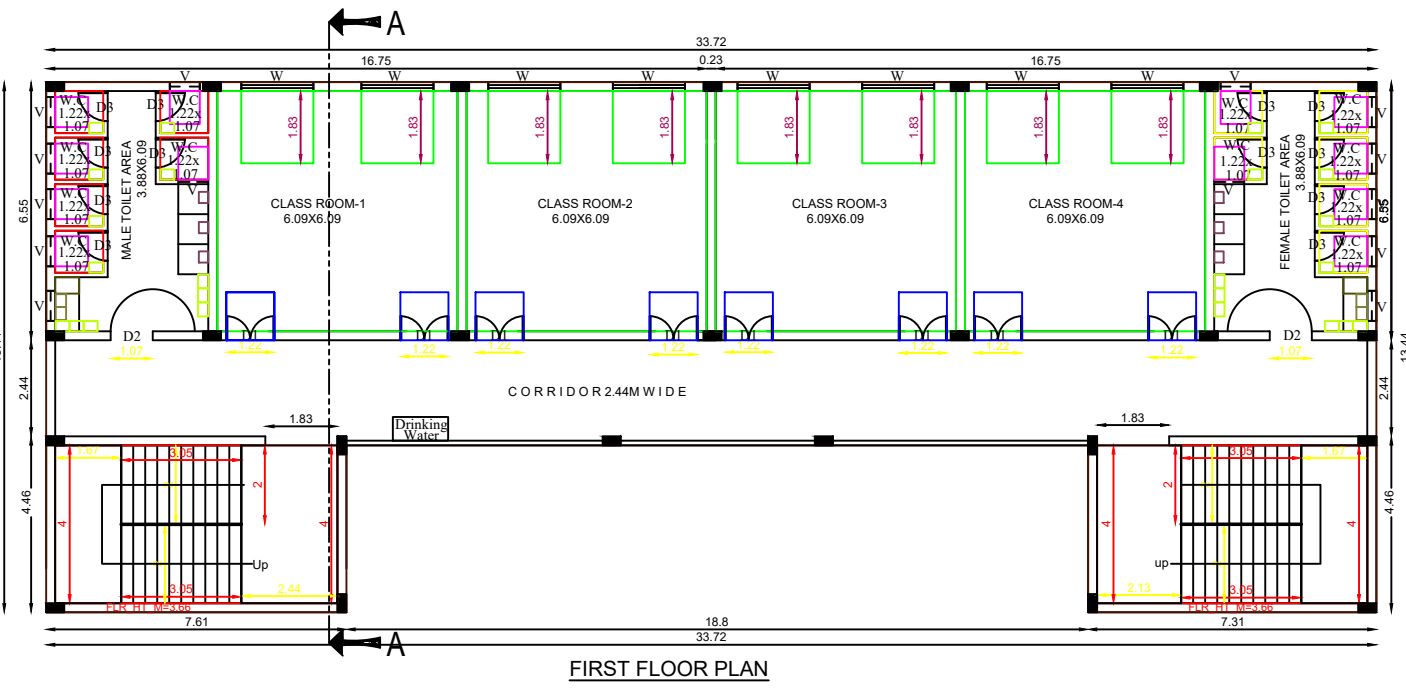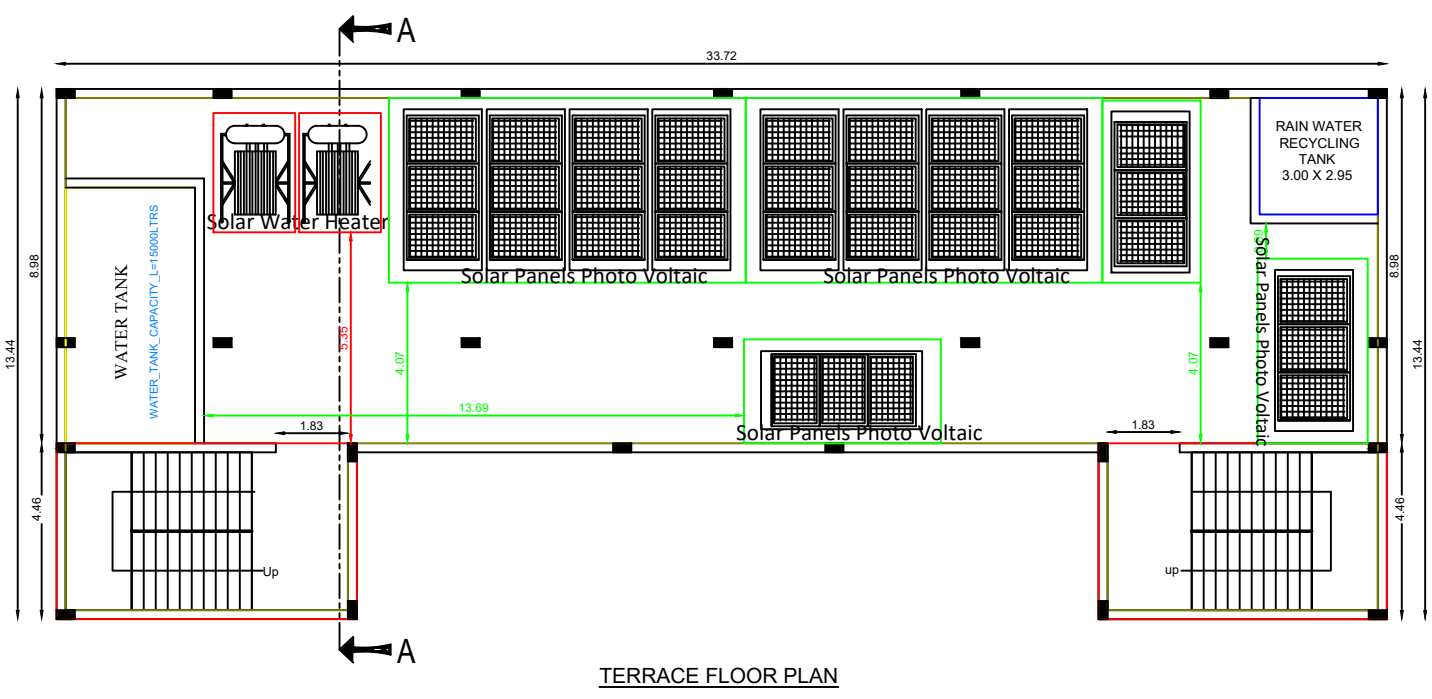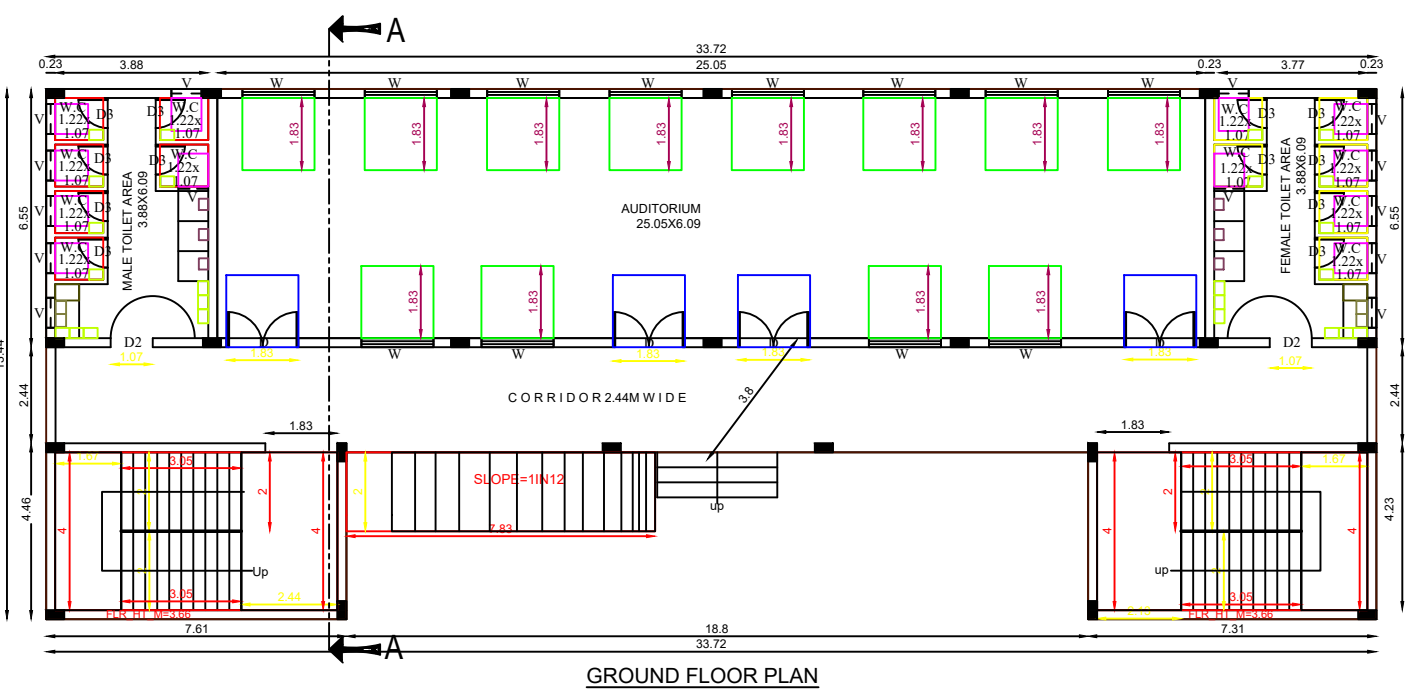

SCHEDULE OF JOINERIES :-		F.S.1 : 1125.48 / 17124.42 = 0.06
D	Door	1.83x2.13m
D1	Door	1.22x2.13m
D2	Door	1.07x2.13m
D3	Door	0.76x2.13m
W	Window	1.83x1.83m
V	Ventilator	0.76x0.76m

AREA DETAILS		
DESCRIPTION	AREA IN SQ.M	AREA IN SQ.FT
PLOT AREA (as per Document)	17124.42	184258.80
PLOT AREA (as per Patta)	17800.00	191528.00
PLOT AREA (as per FMB)	17625.88	189654.46
PROPOSED BUILTUP AREA		
DESCRIPTION	TOTAL AREA (SQM)	TOTAL AREA (SQFT)
GROUND FLOOR AREA	373.76	4021.65
FIRST FLOOR AREA	373.76	4021.65
SECOND FLOOR AREA	373.76	4021.65
HEAD ROOM AREA	66.53	715.86
TOTAL AREA	1187.81	12780.81
EXISTING AREA		
DESCRIPTION	TOTAL AREA (SQM)	TOTAL AREA (SQFT)
GROUND FLOOR AREA	373.76	4021.65
FIRST FLOOR AREA	373.76	4021.65
SECOND FLOOR AREA	373.76	4021.65
HEAD ROOM AREA	66.53	715.86
TOTAL AREA	1187.81	12780.81
VACANT AREA		
DESCRIPTION	TOTAL AREA (SQM)	TOTAL AREA (SQFT)
GROUND FLOOR AREA	373.76	4021.65
FIRST FLOOR AREA	373.76	4021.65
SECOND FLOOR AREA	373.76	4021.65
HEAD ROOM AREA	66.53	715.86
TOTAL AREA	1187.81	12780.81

APPLICANT :-

VAT Saumiyappan

REGISTERED ENGINEER :-

Er. A. Ashuk Ahmed
Reg. Engineer Grade II (R.E)
(Reg.No.019/RE/GR-II/2023)
Agaram Architects
105/2, Vairam Nagar, Pudukkottai Road,
Thanjavur - 613 005. Cell: 9944582206

SITE SUPERVISION ENGINEER:-

Er. R. Shamili, B.E.,
Reg. Construction Engineer
(Reg.No.009 RCE/2023)
Agaram Architects
105/2, Vairam Nagar, Pudukkottai Road,
Thanjavur - 613 005. Cell: 9361594077

STRUCTURAL ENGINEER :-

Er. R. Ashuk Ahmed, B.E.,
Reg. Structural Engineer Grade - II
(Reg.No: 007/RSF/GR-II/2023)
Agaram Architects
105/2, Vairam Nagar, Pudukkottai Road,
Thanjavur - 613 005. Cell: 9994845728

ARCHITECT :-

Ar. J. Jovitha Margret, D.Arth.,
Reg. Architect Grade - II
(Reg.No.003/RA/GR-II/2023)
Agaram Architects
105/2, Vairam Nagar, Pudukkottai Road,
Thanjavur - 613 005. Cell: 9361594077

GEO-TECH ENGINEER

Dr. S. SENTHIL KUMAR, P.E., M.D., M.Sc.,
Registered Geotechnical Engineer,
(TJR/RGE/2019/086), Chartered Engineer,
703, Plot No. 39, O.M. Rajoo Nagar,
Near New Bus Stand, THANJAVUR-613 005

APPROVAL AUTHORITY