

PP

APPROVAL RECORD

Planning Permission

Ullur

Thanjavur district, Tamil Nadu

APPROVAL TYPE
Building PlanISSUING AUTHORITY
Rural PanchayatPURPOSE
Residential


The approval as the planning authority issued it, reproduced in full behind this page.

An approval speaks to what was sanctioned, not to what was built. Completion is a separate record.


PLAN SHOWING THE PROPOSED CONSTRUCTION OF R.C.C ROOF GROUND FLOOR COMMERICAL (SHOP) & FIRST FLOOR OF RESIDENTIAL BUILDING IN R.S NO : 63/1U, PLOT NO :19 PART, AT DOOR NO-524, KANNIKA AMMAL NAGAR, ULLUR VILLAGE & PANCHAYAT ,KUMBAKONAM TALUK & THANJAVUR DISTRICT.

NAME OF THE OWNER: Mrs.V.SASIKALA


ALL DIMENSION ARE IN METRE

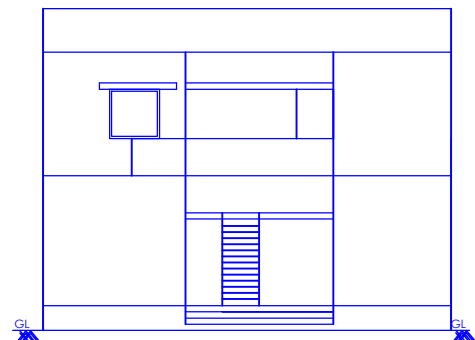


ELEVATION

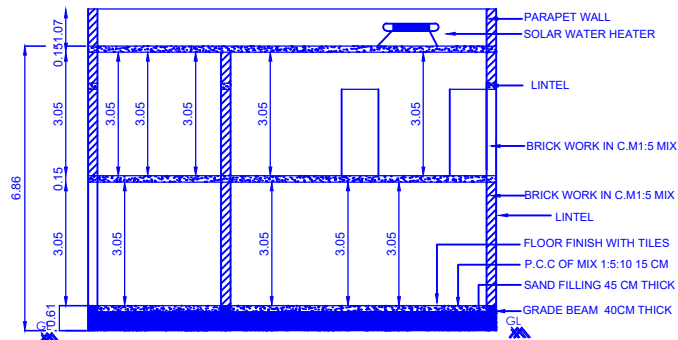


SECTION -A-A

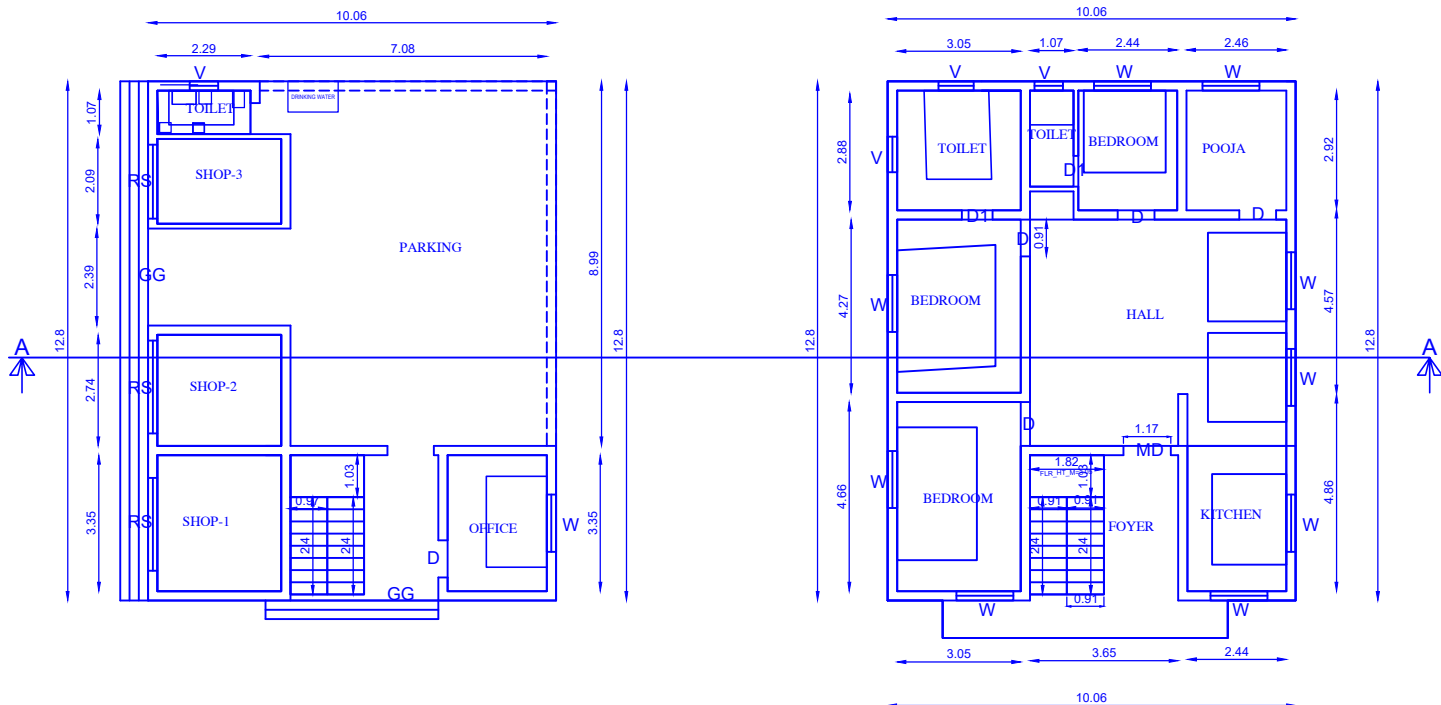


FIRST FLOOR PLAN

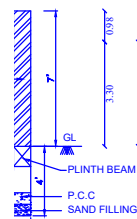


WALL DETAIL

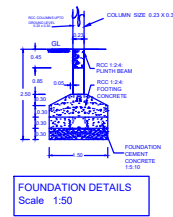


FOUNDATION DETAILS

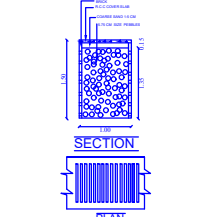


RAIN WATER HARVESTING PERCOLATION BED

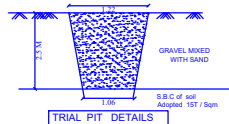


TRIAL PIT DETAILS

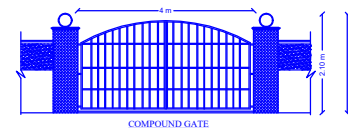

COMPOUND GATE

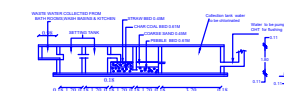


SECTION

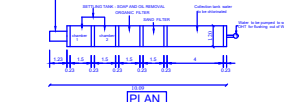

PLAN


WASTE WATER RECYCLING SYSTEM

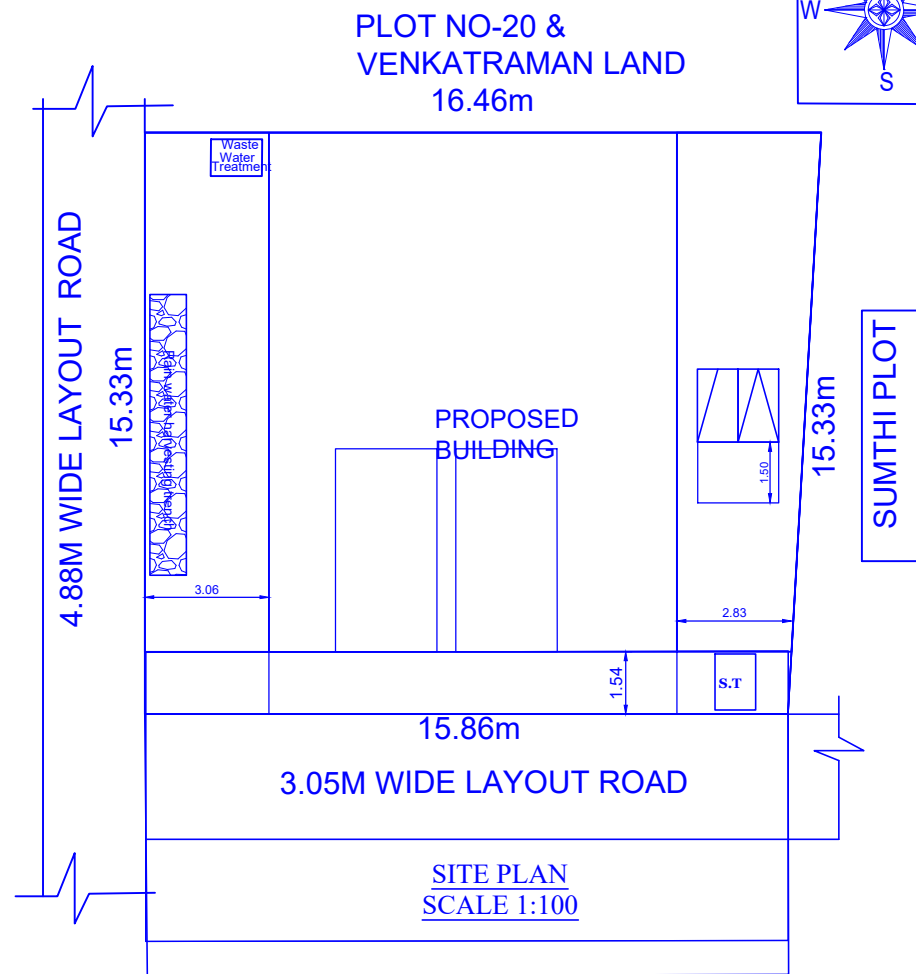

SITE PLAN
SCALE 1:100

PLAN INFO
PLOT AREA M2=232.81
AS PER DOCUMENT=232.81
AS AT SITE=232.23
FMB/OR_PLR=232.81
SINGLE FAMILY_BLDG=YES
CRZ=NO
SECURITY_ZONE=NO
ACCESS_WIDTH_M=15.86
WHETHER_GOVT_OR_AIDED_SCHOOL=NO
ROAD_WIDTH=15.86
ROAD_LENGTH=55m
AVG_PLOT_DEPTH=14.33m
AVG_PLOT_WIDTH=15.86m
LAND_USE_ZONE=RESIDENTIAL COMMERCIAL
PLOT_NO=19 PART
TALUK=KUMBAKONAM
PATTI_NO=99
SURVEY_NO=63/1U
DISTRICT=THANJAVUR
JURISDICTION TYPE=PANCHAYAT
RWH DECLARED=NO
BUILDING_NEAR_TO_RIVER=NO
AREA TYPE=OTHERS
BUILDING_NEAR_MONUMENT=NO
BLOCK_I_B-SHOP_MEMBER_COUNT=10
BUILDING_NEAR_GOVT_BLDG=NO
PROVISION FOR GREEN BUILDINGS AND SUSTAINABILITY=NO
FIRE PROTECTION AND FIRE SAFETY REQUIREMENTS=NO
IF HERITAGE TOWN LESS THAN 1KM RADIUS=NO
NOC FOR CONSTRUCTION NEAR MONUMENT=NO
NOC FIRE DEPT=NO
ORR APPLICABLE=NO
PREMIUM FSI REQUIRED=NO
IS APPROVED LAYOUT=NO
IS SWIMMING POOL EXISTS=NO

NOTE
1. Certified That Rain Water Harvesting And Waste Water Recycling Systems Shall Be Provided As per Building Rule no: 17A
2. Solar water Heater System provided at the Topmost Level of the building
3. Map is Oriented To Magnetic North
4. All Dimensions Are In Metre
5. Sewage line should be connected in the exi.ugds

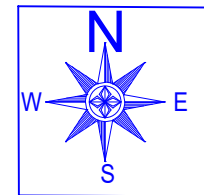

JOINERY DETAILS

R.S	ROLLING SHUTTER	1.80 X 2.13
GG	GRILL GATE	2.50 X 2.13
M.D	MAIN DOOR	1.07 X 2.13
D	DOOR	0.91 X 2.13
D1	DOOR	0.76 X 2.13
W	WINDOW	1.22 X 1.37
V	VENTILATOR	0.60 X 0.60

AREA STATEMENT

DESCRIPTION	AREA IN Sq.mt	AREA IN Sq.ft
Plot Area (As per Document)	232.81	2506.00
Ground Floor Area	128.76	1386.00
First Floor Area	128.76	1386.00
Open Area	104.05	1120.00

FLOOR SPACE INDEX (FSI) = $\frac{257.52}{232.81} = 1.10$
PLOT COVERAGE (PC) = $\frac{128.76}{232.81} \times 100 = 55.30 \%$

COLOUR INDEX

BOUNDARY  PROPOSED
ROAD 

OWNER

V. Sasi

V.SASIKALA

ENGINEER

Er. V. SURESH, M.Tech.
Consulting Civil Engineer
Government Licensed Surveyor
ROC. No.105/CP/19-20/0000396
601/7, Indira Nagar Extension
Vattipillaiyur Kovil, Kumbakonam
Cell: 94424 62101

Eight ways to know a piece of land before you pay for it.

This report covers one part of the picture. These cover the rest, drawn from the same government records, for any property in Tamil Nadu.

LandLens One

Ask anything about a property and get an answer grounded in live government records, with the sources shown.

[/landlens/one](#)



Verify My Land

Every record check run on one property and returned as a single report.

[/landlens/verify-my-land](#)



Legal Opinion

An advocate's written opinion on the title, built on the records we pull for it.

[/landlens](#)



One Map

Every layer on one map: the parcel, its boundary, zoning, water bodies and what sits around it.

[/landlens/one/map](#)



PriceMap

What land actually changed hands for around this plot, taken from the registered deeds.

[/landlens/pricemap](#)



Build Scope

What you are allowed to build here: floor space, height, coverage and setbacks.

[/landlens/build-scope](#)



Property Tracker

Watch a property and hear about it when something new is registered against it.

[/landlens/property-tracker](#)



Deal Room

Run the transaction in one place: documents, stamping, signatures and the parties.

[/landlens/deal-room](#)



Twenty-four checks you can run yourself, at no cost.

Records and verification

The registers themselves, read for you.

Encumbrance Certificate

Patta and Chitta

Field Measurement Sketch

EC Analyzer

Bank charge check

Court case search

Seller background check

Approval check by survey

Value and duty

What it is worth and what it costs to register.

Guideline value by street

Guideline value by survey

Stamp duty and registration fees

Capital gains

Floor space index

Area unit converter

Zoning and land use

What the plan says can happen on this land.

Land use zone finder

CMDA land use check

Coastal regulation zone

Master plan check

Water bodies finder

Airport height clearance

Registers and directories

Who holds it, and which office keeps the record.

Find your registering office

Temple property check

Waqf property check

RERA register



Every free tool
/tools



Services we run
for you
/services



The LandLens
suite
/landlens/one



Every claim in this document traces back to a government record.

Legal opinions, due diligence and title verification

Building plan, layout and sub-division approvals

Completion and occupancy certificates, regularisation

Escrow, negotiation and NRI property management

Land survey, soil testing, architecture and construction

Verified RealEstate
3/350/2 Mettukuppam,
OMR Thoraipakkam,
Chennai 600 097, India
hello@verified.realestate
+91 9996 12 9996

Prepared from the registers named on the page each finding sits on. Where a register could not be read, this document says so in its place rather than leaving the gap to be read as a clean result.

