

PP

APPROVAL RECORD

Planning Permission

Thanjavur

Thanjavur district, Tamil Nadu

APPROVAL TYPE

Building Plan

ISSUING AUTHORITY














DTCP

The approval as the planning authority issued it, reproduced in full behind this page.








An approval speaks to what was sanctioned, not to what was built. Completion is a separate record.

PLAN SHOWING THE PROPOSED CONSTRUCTION OF COMMERCIAL (STORAGE GODOWN, WAREHOUSES) & RESIDENTIAL BUILDING IN S.F. NO. 128/1A1A, 1A2, 1B1 , 94/2B1A, 2C1 , AT PUDUPATTINAM VILLAGE & PANCHAYAT, THANJAVUR TALUK & DISTRICT.

SCALE 1:100 Name Of The Applicant :- T.RAJESH

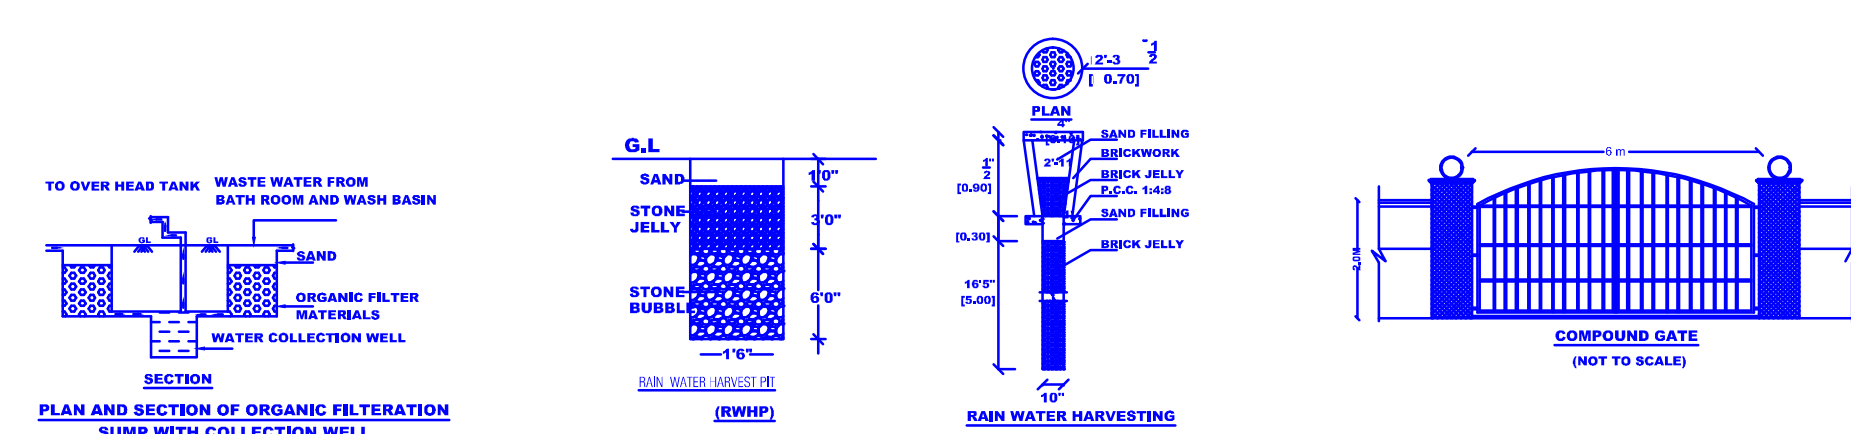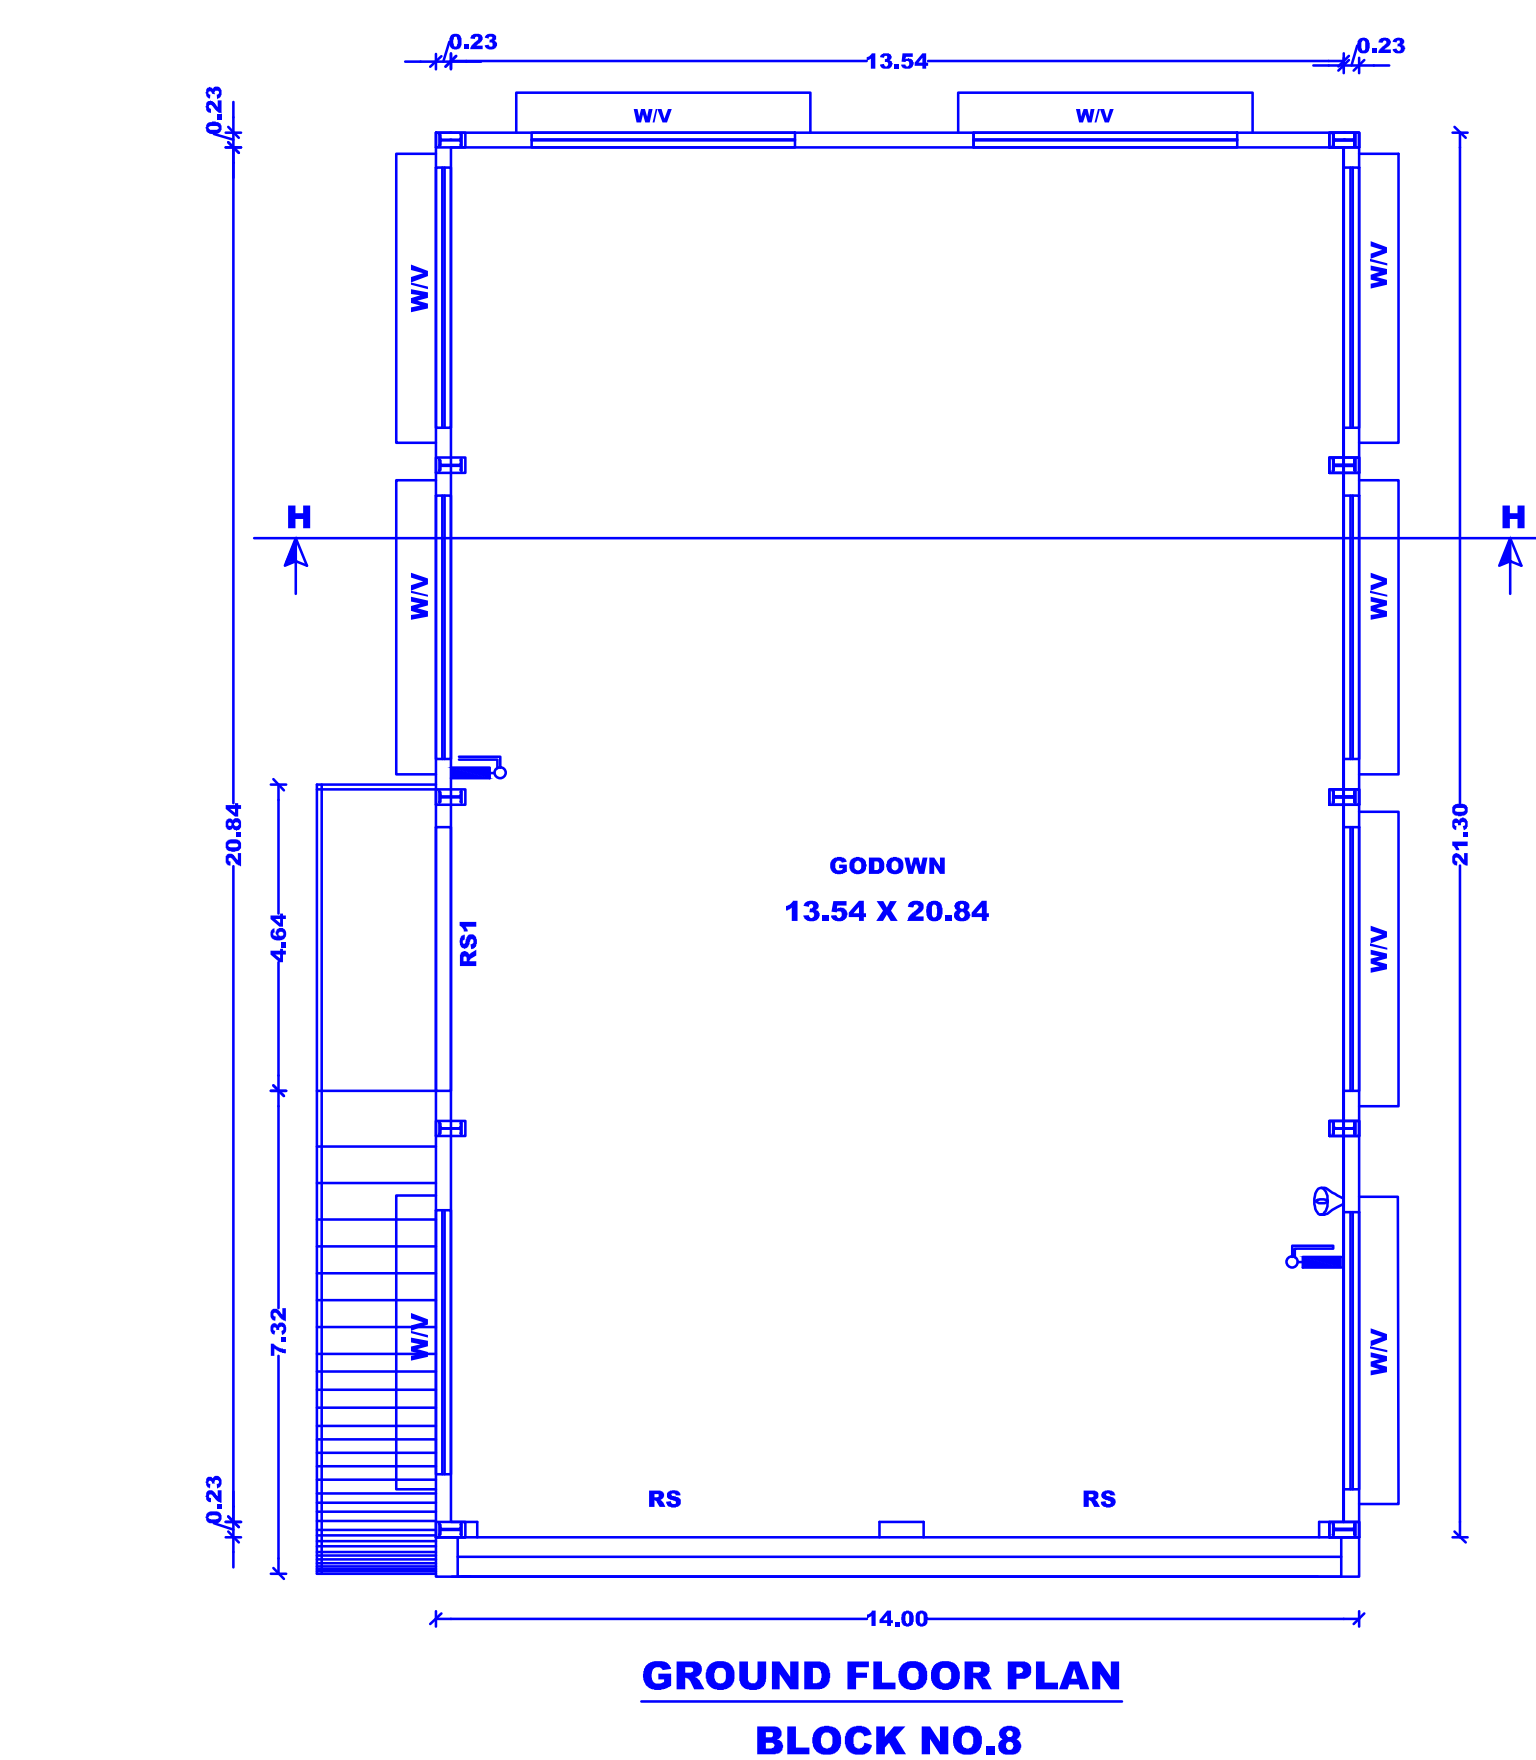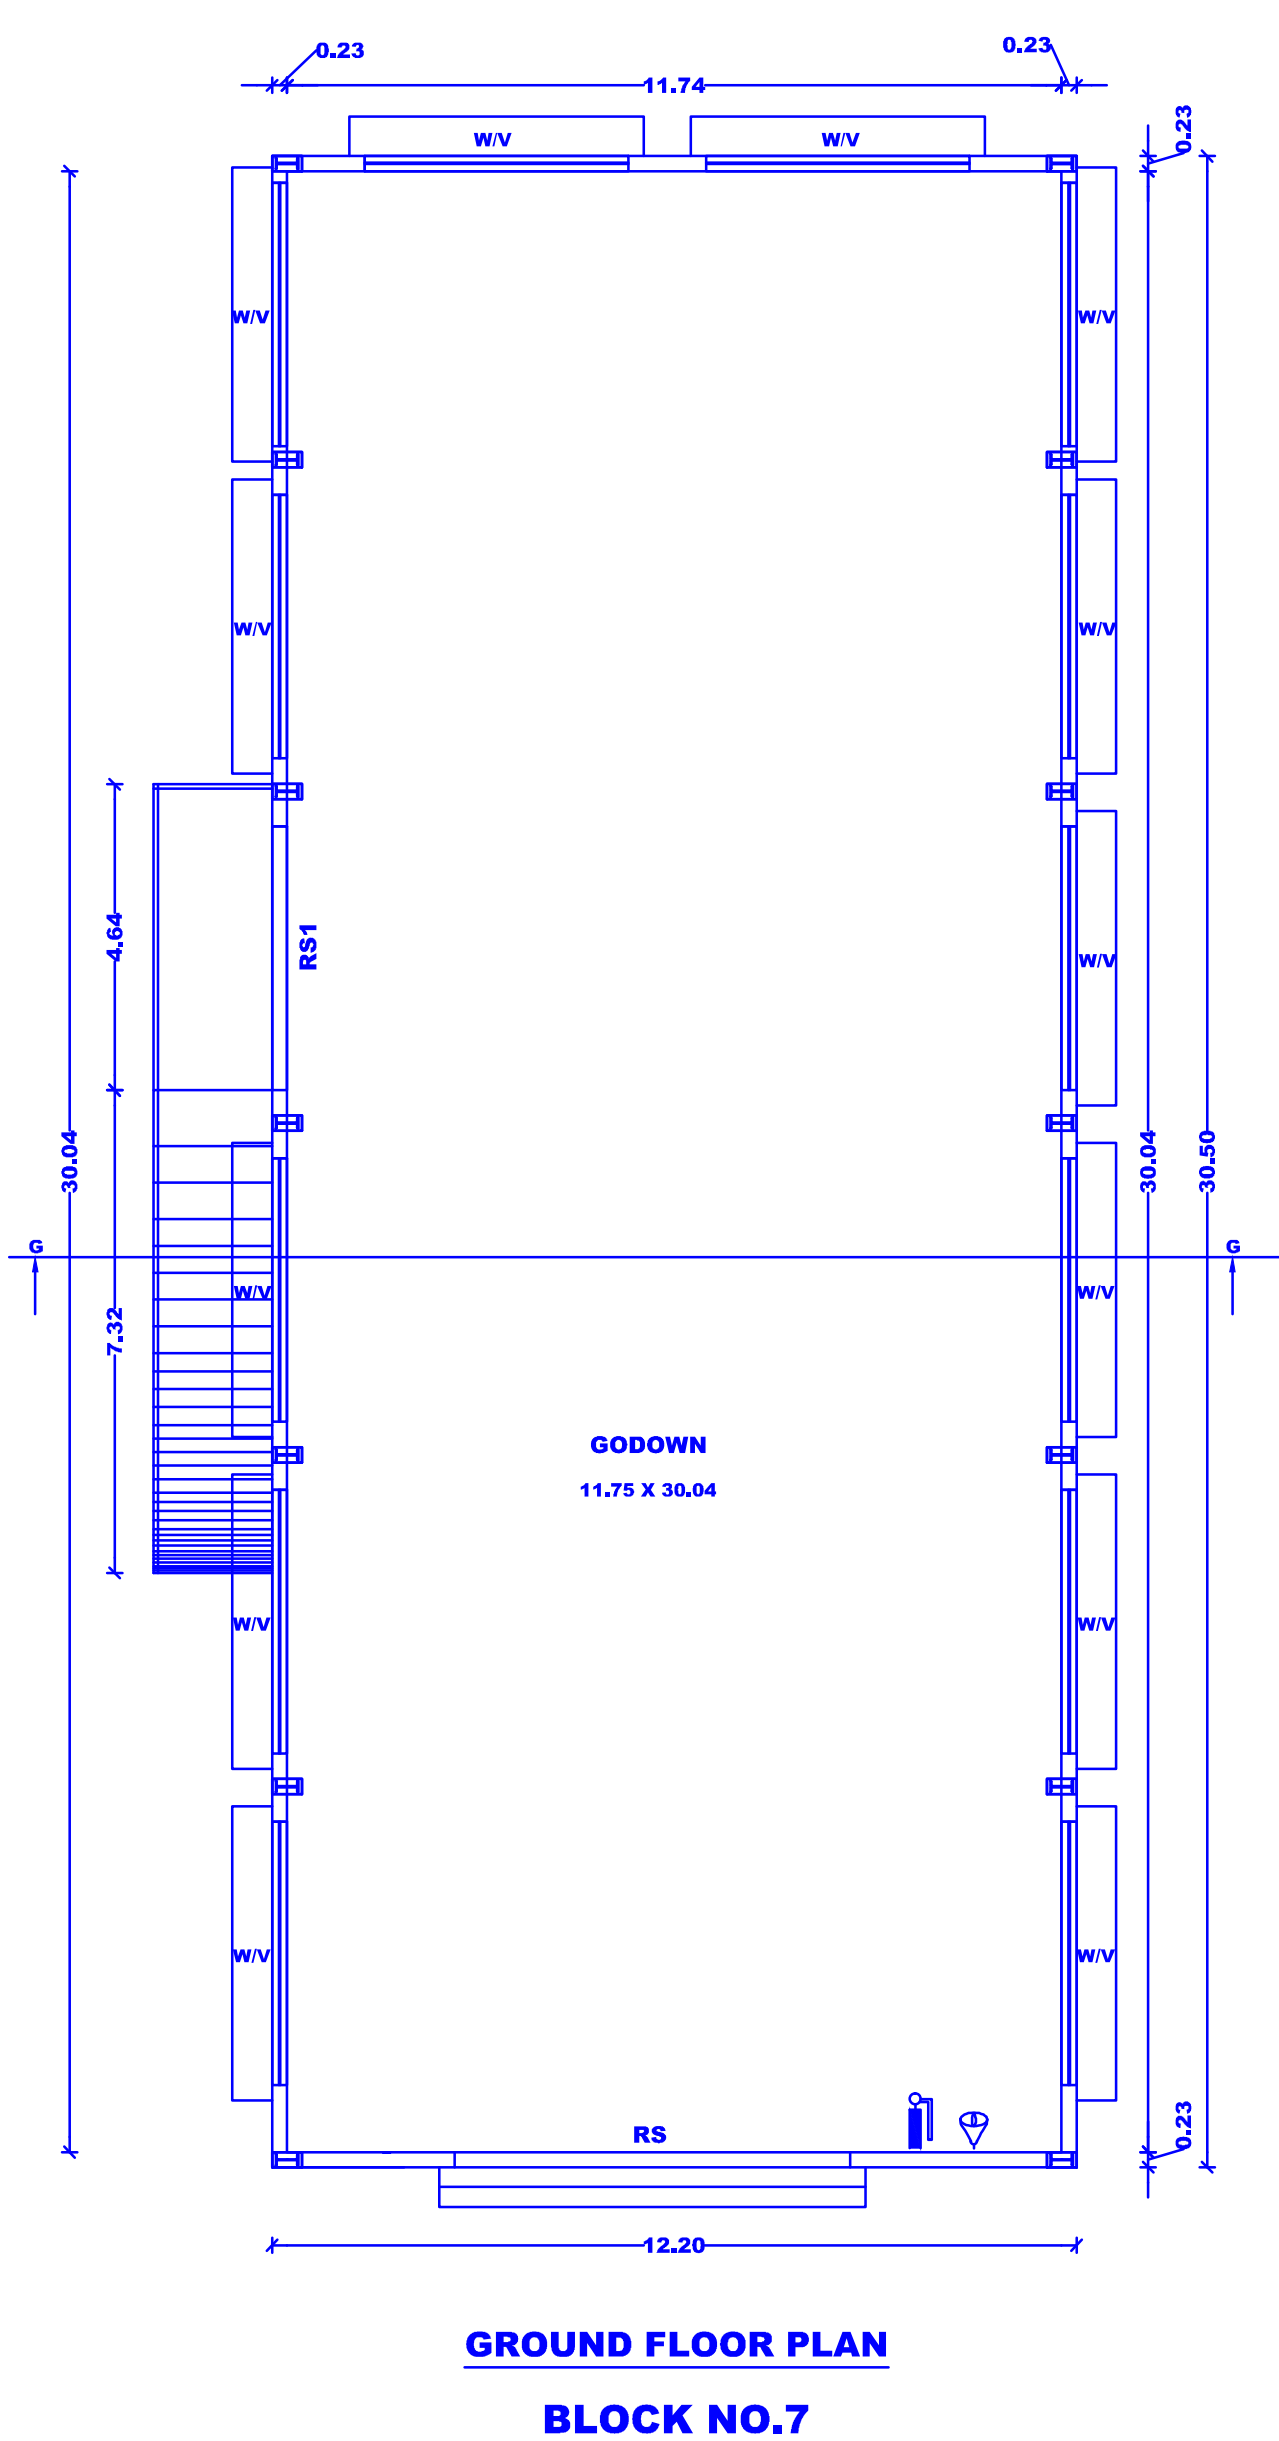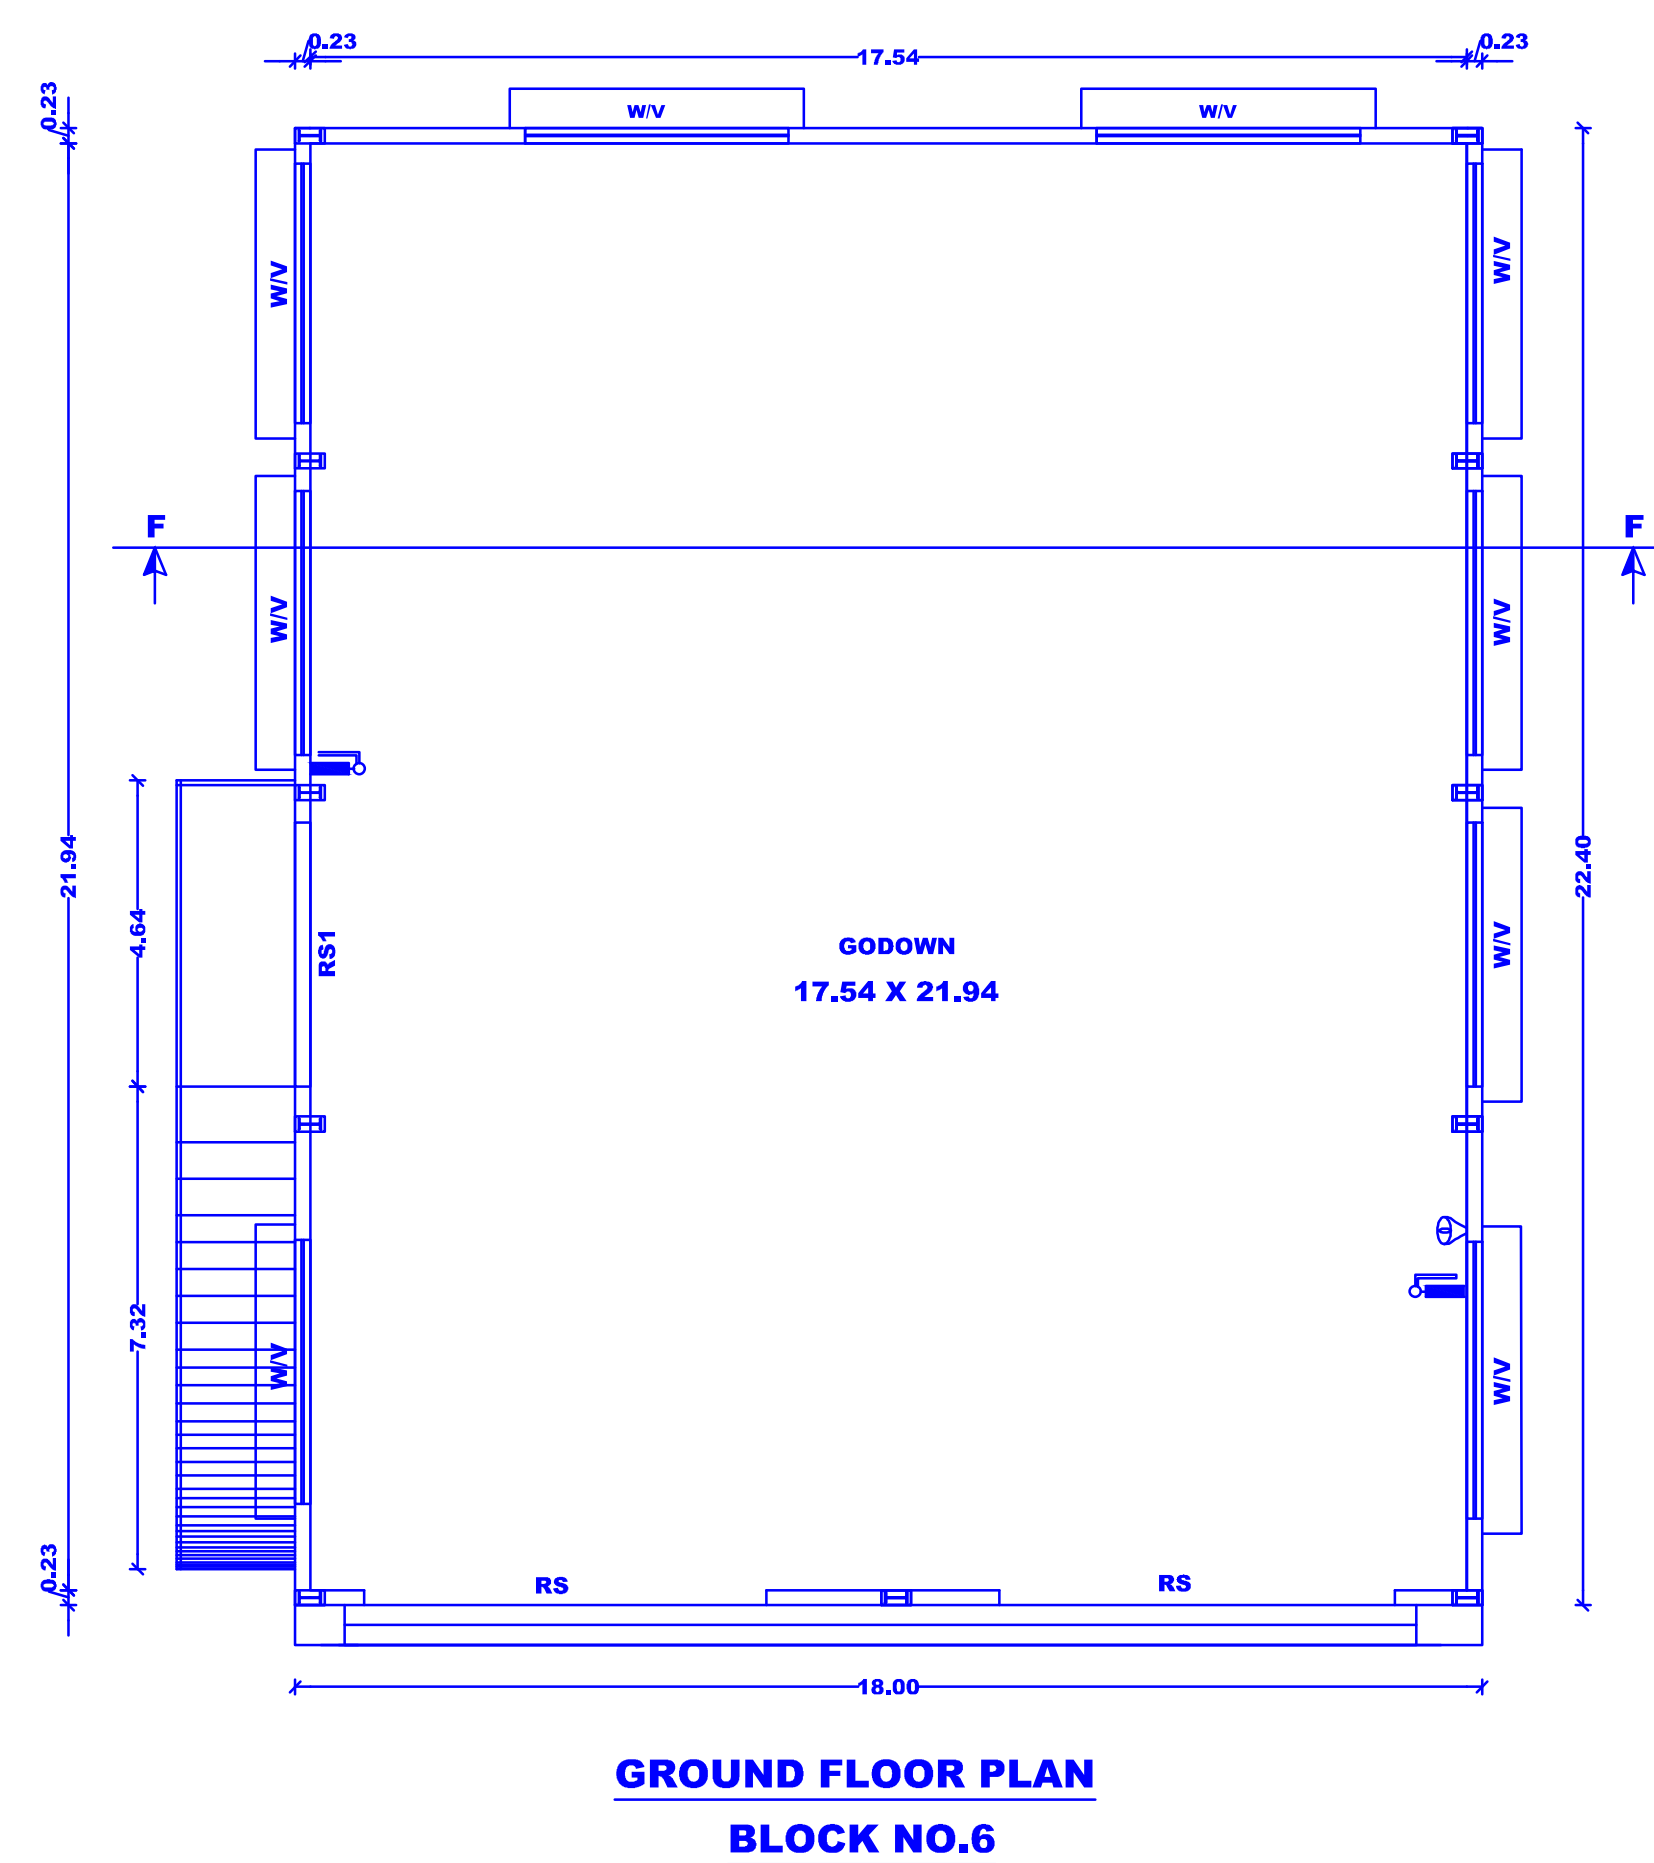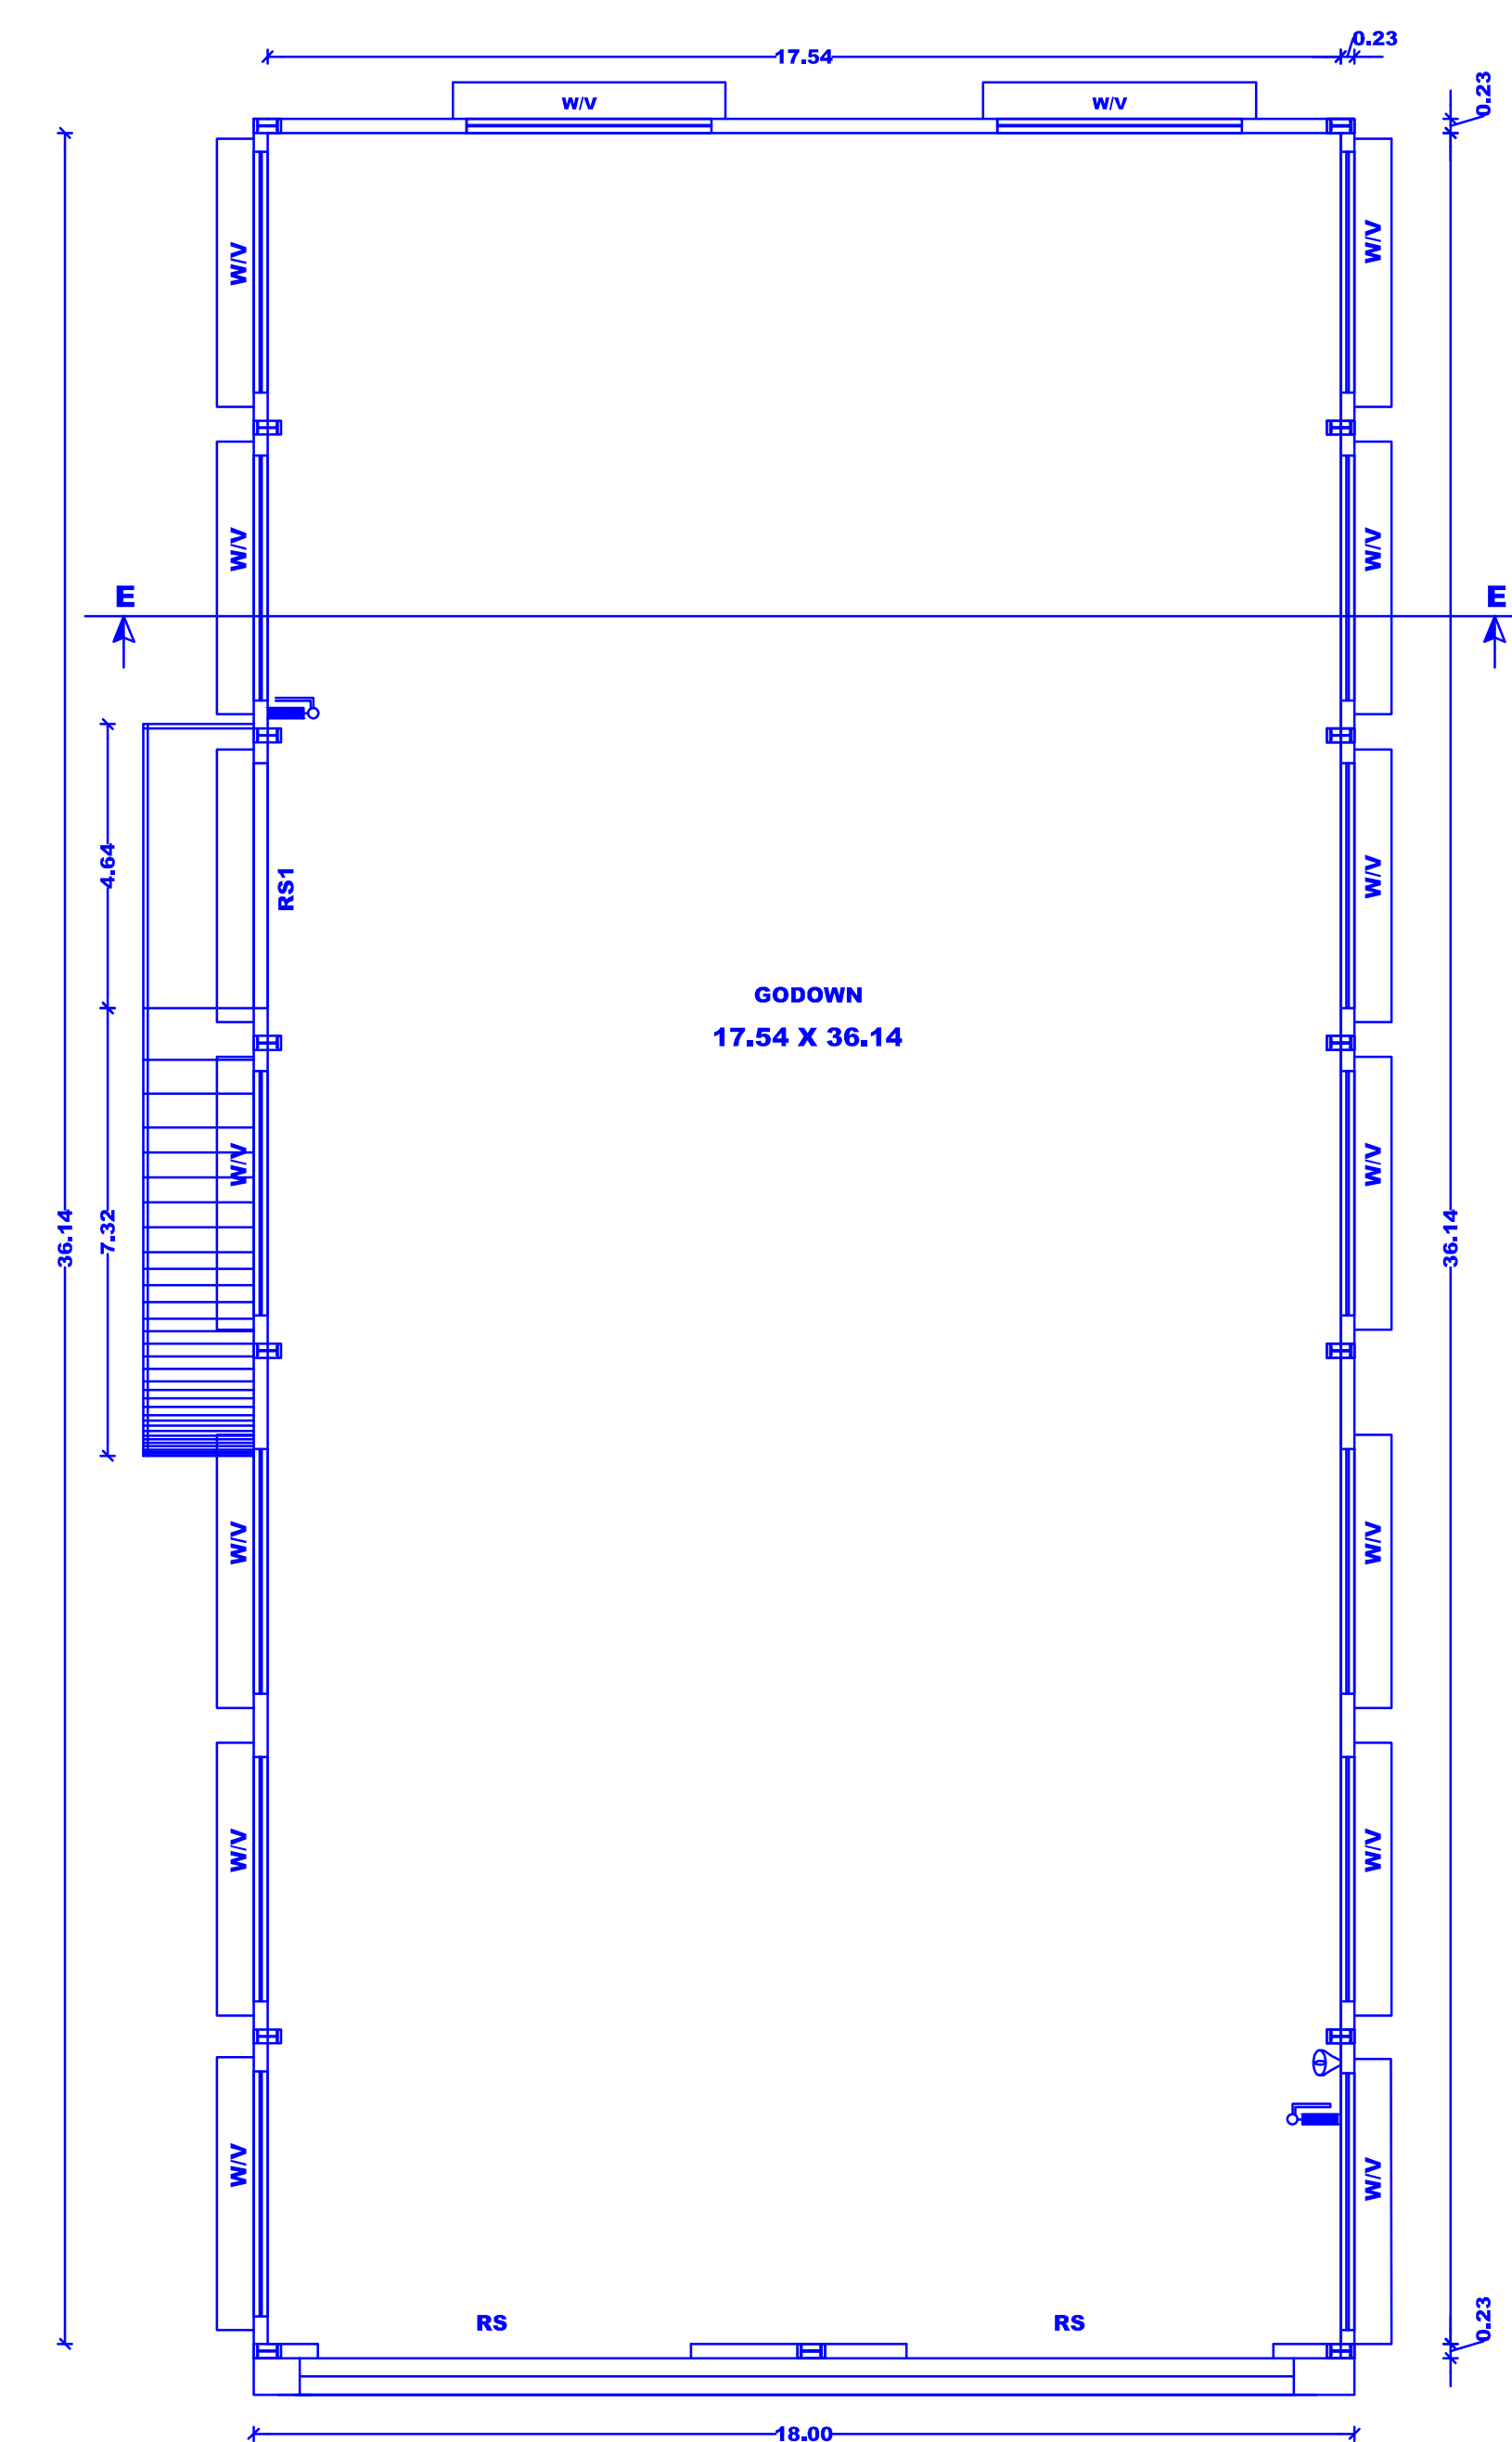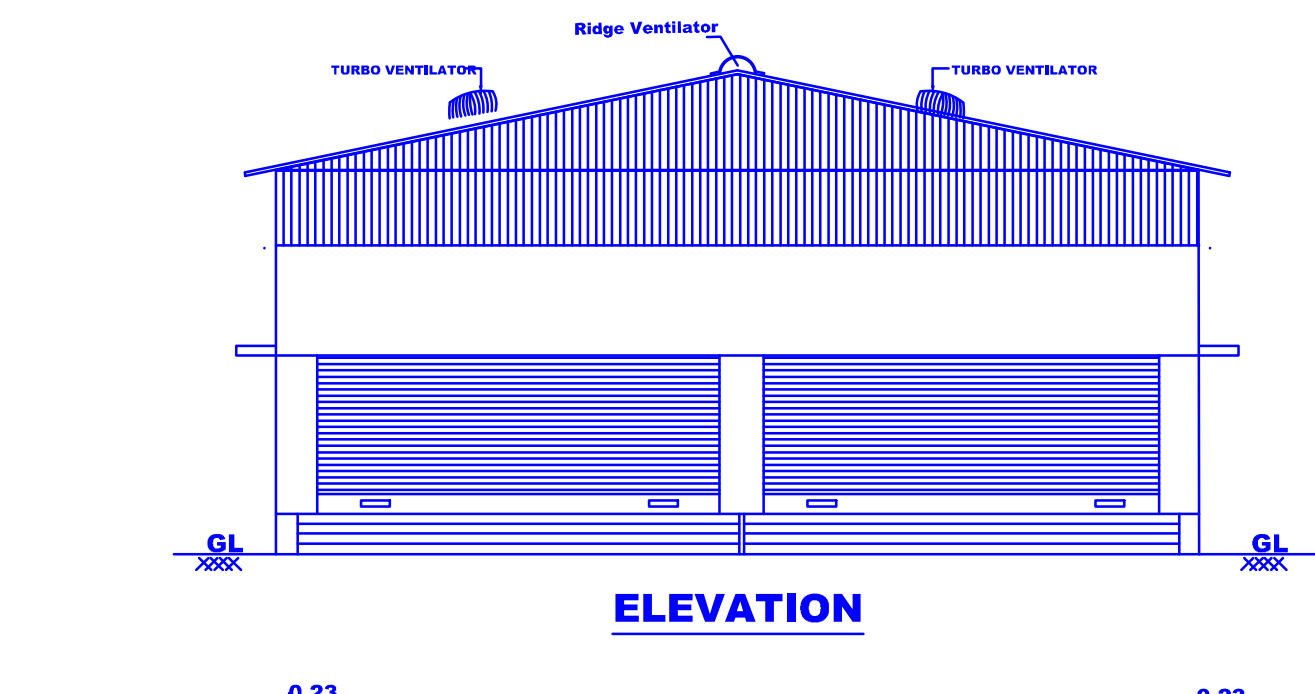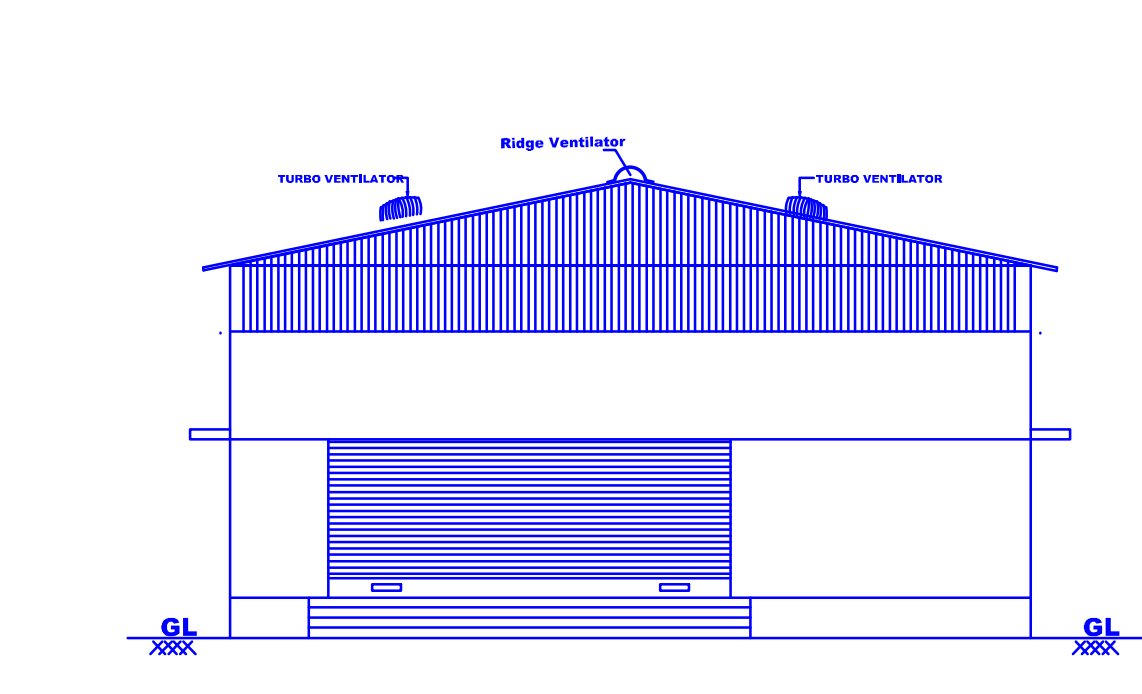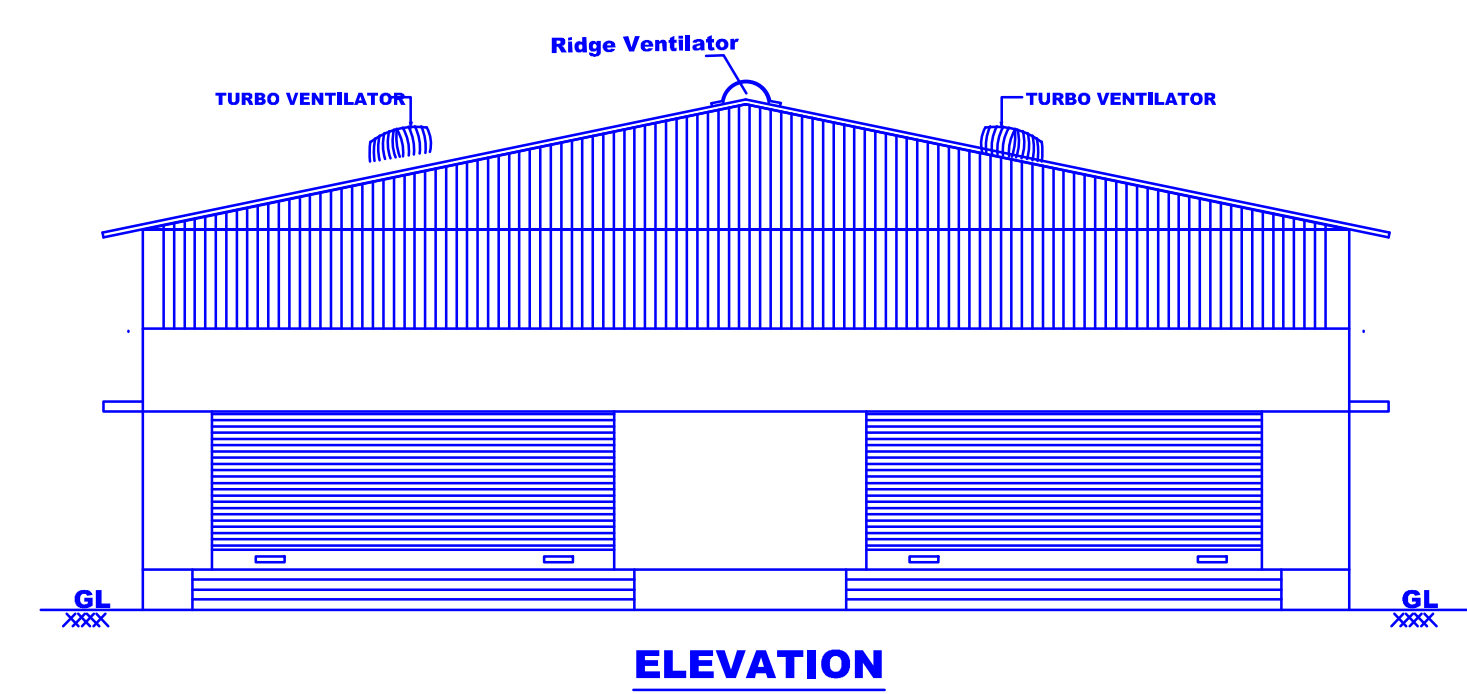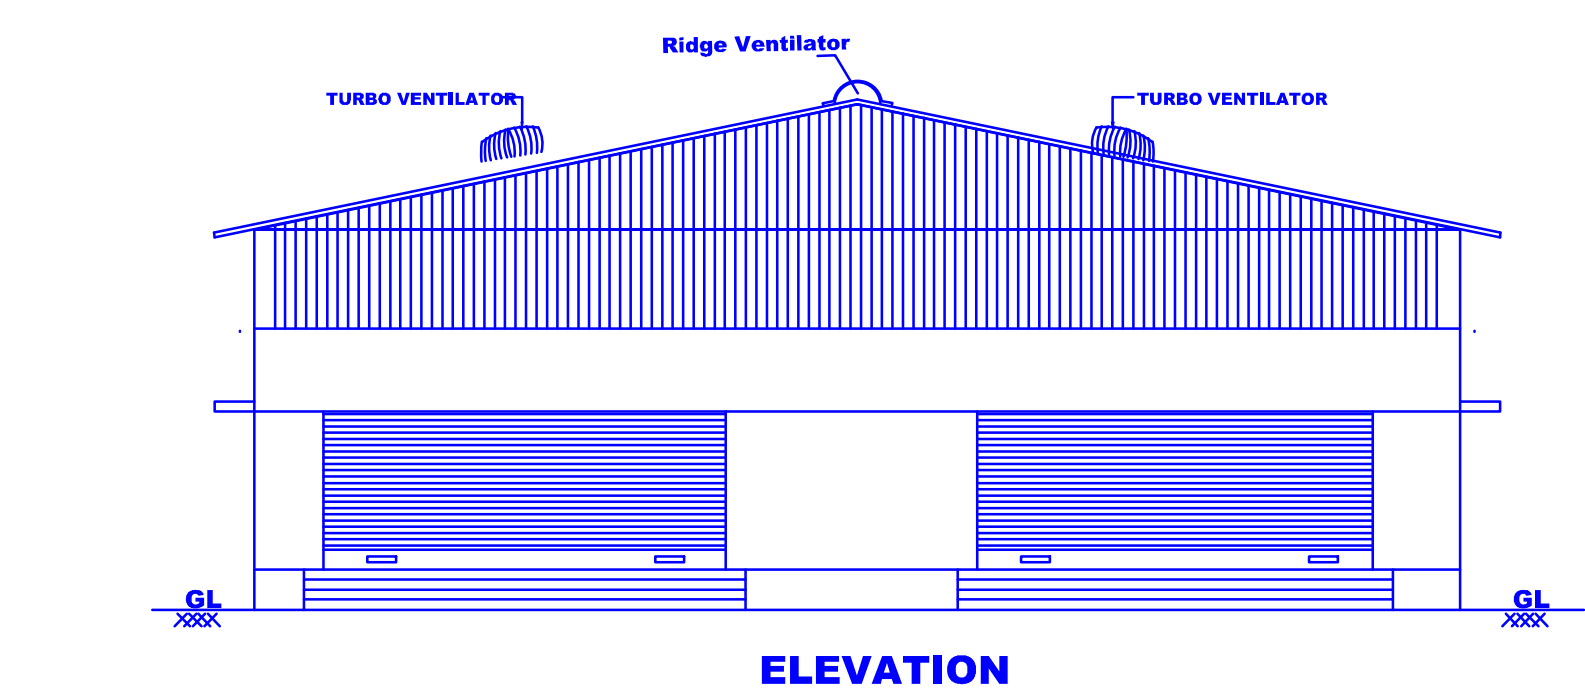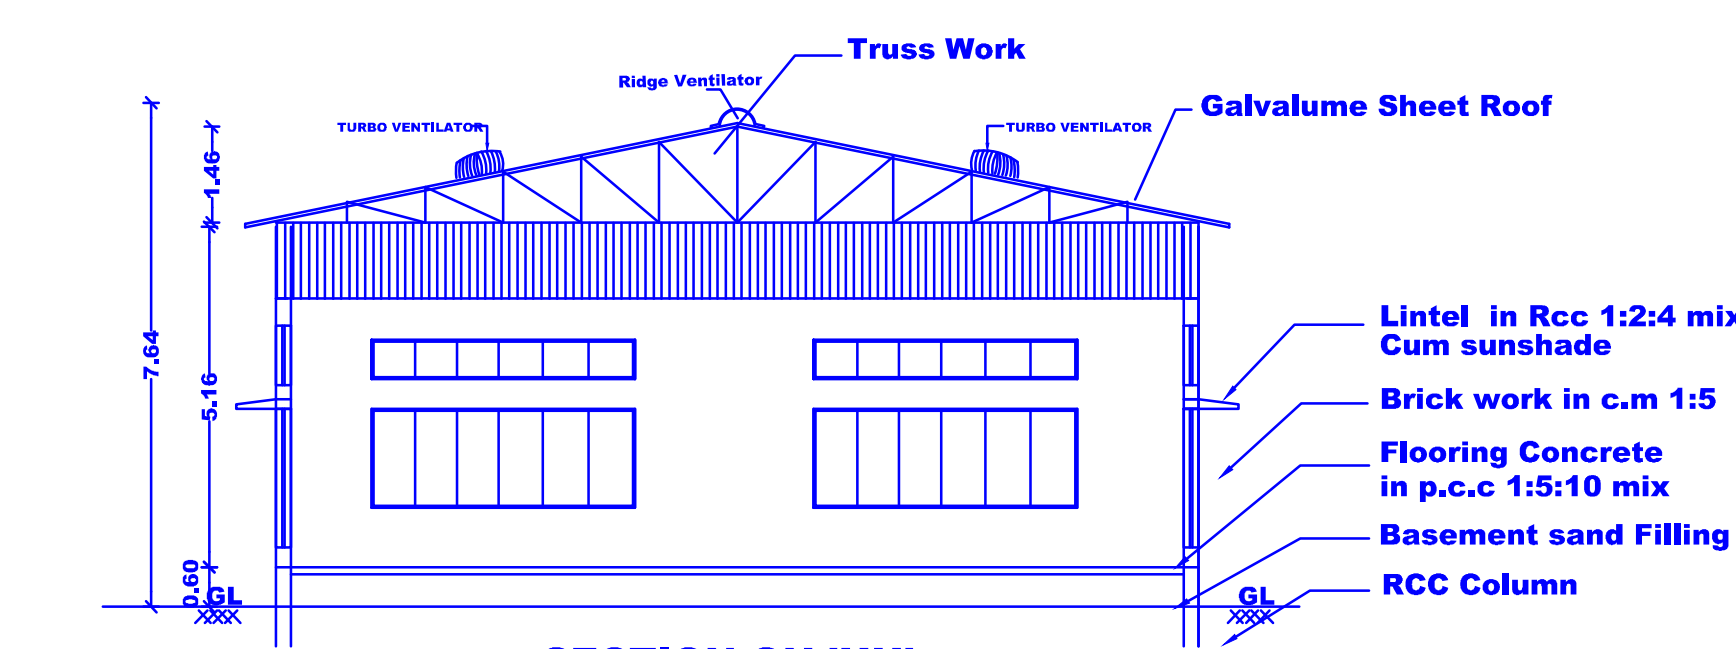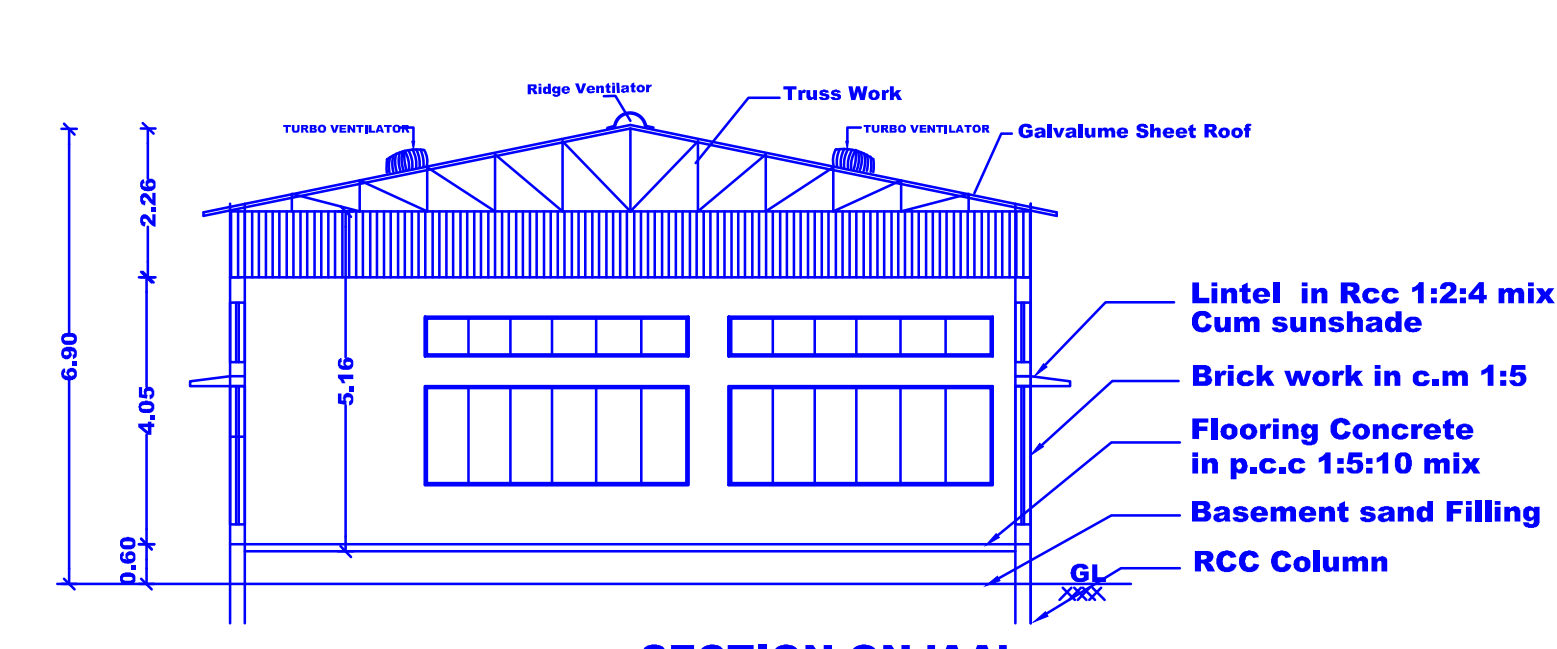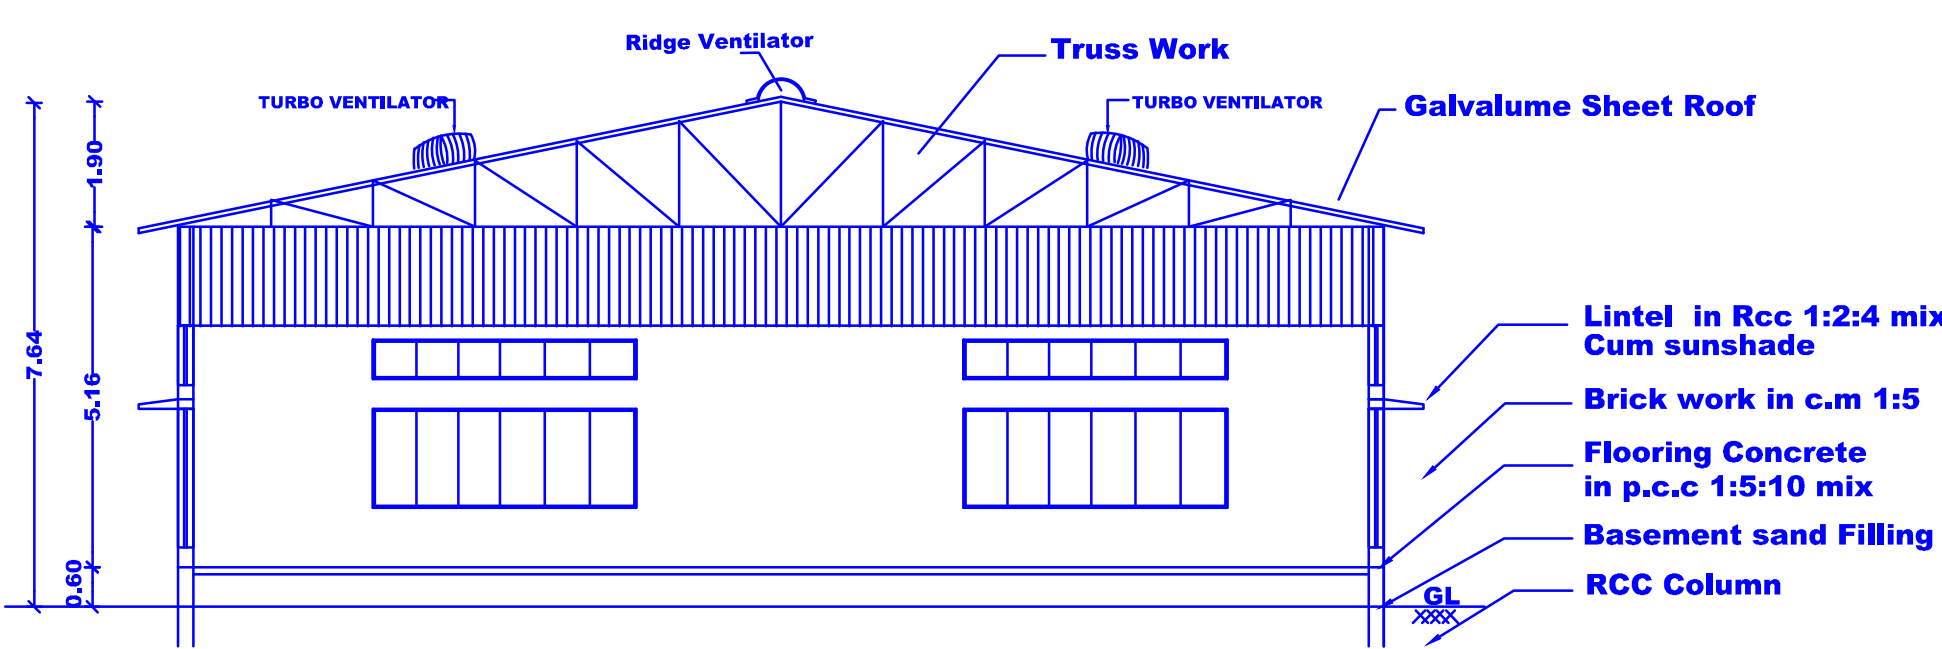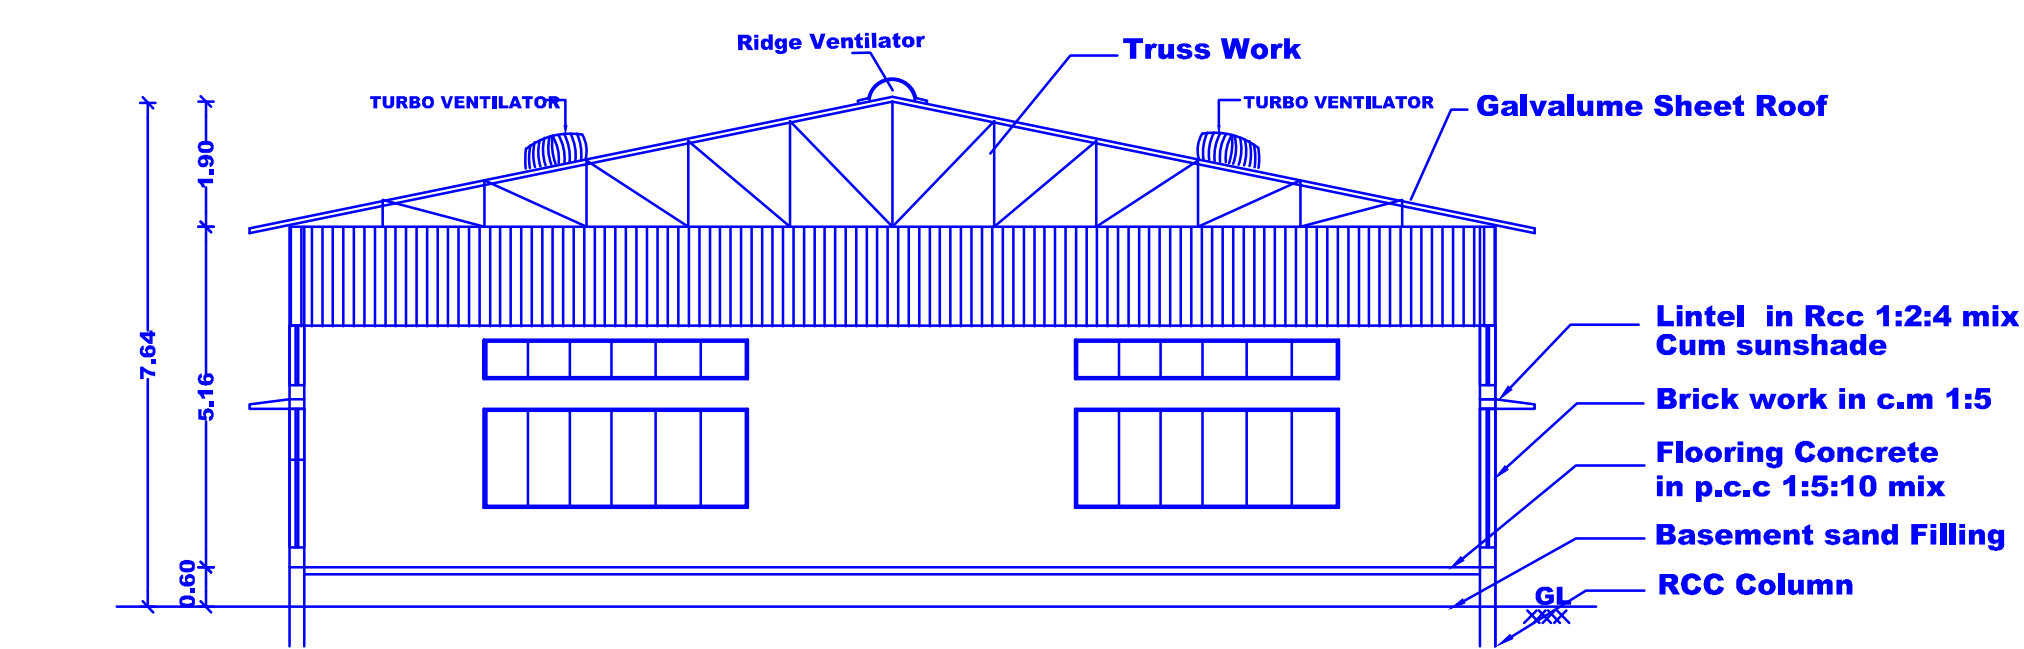

- NOTES:-
1. ALL DIMENSIONS ARE IN FEET & METRE
 2. RAINWATER COLLECTION WELLS WILL BE PROVIDED
 3. FIRE FIGHTING ARRANGEMENTS WILL BE PROVIDED
 4. EMERGENCY ALARMS WILL BE PROVIDED
 5. DRINKING WATER WILL BE PROVIDED
 6. GROUND WATER SUMPS WILL BE PROVIDED
 7. FILTERED RAIN WATER SUMPS WILL BE PROVIDED
 8. EXHAUST FAN PROVISION IS MADE AT TOILET & WASH
 9. SOLAR WATER HEATING SYSTEM PROVIDED.
 10. RAINWATER HARVESTING FACILITIES PROVIDED.
 11. WASTE WATER RECYCLING TRENCH AND TANK PROVIDED.
 12. SEWAGE TREATMENT PLANT PROVIDED.
 13. SEPTIC TANK PROVIDED.
 14. WATER FACILITIES PROVIDED.
 15. TRANSFORMER YARD PROVIDED.
 16. FA - FIRE ALARM PROVIDED
 17. F E - FIRE SAFETY MEASURES PROVIDED.
 18. SB - SAND BUCKET PROVIDED

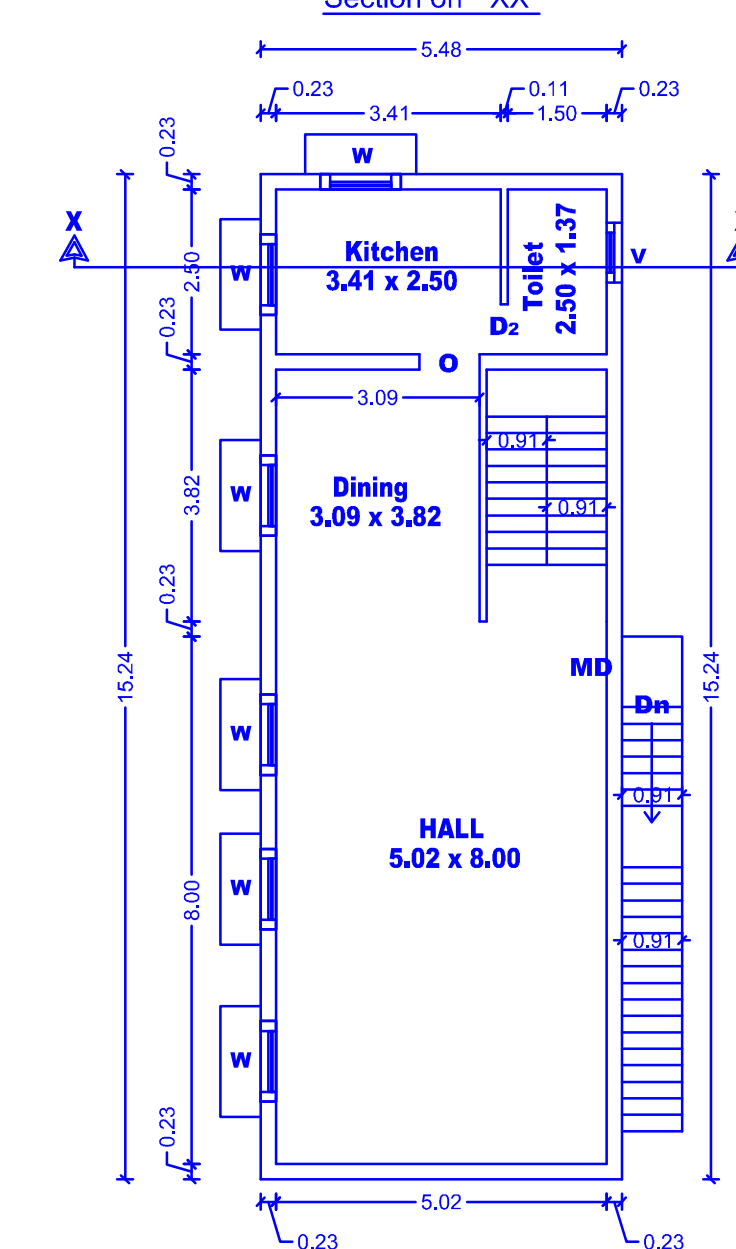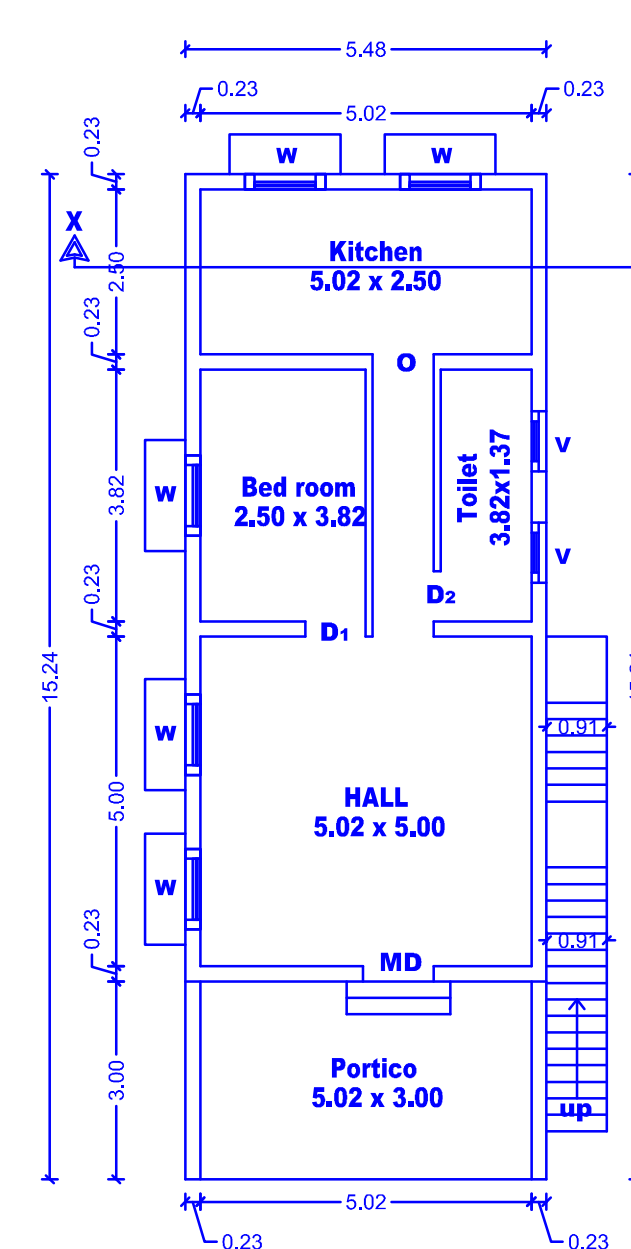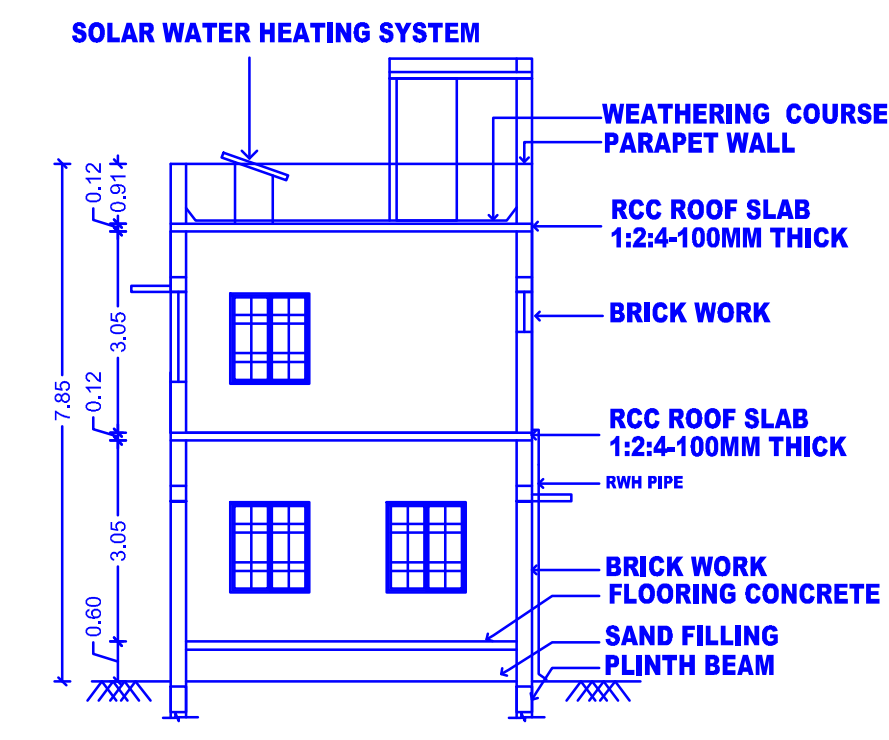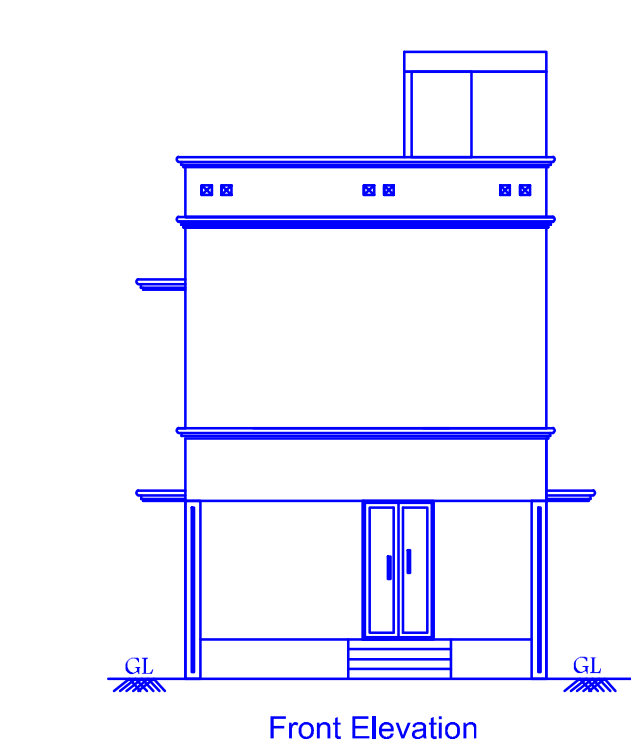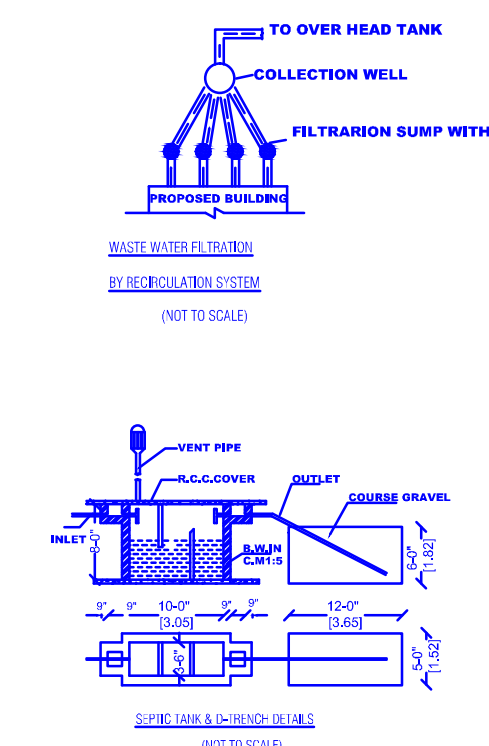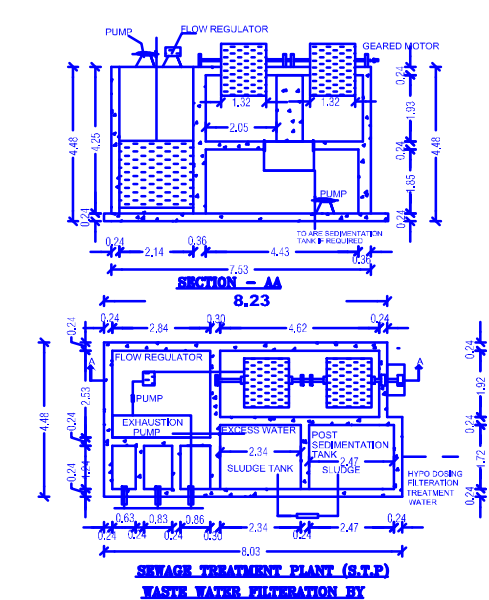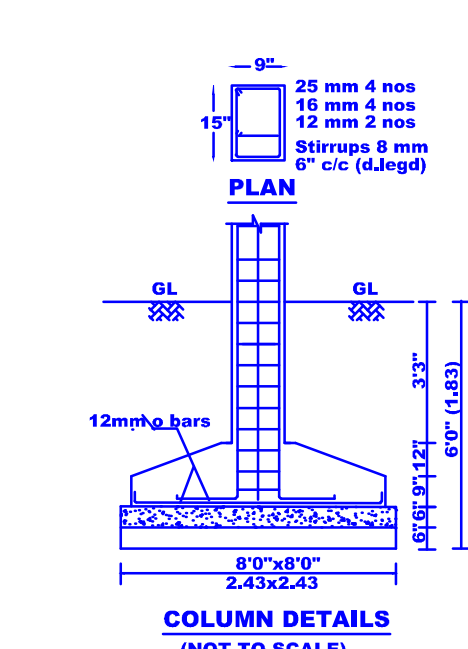

SCHEDULE OF JOINERIES

RS	-	ROLLING SHUTTER	-	6.00 X 2.10M
D	-	DOOR	-	1.00 X 2.10M
D1	-	DOOR	-	0.76 X 2.10M
SD	-	DOOR	-	1.00 X 2.10M
W	-	WINDOW	-	4.00 X 2.10M
W1	-	WINDOW	-	1.20 X 1.20M
V	-	VENTILATOR	-	4.00 X 0.91M
V1	-	VENTILATOR	-	0.91 X 0.76M

PROPOSED COMMERCIAL AREA	
AREA DETAILS	SQ.MT.
AREA OF SITE	24112.00
BUILDING 1	549.00
BUILDING 2	854.00
BUILDING 3	846.00
BUILDING 4	549.00
BUILDING 5	658.80
BUILDING 6	403.20
BUILDING 7	372.10
BUILDING 8	298.20
PROPOSED RESIDENTIAL AREA	
BUILDING 9	96.43
GROUND FLOOR FIRST FLOOR	83.52
TOTAL PROPOSED AREA	4704.25

EXISTING APPROVED BUILDING	
SWP/DTCP/TNJ/RBP NO : 18/2024	
AREA DETAILS	SQ.MT.
BUILDING 1	895.05
BUILDING 2	967.17
BUILDING 3	557.48
BUILDING 4	709.15
BUILDING 5	556.38
TOILET BLOCK	26.00
TOTAL EXISTING AREA	3711.23

FLOOR SPACE INDEX (FSI) = $\frac{8415.48}{24112.00} = 0.349$

PLOT COVERAGE (PC) = $\frac{8415.48}{24112.00} \times 100 = 34.90 \%$

COLOUR INDEX

PROPOSED SITE	
PROPOSED BUILDING	
PROPOSED DRIVE WAY	
EXISTING ROAD	
RAIN WATER HARVEST BED	
OSR	

APPLICANT

Mr.T.RAJESH

REGISTERED ENGINEER :-

Er. R. SIVAKUMAR, s.Tech.,
Registered Engineer Grade-II (RE),
Reg. No:030-RE-GR II / 8084,
CHITRA CIVIL CONSTRUCTION
#47, Jagadeeswar Nagar,
Vennar (P.O), THANJAVUR-613 005.
Mob: 9994443185,
E-Mail id: cectnj@gmail.com

CONSTRUCTION ENGINEER :-

Er. R. SIVAKUMAR, s.Tech.,
Registered Engineer Grade-II (RE),
Reg. No:030-RE-GR II / 8084,
CHITRA CIVIL CONSTRUCTION
#47, Jagadeeswar Nagar,
Vennar (P.O), THANJAVUR-613 005.
Mob: 9994443185,
E-Mail id: cectnj@gmail.com

STRUCTURAL ENGINEER :-





Er. G. YOGANATH, M.Tech.,
Structural Consultant,
Reg. No: 003-RSE-GRI,
No.15, Manner Maruthu Pandiyar Nagar,
Nagai Road, THANJAVUR-613 001,
Mob: 76392 27325.

SWP / DTCP / TNJ / TLP / BP NO : 109/2024

PLAN SHOWING THE PROPOSED CONSTRUCTION OF COMMERCIAL (STORAGE GODOWN, WAREHOUSES) & RESIDENTIAL BUILDING IN S.F. NO. 128/1A1A, 1A2, 1B1 , 94/2B1A, 2C1, AT PUDUPATTINAM VILLAGE & PANCHAYAT, THANJAVUR TALUK, THANJAVUR DISTRICT.

SCALE 1:100 Name Of The Applicant :- T.RAJESH

SHEET NO : 01/03

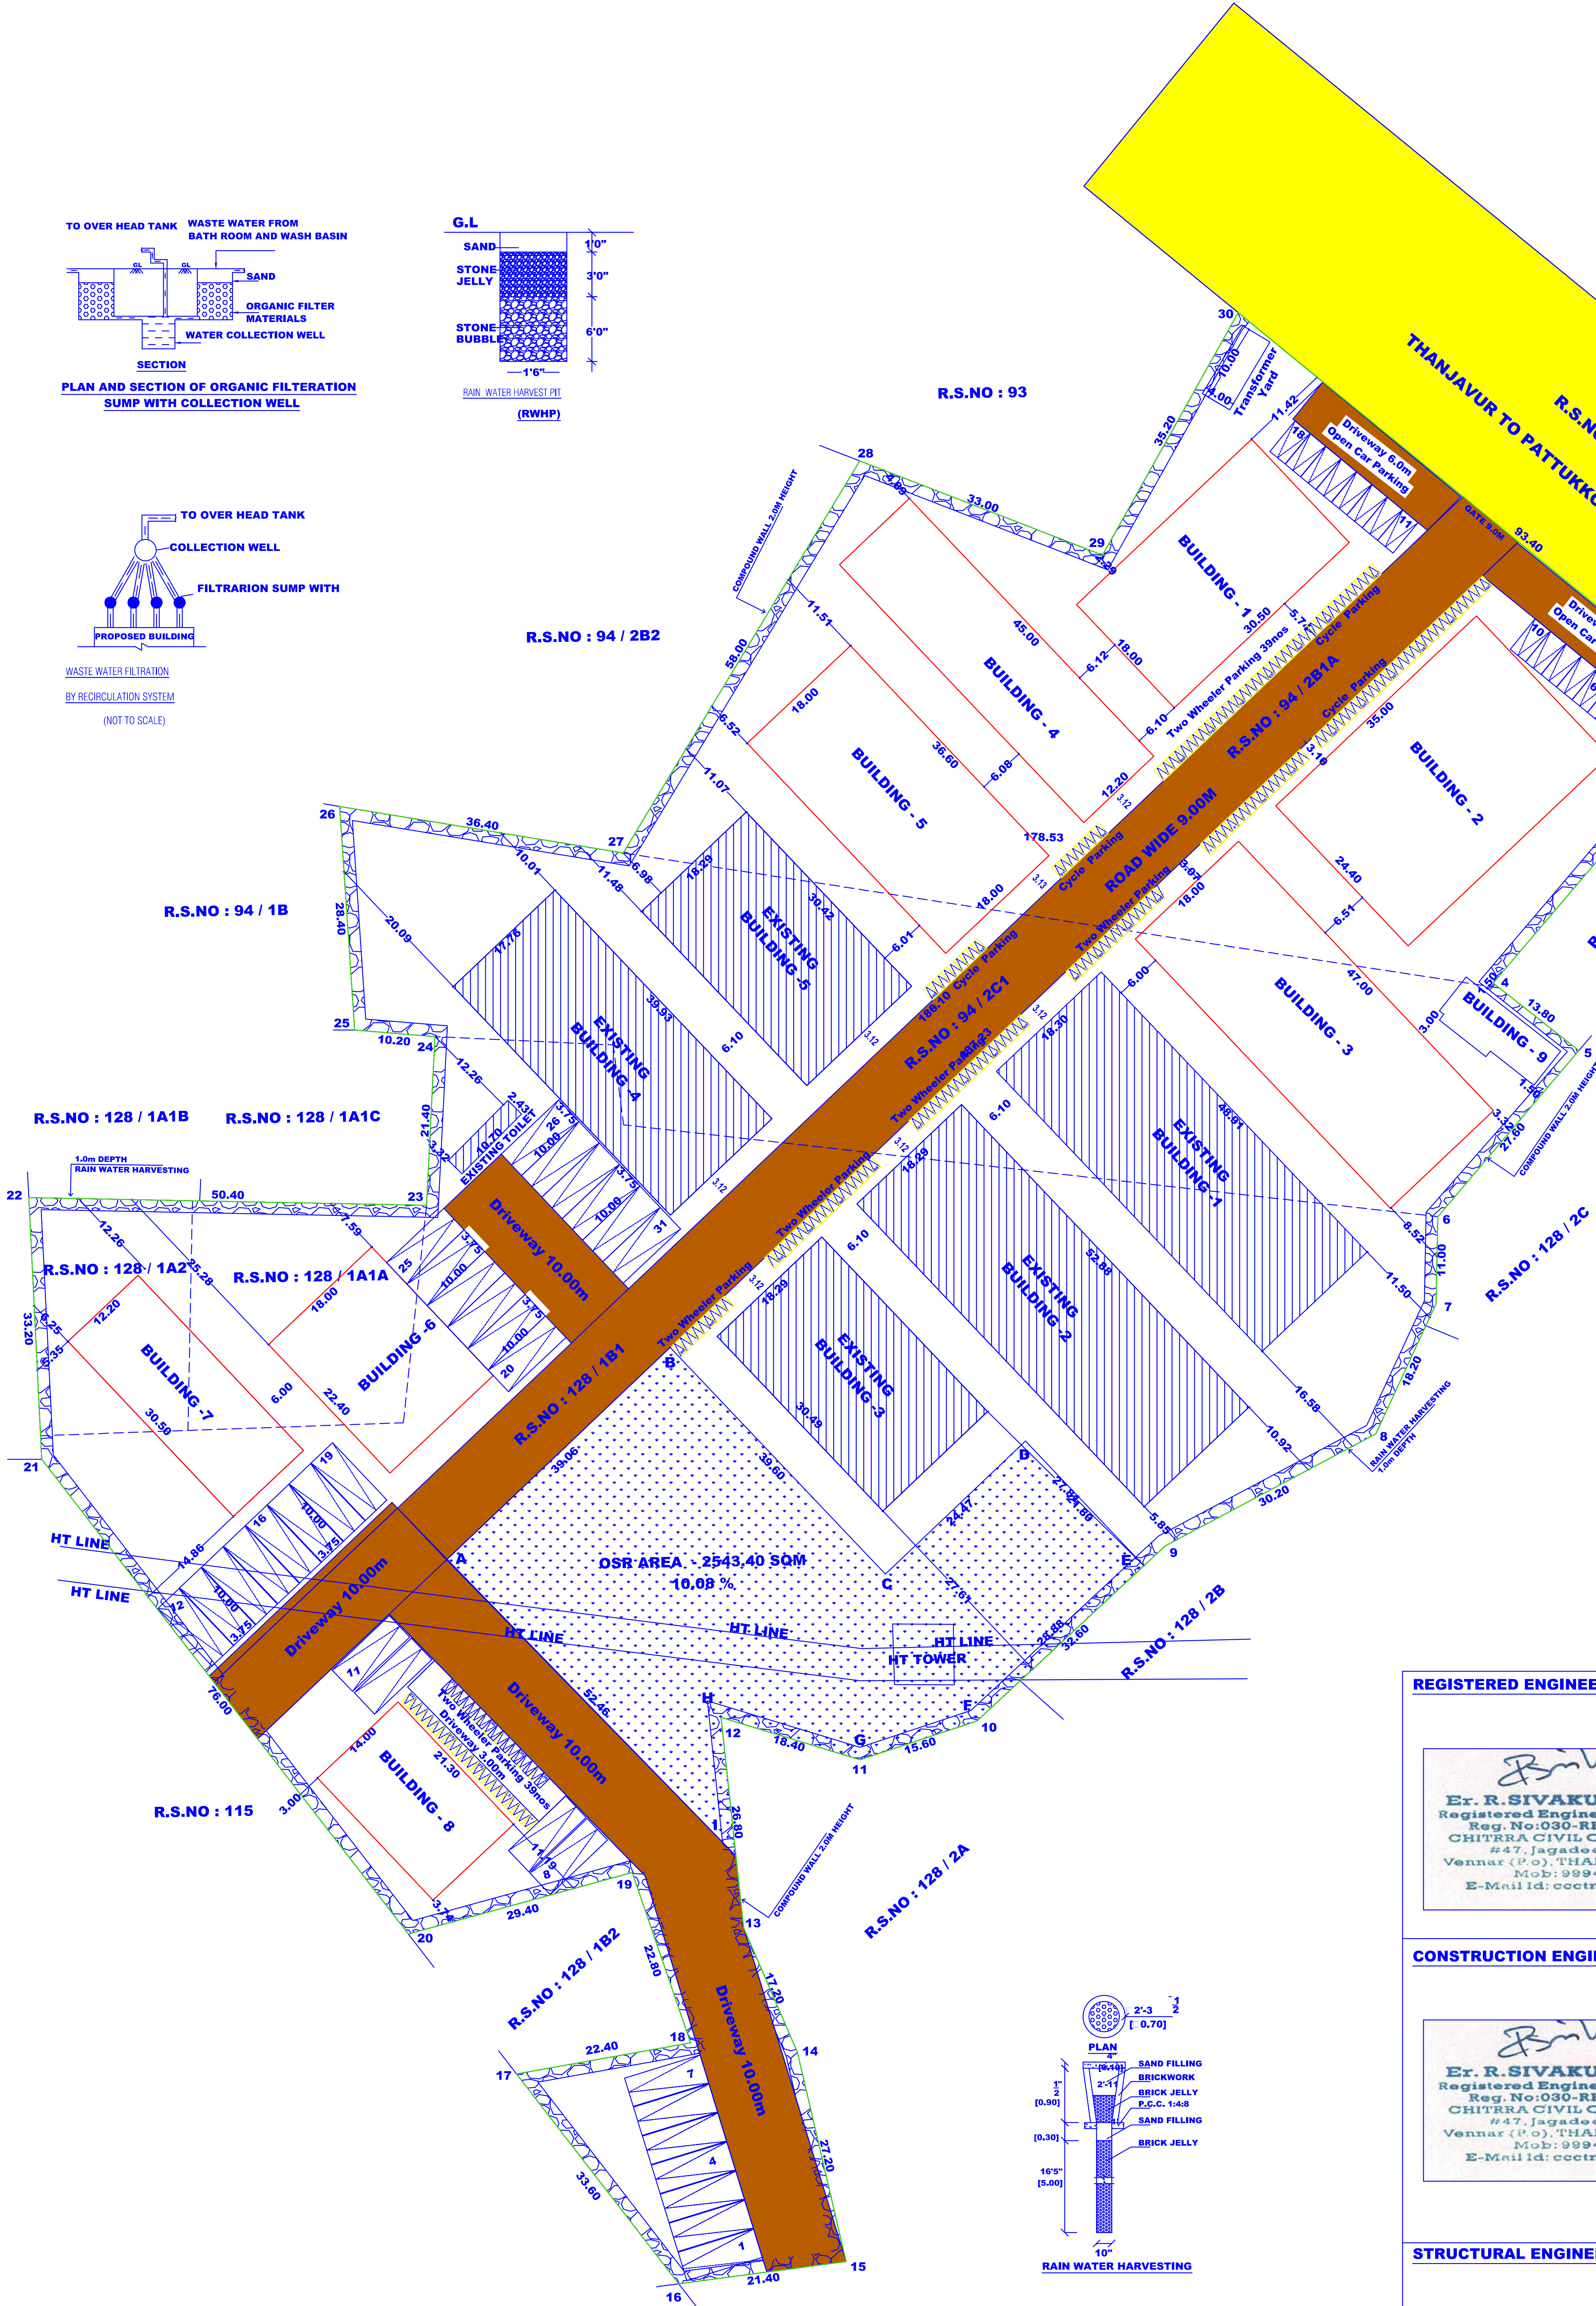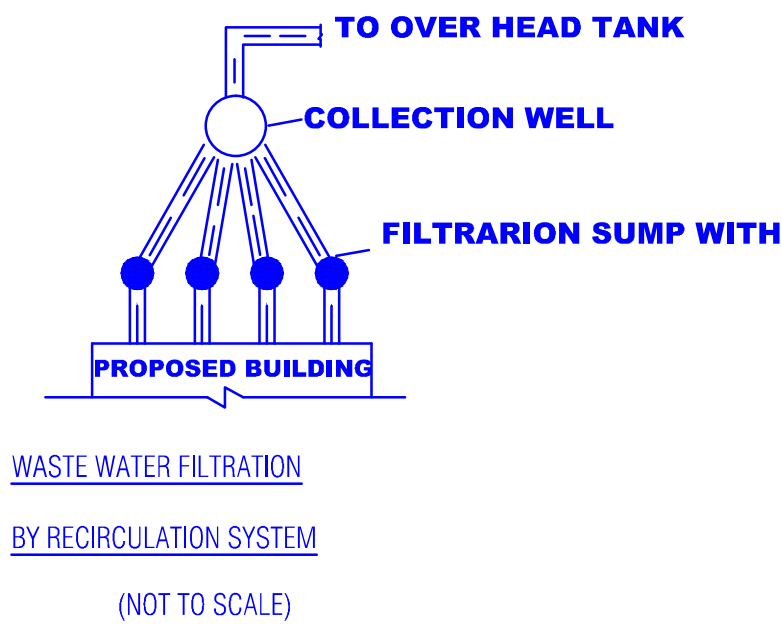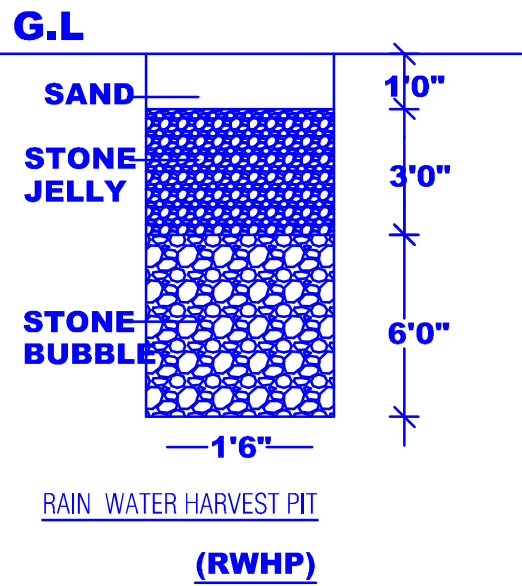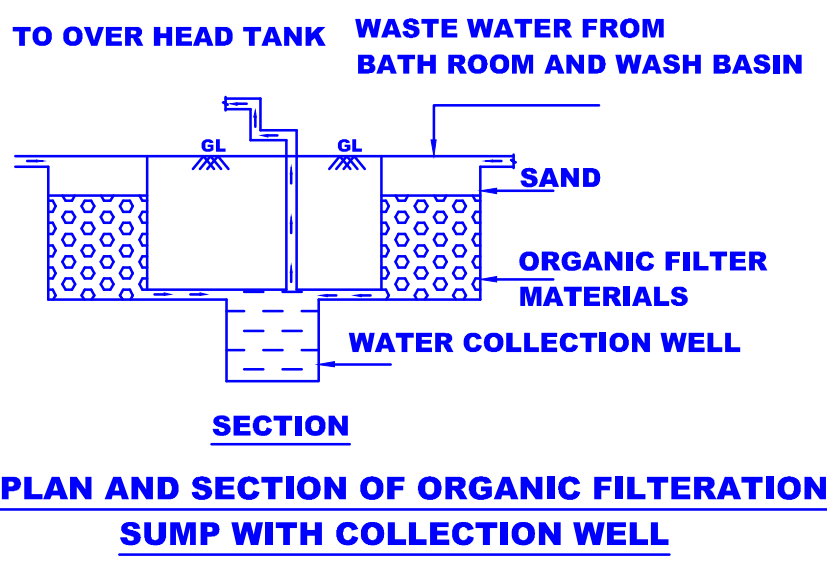

PROPOSED COMMERCIAL AREA : (STORAGE GODOWN, WAREHOUSES)	
AREA DETAILS	SQ.MT.
AREA OF SITE	24112.00
BUILDING 1	549.00
BUILDING 2	854.00
BUILDING 3	846.00
BUILDING 4	549.00
BUILDING 5	658.80
BUILDING 6	403.20
BUILDING 7	372.10
BUILDING 8	298.20
PROPOSED RESIDENTIAL AREA	
BUILDING 9	90.43
GROUND FLOOR	83.52
FIRST FLOOR	83.52
TOTAL PROPOSED AREA	4704.25

EXISTING APPROVED BUILDING SWP/DTCP/TNJ/R/BP NO : 18/2024	
AREA DETAILS	SQ.MT.
BUILDING 1	895.05
BUILDING 2	967.17
BUILDING 3	557.48
BUILDING 4	709.15
BUILDING 5	556.38
TOILET BLOCK	26.00
TOTAL EXISTING AREA	3711.23

FLOOR SPACE INDEX (FSI) =	$\frac{8415.48}{24112.00} = 0.349$
PLOT COVERAGE (PC) =	$\frac{8415.48}{24112.00} \times 100 = 34.90 \%$

OPEN SPACE RESERVATION (PARK) -	2543.40 SQM
ROAD AREA -	1679.98 SQM
PARKING	
NUMBER OF LORRY PARKING (3.75 X 10.00) =	31 nos.
NUMBER OF CAR PARKING (2.50 X 5.00) =	18 nos.
NUMBER OF TWO WHEELER PARKING (1.50 X 1.80) =	100 nos.
NUMBER OF CYCLE PARKING (1.50 X 1.80) =	100 nos.

COLOUR INDEX	
PROPOSED SITE	
PROPOSED BUILDING	
PROPOSED DRIVE WAY	
EXISTING ROAD	
RAIN WATER HARVEST BED	
OSR	

APPLICANT	
Mr.T.RAJESH	

REGISTERED ENGINEER :-

Er. R. SIVAKUMAR, B.Tech.,
Registered Engineer Grade-II (RE),
Reg. No:030-RE-GR II / 2024,
CHITRA CIVIL CONSTRUCTION
#47, Jagadeeson Nagar,
Vennar (P.O), THANJAVUR-613 003.
Mob: 9994443182.
E-Mail id: cccetnj@gmail.com

CONSTRUCTION ENGINEER :-

Er. R. SIVAKUMAR, B.Tech.,
Registered Engineer Grade-II (RE),
Reg. No:030-RE-GR II / 2024,
CHITRA CIVIL CONSTRUCTION
#47, Jagadeeson Nagar,
Vennar (P.O), THANJAVUR-613 003.
Mob: 9994443182.
E-Mail id: cccetnj@gmail.com

STRUCTURAL ENGINEER :-

Er. G. YOGANATH, M.Tech.,
Structural Consultant,
Reg. No: 003-RSE-GRI,
No.15, Manner Maruthu Pandiyar Nagar,
Nagai Road, THANJAVUR-613 001,
Mob: 76392 27325.

SWP / DTCP / TNJ / TLPA / BP NO : 109 /2024

Eight ways to know a piece of land before you pay for it.

This report covers one part of the picture. These cover the rest, drawn from the same government records, for any property in Tamil Nadu.

LandLens One

Ask anything about a property and get an answer grounded in live government records, with the sources shown.

[/landlens/one](#)



Verify My Land

Every record check run on one property and returned as a single report.

[/landlens/verify-my-land](#)



Legal Opinion

An advocate's written opinion on the title, built on the records we pull for it.

[/landlens](#)



One Map

Every layer on one map: the parcel, its boundary, zoning, water bodies and what sits around it.

[/landlens/one/map](#)



PriceMap

What land actually changed hands for around this plot, taken from the registered deeds.

[/landlens/pricemap](#)



Build Scope

What you are allowed to build here: floor space, height, coverage and setbacks.

[/landlens/build-scope](#)



Property Tracker

Watch a property and hear about it when something new is registered against it.

[/landlens/property-tracker](#)



Deal Room

Run the transaction in one place: documents, stamping, signatures and the parties.

[/landlens/deal-room](#)



Twenty-four checks you can run yourself, at no cost.

Records and verification

The registers themselves, read for you.

Encumbrance Certificate

Patta and Chitta

Field Measurement Sketch

EC Analyzer

Bank charge check

Court case search

Seller background check

Approval check by survey

Value and duty

What it is worth and what it costs to register.

Guideline value by street

Guideline value by survey

Stamp duty and registration fees

Capital gains

Floor space index

Area unit converter

Zoning and land use

What the plan says can happen on this land.

Land use zone finder

CMDA land use check

Coastal regulation zone

Master plan check

Water bodies finder

Airport height clearance

Registers and directories

Who holds it, and which office keeps the record.

Find your registering office

Temple property check

Waqf property check

RERA register



Every free tool
/tools



Services we run
for you
/services



The LandLens
suite
/landlens/one



Every claim in this document traces back to a government record.

Legal opinions, due diligence and title verification

Building plan, layout and sub-division approvals

Completion and occupancy certificates, regularisation

Escrow, negotiation and NRI property management

Land survey, soil testing, architecture and construction

Verified RealEstate
3/350/2 Mettukuppam,
OMR Thoraipakkam,
Chennai 600 097, India
hello@verified.realestate
+91 9996 12 9996

Prepared from the registers named on the page each finding sits on. Where a register could not be read, this document says so in its place rather than leaving the gap to be read as a clean result.

