

PP

APPROVAL RECORD

Planning Permission

Sivagangai
Thanjavur district, Tamil Nadu


APPROVAL TYPE
Building Plan

ISSUING AUTHORITY
DTCP



The approval as the planning authority issued it, reproduced in full behind this page.

An approval speaks to what was sanctioned, not to what was built. Completion is a separate record.

PLAN SHOWING THE PROPOSED CONSTRUCTION OF A R.C.C ROOF GROUND & FIRST FLOOR CONSULTING OFFICE BUILDING IN WARD NO.7, BLOCK NO.19, NEW T.S.NO.18/4(OLD T.S.NO.18/1PART),NEW R.S.NO.201/2PART(OLD R.S.NO.201PART) PLOT NO.2, MALLIGA NAGAR, MEDICAL COLLEGE ROAD, MELAVELI VILLAGE, THANJAVUR CITY MUNICIPAL CORPORATION LIMIT. (L.P/T.L.P.A NO.SWP/37/2022) OWNER'S NAME: Mr.S.RAMESH KUMAR S/O.Mr.P.SWAMINATHAN Mrs.K.KAVITHA W/O.Mr.S.RAMESH KUMAR SCALE 1CM = 1M.

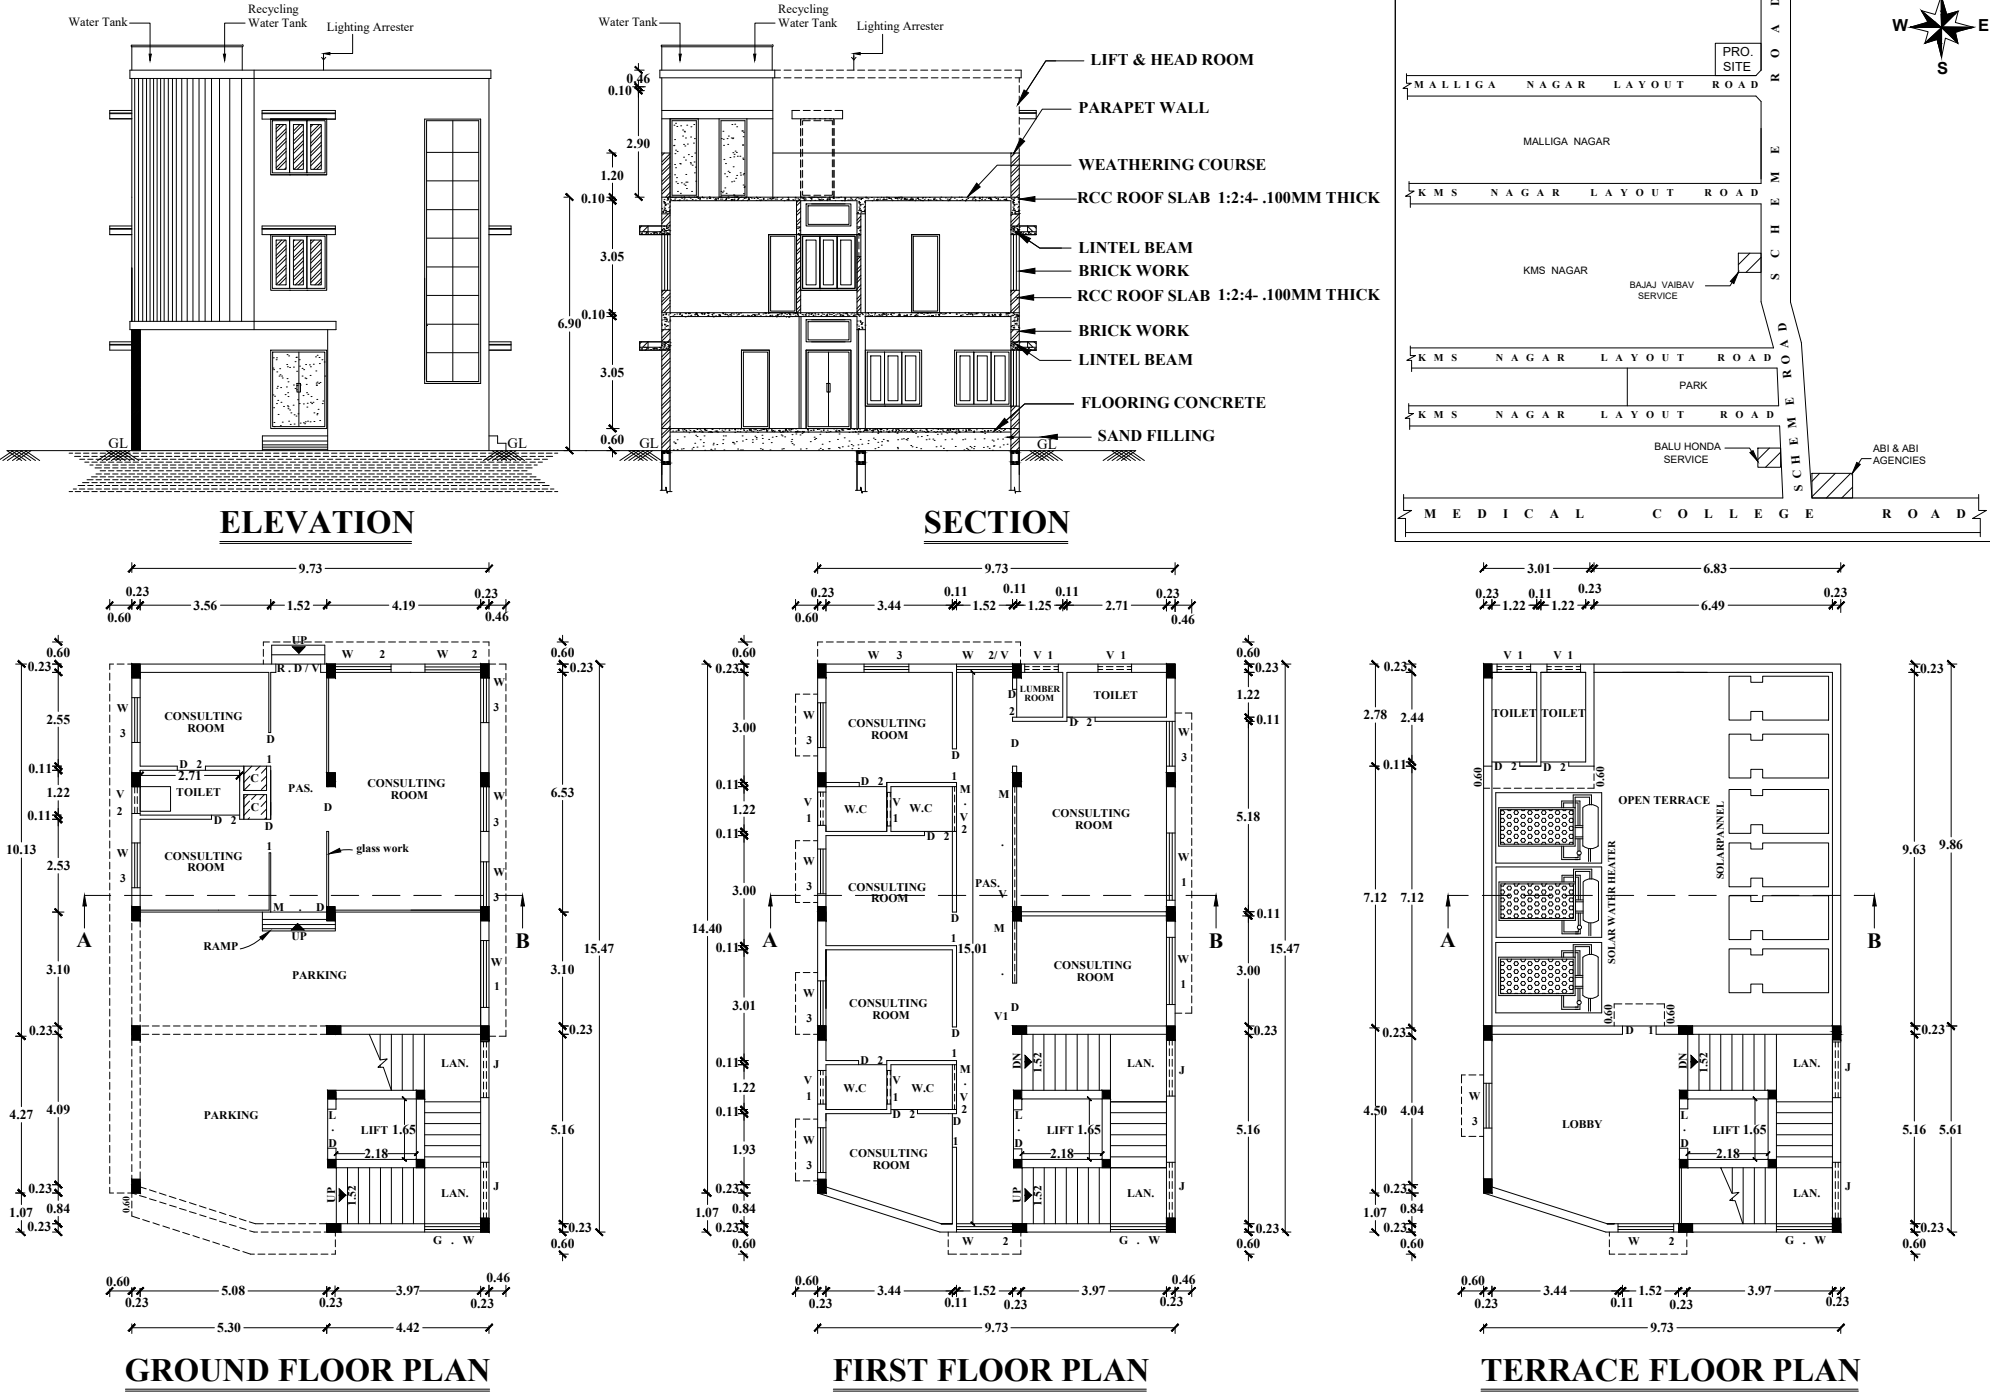

SITE PLAN
SCALE 1:100

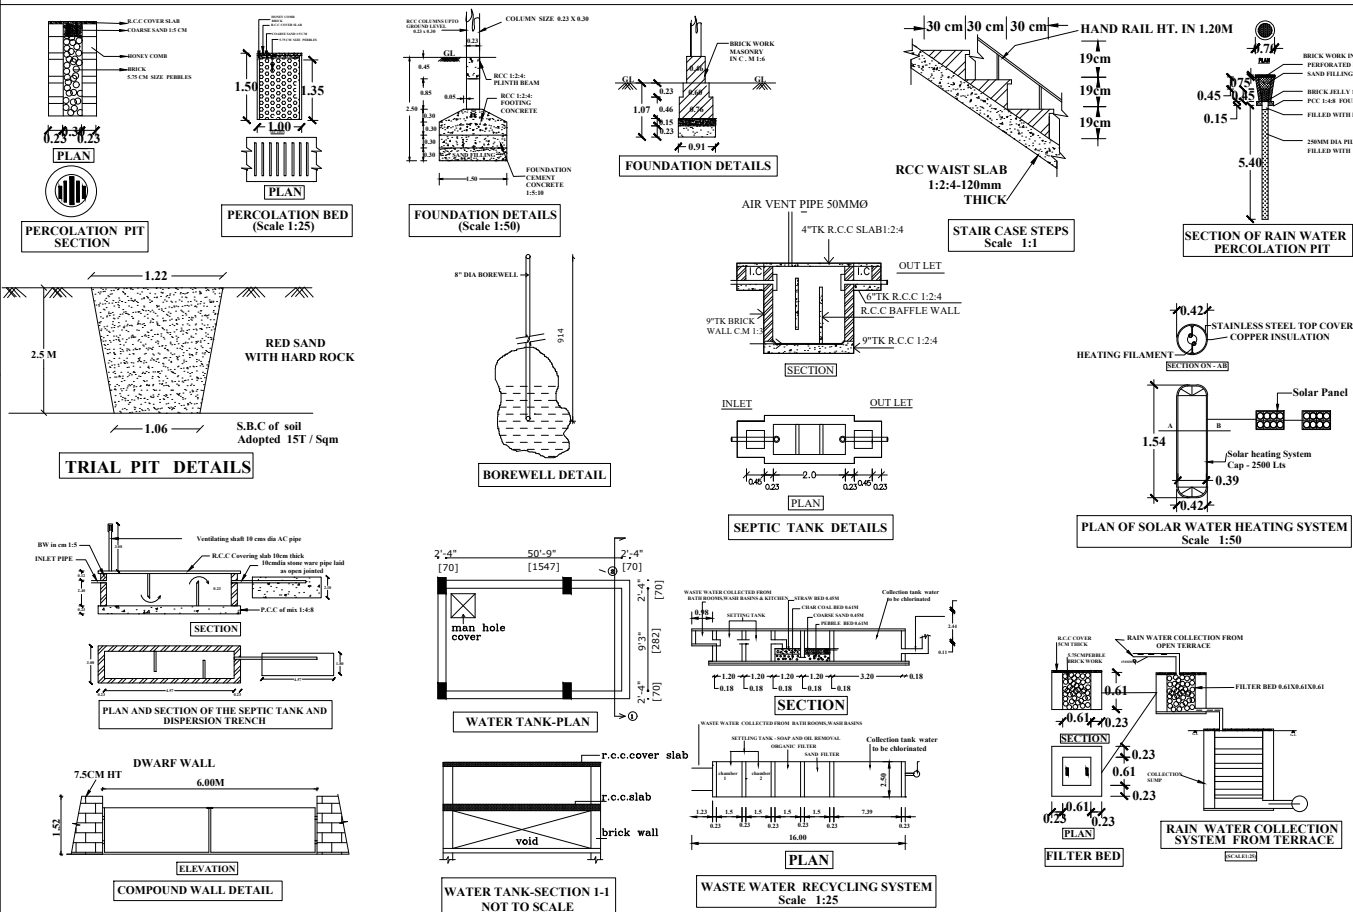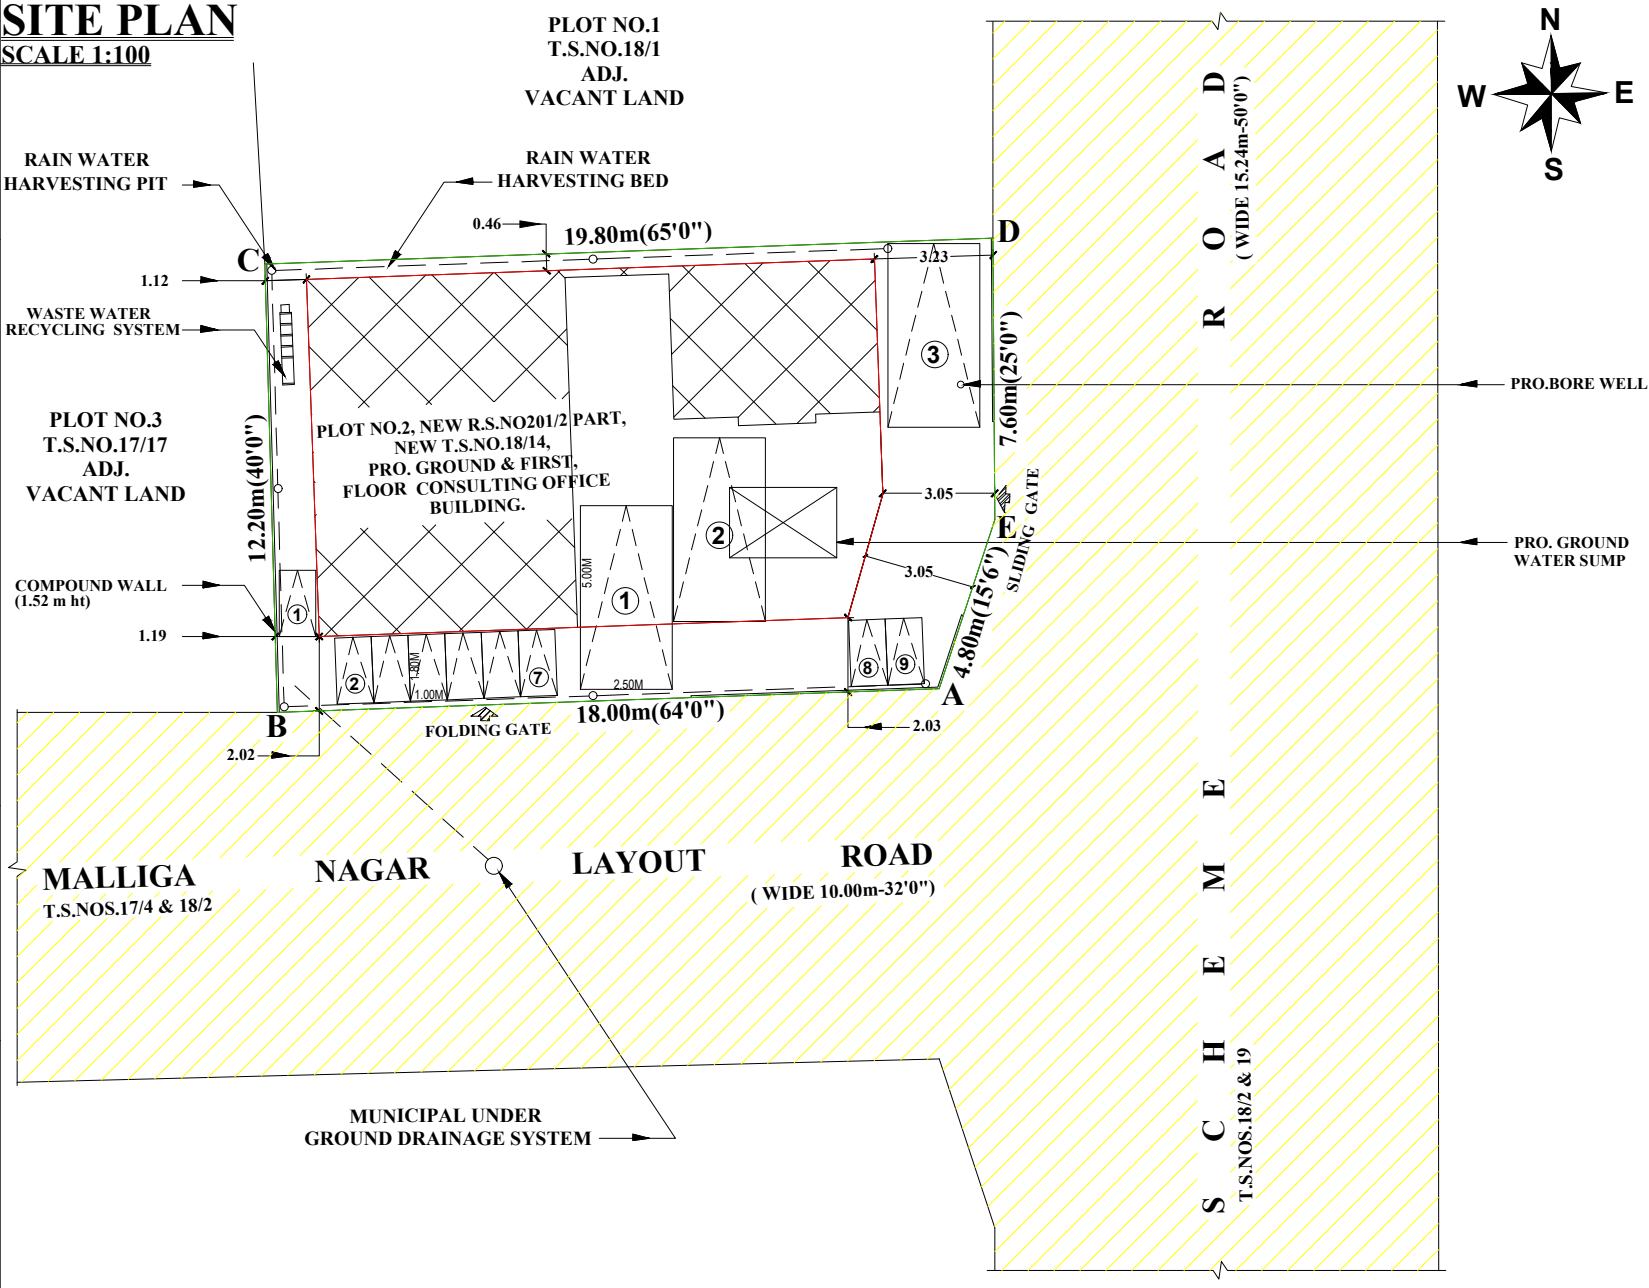

SCHEDULE OF JOINERIES			
M . D	Main door	1.52 x 2.13 m	
R . D	Rear door	1.83 x 2.13 m	
D	Door	1.22 x 2.13 m	
D 1	Door	0.91 x 2.13 m	
D 2	Door	0.76 x 2.13 m	
G . W	Glass vwork	1.52 x 7.20 m	
W	Window	2.74 x 1.52 m	
W 1	Window	1.83 x 1.52 m	
W 2	Window	1.37 x 1.52 m	
W 3	Window	1.22 x 1.52 m	
V	Ventilator	1.22 x 0.60 m	
V 1	Ventilator	0.91 x 0.60 m	
V 2	Ventilator	0.73 x 0.76 m	
M . V	Machnical ventilator	4.80 x 0.60 m	
M . V1	Machnical ventilator	2.87 x 0.60 m	
J	R.C.Jolly	1.52 x 1.83 m	
L . D	Lift Door	1.07 x 2.13 m	
Note :-			
Plan, Section, Elevation - Scale - 1:100			
All measurements are in Metres			
Certified that the Rain Water Harvesting System shall be Provided as per the norms and condition laid down in			
The G.O. No:18 Municipal Administration and Water Supply Department dated 04/02/2019.			
Solar water heater system will be provided Rain Water is connected to rain water pit.			
All sewage line to be connected to uggs 'U' Trap will be provided in all the outlets			
FIRE EXTINGUISHER			
FIRE ALARMS ARE TO BE PROVIDED			
FIRE SPRINKLER SYSTEM TO BE PROVIDED			
LIGHTNING CONDUCTORS ARE TO BE PROVIDED			
REVERSE OSMOSIS WATER POINT			
Specified Nos of Parking -100 Sq.m./1 car & 25 sq.m./1 Two Wheeler Parking			
Number of Car Parking (Required)		3 Nos	
Number of Car Parking (Provided)		3 Nos	
Number of Two Wheeler Parking (Required)		9 Nos	
Number of Two Wheeler Parking (Provided)		9 Nos	
FLOOR SPACE INDEX (F.S.I)		(241.58/236.20)	1.02
PLOT COVERAGE (PC)		(148.73/236.20)	62.96 %

COLOUR INDEX	
SITE BOUNDARY	
EXISTING ROAD	
PROPOSED BUILDING	

AREA CHART			
<u>DOCUMENT & T.S.LR</u>			
Area of the plot		236.20 Sq.m(2542.50 Sq.ft)	
FLOORWISE BREAKUP			
Floor Name	FSI Area in sq.m	Non FSI Area in sq.m	Total Builtup Area in sq.m
Floor- ground	92.85	55.88	148.73
Floor 01	148.73	—	148.73
Head room	—	60.72	60.72
Total	241.58	116.60	358.18
Vacant Area		87.47 Sq.m(941.52 Sq.ft)	

DISTRICT TOWN AND COUNTRY PLANNING
SWP/DTCP/TN/JLPA/BP/NO.104/2024



 	 (S. RAMESH KUMAR)
Er.S.JAHIRR HUSSAIN,M.Tech(Struct),MBA., Registered Engineer Grade-I Reg.No:TJR/RE-GR-1/031/2024 DTCP- Thanjavur Region, J.J.R BUILDERS 184/618, M.L.G, Neithal, New Housing Unit, Serfoji College Road, Thanjavur- 613 005. Cell:94435 49219,Ph:04362 465130 E.mail:jirbuildersthanjavur@gmail.com	 (K. KAVITHA) OWNER'S
 	
PONRAJ,B.Tech.,M.Tech(Struct),M.I.S.E.,F.I.I.V., R.P.INNOVATION Chartered Structural Engineer-CE/ISE/JM/218/2015 Chartered Valuer-CAT-1/F-3998/2015 Licensed Surveyor-345/2005, No.48, Shivaji Nagar,Oppsite, Rance Paradise, Thanjavur-613001. Cell:98437 33856, 9672228550 E.mail:rp.innovation@gmail.com	Er.S.JAHIRR HUSSAIN,M.Tech(Struct),MBA., Registered Construction Engineer Reg.No:TJR/RCE/2020/002 DTCP- Thanjavur Region, J.J.R BUILDERS 184/618, M.L.G, Neithal, New Housing Unit, Serfoji College Road, Thanjavur- 613 005. Cell:94435 49219,Ph:04362 465130 E.mail:jirbuildersthanjavur@gmail.com

Eight ways to know a piece of land before you pay for it.

This report covers one part of the picture. These cover the rest, drawn from the same government records, for any property in Tamil Nadu.

LandLens One

Ask anything about a property and get an answer grounded in live government records, with the sources shown.

[/landlens/one](#)



Verify My Land

Every record check run on one property and returned as a single report.

[/landlens/verify-my-land](#)



Legal Opinion

An advocate's written opinion on the title, built on the records we pull for it.

[/landlens](#)



One Map

Every layer on one map: the parcel, its boundary, zoning, water bodies and what sits around it.

[/landlens/one/map](#)



PriceMap

What land actually changed hands for around this plot, taken from the registered deeds.

[/landlens/pricemap](#)



Build Scope

What you are allowed to build here: floor space, height, coverage and setbacks.

[/landlens/build-scope](#)



Property Tracker

Watch a property and hear about it when something new is registered against it.

[/landlens/property-tracker](#)



Deal Room

Run the transaction in one place: documents, stamping, signatures and the parties.

[/landlens/deal-room](#)



Twenty-four checks you can run yourself, at no cost.

Records and verification

The registers themselves, read for you.

Encumbrance Certificate

Patta and Chitta

Field Measurement Sketch

EC Analyzer

Bank charge check

Court case search

Seller background check

Approval check by survey

Value and duty

What it is worth and what it costs to register.

Guideline value by street

Guideline value by survey

Stamp duty and registration fees

Capital gains

Floor space index

Area unit converter

Zoning and land use

What the plan says can happen on this land.

Land use zone finder

CMDA land use check

Coastal regulation zone

Master plan check

Water bodies finder

Airport height clearance

Registers and directories

Who holds it, and which office keeps the record.

Find your registering office

Temple property check

Waqf property check

RERA register



Every free tool
/tools



Services we run
for you
/services



The LandLens
suite
/landlens/one



Every claim in this document traces back to a government record.

Legal opinions, due diligence and title verification

Building plan, layout and sub-division approvals

Completion and occupancy certificates, regularisation

Escrow, negotiation and NRI property management

Land survey, soil testing, architecture and construction

Verified RealEstate
3/350/2 Mettukuppam,
OMR Thoraipakkam,
Chennai 600 097, India
hello@verified.realestate
+91 9996 12 9996

Prepared from the registers named on the page each finding sits on. Where a register could not be read, this document says so in its place rather than leaving the gap to be read as a clean result.

