

PP

APPROVAL RECORD

Planning Permission

Thanjavur district, Tamil Nadu

APPROVAL TYPE

Building Plan

ISSUING AUTHORITY


Rural Panchayat

The approval as the planning authority issued it, reproduced in full behind this page.


An approval speaks to what was sanctioned, not to what was built. Completion is a separate record.

PLAN SHOWING THE PROPOSED CONSTRUCTION OF R.C.C ROOF GROUND FLOOR OF RESIDENTIAL BUILDING IN R.S NO:204/8, PATTa NO :249, AT AGRAHARAM STREET , KOTHANKUDI VILLAGE & PANCHAYAT, KUMBAKONAM TALUK & THIRUVARUR DISTRICT.



NAME OF THE OWNER: Mr.NAVANITHAKRISHNAN S/O Mr.VISHVANATHAN

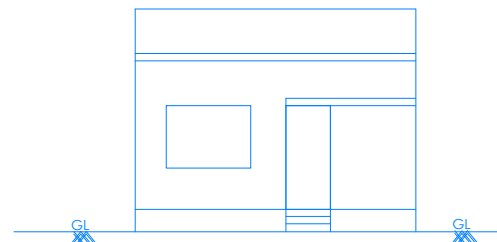


ELEVATION

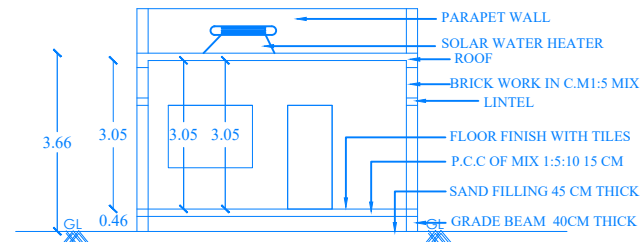


SECTION ON A-A1

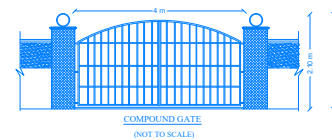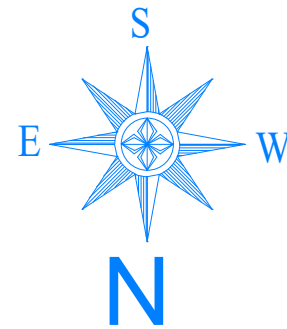


COMPOUND GATE
(NOT TO SCALE)

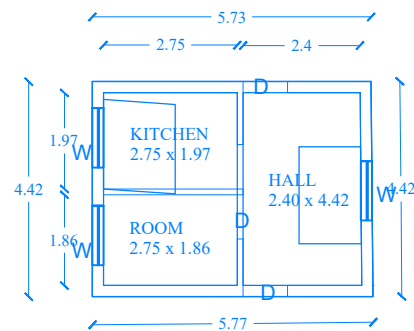


GROUND FLOOR PLAN

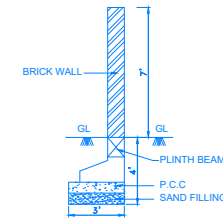


COMPOUND WALL DETAIL

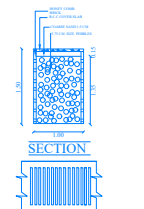

RAIN WATER HARVESTING
PERCOLATION BED

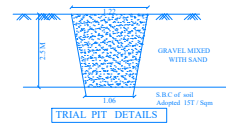


TRIAL PIT DETAILS

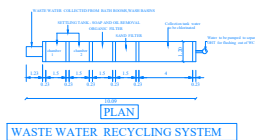


WASTE WATER RECYCLING SYSTEM

NOTE
1. Certified That Rain Water Harvesting And Waste Water Recycling Systems Shall Be Provided As per Building Rule no: 17A
2. Solar water Heater System provided at the Topmost Level of the building
3. Map Is Oriented To Magnetic North
4. All Dimensions Are In Metre
5. Sewage line should be connected in the exLugs


PLAN INFO
PLOT AREA: 600.00
AS PER DOCUMENT: 600.00
AS PER SITE: 600.00
FMB: 08.12.2019
SINGLE FAMILY: YES
CRE: NO
PROXIMITY: ZONE-NO
ACCESS: WITH MCH 10M
WREITER: GOVT. OR ADDED SCHOOL-NO
ROAD WIDTH: 7M
ROAD LENGTH: 50M
AVG. PLOT DEPTH: 13.5m
AVG. PLOT WIDTH: 7m
LAND USE: ZONE - RESIDENTIAL
PLOT NO: 204/8
TALUK - KUMBAKONAM
PATTa NO: 249
SERVY: NO-2008
DISTRICT: THIRUVARUR
SUBDIVISION: PANCHAYAT
RWI DECLARED: YES
BUILDING NEAR TO RIVER: NO
AREA TYPE: OTHERS
BUILDING NEAR MONUMENT: NO
BUILDING NEAR GOVT BLDG: NO
PROVISION FOR GREEN BUILDING: YES
FIRE PROTECTION AND THE SAFETY REQUIREMENTS: YES
IF HERITAGE TOWN LENGTH: 15M BLDG: NO
NOC FOR CONSTRUCTION NEAR MONUMENT: NO
NOC FIRE DEPT: YES
ONE APPLICABLE: NO
PREMIUM FSI REQUIRED: NO
IS APPROVED LAYOUT: YES
IS SWIMMING POOL EXISTS: NO

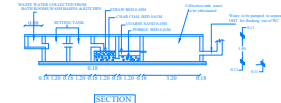

COLLECTION OF TERRACE

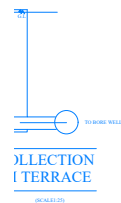

COLLECTION OF TERRACE

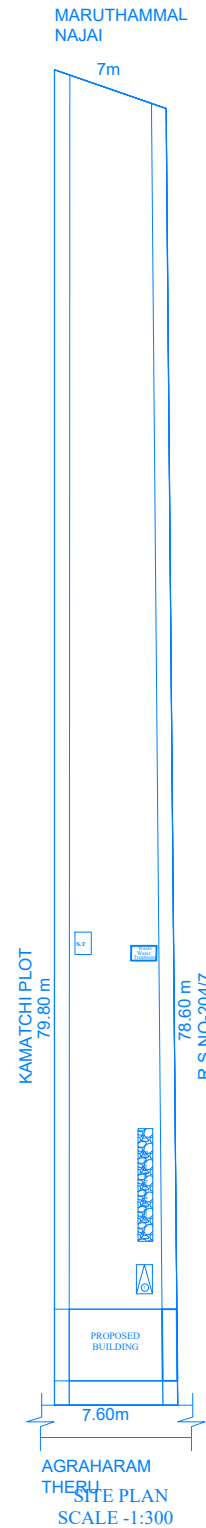

AGRAHARAM
THERU
SITE PLAN
SCALE -1:300

JOINERY DETAILS		
M.D	MAIN DOOR	1.07 X 2.13
D	DOOR	0.91 X 2.13
D1	DOOR	0.76 X 2.13
W	WINDOW	1.22 X 1.37
V	VENTILATOR	0.60 X 0.60

AREA STATEMENT		
DESCRIPTION	AREA IN Sq.mt	AREA IN Sq.Ft
Plot Area (As per Document)	600.00	6458.34
Ground Floor Area	25.54	275.00
Open Area	574.46	6183.34

FLOOR SPACE INDEX (FSI) = $\frac{25.54}{600} = 0.04$

PLOT COVERAGE (PC) = 4.25 %

COLOUR INDEX	
BOUNDARY	PROPOSED
ROAD	

OWNER

ENGINEER

R. Senthil
Er. R.SENTHIL, B.Tech.,
Grade-II Engineer
Reg No: 105/LS/2019/00020
CIVIL CARE TECHNIC
36, VIP Nagar, Valayapettai
Kumbakonam - 612 702
Ph: 0435 - 2416322
Cell: 99654 24222

Eight ways to know a piece of land before you pay for it.

This report covers one part of the picture. These cover the rest, drawn from the same government records, for any property in Tamil Nadu.

LandLens One

Ask anything about a property and get an answer grounded in live government records, with the sources shown.

[/landlens/one](#)



Verify My Land

Every record check run on one property and returned as a single report.

[/landlens/verify-my-land](#)



Legal Opinion

An advocate's written opinion on the title, built on the records we pull for it.

[/landlens](#)



One Map

Every layer on one map: the parcel, its boundary, zoning, water bodies and what sits around it.

[/landlens/one/map](#)



PriceMap

What land actually changed hands for around this plot, taken from the registered deeds.

[/landlens/pricemap](#)



Build Scope

What you are allowed to build here: floor space, height, coverage and setbacks.

[/landlens/build-scope](#)



Property Tracker

Watch a property and hear about it when something new is registered against it.

[/landlens/property-tracker](#)



Deal Room

Run the transaction in one place: documents, stamping, signatures and the parties.

[/landlens/deal-room](#)



Twenty-four checks you can run yourself, at no cost.

Records and verification

The registers themselves, read for you.

Encumbrance Certificate

Patta and Chitta

Field Measurement Sketch

EC Analyzer

Bank charge check

Court case search

Seller background check

Approval check by survey

Zoning and land use

What the plan says can happen on this land.

Land use zone finder

CMDA land use check

Coastal regulation zone

Master plan check

Water bodies finder

Airport height clearance

Value and duty

What it is worth and what it costs to register.

Guideline value by street

Guideline value by survey

Stamp duty and registration fees

Capital gains

Floor space index

Area unit converter

Registers and directories

Who holds it, and which office keeps the record.

Find your registering office

Temple property check

Waqf property check

RERA register



Every free tool
/tools



Services we run
for you
/services



The LandLens
suite
/landlens/one



Every claim in this document traces back to a government record.

Legal opinions, due diligence and title verification

Building plan, layout and sub-division approvals

Completion and occupancy certificates, regularisation

Escrow, negotiation and NRI property management

Land survey, soil testing, architecture and construction

Verified RealEstate
3/350/2 Mettukuppam,
OMR Thoraipakkam,
Chennai 600 097, India
hello@verified.realestate
+91 9996 12 9996

Prepared from the registers named on the page each finding sits on. Where a register could not be read, this document says so in its place rather than leaving the gap to be read as a clean result.

