

PP

APPROVAL RECORD

Planning Permission

Thanjavur district, Tamil Nadu

APPROVAL TYPE

Building Plan

ISSUING AUTHORITY

Rural Panchayat

The approval as the planning authority issued it, reproduced in full behind this page.

An approval speaks to what was sanctioned, not to what was built. Completion is a separate record.

Plan Showing the Proposal Construction of RCC Roof First Floor and Second Floor Residential Building Combine Over Above Existing Ground Floor Residential Building at Plot No - 7 & 8 in Thirugnanam Nagar at Patta No - 3941, New Rev.Sy No - 279/3B (Old Rev.Sy No - 279/3B -il Part - As per Document) at Saliyamangalam Habitation in Saliyamangalam Rev.Village, Saliyamangalam Village Panchayat in Annappettai Panchayat Union, Papanasam Taluka, Thanjavur District - 613 504.

All Dimension are in Metres

(Scale 1:100)

Site Location:-

Latitude :- 10.784094 - 10.4720.7"N

Longitude :- 79.278544 - 79.116428"E

Name of Applicant :- Mrs K Gomatheswari , D/O Mr. S Kaliyamoorthi
Mobile No : 99945 72729
W/O Mr. R Arumugam





Site Location:-

Latitude :- 10.784094 - 10.4720.7"N

Longitude :- 79.278544 - 79.116428"E

Adhar No : 9178 6567 2453
PAN No : AHRPG341E
Reg.Sale Deed Doc. No : 1605/2016, Date :- 22.08.2016
Patta No: 3941 , New Rev.Sy.No : 279/3B - 5.89 Ares - 587.235 Sq.m (As per Doc)

'Thirugnanam Nagar' Residential Layout Plot No - 7 & 8 - 587.235 Sq.m - 6321.00 Sq.ft

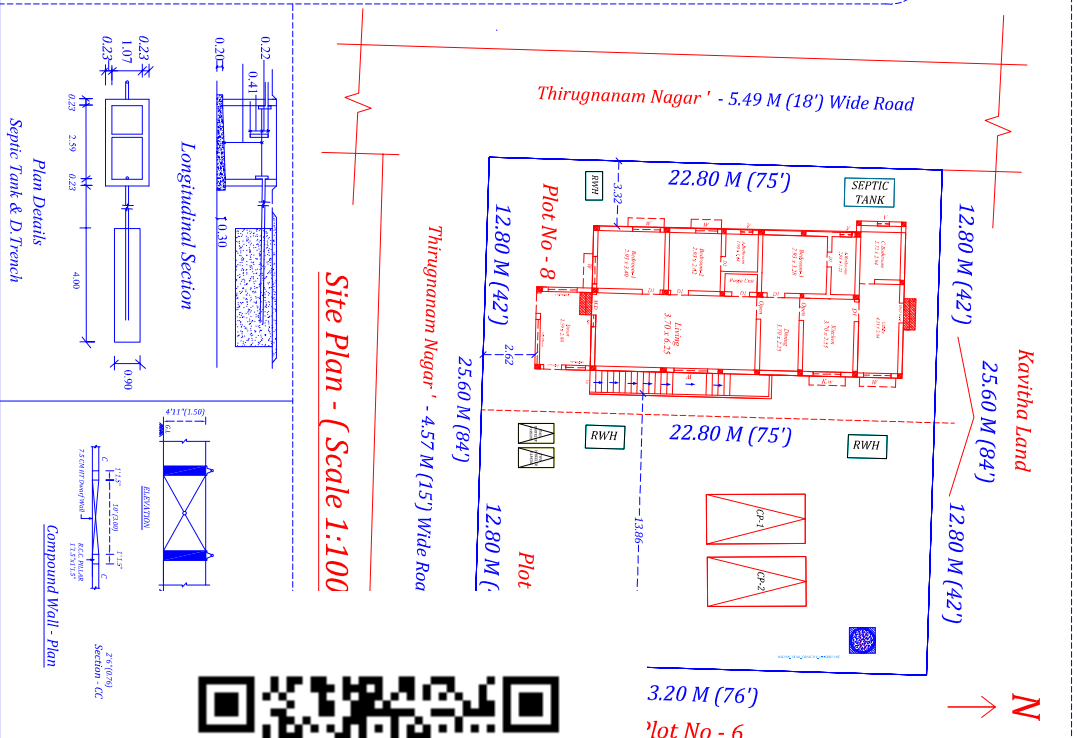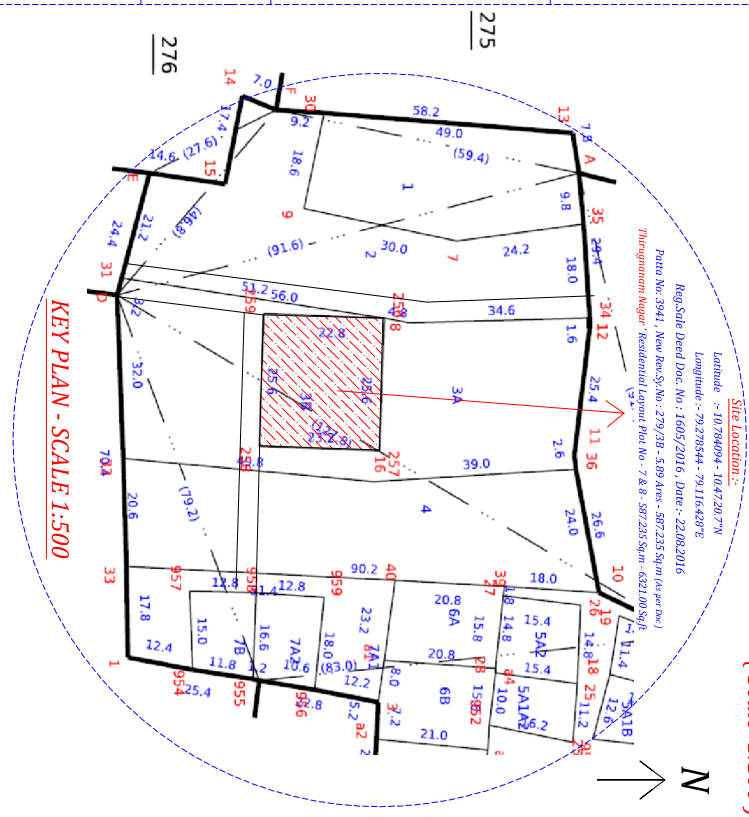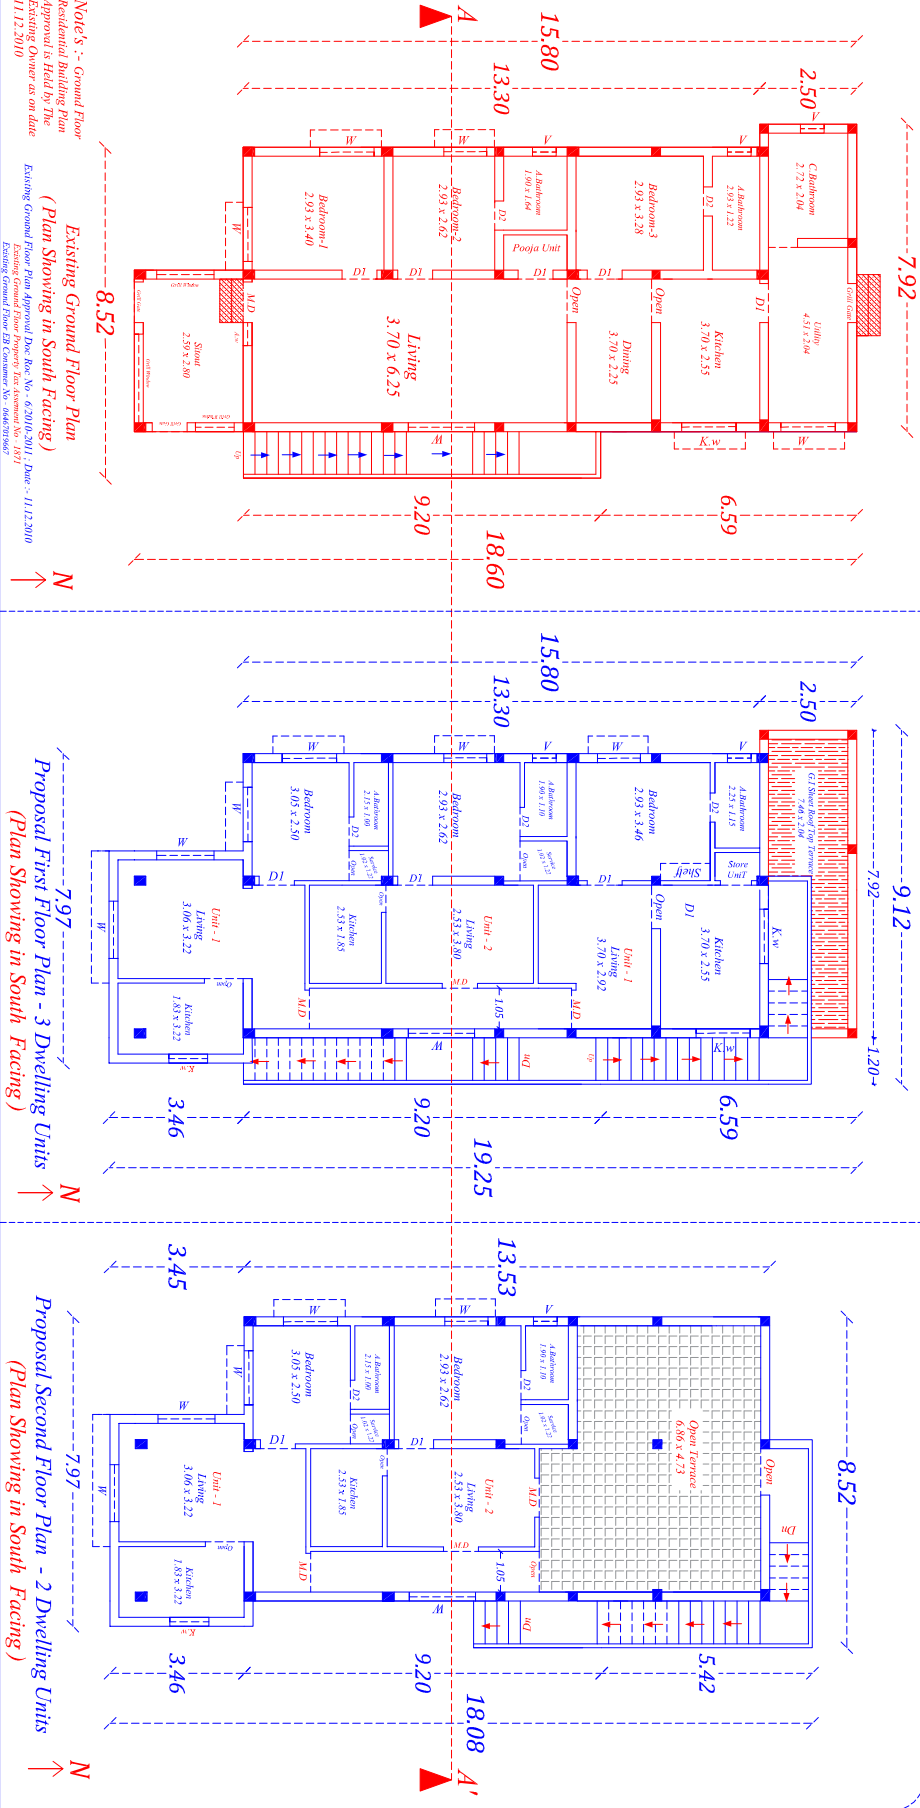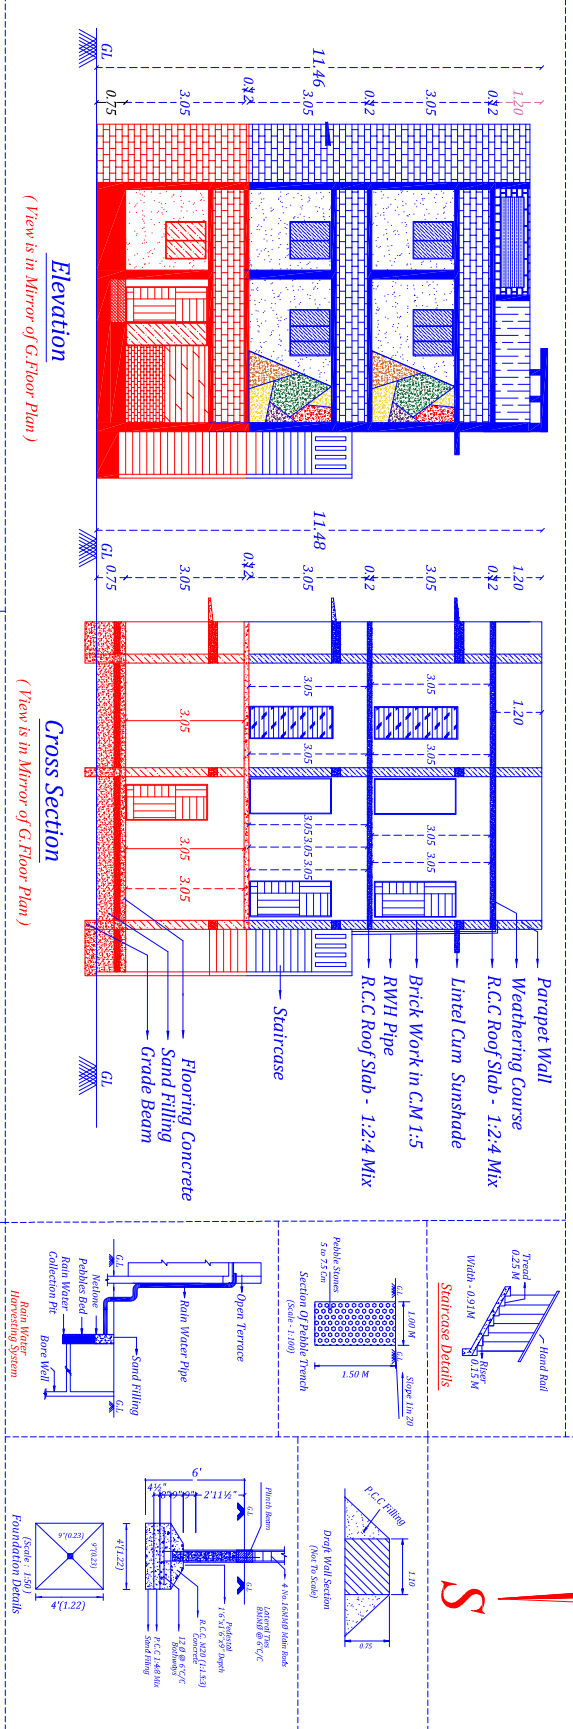

AREA DETAILS			
Site Area As Per Document	587.24	SQ.MT	SQ.FT
Site Area As Per FMP/PLR	587.24	587.24	6321.00
Site Area As Super Imposed	587.24	587.24	6321.00
Buildup Area Details		SQ.MT	SQ.FT
Ext.Ground Floor RCC Residential Building	139.85	1505.33	
Pro.First Floor Residential Building	132.94	1430.95	
Pro.Second Floor Residential Building	77.94	838.94	
Total Proposal Build up Area First Floor & Second Floor Residential Building	210.88	2269.89	
Total Build up Area Ground Floor, First Second Floor Residential Building	350.73	3775.22	
Vacant Land in Proposal Site	447.39	4815.67	
SCHEDULE OF JOINERY		COLOUR INDEX	
MD MAIN DOOR 1.00 X 2.13	PROPOSED	☐	
A/O ARCH OPEN 0.91 X 2.13	ROAD	☐	
D1 DOOR 0.91 X 2.13	SITE BOUNDARY	☐	
D2 DOOR 0.76 X 2.13	Fsi Area Details		
W WINDOW 1.52 X 1.22	FSI = $\frac{139.85}{587.24} = 0.24$ Sq.m		
J JOLLY 1.52 X 1.22	FSI = 23.81 %		
V VENTILATOR 0.76 X 0.76	FSI = 23.81 %		
Applicant Signature :-			
Mrs K Gomatheswari , D/O Mr. S Kaliyamoorthi W/O Mr. R Arumugam			
Registered Engineer Signature :-			
Er. S.Gowthaman Er. S.Gowthaman, B.E Civil,, Licensed Register Engineer Grade II - RE Licensed Reg No : 107/LS/2023/00035 Office :- Near BSNL Exchange, Railway Station Road, Ammapettai -614401, Venue : 185, South Street, Karuppa Mudhaliyar Kottai - 614403, E-mail :- gowthamaella1996@gmail.com Mobile : 9894804408.			
PLAN INFO		Office Use:-	
PLOT AREA M2=587.24			
AS AT SITE=587.24			
FMB OR PLR=587.24			
AS PER DOCUMENT=587.24			
BUILDING NEAR GOVT. BLDG=NO PROVISION FOR GREEN BUILDINGS AND SUSTAINABILITY=YES FIRE PROTECTION AND FIRE SAFETY REQUIREMENTS=YES IF HERITAGE TOWN LESS THAN 1KM RADIUS=NO JURISDICTION TYPE= PANCHAYAT			

Eight ways to know a piece of land before you pay for it.

This report covers one part of the picture. These cover the rest, drawn from the same government records, for any property in Tamil Nadu.

LandLens One

Ask anything about a property and get an answer grounded in live government records, with the sources shown.

[/landlens/one](#)



Verify My Land

Every record check run on one property and returned as a single report.

[/landlens/verify-my-land](#)



Legal Opinion

An advocate's written opinion on the title, built on the records we pull for it.

[/landlens](#)



One Map

Every layer on one map: the parcel, its boundary, zoning, water bodies and what sits around it.

[/landlens/one/map](#)



PriceMap

What land actually changed hands for around this plot, taken from the registered deeds.

[/landlens/pricemap](#)



Build Scope

What you are allowed to build here: floor space, height, coverage and setbacks.

[/landlens/build-scope](#)



Property Tracker

Watch a property and hear about it when something new is registered against it.

[/landlens/property-tracker](#)



Deal Room

Run the transaction in one place: documents, stamping, signatures and the parties.

[/landlens/deal-room](#)



Twenty-four checks you can run yourself, at no cost.

Records and verification

The registers themselves, read for you.

Encumbrance Certificate

Patta and Chitta

Field Measurement Sketch

EC Analyzer

Bank charge check

Court case search

Seller background check

Approval check by survey

Zoning and land use

What the plan says can happen on this land.

Land use zone finder

CMDA land use check

Coastal regulation zone

Master plan check

Water bodies finder

Airport height clearance

Value and duty

What it is worth and what it costs to register.

Guideline value by street

Guideline value by survey

Stamp duty and registration fees

Capital gains

Floor space index

Area unit converter

Registers and directories

Who holds it, and which office keeps the record.

Find your registering office

Temple property check

Waqf property check

RERA register



Every free tool
/tools



Services we run
for you
/services



The LandLens
suite
/landlens/one



Every claim in this document traces back to a government record.

Legal opinions, due diligence and title verification

Building plan, layout and sub-division approvals

Completion and occupancy certificates, regularisation

Escrow, negotiation and NRI property management

Land survey, soil testing, architecture and construction

Verified RealEstate
3/350/2 Mettukuppam,
OMR Thoraipakkam,
Chennai 600 097, India
hello@verified.realestate
+91 9996 12 9996

Prepared from the registers named on the page each finding sits on. Where a register could not be read, this document says so in its place rather than leaving the gap to be read as a clean result.

