

PP

APPROVAL RECORD

Planning Permission

Thanjavur district, Tamil Nadu

APPROVAL TYPE
Building Plan

ISSUING AUTHORITY
Rural Panchayat





The approval as the planning authority issued it, reproduced in full behind this page.

An approval speaks to what was sanctioned, not to what was built. Completion is a separate record.



PLAN SHOWING THE PROPOSED CONSTRUCTION OF A RCC ROOF GROUND FLOOR AND FIRST FLOOR RESIDENTIAL BUILDING IN PATTA NO: 13478 & 13479, R.S.NO: 236/7C&D, PLOT NO: 30 & 31, AT SIRAJPUR-II NAGAR, NANJIKKOTTAI VILLAGE & PANCHAYAT, THANJAVUR TALUK & DISTRICT.

[SCALE:- 1:100]

APPLICANT: Mrs.SUDHA SUBRAMANIYAN,W/O.Mr.T.PRAKASH

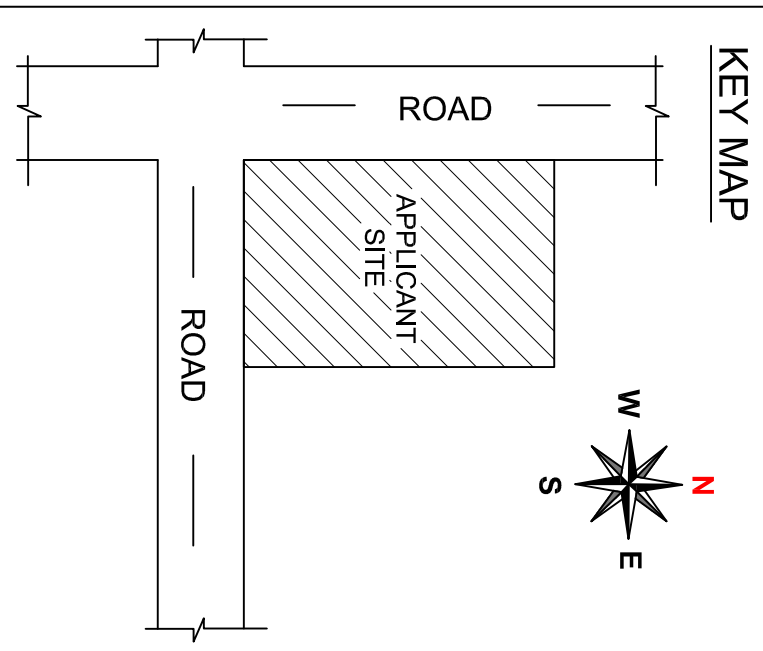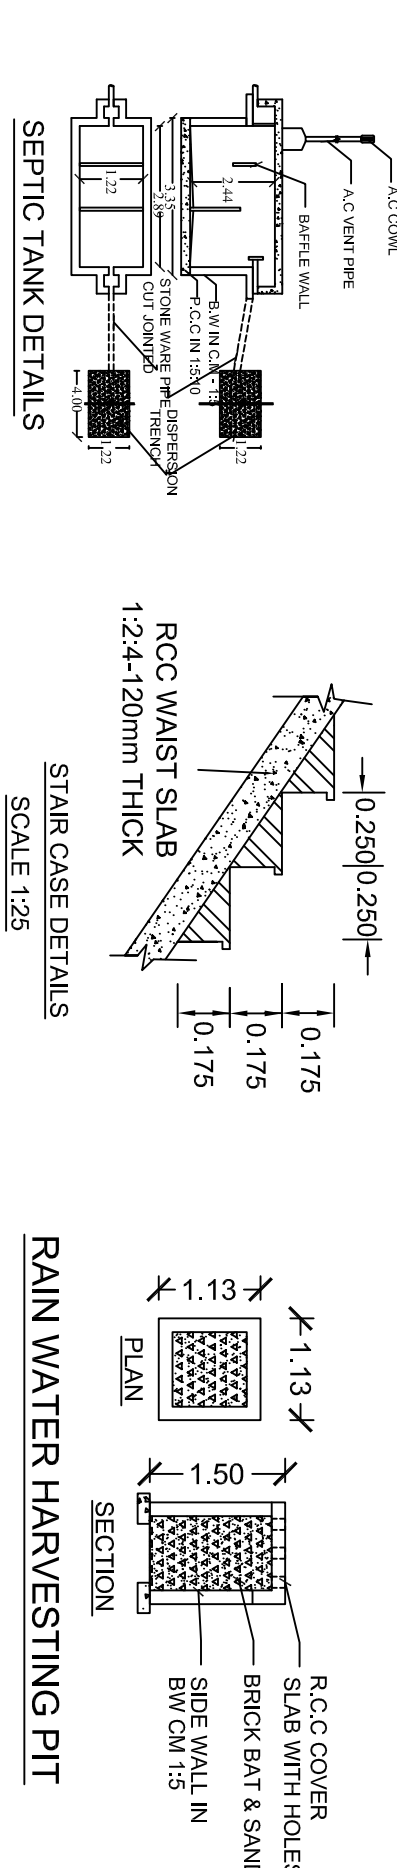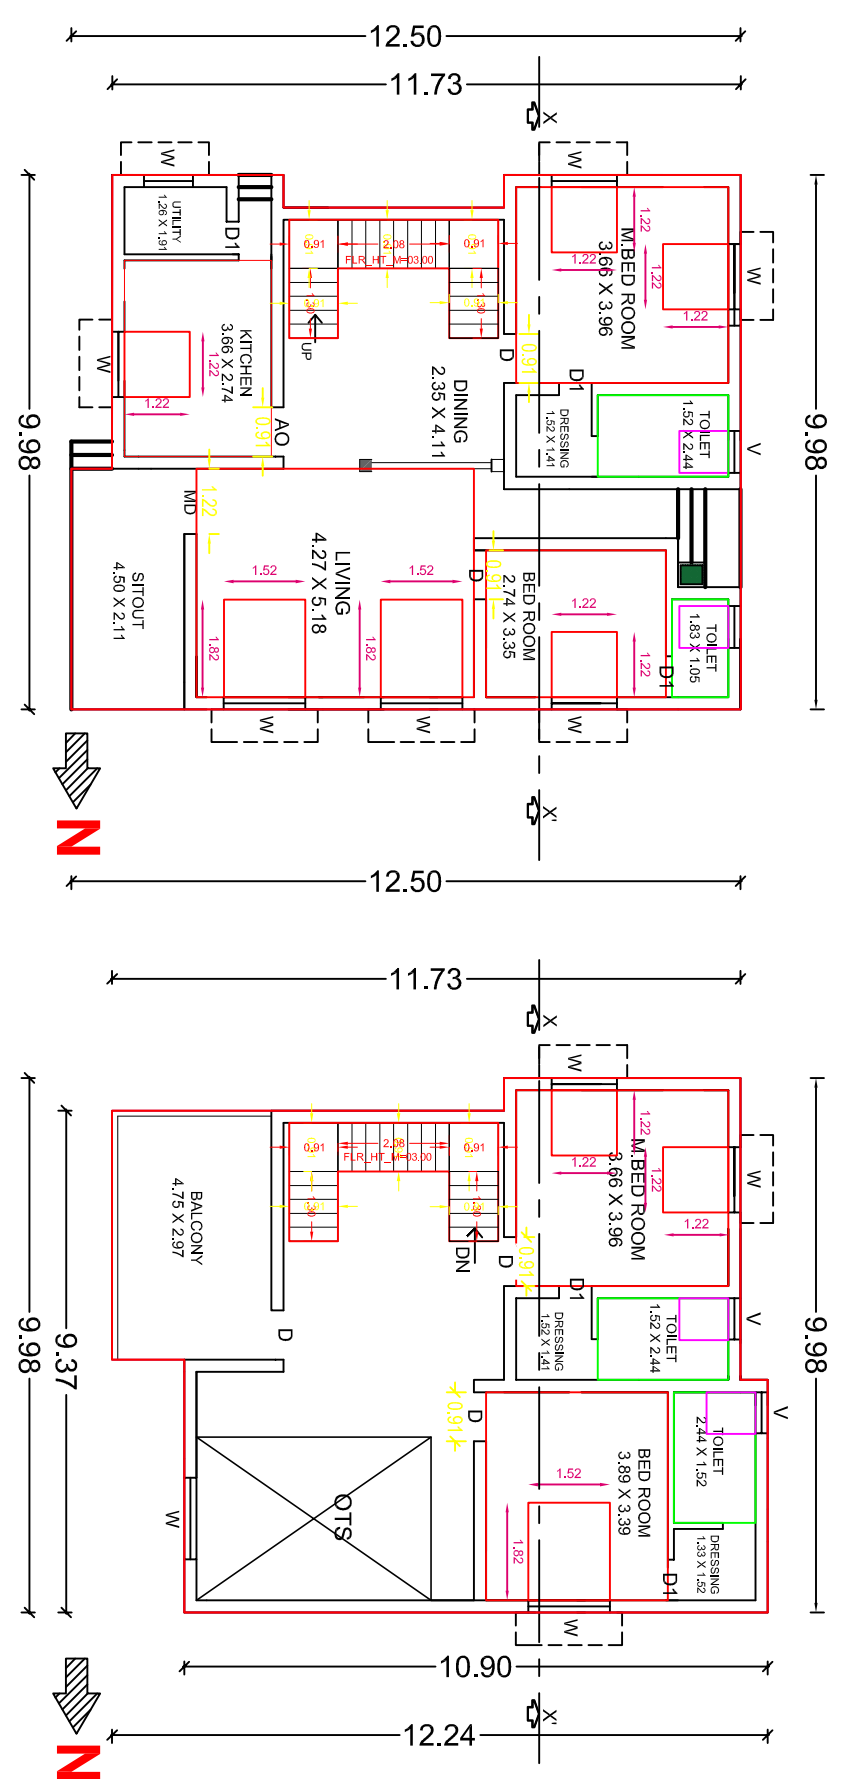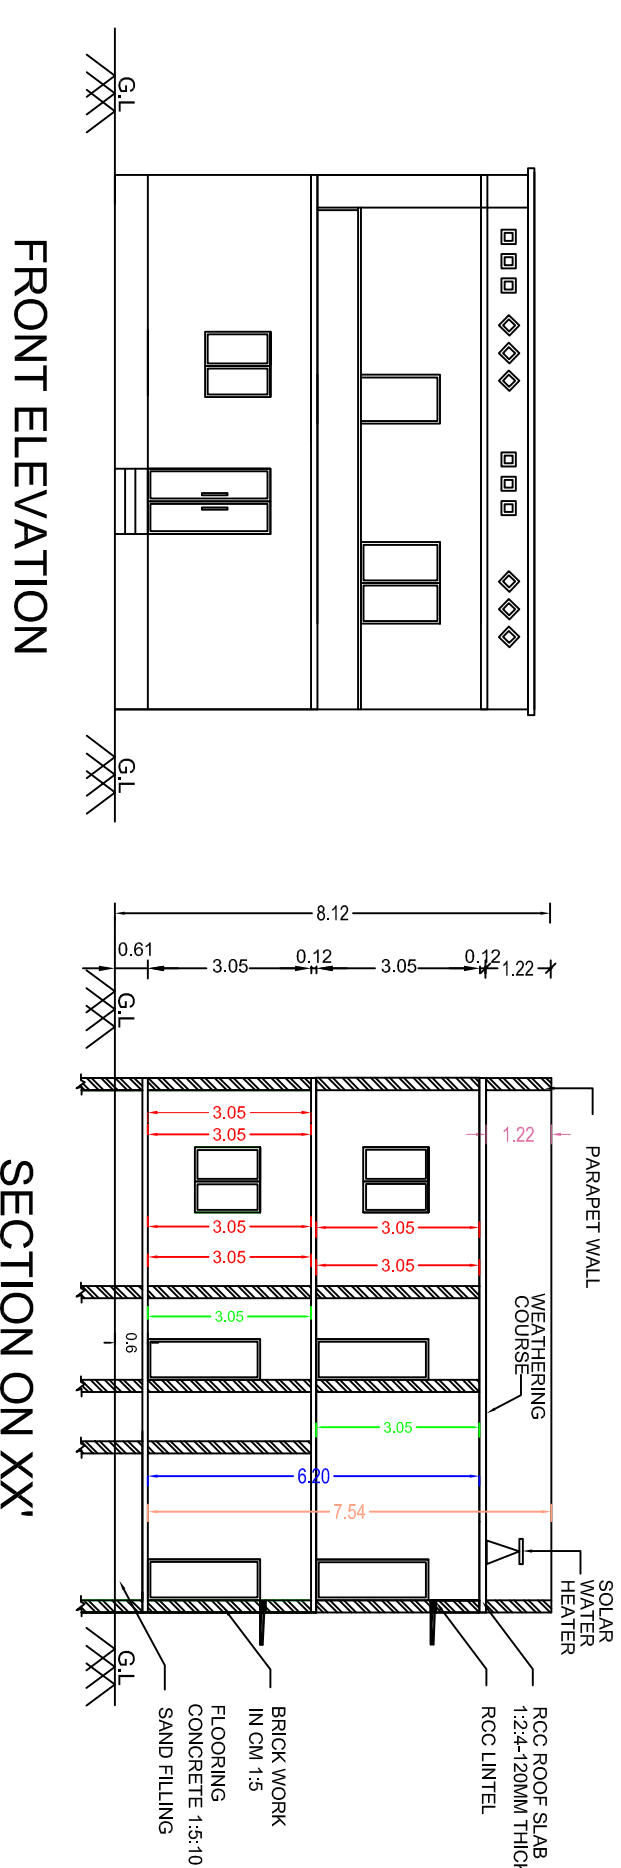

PLAN INFO
AS AT SITE=258.97
FMB OR PLR=258.97
AS PER DOCUMENT=259.06
PREMIUM FSL REQUIRED=NO
IS APPROVED LAYOUT=YES
SURVEY NO=30 & 31
PATTI NO= 13478 & 13479
TALUK= THANJAVUR
DISTRICT=THANJAVUR
IS SWIMMING POOL EXISTS=NO
ORR APPLICABLE=NO
SINGLE FAMILY BLDG=YES
ACCESS ZONE=NO
SCENARY WIDTH=47.01
WHETHER GOVT OR AIDED SCHOOL=NO
PLOT AREA M²=259.06
AVG PLOT DEPTH=12.19
AVG PLOT WIDTH=20.57
AREA TYPE=OTHERS
ROAD WIDTH=7.01
ROAD LENGTH=450.00
LAND USE ZONE=RESIDENTIAL
RWH DECLARED=YES
BUILDING NEAR TO RIVER=NO
BUILDING NEAR GOVT BLDG=NO
IF HERITAGE TOWN LESS THAN 1KM RADIUS=NO
NOC FOR CONSTRUCTION NEAR MONUMENT=NO
JURISDICTION TYPE=PANCHAYAT

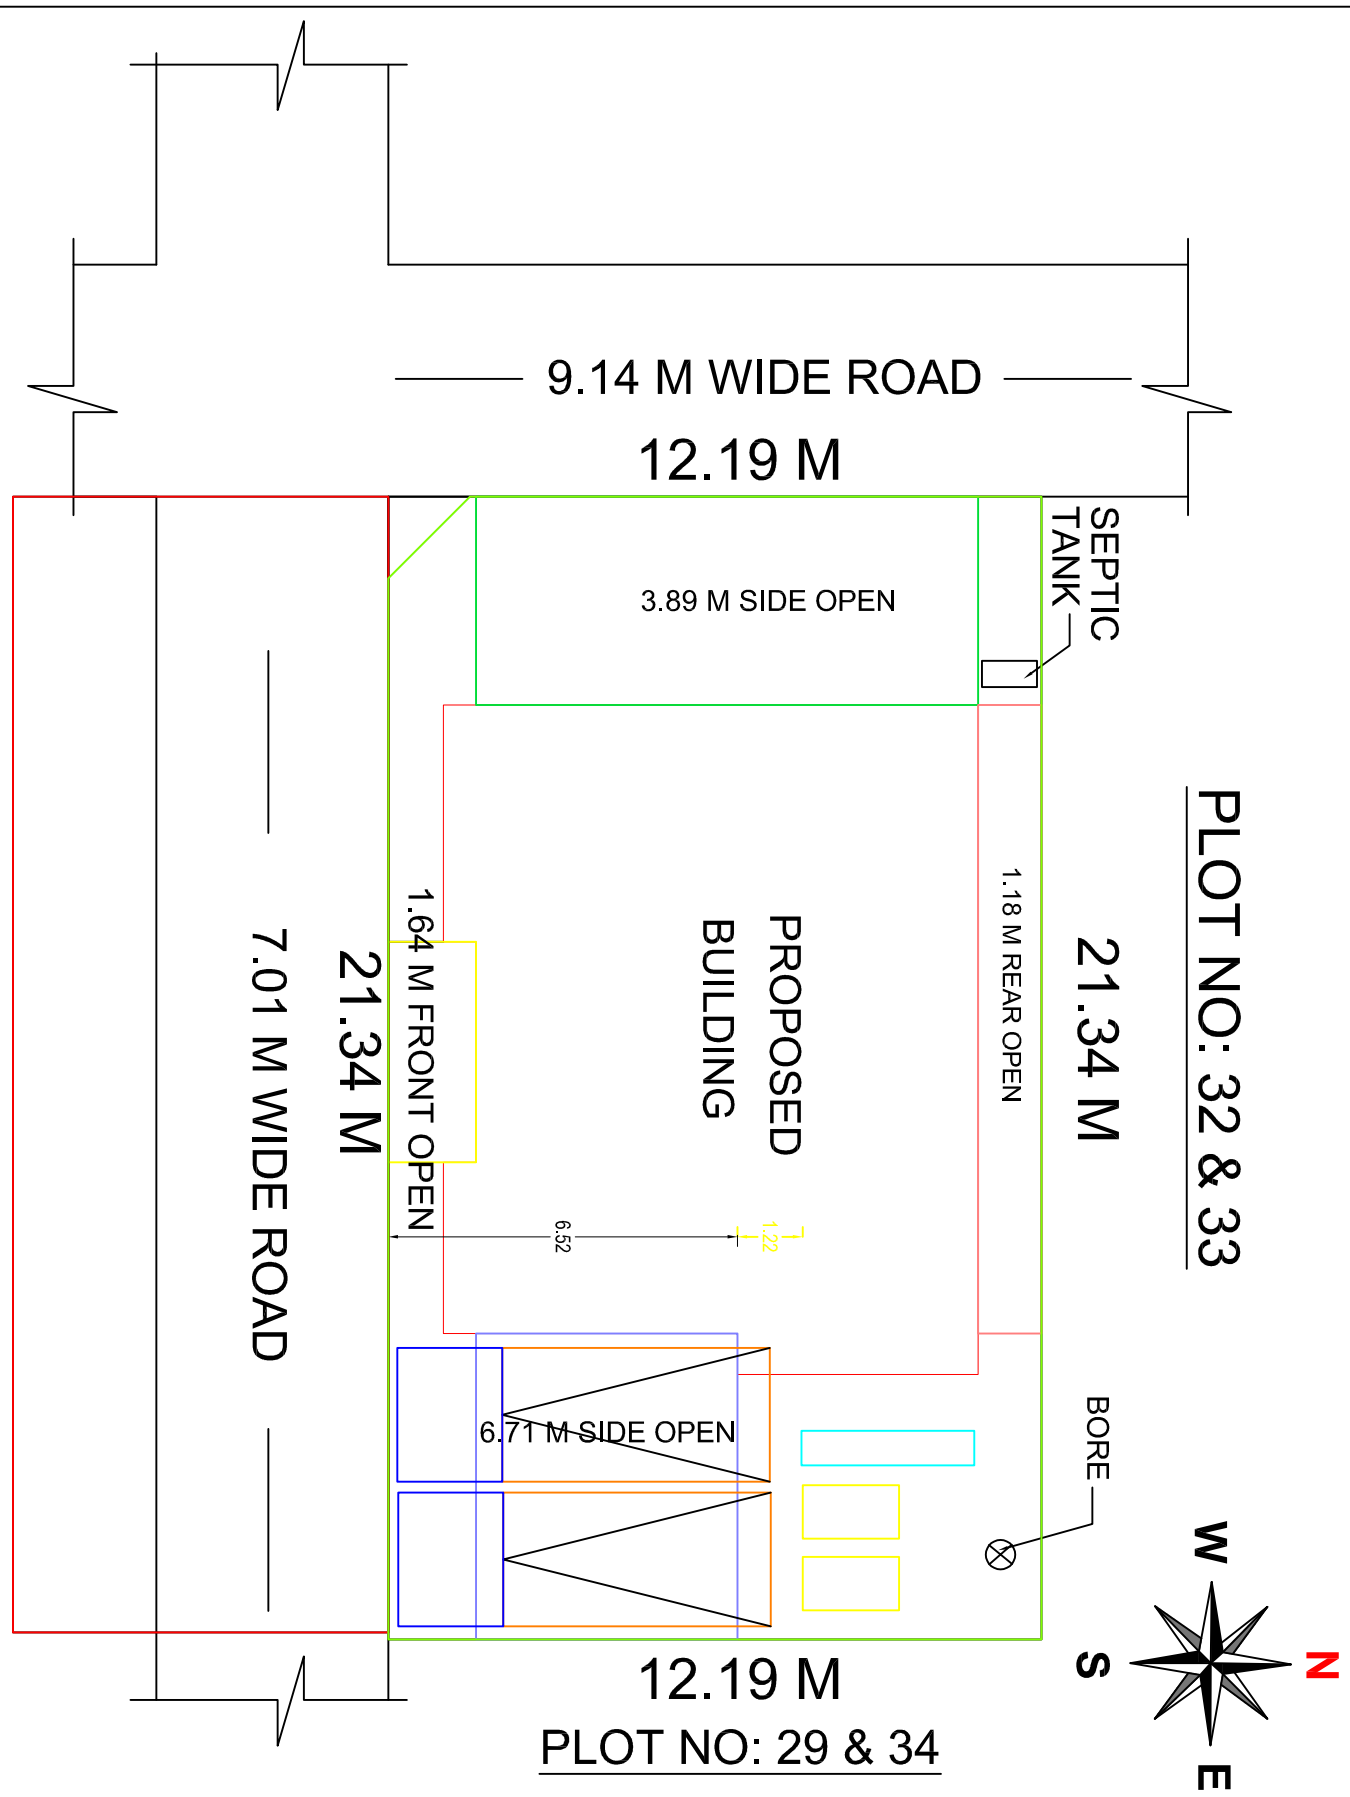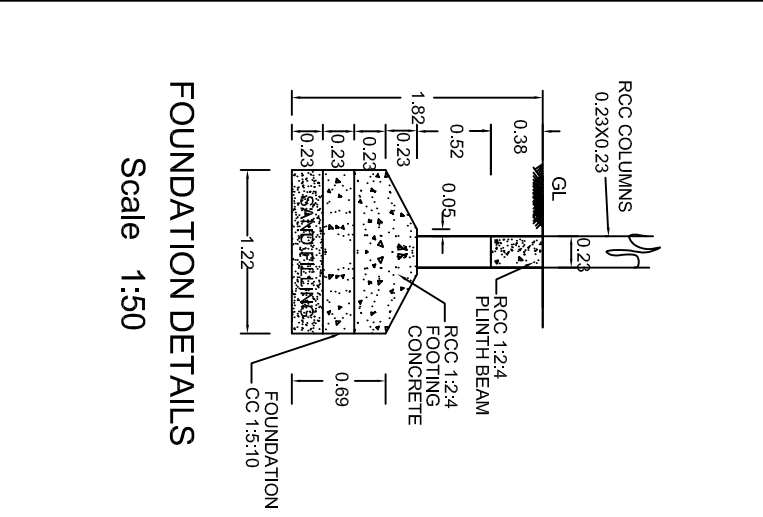

SITE PLAN
SCALE:- 1:100

AREA DETAILS		SQ.M	SQ.FT
AREA OF THE SITE		259.06	2787.50
PLINTH AREA			
PRO. GROUND FLOOR	118.08	1271.00	
PRO. FIRST FLOOR	108.53	1168.21	
TOTAL PLINTH AREA	226.61	2439.21	

OPEN AREA		140.98	1516.50
AREA OF OPEN SPACE			
DETAILS OF JOINERIES			
MD	DOOR	1.07 X 2.13	
D	DOOR	0.91 X 2.13	
D1	DOOR	0.76 X 2.13	
W	WINDOW	1.52 X 1.37	
W1	WINDOW	0.91 X 1.37	
GG	GRILL GATE	1.22 X 2.13	
V	VENTILATOR	0.91 X 0.61	

COLOUR INDEX		
SITE BOUNDARY		
PROPOSED BUILDING		
EXISTING BUILDING		
ROAD		


APPLICANT:-

S. Sudha
Mrs.SUDHA SUBRAMANIYAN,
W/O.Mr.T.PRAKASH

REGISTERED ENGINEER:



E.R.CHANDRASEKAR, M.Tech.,
Licensed Structural Engineer Grade I - SE,
Registered No: 1071/SJ2021/00021,
Thanjavur-613 005
Phone : 9788438912
Email : rcoconstruction.tnj@gmail.com

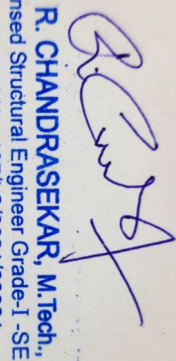

E. R. CHANDRASEKAR, M.Tech.,
Licensed Structural Engineer Grade I - SE,
Registered No: 1071/SJ2021/00021,
No. 1 Bafai Complex Bank Staff Colony 6th Cross,
Mathakalai Road, THANJAVUR - 613 005,
Phone: 9788438912
Email: rcoconstruction.tnj@gmail.com



Eight ways to know a piece of land before you pay for it.

This report covers one part of the picture. These cover the rest, drawn from the same government records, for any property in Tamil Nadu.

LandLens One

Ask anything about a property and get an answer grounded in live government records, with the sources shown.

[/landlens/one](#)



Verify My Land

Every record check run on one property and returned as a single report.

[/landlens/verify-my-land](#)



Legal Opinion

An advocate's written opinion on the title, built on the records we pull for it.

[/landlens](#)



One Map

Every layer on one map: the parcel, its boundary, zoning, water bodies and what sits around it.

[/landlens/one/map](#)



PriceMap

What land actually changed hands for around this plot, taken from the registered deeds.

[/landlens/pricemap](#)



Build Scope

What you are allowed to build here: floor space, height, coverage and setbacks.

[/landlens/build-scope](#)



Property Tracker

Watch a property and hear about it when something new is registered against it.

[/landlens/property-tracker](#)



Deal Room

Run the transaction in one place: documents, stamping, signatures and the parties.

[/landlens/deal-room](#)



Twenty-four checks you can run yourself, at no cost.

Records and verification

The registers themselves, read for you.

Encumbrance Certificate

Patta and Chitta

Field Measurement Sketch

EC Analyzer

Bank charge check

Court case search

Seller background check

Approval check by survey

Zoning and land use

What the plan says can happen on this land.

Land use zone finder

CMDA land use check

Coastal regulation zone

Master plan check

Water bodies finder

Airport height clearance

Value and duty

What it is worth and what it costs to register.

Guideline value by street

Guideline value by survey

Stamp duty and registration fees

Capital gains

Floor space index

Area unit converter

Registers and directories

Who holds it, and which office keeps the record.

Find your registering office

Temple property check

Waqf property check

RERA register



Every free tool
/tools



Services we run
for you
/services



The LandLens
suite
/landlens/one



Every claim in this document traces back to a government record.

Legal opinions, due diligence and title verification

Building plan, layout and sub-division approvals

Completion and occupancy certificates, regularisation

Escrow, negotiation and NRI property management

Land survey, soil testing, architecture and construction

Verified RealEstate
3/350/2 Mettukuppam,
OMR Thoraipakkam,
Chennai 600 097, India
hello@verified.realestate
+91 9996 12 9996

Prepared from the registers named on the page each finding sits on. Where a register could not be read, this document says so in its place rather than leaving the gap to be read as a clean result.

