

PP

APPROVAL RECORD

Planning Permission

Thanjavur district, Tamil Nadu

APPROVAL TYPE

Building Plan



ISSUING AUTHORITY

DTCP



The approval as the planning authority issued it, reproduced in full behind this page.

An approval speaks to what was sanctioned, not to what was built. Completion is a separate record.

PLAN SHOWING THE PROPOSED CONSTRUCTION OF HOTEL CUM LODGE BUILDING IN S.F.NO. 54 / 4D1C1 AT ULLUR VILLAGE & PANCHAYAT, KUMBAKONAM TALUK, THANJAVUR DISTRICT.

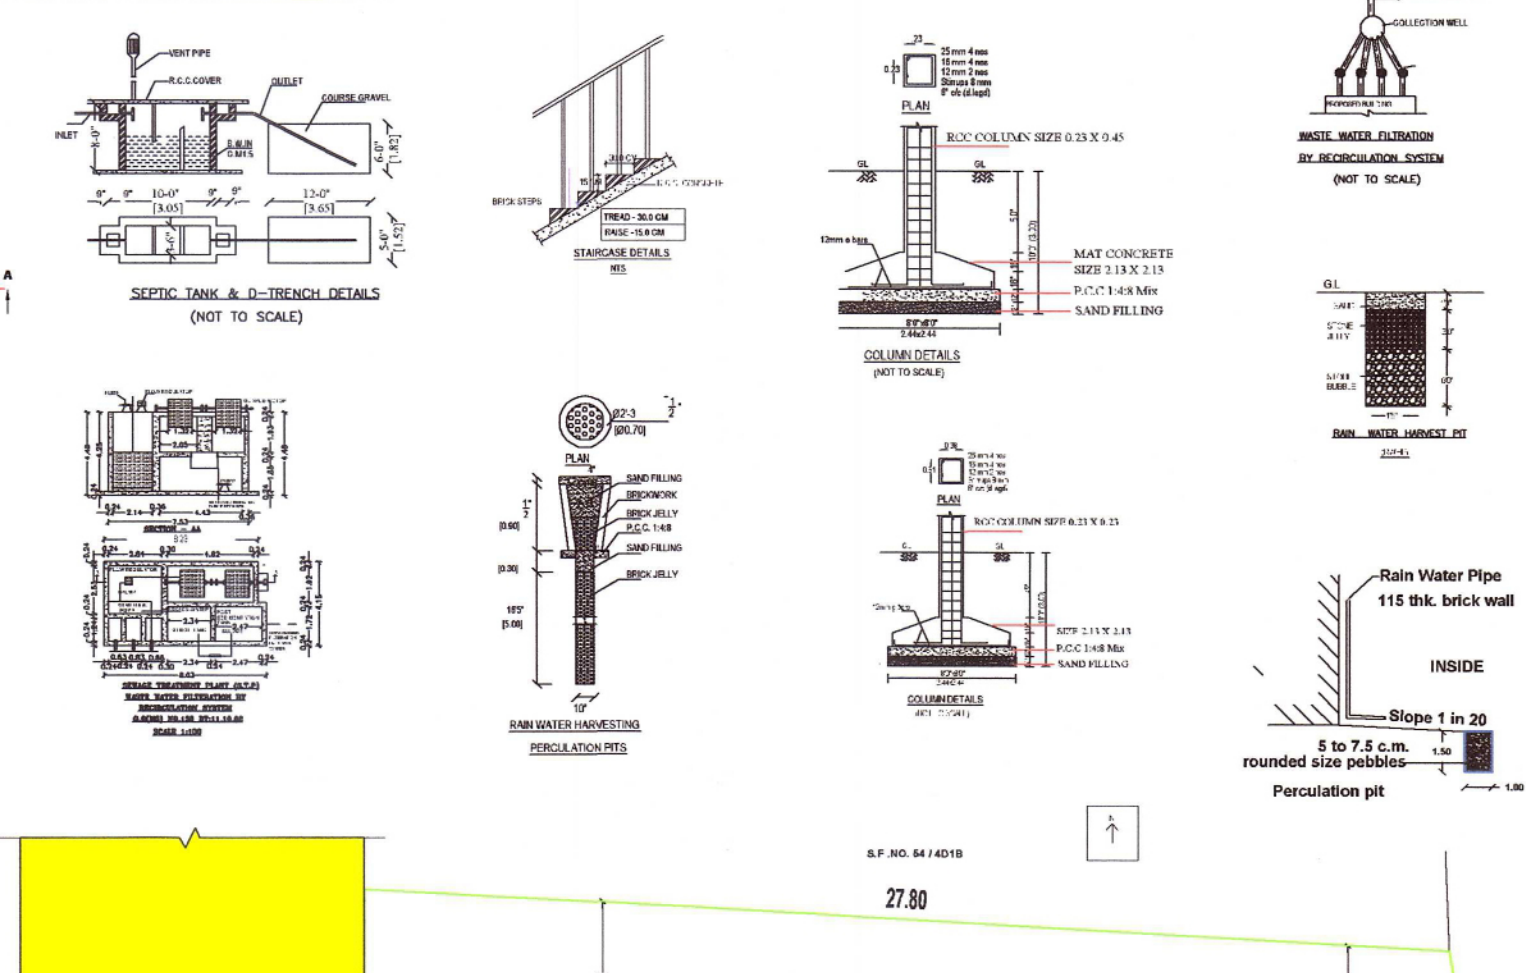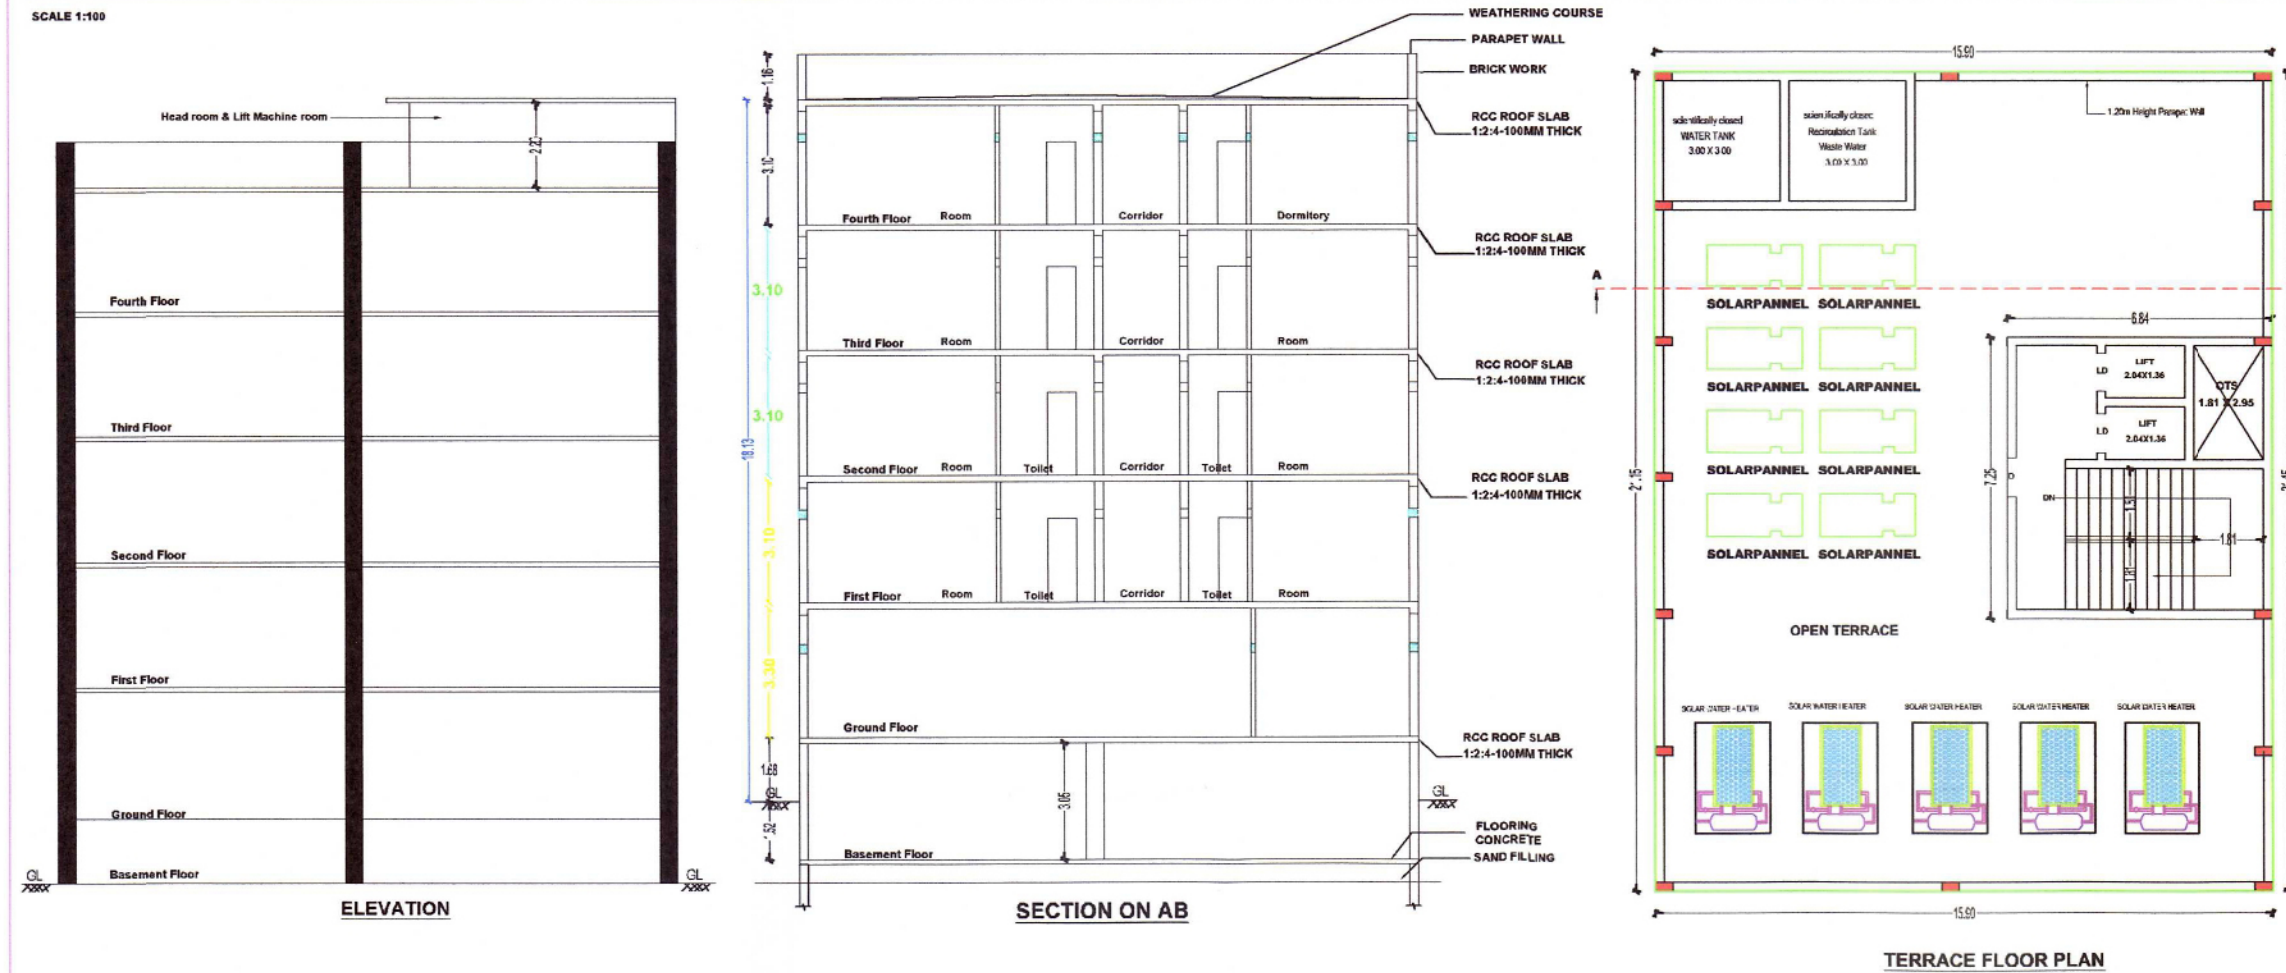

SCHEDULE OF JOINERIES		
D - DOOR	- 1.80 X 2.10M	
D1 - DOOR	- 1.50 X 2.10M	
D2 - DOOR	- 0.76 X 2.10M	
D3 - DOOR	- 0.91 X 2.10M	
LD - LIFT DOOR	- 1.00 X 2.10M	
RS - WINDOW	- 3.30 X 2.40M	
RS1 - VENTILATOR	- 3.10 X 2.40M	
AREA DETAILS		SQ.MT.
SITE EXTENT		1035.00
AREA OF BASEMENT FLOOR		404.71
AREA OF GROUND FLOOR		336.39
AREA OF FIRST FLOOR		331.04
AREA OF SECOND FLOOR		331.04
AREA OF THIRD FLOOR		331.04
AREA OF FOURTH FLOOR		331.04
AREA OF HEADROOM & LIFT MACHINE ROOM		49.59
AREA OF RAMP		116.58
		1660.55
		570.88

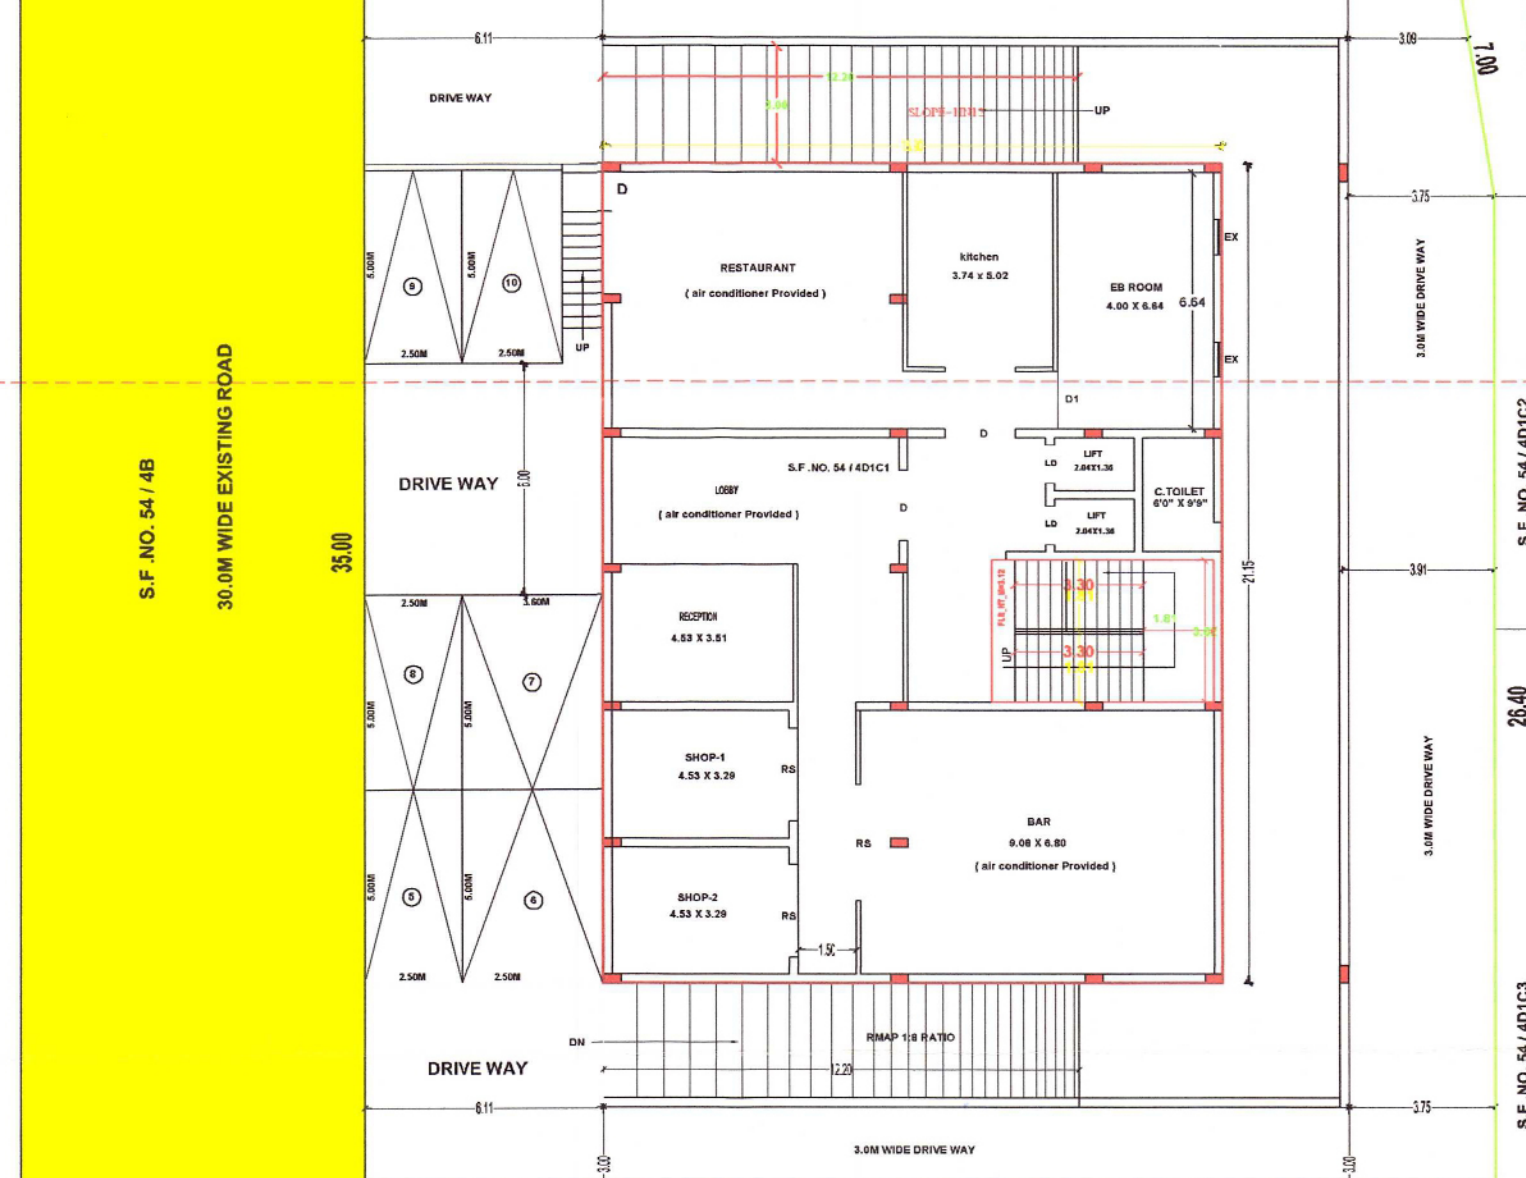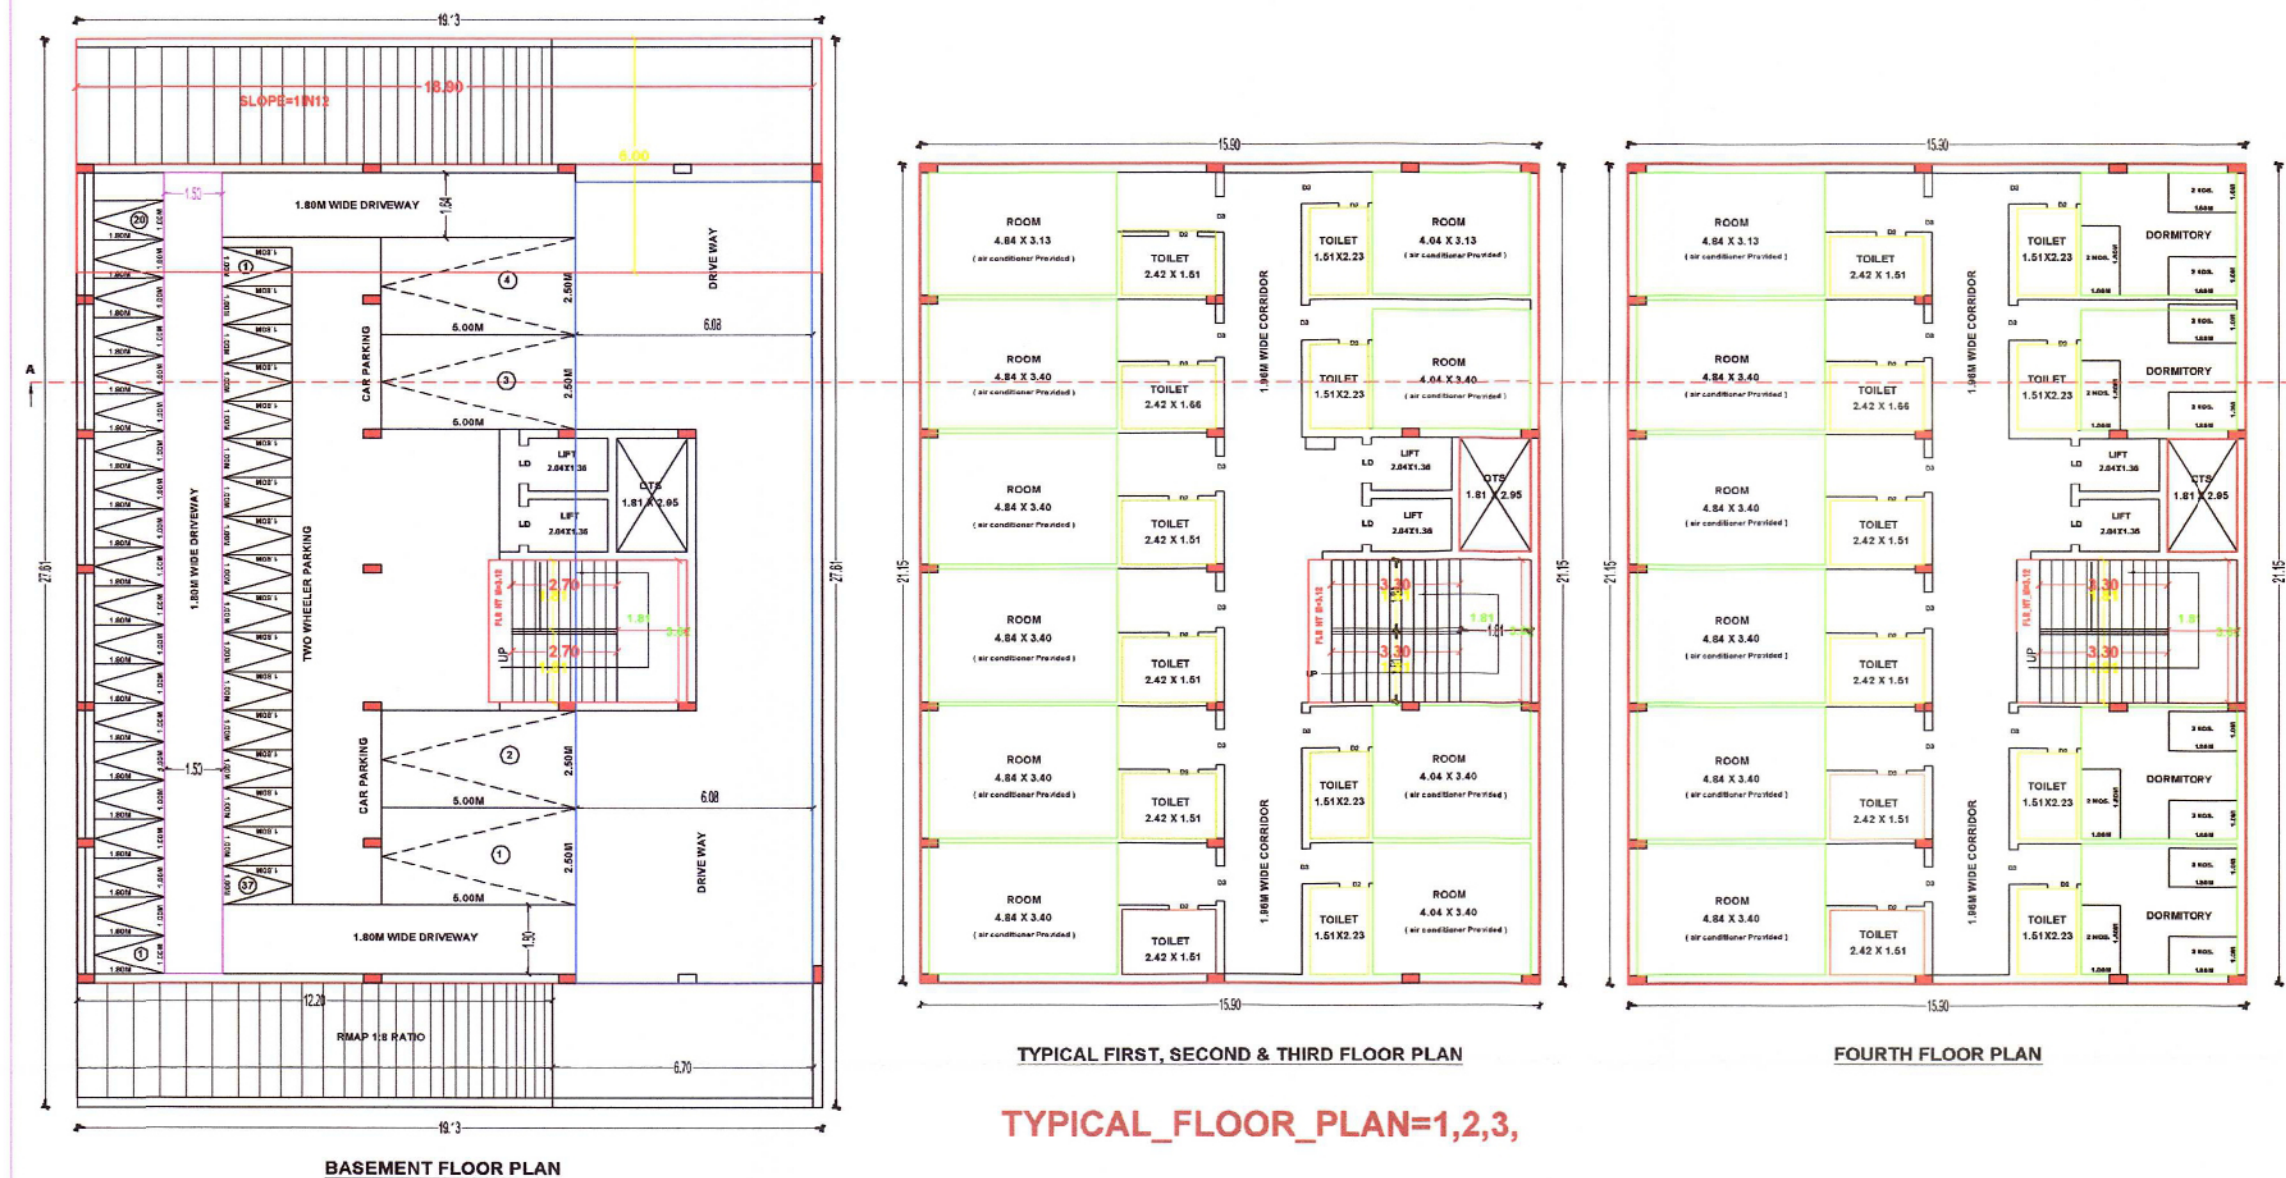

COLOUR INDEX	
SITE BOUNDARY	
EXISTING ROAD	
PROPOSED BUILDING	
PROPOSED DRIVE WAY	
RAIN WATER PERCOLATION BED	
NOTES:-	
1. ALL DIMENSIONS ARE IN METRE	
2. RAINWATER COLLECTION WELLS WILL BE PROVIDED	
3. FIRE FIGHTING ARRANGEMENTS WILL BE PROVIDED	
4. EMERGENCY ALARMS WILL BE PROVIDED	
5. DRINKING WATER WILL BE PROVIDED	
6. GROUND WATER SAMPLING WILL BE PROVIDED	
7. FILTERED RAIN WATER SAMPLING WILL BE PROVIDED	
8. EXHAUST FAN PROVIDED IN WASH TOILET & WASH	
9. SOLAR WATER HEATING SYSTEM PROVIDED	
10. RAINWATER HARVESTING FACILITIES PROVIDED	
11. WASTE WATER RECYCLING TRENCH AND TANK PROVIDED	
12. SEPTIC TANK PROVIDED	
13. WATER FACILITIES PROVIDED	
14. TRANSFORMER VAUD PROVIDED	
15. FA - FIRE ALARM PROVIDED	
16. F.E - FIRE SAFETY MEASURES PROVIDED	
17. SB - SAND BUCKET PROVIDED	
18. FE - FIRE EXTINGUISHER PROVIDED	
APPLICANT	
ENGINEER	

D.S. Senthil Kumar, M.E., Ph.D., F.I.S., M.I.E.
Registered Geotechnical Engineer - No. 001/16/11/2024
703, Plot No. 29, O.M. Hajoo Nagar,
Near New Bus Stand, Thanjavur - 613 006.
Cell: 9443976090 Email: senthilkumar@yahoo.co.in

Er. S. VENKADESH
B.E., F.I.V., M.I.E., M.I.C.A., C.Engg., M.Sc(Vol),
Registered Structural Engineer Grade - II
Reg. No: TJR/RSE-II/014/2024
DTCP - Thanjavur Region
No: 56, F3, Zahira Residency, 3rd Street,
Cauvery Nagar West, Thanjavur - 5. 098947 40036
E-mail: er.s.venkadesh@gmail.com

Er. S. VENKADESH
B.E., F.I.V., M.I.E., M.I.C.A., C.Engg., M.Sc(Vol),
Registered Engineer Grade - I
Reg. No: TJR/RE-I/092/2024
DTCP - Thanjavur Region
No: 56, F3, Zahira Residency, 3rd Street,
Cauvery Nagar West, Thanjavur - 5. 098947 40036
E-mail: er.s.venkadesh@gmail.com

Er. S. VENKADESH
B.E., F.I.V., M.I.E., M.I.C.A., C.Engg., M.Sc(Vol),
Registered Construction Engineer
Reg. No: TJR/RCE/010/2024
DTCP - Thanjavur Region
No: 56, F3, Zahira Residency, 3rd Street,
Cauvery Nagar West, Thanjavur - 5. 098947 40036
E-mail: er.s.venkadesh@gmail.com

Eight ways to know a piece of land before you pay for it.

This report covers one part of the picture. These cover the rest, drawn from the same government records, for any property in Tamil Nadu.

LandLens One

Ask anything about a property and get an answer grounded in live government records, with the sources shown.

[/landlens/one](#)



Verify My Land

Every record check run on one property and returned as a single report.

[/landlens/verify-my-land](#)



Legal Opinion

An advocate's written opinion on the title, built on the records we pull for it.

[/landlens](#)



One Map

Every layer on one map: the parcel, its boundary, zoning, water bodies and what sits around it.

[/landlens/one/map](#)



PriceMap

What land actually changed hands for around this plot, taken from the registered deeds.

[/landlens/pricemap](#)



Build Scope

What you are allowed to build here: floor space, height, coverage and setbacks.

[/landlens/build-scope](#)



Property Tracker

Watch a property and hear about it when something new is registered against it.

[/landlens/property-tracker](#)



Deal Room

Run the transaction in one place: documents, stamping, signatures and the parties.

[/landlens/deal-room](#)



Twenty-four checks you can run yourself, at no cost.

Records and verification

The registers themselves, read for you.

Encumbrance Certificate

Patta and Chitta

Field Measurement Sketch

EC Analyzer

Bank charge check

Court case search

Seller background check

Approval check by survey

Zoning and land use

What the plan says can happen on this land.

Land use zone finder

CMDA land use check

Coastal regulation zone

Master plan check

Water bodies finder

Airport height clearance

Value and duty

What it is worth and what it costs to register.

Guideline value by street

Guideline value by survey

Stamp duty and registration fees

Capital gains

Floor space index

Area unit converter

Registers and directories

Who holds it, and which office keeps the record.

Find your registering office

Temple property check

Waqf property check

RERA register



Every free tool
/tools



Services we run
for you
/services



The LandLens
suite
/landlens/one



Every claim in this document traces back to a government record.

Legal opinions, due diligence and title verification

Building plan, layout and sub-division approvals

Completion and occupancy certificates, regularisation

Escrow, negotiation and NRI property management

Land survey, soil testing, architecture and construction

Verified RealEstate
3/350/2 Mettukuppam,
OMR Thoraipakkam,
Chennai 600 097, India
hello@verified.realestate
+91 9996 12 9996

Prepared from the registers named on the page each finding sits on. Where a register could not be read, this document says so in its place rather than leaving the gap to be read as a clean result.

