

PP

APPROVAL RECORD

Planning Permission

The Nilgiris district, Tamil Nadu

APPROVAL TYPE

Building Plan


ISSUING AUTHORITY

Rural Panchayat


The approval as the planning authority issued it, reproduced in full behind this page.

An approval speaks to what was sanctioned, not to what was built. Completion is a separate record.


BLOCK 1

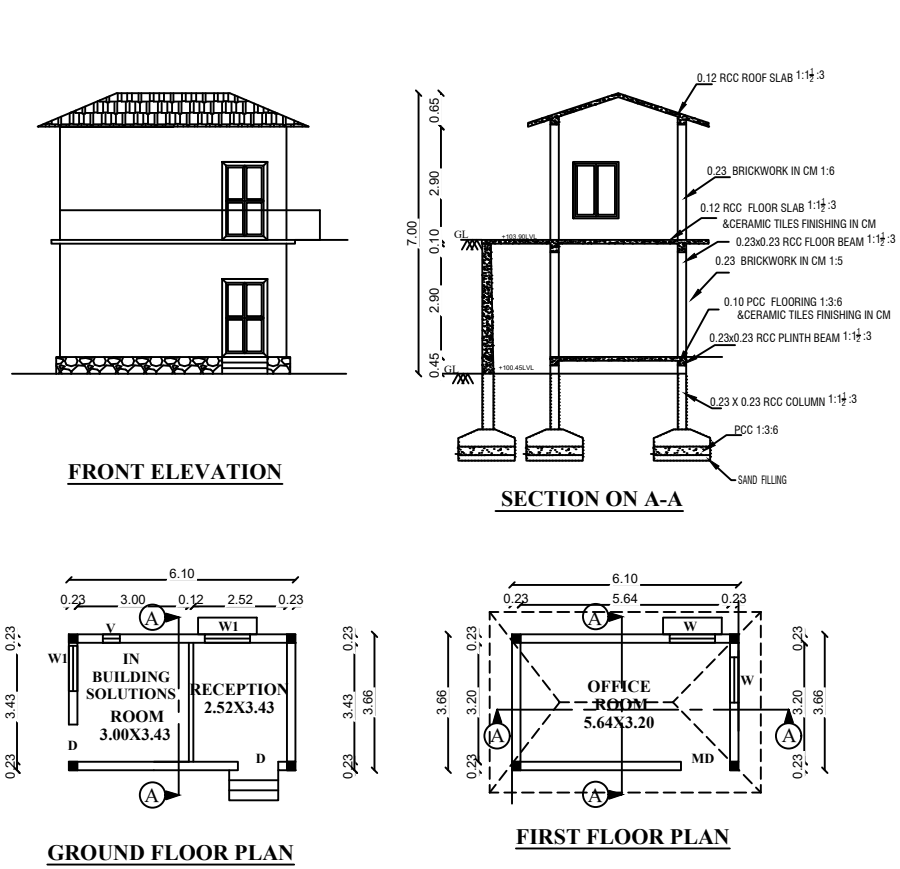

TYPICAL BLOCK ROOMS-4,5,6,7
BLOCK-3 SPA & INDOOR GAMES

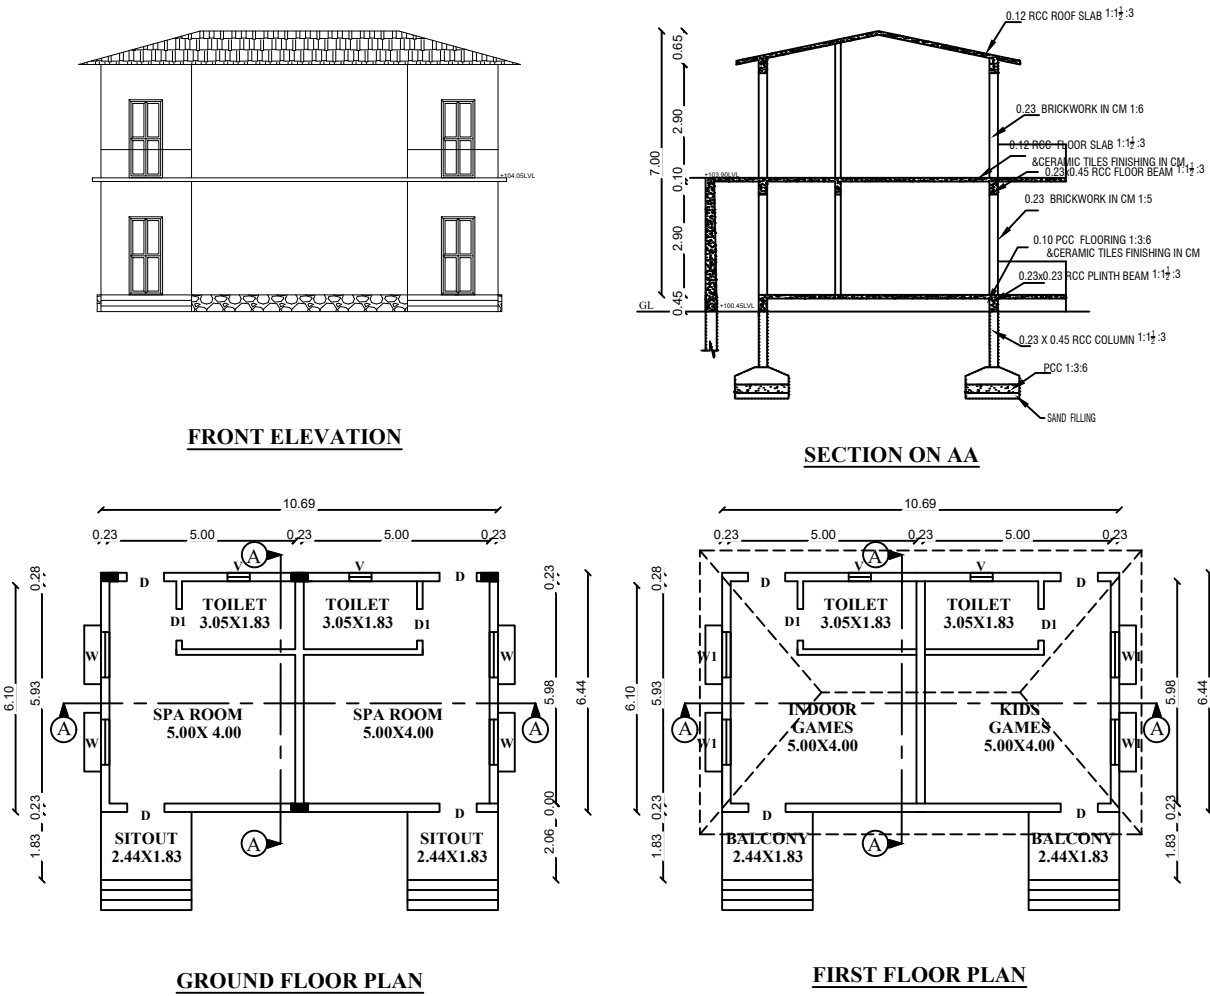

BLOCK-3 TYPICAL BLOCK -9,10,11,12,13,14,15,16&17

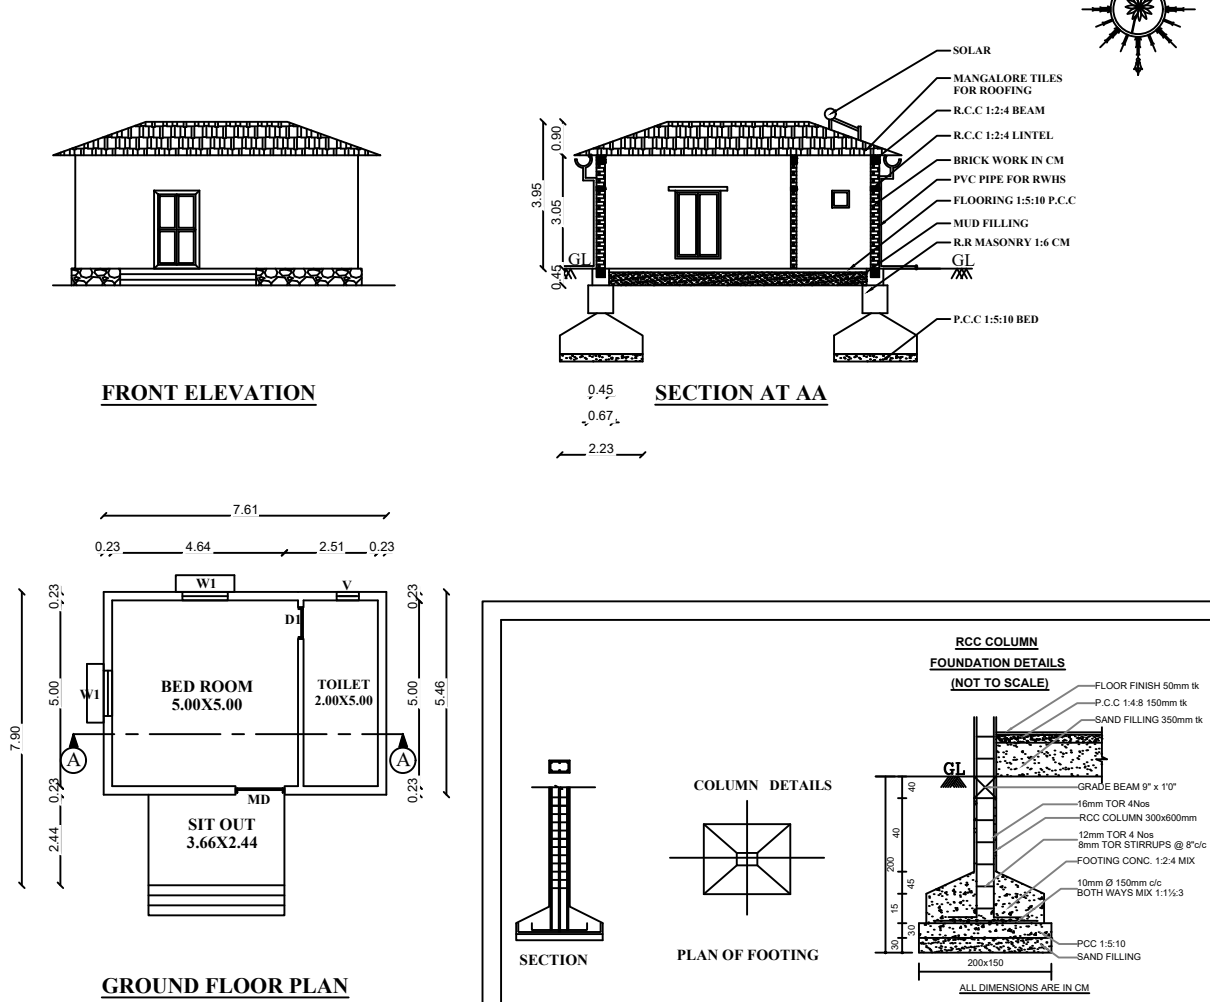

PLAN SHOWING THE PROPOSED COMMERCIAL COTTAGE BUILDING WITH RESTAURANT IN RS.NOS.356/1A1,1A2,2A1,2A2 AT NADUHATTY-II VILLAGE, KOTAGIRI TALUK, THE NILGIRIS DISTRICT.

SPECIFICATIONS:
FOUNDATION : RCC COLUMN FOOTING 1:2:4 OVER PCC MATE 1:4:8
SUPERSTRUCTURE : 0.23 BRICKWORK IN CM 1:6 & PLASTERING IN CM 1:3
COLUMNS & BEAM : 0.23x0.30 RCC 12-4 LINTEL BEAM 0.23x0.15 OF SIZE
FLOORING : 0.10 PCC 1:4:8 & CERAMIC TILES FINISHING IN CM 1:4
ROOFING : 0.12 RCC SLAB 1:2:4 & CEILING PLASTERING IN CM 1:4
WOOD WORK : VENTILATOR DOORS & WINDOWS, PAINTING WITH 2 COATS ENAMEL PAINT WITH PRIMER COAT
COLOUR WASHING : OUTSIDE : 2 COATS OF OBD WHITE COLOUR
INSIDE : 2 COATS OF OBD PISTA GREEN COLOUR

SCHEDULE OF JOINERIES

SYMBOL	DESCRIPTION	SIZE
MD	MAIN DOOR	2.00 X 2.13
D	DOOR	1.00 X 2.13
D1	DOOR	0.76 X 2.13
W	WINDOW	2.44 X 1.52
V	VENTILATOR	0.61 X 0.61

AREA DETAILS
AREA OF THE SITE



Floor Name	Total NON FSI (Sqm)	Total FSI (Sqm)
Ground Floor		22.30
First Floor		22.30
Total Area		44.60
Block-2		
Ground Floor		222.97
First Floor		222.97
Total Area		445.94
Block-3,4,5,6&7		
Ground Floor	8.92	68.80
First Floor	8.92	68.80
Total Area	17.84	137.60
Total X 5 Blocks	89.20	688.00
Block-8,9,10,11,12,13,14,15,16&17		
Ground Floor		50.44
Total Area		50.44
Total X 10 Blocks		504.40
Grand Total (17-Blocks)		1682.94

FSI = 1682.94/8800 = 0.19
PLOT COVERAGE = 1138.27/8800 X 100=12.93%


PARKING AREA

FOUR WHEELER PARKING	25NOS
PH PARKING	03NOS
EV PARKING	03NOS
DORMITORY BEDS	31NOS


BLOCK 2

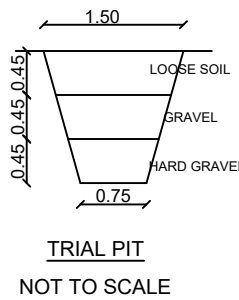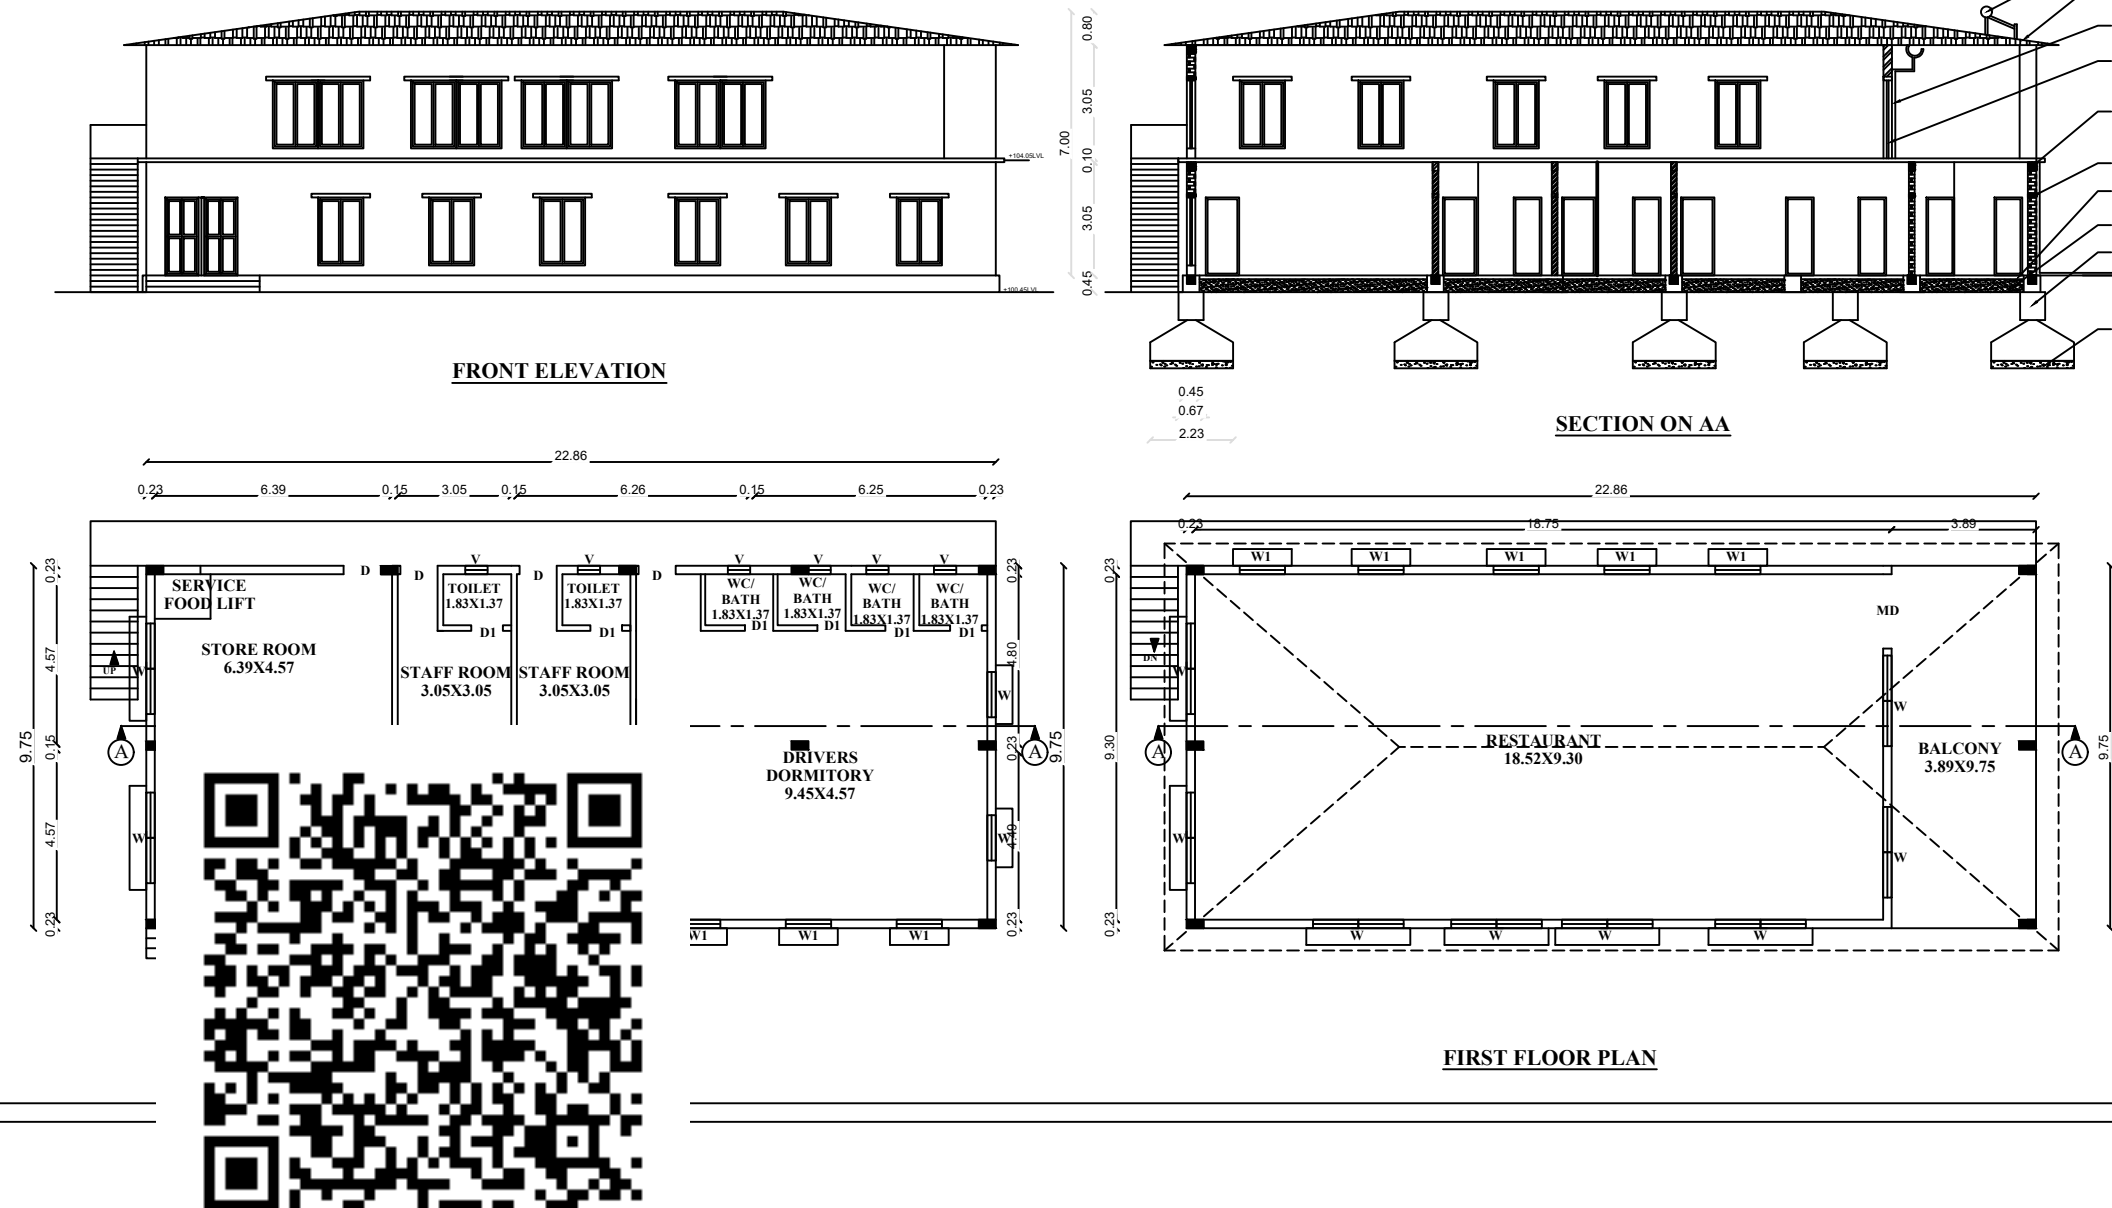


TRIAL PIT
NOT TO SCALE

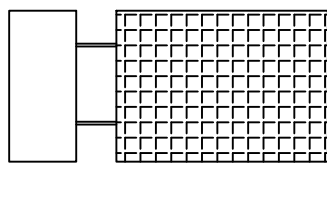


SOLAR PANEL

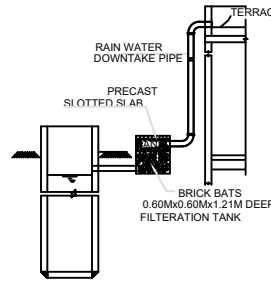


RAIN WATER
HARVESTING SYSTEM

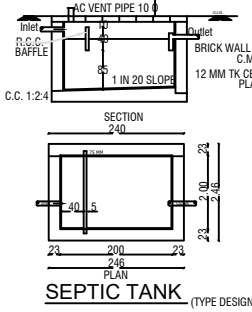

SEPTIC TANK
(TYPE DESIGN)

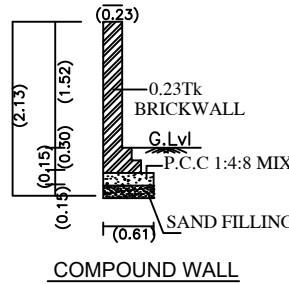

COMPOUND WALL

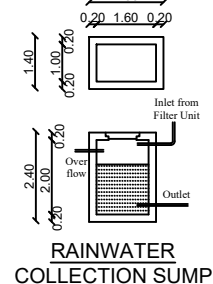

RAINWATER
COLLECTION SUMP


TECHNICAL CONCURRENCE

ONLINE APPLICATION NO.
SWP/BPA/0074288/2023


BP/TCP/ NLG.NO.08/2026

Mrs.RJOTHIMANI
NAME OF THE APPLICANT

ENGINEER

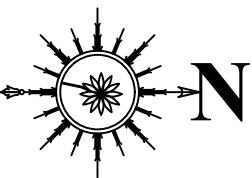

PLAN SHOWING THE PROPOSED COMMERCIAL COTTAGE BUILDING WITH RESTAURANT IN RS.NOS.356/1A1,1A2,2A1,2A2 AT NADUHATTY-II VILLAGE, KOTAGIRI TALUK, THE NILGIRIS DISTRICT.

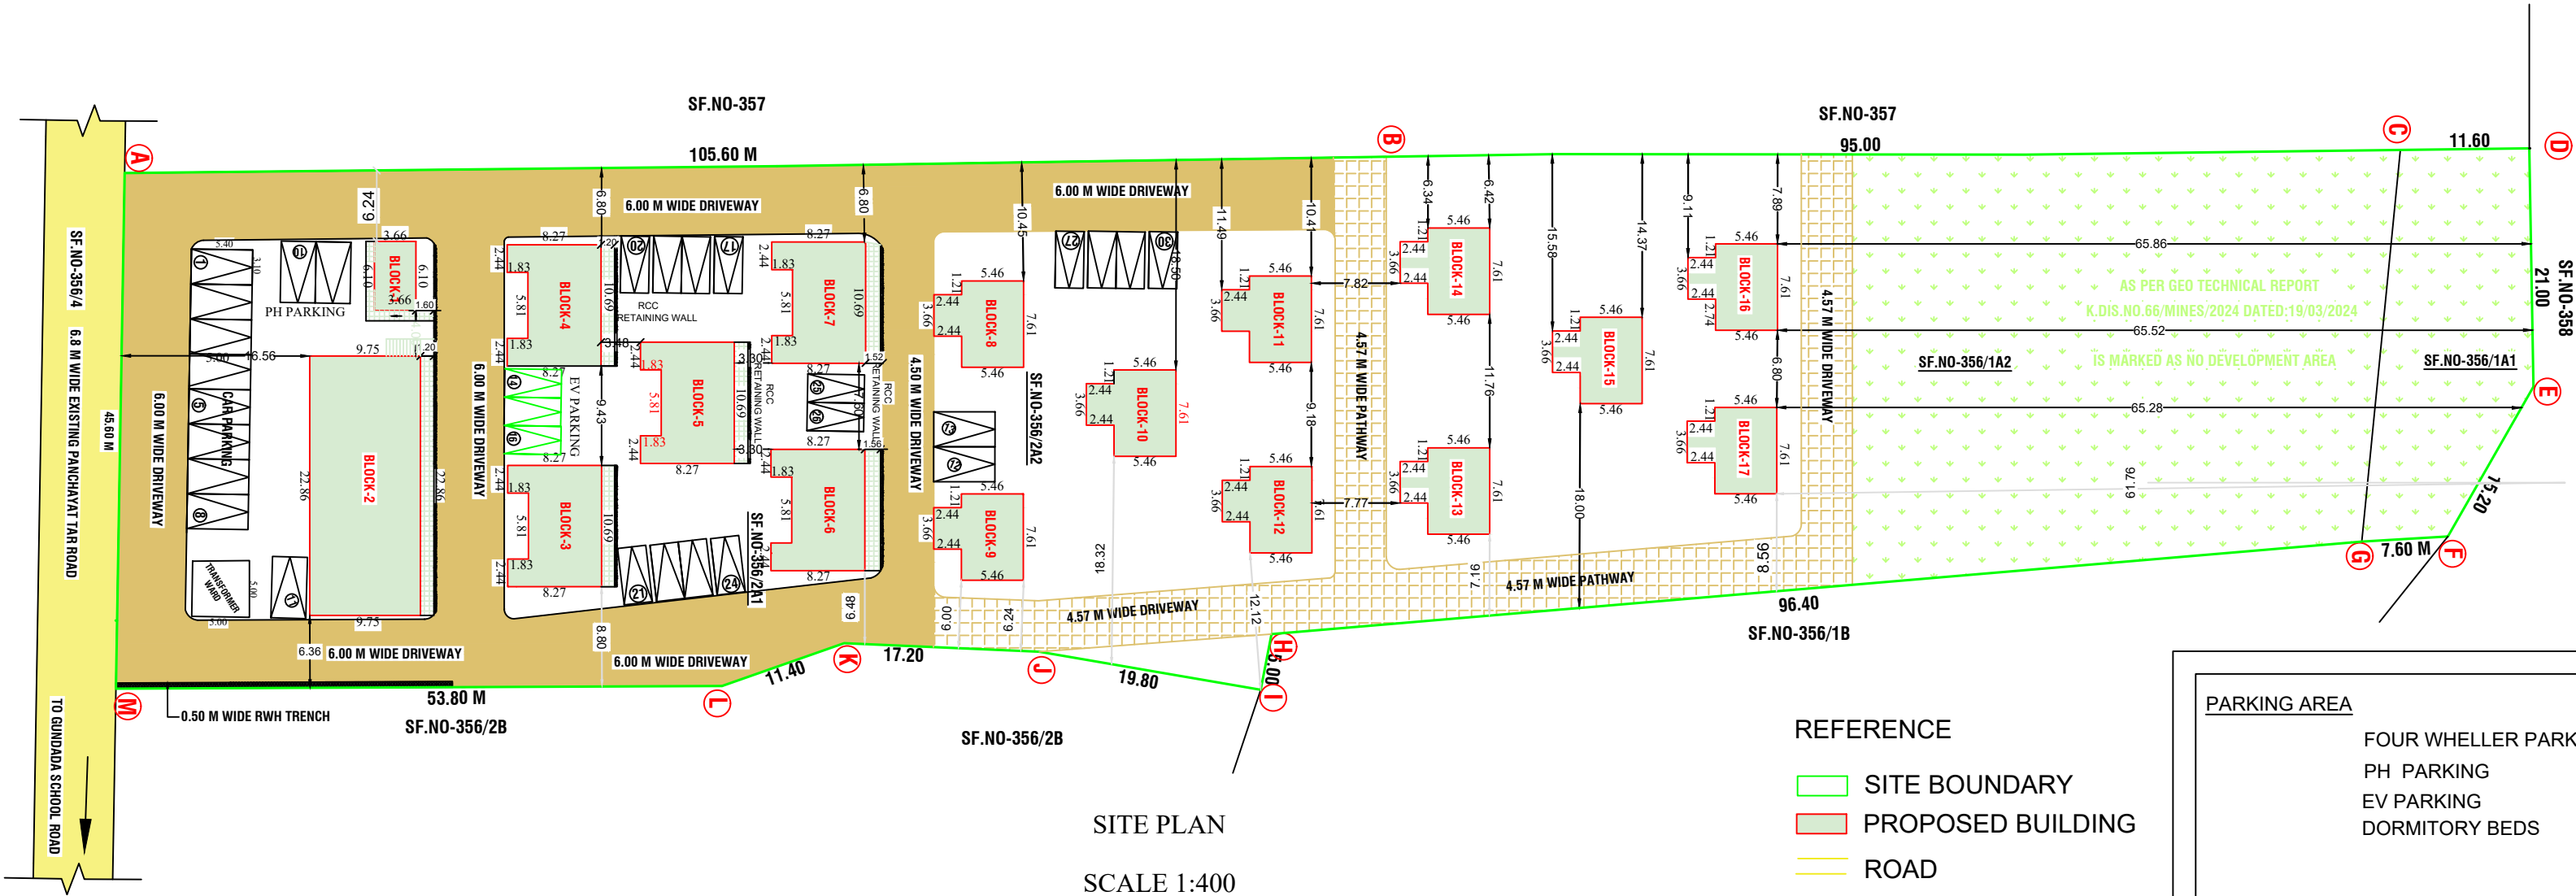

PARKING AREA		
FOUR WHEELER PARKING	25NOS	
PH PARKING	03NOS	
EV PARKING	03NOS	
DORMITORY BEDS	31NOS	

TECHNICAL CONCURRENCE

ONLINE APPLICATION NO.
SWP/BPA/0074288/2023

BP/TCP/ NLG.NO.08/2026

Mrs.R.JOTHIMANI
NAME OF THE APPLICANT

ENGINEER

AREA DETAILS	SQ.M
AREA OF THE SITE	8800.00

Block-1		
Floor Name	Total NON FSI (Sqm)	Total FSI (Sqm)
Ground Floor		22.30
First Floor		22.30
Total Area		44.60

Block-2		
Ground Floor		222.97
First Floor		222.97
Total Area		445.94

Block-3,4,5,6&7		
Ground Floor	8.92	68.80
First Floor	8.92	68.80
Total Area	17.84	137.60
Total X 5 Blocks	89.20	688.00

Block-8,9,10,11,12,13,14,15,16&17		
Ground Floor		50.44
Total Area		50.44
Total X 10 Blocks		504.40
Grand Total (17-Blocks)		1682.94

FSI = 1682.94/8800 = 0.19
PLOT COVERAGE = 1138.27/8800 X 100=12.93%

Eight ways to know a piece of land before you pay for it.

This report covers one part of the picture. These cover the rest, drawn from the same government records, for any property in Tamil Nadu.

LandLens One

Ask anything about a property and get an answer grounded in live government records, with the sources shown.

[/landlens/one](#)



Verify My Land

Every record check run on one property and returned as a single report.

[/landlens/verify-my-land](#)



Legal Opinion

An advocate's written opinion on the title, built on the records we pull for it.

[/landlens](#)



One Map

Every layer on one map: the parcel, its boundary, zoning, water bodies and what sits around it.

[/landlens/one/map](#)



PriceMap

What land actually changed hands for around this plot, taken from the registered deeds.

[/landlens/pricemap](#)



Build Scope

What you are allowed to build here: floor space, height, coverage and setbacks.

[/landlens/build-scope](#)



Property Tracker

Watch a property and hear about it when something new is registered against it.

[/landlens/property-tracker](#)



Deal Room

Run the transaction in one place: documents, stamping, signatures and the parties.

[/landlens/deal-room](#)



Twenty-four checks you can run yourself, at no cost.

Records and verification

The registers themselves, read for you.

Encumbrance Certificate

Patta and Chitta

Field Measurement Sketch

EC Analyzer

Bank charge check

Court case search

Seller background check

Approval check by survey

Zoning and land use

What the plan says can happen on this land.

Land use zone finder

CMDA land use check

Coastal regulation zone

Master plan check

Water bodies finder

Airport height clearance

Value and duty

What it is worth and what it costs to register.

Guideline value by street

Guideline value by survey

Stamp duty and registration fees

Capital gains

Floor space index

Area unit converter

Registers and directories

Who holds it, and which office keeps the record.

Find your registering office

Temple property check

Waqf property check

RERA register



Every free tool
/tools



Services we run
for you
/services



The LandLens
suite
/landlens/one



Every claim in this document traces back to a government record.

Legal opinions, due diligence and title verification

Building plan, layout and sub-division approvals

Completion and occupancy certificates, regularisation

Escrow, negotiation and NRI property management

Land survey, soil testing, architecture and construction

Verified RealEstate
3/350/2 Mettukuppam,
OMR Thoraipakkam,
Chennai 600 097, India
hello@verified.realestate
+91 9996 12 9996

Prepared from the registers named on the page each finding sits on. Where a register could not be read, this document says so in its place rather than leaving the gap to be read as a clean result.

