


Plan Showing The Proposed Construction Of RCC Roof Ground Floor Residential Building in

S.No:1905/15,Patta No : 9865, Plot No:78,79, Thadiva Nainar Street, Devadanapatti Town panchayat ,

Periyakulam Taluk , Theni District.

Applicant :- Shajidha Begum W/O Ahamed Sameem

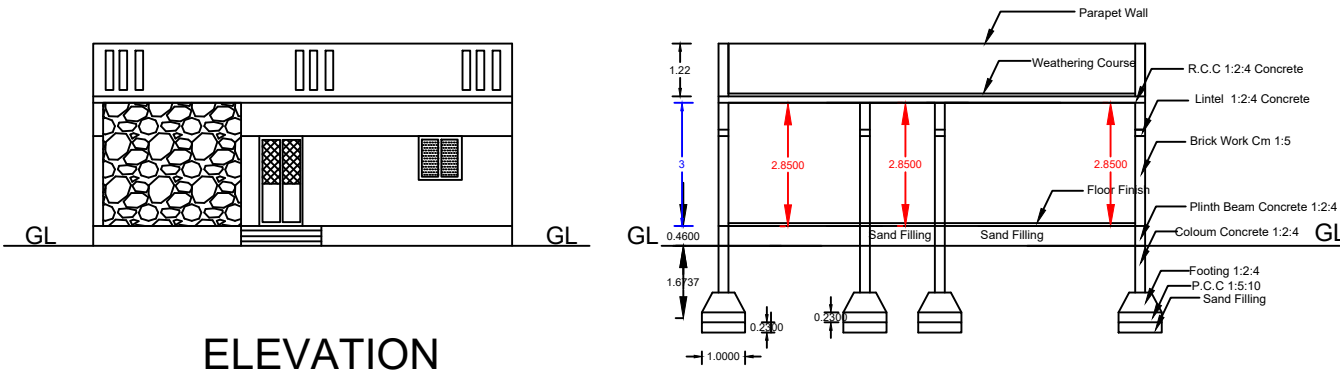


ELEVATION

Section - AA


REFERENCE :-

- SITE BOUNDARY ☐
ROAD ☐
PROPOSED ☐

NOTE :
KITCHEN WASTE WATER IS TO BE USED.
FOR GARDEN PURPOSE
RAIN WATER HARVESTING TANK IS PROVIDED.
WC WATER TO BE CONNECTED WITH MUGD.

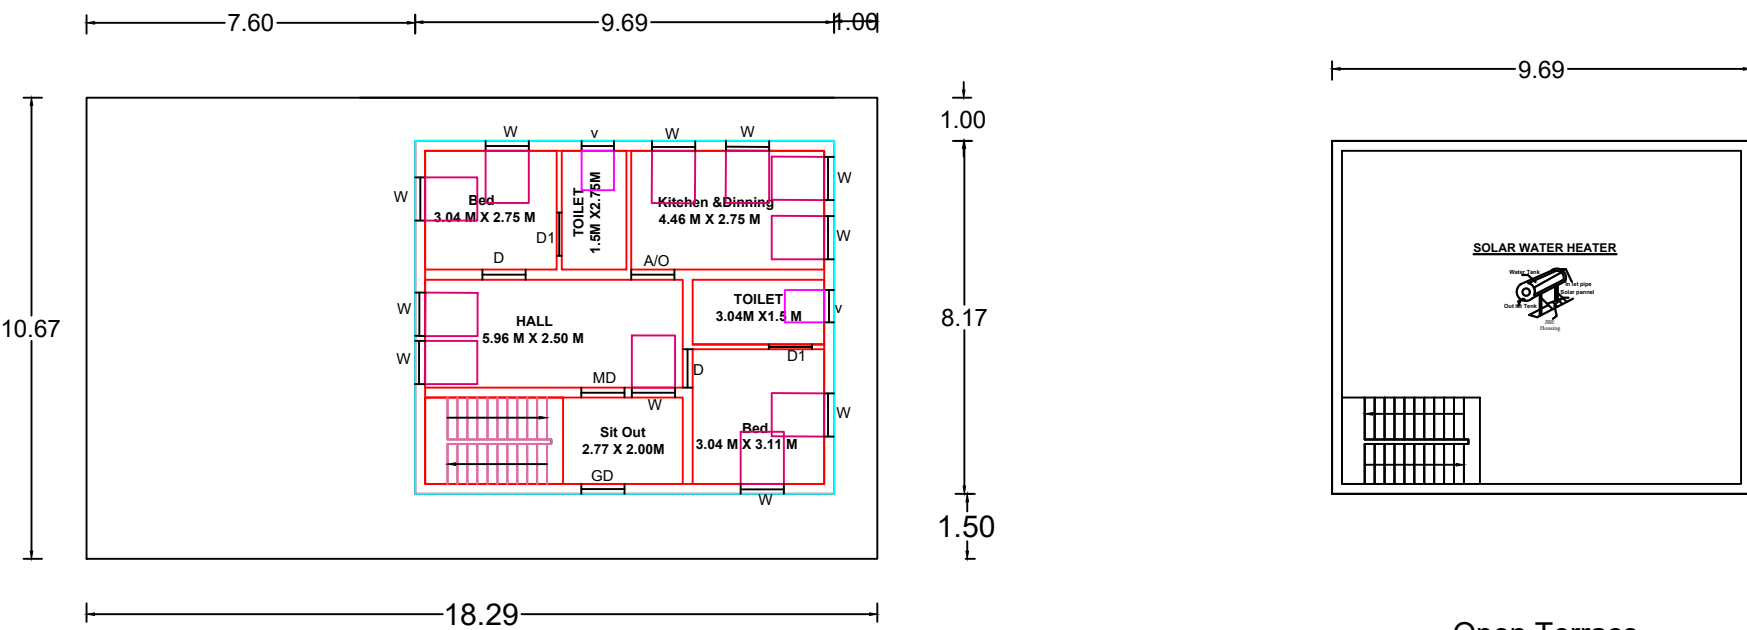

Ground Floor Plan


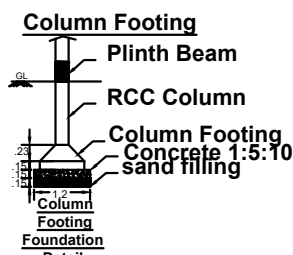


Stair
HAND RAIL = 1.00M
STAIR WIDTH = 0.90M
RAISER = 0.18M
TREAD = 0.25M

RainWater Harvesting Tank

SOLAR WATER HEATER

Water Tank
In let pipe
Solar panel
Signature Not Verified
Signed by: Executive Officer
Location: Theni
Date: 2023.08.19 14:56:37

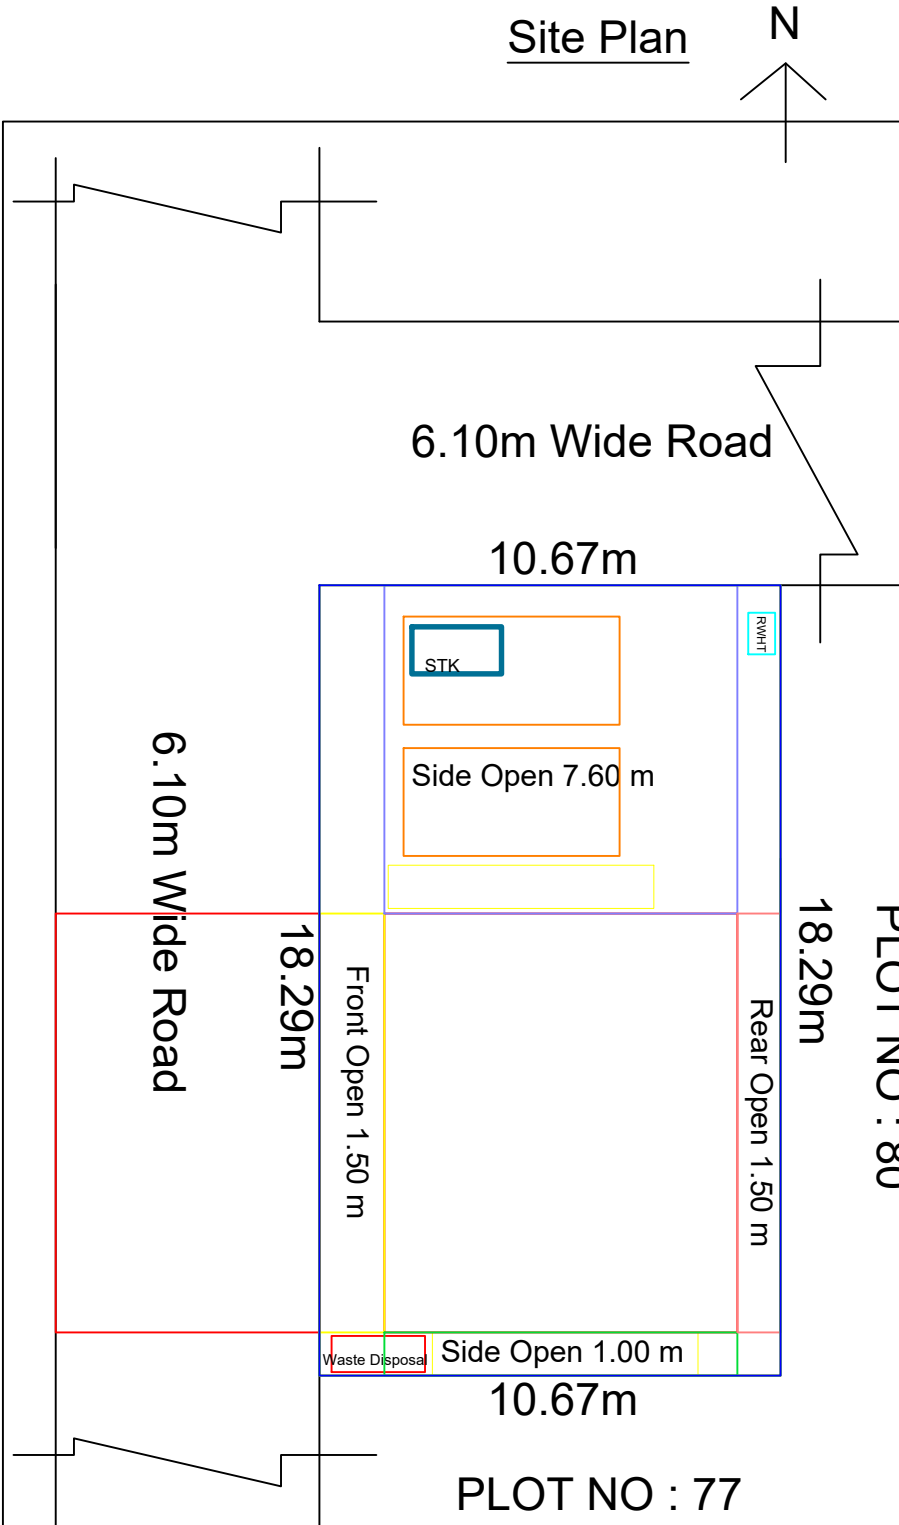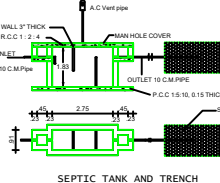

PLAN INFO
SURVEY_NO=1905/15
PATTA_NO=9865
PLOT_NO=78,79
TALUK=PERIYAKULAM_TALUK
DISTRICT=THENI
IS_SWIMMING_POOL_EXISTS=NO
IS_APPROVED_LAYOUT=YES
OSR_APPLICABLE=NO
SECURITY_ZONE=NO
ACCESS_WIDTH_M=10.67
WHETHER_GOVT_OR_AIDED_SCHOOL=NO
PLOT_AREA_M2=195.09
AS_AT_SITE=195.15
FMB_OR_PLR=195.09
AS_PER_DOCUMENT=195.09
PREMIUM_FSI_REQUIRED=NO
AVG_PLOT_DEPTH=18.29
AVG_PLOT_WIDTH= 10.67
AREA_TYPE=OTHER
ROAD_WIDTH=6.01
ROAD_LENGTH=18.29
LAND_USE_ZONE = RESIDENTIAL
BUILDING=RESIDENTIAL
RWH_DECLARED=YES
PERMIUM_FSI_REQUIRED=YES
BUILDING_NEAR_TO_RIVER=NO
BUILDING_NEAR_MONUMENT=NO
BUILDING_NEAR_GOVT_BLDG=NO
NOC_FOR_CONSTRUCTION_NEAR_MONUMENT=NO
JURISDICTION_TYPE=TOWN_PANCHAYAT

JOINERY DETAILS

Details	SQMT		SQFT	
	L	D	L	D
MD	1.06 m	2.08 m	3'-6"	7'-0"
D	1.00m	2.08 m	3'-0"	7'-0"
D1	0.76 m	2.08 m	2'-6"	7'-0"
O	0.76 m	2.08 m	2'-6"	7'-0"
W	1.00 m	1.21 m	3'-0"	4'-0"
V	1.00 m	0.6 m	3'-0"	2'-6"

AREA DETAIL

	SQM	SQFT
DOCUMENT AREA	195.09	2100.0
AS AT SITE	195.09	2100.0
FMB / PATTA AREA	195.0	2100.0
SUPER IMPOSED	195.09	2100.0
Ground Floor Built Up Area	79.16	852.07
Carpet Area	59.37	639.05
Available Open	115.93	1247.93

Aplicant :-

Engineer :-

Office Use :-