

THE PLAN SHOWING THE PROPOSED CONSTRUCTION OF THE GROUND FLOOR RCC ROOF RESIDENTIAL BUILDING IN PLOT NO : 2,

SURVEY NO : 407/3pt, MELACHOKKANATHAPURAM VILLAGE HAMLET, MELACHOKKANATHAPURAM TOWN PANCHAYAT,









BODINAYAKANUR TALUK, THENI DISTRICT.

APPLICANT: R. SURULIMANI , W/o . RAJKUMAR ...,

JOINERY DETAILS:-				AREA DETAILS:-	Sq.Mt	Sq.Ft
MD	- Main Door	0.75 x 2.10	2'6" x 7'0"	Site Area (As Per Document)	84.68	911.25
D	- Door	0.75 x 2.10	2'6" x 7'0"	Site Area (As Per Patta)	84.68	911.25
O	- Open	0.90 x 2.10	3'0" x 7'0"	Pro. Ground Floor (Plinth Area = FSI)	40.26	433.19
W	- Window	1.00 x 1.20	3'0" x 4'0"	Total Builtup Area (G.F)	40.26	433.19
V	- Ventilator	0.76 x 0.76	2'6" x 2'6"	Carpet Area (G.F)	28.00	301.40
SUNSHADE Width - 0.45m-1'6"				Open Area	44.42	477.95

SCALE : 1:100

LEGANDS:-		
	Site Boundry	1. Rain water to be connected with R W H Tank 2. Bath ,Kitchen waste water to be used for Garden purpose. 3. Solar Water Heater to be provided. 4. W/C water to be connected with Septic Tank 5. RWH_CAPACITY_L = 2000LTRS 6. All Dimension are in meter
	Pro. Building	
	Existing Road	

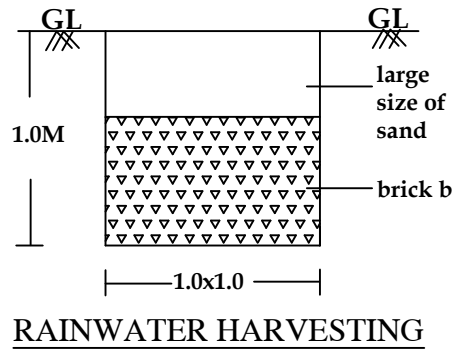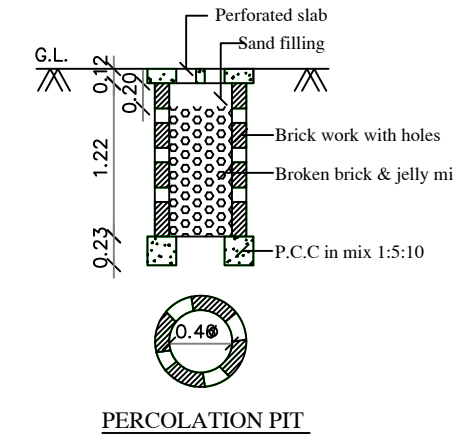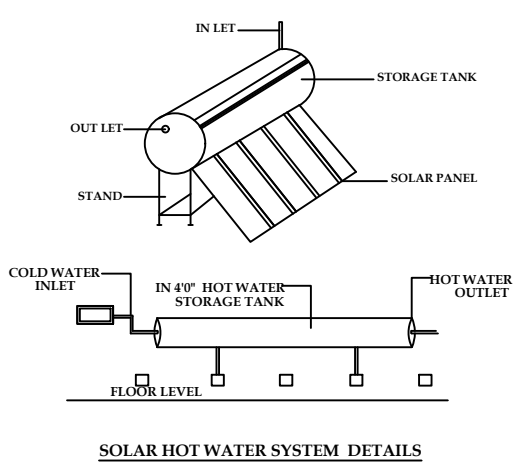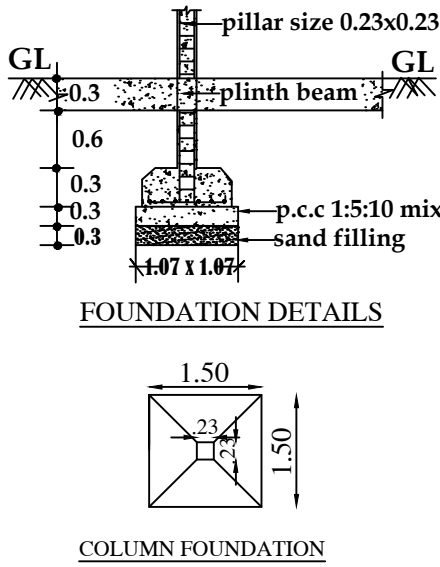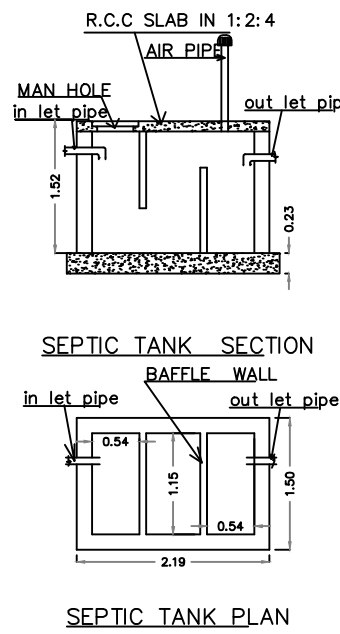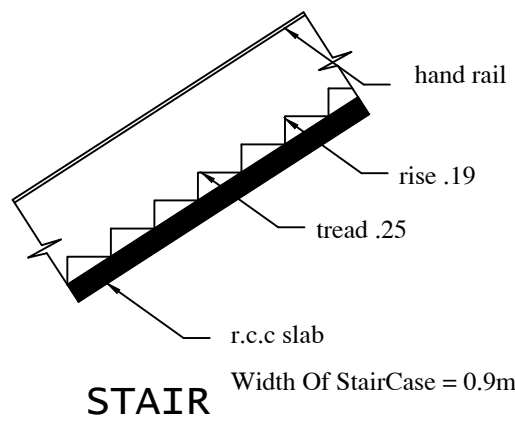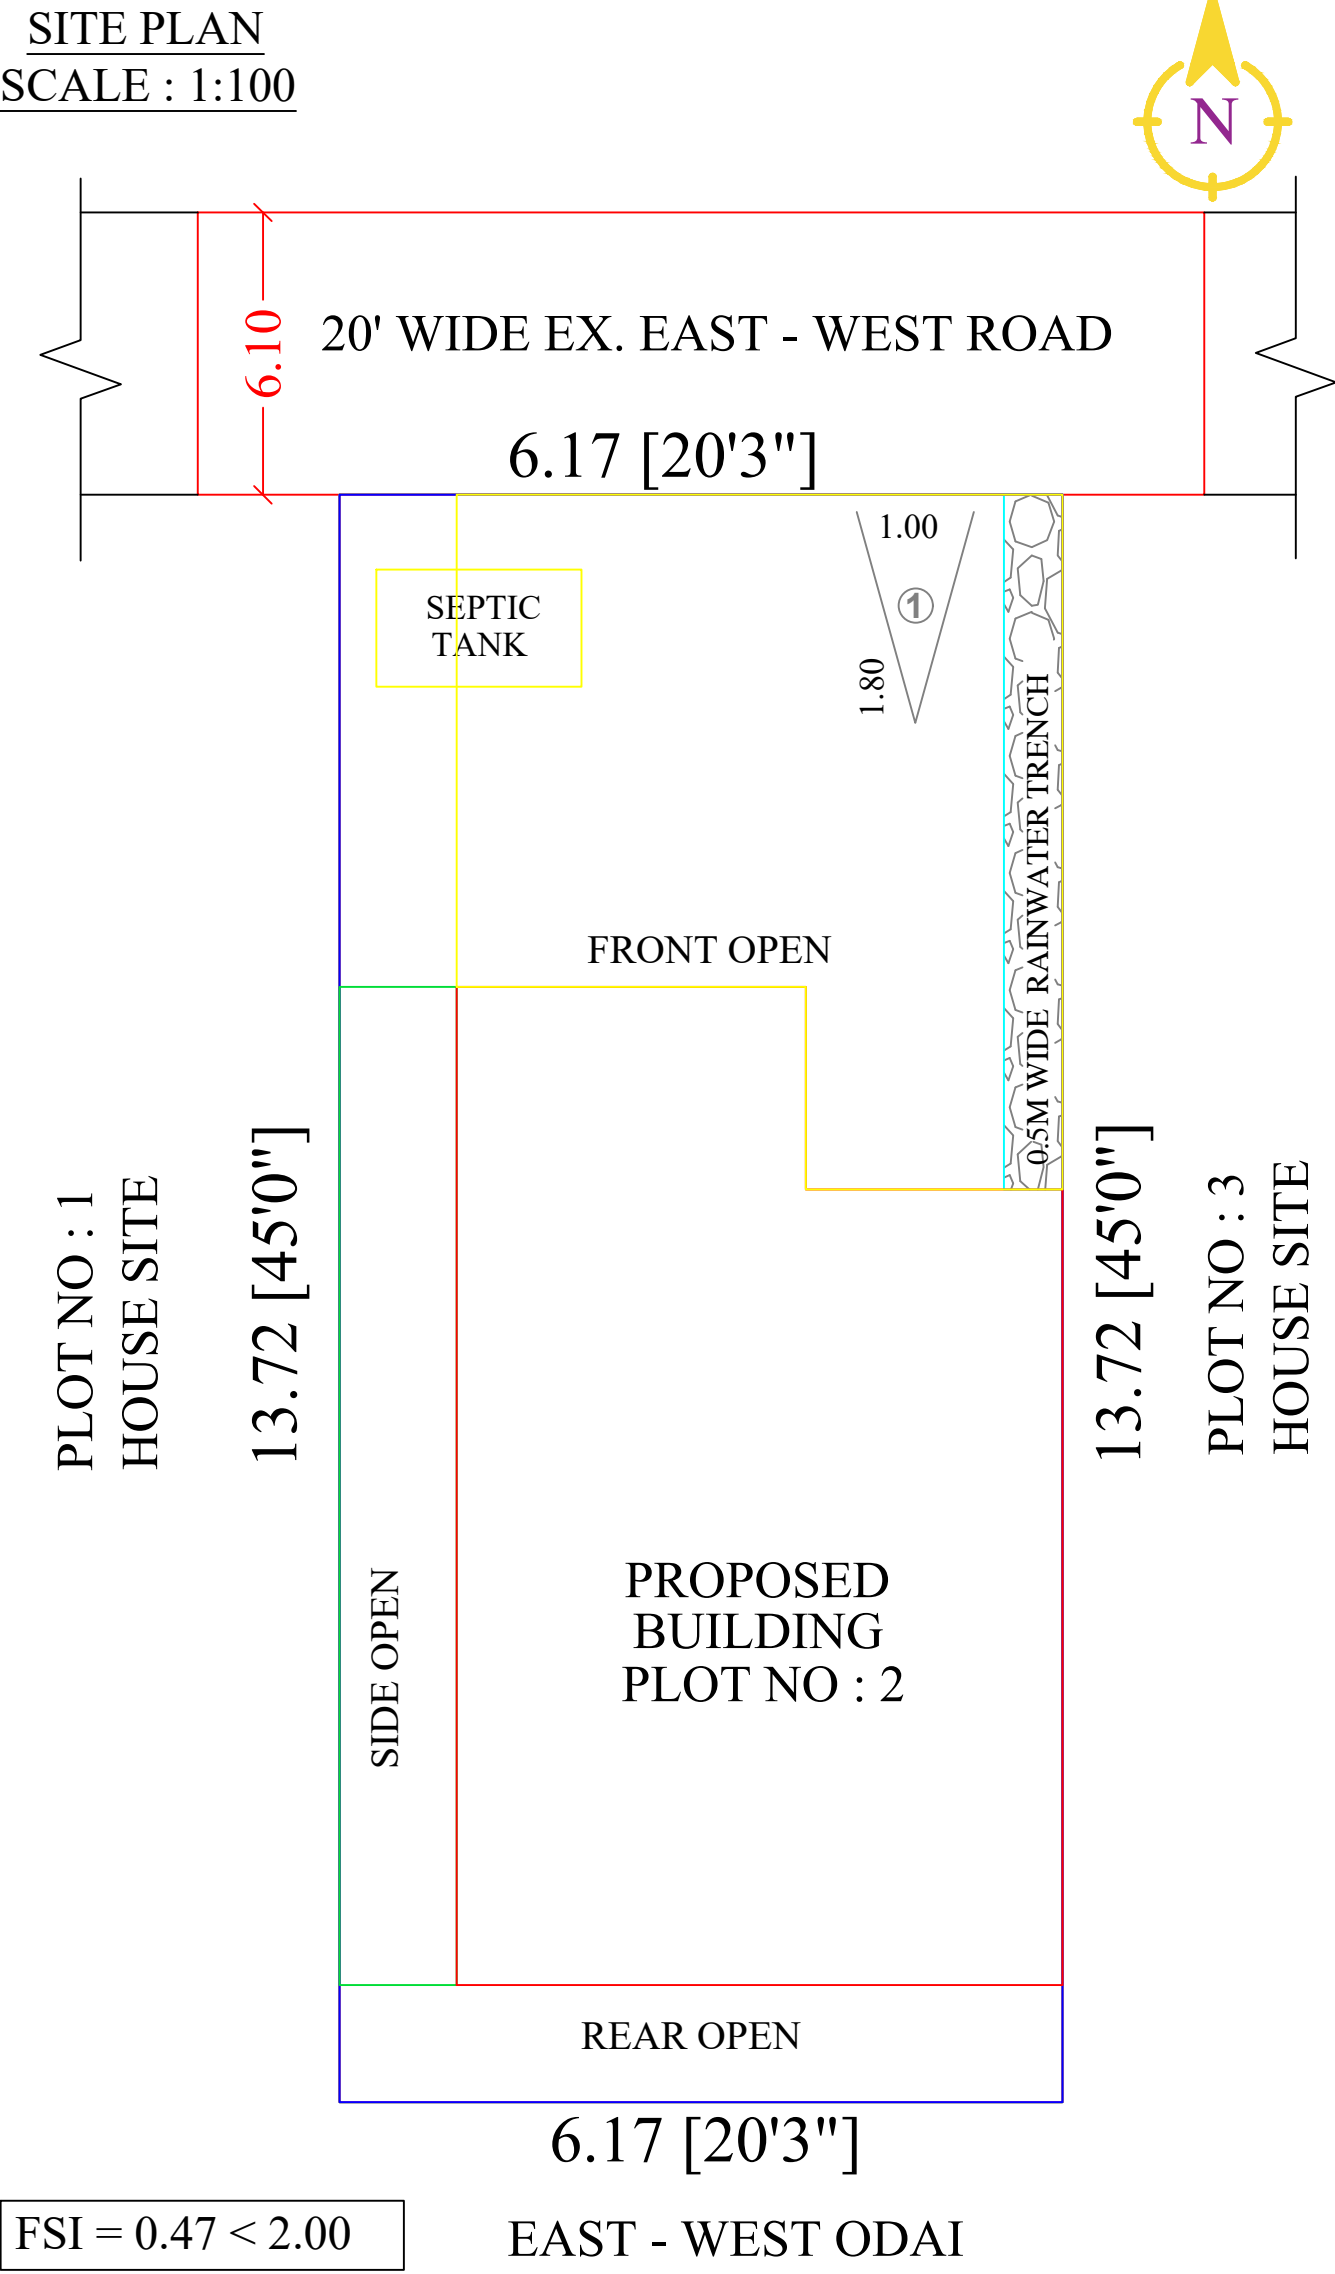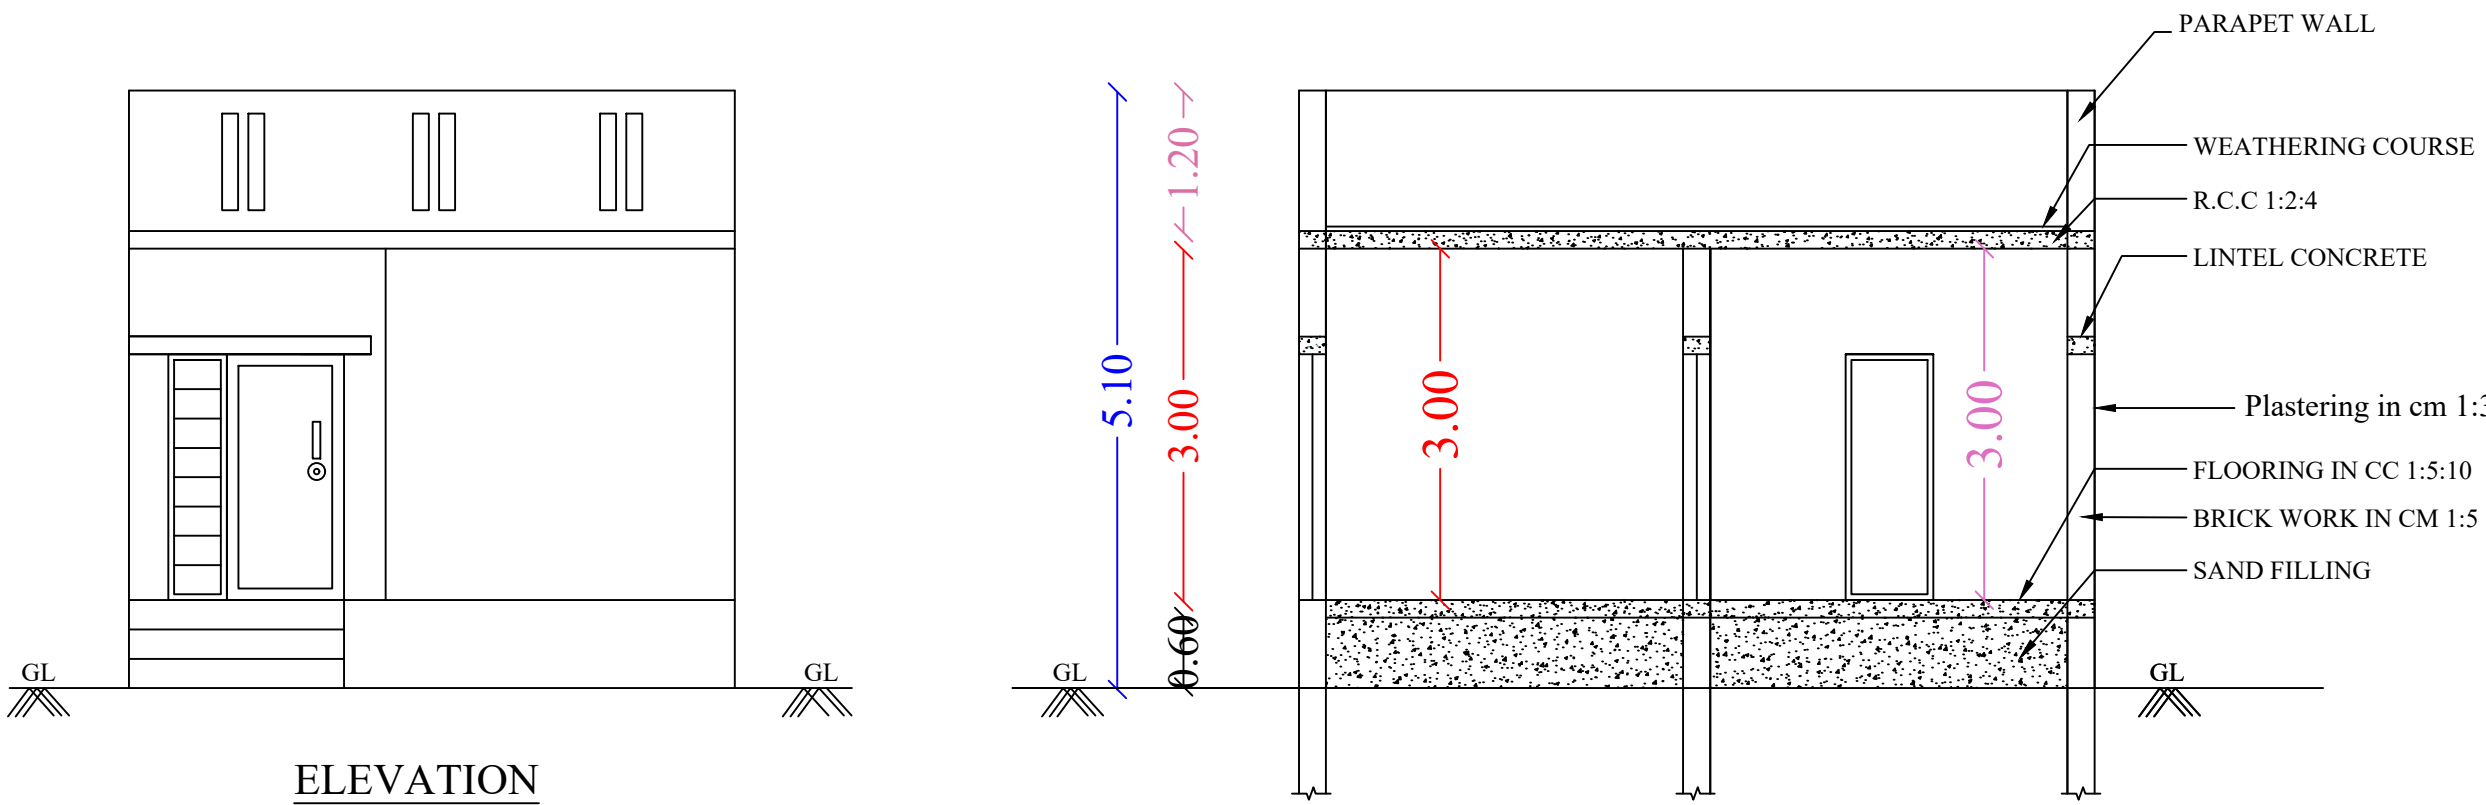

OFFICE USE

(R. SURULIMANI)

APPLICANT

REGISTERED ENGINEER

Er.S.RAVIKUMAR,
SHREE CONSTRUCTIONS,
PARAMASIVAN KOVIL STREET,
BODINAYAKANUR,
THENI (DT) -625 513,
CELL NO : 8248550185.

