

PP

APPROVAL RECORD

Planning Permission

Theni

Theni district, Tamil Nadu

APPROVAL TYPE




Building Plan

ISSUING AUTHORITY




Town Panchayat

The approval as the planning authority issued it, reproduced in full behind this page.

An approval speaks to what was sanctioned, not to what was built. Completion is a separate record.

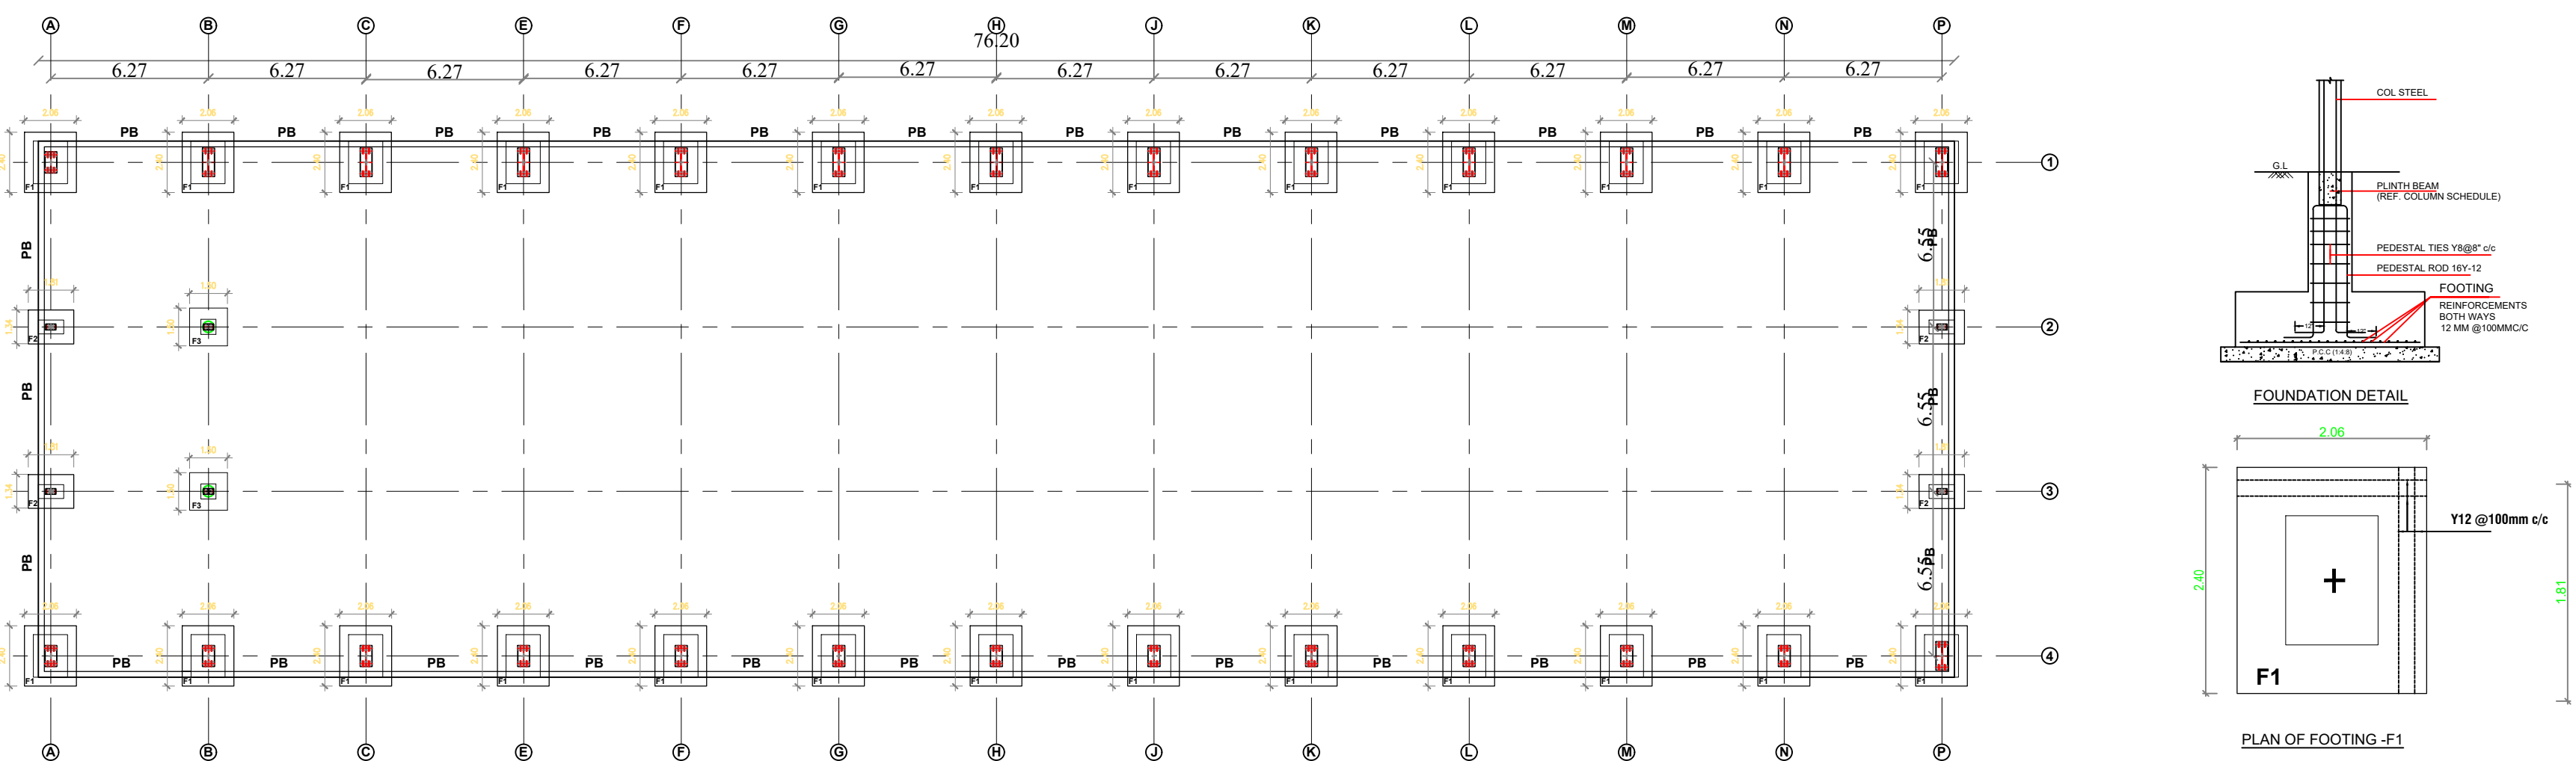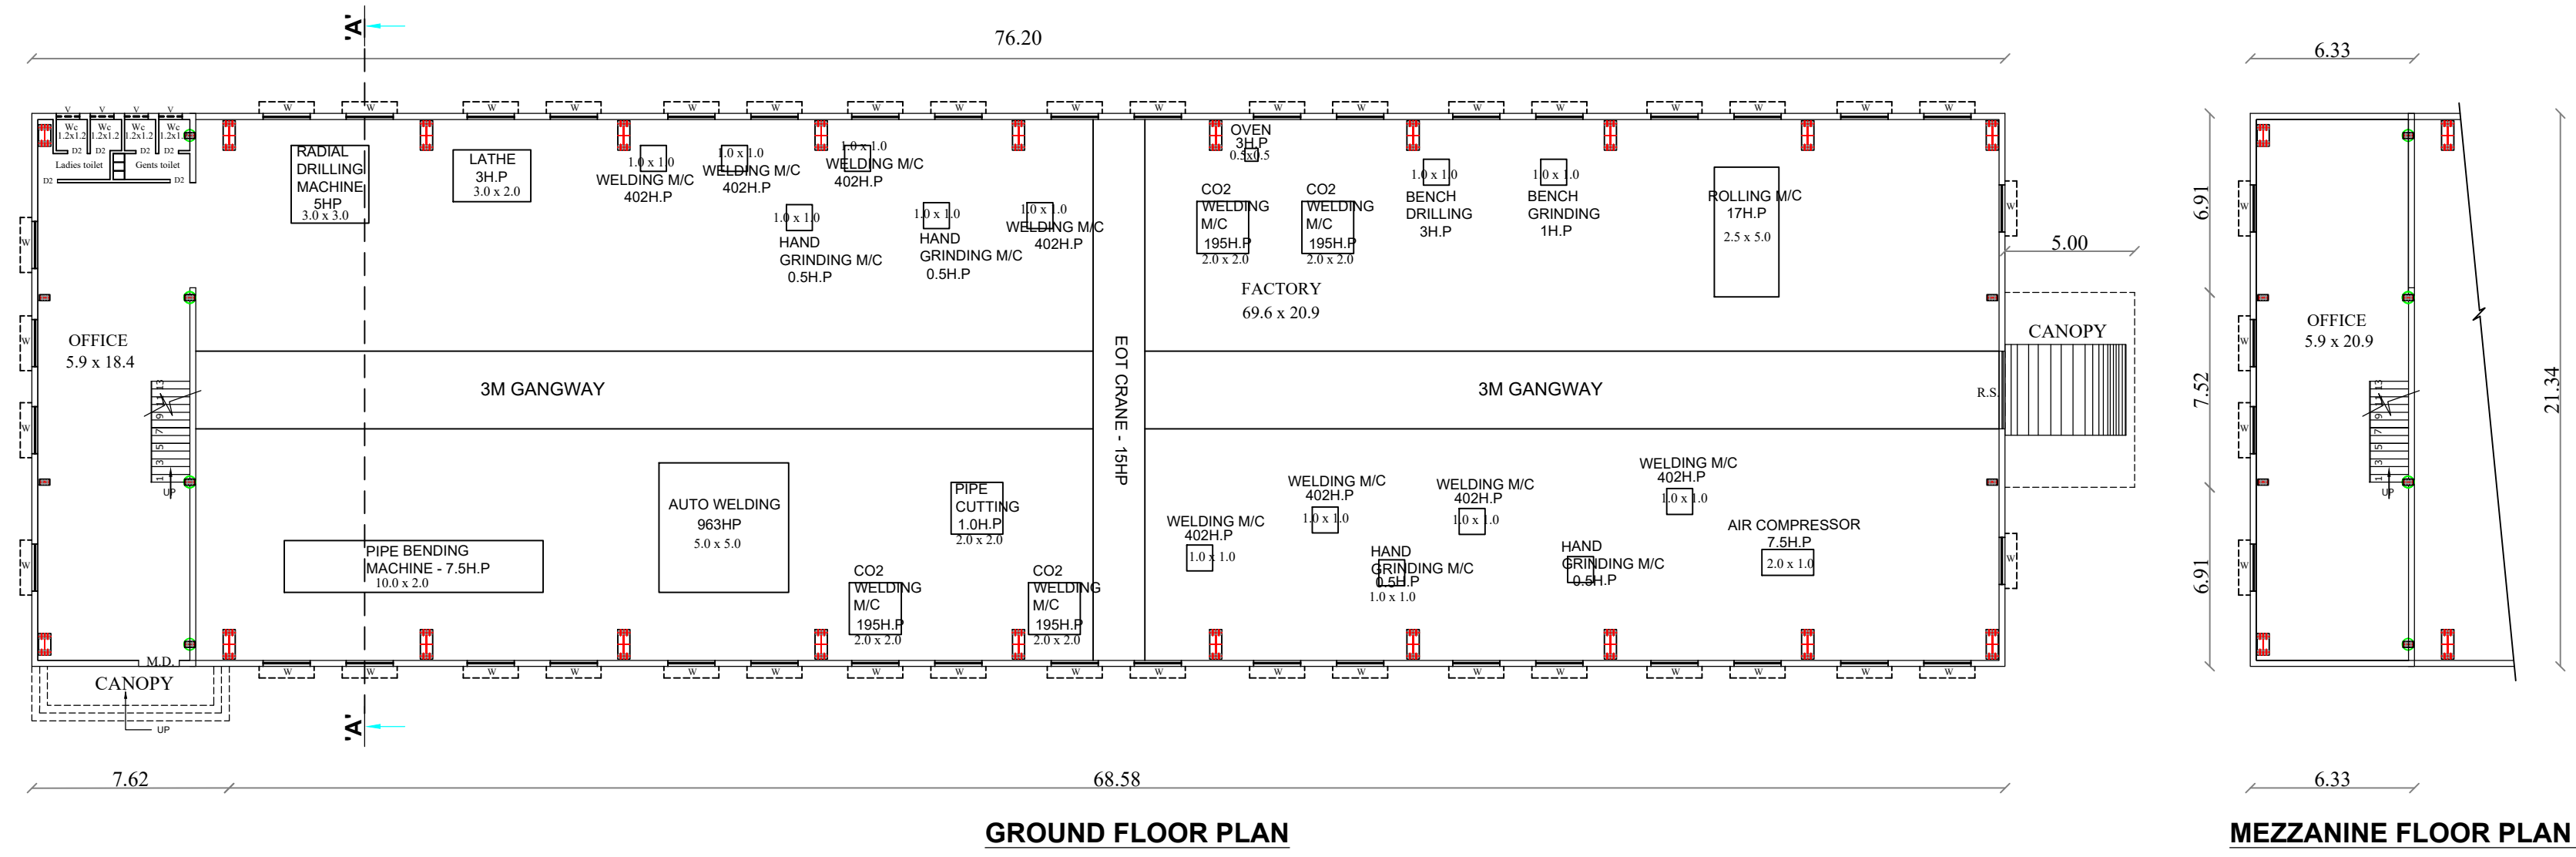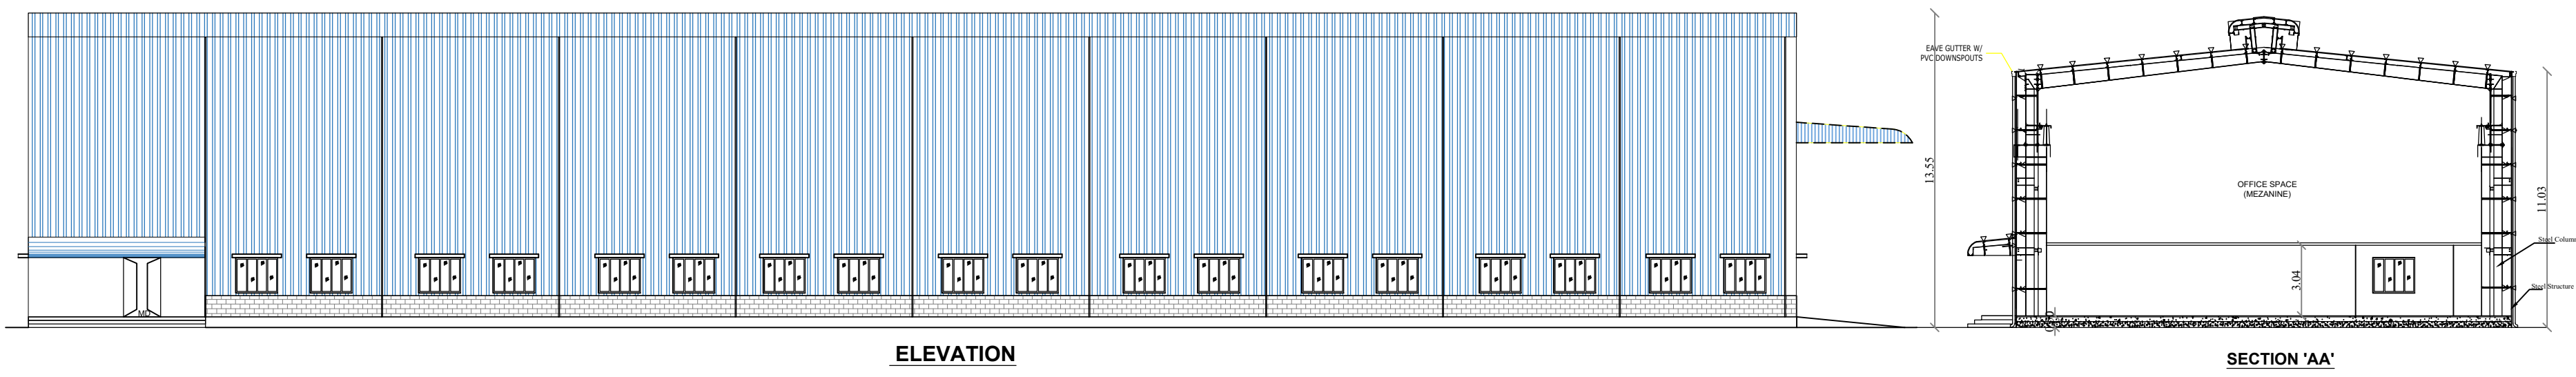

SL	FOOTING NO	NAME	FOOTING SIZE		Individual size	FOOTING REINFORCEMENT
			L	B		
1	F1		2.05M	2.40M	600 MM	1400mmx1400mmH 16-Y12 Y12mm Ø BAR@ 150MM C/C
2	F2		1.34M	1.81M	530 MM	1000mmx600mmH 10-Y12 Y12mm Ø BAR@ 150MM C/C
3	F3		1.50M	1.50M	450 MM	600mmx600mmH 4-Y12 Y12mm Ø BAR@ 150MM C/C

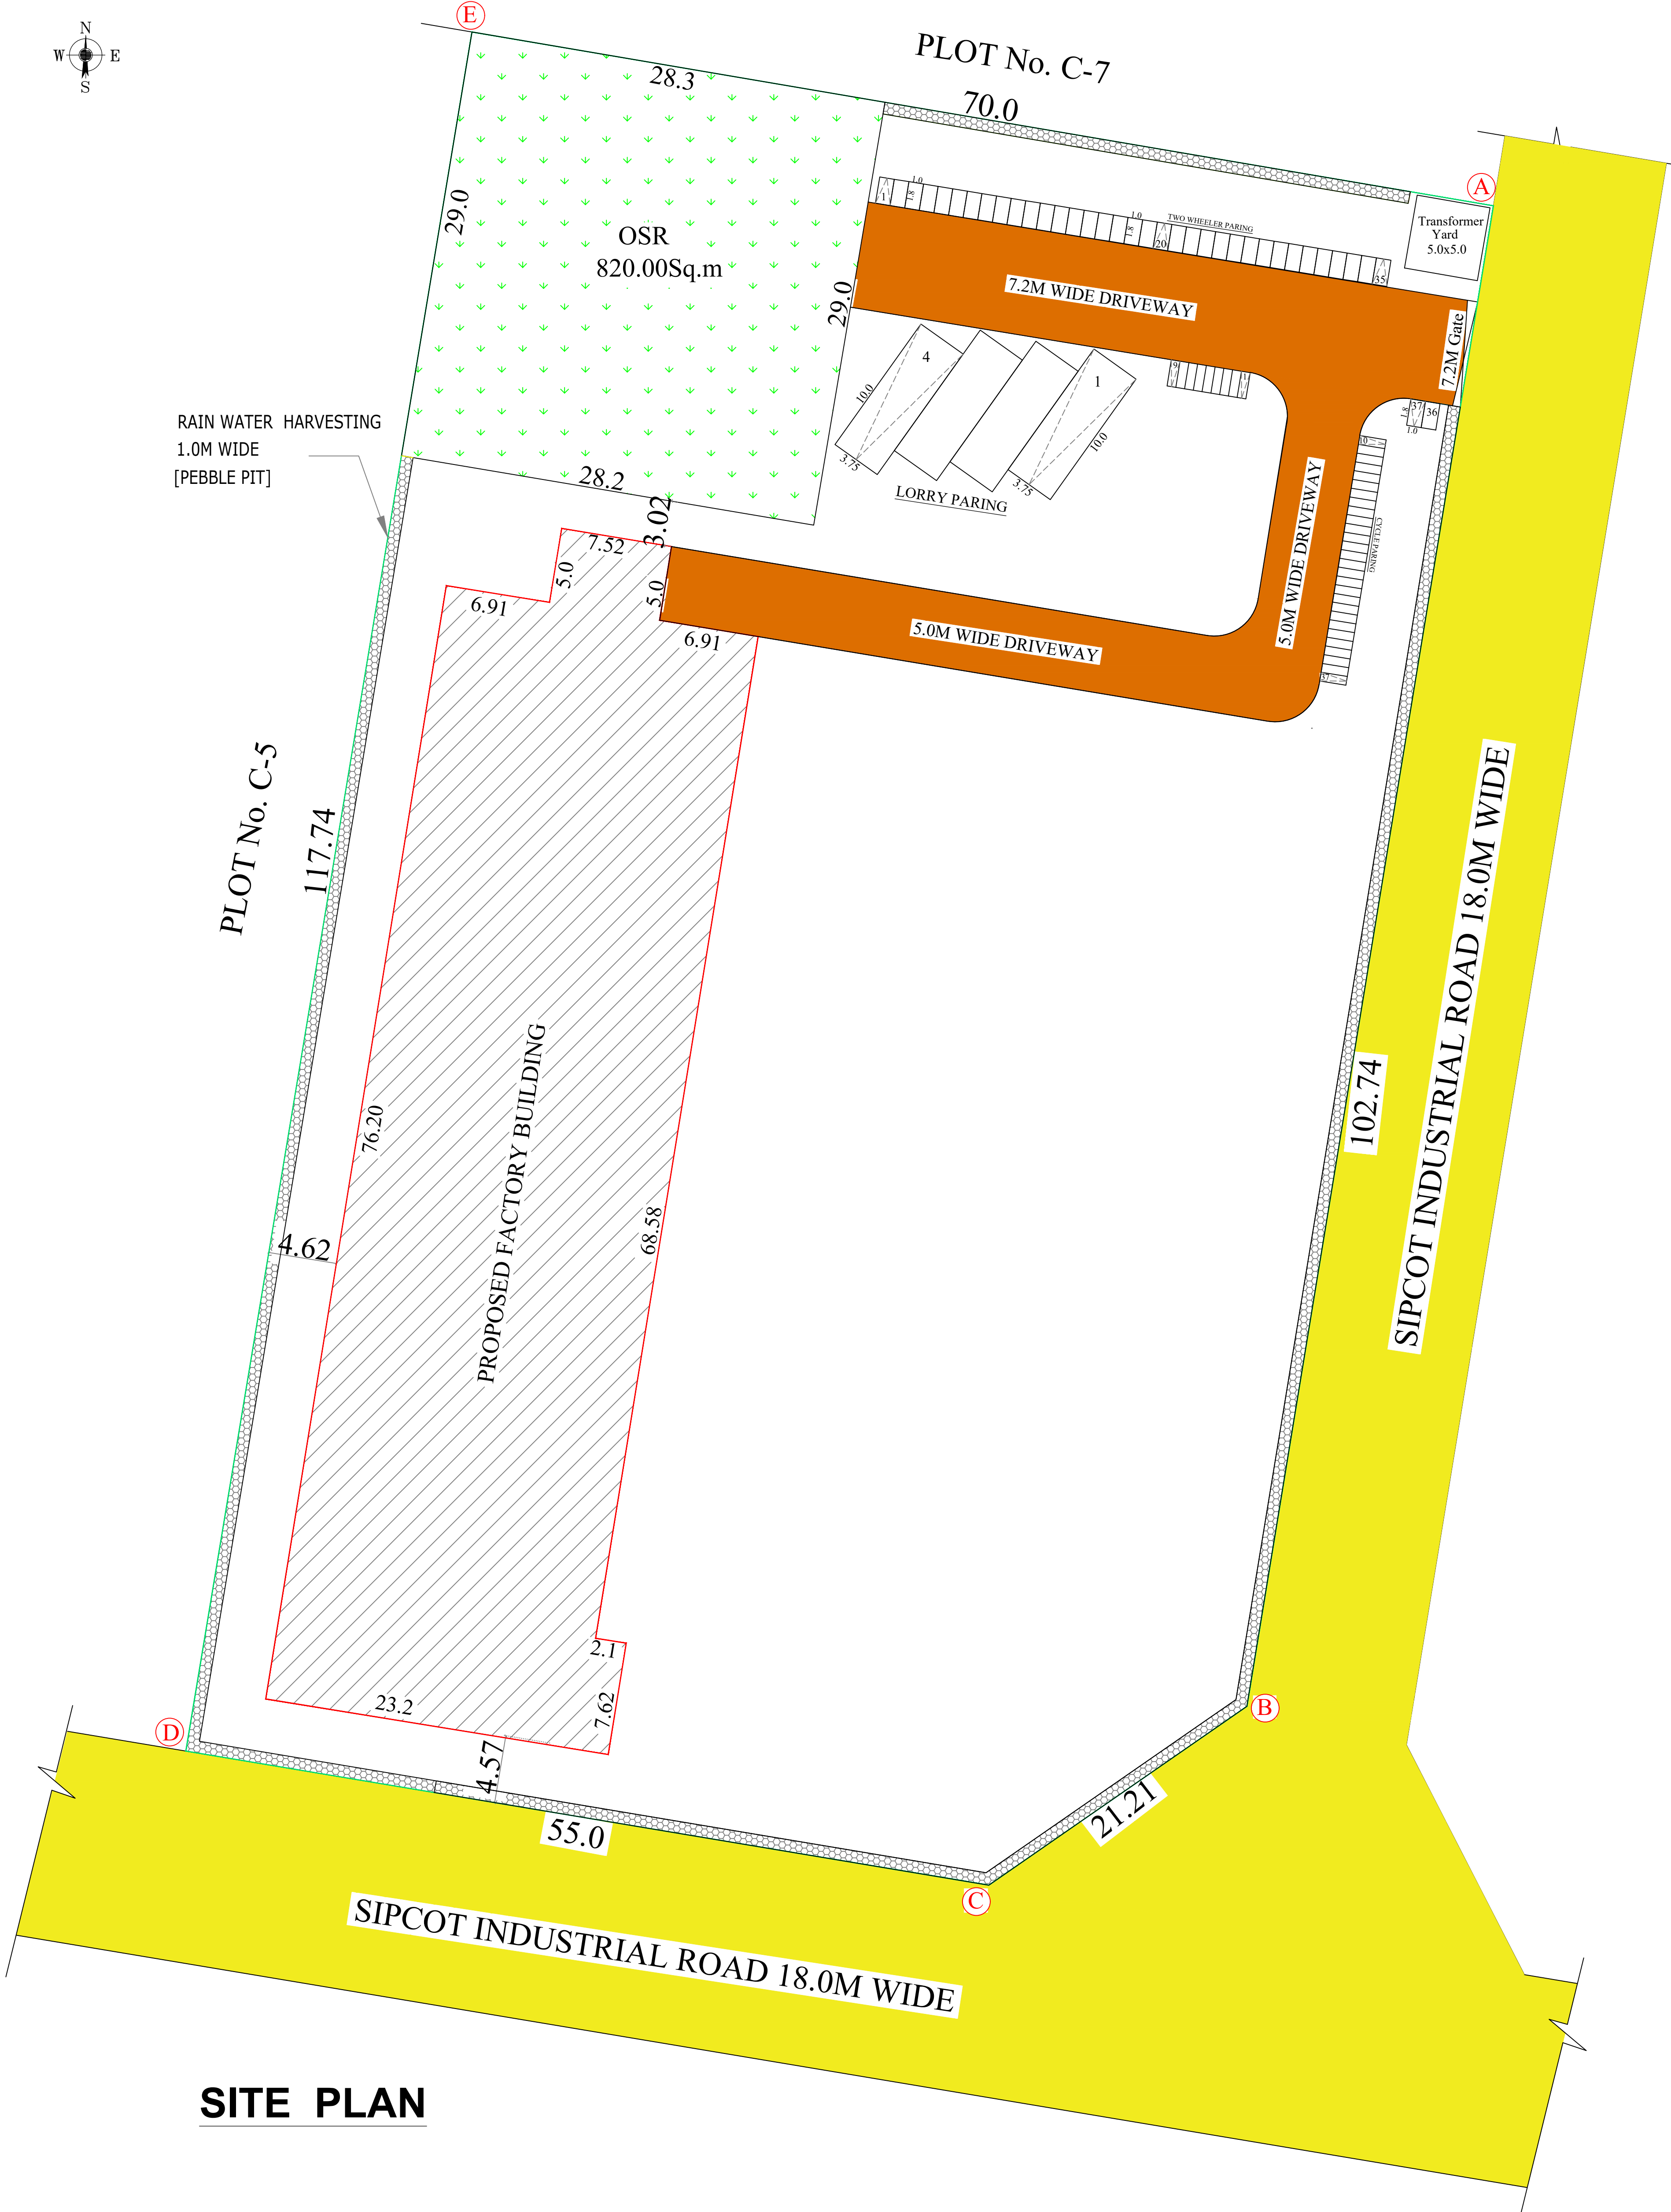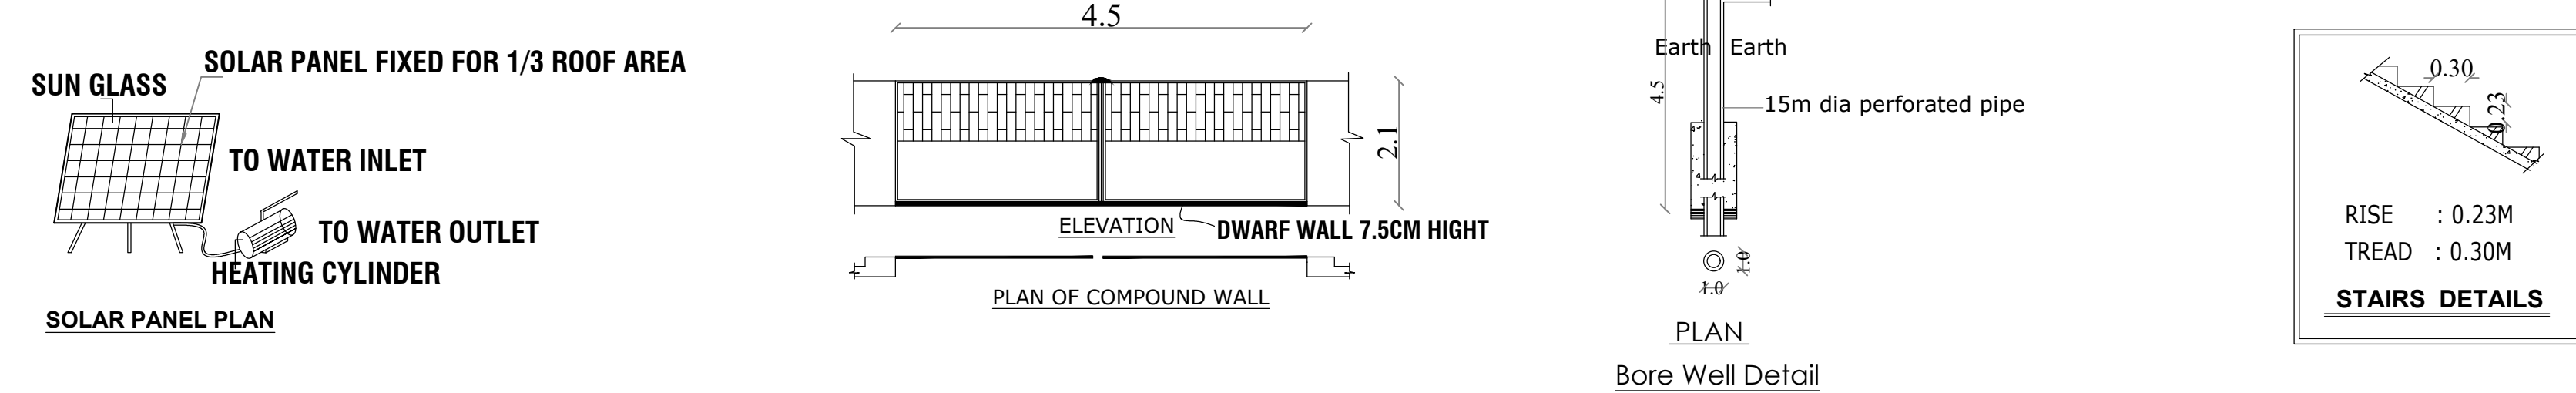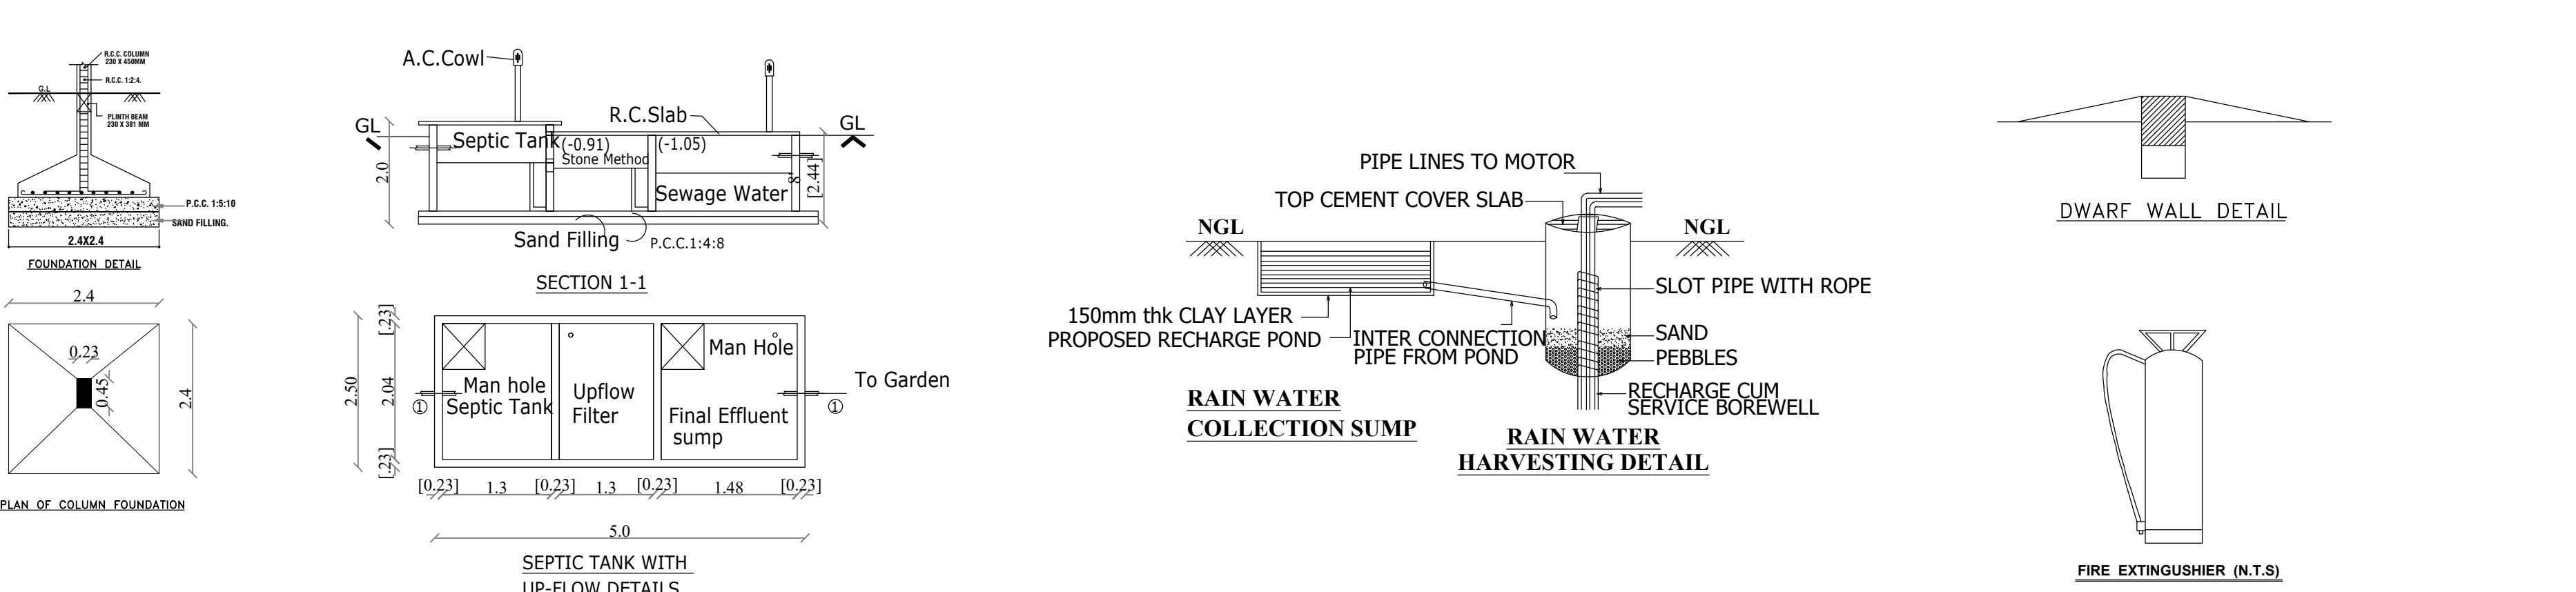

PLAN SHOWING THE PROPOSED CONSTRUCTION
OF A FACTORY BUILDING FOR
M/S. MAXTHERM BOILERS PVT LTD.,
AT S.No. 167pt & 376pt, PLOT No. C-6, SIPCOT INDUSTRIAL
COMPLEX, PHASE - II, MATHUR VILLAGE, CHEYYAR,
VEMBAKKAM TALUK, THIRUVANNAMALAI DISTRICT.

Category :- Orange
Manufacturing :- Grinding & Welding

SCALE 1:100	DIMENSION ARE IN METER
SITE DETAILS	SCHEDULE OF JOINERY
PROPOSED SITE	R.S ROLLING SHUTTER [3.00 X 3.00]
PROPOSED BUILDING	D DOOR [1.20 X 2.13]
EXISTING ROAD	D2 DOOR [0.76 X 2.13]
DRIVEWAY	V VENTILATOR [0.91 X 0.61]
OSR	W WINDOW [1.52 X 1.52]
	G.G GRILL GATE [0.91 X 2.13]

WORKERS DETAILS	SANITATION DETAILS
MALE - 50 No's	ij Ladies Toilet => Wc - 2 Nos
FEMALE - 10 No's	ij Gents Toilet => Wc - 2 Nos
TOTAL - 60 No's	Urinals - 3 Nos

HP DETAILS	TOTAL HP - 5024 HP
AREA DETAILS	SQ.MT.
PLOT AREA (As per Document)	: 8134.18 Sq.M [or] 2.01 Acres

SL.NO	BUILDING NAME	NON FSI AREA IN Sq m	FSI AREA IN Sq m	TOTAL BUILTUP AREA IN Sq m
1.	FACTORY BUILDING	-	1679.73	1679.73
	PRO.GROUND FLOOR	-	135.15	135.15
	PRO.MEZZANINE FLOOR	-	135.15	135.15
	TOTAL AREA	-	1814.88	1814.88

DESCRIPTION	CALCULATION	PERMISSIBLE MAX FSI	PROPOSED
FLOOR SPACE INDEX	1814.88 / 8134.18	1.5	0.22

PARKING DETAILS	REQUIRED	PROVIDED
CAR PARKING	3 No's	3 No's
LORRY PARKING	4 No's	4 No's
TWO WHEELER PARKING	37 No's	37 No's
CYCLE PARKING	37 No's	37 No's

ONLINE APPLICATION NO: SWP/BPA/0018935/2023
APPROVED NO : BP/AD-DTCP(TVM):49/2023

For MAXTHERM BOILERS PVT. LTD.

OWNER'S SIGNATURE

For SRI JANAKI & ASSOCIATES

STRUCTURAL ENGINEERING

For SRI JANAKI & ASSOCIATES

ARCHITECT ENGINEER

Eight ways to know a piece of land before you pay for it.

This report covers one part of the picture. These cover the rest, drawn from the same government records, for any property in Tamil Nadu.

LandLens One

Ask anything about a property and get an answer grounded in live government records, with the sources shown.

[/landlens/one](#)



Verify My Land

Every record check run on one property and returned as a single report.

[/landlens/verify-my-land](#)



Legal Opinion

An advocate's written opinion on the title, built on the records we pull for it.

[/landlens](#)



One Map

Every layer on one map: the parcel, its boundary, zoning, water bodies and what sits around it.

[/landlens/one/map](#)



PriceMap

What land actually changed hands for around this plot, taken from the registered deeds.

[/landlens/pricemap](#)



Build Scope

What you are allowed to build here: floor space, height, coverage and setbacks.

[/landlens/build-scope](#)



Property Tracker

Watch a property and hear about it when something new is registered against it.

[/landlens/property-tracker](#)



Deal Room

Run the transaction in one place: documents, stamping, signatures and the parties.

[/landlens/deal-room](#)



Twenty-four checks you can run yourself, at no cost.

Records and verification

The registers themselves, read for you.

Encumbrance Certificate

Patta and Chitta

Field Measurement Sketch

EC Analyzer

Bank charge check

Court case search

Seller background check

Approval check by survey

Value and duty

What it is worth and what it costs to register.

Guideline value by street

Guideline value by survey

Stamp duty and registration fees

Capital gains

Floor space index

Area unit converter

Zoning and land use

What the plan says can happen on this land.

Land use zone finder

CMDA land use check

Coastal regulation zone

Master plan check

Water bodies finder

Airport height clearance

Registers and directories

Who holds it, and which office keeps the record.

Find your registering office

Temple property check

Waqf property check

RERA register



Every free tool
/tools



Services we run
for you
/services



The LandLens
suite
/landlens/one



Every claim in this document traces back to a government record.

Legal opinions, due diligence and title verification

Building plan, layout and sub-division approvals

Completion and occupancy certificates, regularisation

Escrow, negotiation and NRI property management

Land survey, soil testing, architecture and construction

Verified RealEstate
3/350/2 Mettukuppam,
OMR Thoraipakkam,
Chennai 600 097, India
hello@verified.realestate
+91 9996 12 9996

Prepared from the registers named on the page each finding sits on. Where a register could not be read, this document says so in its place rather than leaving the gap to be read as a clean result.

