


PLAN SHOWING THE PROPOSED CONSTRUCTION OF RESIDENTIAL BUILDING IN PLOT No.9(EAST PART), S.No: 1471/5B1B, OLD S.No.1471/5B(PART), LAYOUT No.L.P/AD DTCP(TD) No. SWP/01/2023, SAKTHI AVENUE-II, VEERAPANDI VILLAGE, PALANICHETTIPATTI -TOWN PANCHAYAT, THENI TALUK & THENI DISTRICT.

APPLICANT'S NAME: P.SUGUNA, W/o.PATHRINATHAN.,

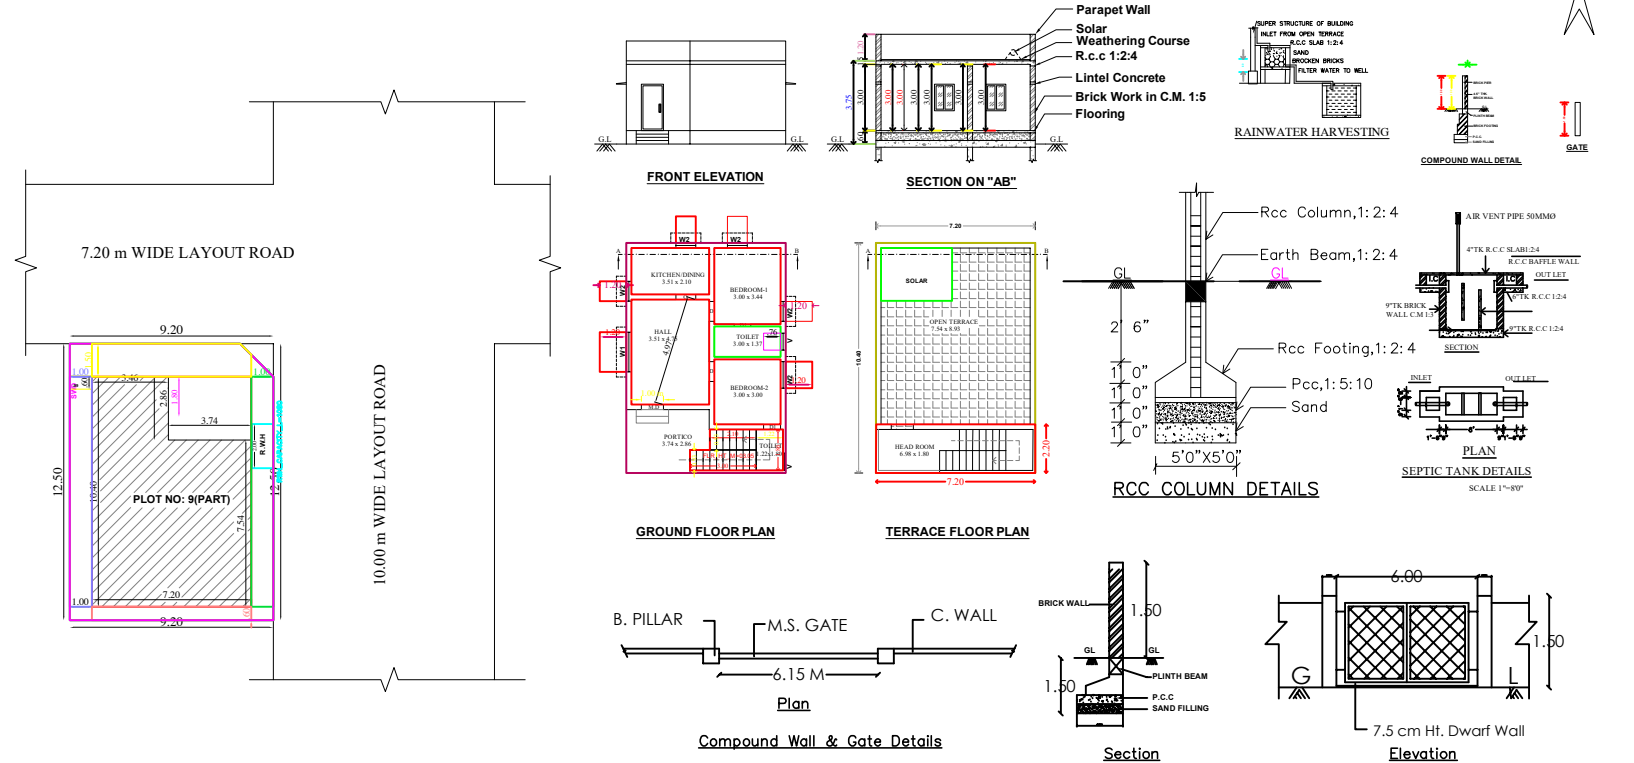

SITE AREA DETAILS:-				
SL.NO	S.NO.	AREA (Sq.M) (PATT)	AREA (Sq.M) (As Per Site)	AREA (Sq.M) (As Per Approved Plan)
1	1471/5B1B	414.00	113.875 (1124.90 Sq.M)	113.875

BUILTUP AREA DETAILS:-				
SL.NO	FLOOR DETAILS	FSI (Sq.M)	NON FSI (Sq.M)	TOTAL (Sq.M)
(i)	Pro.Ground Floor	74.88	-----	74.88
(ii)	Head Room	-----	15.41	15.41
	Total	74.88	15.41	90.29

PARKING DETAILS:-				
No.Of Car Parking Required	=	00 Nos		
No.Of Car Parking Provided	=	00 Nos		
No.Of Two Wheeler Parking Required	=	00 Nos		
No.Of Two Wheeler Parking Provided	=	00 Nos		

NOTES:

1. Rain Water Harvesting System to be Provided.
2. Bath, Kitchen waste water to be used for Garden purpose.
3. Solar Energy System to be Provided.
4. W/C water to be connected with Septic Tank.
5. Fire Resistance to be provided.
6. Emergency alarm to be provided.
7. Structure is Designed Safely for Earthquake Resistance.
8. First Aid Box with all Equipment to be provided.
9. Mechanical Ventilation provided.(whether it is used)

OFFICE USE	
APPLICANT	REGISTERED ENGINEER

Signature Not Verified
Signed by: Executive Officer
Location:Theni
Date:2023.12.21 14:25:04