
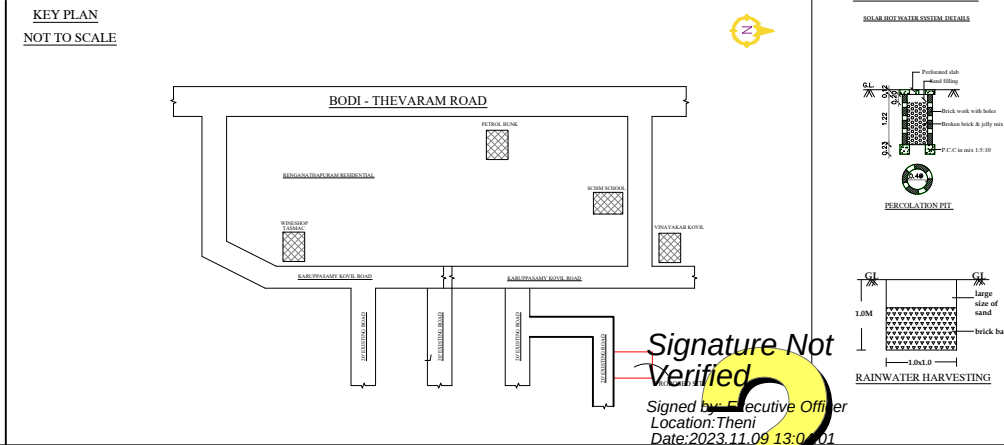
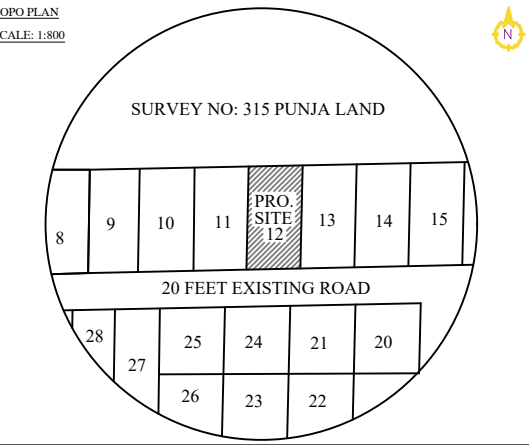


THE PLAN SHOWING THE PROPOSED CONSTRUCTION OF THE GROUND FLOOR RCC ROOF RESIDENTIAL BUILDING IN PLOT NO : 12,

SURVEY NO : 316/2, NEW SUB DIVISION SURVEY NO : 316/2E & 316/2A5, "Dr.A.P.J. ABDULKALAM NAGAR", MELACHOKKANATHAPURAM VILLAGE,

MELACHOKKANATHAPURAM TOWN PANCHAYAT, BODINAYAKANUR TALUK, THENI DISTRICT.

APPLICANT: S. SEKAR, S/o . SOLAIMALAI ...

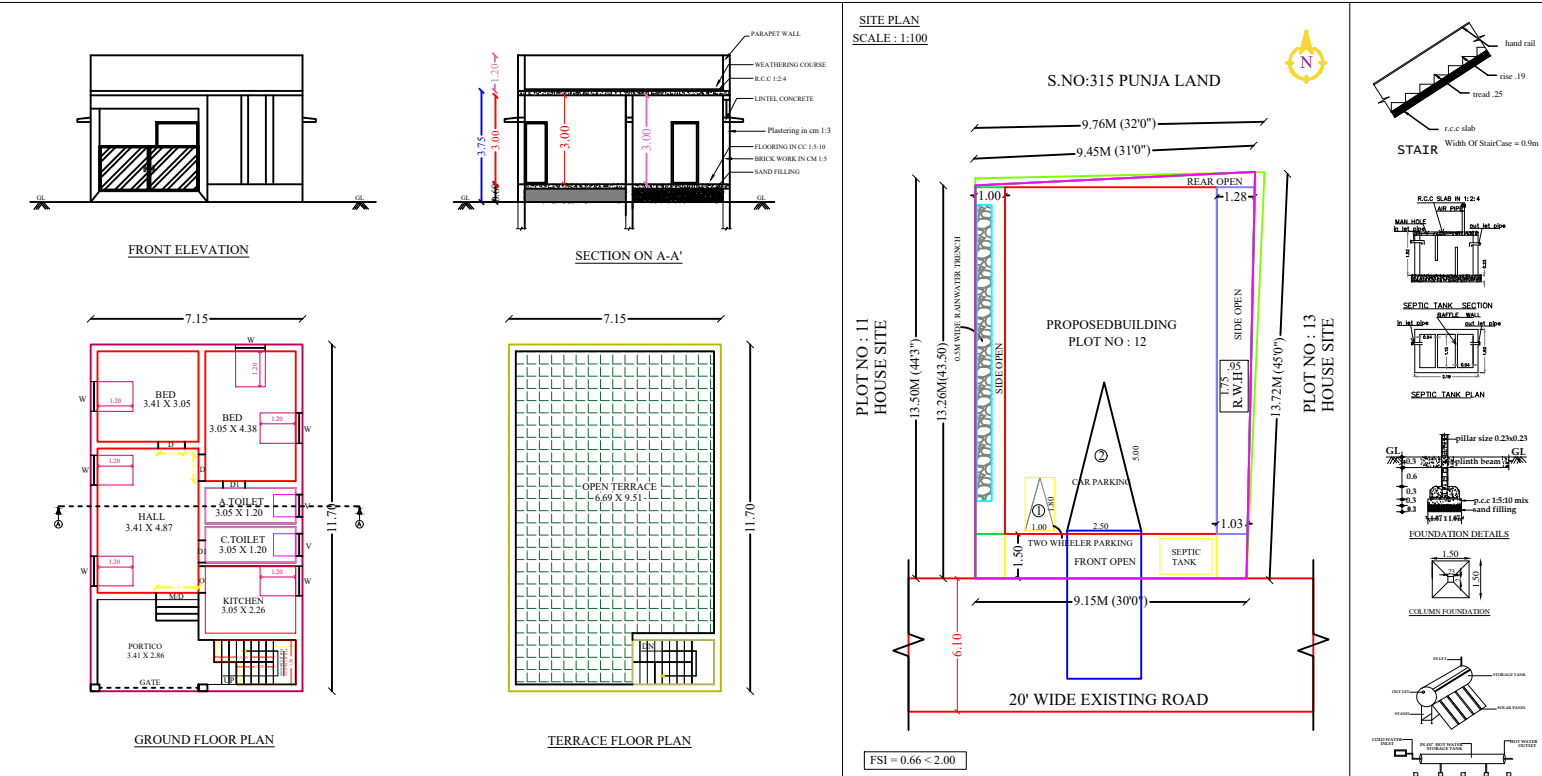

JOINERY DETAILS:-				AREA DETAILS:-		Sq.Mt	Sq.Ft
MD	- Main Door	0.90 x 2.10	30" x 70"	Site Area	(As Per Document)	125.33	1349.62
D	- Door	0.90 x 2.10	30" x 70"	Site Area	(As Per Patta)	128.57	1383.37
O	- Open	0.90 x 2.10	30" x 70"	Site Area	(As Per site boundary area)	125.33	1349.62
W	- Window	1.00 x 1.20	30" x 40"	Pro. Ground Floor (Plinth Area = FSI)		83.66	900.51
V	- Ventilator	0.76 x 0.76	26" x 26"	Total Builtup Area (G.F.)		83.66	900.51
SUNSHADE Width - 0.45m-1'6"				Carpet Area (G.F.)		65.10	700.73
				Open Area		41.67	449.11


- LEGENDS:-**
- Site Boundry
 - Pro. Building
 - Existing Road
- NOTE :-**
1. Rain water to be connected with RWH Tank
 2. Bath, Kitchen waste water to be used for Garden purpose.
 3. Solar Water Heater to be provided.
 4. W/C water to be connected with Septic Tank
 5. RWH_CAPACITY_L = 2000LTRS
 6. All Dimension are in meter

APPLICANT :

S. SEKAR

REGISTERED ENGINEER :

Er.S.RAVIKUMAR,
SHREE CONSTRUCTIONS,
PARAMASIVAN KOVIL STREET,
BODINAYAKANUR,
THENI (DT) -625 513,
CELL NO : 8248550185.

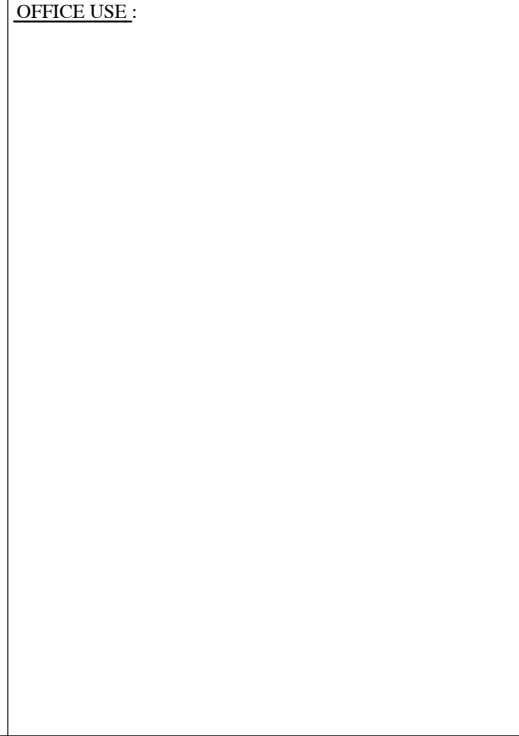

Signature Not Verified

Signed by: Executive Officer
Location: Theni
Date: 2023.11.09 13:00:01