
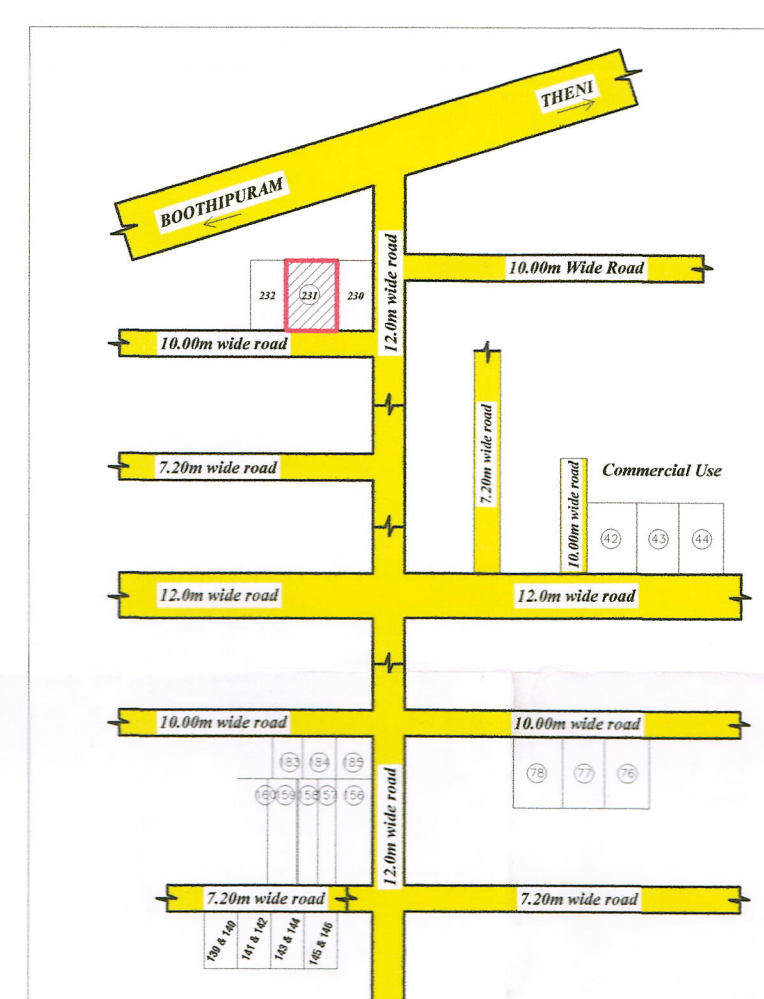
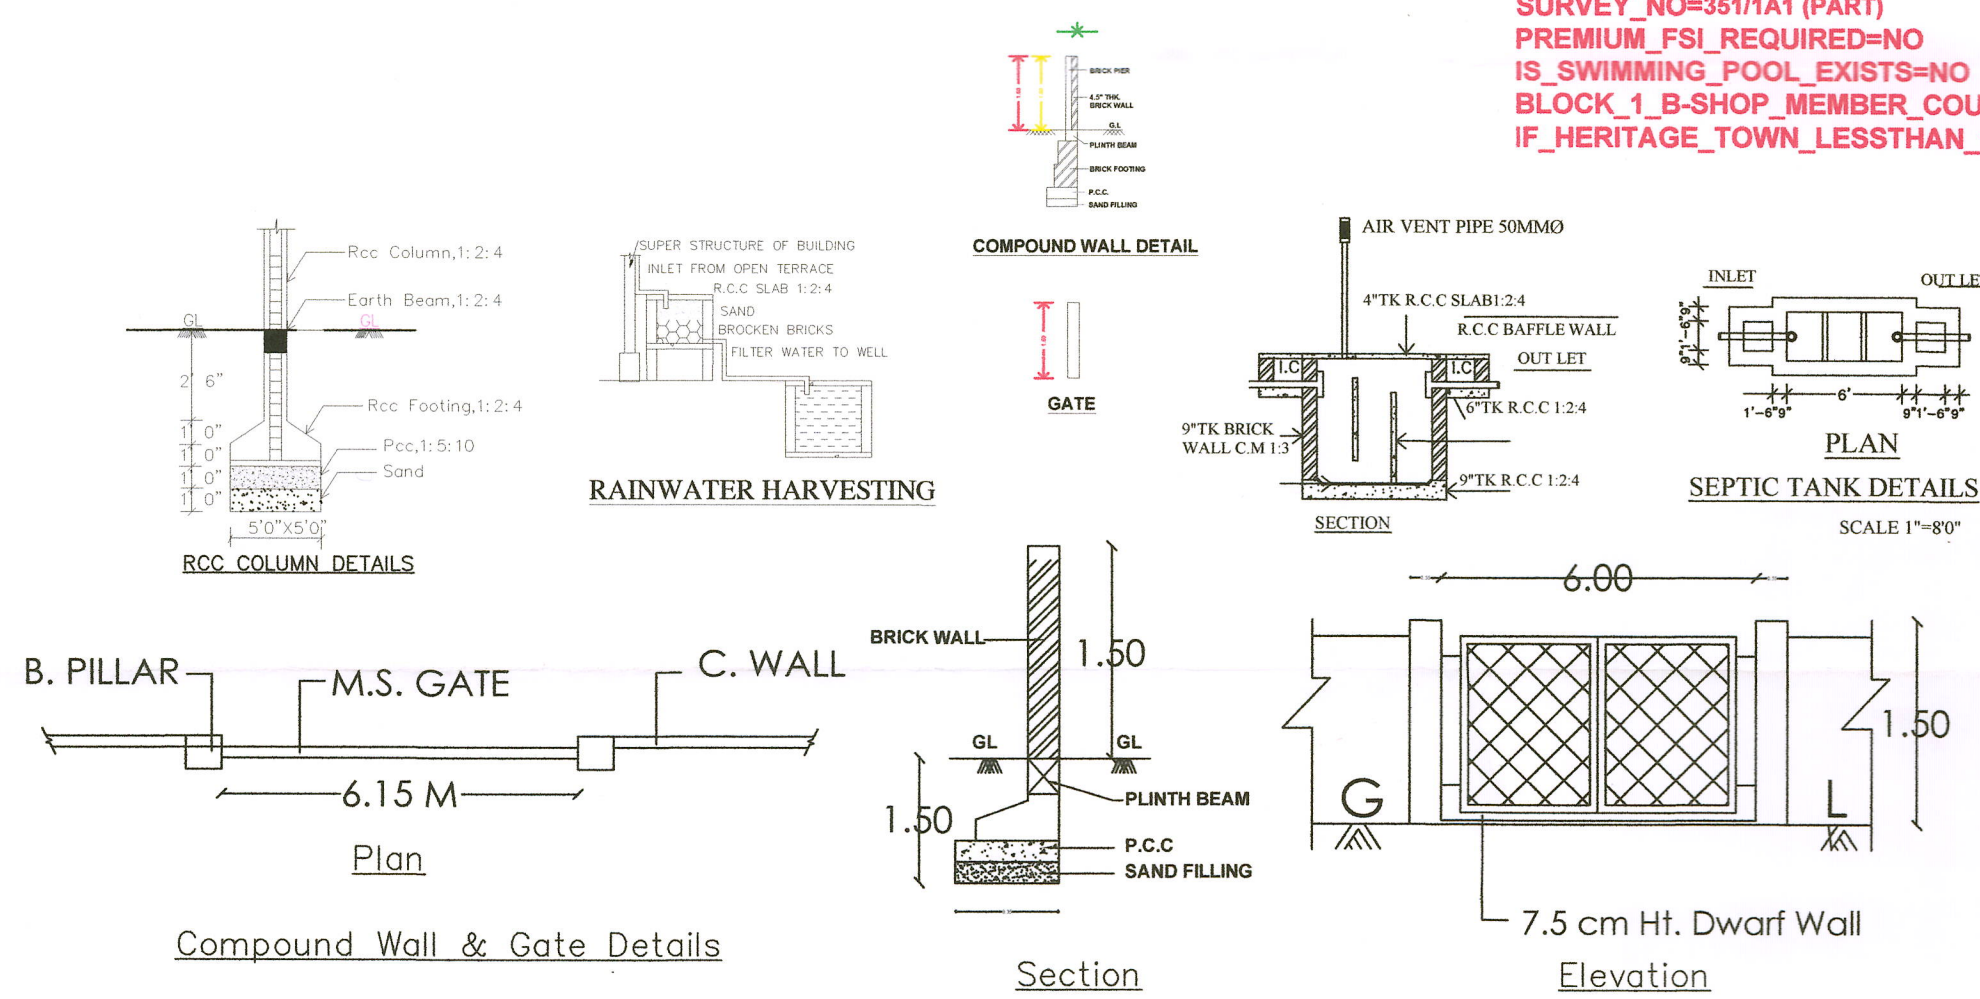
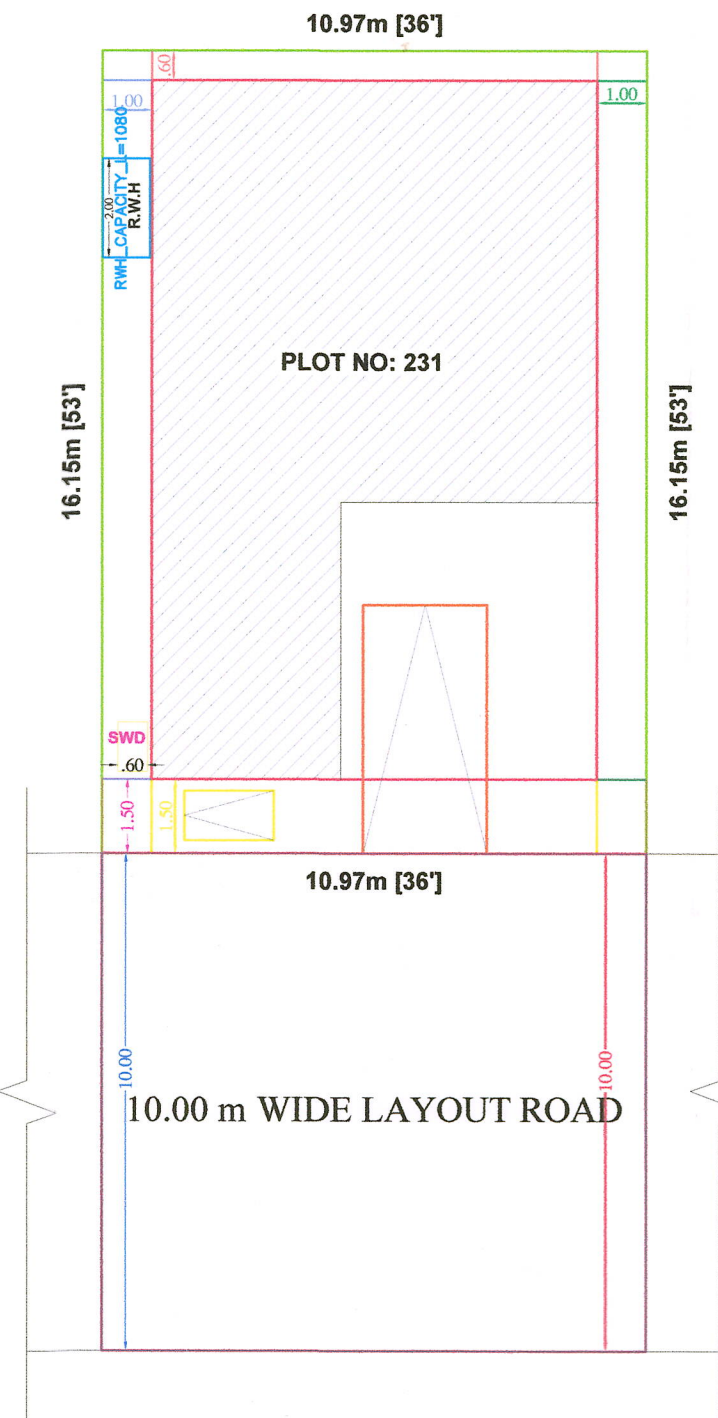


PLAN SHOWING THE PROPOSED CONSTRUCTION OF GROUND FLOOR RESIDENTIAL BUILDING IN PLOT NO.231, S.No.351/1A1(PART),
DTCP APPROVED LAYOUT NO:-61/2020, VASANTHAM NAGAR, BOOTHIPURAM TOWN PANCHAYAT, BOOTHIPURAM VILLAGE AT BODINAYAKKANUR T.K & THENI D.T.,

APPLICANT NAME:- Mr.S.VINOTHKUMAR S/O. Mr.SUBBURAMAN.,

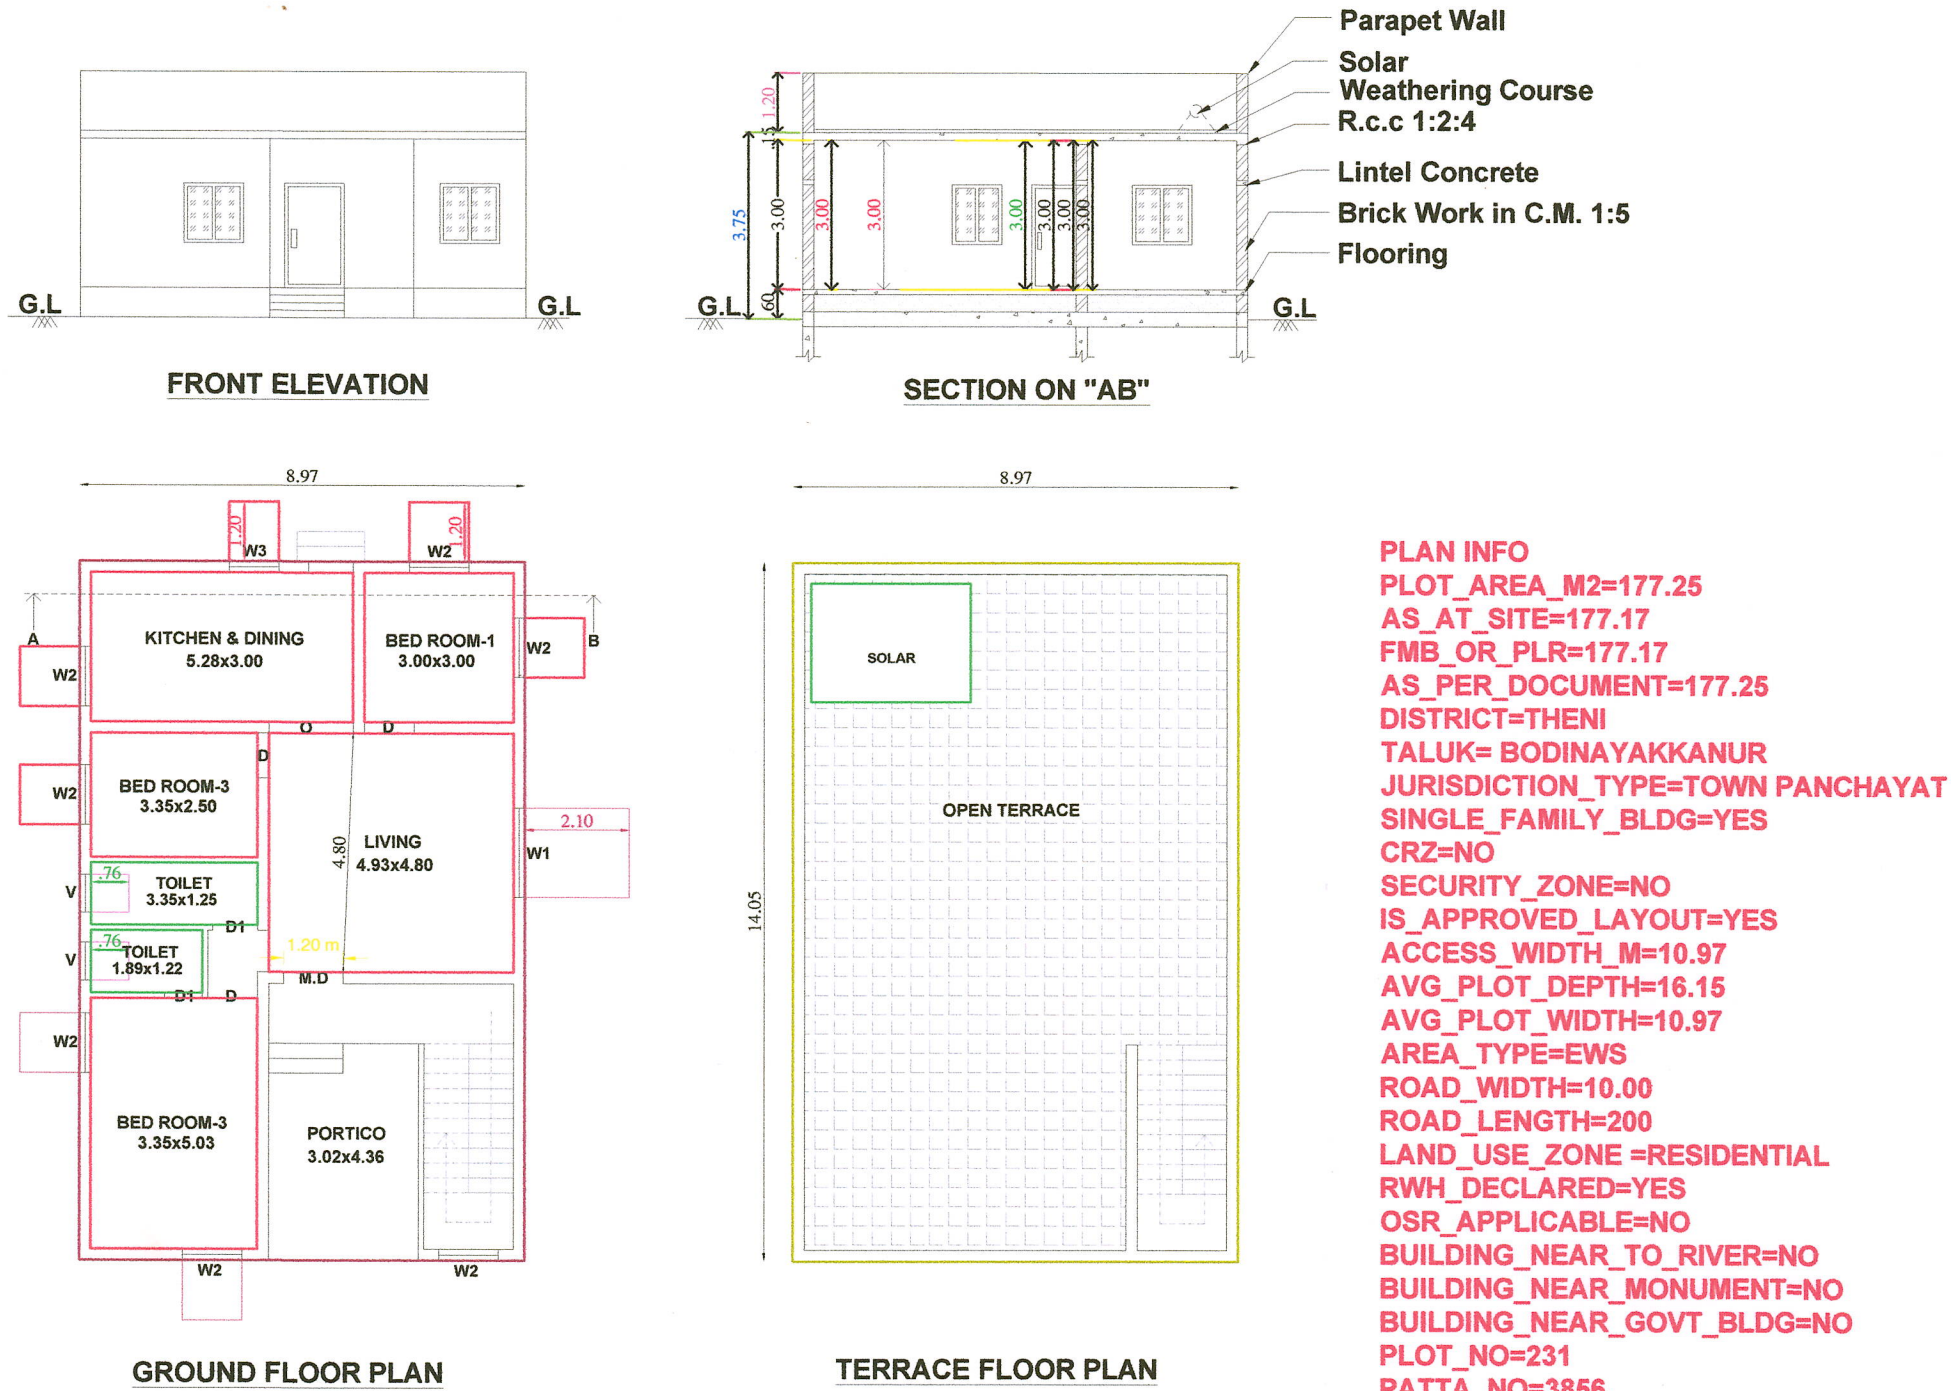

SITE AREA DETAILS:-			
SL.NO	S.NO.	AREA (Sq.Mt) (As Per Document)	AREA (Sq.Mt) (SUPERIMPOSED PLOT)
1.	S.No.351/1A1 (PART)	177.25 Sq.m (1998.00 Sq.Ft)	177.17

BUILTUP AREA DETAILS:-			
SL.NO	FLOOR DETAILS	FSI (Sq.Mt)	FSI (Sq.ft)
(i)	Pro.Ground Floor	126.03	1356.58
Total		126.03	1356.58

FSI = $\frac{\text{Total FSI Area}}{\text{Total Site Area}} = \frac{126.03}{177.25} = 0.71 < 2.00$

All Dimensions are in Metre

REFERENCES:

- SITE BOUNDARY
- Pro. BUILDING
- Exg. ROAD
- DRIVE WAY

PARKING DETAILS:

No.Of Car Parking Required	= 01 No
No.Of Car Parking Provided	= 01 No
No.Of Two Wheeler Parking Required	= 01 No
No.Of Two Wheeler Parking Provided	= 01 No

NOTES:-

- Rain Water Harvesting System to be Provided.
- Bath ,Kitchen waste water to be used for Garden purpose.
- Solar Energy System to be Provided.
- W/C water to be connected with Septic Tank.
- Fire Resistance to be provided
- Emergency alarm to be provided
- Structure is Designed Safely For Earthquake Resistance.
- First Aid Box with all Equipment to be provided.
- Mechanical Ventilation provided,(whether it is used)

OFFICE USE

Signature Not Verified

Signed by Executive Officer
Location:Theni
Date:2024.01.09 18:00:11

REGISTERED ENGINEER

M. SHYAM B.E. M.Arch
Registered Engineer
DTCP-Madurai Region
KMC-ASSOCIATES
41/21-A,C2-C2, Scheme Road
THENI-625 531
Mobile No:98428 15655