
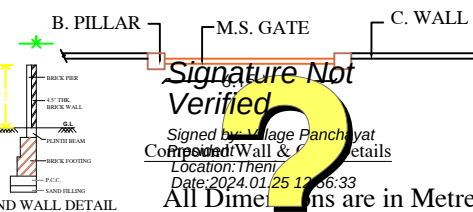
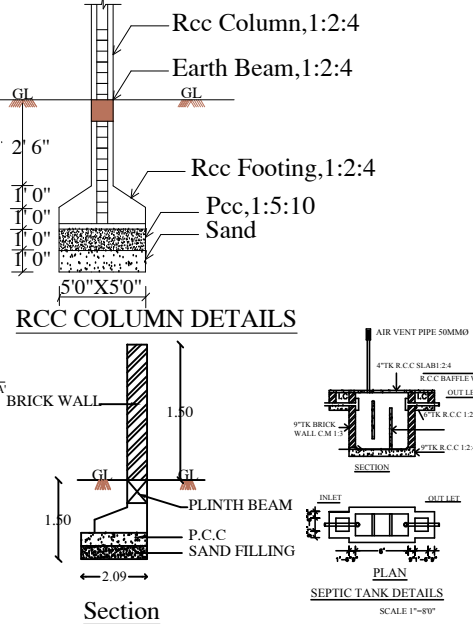
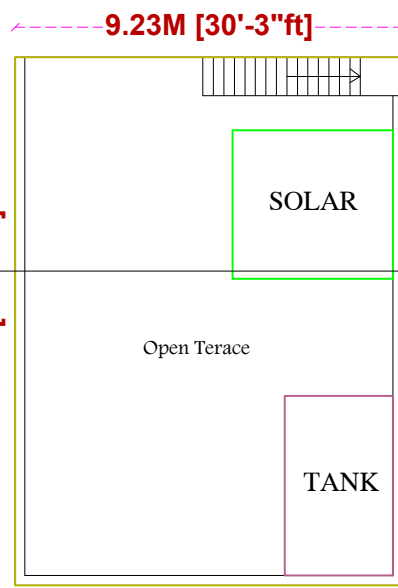
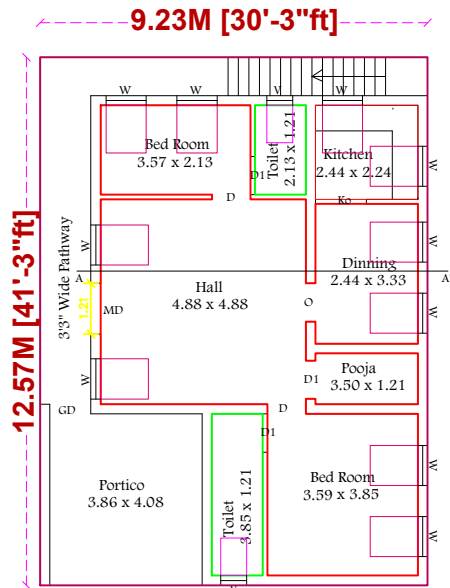


PLAN SHOWING THE PROPOSED CONSTRUCTION OF GROUND FLOOR RESIDENTIAL BUILDING AT PUNJAI AYAN SURVEY NO:2518/2,NEW SURVEY NO:2519/13,SUB DIVISION S.NO:2519/13B,PLOT NO:98,MAHATHMA GANDHI NAGAR,LAKSHMIPURAM(HAMELT), THAMARAikulam VILLAGE, LAKSHMIPURAM PANCHAYAT, PERIYAKULAM TALUK, THENI DISTRICT.


APPLICANT: Thiru.V.SARAVANAKUMAR S/o.VELUSAMY Avl.,

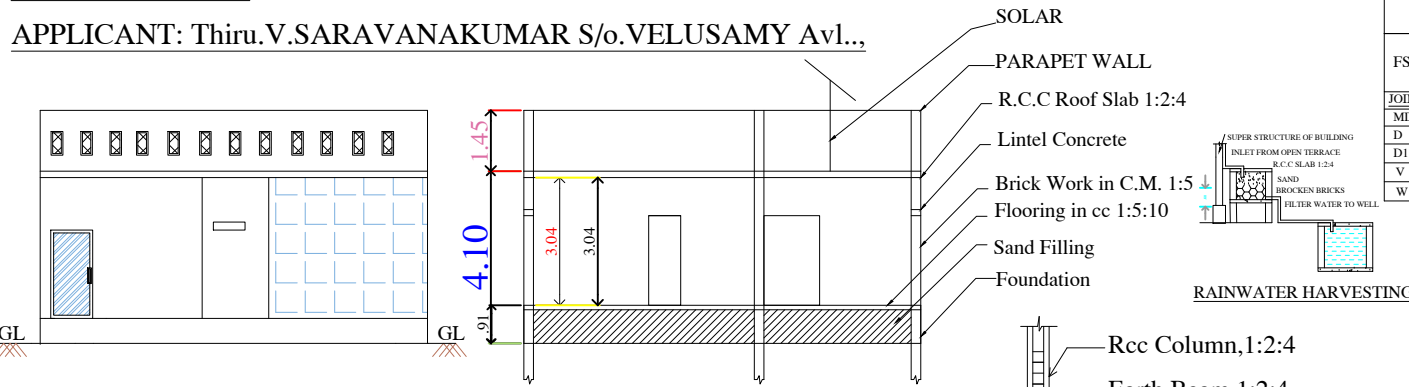

SITE AREA DETAILS:-				
SL.NO	S.NO.	AREA (Sq.Mt) (PATTA)	AREA (Sq.Mt) (As Per Site)	AREA (Sq.Mt) (SUPER IMPOSED PLOT)
1.	2519/13B	148.90	148.90 (1602.24 Sq.Ft)	148.90
BUILTUP AREA DETAILS:-				
SL.NO	FLOOR DETAILS	FSI (Sq.Mt)	NON FSI (Sq.Mt)	TOTAL (Sq.Mt)
1.	Pro.Ground Floor	115.98	-----	115.98
2.	Total	115.98	-----	115.98
FSI = $\frac{\text{Total FSI Area}}{\text{Total Site Area}} = \frac{115.98}{148.51} = 0.78 < 2.00$				
JOINERY DETAILS:-				
		(Mt)		(Ft)
MD	- Main Door	1.01 x 2.10		3'6" x 7'0"
D	- Door	0.91 x 2.10		3'0" x 7'0"
D1	- Door	0.76 x 2.10		3'0" x 7'0"
V	- Ventilator	0.60 x 0.46		2'0" x 1'6"
W	- Window	1.21 x 1.21		4'0" x 4'0"

REFERENCES:	
	SITE BOUNDARY
	Pro. BUILDING
	Exg. ROAD
	DRIVE WAY
PARKING DETAILS:	
No. Of Car Parking Required	= 01 Nos
No. Of Car Parking Provided	= 01 Nos
No. Of Two Wheeler Parking Required	= 01 Nos
No. Of Two Wheeler Parking Provided	= 02 Nos

- NOTES:-**
1. Rain Water Harvesting System to be Provided.
 2. Bath ,Kitchen waste water to be used for Garden purpose.
 3. Solar Energy System to be Provided.
 4. W/C water to be connected with Septic Tank.

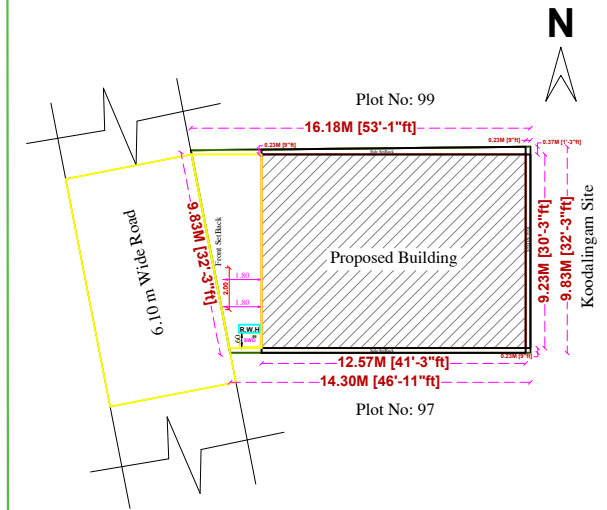

APPLICANT

V. Saravanan

Ln.MJF Er.K.A.RATHAKRISHNAN BE.MIE.FIV
Chartered Engineer, Licenced Surveyor
Govt.Approved Engineer
(R.O.C. No:37134/2020/Class-1A)
BANK PANEL VALUER
42. Post Office Odai Street, Near Anandha Mahal
THENI Ph: 04546 250286, 253396
REGISTERED ENGINEER

Signature Not Verified

Signed by Village Panchayat
Compound Wall & Details
Location: Theni
Date: 2024.01.25 12:36:33
All Dimensions are in Metre