



PLAN SHOWING THE PROPOSED RE CONSTRUCTION OF GROUND FLOOR RCC ROOF RESIDENTIAL BUILDING (AFTER DEMOLISHING THE EXISTING BUILDING) IN SURVEY NO: 124 / 1, 125 / 1, 2B, 126, MBC-BC LAYOUT, PLOT NO: 291, MELACHOKKANATHAPURAM TOWN PANCHAYAT, BODINAYAKANUR TALUK, THENI DISTRICT.

APPLICANT : Mrs. MURUKESWARI W/O Mr. MANIKANDAN

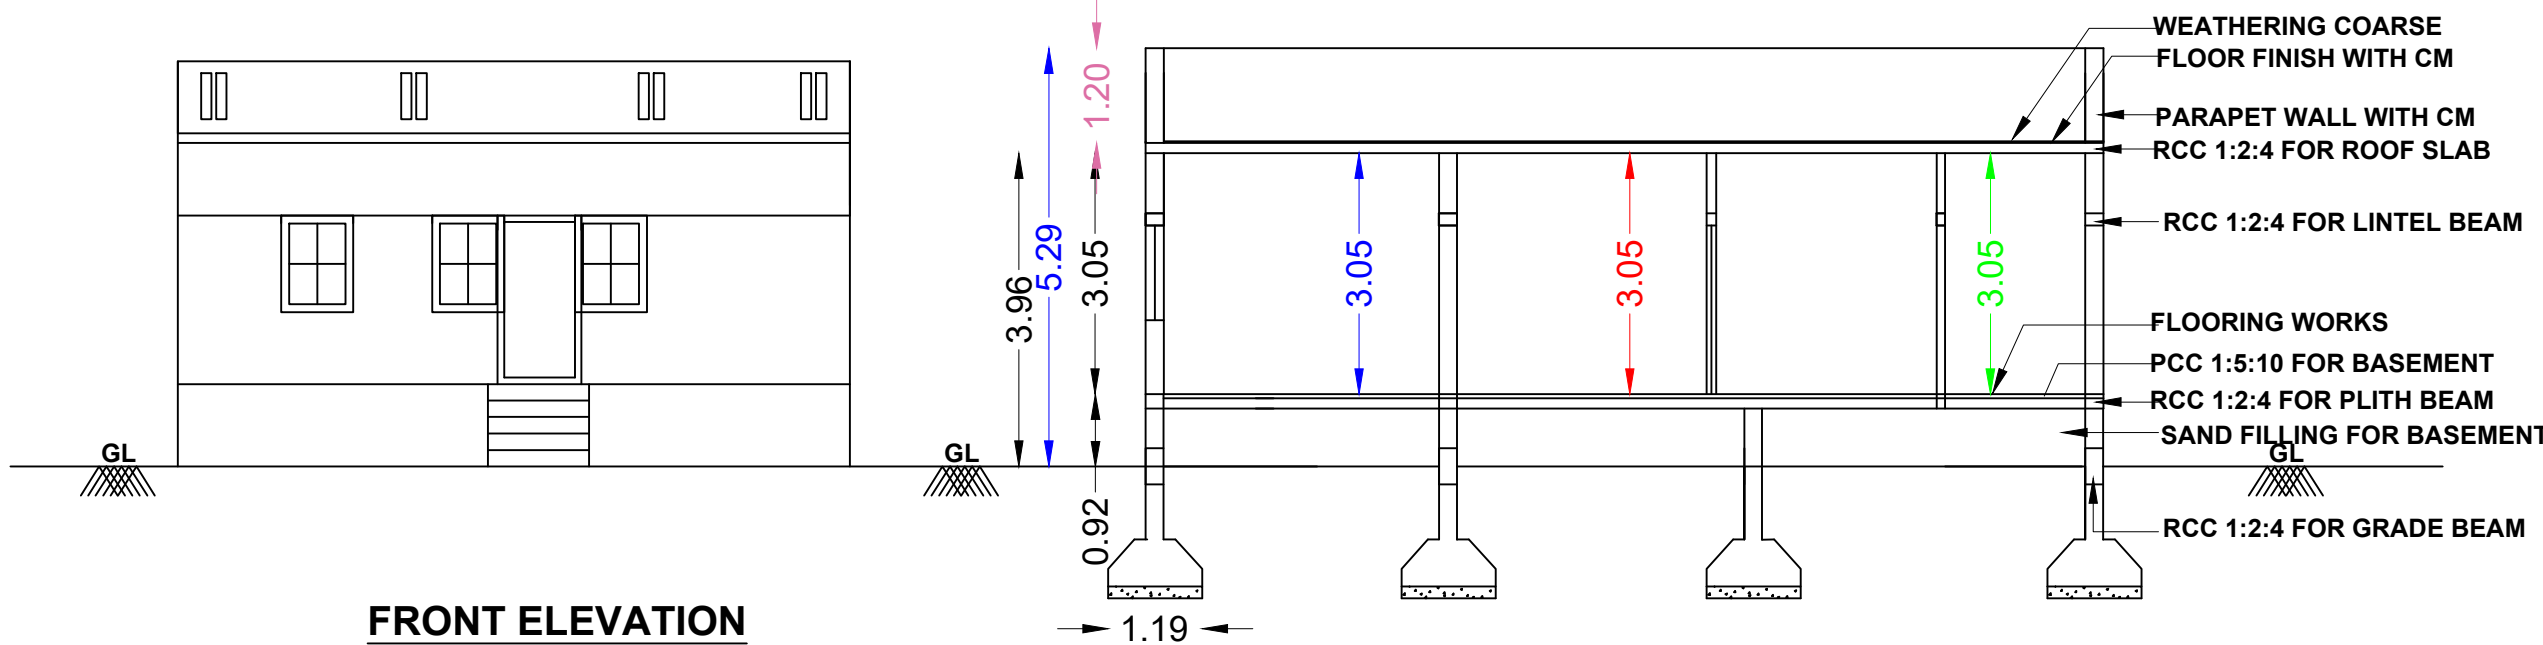


FRONT ELEVATION

SECTION A-A

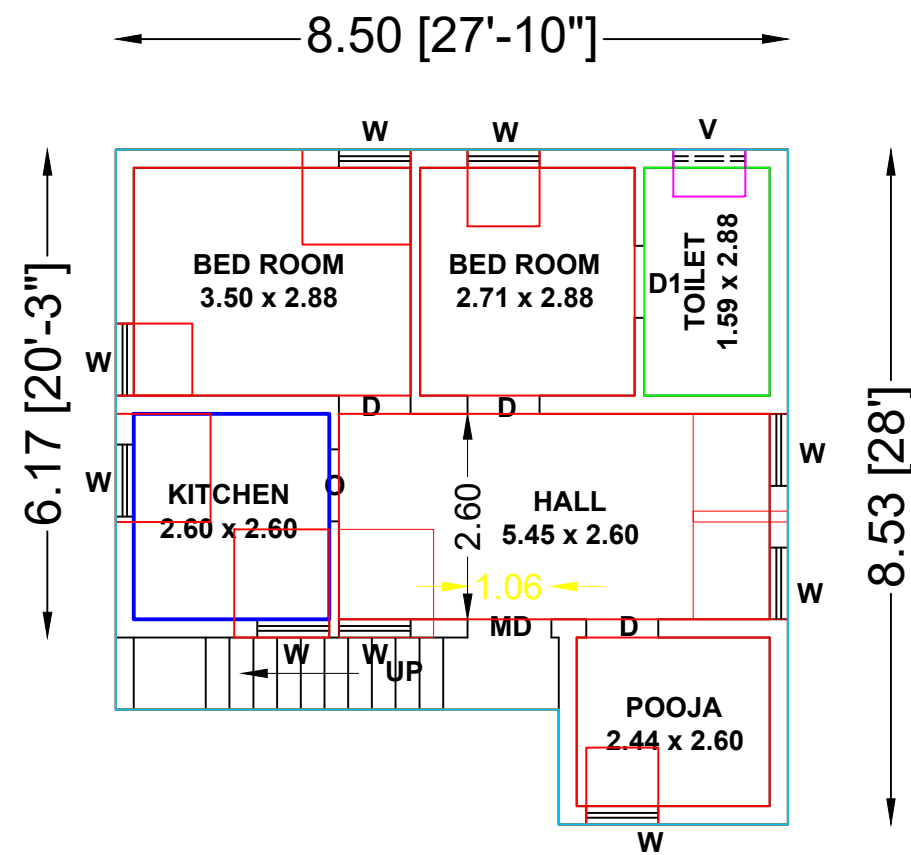


GROUND FLOOR PLAN
(EAST FACING)

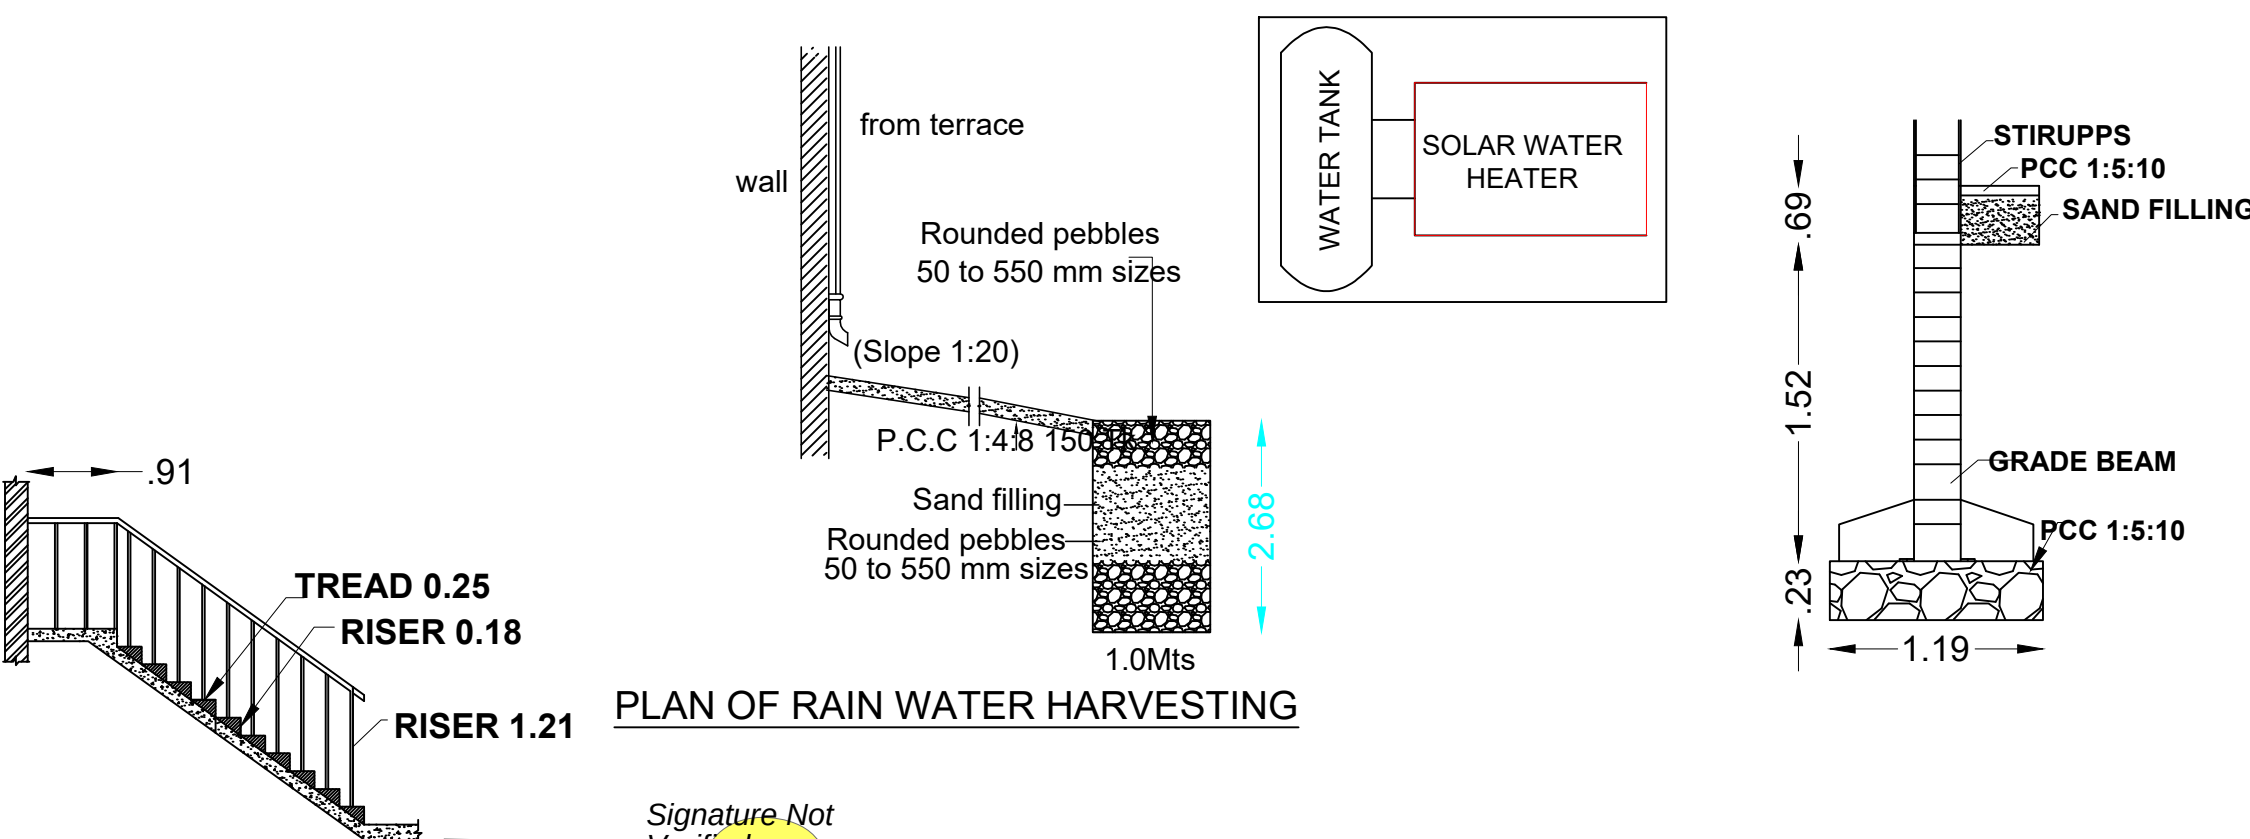

PLAN OF RAIN WATER HARVESTING

TOPO PLAN

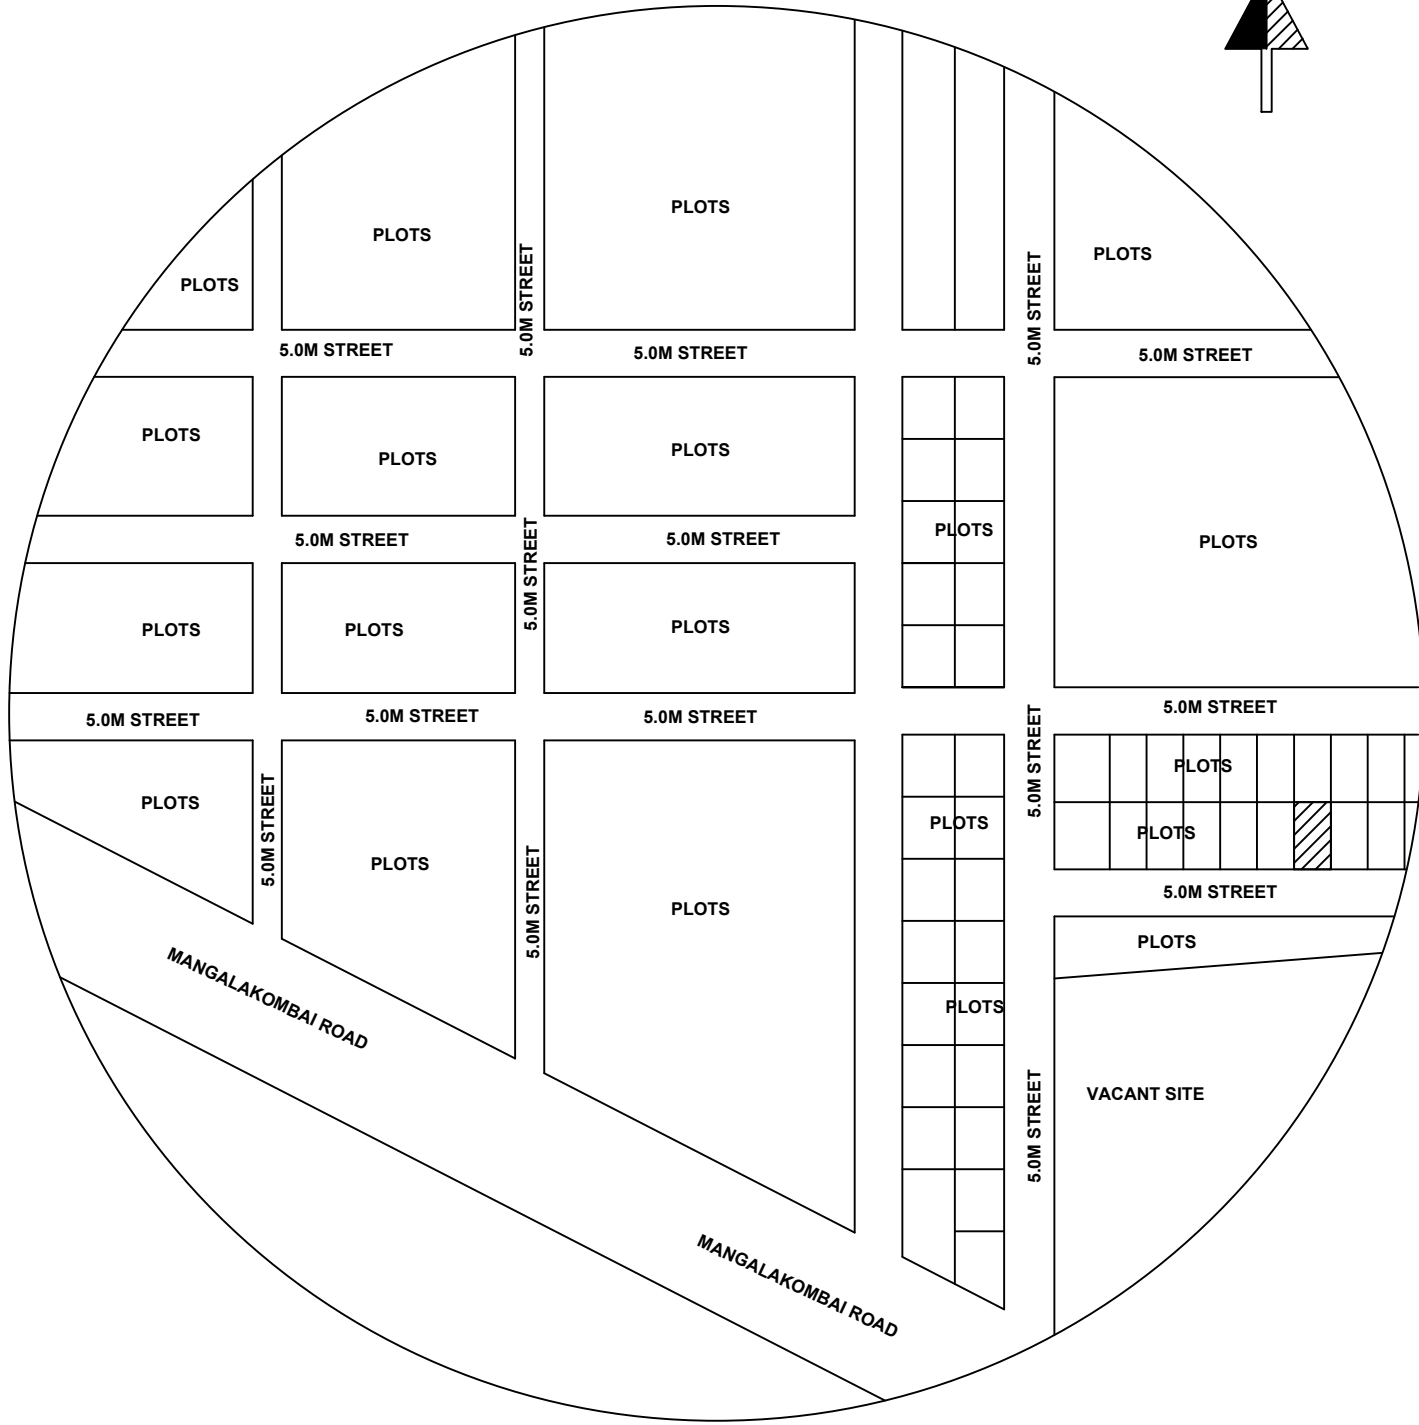


REFERENCE		FEET	METRE
ROLLING SHUTTER	RS	6'0"x7'0"	1.83 x 2.13
GRILL DOOR	GD	3'6"x7'0"	1.06 x 2.13
MAIN DOOR	MD	3'6"x7'0"	1.06 x 2.13
DOOR	D	3'0"x7'0"	0.91 x 2.13
DOOR	D1	2'6"x7'0"	0.76 x 2.13
OPEN	O	3'0"x7'0"	0.91 x 2.13
WINDOW	W	3'0"x4'0"	0.91 x 1.20
WINDOW	W1	4'6"x4'0"	1.37 x 1.20
VENTILATOR	V	3'0"x2'0"	0.91 x 0.61

AREA DETAILS	SQ.FT	SQ.M
ASPER PATTA AREA	: 1306.00	121.33
ASPER IMPOSED TOTAL AREA	: 1306.00	121.33
ASPER DOCUMENT AREA	: 1306.00	121.33
PROPOSED BUILT UP AREA IN GF	: 693.08	64.39
OPEN SPACE	: 612.92	56.94

IF_HERITAGE_TOWN_LESSTHAN_1KM_RADIUS=NO
BLOCK_1_B-SHOP_MEMBER_COUNT=3
FMB_OR_PLR=121.33
AS_PER_DOCUMENT=121.33
PLOT_AREA_M2=121.33
CRZ=NO
SECURITY_ZON=NO
ACCESS_WIDTH_M=5.0
WHETHER_GOV'T_OR_AIDED_SCHOOL=NO
ROAD_WIDTH=12.0
ROAD_LENGTH=13.0
AREA_TYPE=OTHERS
MIN_PLOT_DEPTH=12.0
MIN_PLOT_WIDTH=10.0
LAND_USE_ZONE=RESIDENTIAL
LEASEHOLD_LAND=NO
BUILDING_NEAR_TO_RIVER=NO
PLOT_NO=291
SURVEY_NO=124 / 1, 125 / 1, 2B, 126
PATTA_NO=0
TALUK=BODINAYAKANUR
DISTRICT=THENI
JURISDICTION_TYPE=TOWN PANCHAYAT
OSR_APPLICABLE=NO
OSR_SURRENDER_BUYBACK_RETAIN=SURRENDER
PREMIUM_FSI_REQUIRED=NO
IS_APPROVED_LAYOUT=YES
AVG_PLOT_DEPTH=10.0
AVG_PLOT_WIDTH=12.0
RWH_DECLARED=YES
IS_SWIMMING_POOL_EXISTS=NO
AS_AT_SITE=YES

SITE PLAN

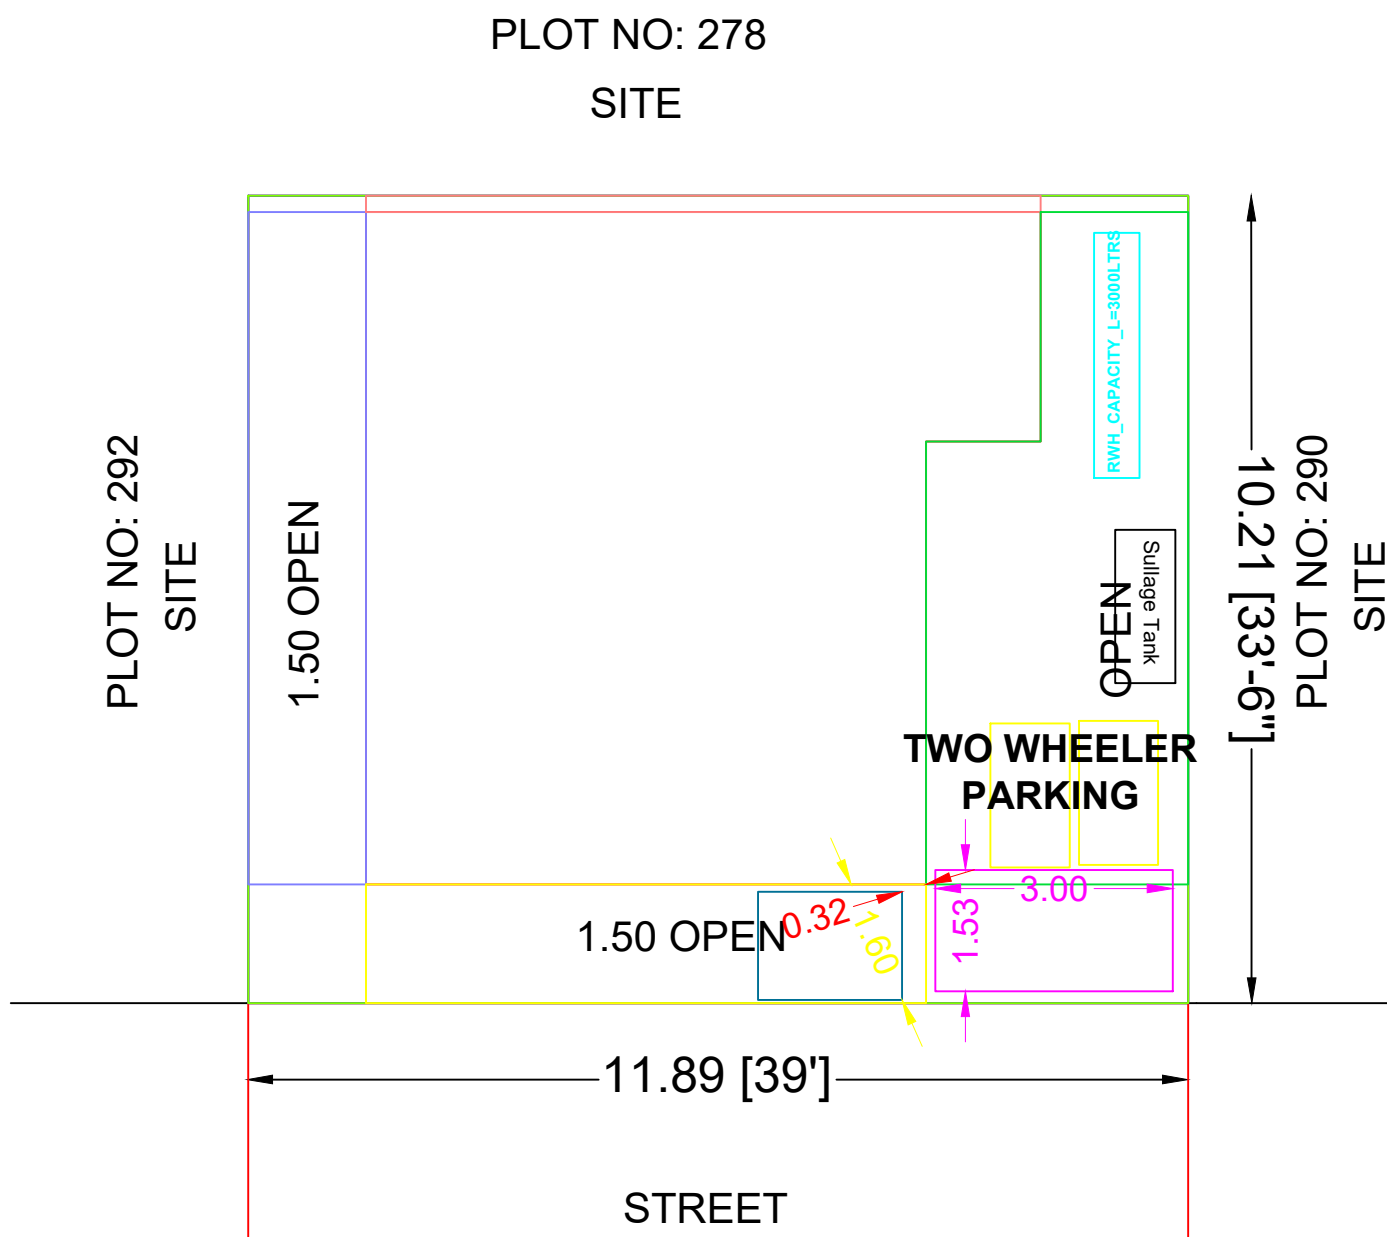

APPLICANT:

ENGINEER: