

PP

APPROVAL RECORD

Planning Permission

Theni district, Tamil Nadu

APPROVAL TYPE

Building Plan

ISSUING AUTHORITY


Town Panchayat

The approval as the planning authority issued it, reproduced in full behind this page.


An approval speaks to what was sanctioned, not to what was built. Completion is a separate record.

PLAN SHOWING THE PROPOSED CONSTRUCTION OF GROUND FLOOR SHED ROOF COMMERCIAL BUILDING (SHOP) IN SURVEY NO :343/103Pt,
NEW SURVEY NO :343/33, PATTA NO : 8216, PLOT NO :1, "SAI NAGAR", MELACHOKKANATHAPURAM VILLAGE,
MELACHOKKANATHAPURAM TOWN PANCHAYAT,BODINAYAKANUR TALUK, THENI DISTRICT.


APPLICANT: Mrs.T.SAVITHA, W/o.Mr. ARUNPRASATH..,

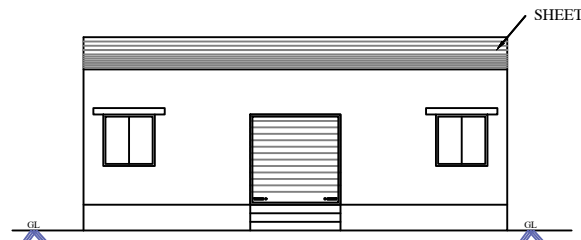


ELEVATION

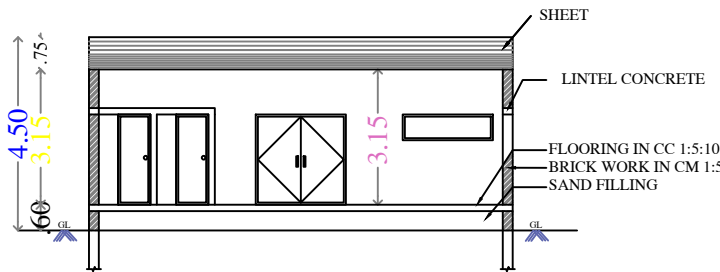

SECTION AA

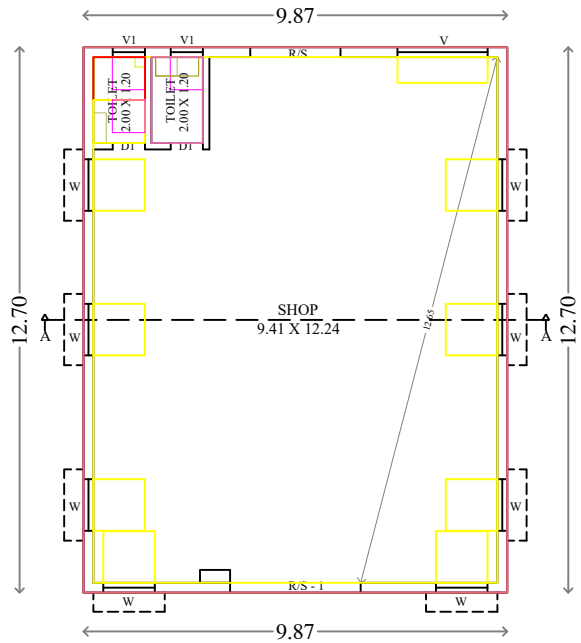


GROUND FLOOR PLAN

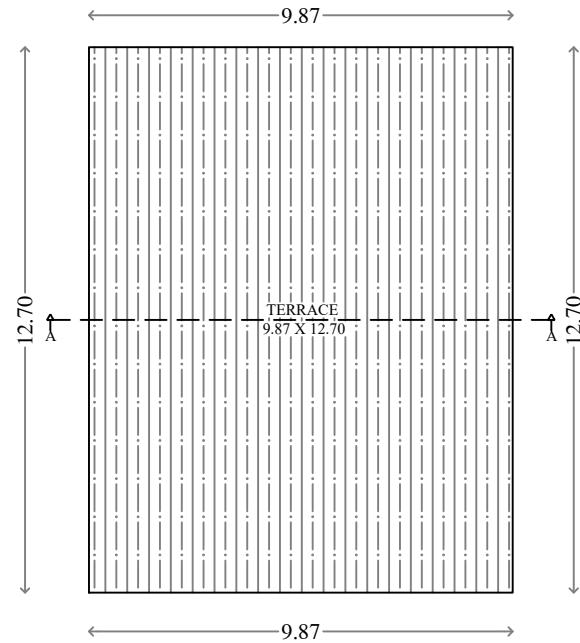


TERRACE FLOOR PLAN


SITE PLAN
SCALE : 1:100

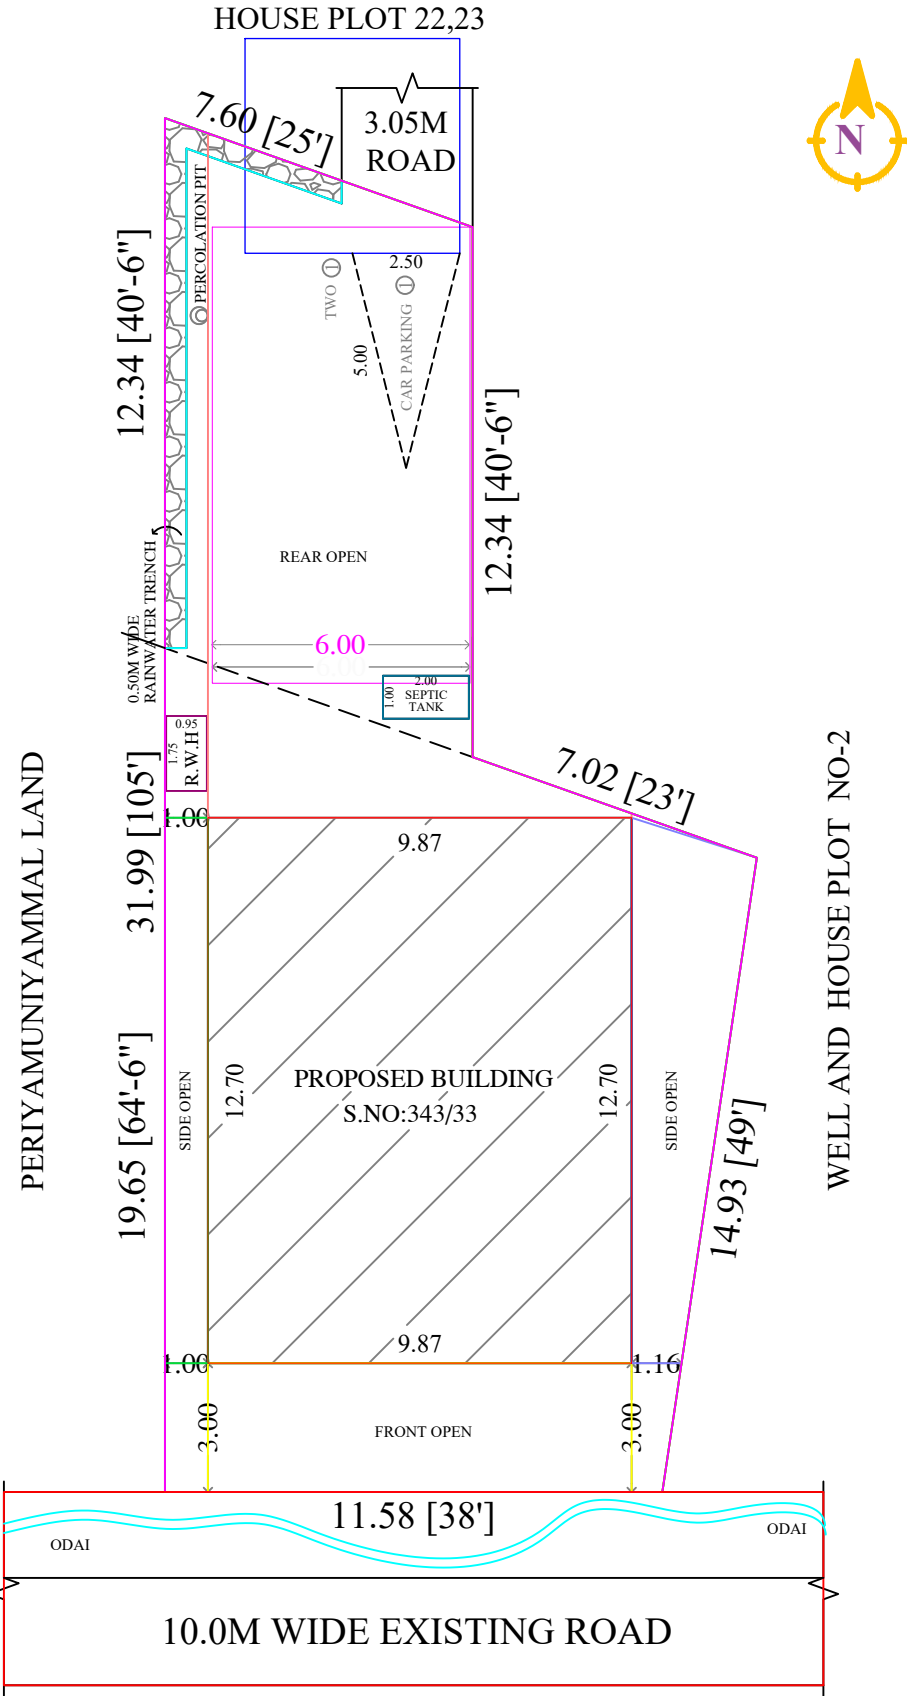


OFFICE USE :

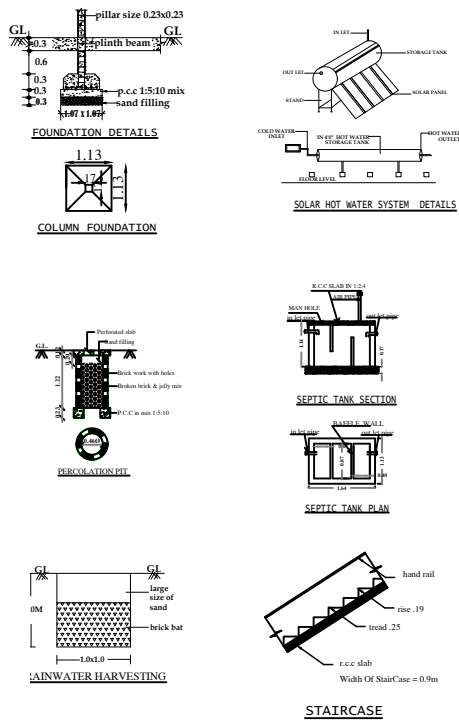

TOPO PLAN
SCALE: 1:800

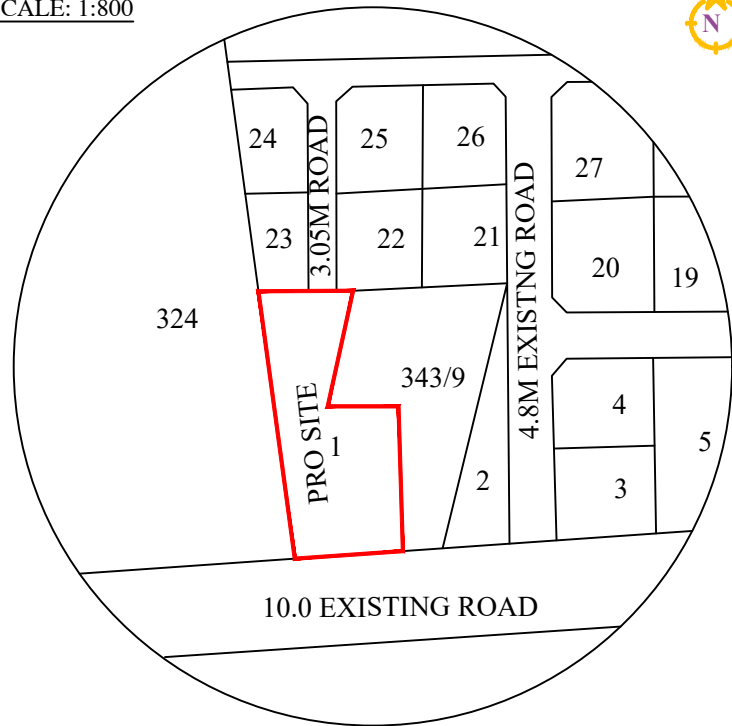

KEY PLAN
SCALE: NTS

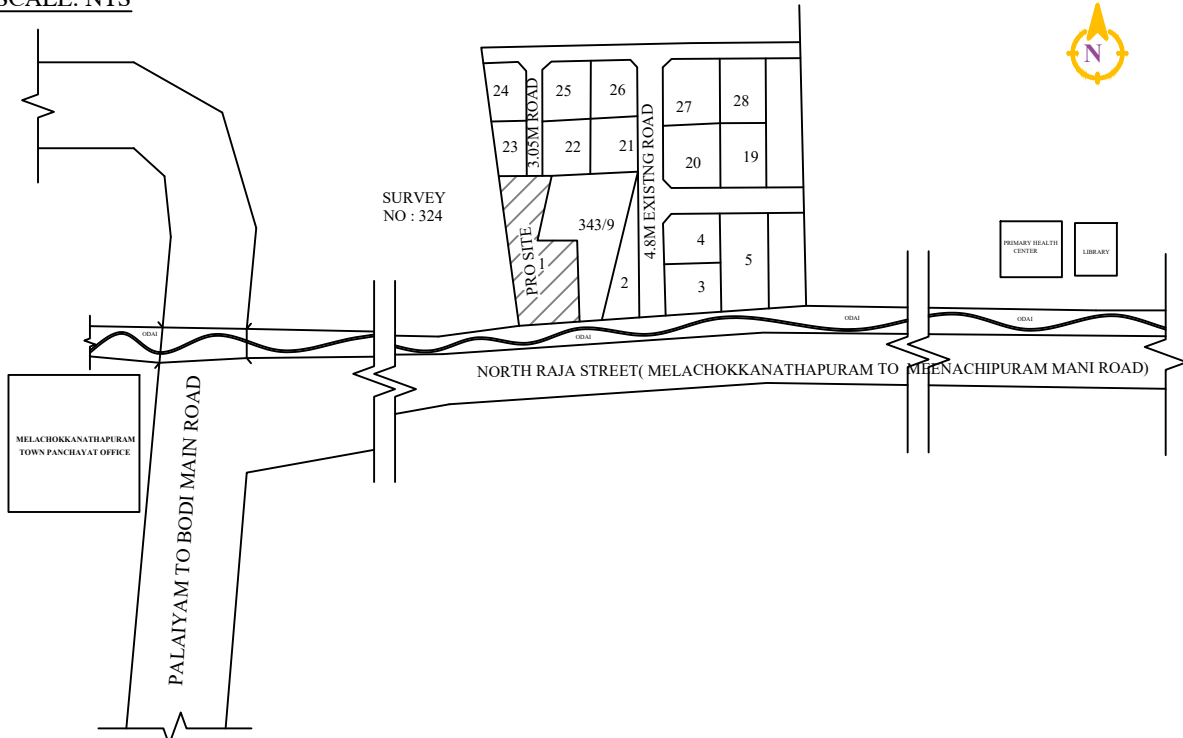

JOINERY DETAILS:-

MD - Main Door	2.10 x 2.10	7'0" x 7'0"
D1 - Door	0.75 x 2.10	2'6" x 7'0"
RS - Rolling shutter	2.40 x 2.10	7'9" x 7'0"
W - Window	1.50 x 1.80	5'0" x 6'0"
V - Ventilator	2.40 x 0.76	7'9" x 2'6"
V1 - Ventilator	0.76 x 0.76	2'6" x 2'6"

SUNSHADE Width - 0.45m-1'6"

LEGANDS:-

- Site Boundary
- Pro. Building
- Existing Road

AREA DETAILS:-

Site Area (As Per Document)	Sq.Mt	Sq.Ft
Site Area (As Per Patta)	319.00	3433.72
Pro. Ground Floor (Plinth Area = FSI)	125.28	1348.51
Carpet Area (G.F)	115.17	1239.78
Total Builtup Area (G.F)	125.28	1348.51
Open Area	193.72	2085.21

NOTE :-

- Rain water to be connected with R W H Tank
- Bath ,Kitchen waste water to be used for Garden purpose.
- Solar Water Heater to be provided.
- W/C water to be connected with Septic Tank
- RWH_CAPACITY_L = 2000LTRS
- All Dimension are in meter

PLAN INFO

PLAN INFO
PLOT AREA M2=320.77
AS_AT_SITE=309.29
FMB_OR_PLR=319.00
AS_PER_DOCUMENT=320.77
CRZ=NO
SECURITY_ZONE=NO
RWH_DECLARED=YES
ROAD_WIDTH=10.0
ROAD_LENGTH=50.0
AREA_TYPE=OTHERS
AVG_PLOT_DEPTH=32.00
AVG_PLOT_WIDTH=11.58
LAND_USE_ZONE=AUZ
LEASEHOL_LAND=NO
OSR_APPLICABLE=YES
OSR_SURR_BUYBACK_RETAIN=BUYBACK
PREMIUM_FSI_REQUIRED=NO
IS_APPROVED_LAYOUT=NO
BUILDING_NEAR_MONUMENT=NO
BUILDING_NEAR_GOV'T_BLDG=NO
BUILDING_NEAR_TO_RIVER=NO
BLOCK_1_B-SHOP_MEMBER_COUNT=5
PROVISION_FOR_GREEN_BUILDINGS_AND_SUSTAINABILITY=YES
FIRE_PROTECTION_AND_FIRE_SAFETY_REQUIREMENTS=YES
IS_SWIMMING_POOL_EXISTS=NO
NOC_FIRE_DEPT=YES
NOC_IRRIGATION_DEPT_=YES
SURVEY_NO=343/33
PLOT_NO=01
PATTA_NO=8216
DISTRICT=THENI
JURISDICTION_TYPE=TOWN PANCHAYAT
TALUK=BODINAYAKANUR
IF_HERITAGE_TOWN_LESSTHAN_1KM_RADIUS=YES

APPLICANT :

(T. SAVITHA)

REGISTERED ENGINEER :

Er.S.RAVIKUMAR,
SHREE CONSTRUCTIONS,
PARAMASIVAN KOVIL STREET,
BODINAYAKANUR,
THENI (DT) -625 513,
CELL NO : 8248550185.

Eight ways to know a piece of land before you pay for it.

This report covers one part of the picture. These cover the rest, drawn from the same government records, for any property in Tamil Nadu.

LandLens One

Ask anything about a property and get an answer grounded in live government records, with the sources shown.

[/landlens/one](#)



Verify My Land

Every record check run on one property and returned as a single report.

[/landlens/verify-my-land](#)



Legal Opinion

An advocate's written opinion on the title, built on the records we pull for it.

[/landlens](#)



One Map

Every layer on one map: the parcel, its boundary, zoning, water bodies and what sits around it.

[/landlens/one/map](#)



PriceMap

What land actually changed hands for around this plot, taken from the registered deeds.

[/landlens/pricemap](#)



Build Scope

What you are allowed to build here: floor space, height, coverage and setbacks.

[/landlens/build-scope](#)



Property Tracker

Watch a property and hear about it when something new is registered against it.

[/landlens/property-tracker](#)



Deal Room

Run the transaction in one place: documents, stamping, signatures and the parties.

[/landlens/deal-room](#)



Twenty-four checks you can run yourself, at no cost.

Records and verification

The registers themselves, read for you.

Encumbrance Certificate

Patta and Chitta

Field Measurement Sketch

EC Analyzer

Bank charge check

Court case search

Seller background check

Approval check by survey

Value and duty

What it is worth and what it costs to register.

Guideline value by street

Guideline value by survey

Stamp duty and registration fees

Capital gains

Floor space index

Area unit converter

Zoning and land use

What the plan says can happen on this land.

Land use zone finder

CMDA land use check

Coastal regulation zone

Master plan check

Water bodies finder

Airport height clearance

Registers and directories

Who holds it, and which office keeps the record.

Find your registering office

Temple property check

Waqf property check

RERA register



Every free tool
/tools



Services we run
for you
/services



The LandLens
suite
/landlens/one



Every claim in this document traces back to a government record.

Legal opinions, due diligence and title verification

Building plan, layout and sub-division approvals

Completion and occupancy certificates, regularisation

Escrow, negotiation and NRI property management

Land survey, soil testing, architecture and construction

Verified RealEstate
3/350/2 Mettukuppam,
OMR Thoraipakkam,
Chennai 600 097, India
hello@verified.realestate
+91 9996 12 9996

Prepared from the registers named on the page each finding sits on. Where a register could not be read, this document says so in its place rather than leaving the gap to be read as a clean result.

