

PP

APPROVAL RECORD

Planning Permission

Theni

Theni district, Tamil Nadu

APPROVAL TYPE


Building Plan


ISSUING AUTHORITY

DTCP

The approval as the planning authority issued it, reproduced in full behind this page.

An approval speaks to what was sanctioned, not to what was built. Completion is a separate record.

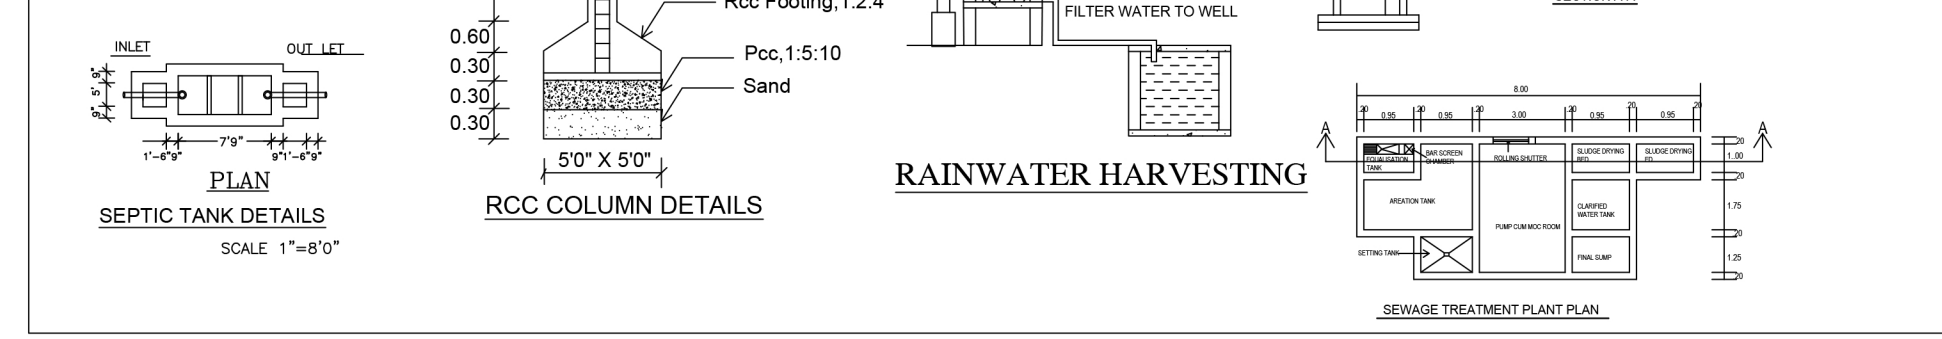

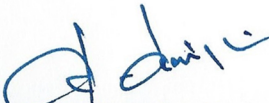AREA STATEMENT				
SITE AREA AS PER PATTA		- 1008.70 SQ.M		
SITE AREA AS PER DOCUMENT		- 1100.19 SQ.M		
SL.NO	DESCRIPTION	FSI AREA (Sq.Mt)	NON FSI AREA (Sq.Mt)	TOTAL BUILT-UP AREA (Sq.Mt)
01.	BLOCK - 1 RETAIL OFFICE (GROUND FLOOR)	50.10	-----	50.10
02.	BLOCK - 2 CANOPY	160.00	-----	160.00
	TOTAL AREA	210.10	-----	210.10
$FSI = \frac{\text{Total FSI Area}}{\text{Total Site Area}} = \frac{210.10}{1008.70} = 0.21 < 2.00$				
PARKING CALCULATION				
SL.NO	DESCRIPTION	REQUIRED (NOS)	PROVIDED (NOS)	
01.	CAR PARKING	03+01=04	03+01=04	
02.	TWO WHEELER	03+01=04	03+01=04	
JOINERY DETAILS:				
RS	- ROLLING SHUTTER	1.57 x 2.10	5'3" x 7'0"	
FG	- FIXED GLASS	2.10 x 2.10	7'0" x 7'0"	
GD	- GLASS DOOR	1.00 x 2.10	3'3" x 7'0"	
D1	- DOOR	0.76 x 2.10	2'6" x 7'0"	
D2	- DOOR	0.90 x 2.10	3'0" x 7'0"	
W	- WINDOW	1.20 x 1.20	4'0" x 4'0"	
V	- VENTILATOR	0.76 x 0.76	2'6" x 2'6"	
SPECIFICATION:				
FOUNDATION : COLUMN FOOTING				
BRICK WORK : C.M 1:6 FOR SUPER STRUCTURE				
PLASTERING : C.M 1:5 FOR WALLS & 1:3 FOR CEILING				
CEMENT PAINT : 2 COATS FOR WALLS & 1 EXTRA COAT FOR CEILING				
R.C.C : 1:2:4 FOR SLABS & LINTELS				
WOOD WORK : ALL WOOD WORKS IN BEST QUALITY TIMBER				
OFFICE USE				
 APPLICANT		 G. DEEPAK, D.C.E, B.Arch, Registered Architect. Registered No: CA/2021/128434 GDB Architects 4/1-Gurubegaven Complex, Theni-Periyakulam Main Road, Lakshimpuram, Theni-625523. Mobile No:82206 73035 REGISTERED ARCHITECT:-		
 Er.K.MANICKAVEL, DCE, B.Tech., M.E., Registered Structural Engineer, Reg.No.RSE,GR-1 2022/09/002 9490.A2, Vellalar Street,Vadugapatti, Periyakulam Taluk, Theni-625 603 Mobile No:97875 23133 STRUCTURAL ENGINEER:-		 Er. R. RAVIBHARATH, B.E., CIVIL DITCP Registered Engineers Grade-II (Reg) Reg. No: RE.GR-11-2021/10/003 RP CONSTRUCTIONS #465/5, Maruthi Complex, Convent School Opp. THENI-625 531. Cell: 8056578242, 638048684 REGISTERED ENGINEER:-		

Eight ways to know a piece of land before you pay for it.

This report covers one part of the picture. These cover the rest, drawn from the same government records, for any property in Tamil Nadu.

LandLens One

Ask anything about a property and get an answer grounded in live government records, with the sources shown.

[/landlens/one](#)



Verify My Land

Every record check run on one property and returned as a single report.

[/landlens/verify-my-land](#)



Legal Opinion

An advocate's written opinion on the title, built on the records we pull for it.

[/landlens](#)



One Map

Every layer on one map: the parcel, its boundary, zoning, water bodies and what sits around it.

[/landlens/one/map](#)



PriceMap

What land actually changed hands for around this plot, taken from the registered deeds.

[/landlens/pricemap](#)



Build Scope

What you are allowed to build here: floor space, height, coverage and setbacks.

[/landlens/build-scope](#)



Property Tracker

Watch a property and hear about it when something new is registered against it.

[/landlens/property-tracker](#)



Deal Room

Run the transaction in one place: documents, stamping, signatures and the parties.

[/landlens/deal-room](#)



Twenty-four checks you can run yourself, at no cost.

Records and verification

The registers themselves, read for you.

Encumbrance Certificate

Patta and Chitta

Field Measurement Sketch

EC Analyzer

Bank charge check

Court case search

Seller background check

Approval check by survey

Zoning and land use

What the plan says can happen on this land.

Land use zone finder

CMDA land use check

Coastal regulation zone

Master plan check

Water bodies finder

Airport height clearance

Value and duty

What it is worth and what it costs to register.

Guideline value by street

Guideline value by survey

Stamp duty and registration fees

Capital gains

Floor space index

Area unit converter

Registers and directories

Who holds it, and which office keeps the record.

Find your registering office

Temple property check

Waqf property check

RERA register



Every free tool
/tools



Services we run
for you
/services



The LandLens
suite
/landlens/one



Every claim in this document traces back to a government record.

Legal opinions, due diligence and title verification

Building plan, layout and sub-division approvals

Completion and occupancy certificates, regularisation

Escrow, negotiation and NRI property management

Land survey, soil testing, architecture and construction

Verified RealEstate
3/350/2 Mettukuppam,
OMR Thoraipakkam,
Chennai 600 097, India
hello@verified.realestate
+91 9996 12 9996

Prepared from the registers named on the page each finding sits on. Where a register could not be read, this document says so in its place rather than leaving the gap to be read as a clean result.

