

PP

APPROVAL RECORD

Planning Permission

Theni district, Tamil Nadu

APPROVAL TYPE
Building Plan

ISSUING AUTHORITY
Town Panchayat




The approval as the planning authority issued it, reproduced in full behind this page.

An approval speaks to what was sanctioned, not to what was built. Completion is a separate record.

PLAN SHOWING THE PROPOSED CONSTRUCTION OF R.C.C. ROOF RESIDENTIAL BUILDING IN GROUND FLOOR IN SURVEY NO: 311/3PART AT MELACHOKKANATHAPURAM TOWN PANCHAYT, BODINAYAKANUR TALUK, THENI DISTRICT.


APPLICANT:- Mrs:-R.BALAMURUGAMANI., W/o Mr:- RAMASUBBU..

SCALE 1:100

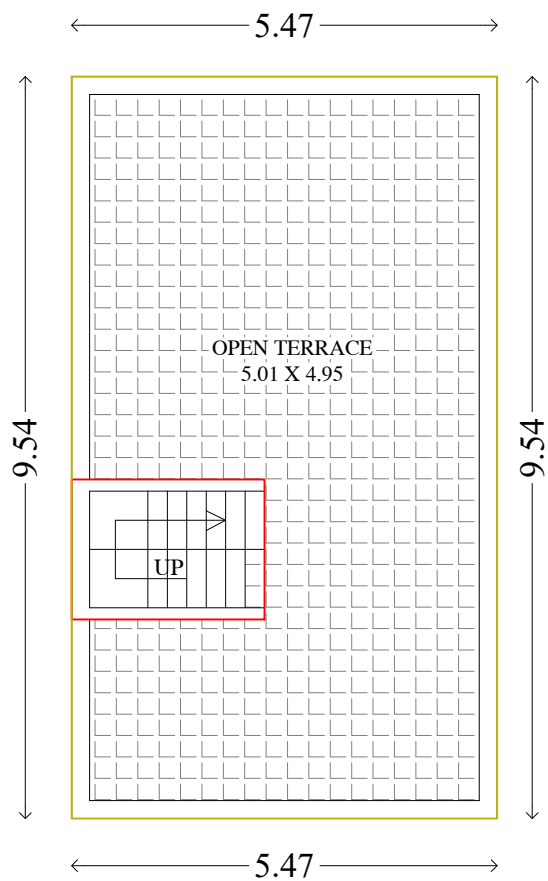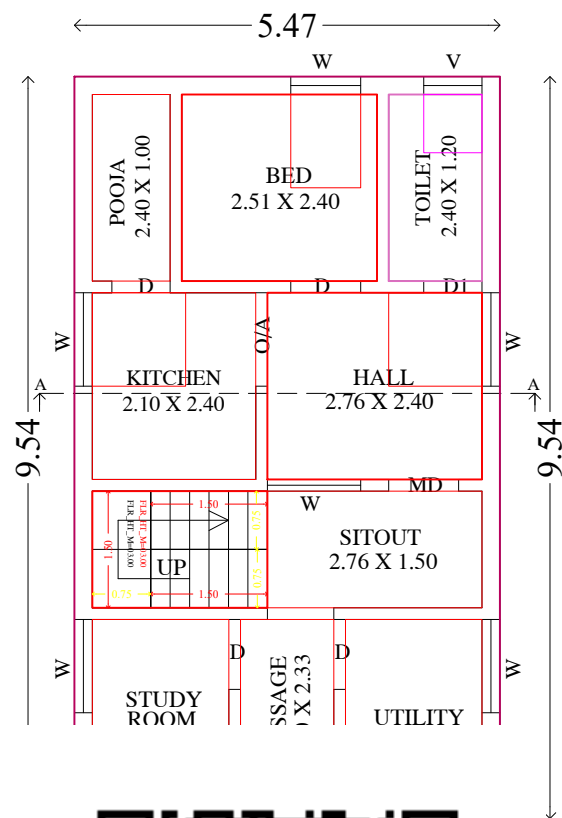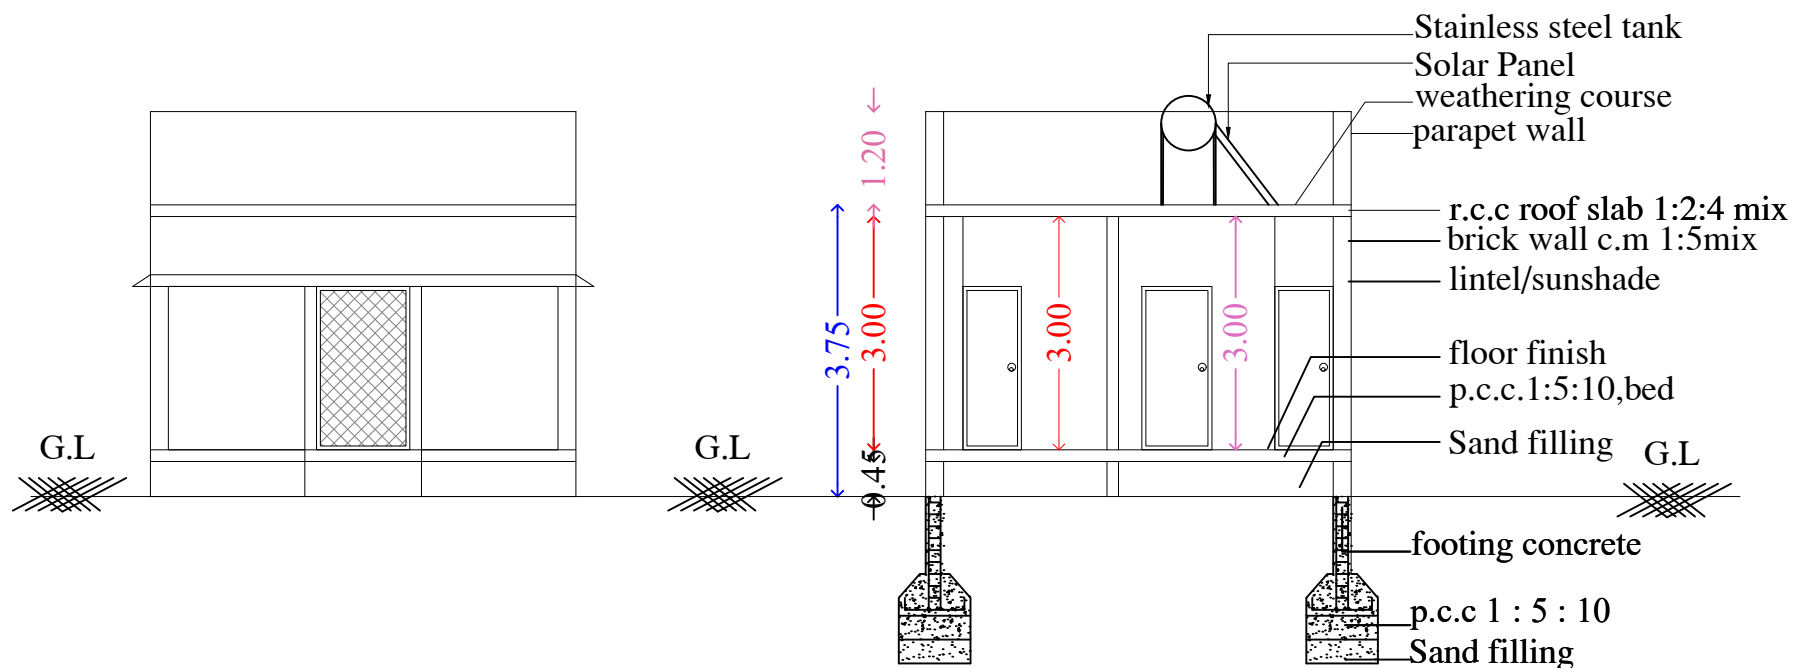

TERRACE FLOOR PLAN
(East Facing)

PLAN INFO
PLOT_AREA_M2=75.62
AS_AT_SITE=75.51
FMB_OR_PLR=75.62
AS_PER_DOCUMENT=75.62
SINGLE_FAMILY_BLDG=YES
CRZ=NO
SECURITY_ZONE=NO
ACCESS_WIDTH_M=7.20
WHETHER_GOV'T_OR_AIDED_SCHOOL=NO
ROAD_WIDTH=7.20
ROAD_LENGTH=100.0
AVG_PLOT_DEPTH= 11.27
AVG_PLOT_WIDTH= 6.70
LAND_USE_ZONE = RESIDENTIAL
PLOT_NO=
PATTA_NO=00
SURVEY_NO=313/3part
DISTRICT=THENI
TALUK=BODINAYAKANUR
JURISDICTION_TYPE=PANCHAYAT
RWH_DECLARED=YES
BUILDING_NEAR_TO_RIVER=NO
OSR_APPLICABLE=YES
OSR_SURR_BUYBACK_RETAIN=BUYBACK
AREA_TYPE=OTHERS
IS_SWIMMING_POOL_EXISTS=NO
PREMIUM_FSI_REQUIRED=NO
BUILDING_NEAR_MONUMENT=NO
BUILDING_NEAR_GOV'T_BLDG=NO
PROVISION_FOR_GREEN_BUILDINGS_AND_SUSTAINABILITY=YES
FIRE_PROTECTION_AND_FIRE_SAFETY_REQUIREMENTS=YES
NOC_FOR_CONSTRUCTION_NEAR_MONUMENT=NO
NOC_FIRE_DEPT=YES
IS_APPROVED_LAYOUT=YES
BLOCK_1_MEMBER_COUNT=0
BLOCK_1_RESIDENTIAL_MEMBER_COUNT=0
IF_HERITAGE_TOWN_LESSTHAN_1KM_RADIUS=YES

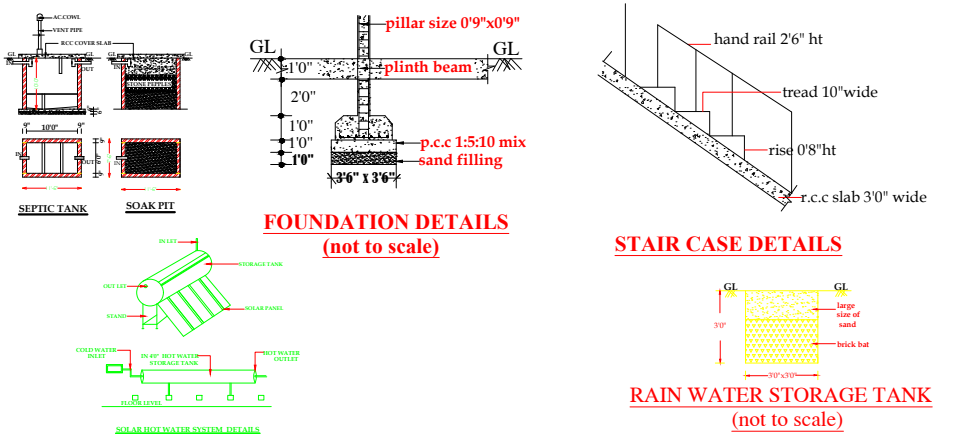


AREA DETAILS	SQ.FT	SQ.M
AREA OF THE SITE	814.00	75.62
AREA OF PROPOSED IN G.F	561.66	52.18
AREA OF PROPOSED IN CARPET	538.20	50.00
AREA OF OPEN SPACE	252.34	23.44

COLOUR SCHEDULE	REFERENCE	FEET	METER
☐ PROPOSED	D-Door	3'3" x 7'0"	1.00 x 2.10
☐ BOUNDARY	D1-Door	2'6" x 7'0"	0.76 x 2.10
☐ EXISTING	W-Window	4'0" x 4'0"	1.22 x 1.22
☐ ROAD	V- Ventilator	4'0" x 2'0"	1.22 x 0.61
	Gate	4'0" x 7'0"	1.22 x 2.10

- 1.Rain water storage tank is provided.
- 2.Solor water heater system is provided.
- 3.One no of stair case is provided.
- 4.Bore well and motor fittings are provided.
- 5.Rain water to be connected with R.W.H tank.
- 6.Two no of toilet is provided.
- 7.One no of septic tank provided.

SRI SIGARAM CONSTRUCTIONS
Er.S.MANIVANNAN.,DCE,.LBS,.AutoCAD
Registered engineer/ Consulting Engineer
95/9w Maduraiveeran street
Bodinayakanur-625513.
cell:- 8248750171, 8148742757

SITE PLAN
SCALE :- 1:200

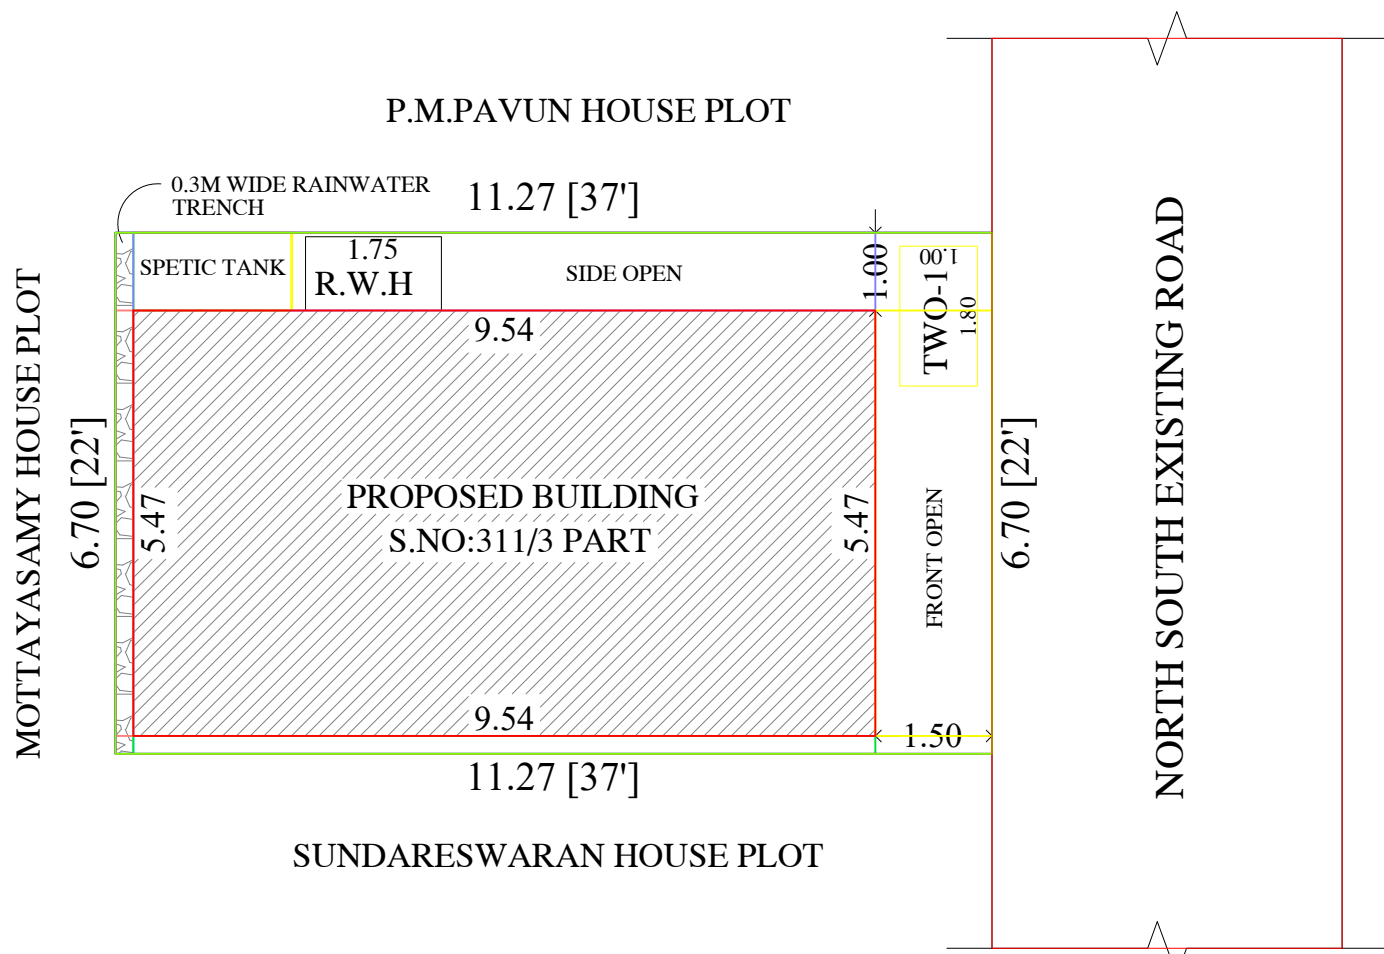

APPLICANT

ENGINEER

R. Balamurugamani

Er. S.MANIVANNAN, D.C.E.,
Registered Engineer Grade-III
Reg.No: 120/LS/2020/00004
SRI SIGARAM CONSTRUCTION
No: 95/42, 15-W, Maduraiveeran St.,BODI
Cell: 82487 50171, 81487 42757

FOR OFFICE USE

Eight ways to know a piece of land before you pay for it.

This report covers one part of the picture. These cover the rest, drawn from the same government records, for any property in Tamil Nadu.

LandLens One

Ask anything about a property and get an answer grounded in live government records, with the sources shown.

[/landlens/one](#)



Verify My Land

Every record check run on one property and returned as a single report.

[/landlens/verify-my-land](#)



Legal Opinion

An advocate's written opinion on the title, built on the records we pull for it.

[/landlens](#)



One Map

Every layer on one map: the parcel, its boundary, zoning, water bodies and what sits around it.

[/landlens/one/map](#)



PriceMap

What land actually changed hands for around this plot, taken from the registered deeds.

[/landlens/pricemap](#)



Build Scope

What you are allowed to build here: floor space, height, coverage and setbacks.

[/landlens/build-scope](#)



Property Tracker

Watch a property and hear about it when something new is registered against it.

[/landlens/property-tracker](#)



Deal Room

Run the transaction in one place: documents, stamping, signatures and the parties.

[/landlens/deal-room](#)



Twenty-four checks you can run yourself, at no cost.

Records and verification

The registers themselves, read for you.

Encumbrance Certificate

Patta and Chitta

Field Measurement Sketch

EC Analyzer

Bank charge check

Court case search

Seller background check

Approval check by survey

Value and duty

What it is worth and what it costs to register.

Guideline value by street

Guideline value by survey

Stamp duty and registration fees

Capital gains

Floor space index

Area unit converter

Zoning and land use

What the plan says can happen on this land.

Land use zone finder

CMDA land use check

Coastal regulation zone

Master plan check

Water bodies finder

Airport height clearance

Registers and directories

Who holds it, and which office keeps the record.

Find your registering office

Temple property check

Waqf property check

RERA register



Every free tool
/tools



Services we run
for you
/services



The LandLens
suite
/landlens/one



Every claim in this document traces back to a government record.

Legal opinions, due diligence and title verification

Building plan, layout and sub-division approvals

Completion and occupancy certificates, regularisation

Escrow, negotiation and NRI property management

Land survey, soil testing, architecture and construction

Verified RealEstate
3/350/2 Mettukuppam,
OMR Thoraipakkam,
Chennai 600 097, India
hello@verified.realestate
+91 9996 12 9996

Prepared from the registers named on the page each finding sits on. Where a register could not be read, this document says so in its place rather than leaving the gap to be read as a clean result.

