

PP

APPROVAL RECORD

# Planning Permission

Theni district, Tamil Nadu

APPROVAL TYPE  
**Building Plan**


ISSUING AUTHORITY  
**Rural Panchayat**

The approval as the planning authority issued it, reproduced in full behind this page.

An approval speaks to what was sanctioned, not to what was built. Completion is a separate record.

PLAN SHOWING THE PROPOSED CONSTRUCTION OF RCC ROOF RESIDENTIAL BUILDING GROUND FLOOR IN  
OLD NATHAM S.NO :992/PART,NEW NATHAM S.NO:2509/13,W.NO:06,BLOCK NO:02,D.NO:97,SOWRASHTRA STREET,  
MELMANGALAM VILLAGE AND PACHAYAT,PERIYAKULAM TALUK, THENI DISTRICT.

APPLICANT: Mrs. PUSHPAVALLI W/O MOHANRAM

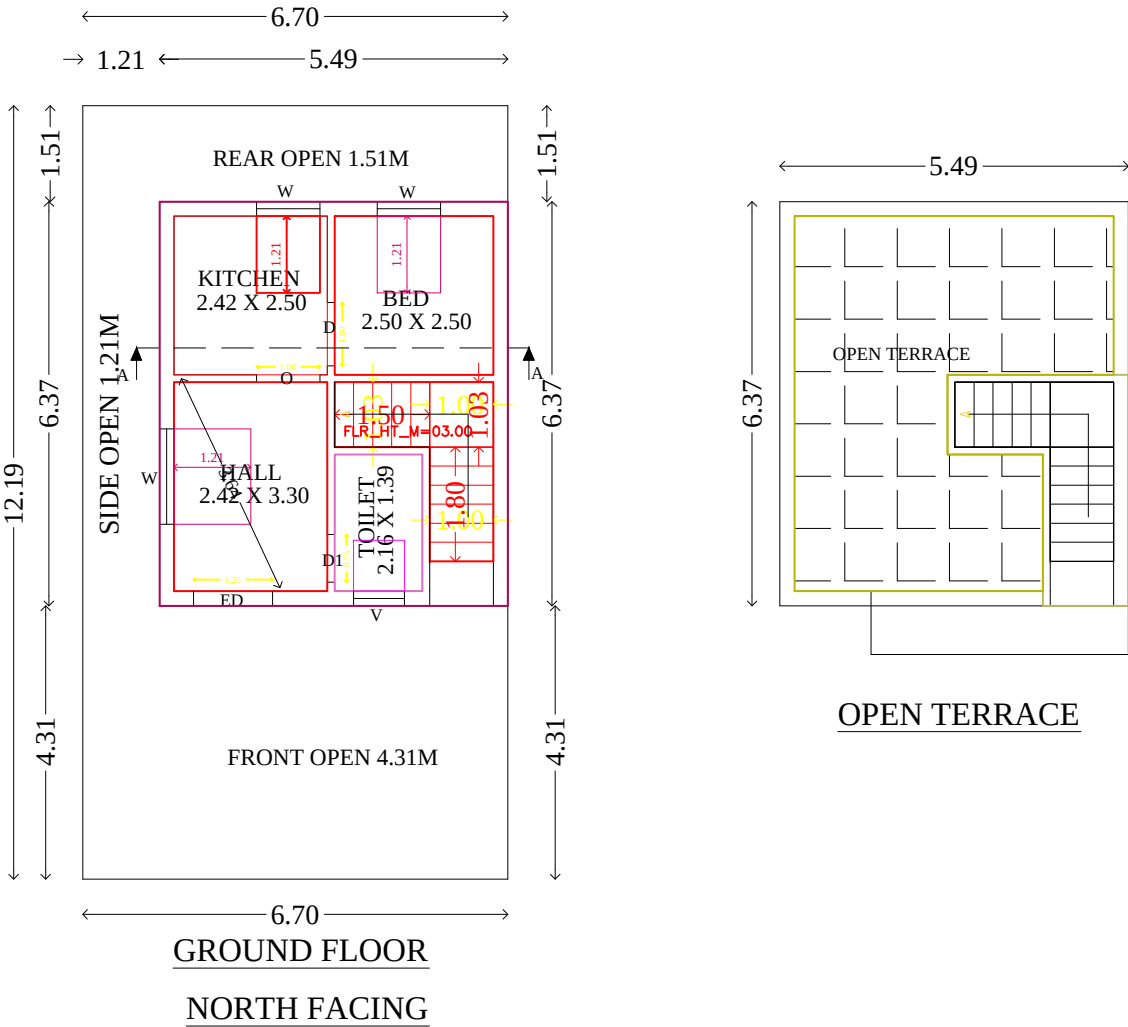


PLAN INFO  
SURVEY\_NO=2509/13  
PATTA\_NO=0  
PLOT\_NO=0  
TALUK=PERIYAKULAM\_TALUK  
DISTRICT=THENI  
IS\_APPROVED\_LAYOUT=YES  
OSR\_APPLICABLE=NO  
SINGLE\_FAMILY\_BLDG=yes  
CRZ=NO  
SECURITY\_ZONE=NO  
ACCESS\_WIDTH\_M=7.00  
WHETHER\_GOVT\_OR\_AIDED\_SCHOOL=NO  
PLOT\_AREA\_M2=81.75  
PREMIUM\_FSI\_REQUIRED=NO  
AVG\_PLOT\_DEPTH= 6.37  
AVG\_PLOT\_WIDTH= 5.49  
AREA\_TYPE=OTHER  
ROAD\_WIDTH=4.87  
ROAD\_LENGTH=100  
LAND\_USE\_ZONE = RESIDENTIAL  
BUILDING=RESIDENTIAL  
RWH\_DECLARED=YES  
PERMIUM\_FSI\_REQUIRED=YES  
BUILDING\_NEAR\_TO\_RIVER=NO  
BUILDING\_NEAR\_MONUMENT=NO  
BUILDING\_NEAR\_GOVT\_BLDG=NO  
NOC\_FOR\_CONSTRUCTION\_NEAR\_MONUMENT=YES  
IF\_HERITAGE\_TOWN\_LESSTHAN\_1KM\_RADIUS=YES  
JURISDICTION\_TYPE=PANCHAYAT  
IS\_SWIMMING\_POOL\_EXISTS = NO  
AS\_AT\_SITE =81.67  
FMB\_OR\_PLR = 81.75  
AS\_PER\_DOCUMENT = 81.75

NOTE :-

1. Rain water to be connected with R W H Tank
2. Bath ,Kitchen waste water to be used for Garden purpose.



Water to be provided.  
Water to be connected with Septic Tank  
Capacity\_L = 2000LTRS  
Dimensions are in meter

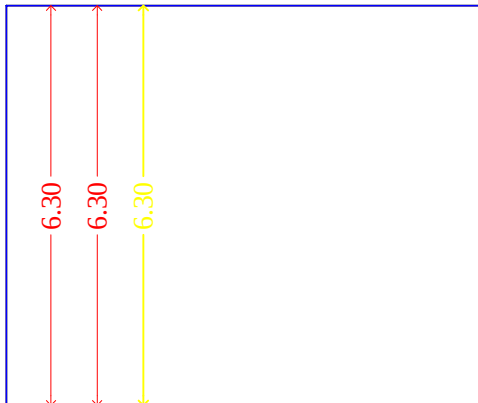

| JOINERY DETAILS:-           |              |             |             | AREA DETAILS:-                        |                       | Sq.Mt | Sq.Ft  |
|-----------------------------|--------------|-------------|-------------|---------------------------------------|-----------------------|-------|--------|
| D                           | - Door       | 0.75 x 2.10 | 2'6" x 7'0" | Site Area                             | (As Per Document)     | 81.75 | 880.00 |
| D1                          | - Door       | 0.75 x 2.10 | 2'6" x 7'0" | Site Area                             | (As Per Site Area)    | 81.75 | 880.00 |
| O                           | - Open       | 0.90 x 2.10 | 3'0" x 7'0" | Site Area                             | ( Super imposed Area) | 81.75 | 880.00 |
| W                           | - Window     | 1.00 x 1.20 | 3'0" x 4'0" | Pro. Ground Floor (Plinth Area = FSI) |                       | 34.97 | 376.27 |
| W1                          | - Window     | 0.75 x 1.20 | 2'6" x 4'0" | Total Builtup Area (G.F)              |                       | 34.97 | 376.27 |
| V                           | - Ventilator | 0.76 x 0.76 | 2'6" x 2'6" | Carpet Area (G.F)                     |                       | 26.22 | 282.12 |
| SUNSHADE Width - 0.45m-1'6" |              |             |             | Open Area                             |                       | 46.78 | 503.35 |

| LEGANDS:- |               |
|-----------|---------------|
|           | Site Boundary |
|           | Pro. Building |
|           | Existing Road |

TOTAL BUILT UP AREA = 34.97 SQ.M


TOTAL NET AREA = 81.75 SQ.M

FLOOR SPACE INDEX =  $\frac{34.97}{81.75} = 0.427$


FSI = 0.427 < 2.00

COLOUR INDEX


SITE BOUNDARY

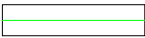

PROPOSTED BUILDING

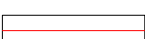


EXISTING ROAD

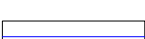

B. Pushpavalli


APPLICANT

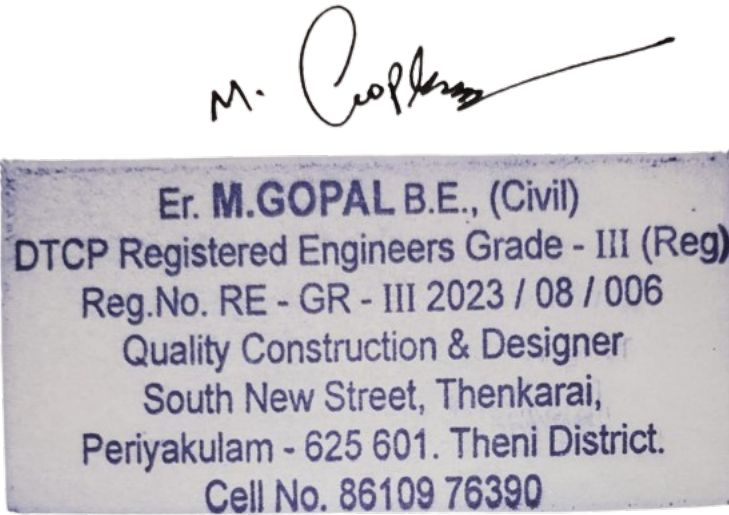





REGISTERED ENGINEER

PLAN SHOWING THE PROPOSED CONSTRUCTION OF RCC ROOF RESIDENTIAL BUILDING GROUND FLOOR IN OLD NATHAM S.NO :992/PART,NEW NATHAM S.NO:2509/13,W.NO:06,BLOCK NO:02,D.NO:97,SOWRASHTRA STREET, MELMANGALAM VILLAGE AND PACHAYAT,PERIYAKULAM TALUK, THENI DISTRICT.



APPLICANT: Mrs. PUSHPAVALLI W/O MOHANRAM

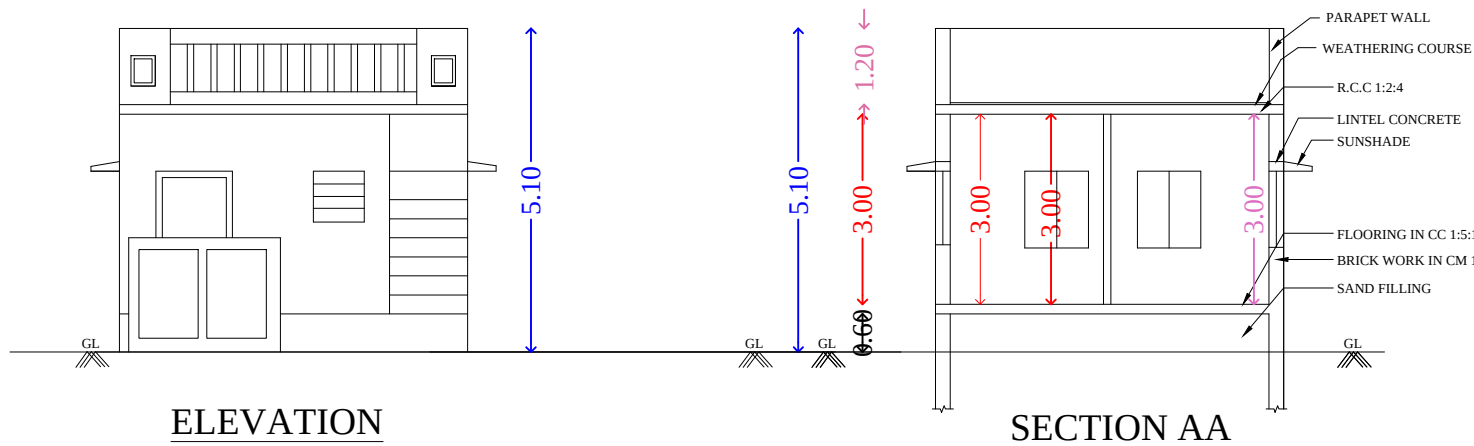

SITE PLAN

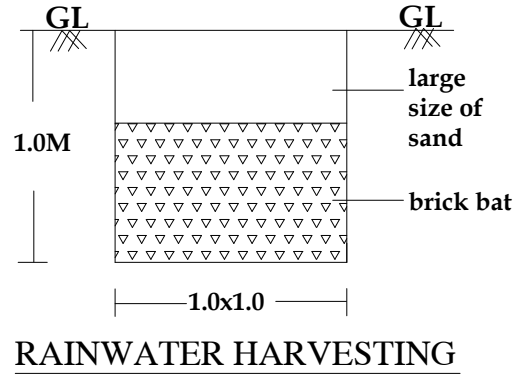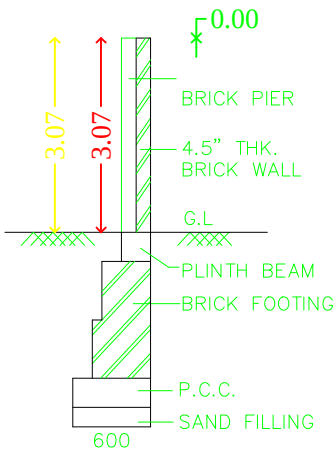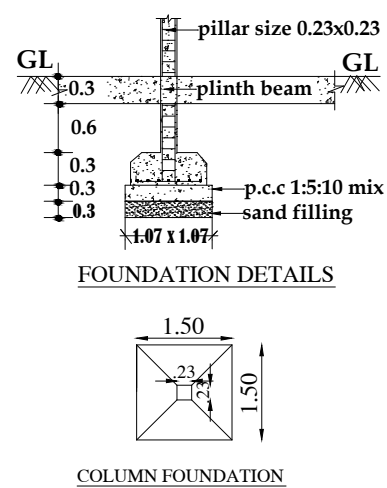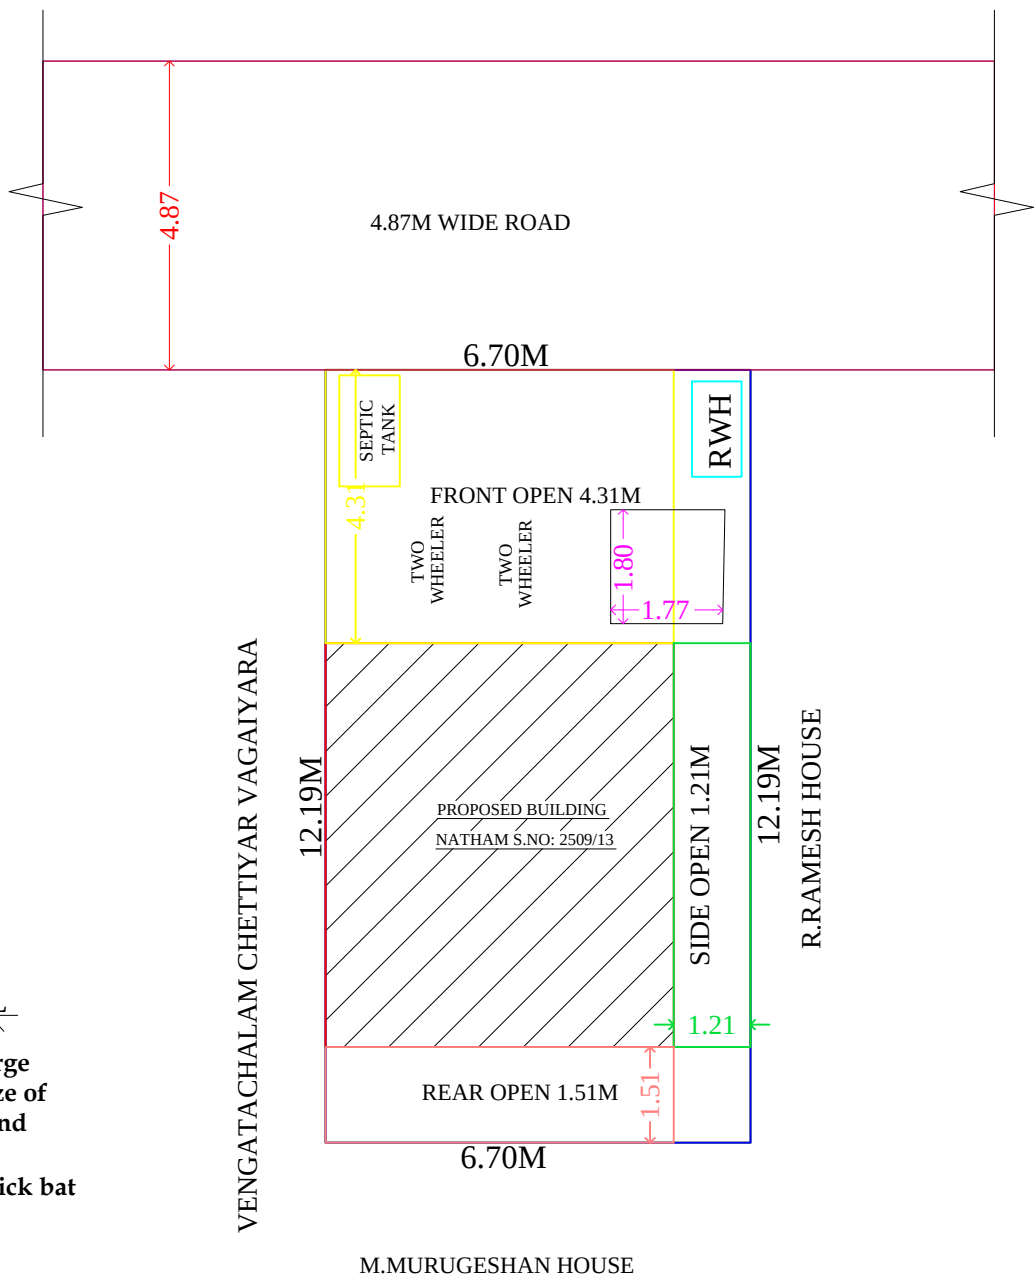

COMPOUND WALL  
DETAIL

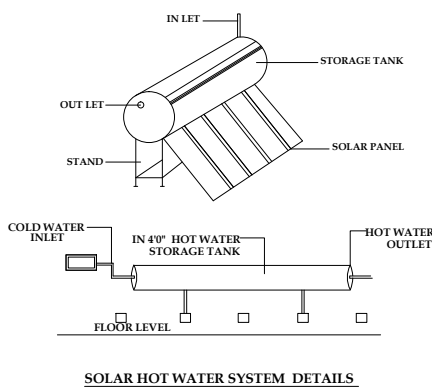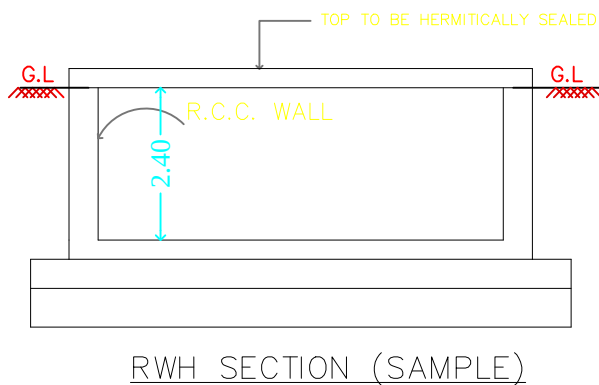

- FOUNDATION : RCC 1:11/2:3 M25 Concrete Column footing Laid over sand filling and PCC 1:4:8.
- RCC WORK : All Coloumn ,Beams ,Roof Slab,Lintel,& Sunshade are in CC 1:5.5:3(M-25)
- BRICK WORK : B.W in Basement & Superstructure are in CM 1:5.
- JOINERY : Joineries are made with Steel ( or) first class teak wood
- WEATHERING COURSE : 9"X9" Pressed Tiles laid over the Brick Jelly with Lime mortar and sloped with water proofing compound.
- PLASTERING : Ceiling plastering with CM 1:3 Inside & Outside walls are Plastering with CM 1:4.
- PAINTING : White washing with two coats over the one coat of primer for Ceiling .Colour washing with two coats over one coat of primer for all Walls.

B. Pushparalli

APPLICANT

M. Gopal

Er. M.GOPAL B.E., (Civil)  
DTCP Registered Engineers Grade - III (Reg)  
Reg.No. RE - GR - III 2023 / 08 / 006  
Quality Construction & Designer  
South New Street, Thenkarai,  
Periyakulam - 625 601. Theni District.  
Cell No. 86109 76390

REGISTERED ENGINEER

# Eight ways to know a piece of land before you pay for it.

This report covers one part of the picture. These cover the rest, drawn from the same government records, for any property in Tamil Nadu.

## LandLens One

Ask anything about a property and get an answer grounded in live government records, with the sources shown.

[/landlens/one](#)



## Verify My Land

Every record check run on one property and returned as a single report.

[/landlens/verify-my-land](#)



## Legal Opinion

An advocate's written opinion on the title, built on the records we pull for it.

[/landlens](#)



## One Map

Every layer on one map: the parcel, its boundary, zoning, water bodies and what sits around it.

[/landlens/one/map](#)



## PriceMap

What land actually changed hands for around this plot, taken from the registered deeds.

[/landlens/pricemap](#)



## Build Scope

What you are allowed to build here: floor space, height, coverage and setbacks.

[/landlens/build-scope](#)



## Property Tracker

Watch a property and hear about it when something new is registered against it.

[/landlens/property-tracker](#)



## Deal Room

Run the transaction in one place: documents, stamping, signatures and the parties.

[/landlens/deal-room](#)



# Twenty-four checks you can run yourself, at no cost.

## Records and verification

The registers themselves, read for you.

Encumbrance Certificate

Patta and Chitta

Field Measurement Sketch

EC Analyzer

Bank charge check

Court case search

Seller background check

Approval check by survey

## Value and duty

What it is worth and what it costs to register.

Guideline value by street

Guideline value by survey

Stamp duty and registration fees

Capital gains

Floor space index

Area unit converter

## Zoning and land use

What the plan says can happen on this land.

Land use zone finder

CMDA land use check

Coastal regulation zone

Master plan check

Water bodies finder

Airport height clearance

## Registers and directories

Who holds it, and which office keeps the record.

Find your registering office

Temple property check

Waqf property check

RERA register



Every free tool  
/tools



Services we run  
for you  
/services



The LandLens  
suite  
/landlens/one



# Every claim in this document traces back to a government record.

---

Legal opinions, due diligence and title verification

---

Building plan, layout and sub-division approvals

---

Completion and occupancy certificates, regularisation

---

Escrow, negotiation and NRI property management

---

Land survey, soil testing, architecture and construction

---

**Verified RealEstate**  
3/350/2 Mettukuppam,  
OMR Thoraipakkam,  
Chennai 600 097, India  
[hello@verified.realestate](mailto:hello@verified.realestate)  
+91 9996 12 9996

Prepared from the registers named on the page each finding sits on. Where a register could not be read, this document says so in its place rather than leaving the gap to be read as a clean result.

