

PP

APPROVAL RECORD

Planning Permission

Theni district, Tamil Nadu

APPROVAL TYPE
Building Plan

ISSUING AUTHORITY
Town Panchayat

The approval as the planning authority issued it, reproduced in full behind this page.

An approval speaks to what was sanctioned, not to what was built. Completion is a separate record.

THE PLAN SHOWING THE PROPOSED CONSTRUCTION OF THE GROUND FLOOR RCC ROOF RESIDENTIAL BUILDING IN

PLOT NO : 02, SURVEY NO : 186/6A1A1A, NEW SUB DIVISION SURVEY NO : 186/17, PATTA NO : 10140,


"MULLAI THENDRAL NAGAR -II", MELACHOKKANATHAPURAM VILLAGE AND TOWN PANCHAYAT,

BODINAYAKANUR TALUK, THENI DISTRICT.


APPLICANT: Mr. G. NAGARAJAN, S/o. GANESAN...

SCALE : 1:100


LAYOUT APPROVAL NO - L.P./AD/DTCP(TD) NO - 53/2022

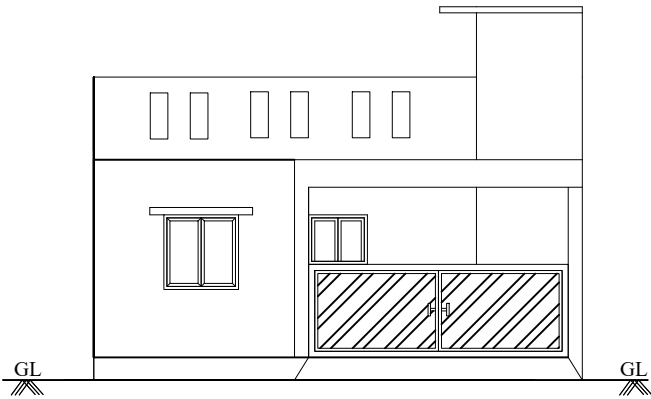


FRONT ELEVATION

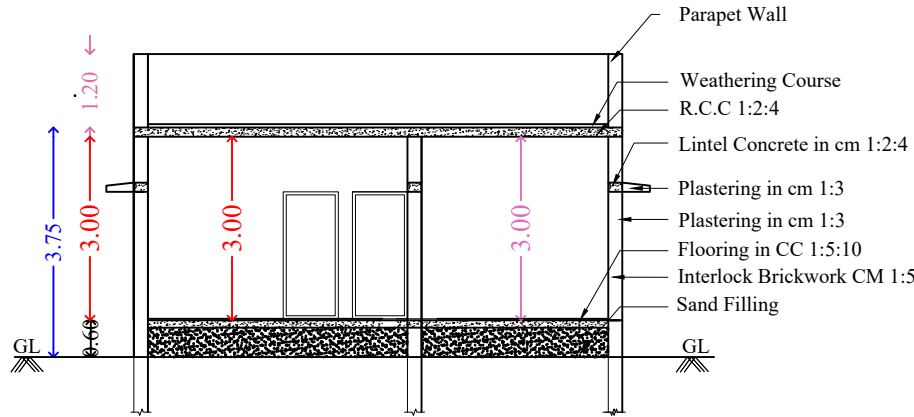

SECTION ON A-A'

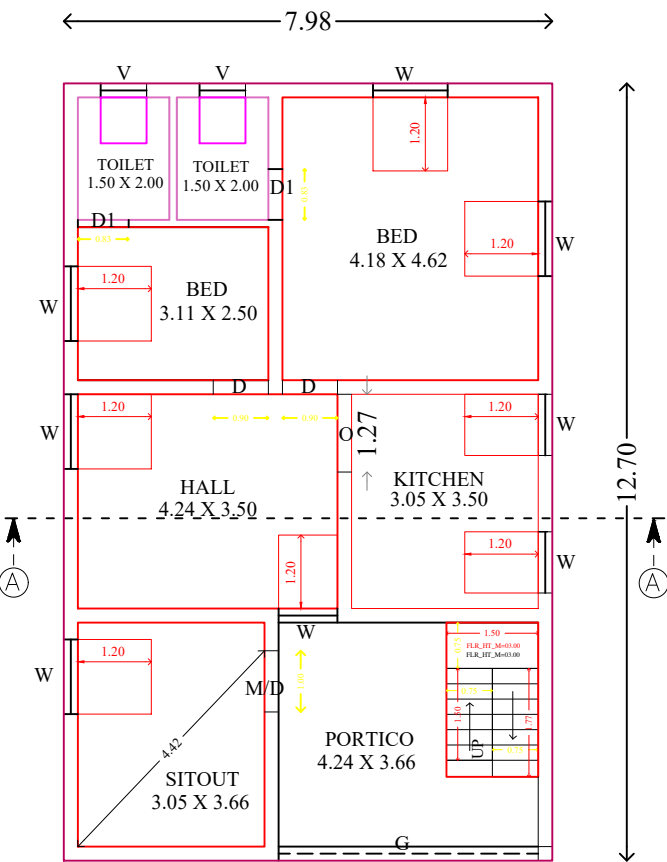

GROUND FLOOR PLAN

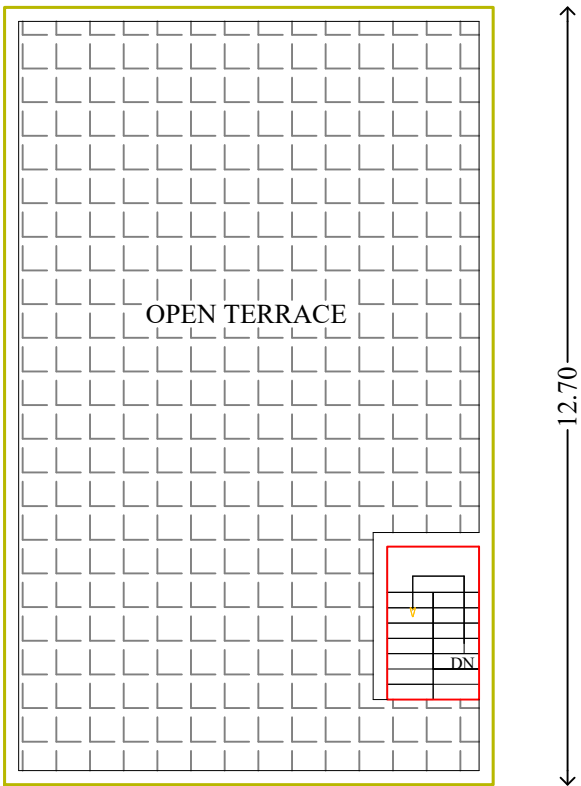


TERRACE FLOOR PLAN

SITE PLAN

SCALE : 1:100

FSI = 0.68 < 2.00

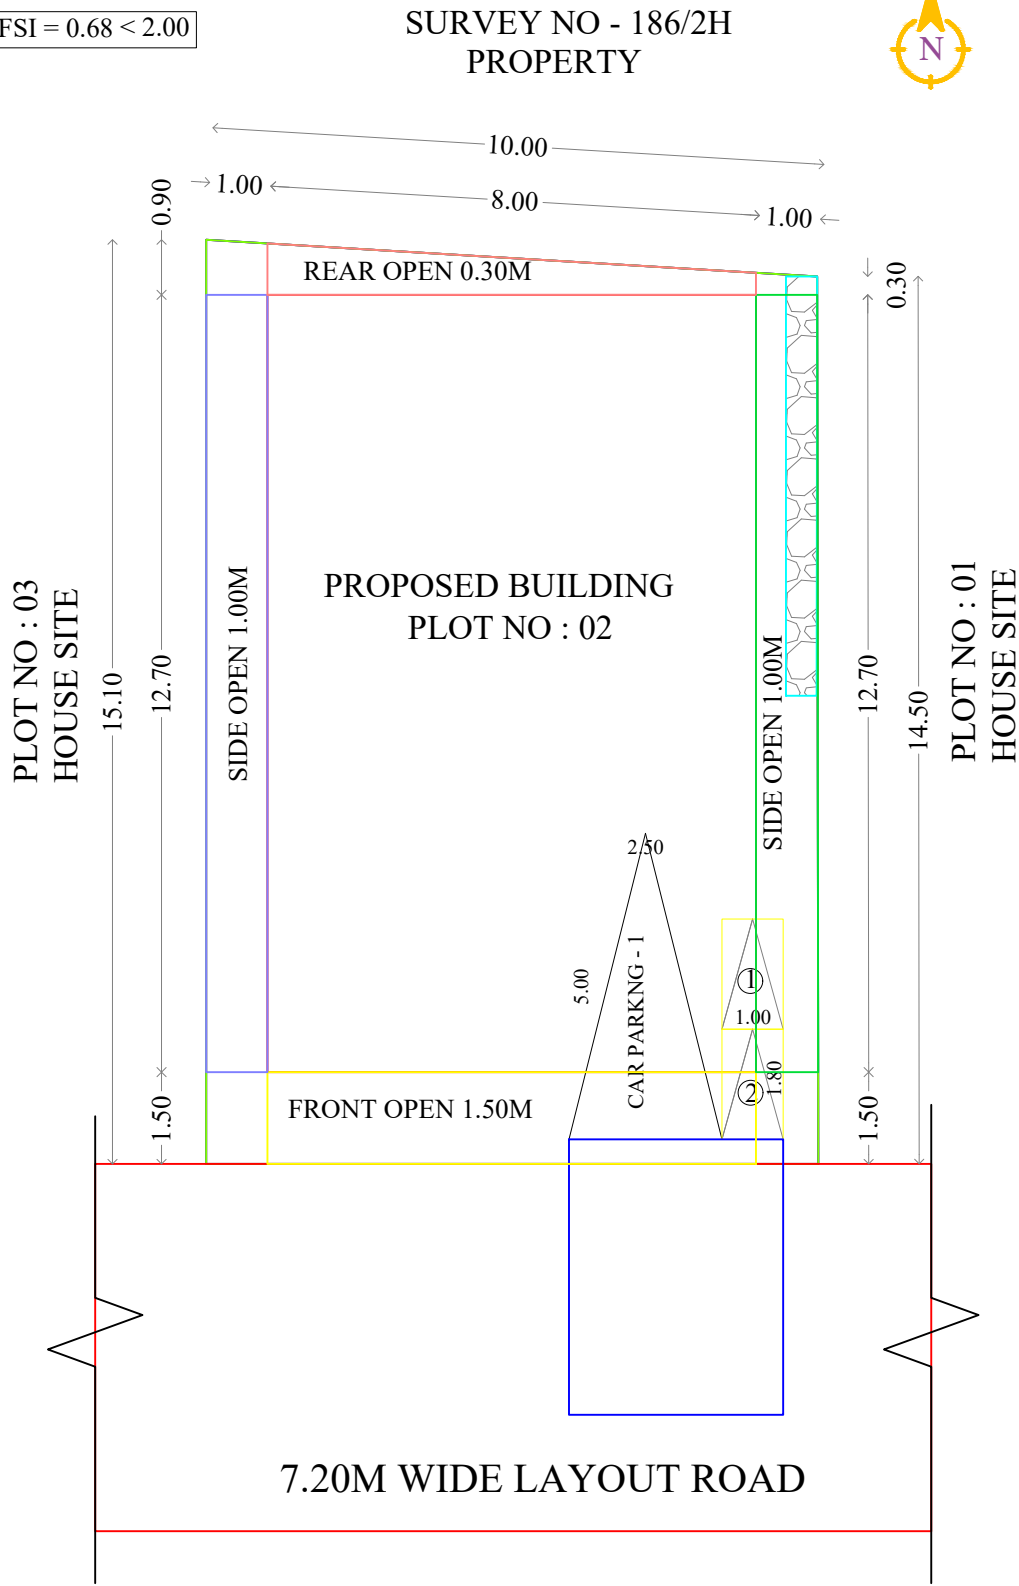


NOTE :-

1. Rain water to be connected with RWH Tank
2. Bath ,Kitchen waste water to be used for Garden purpose.
3. Solar Water Heater to be provided.
4. W/C water to be connected with Septic Tank
5. RWH_CAPACITY_L = 2000LTRS
6. All Dimension are in meter


JOINERY DETAILS:-

MD - Main Door	0.90 x 2.10	3'0" x 7'0"
D - Door	0.90 x 2.10	3'0" x 7'0"
D1 - Door	0.83 X 2.10	3'0" x 7'0"
O - Open	0.90 x 2.10	3'0" x 7'0"
W - Window	1.00 x 1.20	3'0" x 4'0"
W1 - Window	1.20 x 1.20	4'0" x 4'0"
V - Ventilator	0.76 x 0.76	2'6" x 2'6"


SUNSHADE Width - 0.45m-1'6"

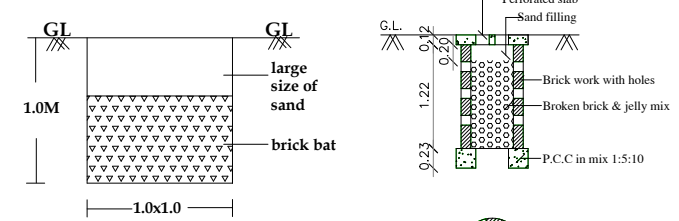


RAINWATER HARVESTING

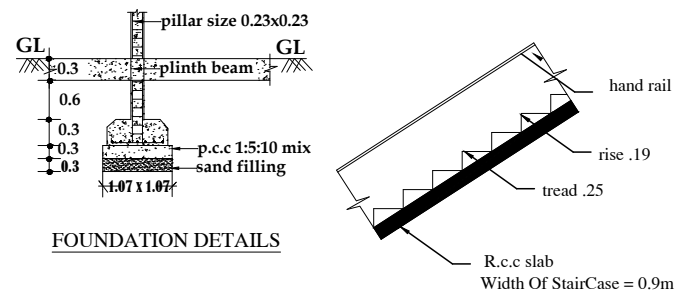

FOUNDATION DETAILS

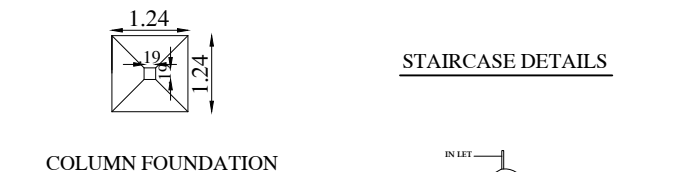

STAIRCASE DETAILS

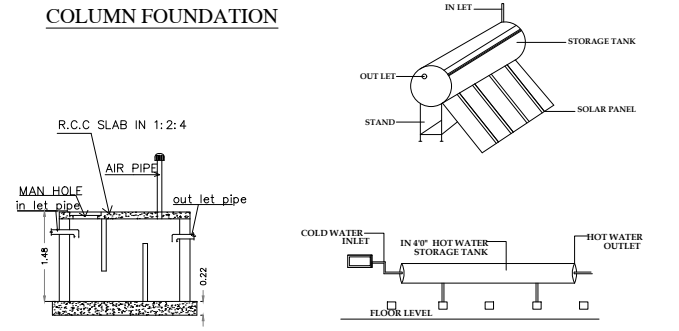

SEPTIC TANK SECTION

SOLAR HOT WATER SYSTEM DETAILS



SEPTIC TANK PLAN

PLAN INFO

PLOT_AREA_M2=147.86
AS_AT_SITE=147.86
FMB_OR_PLR=147.86
AS_PER_DOCUMENT=147.86
CRZ=NO
SECURITY_ZONE=NO
RWH_DECLARED=YES
ROAD_WIDTH=7.20
ROAD_LENGTH=50.00
AREA_TYPE=OTHERS
AVG_PLOT_DEPTH=14.80
AVG_PLOT_WIDTH=10.00
LAND_USE_ZONE=RESIDENTIAL
LEASEHOL_LAND=NO
OSR_APPLICABLE=YES
OSR_SURREYBACK_RETAIN=BUYBACK
PREMIUM_FSI_REQUIRED=NO
IS_APPROVED_LAYOUT=YES
BUILDING_NEAR_MONUMENT=NO
BUILDING_NEAR_GOVT_BLDG=NO
BUILDING_NEAR_TO_RIVER=NO
BLOCK_1_MEMBER_COUNT=5
PROVISION_FOR_GREEN_BUILDINGS_AND_SUSTAINABILITY=YES
FIRE_PROTECTION_AND_FIRE_SAFETY_REQUIREMENTS=YES
IS_SWIMMING_POOL_EXISTS=NO
NOC_FIRE_DEPT=YES
NOC_IRRIGATION_DEPT_=YES
SURVEY_NO= 186/17
PLOT_NO= 02
PATTA_NO=10140
DISTRICT=THENI
JURISDICTION_TYPE=PANCHAYAT
TALUK=BODINAYAKANUR
IF_HERITAGE_TOWN_LESSTHAN_IKM_RADIUS=YES

AREA DETAILS:-

	Sq.Mt	Sq.Ft
Site Area (As Per Document)	148.00	1593.00
Site Area (As Per Superimposed area)	147.86	1591.56
Site Area (As Per Patta)	148.00	1593.00
Pro. Ground Floor (Plinth Area = FSI)	101.37	1091.14
Total Builtup Area (G.F)	101.37	1091.14
Carpet Area (G.F)	85.26	917.74
Open Area	46.49	500.42

APPLICANT :


G. Nagarajan
(G. NAGARAJAN)

OFFICE USE :




TOPO PLAN

SCALE: 1:1000

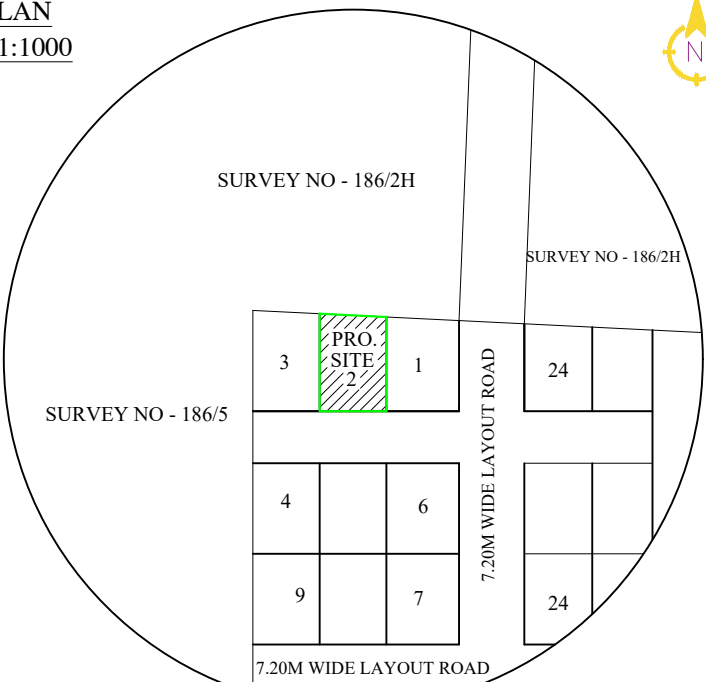

KEY PLAN

NOT TO SCALE

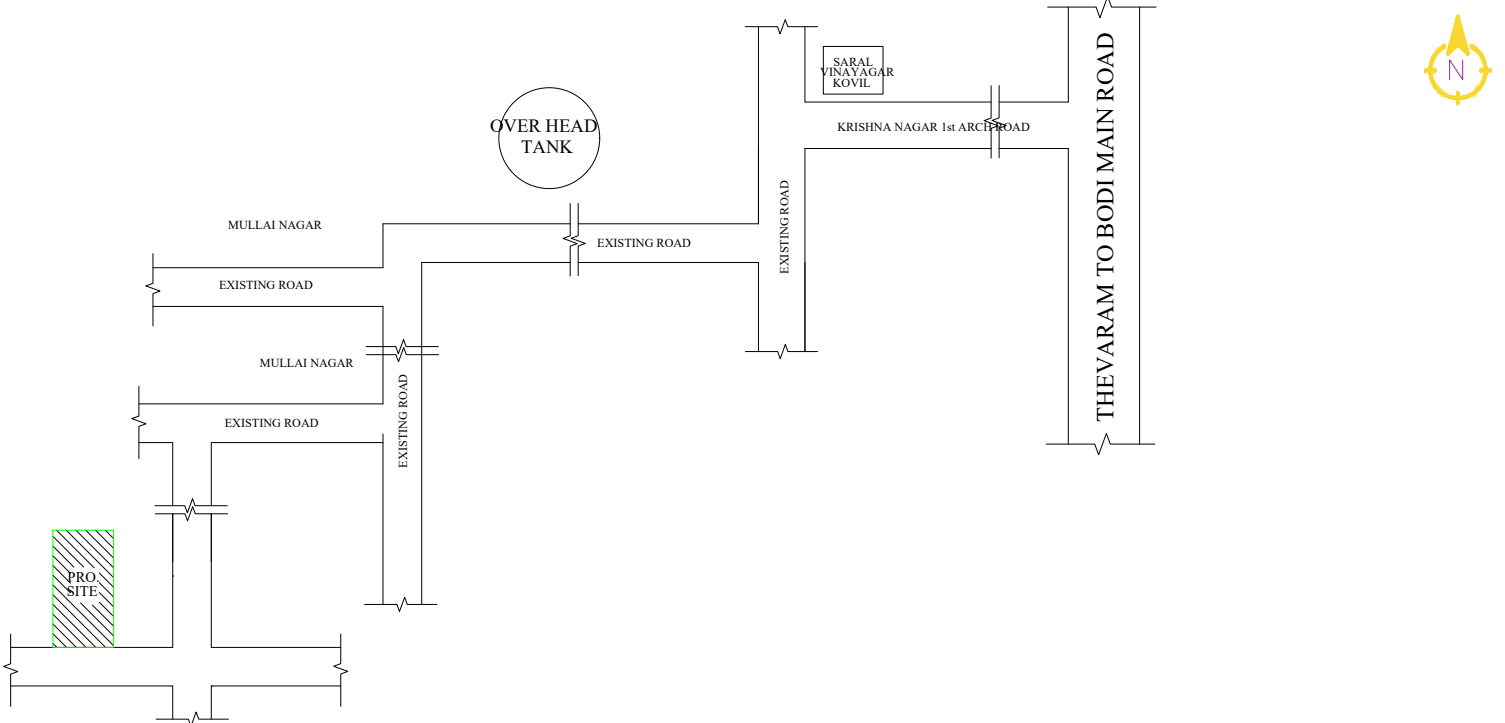

REGISTERED ENGINEER :

S. Ravikumar
Er. S. RAVIKUMAR P.C.E.,
Registered Engineer-III
Reg.No: 120/LS/2020/00006
SHREE CONSTRUCTION
Paramasivan Kovil Street, BODI-625513
PH: 8248550185, Mail: selvamravi24@gmail.com

Eight ways to know a piece of land before you pay for it.

This report covers one part of the picture. These cover the rest, drawn from the same government records, for any property in Tamil Nadu.

LandLens One

Ask anything about a property and get an answer grounded in live government records, with the sources shown.

[/landlens/one](#)



Verify My Land

Every record check run on one property and returned as a single report.

[/landlens/verify-my-land](#)



Legal Opinion

An advocate's written opinion on the title, built on the records we pull for it.

[/landlens](#)



One Map

Every layer on one map: the parcel, its boundary, zoning, water bodies and what sits around it.

[/landlens/one/map](#)



PriceMap

What land actually changed hands for around this plot, taken from the registered deeds.

[/landlens/pricemap](#)



Build Scope

What you are allowed to build here: floor space, height, coverage and setbacks.

[/landlens/build-scope](#)



Property Tracker

Watch a property and hear about it when something new is registered against it.

[/landlens/property-tracker](#)



Deal Room

Run the transaction in one place: documents, stamping, signatures and the parties.

[/landlens/deal-room](#)



Twenty-four checks you can run yourself, at no cost.

Records and verification

The registers themselves, read for you.

Encumbrance Certificate

Patta and Chitta

Field Measurement Sketch

EC Analyzer

Bank charge check

Court case search

Seller background check

Approval check by survey

Zoning and land use

What the plan says can happen on this land.

Land use zone finder

CMDA land use check

Coastal regulation zone

Master plan check

Water bodies finder

Airport height clearance

Value and duty

What it is worth and what it costs to register.

Guideline value by street

Guideline value by survey

Stamp duty and registration fees

Capital gains

Floor space index

Area unit converter

Registers and directories

Who holds it, and which office keeps the record.

Find your registering office

Temple property check

Waqf property check

RERA register



Every free tool
/tools



Services we run
for you
/services



The LandLens
suite
/landlens/one



Every claim in this document traces back to a government record.

Legal opinions, due diligence and title verification

Building plan, layout and sub-division approvals

Completion and occupancy certificates, regularisation

Escrow, negotiation and NRI property management

Land survey, soil testing, architecture and construction

Verified RealEstate
3/350/2 Mettukuppam,
OMR Thoraipakkam,
Chennai 600 097, India
hello@verified.realestate
+91 9996 12 9996

Prepared from the registers named on the page each finding sits on. Where a register could not be read, this document says so in its place rather than leaving the gap to be read as a clean result.

