

PP

APPROVAL RECORD

Planning Permission

Theni district, Tamil Nadu

APPROVAL TYPE
Building Plan


ISSUING AUTHORITY
Rural Panchayat

The approval as the planning authority issued it, reproduced in full behind this page.

An approval speaks to what was sanctioned, not to what was built. Completion is a separate record.

PLAN SHOWING THE PROPOSED CONSTRUCTION OF PRPOSED GROUND FLOOR R.C.C ROOF RESIDENTIAL BUILDING IN OLD S. NO- 847/13A, AS PER OLD. PATTA.NO: 6148, NEW S. NO- 847/13A3, NEW PATTA NO: 7271, PLOT NO: 00, WARD.NO : 00, SANMUGASUNDHARAPURAM VILLAGE, THIRUMALAPURAM RURAL PANCHAYAT, AUNDIPATTI TALUK, THENI DISTRICT. PIN CODE- 625512.

APPLICANT : 1. Mr. M. VIJAYAKUMAR., S/O. Mr. MOORTHY., Avl.,
2. Mrs.G. SARANYA., W/O. Mr. M. VIJAYAKUMAR.,Avl.,

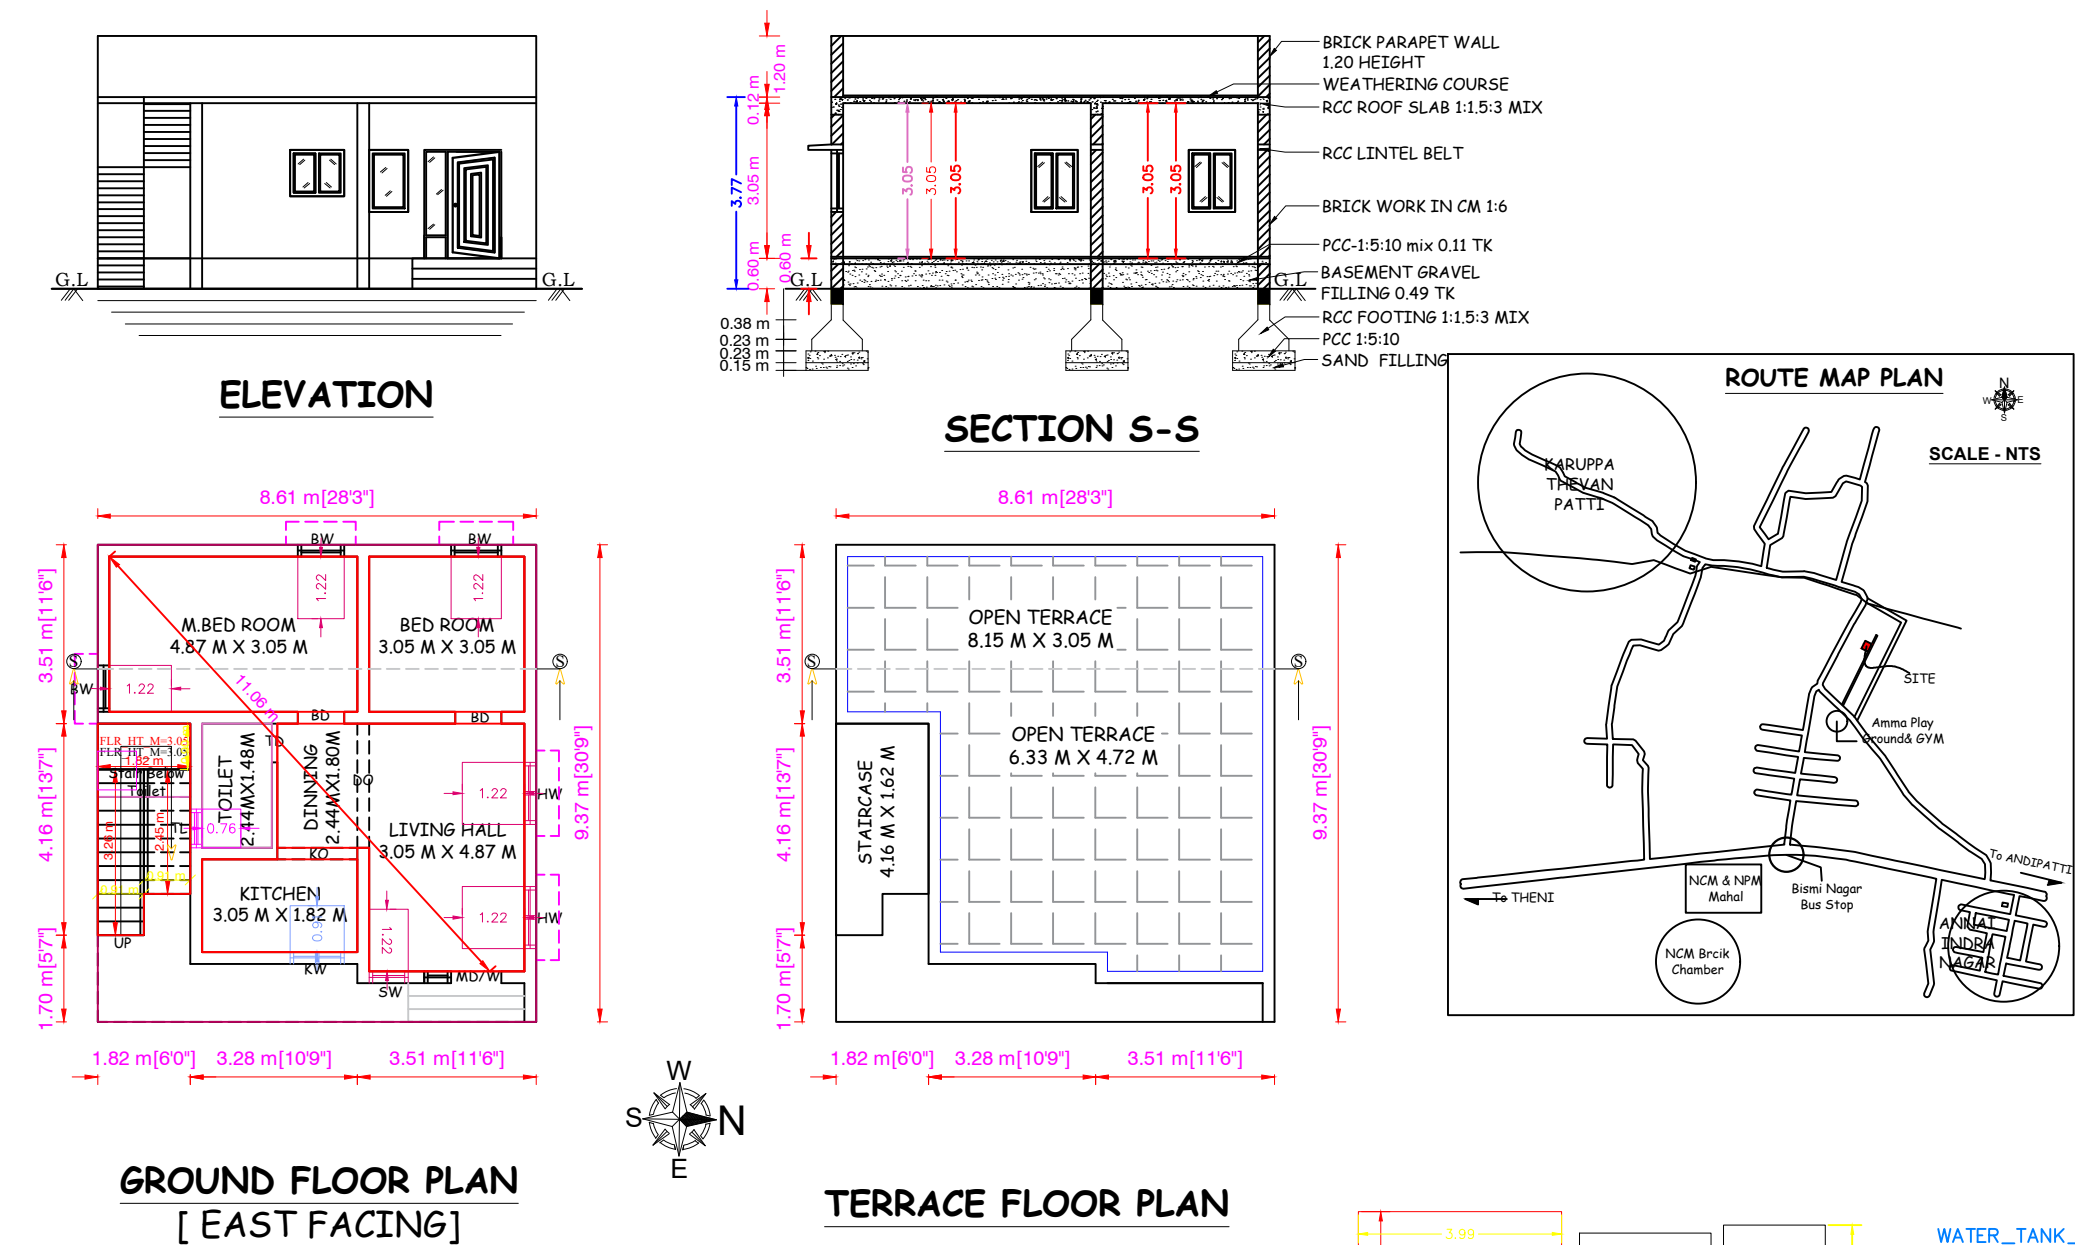

PLAN INFO
PLOT_NO = 00
DISTRICT = THENI
SINGLE_FAMILY_BLDG = YES
CRZ = NO
SECURITY_ZONE = NO
ACCESS_WIDTH_M = 4.87
WHETHER_GOV'T_OR_AIDED_SCHOOL = NO
PLOT_AREA_M2 = 121.40
AVG_PLOT_DEPTH = 11.65
AVG_PLOT_WIDTH = 10.40
AREA_TYPE = EWS
ROAD_WIDTH = 4.87
ROAD_LENGTH = 100.00 M
LAND_USE_ZONE = RESIDENTIAL
RWH_DECLARED=YES
BUILDING_NEAR_TO_RIVER=NO
BUILDING_NEAR_MONUMENT=NO
BUILDING_NEAR_GOV'T_BLDG = NO
PROVISION_FOR_GREEN_BUILDINGS_AND_SUSTAINABILITY=YES
FIRE_PROTECTION_AND_FIRE_SAFETY_REQUIREMENTS=YES
NOC_FIRE_DEPT=YES
NOC_FOR_CONSTRUCTION_NEAR_MONUMENT=NO
JURISDICTION_TYPE= PANCHAYAT
TALUK=THENI
SURVEY_NO = 847/13A3
PATTA_NO = 7271
OSR_APPLICABLE=NO
OSR_SURR_BUYBACK_RETAIN=BUYBACK
PREMIUM_FSI_REQUIRED=NO
IS_APPROVED_LAYOUT=NO
IS_SWIMMING_POOL_EXISTS=NO
AS_AT_SITE = 122.32
FMB_OR_PLR = 121.13
AS_PER_DOCUMENT = 121.40
PLOT_AREA_M2= 122.32
BLOCK_1_MEMBER_COUNT=0
BLOCK_1_RESIDENTIAL_MEMBER_COUNT=0
BLOCK_1_NON_RESIDENTIAL_MEMBER_COUNT=0
BLOCK_1_STAFF_MEMBER_COUNT=0
BLOCK_1_PUBLIC_MEMBER_COUNT=0
IF_HERITAGE_TOWN_LESSTHAN_1KM_RADIUS=NO

LOCATION/ SITE PLAN


SCALE - 1 : 100



SITE GPS LOCATION
10.00.49.6"N; 77.32.47.9"E

FSI = 0.66<2.00

Mr. KASINATHAN LAND,
(RESIDENTIAL BUILDING)

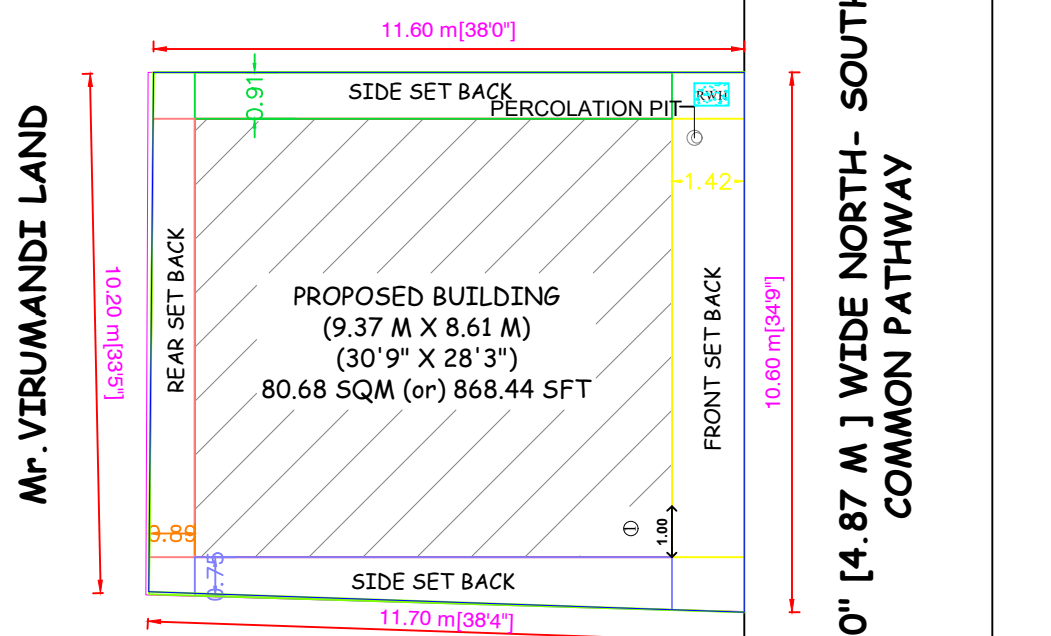


JOINERIES:-

MD/W & GD/W- MAIN DOOR---	5'0" X 7'0"	1.52 X 2.13
D --- DOOR -----	3'0" X 7'0"	0.91 X 2.13
D --- TOILET DOOR---	2'6" X 7'0"	0.76 X 2.13
KO --- KITCHEN OPEN ---	5'1" X 7'0"	1.57 X 2.13
DO --- DINNING OPEN---	8'0" X 7'0"	2.44 X 2.13
HW--- HALL WINDOW ---	4'0" X 4'0"	1.22 X 1.22
BW--- BED WINDOW ---	3'0" X 4'0"	0.91 X 1.22
KW --- KITCHEN WINDOW ---	3'6" X 3'0"	1.06 X 0.91
V --- VENTILATOR ---	2'6" X 2'6"	0.76 X 0.76

NOTE:

1. Rain water to be connected with RWH Tank.
2. Bath, Kitchen, Waste water to be used for Garden purpose.
3. Solar Water Heater to be provided.
4. W.C water to be connected with U.G.D.
5. RWH Capacity 2000 Ltrs.
6. All Dimensions are in Meters.

AREA DETAILS	Sq.Mt	Sq.Ft
Site Area (As per Document)	121.40	1306.80
Site Area (As per Patta)	120.94	1301.87
Site Area (As per FMB SKETCH)	121.13	1303.84
Site Area (As per Site condition)	122.32	1316.65
Pro. Ground floor Plinth Area [FSI]	80.68	868.44
Pro. Ground floor Carpet Area	49.73	535.29
Total Built up Area (GF)	80.68	868.44
Open Area (Vacant site area)	72.10	776.08

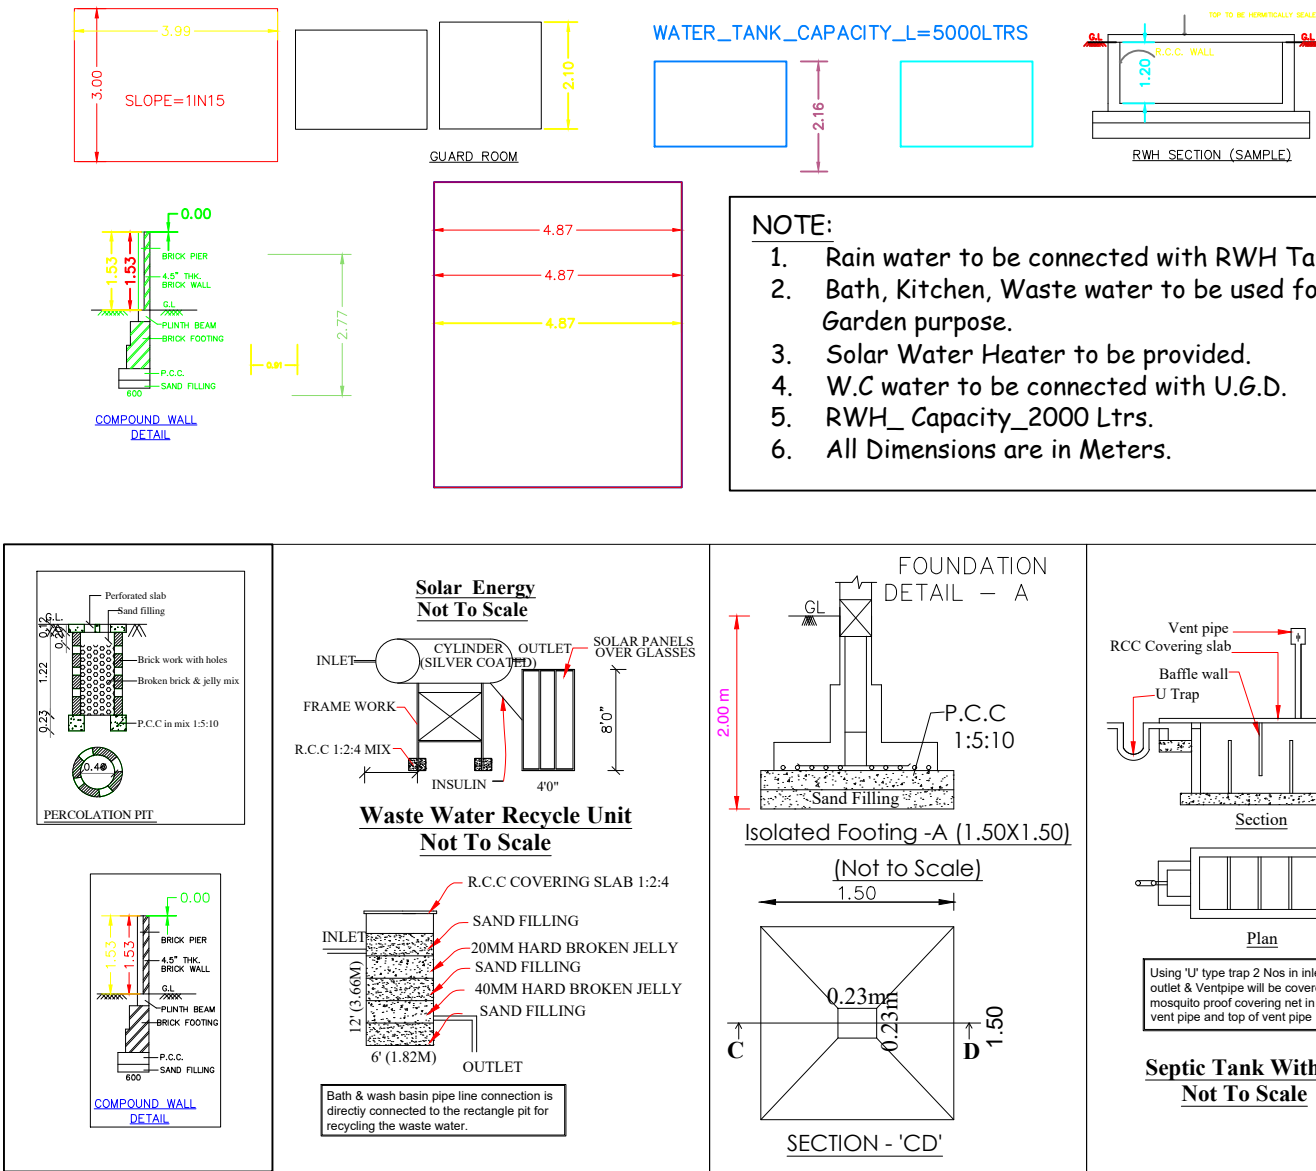

APPLICANT :-

Mr. M. VIJAYAKUMAR
Mrs. G. SARANYA

M. Vijayakumar
V. Saranya

REGISTERED ENGINEER :-



S S BUILDCON ENTERPRISE
THENI.

Er. S. VIGNESHWARAN.B.E.,
RE-GR- II in THENI MUNICIPALITY,
Reg.No:125/LS/2021/00004,
RE-GR- III in THENI DTCP,
Reg.No:2024/10/06,
D.No: 172C/ 27B, FIRST FLOOR,
VISHNU PRIYADHARSHINI COMPLEX,
SUBBAN STREET SCHEME ROAD,
THENI. Cell: 95006-80660.

S. Vigneshwaran
Er. S. VIGNESHWARAN,B.E.,
Reg. No: 125/LS/2021/00004
SS BUILDCON ENTERPRISE
1st Floor, Vishnu Priyadharshini Complex,
Scheme Road, THENI - 625 531.
Cell: 9500680660

Eight ways to know a piece of land before you pay for it.

This report covers one part of the picture. These cover the rest, drawn from the same government records, for any property in Tamil Nadu.

LandLens One

Ask anything about a property and get an answer grounded in live government records, with the sources shown.

[/landlens/one](#)



Verify My Land

Every record check run on one property and returned as a single report.

[/landlens/verify-my-land](#)



Legal Opinion

An advocate's written opinion on the title, built on the records we pull for it.

[/landlens](#)



One Map

Every layer on one map: the parcel, its boundary, zoning, water bodies and what sits around it.

[/landlens/one/map](#)



PriceMap

What land actually changed hands for around this plot, taken from the registered deeds.

[/landlens/pricemap](#)



Build Scope

What you are allowed to build here: floor space, height, coverage and setbacks.

[/landlens/build-scope](#)



Property Tracker

Watch a property and hear about it when something new is registered against it.

[/landlens/property-tracker](#)



Deal Room

Run the transaction in one place: documents, stamping, signatures and the parties.

[/landlens/deal-room](#)



Twenty-four checks you can run yourself, at no cost.

Records and verification

The registers themselves, read for you.

Encumbrance Certificate

Patta and Chitta

Field Measurement Sketch

EC Analyzer

Bank charge check

Court case search

Seller background check

Approval check by survey

Value and duty

What it is worth and what it costs to register.

Guideline value by street

Guideline value by survey

Stamp duty and registration fees

Capital gains

Floor space index

Area unit converter

Zoning and land use

What the plan says can happen on this land.

Land use zone finder

CMDA land use check

Coastal regulation zone

Master plan check

Water bodies finder

Airport height clearance

Registers and directories

Who holds it, and which office keeps the record.

Find your registering office

Temple property check

Waqf property check

RERA register



Every free tool
/tools



Services we run
for you
/services



The LandLens
suite
/landlens/one



Every claim in this document traces back to a government record.

Legal opinions, due diligence and title verification

Building plan, layout and sub-division approvals

Completion and occupancy certificates, regularisation

Escrow, negotiation and NRI property management

Land survey, soil testing, architecture and construction

Verified RealEstate
3/350/2 Mettukuppam,
OMR Thoraipakkam,
Chennai 600 097, India
hello@verified.realestate
+91 9996 12 9996

Prepared from the registers named on the page each finding sits on. Where a register could not be read, this document says so in its place rather than leaving the gap to be read as a clean result.

