

PP

APPROVAL RECORD

Planning Permission

Theni district, Tamil Nadu





APPROVAL TYPE
Building Plan

ISSUING AUTHORITY
Rural Panchayat

The approval as the planning authority issued it, reproduced in full behind this page.


An approval speaks to what was sanctioned, not to what was built. Completion is a separate record.



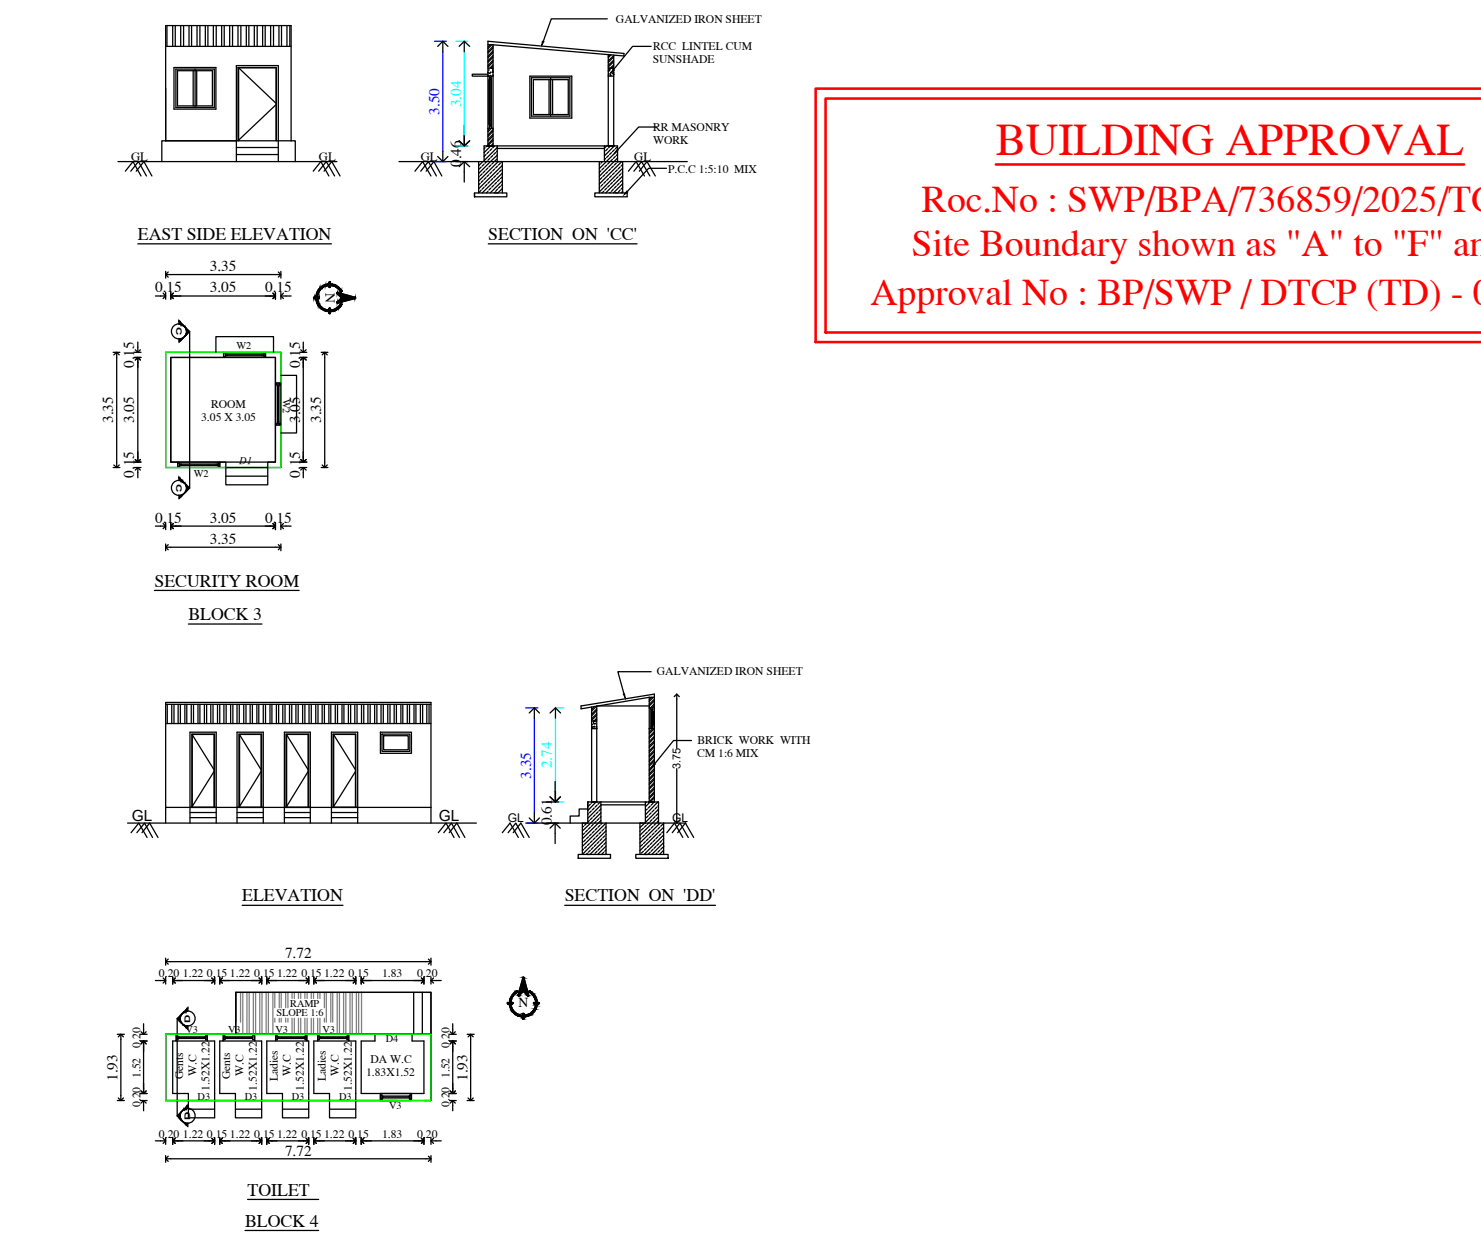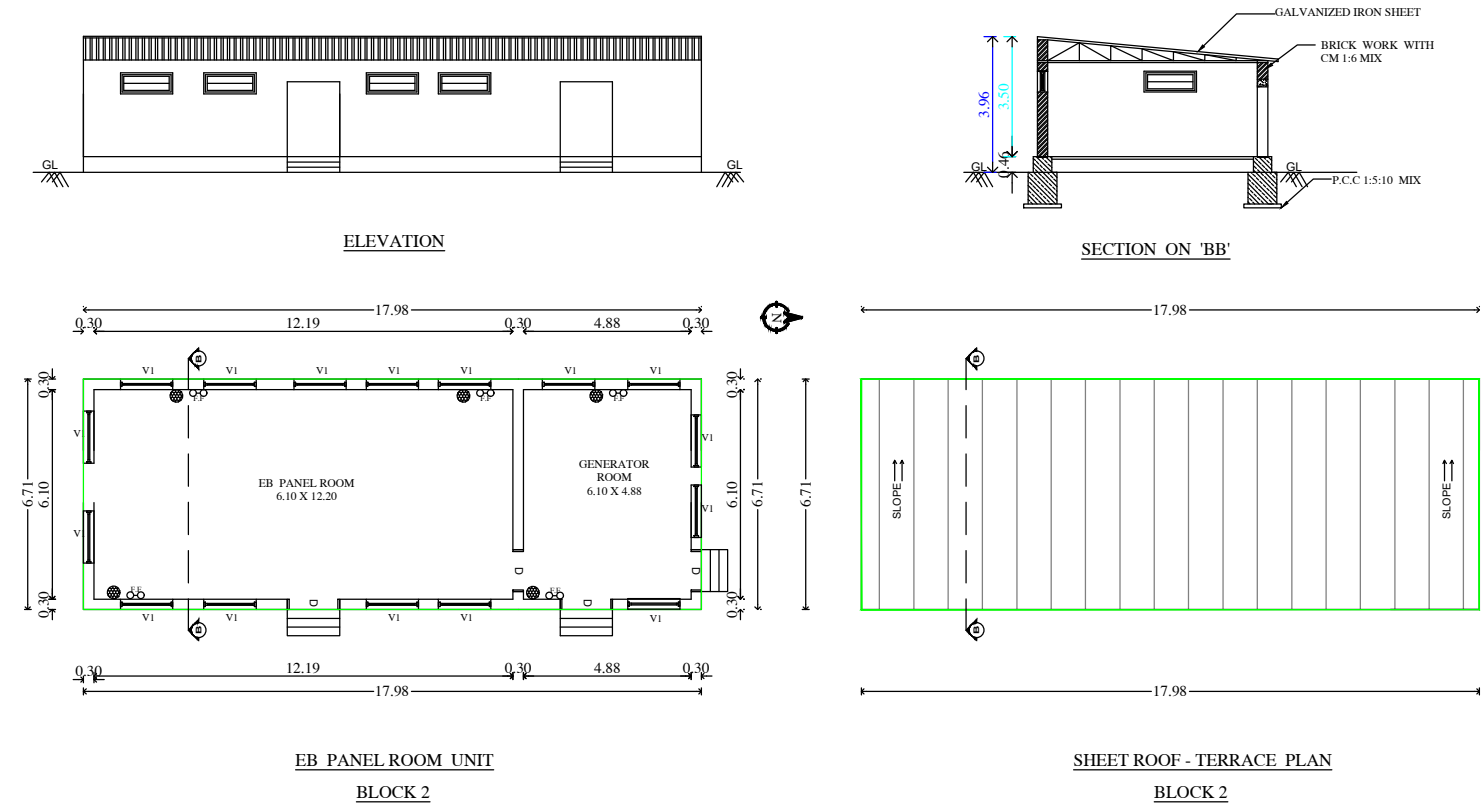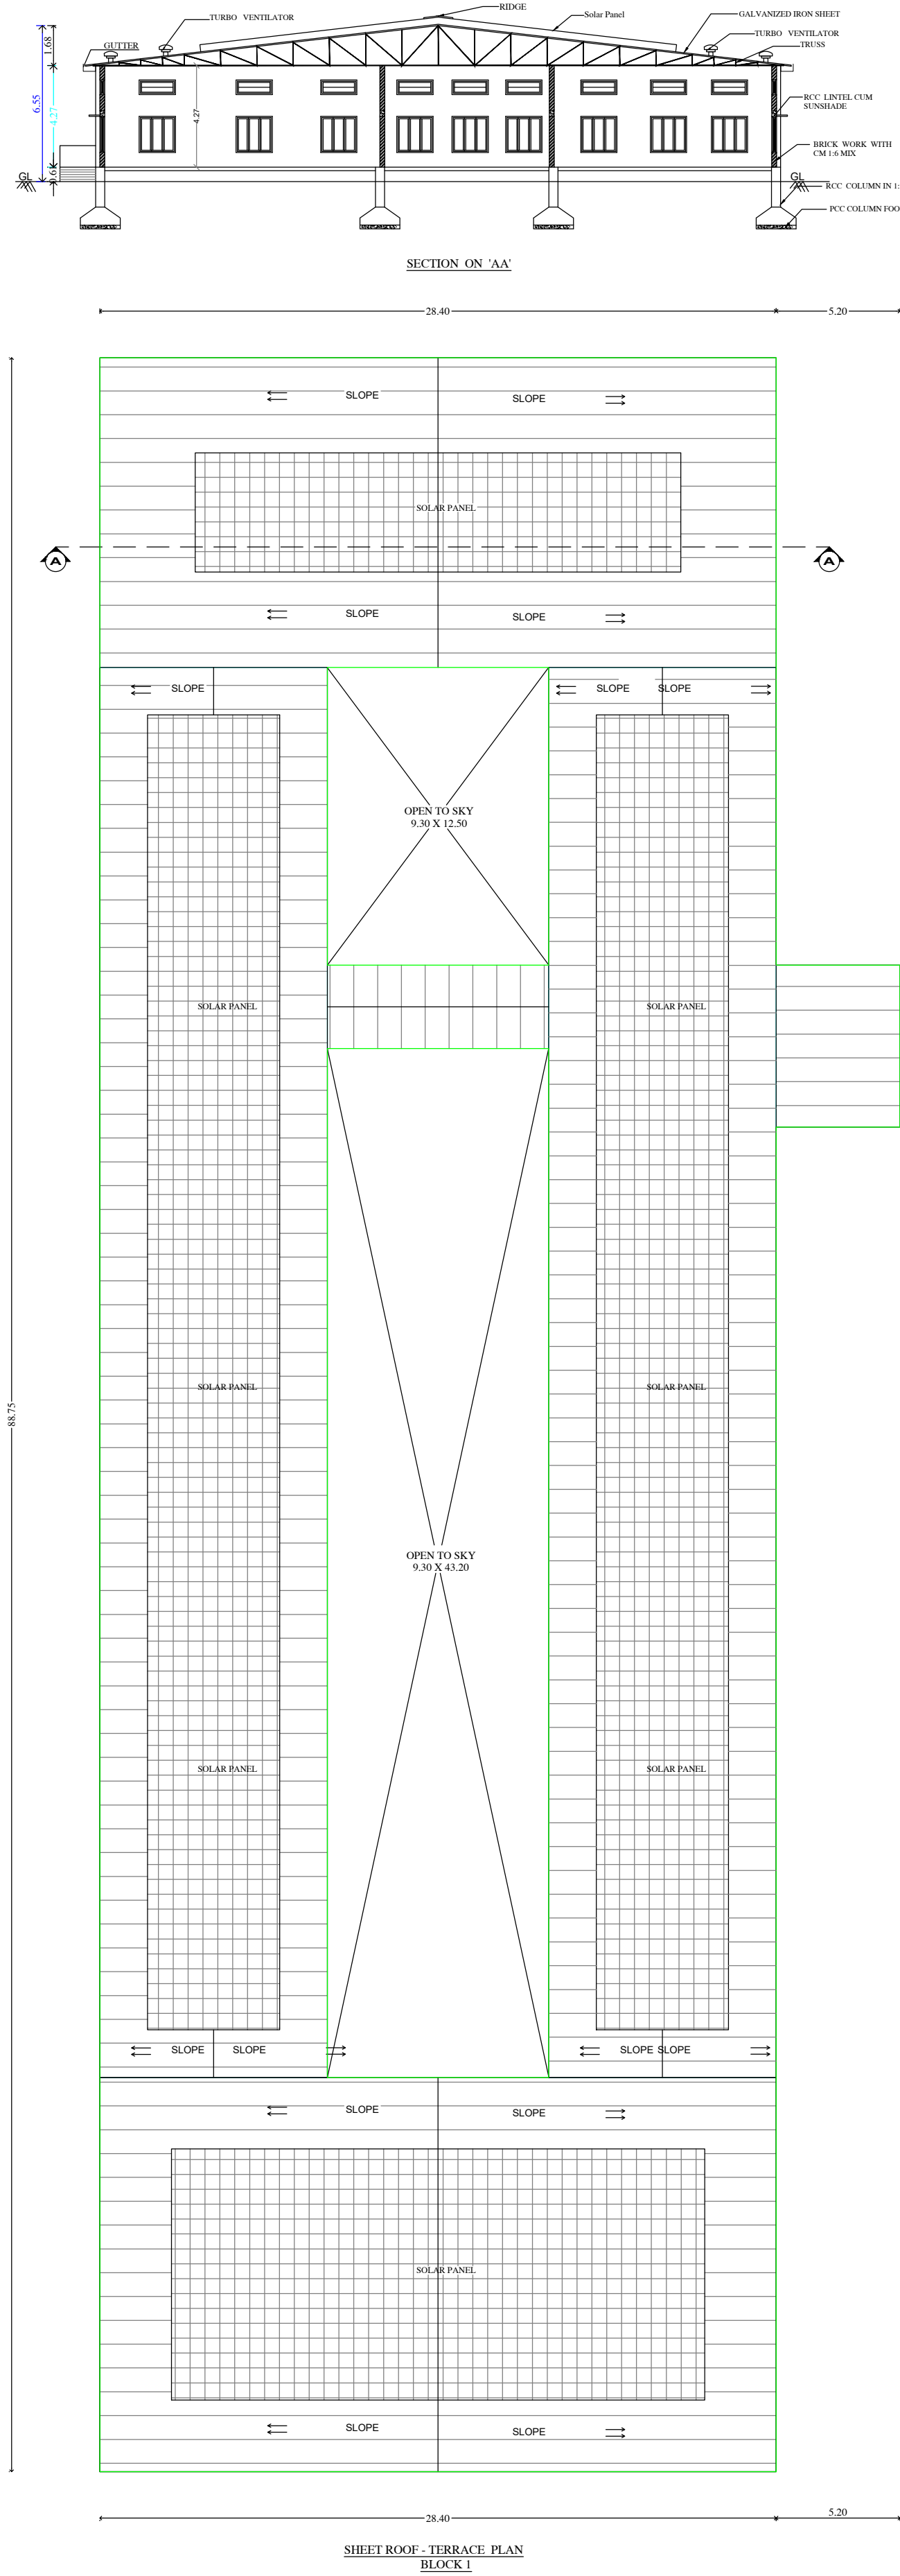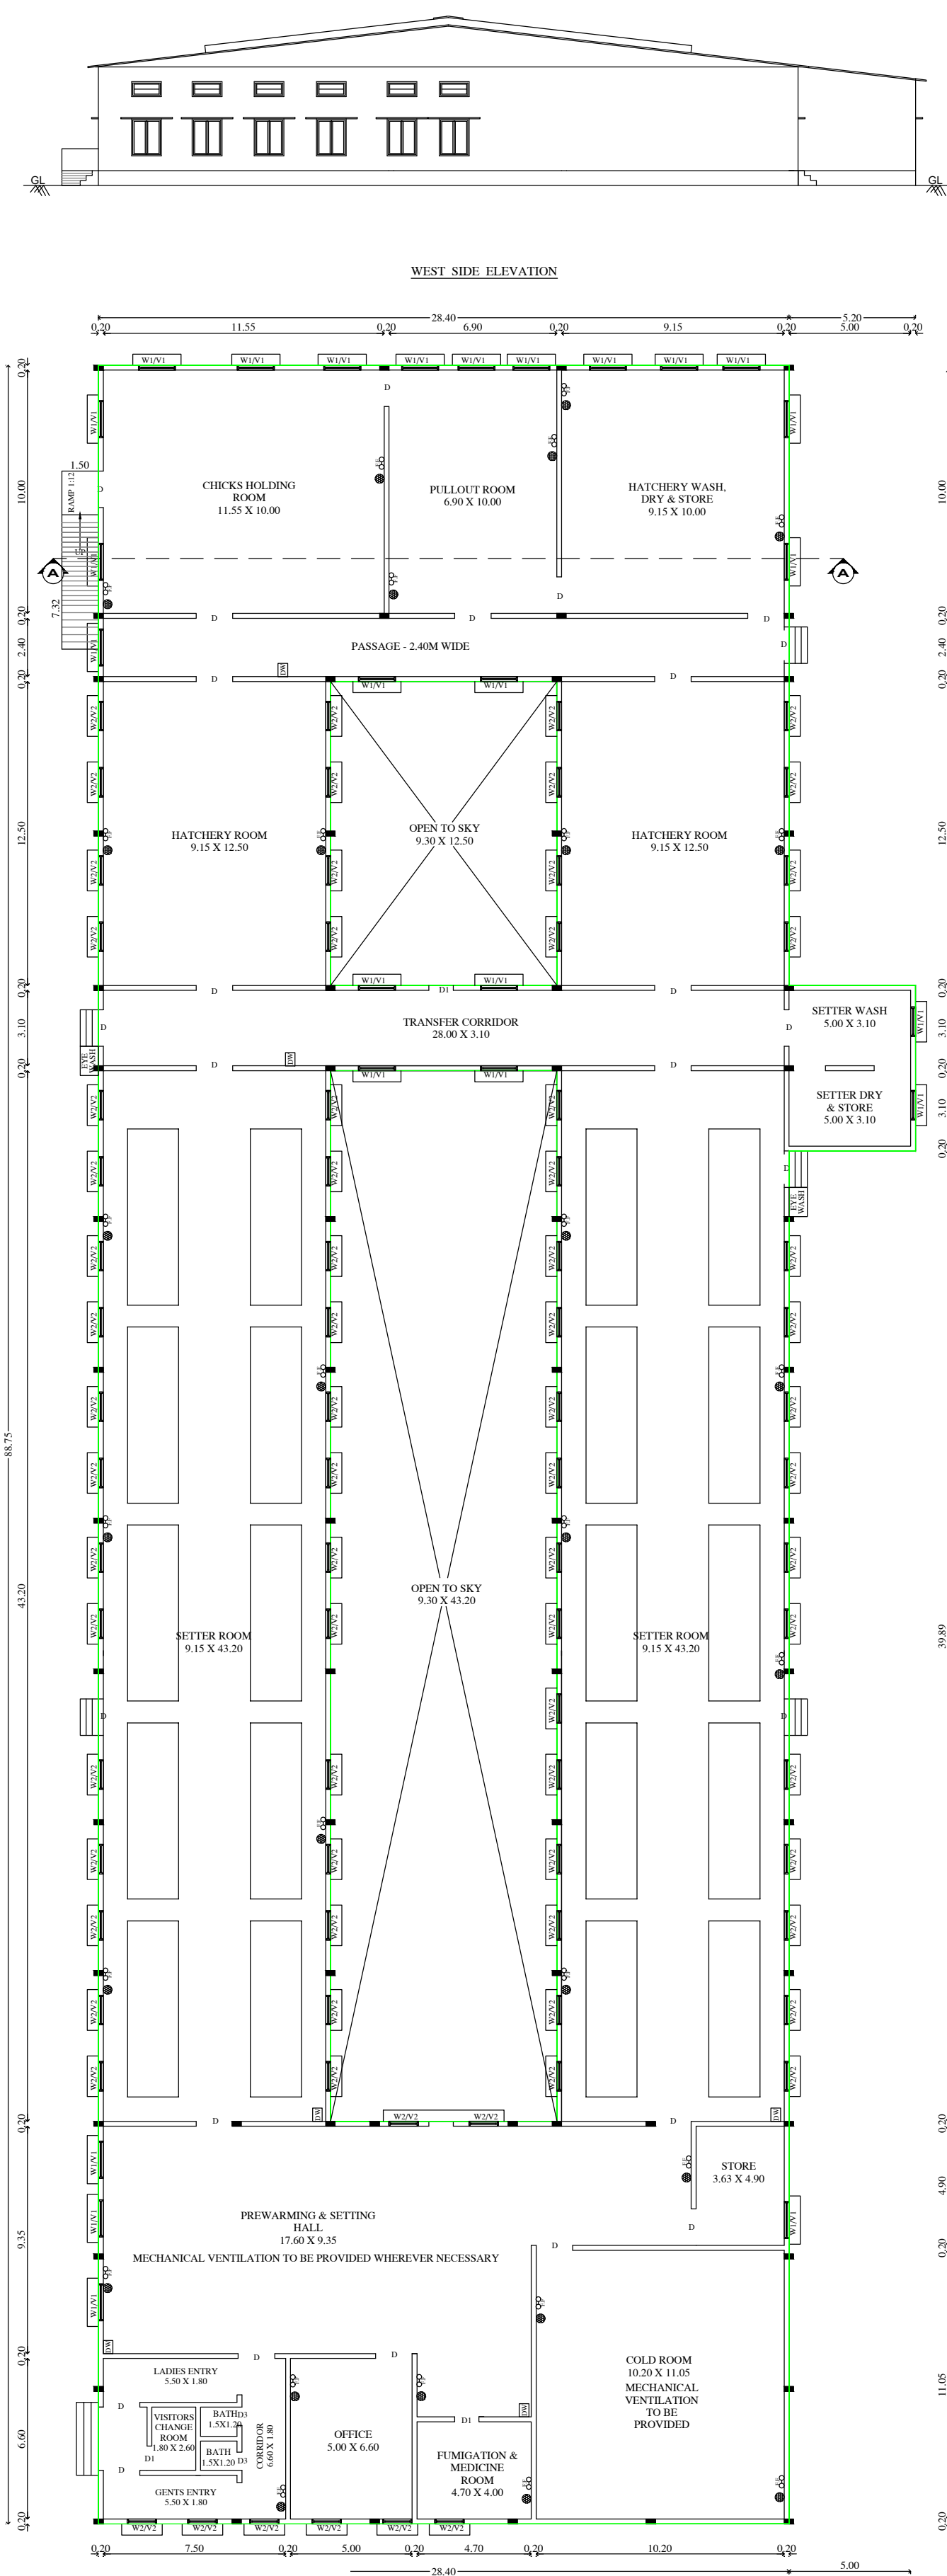

MACHINERY DETAILS

Sl.No	Description	HP
1	INCUBATOR	26.4
2	Hatchery machine	6.60
3	Automatic Electric Heaters	268.20
4	Machine Lamp	10.72
5	Clening & Washing System	3.00
6	Compressor	15.00
7	A/C Machine (4X2KW)	10.72
8	Water Pump	1.50
9	Borewell bump	10.00
10	Waste Water Pump	7.50
11	Car washer	2.00
12	Submerible Pump	7.50
13	Lighting Load	16.00
TOTAL HP		385.14 HP
TOTAL N OF WORKERS - 30 nos		

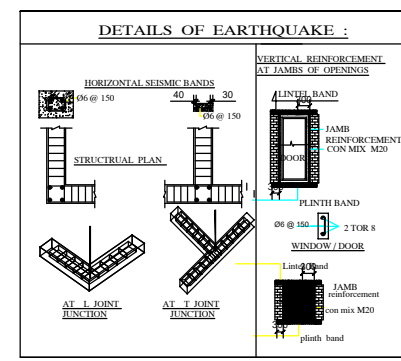

SPECIFICATION:

FOUNDATION : COLUMN FOOTING

BRICK WORK : C.M 1:6 FOR SUPER STRUCTURE

PLASTERING : C.M 1:5 FOR WALLS & 1:3 FOR CEILING

CEMENT PAINT : 2 COATS FOR WALLS & 1 EXTRA COAT FOR CEILING

R.C.C : 1:2:4 FOR SLABS & LINTELS

WOOD WORK : ALL WOOD WORKS IN BEST QUALITY TIMBER

PLAN SHOWING THE PROPOSED CONSTRUCTION OF INDUSTRIAL BUILDING (GREEN CATEGORY-HATCHERY) IN S.NO:1357/1A, MELMANGALAM BIT-1 VILLAGE AND MELMANGALAM PANCHAYAT, PERIYAKULAM PANCHAYAT UNION, PERIYAKULAM TALUK, THENI DISTRICT.

CATEGORY OF INDUSTRY - GREEN MANUFACTURE DETAIL - HATCHERY

SITE AREA DETAILS :
(i) SITE AREA (As Per Document) - 11250.0 SQ.M (2.78acre)
(ii) SITE AREA (As Per Patta) - 11250.0 SQ.M

BUILTUP AREA DETAILS :
SL.NO DESCRIPTION FSI (Sq.Mt) NON FSI (Sq.Mt) TOTAL (Sq.Mt)

PROPOSED BLOCK - 1 (HATCHERY UNIT)
(i) Ground Floor 2037.85 2037.85

PROPOSED BLOCK - 2 (EB PANEL ROOM UNIT)
(i) Ground Floor 120.65 120.65

PROPOSED BLOCK - 3 (SECURITY ROOM)
(i) Ground Floor 11.22 11.22

PROPOSED BLOCK - 4 (TOILET)
(i) Ground Floor 14.90 14.90

OVER HEAD TANK 3.50 3.50
Toatl Area 2188.12 2188.12

FSI = $\frac{\text{Total FSI Area}}{\text{Total Site Area}} = \frac{2188.12}{11250.00} = 0.194 < 2.00$

OSR DETAIL :
OSR (PARK) Required = 1125.00Sq.m (10.00%)
OSR (PARK) Provided (1 TO 4) = 1129.53Sq.m (10.04%)

NOTES:-

- Rain Water Harvesting System to be Provided.
- Bath, Kitchen waste water to be used for Garden purpose.
- Solar Energy System to be Provided.
- W/C water to be connected with Septic Tank.
- Fire Resistance to be provided sp
- Emergency alarm to be provided
- Structure is Designed Safely For Earthquake Resistance.
- First Aid Box with all Equipment to be provided.
- Mechanical Ventilation provided.(whether it is used)
- Drinking water provided [PVC]

All Dimensions are in Metre

JOINERY DETAILS:-

DESCRIPTIONS	METERS
D - DOOR	1.52 X 2.44
D1 - DOOR	1.00 X 2.13
D2 - DOOR	0.91 X 2.13
D3 - DOOR	0.76 X 2.13
W - WINDOW	1.83 X 1.52
W1- WINDOW	1.52 X 1.52
W2- WINDOW	1.22 X 1.52
V1- VENTILATOR	1.52 X 0.61
V2- VENTILATOR	1.22 X 0.61
V3- VENTILATOR	0.91 X 0.61

OFFICE USE:-

APPLICANT:-
For HAVEE POULTRY FARM
PARTNER (MADHURAV)

REGISTERED ARCHITECT:-
G.DEEPAK, D.C.E, B.Arch,
Registered Architect,
Registered No:CA/2021/128434
GDB Architects
4/1-Gurubagan Complex,
Theni-Periyakulam Main Road,
Lakshimpuram, Theni-625523,
Mobile No:82206 73035

STRUCTURAL ENGINEER:-
Er. N. NAGARATHINAM, M.E.(Struct), MIE, CE,
Chartered Engineer & Structural Consultant
Registered Engineer Grade-I (152/AS/2019/00811)
Registered Structural Engineer Grade-I (SE208/2019)
DTCP Registered Structural Engineer Grade-I
66/3, Vairatharajapuram, Cumbum - 625 616
Cell: 9894056936, 9855100254

REGISTERED ENGINEER:-
Er.M.MURUGANANDAM, DCE, EE(Civil)
DTCP Registered ENGG Grade-II
Reg No: RE-GR-II 2025/12/001
39A, Meia Main St, Boothipuram(Po),
T.MENI-625531
Mobile No: 7708101070

Eight ways to know a piece of land before you pay for it.

This report covers one part of the picture. These cover the rest, drawn from the same government records, for any property in Tamil Nadu.

LandLens One

Ask anything about a property and get an answer grounded in live government records, with the sources shown.

[/landlens/one](#)



Verify My Land

Every record check run on one property and returned as a single report.

[/landlens/verify-my-land](#)



Legal Opinion

An advocate's written opinion on the title, built on the records we pull for it.

[/landlens](#)



One Map

Every layer on one map: the parcel, its boundary, zoning, water bodies and what sits around it.

[/landlens/one/map](#)



PriceMap

What land actually changed hands for around this plot, taken from the registered deeds.

[/landlens/pricemap](#)



Build Scope

What you are allowed to build here: floor space, height, coverage and setbacks.

[/landlens/build-scope](#)



Property Tracker

Watch a property and hear about it when something new is registered against it.

[/landlens/property-tracker](#)



Deal Room

Run the transaction in one place: documents, stamping, signatures and the parties.

[/landlens/deal-room](#)



Twenty-four checks you can run yourself, at no cost.

Records and verification

The registers themselves, read for you.

Encumbrance Certificate

Patta and Chitta

Field Measurement Sketch

EC Analyzer

Bank charge check

Court case search

Seller background check

Approval check by survey

Value and duty

What it is worth and what it costs to register.

Guideline value by street

Guideline value by survey

Stamp duty and registration fees

Capital gains

Floor space index

Area unit converter

Zoning and land use

What the plan says can happen on this land.

Land use zone finder

CMDA land use check

Coastal regulation zone

Master plan check

Water bodies finder

Airport height clearance

Registers and directories

Who holds it, and which office keeps the record.

Find your registering office

Temple property check

Waqf property check

RERA register



Every free tool
/tools



Services we run
for you
/services



The LandLens
suite
/landlens/one



Every claim in this document traces back to a government record.

Legal opinions, due diligence and title verification

Building plan, layout and sub-division approvals

Completion and occupancy certificates, regularisation

Escrow, negotiation and NRI property management

Land survey, soil testing, architecture and construction

Verified RealEstate
3/350/2 Mettukuppam,
OMR Thoraipakkam,
Chennai 600 097, India
hello@verified.realestate
+91 9996 12 9996

Prepared from the registers named on the page each finding sits on. Where a register could not be read, this document says so in its place rather than leaving the gap to be read as a clean result.

