

PP

APPROVAL RECORD

Planning Permission

Theni district, Tamil Nadu

APPROVAL TYPE

Building Plan

ISSUING AUTHORITY


Town Panchayat

The approval as the planning authority issued it, reproduced in full behind this page.

An approval speaks to what was sanctioned, not to what was built. Completion is a separate record.

PLAN SHOWING THE PROPOSED CONSTRUCTION OF A R.C.C. ROOF RESIDENTIAL BUILDING IN GROUND FLOOR AND FIRST FLOOR SURVEY NO: 1125/32, WARD-11 KALIYAMMAN KOVIL STREET ,KARIYANAMPATTY, PANNAIPURAM TOWN PANCHAYAT , UTHAMAPALAYAM TK , THENI DISTRICT. NAME OF THE OWNER : R.RANJITHKUMAR , C/o RANGASWAMI

DETAILED PLAN:
SCALE 1:100

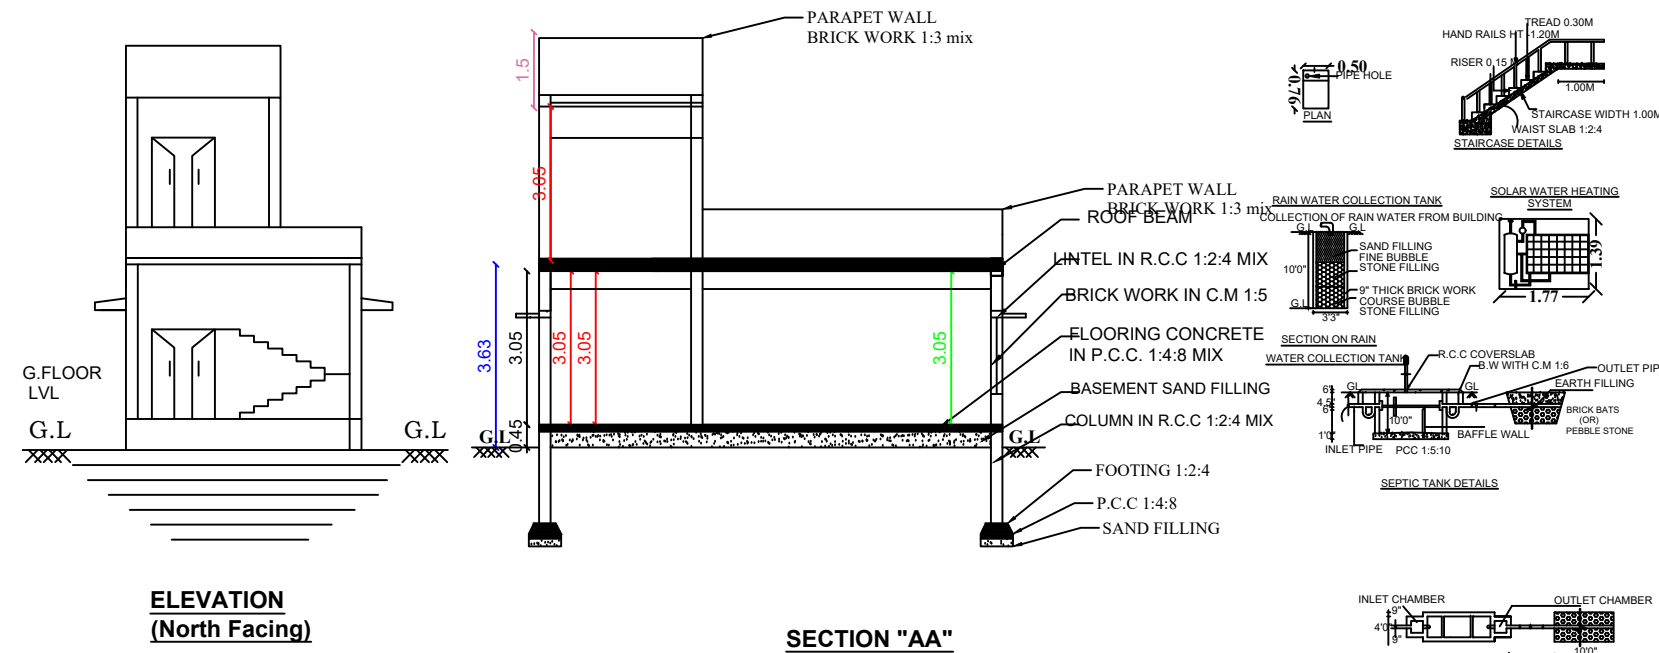


JOINERY DETAILS:

REFERENCE		IN FEET	IN METER
MD	MAIN DOOR	4'0" X 7'0"	1.21 X 2.13
D	DOOR	3'3" X 7'0"	1.00 X 2.13
D1	DOOR	2'6" X 7'0"	0.76 X 2.13
O	OPEN	3'3" X 7'0"	1.00 X 2.13
W	WINDOW	4'0" X 4'0"	1.21 X 1.21
W1	WINDOW	5'0" X 5'0"	1.52 X 1.82
V	VENTILATOR	3'3" X 2'0"	1.00 X 0.61
FG	FIXED GLASS	4'0" X 5'0"	1.21 X 1.52
EX	EXHAUST FAN	12" DIA	

NOTE:

- 1) Rain Water to be connected with RWH Tank
- 2) Bath , Kitchen waste Water to be used for Garden purpose
- 3) Solar water Heater to be Provided
- 4) Water Closet Water to be Connected With Septic Tank

TOPO PLAN

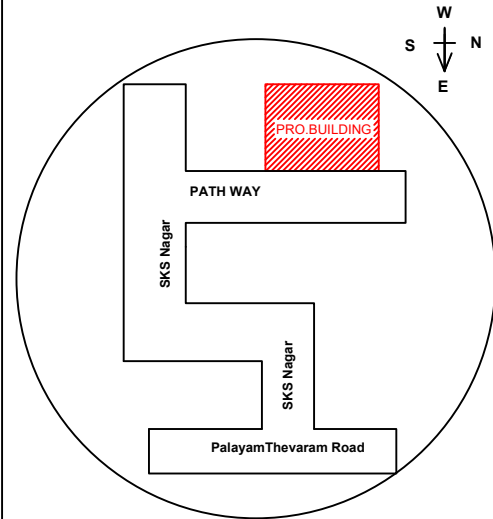

PLAN INFO
AS_AT_SITE=YES
FMB_OR_PLR=170.89
AS_PER_DOCUMENT=170.89
PLOT_AREA_M2=170.89
SINGLE_FAMILY_BLDG=YES
CRZ=NO
SECURITY_ZONE=YES
ACCESS_WIDTH_M=9.06
WHETHER_GOV'T_OR_AIDED_SCHOOL=NO
ROAD_WIDTH=6
ROAD_LENGTH=50
AVG_PLOT_DEPTH=12.19
AVG_PLOT_WIDTH=11.11
LAND_USE_ZONE=PLANING
DISTRICT=THENI
TALUK=UTHAMAPALAYAM
PATTA_NO=11114
SURVEY_NO=S.F_NO:1125/32_PART
PLOT_NO=00
RWH_DECLARED=YES
BUILDING_NEAR_TO_RIVER=NO
AREA_TYPE=OTHERS
PROVISION_FOR_GREEN_BUILDINGS_AND_SUSTAINABILITY=NO
FIRE_PROTECTION_AND_FIRE_SAFETY_REQUIREMENTS=NO
NOC_FIRE_DEPT=NO
OSR_APPLICABLE=NO
PREMIUM_FSI_REQUIRED=NO
IS_APPROVED_LAYOUT=YES
OSR_SURR_BUYBACK_RETAIN=SURRENDER
IF_HERITAGE_TOWN_LESS_THAN_1KM_RADIUS=NO
JURISDICTION_TYPE= PANCHAYAT
IS_SWIMMING_POOL_EXISTS=NO
REGISTERED_ENGINEER=Er_SARATH

AREA DETAILS

AREA OF CALCULATION	SQ.FT	SQ.M
AREA OF PLOT EXTENT	1839.50	170.89
FMB/TSR PLOT EXTENT	1839.50	170.89
AREA AS PER DOCUMENT	1839.50	170.89
SUPER IMPOSED PLOT BOUNDARY	1839.50	170.89
AREA OF R.C.C BUILDING IN GROUND FLOOR	1158.51	107.63
AREA OF R.C.C BUILDING IN FIRST FLOOR	208.49	19.37

FSI AREA = 127 /170.89 = 0.74

ம.வ/ந ஊ து இ (ம.ம) எண்:185/2019

NAME OF THE OWNER:
APPLICANT:




REGISTERED ENGINEER:

R. RANJITHKUMAR

Er.M.SARATH.B.E.,LBS.,LS.,
EESAABUILDERS
Pannaipuram,Theni-625524
PH:+91 7695856575
Email:info@eesaabuilders.com
web:www.eesaabuilders.com

LEGANDS:-

- Pro.Building
- Site Boundary
- Existing Road

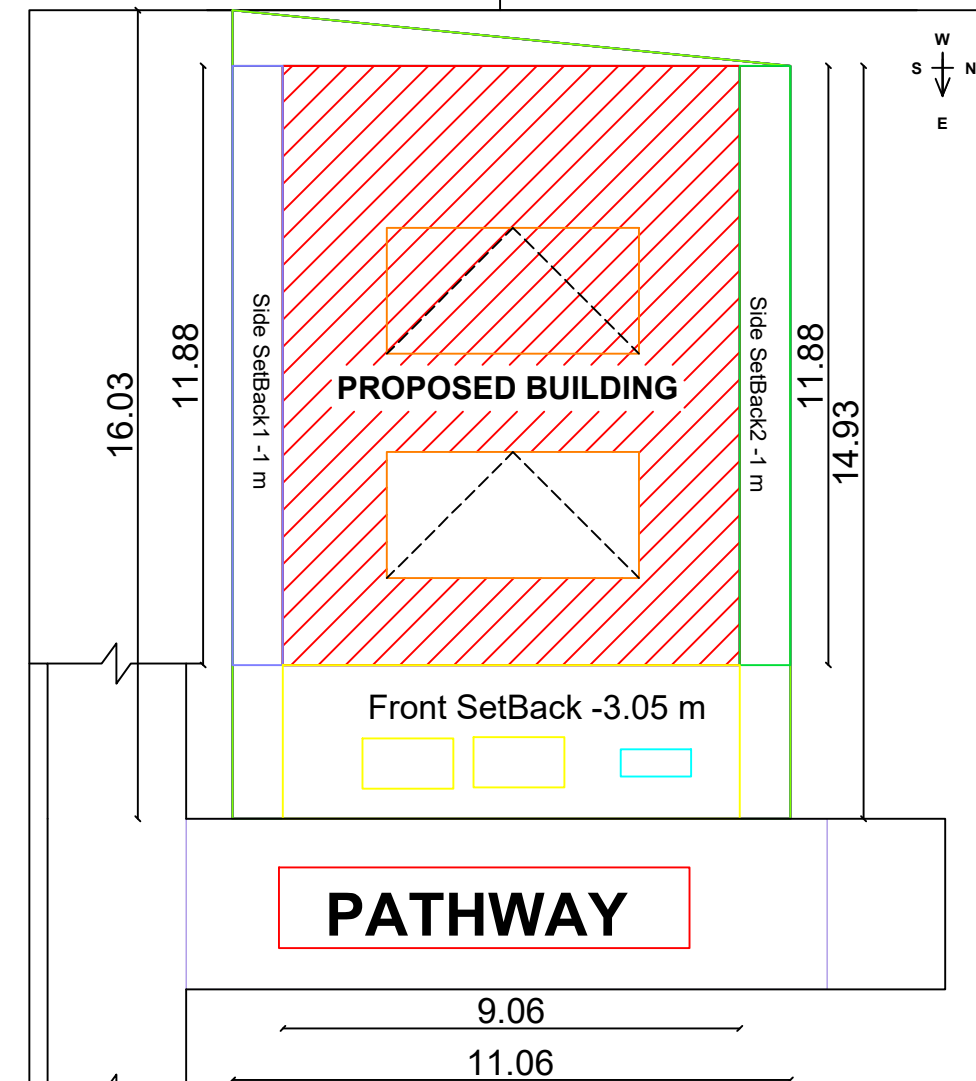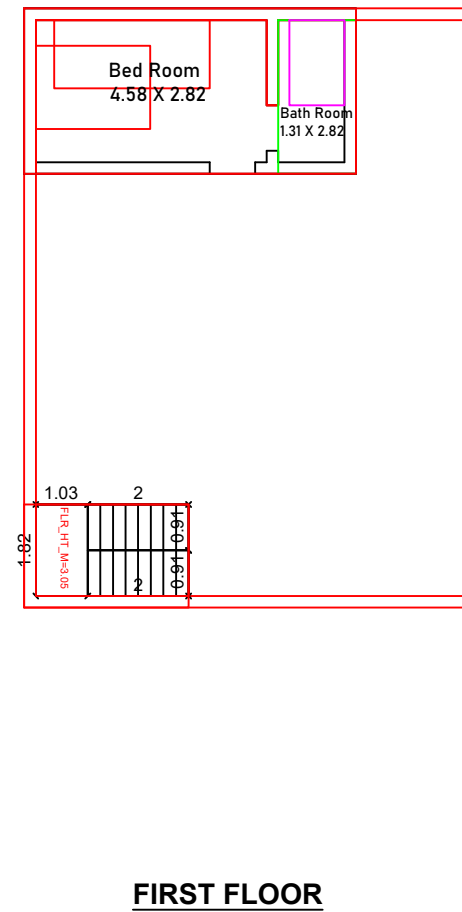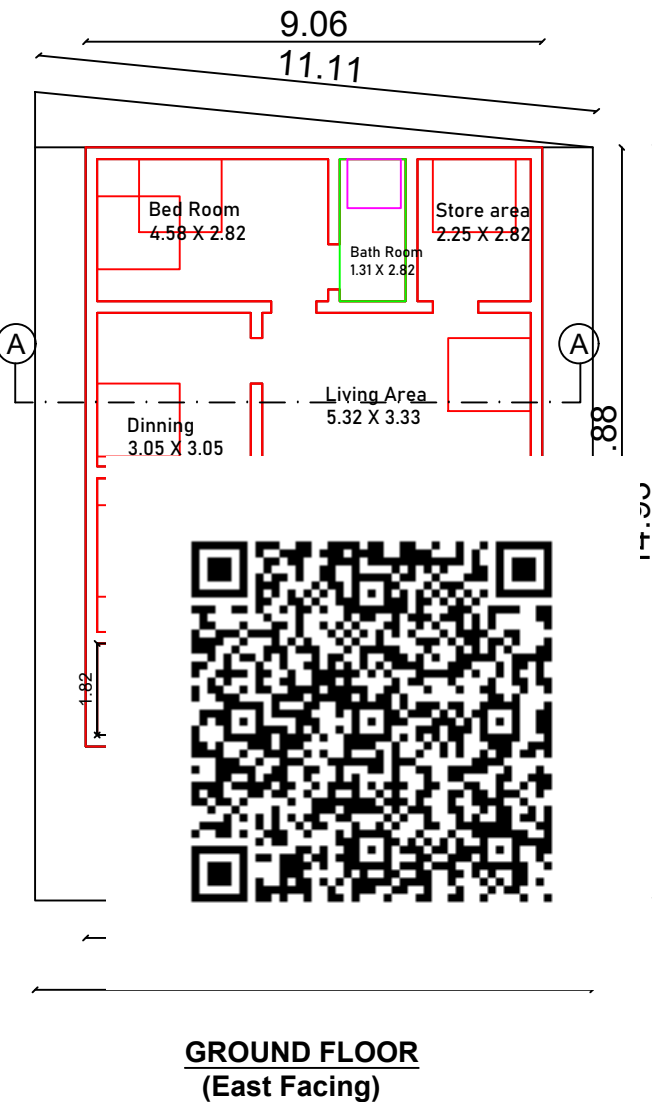

Eight ways to know a piece of land before you pay for it.

This report covers one part of the picture. These cover the rest, drawn from the same government records, for any property in Tamil Nadu.

LandLens One

Ask anything about a property and get an answer grounded in live government records, with the sources shown.

[/landlens/one](#)



Verify My Land

Every record check run on one property and returned as a single report.

[/landlens/verify-my-land](#)



Legal Opinion

An advocate's written opinion on the title, built on the records we pull for it.

[/landlens](#)



One Map

Every layer on one map: the parcel, its boundary, zoning, water bodies and what sits around it.

[/landlens/one/map](#)



PriceMap

What land actually changed hands for around this plot, taken from the registered deeds.

[/landlens/pricemap](#)



Build Scope

What you are allowed to build here: floor space, height, coverage and setbacks.

[/landlens/build-scope](#)



Property Tracker

Watch a property and hear about it when something new is registered against it.

[/landlens/property-tracker](#)



Deal Room

Run the transaction in one place: documents, stamping, signatures and the parties.

[/landlens/deal-room](#)



Twenty-four checks you can run yourself, at no cost.

Records and verification

The registers themselves, read for you.

Encumbrance Certificate

Patta and Chitta

Field Measurement Sketch

EC Analyzer

Bank charge check

Court case search

Seller background check

Approval check by survey

Value and duty

What it is worth and what it costs to register.

Guideline value by street

Guideline value by survey

Stamp duty and registration fees

Capital gains

Floor space index

Area unit converter

Zoning and land use

What the plan says can happen on this land.

Land use zone finder

CMDA land use check

Coastal regulation zone

Master plan check

Water bodies finder

Airport height clearance

Registers and directories

Who holds it, and which office keeps the record.

Find your registering office

Temple property check

Waqf property check

RERA register



Every free tool
/tools



Services we run
for you
/services



The LandLens
suite
/landlens/one



Every claim in this document traces back to a government record.

Legal opinions, due diligence and title verification

Building plan, layout and sub-division approvals

Completion and occupancy certificates, regularisation

Escrow, negotiation and NRI property management

Land survey, soil testing, architecture and construction

Verified RealEstate
3/350/2 Mettukuppam,
OMR Thoraipakkam,
Chennai 600 097, India
hello@verified.realestate
+91 9996 12 9996

Prepared from the registers named on the page each finding sits on. Where a register could not be read, this document says so in its place rather than leaving the gap to be read as a clean result.

