

PP

APPROVAL RECORD

Planning Permission

Theni district, Tamil Nadu

APPROVAL TYPE
Building Plan

ISSUING AUTHORITY
Rural Panchayat


The approval as the planning authority issued it, reproduced in full behind this page.

An approval speaks to what was sanctioned, not to what was built. Completion is a separate record.

SITE PLAN
SCALE 1:100

NIRMALA MIDDLE SCHOOL

28.10 M / 92'3"

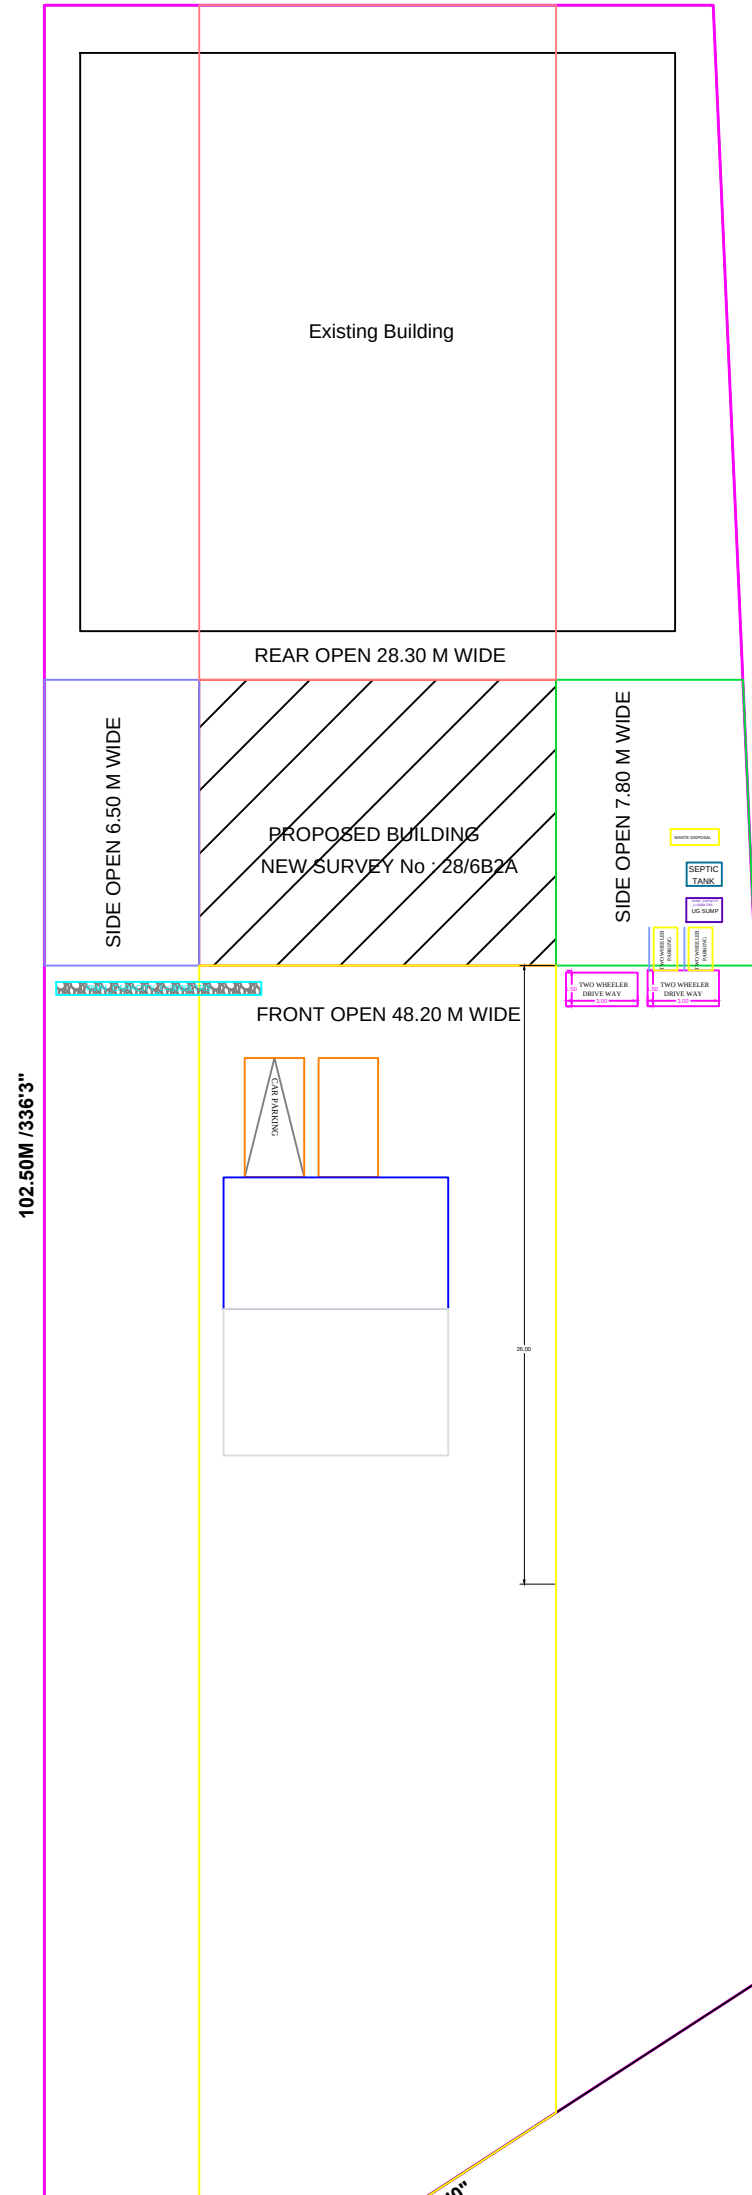

Survey No:-28/6B2B MAS ENTERPRISES COMPANY LAND

102.50M / 336'3"


Survey No:-28/6B1C VASUDEVAN LAND

82.00M / 269'0"


37.80 M / 124'0"
BODI - THEVARAM MAIN ROAD




PLAN SHOWING THE PROPOSED CONSTRUCTION OF R.C.C. ROOF COMMERCIAL BUILDING
IN GROUND FLOOR IN PATTANo :- 35634, WARD No:-6 REVENUE SURVEY No: 28/6B2A ,
BODI-THEVARAM MAIN ROAD , SILLAMARATHUPATTI VILLAGE AND PANCHAYAT
B.AMMAPATTI REVENUE , BODINAYAKANUR TALUK , THENI DISTRICT.
APPLICANT:- Mr: S.VASUDEVAN., S/o SUNDRAPANDIYAN.,
SCALE 1:100

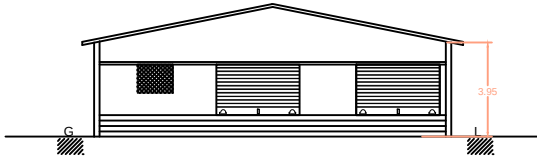

FRONT ELEVATION


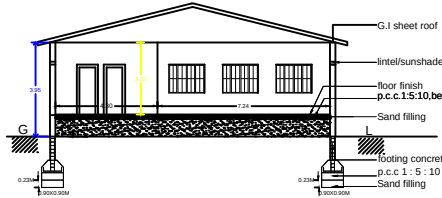


SECTION ON 'AA'



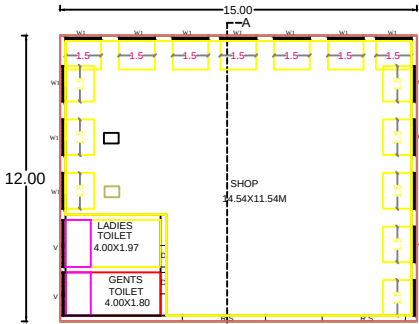


GROUND FLOOR PLAN
(Facing East)



PLAN INFO
PLOT_AREA_M2=2846
AS_AT_SITE=YES
ACCESS_WIDTH_M=28.70
AREA_TYPE=OTHERS
AS_AT_SITE=2846
AS_PER_DOCUMENT=2846
AVG_PLOT_DEPTH=28.70
AVG_PLOT_WIDTH=82.00
FMB_OR_PLR=2846
BLOCK_I_B-SHOP_MEMBER_COUNT=1
BUILDING_NEAR_TO_RIVER=NO
CRZ=NO
DISTRICT=THENI
FIRE_PROTECTION_AND_FIRE_SAFETY_REQUIREMENTS=YES
IF_HERITAGE_TOWN_LESS_THAN_1KM_RADIUS=NO
IS_APPROVED_LAYOUT=NO
IS_SWIMMING_POOL_EXISTS=NO
JURISDICTION_TYPE= PANCHAYAT
LAND_USE_ZONE=COMMERCIAL
LEASEHOLD_LAND=NO
MIN_PLOT_DEPTH=28.70
MIN_PLOT_WIDTH=82.00
OSR_APPLICABLE=YES
OSR_SURR_BUYBACK_RETAIN=BUYBACK
PATTANo=35634
PLOT_No=0
PREMIUM_FSI_REQUIRED=NO
ROAD_LENGTH=100.00
ROAD_WIDTH=12
RWDECLARED=YES
SECURITY_ZONE=NO
SINGLE_FAMILY_BLDG=NO
SURVEY_No=28/6B2A
TALUK=BODINAYAKANUR
WHETHER_GOVT_OR_AIDED_SCHOOL=NO
AS_AT_SITE=YES

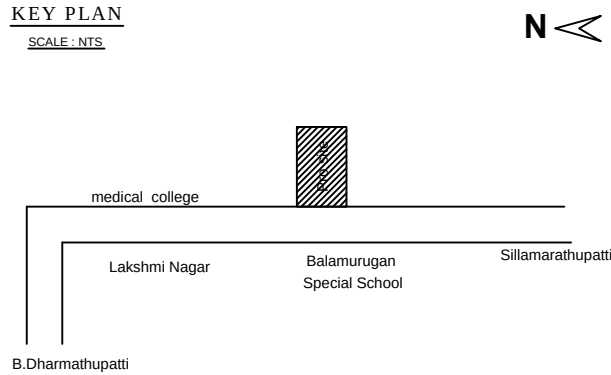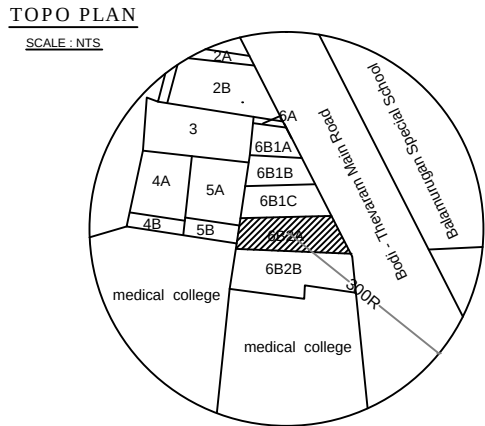


- REFERENCE
- SITE BOUNDARY
 - PROPOSED CONSTRUCTION
 - EXISTING - ROAD

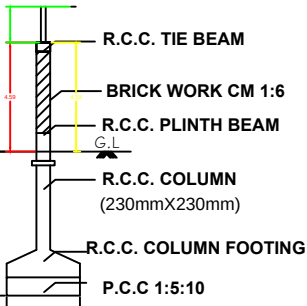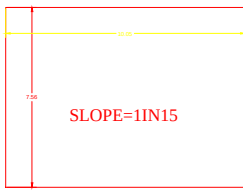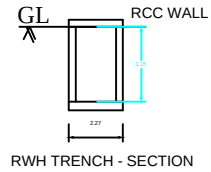


COMPOUND
WALL DETAILS

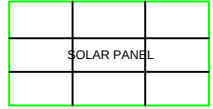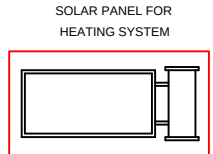

OPEN TERRACE

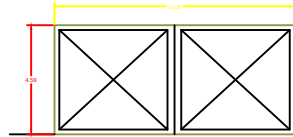

MAIN GATE

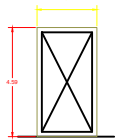

WICKET GATE

AREA DETAILS	IN SQ.FT	IN SQ.M
SITE AREA AS PER SALE DEED	30622.00	2846.00
SITE AREA AS PER PATTANo	30622.00	2846.00
AREA OF PROPOSED GROUND FLOOR	1937.00	180.00
AREA OF THE OPEN SPACE	28685.00	2666.00

JOINERY DETAILS:			
	DESCRIPTION	IN FEET	IN METER
RS	ROLLING SHUTTER	11'6"x7'0"	3.05 x 2.13
D	DOOR	3'3"x7'0"	1.00 x 2.13
D1	DOOR	2'6"x7'0"	0.76 x 2.13
O	OPEN	5'0"x7'0"	1.52 x 2.13
W1	WINDOW	5'0"x5'0"	1.52 x 1.52
V	VENTILATOR	6'0"x2'0"	1.80 x 0.61

NOTE:-

ALL DIMENSIONS ARE IN METRES

APPLICANT:-

Mr:- S.VASUDEVAN.

SRI SAI CONSTRUCTIONS
REGISTER NO : 120/LS/2019/00018,
Er.M.RAJASEKARAN
Consulting Engineer / Licensed Surveyor,
PH Road, Bus Stand Near ,
Bodinayakanur-625513.
MOB : 8825530657

REGISTERED ENGINEER

OFFICE USE

Eight ways to know a piece of land before you pay for it.

This report covers one part of the picture. These cover the rest, drawn from the same government records, for any property in Tamil Nadu.

LandLens One

Ask anything about a property and get an answer grounded in live government records, with the sources shown.

[/landlens/one](#)



Verify My Land

Every record check run on one property and returned as a single report.

[/landlens/verify-my-land](#)



Legal Opinion

An advocate's written opinion on the title, built on the records we pull for it.

[/landlens](#)



One Map

Every layer on one map: the parcel, its boundary, zoning, water bodies and what sits around it.

[/landlens/one/map](#)



PriceMap

What land actually changed hands for around this plot, taken from the registered deeds.

[/landlens/pricemap](#)



Build Scope

What you are allowed to build here: floor space, height, coverage and setbacks.

[/landlens/build-scope](#)



Property Tracker

Watch a property and hear about it when something new is registered against it.

[/landlens/property-tracker](#)



Deal Room

Run the transaction in one place: documents, stamping, signatures and the parties.

[/landlens/deal-room](#)



Twenty-four checks you can run yourself, at no cost.

Records and verification

The registers themselves, read for you.

Encumbrance Certificate

Patta and Chitta

Field Measurement Sketch

EC Analyzer

Bank charge check

Court case search

Seller background check

Approval check by survey

Zoning and land use

What the plan says can happen on this land.

Land use zone finder

CMDA land use check

Coastal regulation zone

Master plan check

Water bodies finder

Airport height clearance

Value and duty

What it is worth and what it costs to register.

Guideline value by street

Guideline value by survey

Stamp duty and registration fees

Capital gains

Floor space index

Area unit converter

Registers and directories

Who holds it, and which office keeps the record.

Find your registering office

Temple property check

Waqf property check

RERA register



Every free tool
/tools



Services we run
for you
/services



The LandLens
suite
/landlens/one



Every claim in this document traces back to a government record.

Legal opinions, due diligence and title verification

Building plan, layout and sub-division approvals

Completion and occupancy certificates, regularisation

Escrow, negotiation and NRI property management

Land survey, soil testing, architecture and construction

Verified RealEstate
3/350/2 Mettukuppam,
OMR Thoraipakkam,
Chennai 600 097, India
hello@verified.realestate
+91 9996 12 9996

Prepared from the registers named on the page each finding sits on. Where a register could not be read, this document says so in its place rather than leaving the gap to be read as a clean result.

