PP APPROVAL RECORD

Planning Permission

Survey 336/4

Kandasamypuram, Tiruchendur taluk

Thoothukkudi district, Tamil Nadu

APPROVAL TYPE
Layout Approval


ISSUING AUTHORITY
DTCP

EXTENT APPROVED
9603.00 sq.m

PURPOSE
Residential

The approval as the planning authority issued it, reproduced in full behind this page.

An approval speaks to what was sanctioned, not to what was built. Completion is a separate record.

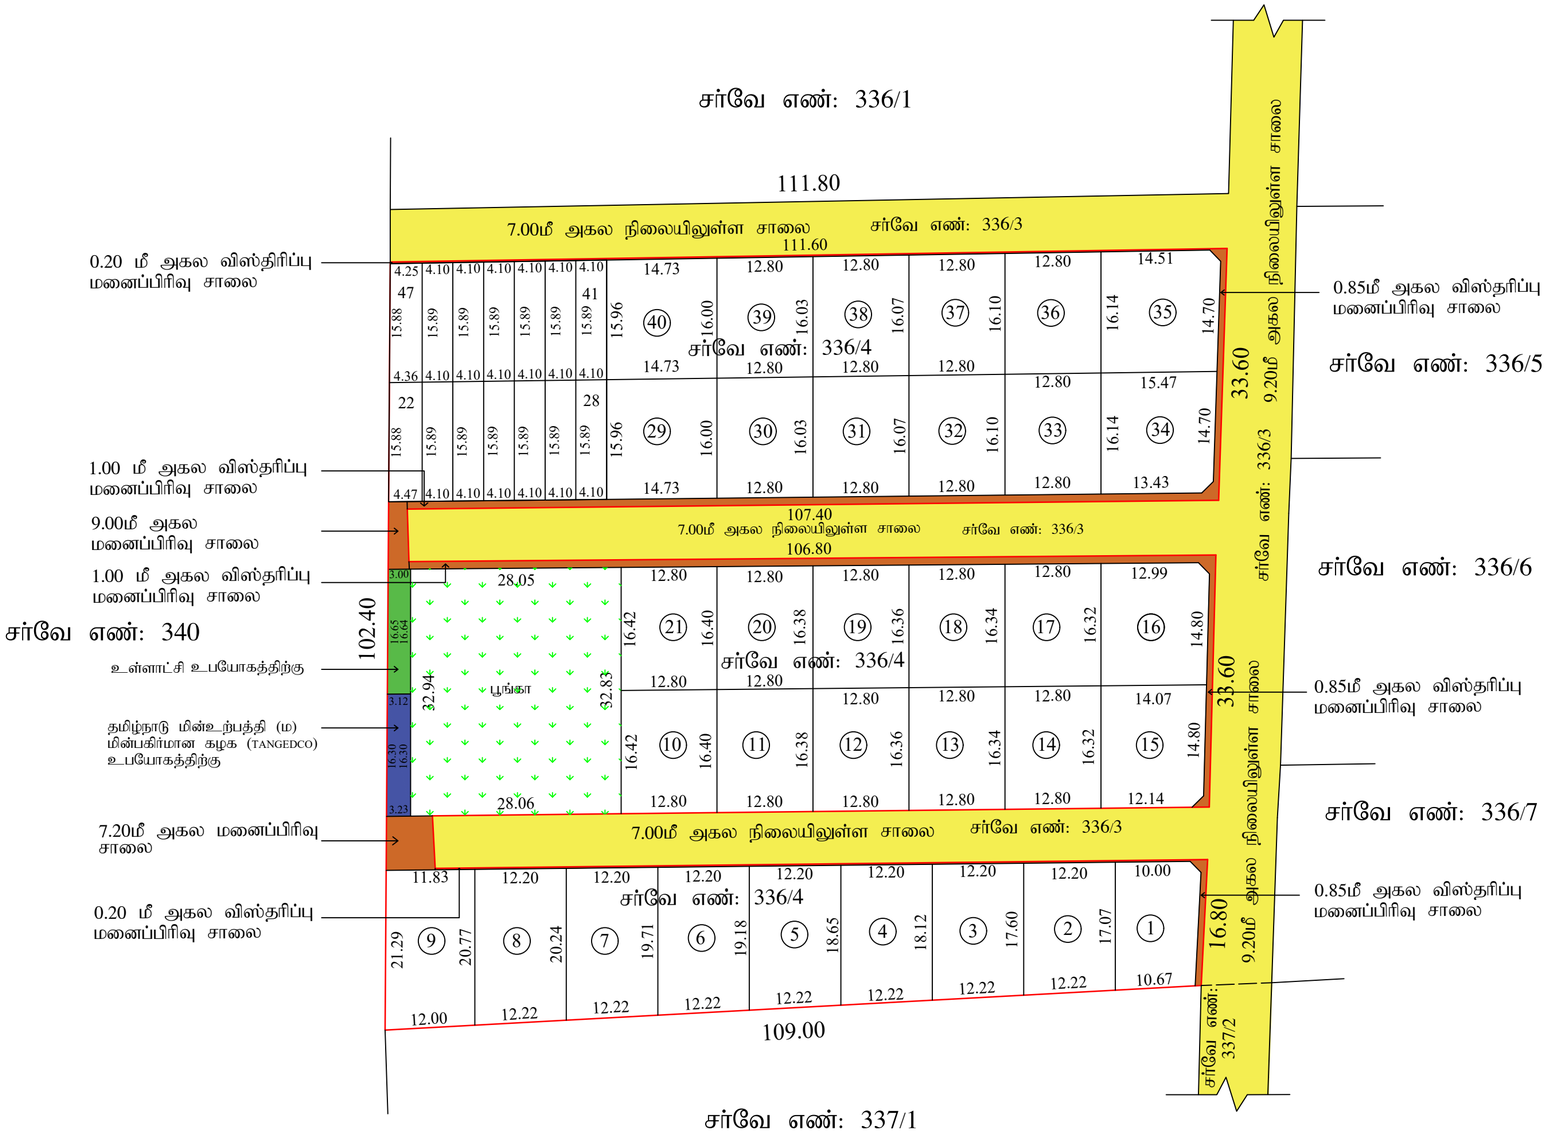

ரவ்

வரைவாளர் நிலை - III

பா.விக்டோரியா தங்கம்

மேற்பார்வையாளர்

நகர் ஊரமைப்புத் துறை

தூத்துக்குடி மாவட்ட நகர் ஊரமைப்பு அலுவலகம்

ஆறுமுகநேரி பேரூராட்சி

தூத்துக்குடி மாவட்டம், திருச்செந்தூர் வட்டம், ஆறுமுகநேரி பேரூராட்சி, கந்தசாமிபுரம் கிராமம், சர்வே எண்கள்: 336/4 -இல் அமையும் உத்தேச குடியிருப்பு மனைப்பிரிவுக்கான தொழில் நுட்ப ஒப்புதல் வரைபடம்.

(திட்டமில்லாத பகுதி)

இணையதள விண்ணப்ப எண் : **K1VIJGT6/THOOTHUKUDI/2025/TCP**

அளவு : 1 : 400

வ

குறிப்புகள்:

மனைப்பிரிவின் மொத்த பரப்பு	=	9603.00 ச.மீ (2.37 ஏக்கர்)
உத்தேச சாலைகளின் பரப்பு	=	399.04 ச.மீ
உத்தேச சாலைகள் நீங்கலாக மீதமுள்ள மனைகளின் பரப்பு	=	9203.96 ச.மீ
கோரிய மனைகளின் எண்ணிக்கை	=	45 எண்ணம்
ஒதுக்கிய மனைகளின் எண்ணிக்கை	=	47 எண்ணம்
சாதாரண வகை மனைகளின் எண்ணிக்கை (மனை எண்- 1 - 21, 29 - 40)	=	33 எண்ணம்
EWS - மனைகளின் எண்ணிக்கை (மனை எண்- 22 - 28, 41 - 47)	=	14 எண்ணம் 921.96 ச.மீ (10.02%)
மனைப்பிரிவு இடத்தின் எல்லை		
நிலையிலுள்ள சாலை		

பொது ஒதுக்கீடு:

பூங்கா, மனைப்பிரிவு சாலைகள், மூலைமுடக்குகள் மற்றும் உள்ளாட்சி ஒதுக்கீடு பகுதியினை தானபத்திரம் மூலம் உள்ளாட்சிக்கும் மற்றும் மின்வாரிய ஒதுக்கீடு பகுதியினை மின்வாரியத்திற்கும் தானமாக ஒப்படைப்பு செய்யப்பட்டுள்ளது.

பூங்காவிற்க்கு கொடுத்த பரப்பளவு	=	924.22 ச.மீ (10.03%)
உத்தேச மனைப்பிரிவு சாலை	=	399.04 ச.மீ
A. உள்ளாட்சி ஒதுக்கீடு	=	50.93 ச.மீ (0.55%)
B. மின்வாரிய ஒதுக்கீடு	=	51.75 ச.மீ (0.56%)

மூலைமுடக்கு -

12.00 மீ அகல சாலை வரை 1.50 மீ x 1.50 மீ

நிபந்தனைகள்:

1. அரசாணை எண்:16 (ம) 18, நகராட்சி நிர்வாகம் (ம) குடிநீர் வழங்கல் துறை நாள்:04.02.2019(ம) 30.01.2020-ல் பரிசிலிக்கப்பட்டதில் அரசாணை வீட்டுவசதி (ம) நகர்புற வளர்ச்சி (UD4(1)) துறை-ன் அரசாணை எண் - 181, நாள் 09.12.2020 படி ஒத்திசைவிற்கு மனைப்பிரிவிற்கான பூங்கா, சாலை (ம) உள்ளாட்சிக்கு ஒப்படைக்கப்பட வேண்டிய பொது ஒதுக்கீடு பகுதிகளை உள்ளாட்சிக்கு தானமாக ஒப்படைப்பு செய்யப்பட்டுள்ளது.
2. இம்மனைப்பிரிவிற்கு ஊராட்சியால் இறுதி ஒப்புதல் அளிக்கும் முன், இடத்தில் எந்த துறையாலும் நில ஆர்ஜித நடவடிக்கை மேற்க்கொள்ளப்படவில்லை என்றும், நில ஆர்ஜிதம் செய்து தரக்கோரி மாவட்ட வருவாய் அலுவலரிடமிருந்து உத்தேசங்கள் ஏதும் பெறப்படவில்லை என்றும் உள்ளாட்சி உறுதி செய்து கொள்ள வேண்டும்.
3. நில உரிமம் குறித்து சமர்ப்பிக்கப்பட்ட சான்றுகள் மற்றும் பரிசீலனைக்கு சமர்ப்பிக்கப்பட்ட ஆவணங்கள் சரியானவையல்ல என அறியப்பட்டால் அல்லது மனைப்பிரிவிற்கு தொழில் நுட்ப ஒப்புதல் வழங்கியதால் பாதிப்பு ஏற்படக்கூடிய சூழ்நிலை ஏற்படின் மனைப்பிரிவிற்கு வழங்கப்பட்ட தொழில்நுட்ப ஒப்புதர் எவ்வித முன் அறிவிப்புமின்றி இரத்து செய்யப்படும்.

SWP / DTCP /THOOTHUKUDI / LAYOUT NO: 47 / 2025

உதவி இயக்குநர்

மாவட்ட நகர் ஊரமைப்பு அலுவலகம்

தூத்துக்குடி மாவட்டம்

THE LANDLENS SUITE

Eight ways to know a piece of land before you pay for it.

This report covers one part of the picture. These cover the rest, drawn from the same government records, for any property in Tamil Nadu.

LandLens One
Ask anything about a property and get an answer grounded in live government records, with the sources shown.
/landlens/one

Verify My Land
Every record check run on one property and returned as a single report.
/landlens/verify-my-land

Legal Opinion
An advocate's written opinion on the title, built on the records we pull for it.
/landlens

One Map
Every layer on one map: the parcel, its boundary, zoning, water bodies and what sits around it.
/landlens/one/map

PriceMap
What land actually changed hands for around this plot, taken from the registered deeds.
/landlens/pricemap

Build Scope
What you are allowed to build here: floor space, height, coverage and setbacks.
/landlens/build-scope

Property Tracker
Watch a property and hear about it when something new is registered against it.
/landlens/property-tracker

Deal Room
Run the transaction in one place: documents, stamping, signatures and the parties.
/landlens/deal-room

FREE TOOLS · NO ACCOUNT NEEDED

Twenty-four checks you can run yourself, at no cost.

Records and verification

The registers themselves, read for you.

- Encumbrance Certificate
- Patta and Chitta
- Field Measurement Sketch
- EC Analyzer
- Bank charge check
- Court case search
- Seller background check
- Approval check by survey

Value and duty

What it is worth and what it costs to register.

- Guideline value by street
- Guideline value by survey
- Stamp duty and registration fees
- Capital gains
- Floor space index
- Area unit converter

Zoning and land use

What the plan says can happen on this land.

- Land use zone finder
- CMDA land use check
- Coastal regulation zone
- Master plan check
- Water bodies finder
- Airport height clearance

Registers and directories

Who holds it, and which office keeps the record.

- Find your registering office
- Temple property check
- Waqf property check
- RERA register

Every free tool
/tools

Services we run for you
/services

The LandLens suite
/landlens/one

Verified RealEstate™

Every claim in this document traces back to a government record.

- Legal opinions, due diligence and title verification
- Building plan, layout and sub-division approvals
- Completion and occupancy certificates, regularisation
- Escrow, negotiation and NRI property management
- Land survey, soil testing, architecture and construction

Verified RealEstate
3/350/2 Mettukuppam,
OMR Thoraipakkam,
Chennai 600 097, India
hello@verified.realestate
+91 9996 12 9996

Prepared from the registers named on the page each finding sits on. Where a register could not be read, this document says so in its place rather than leaving the gap to be read as a clean result.