
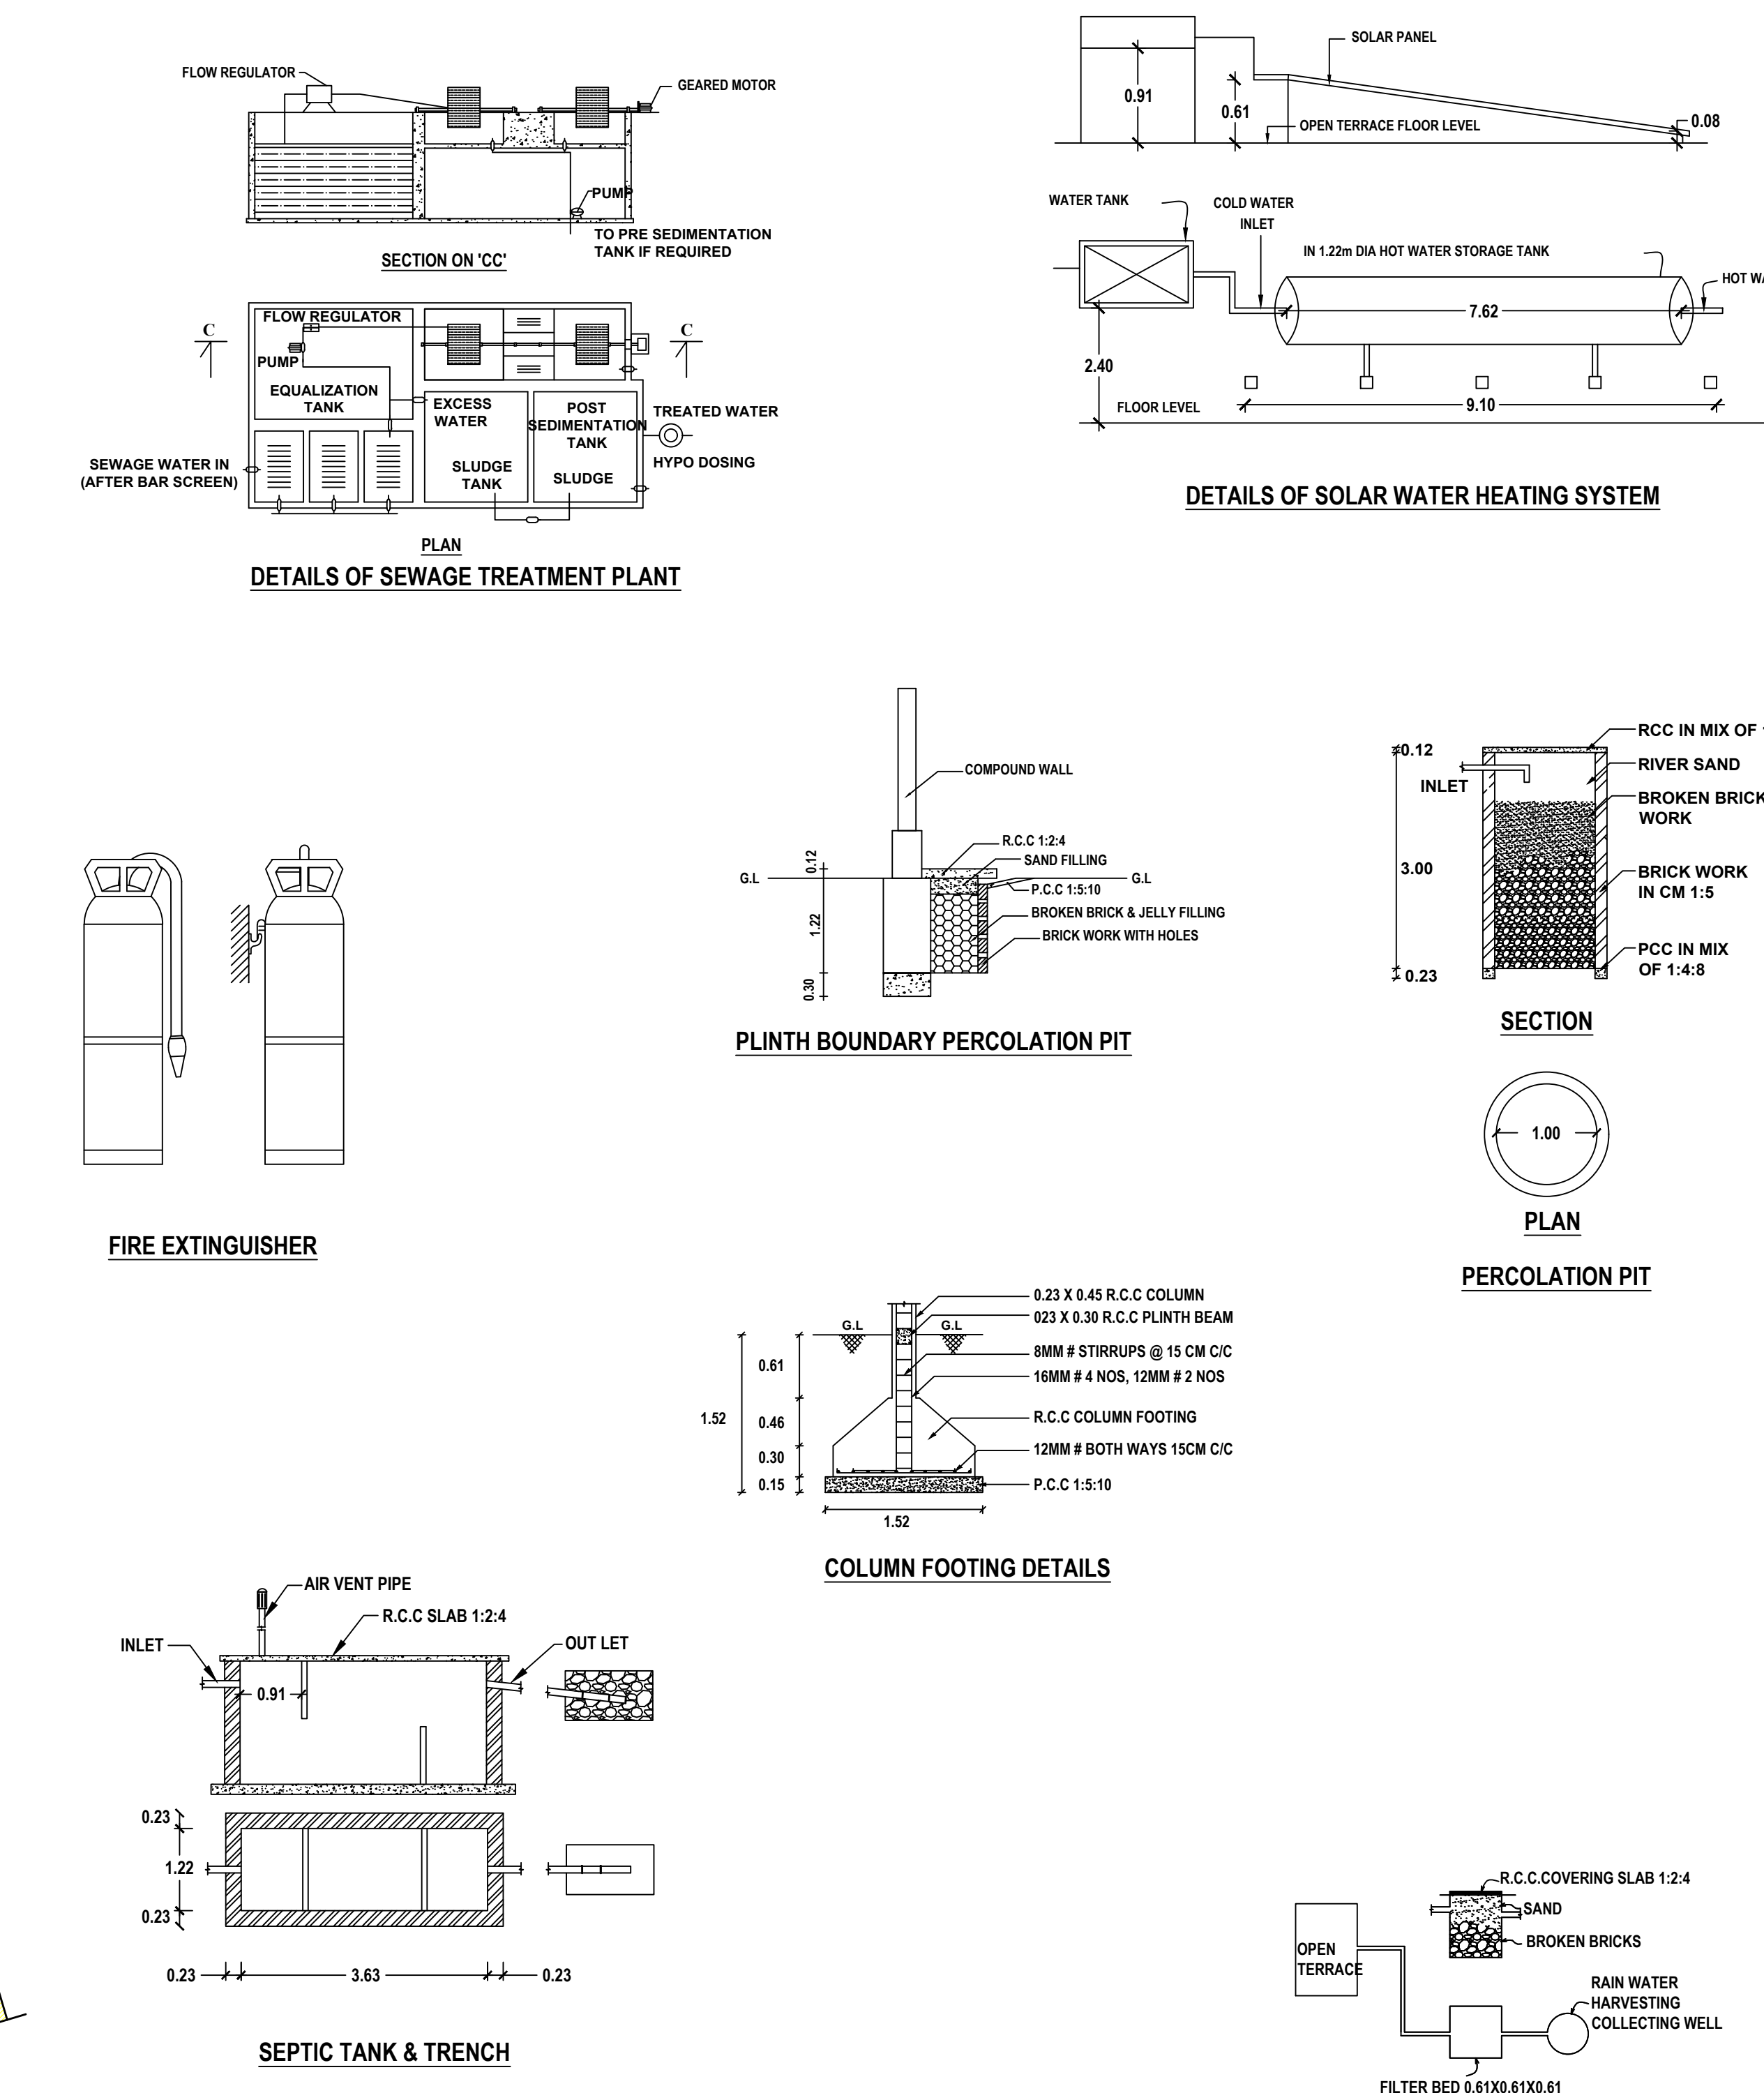
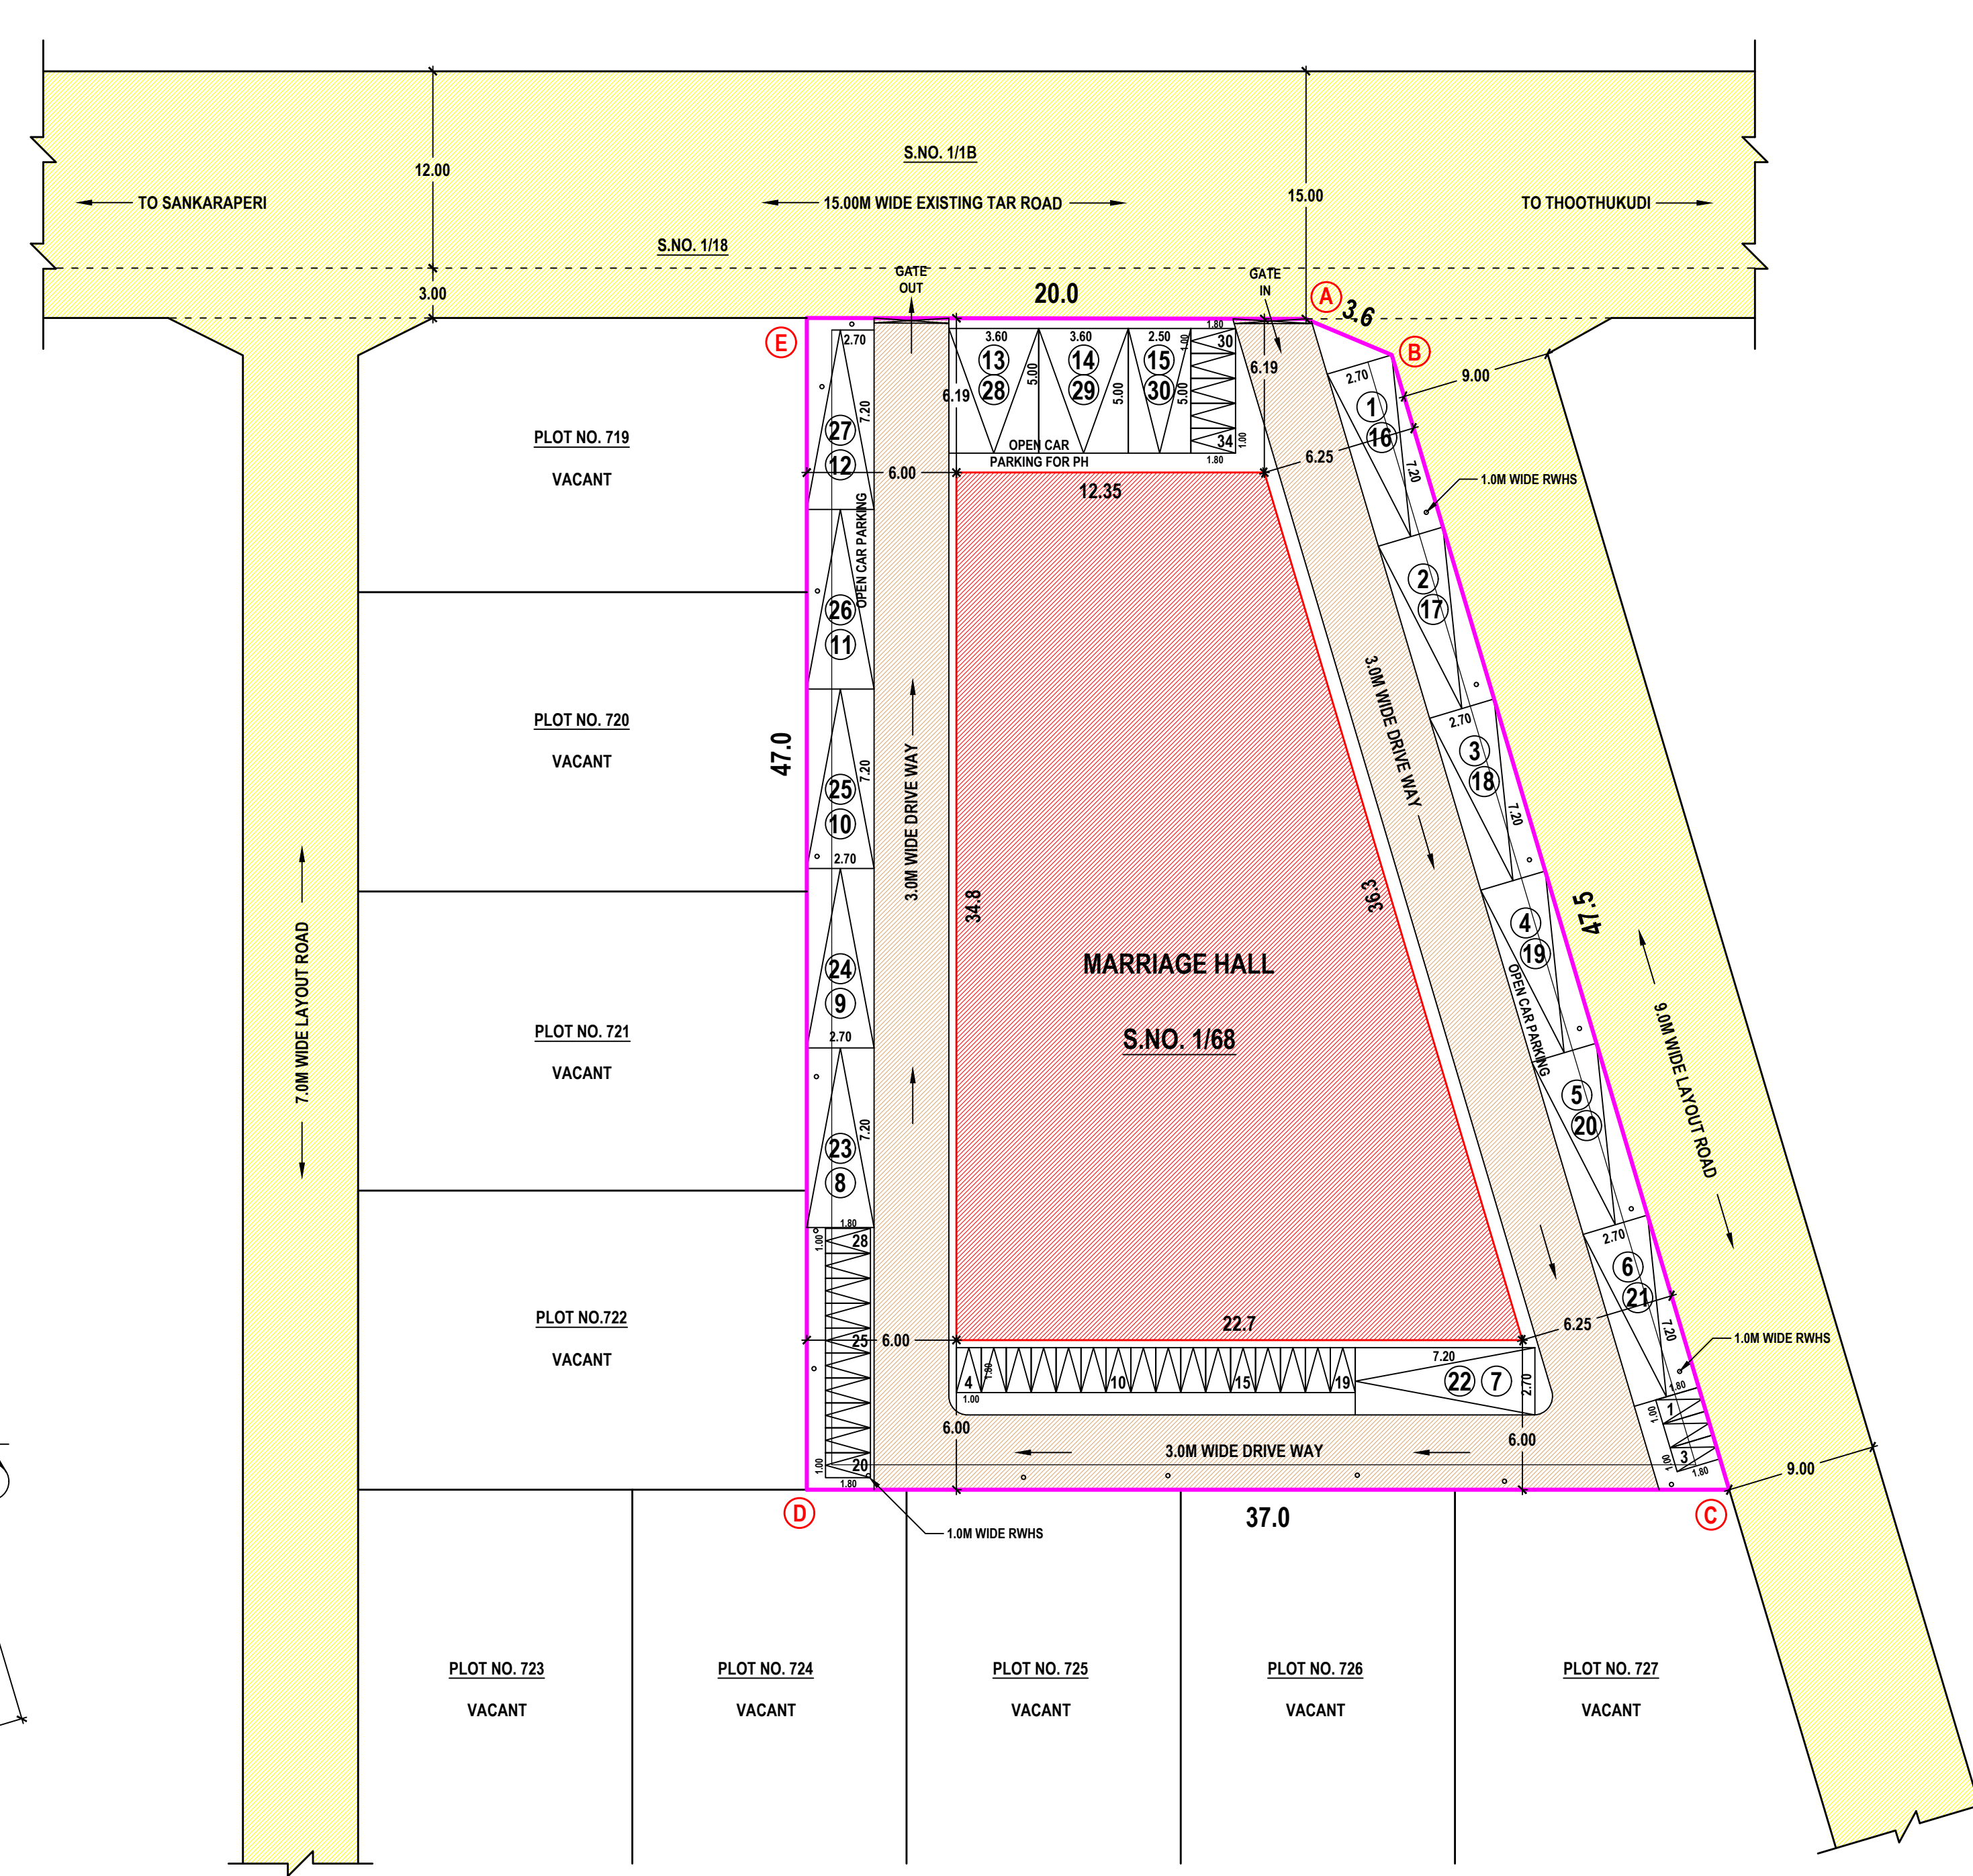
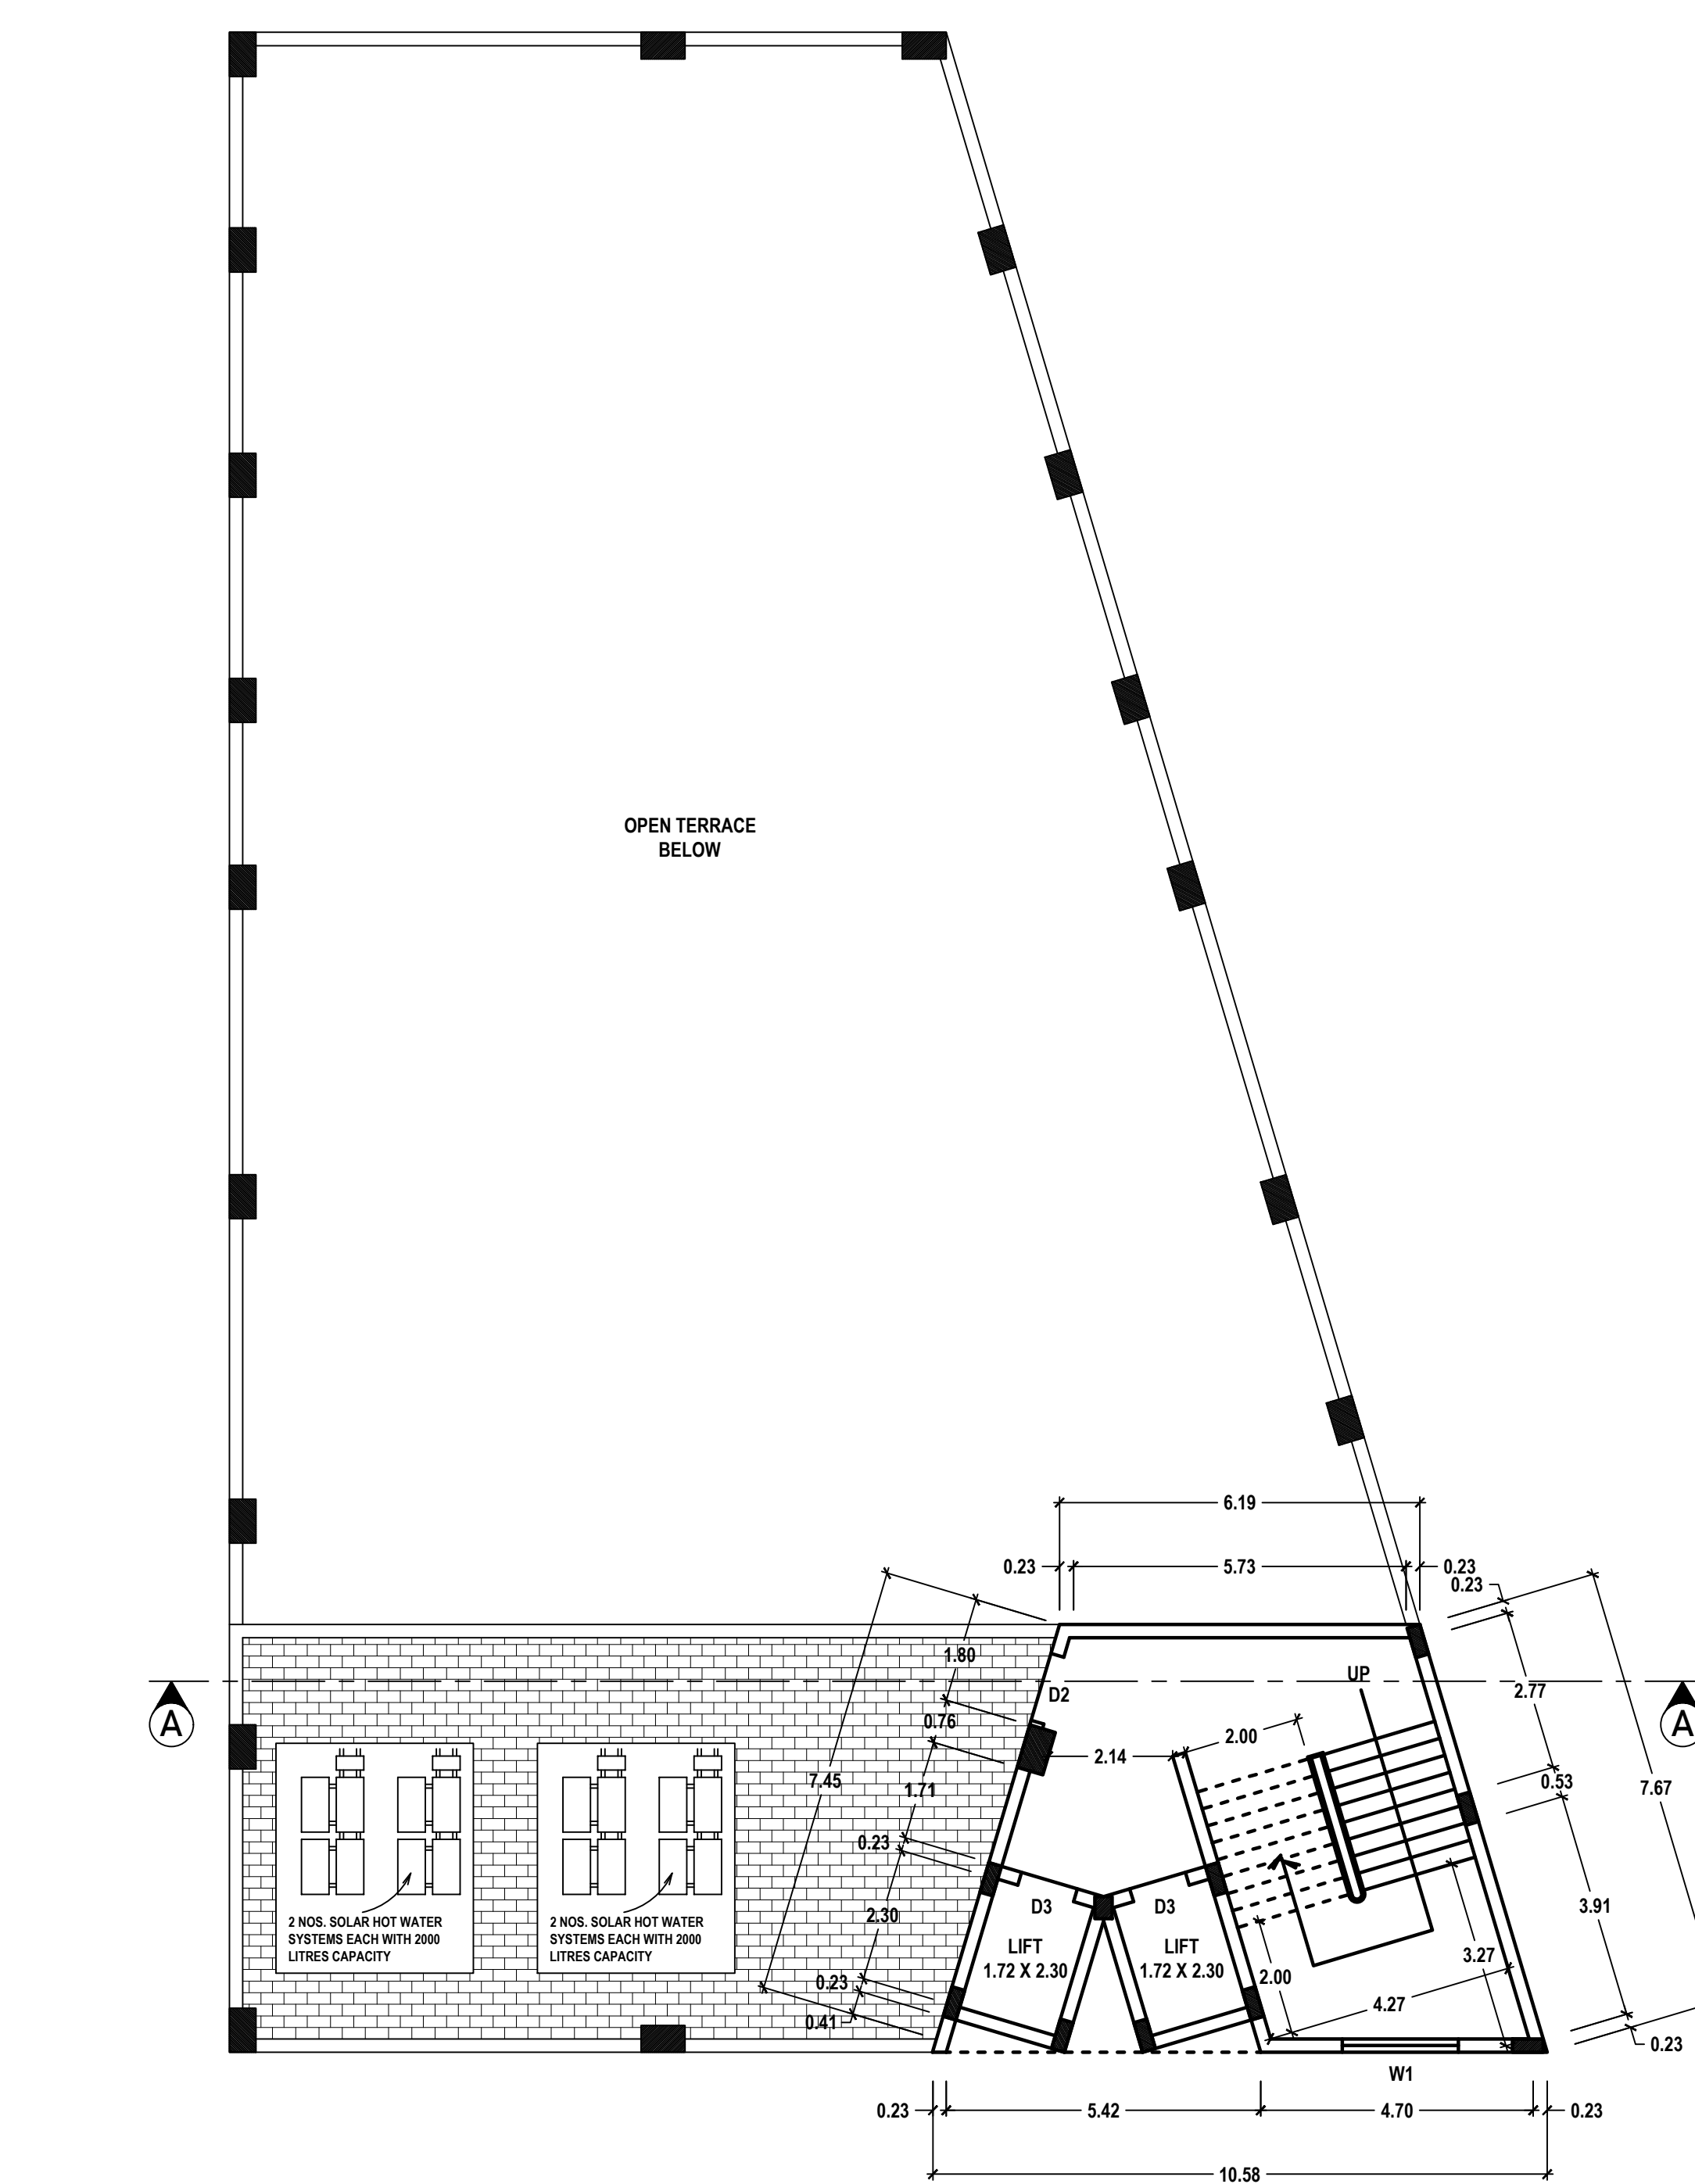
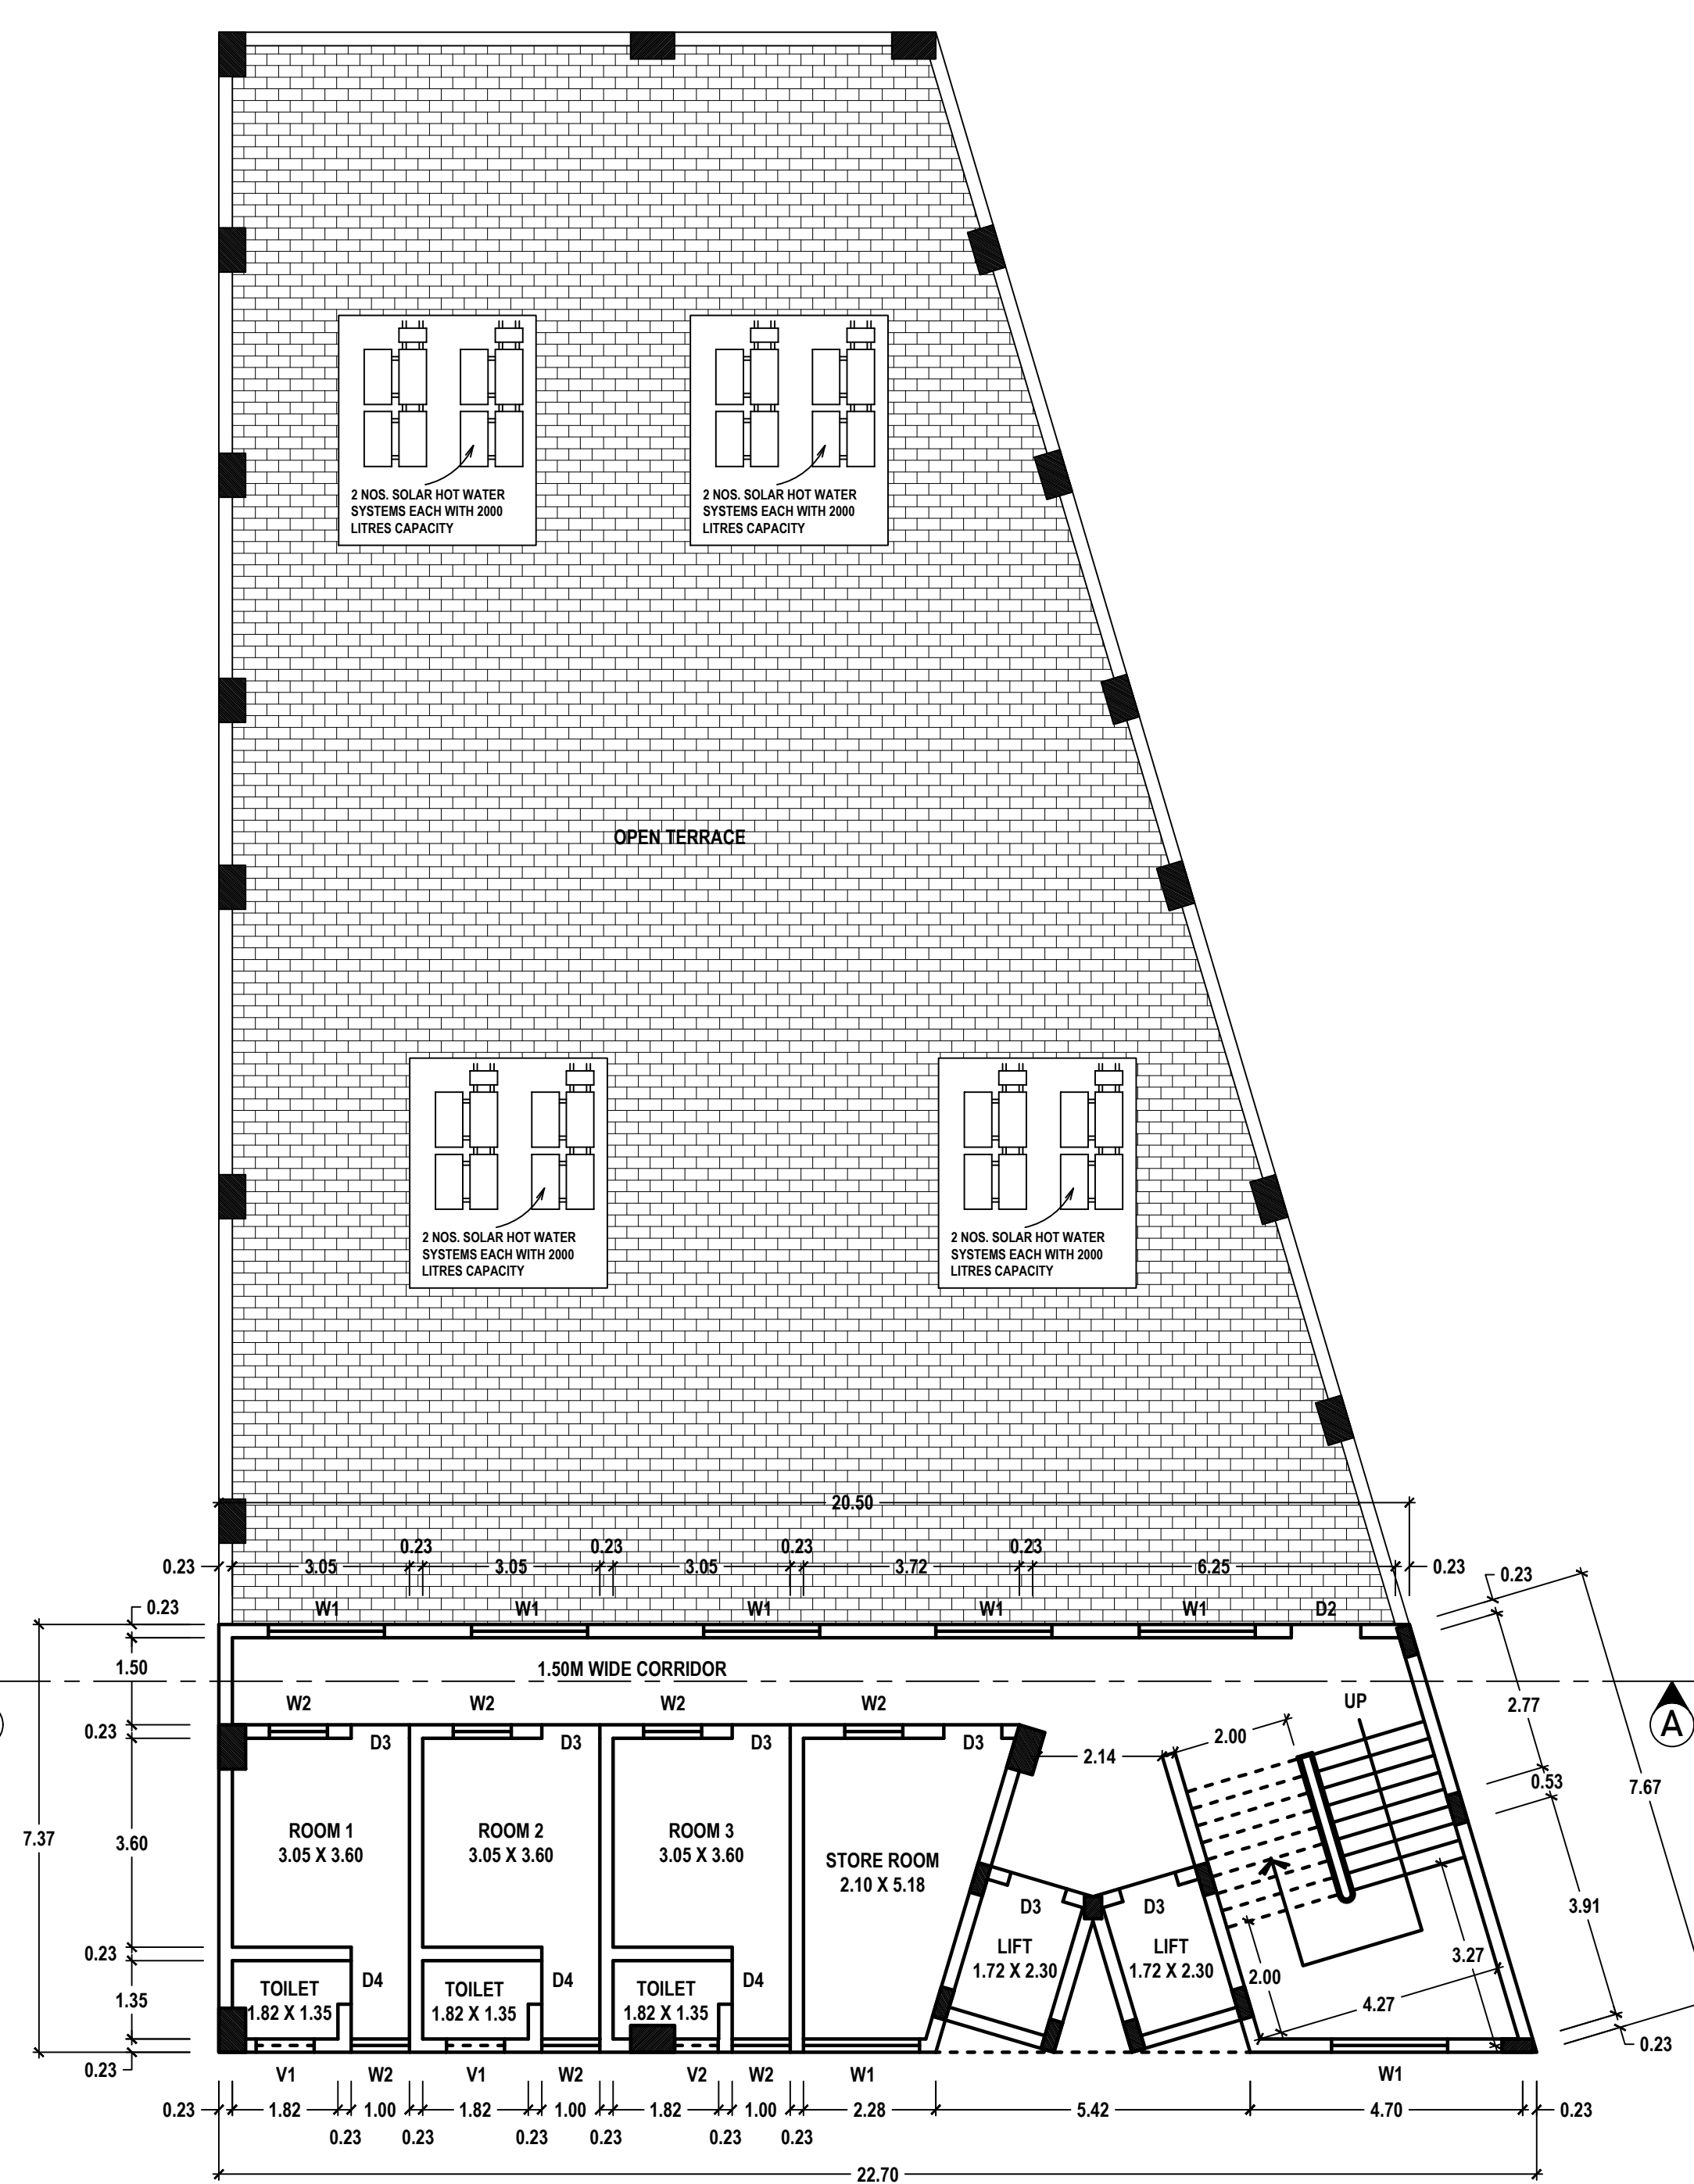
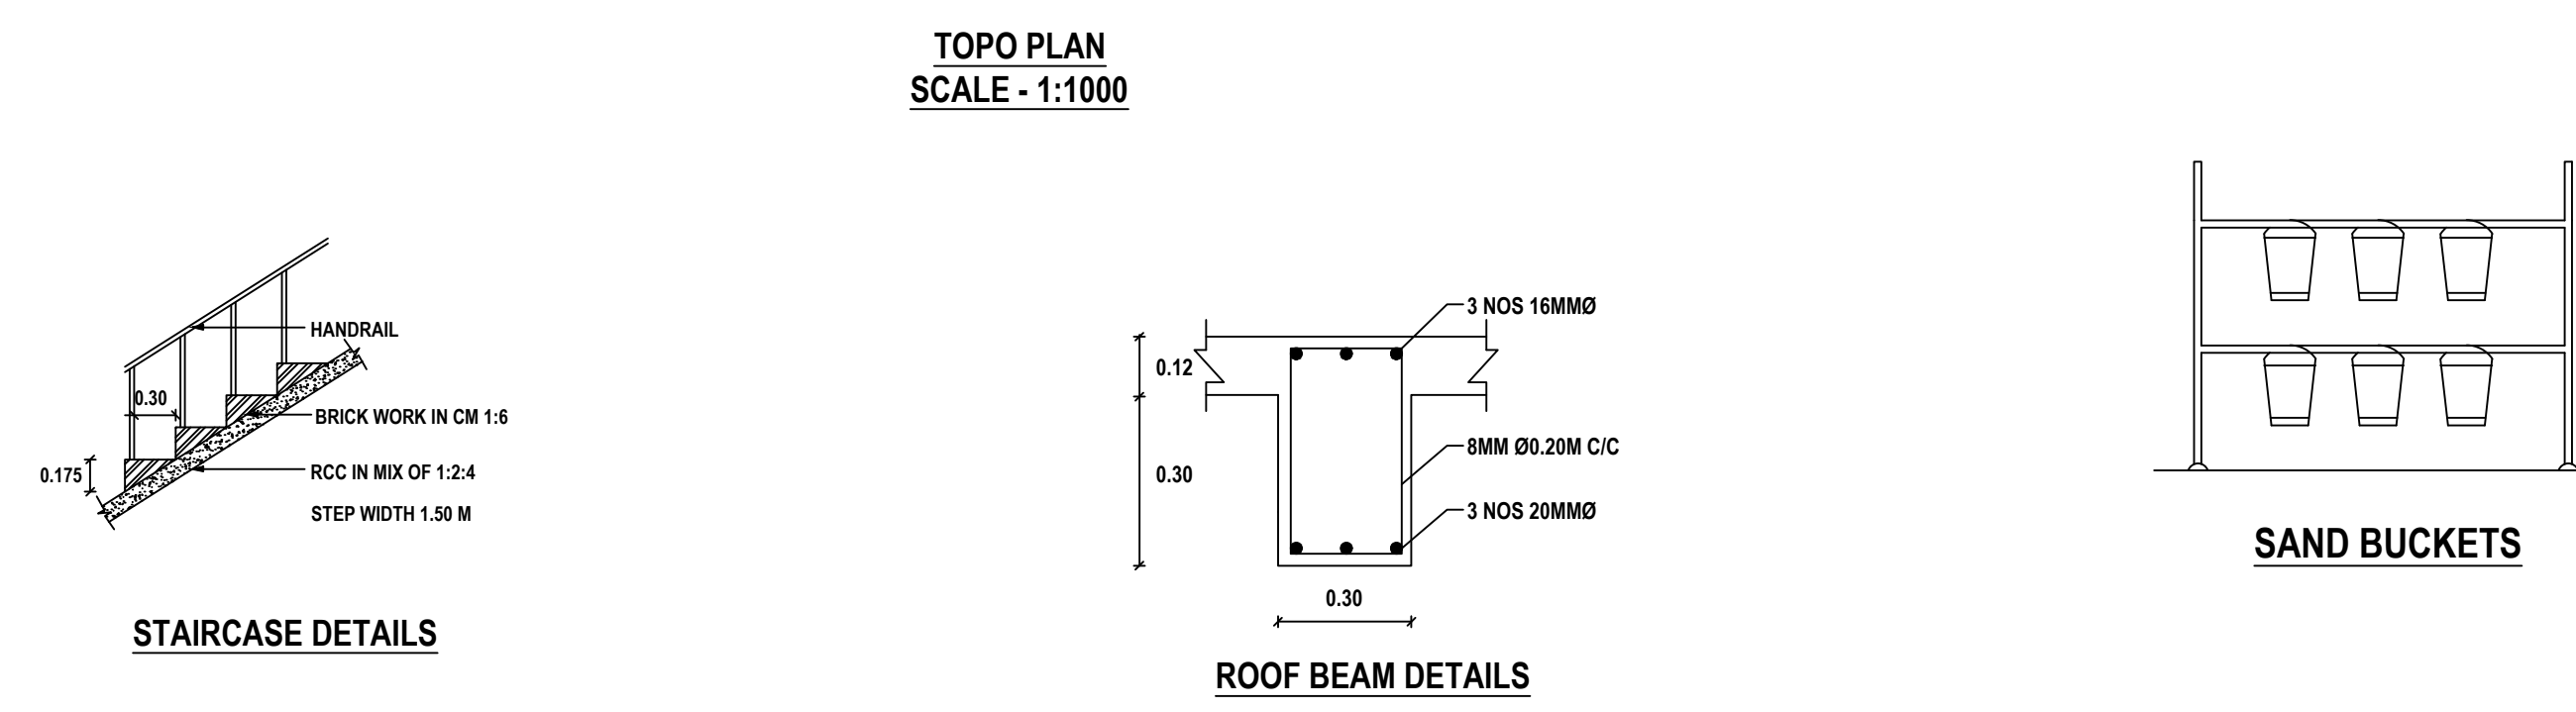
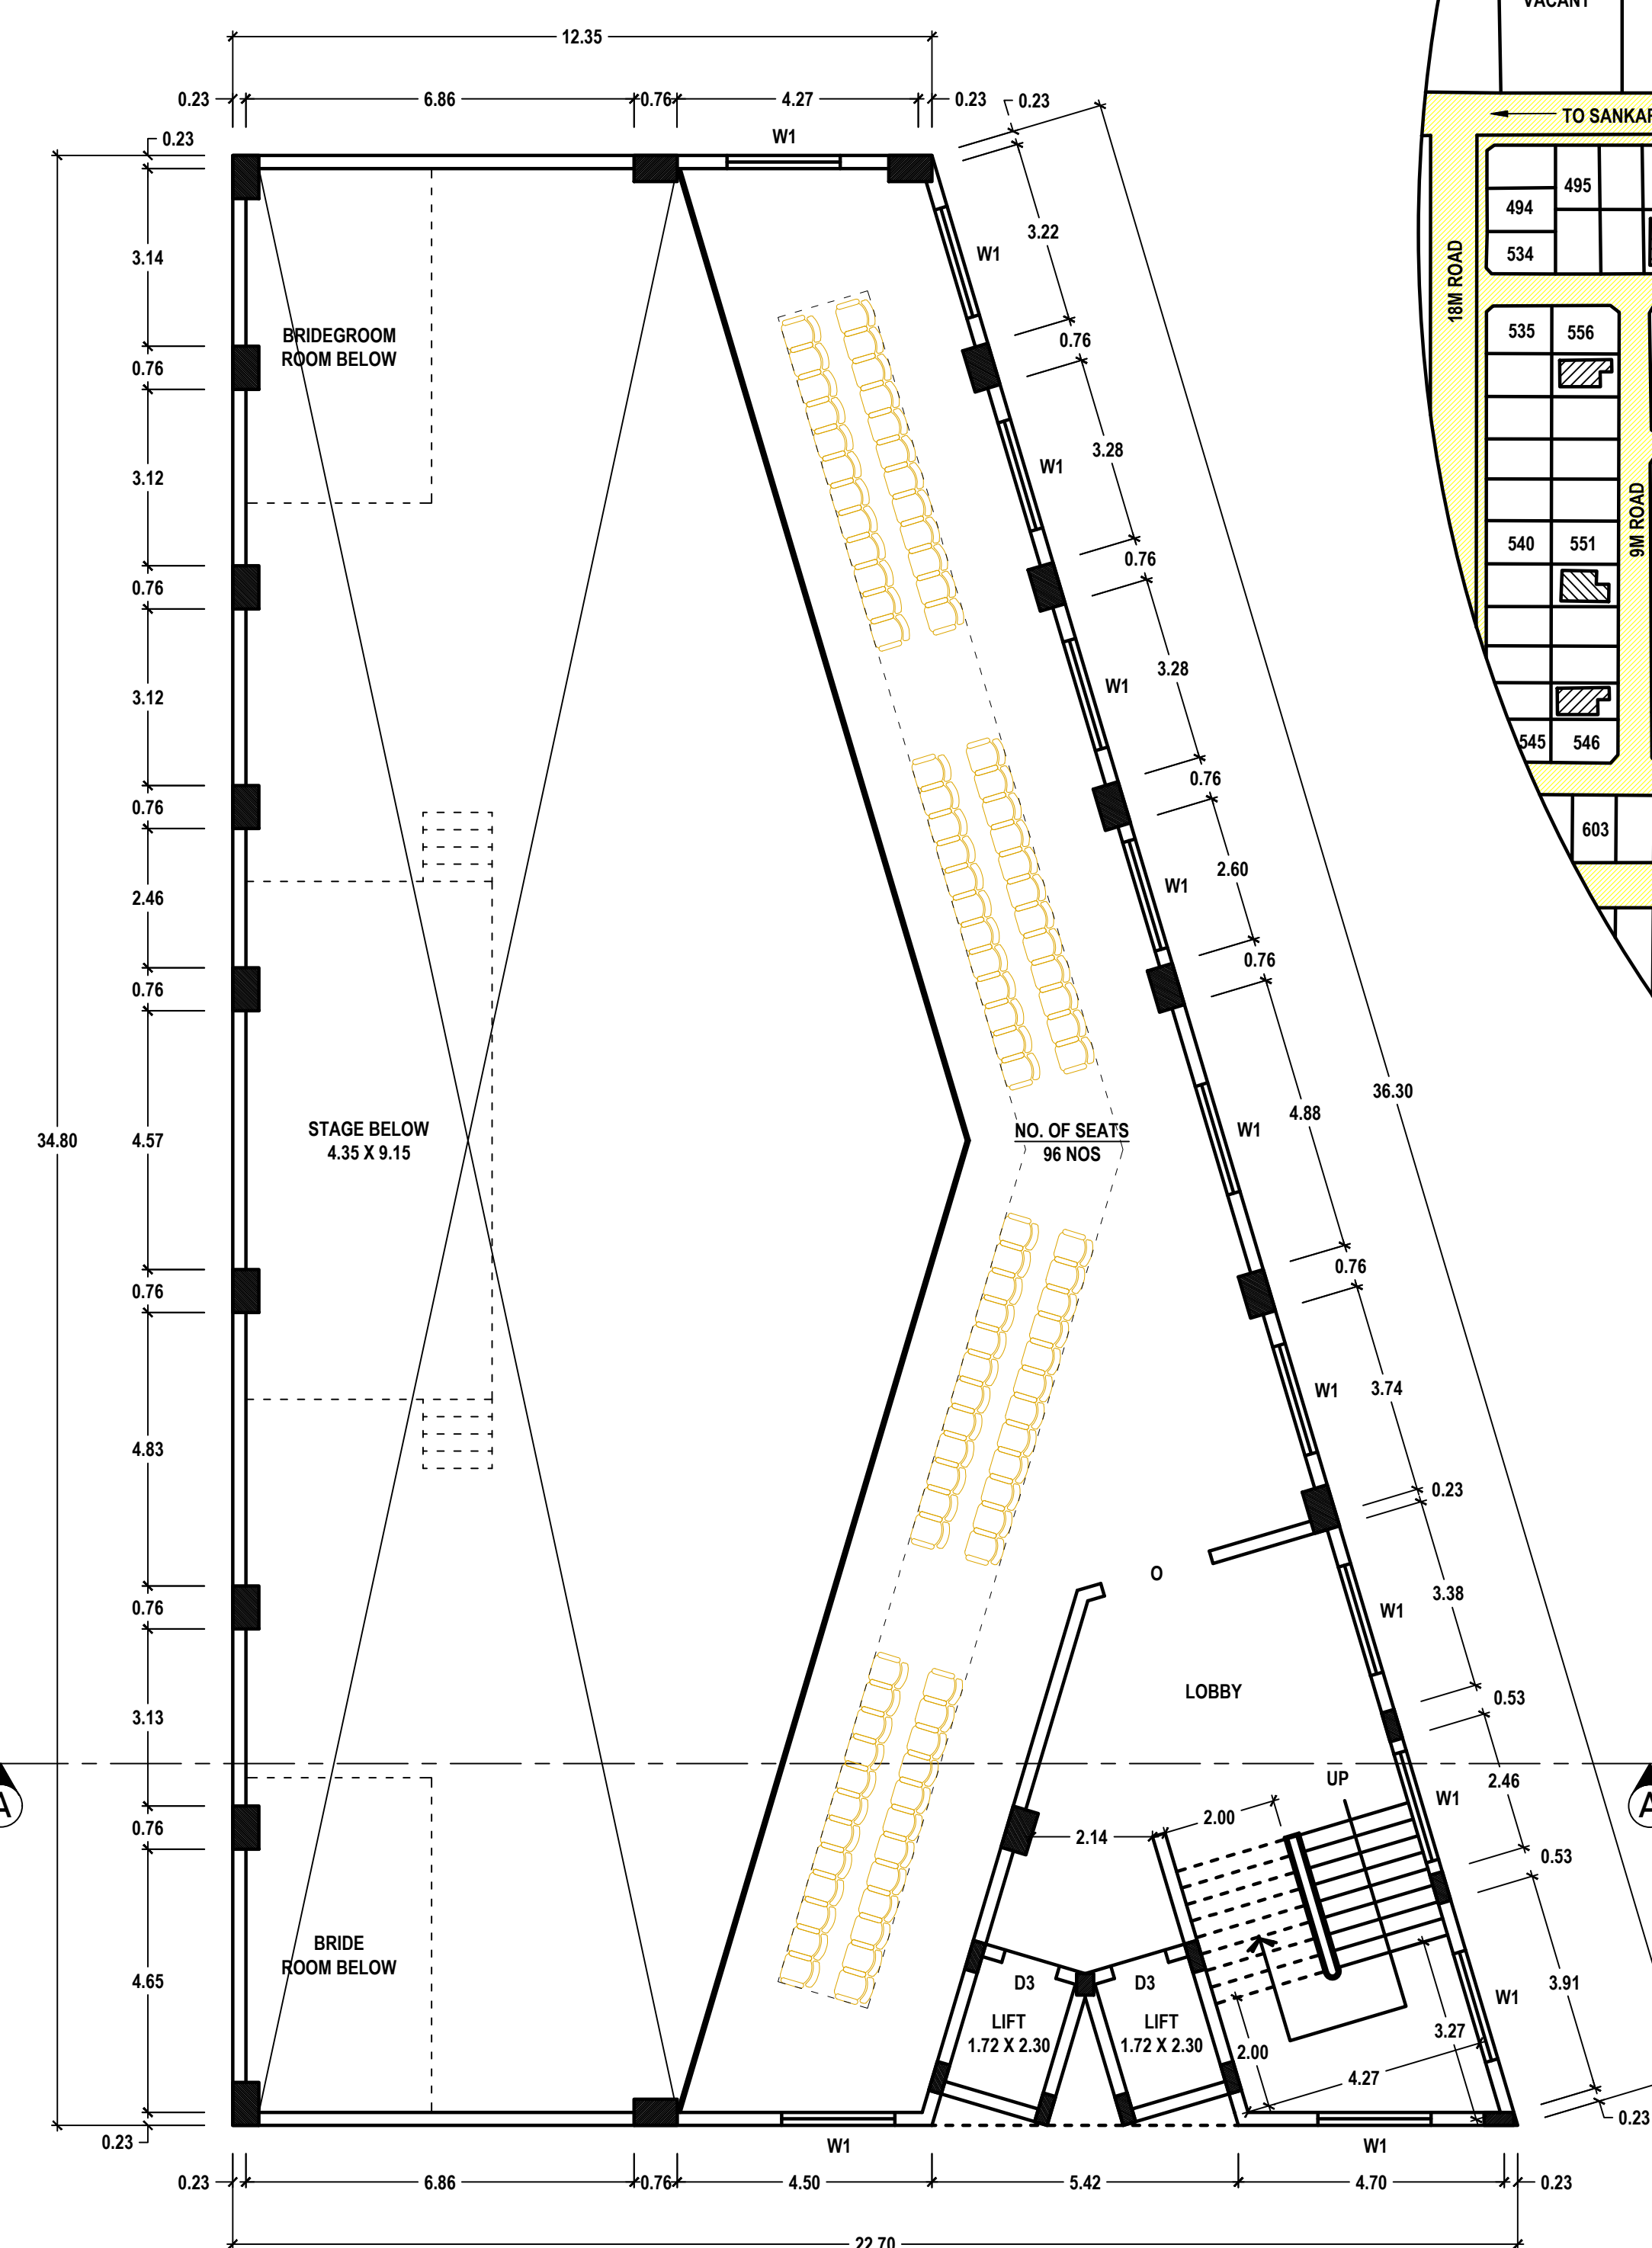
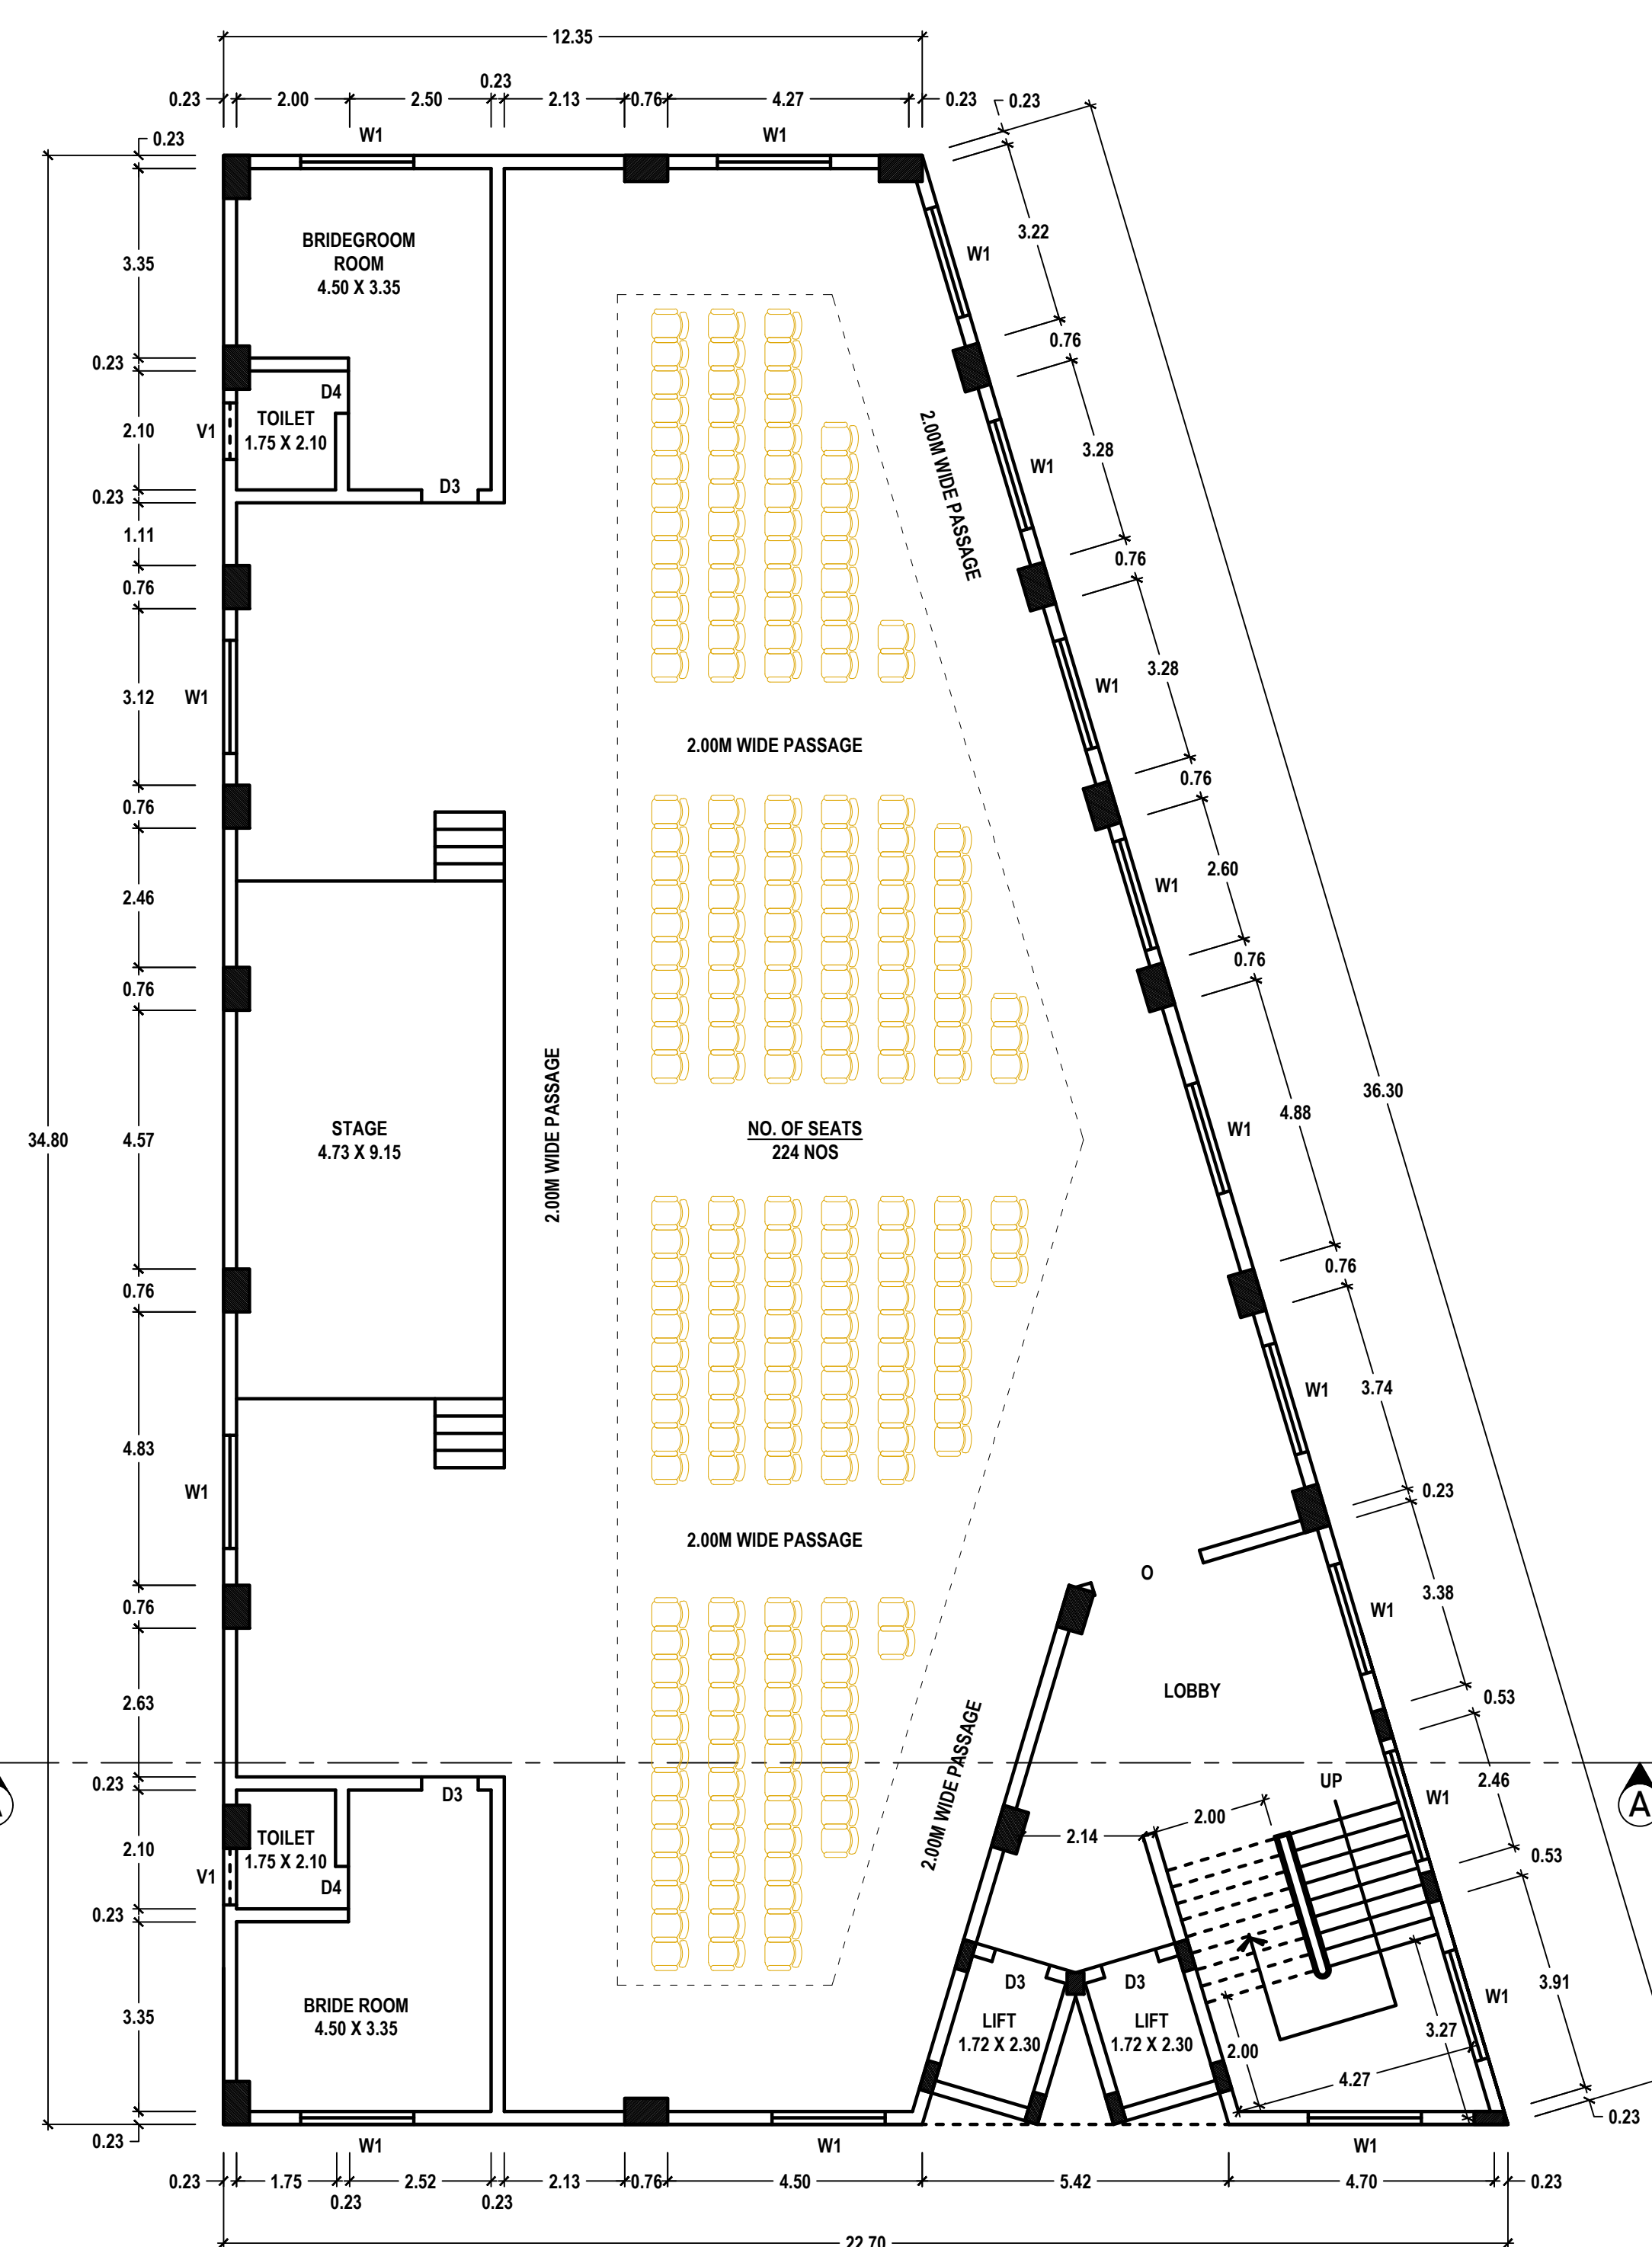
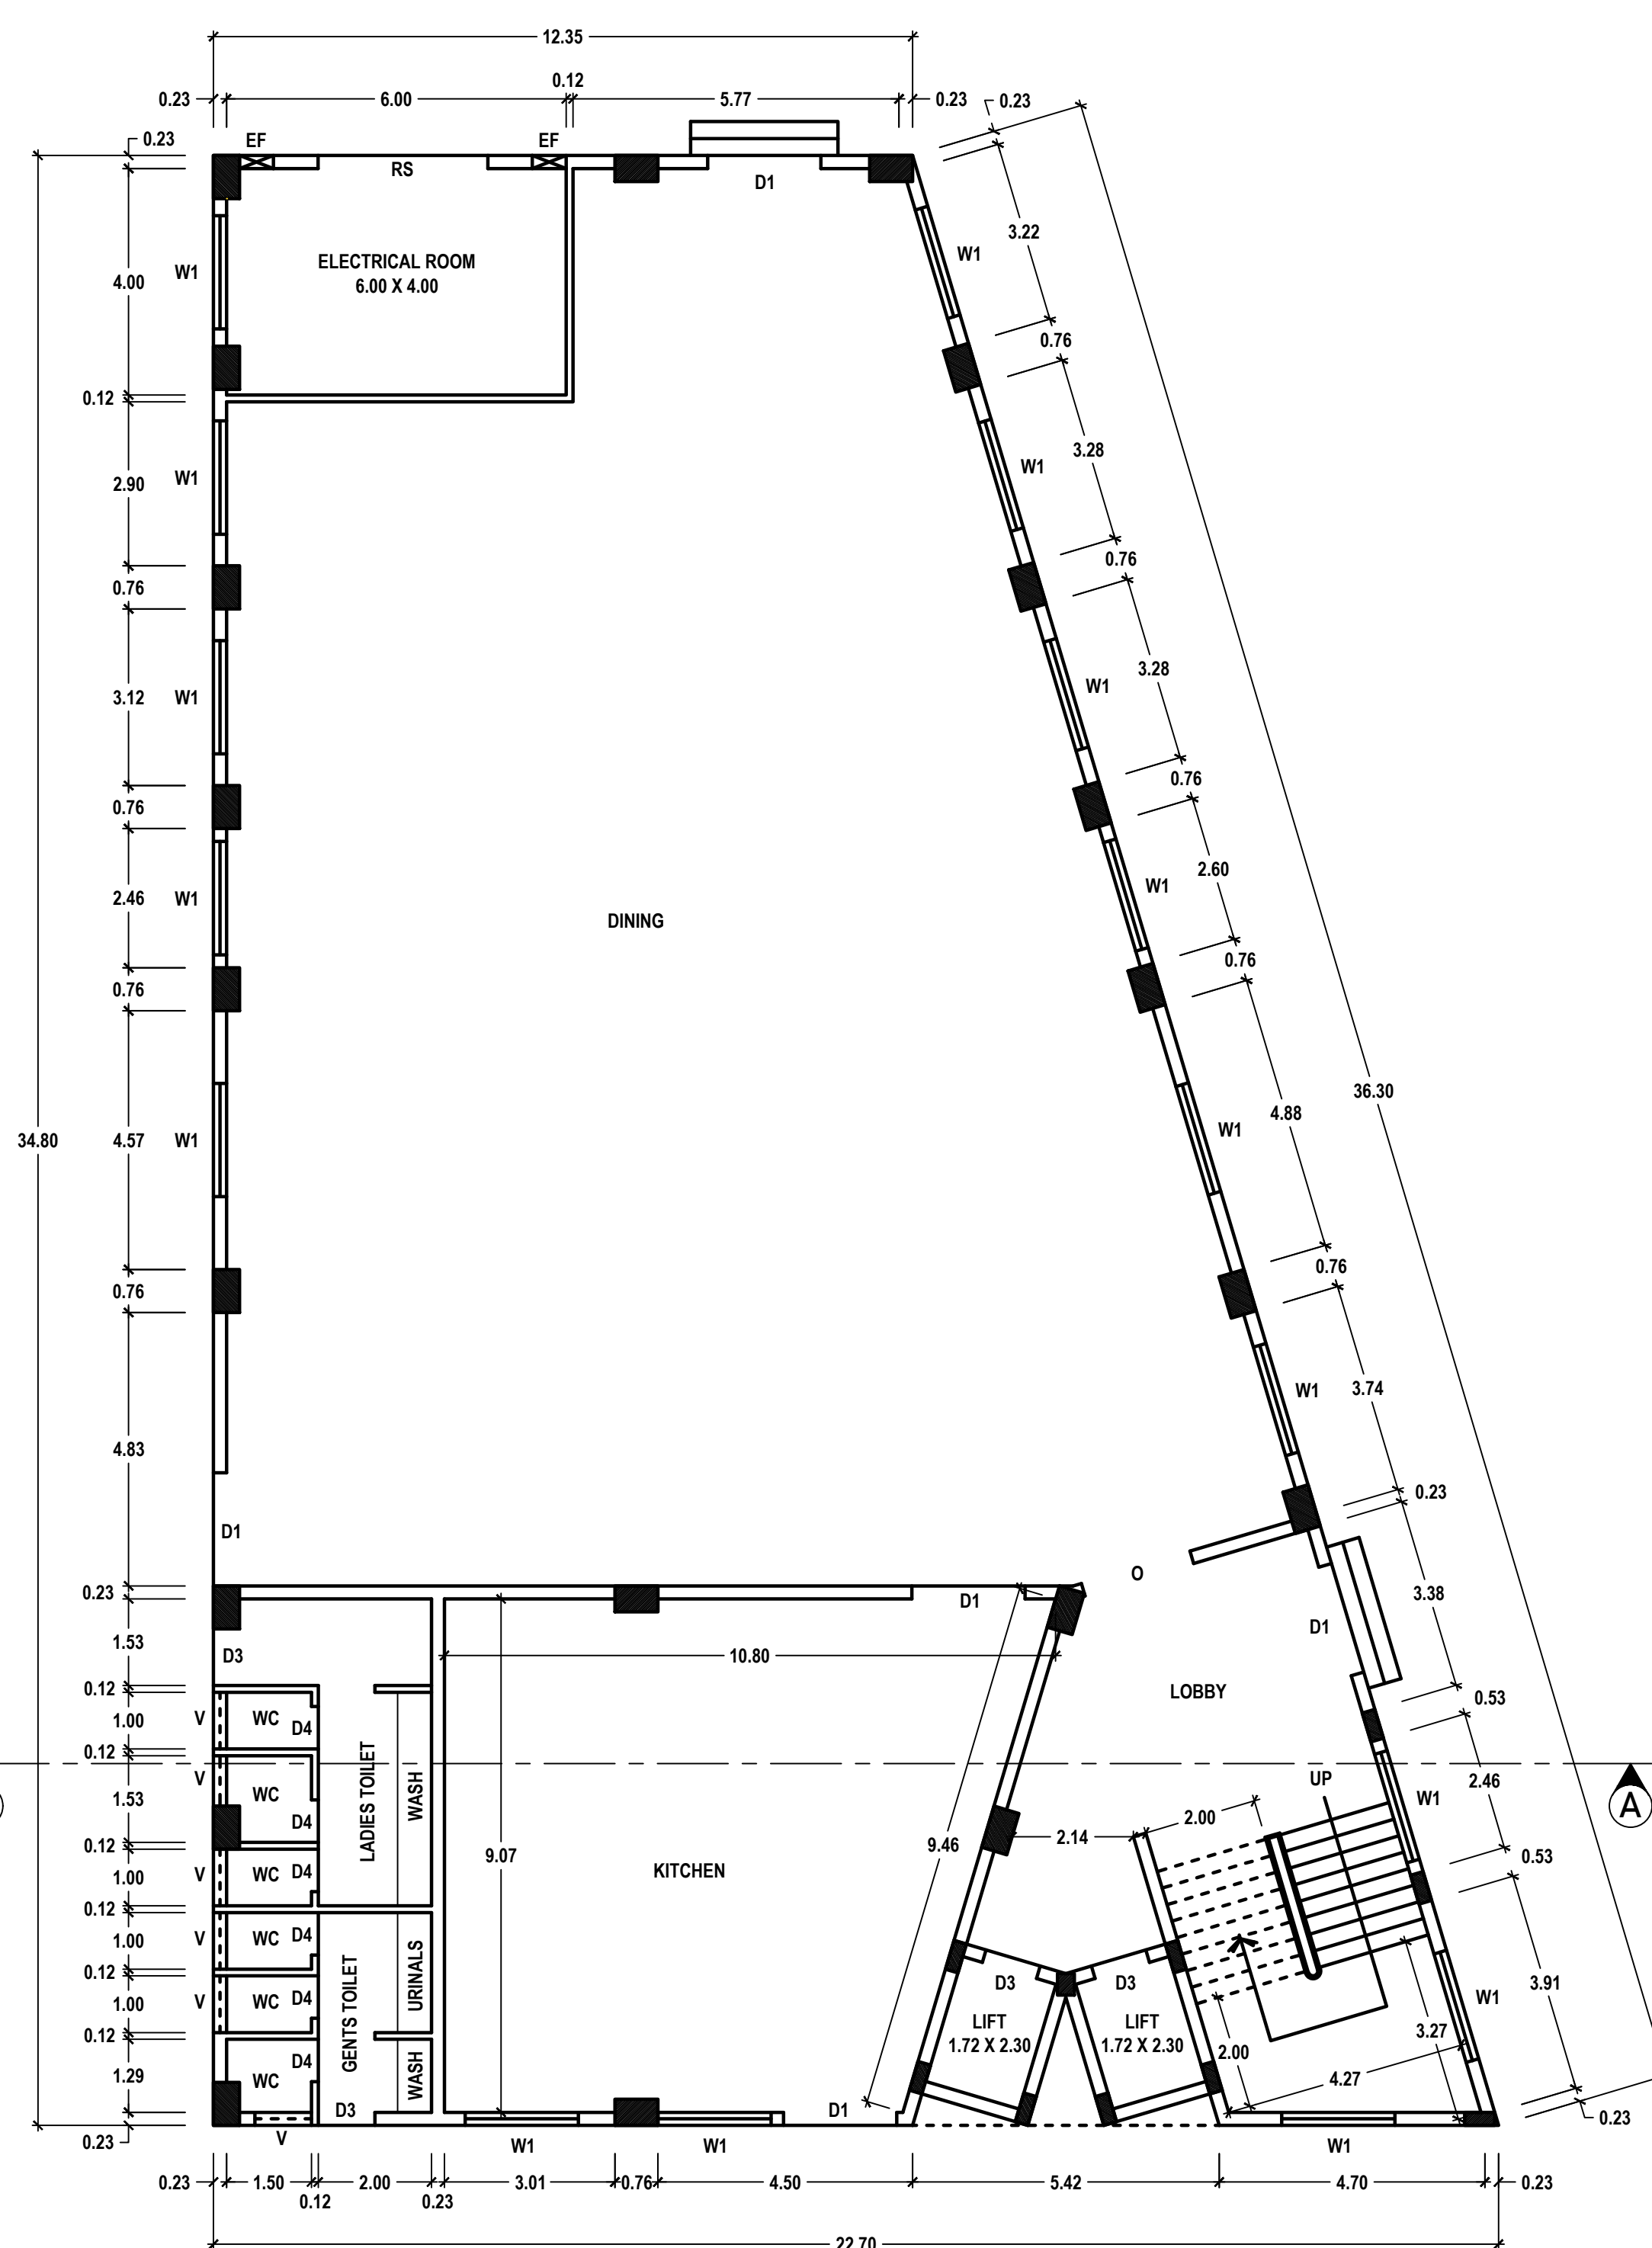
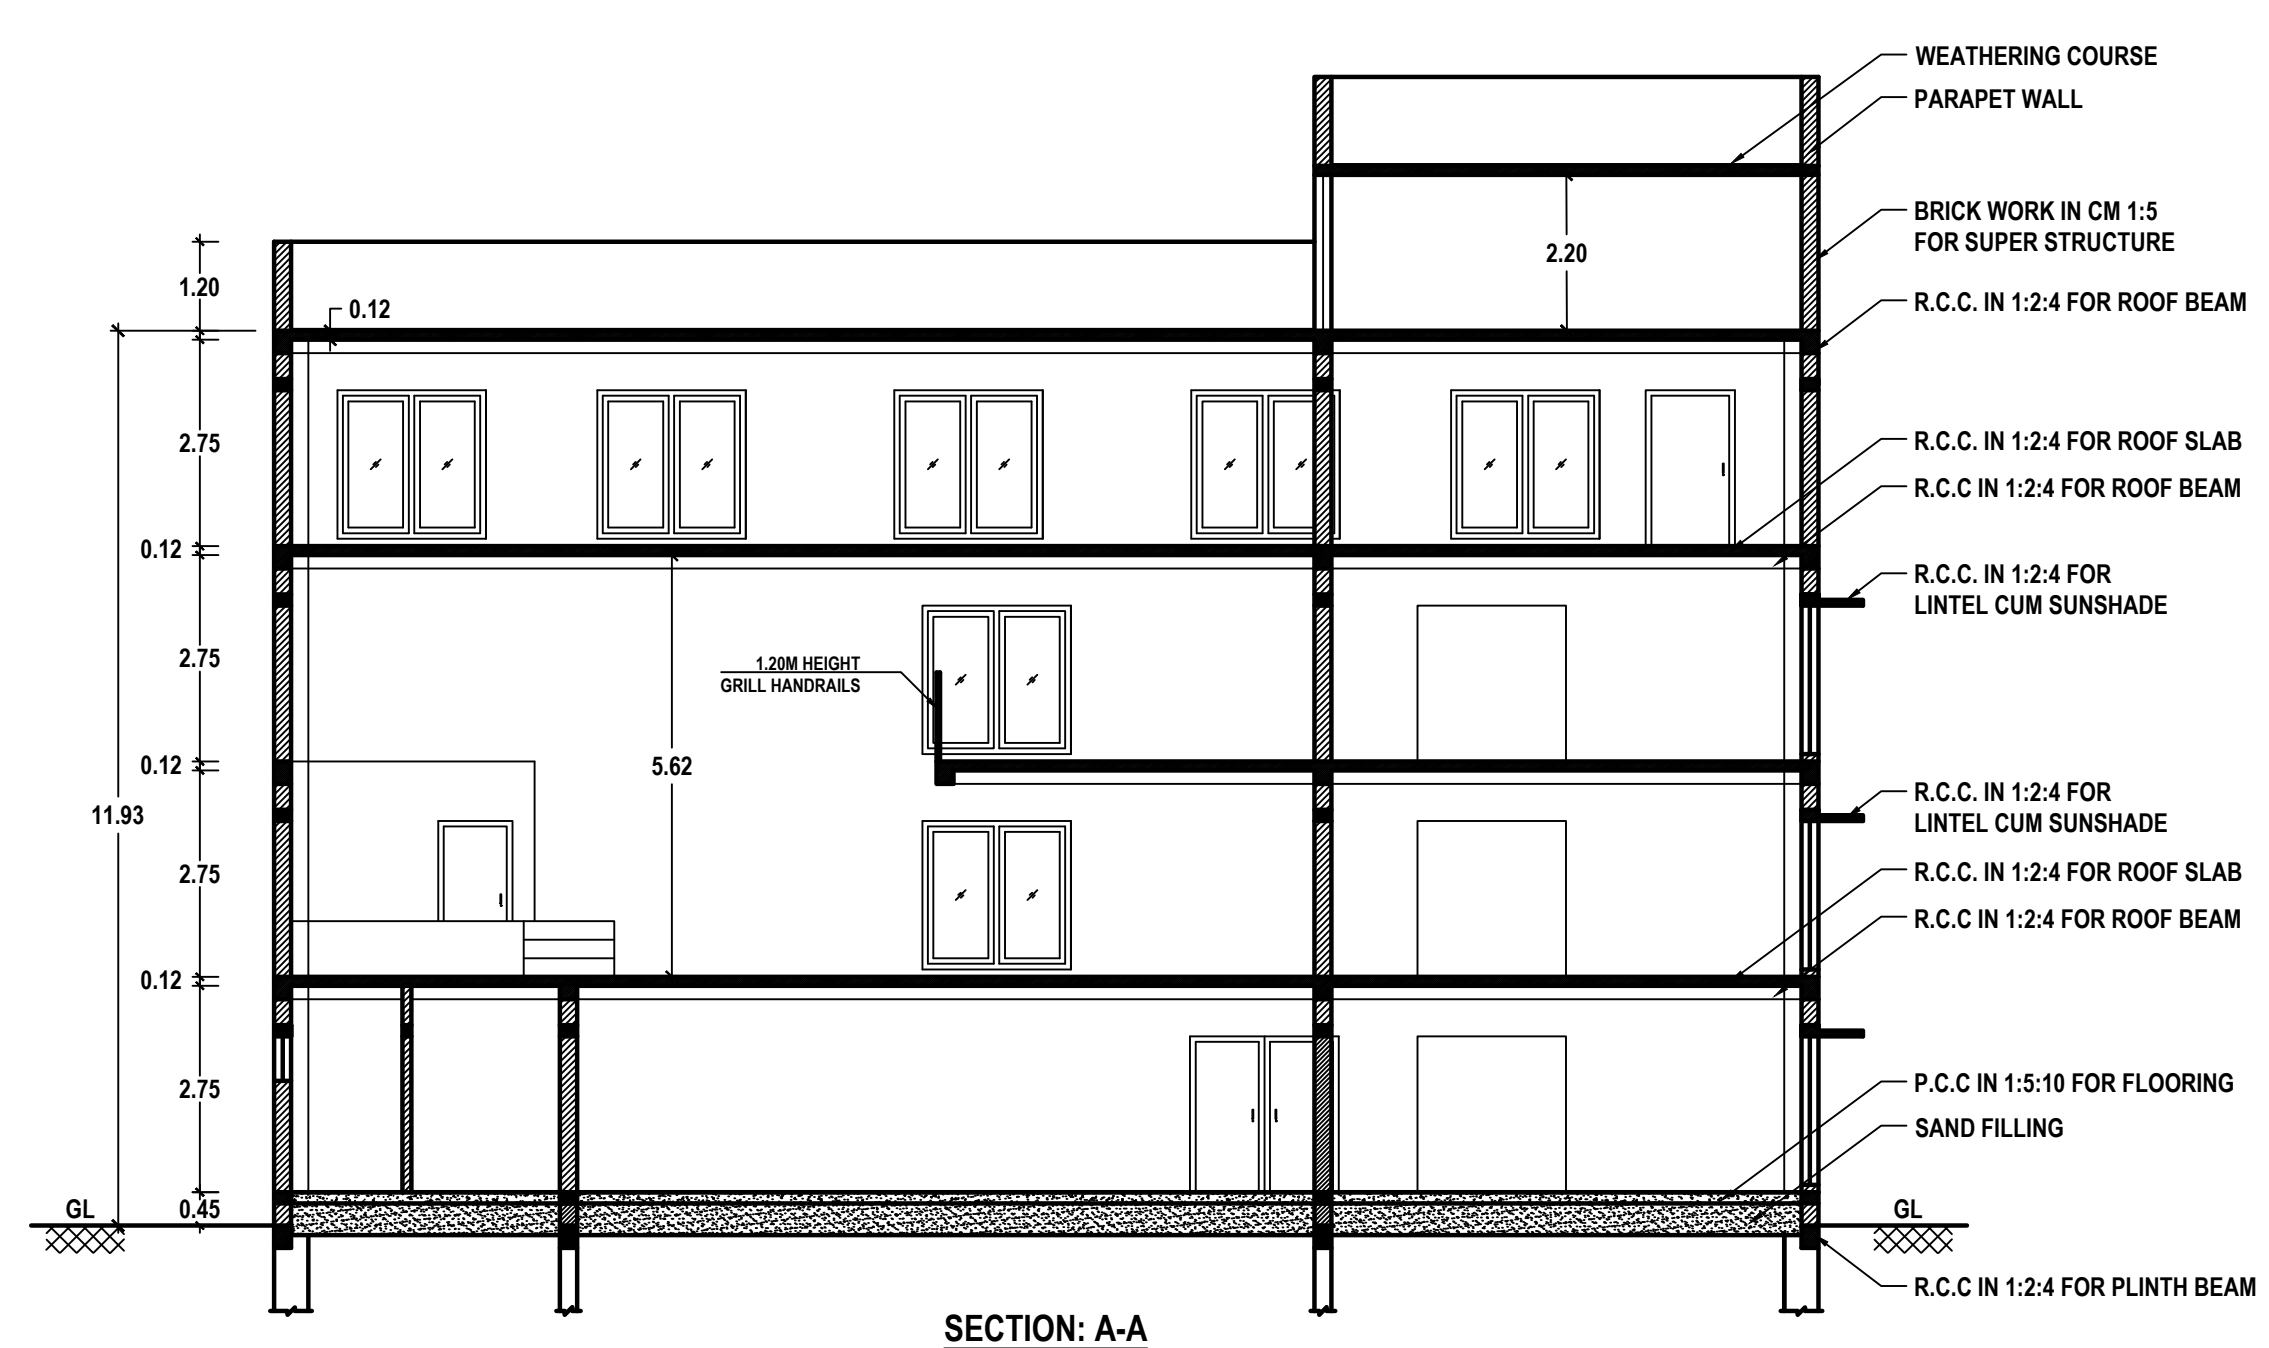


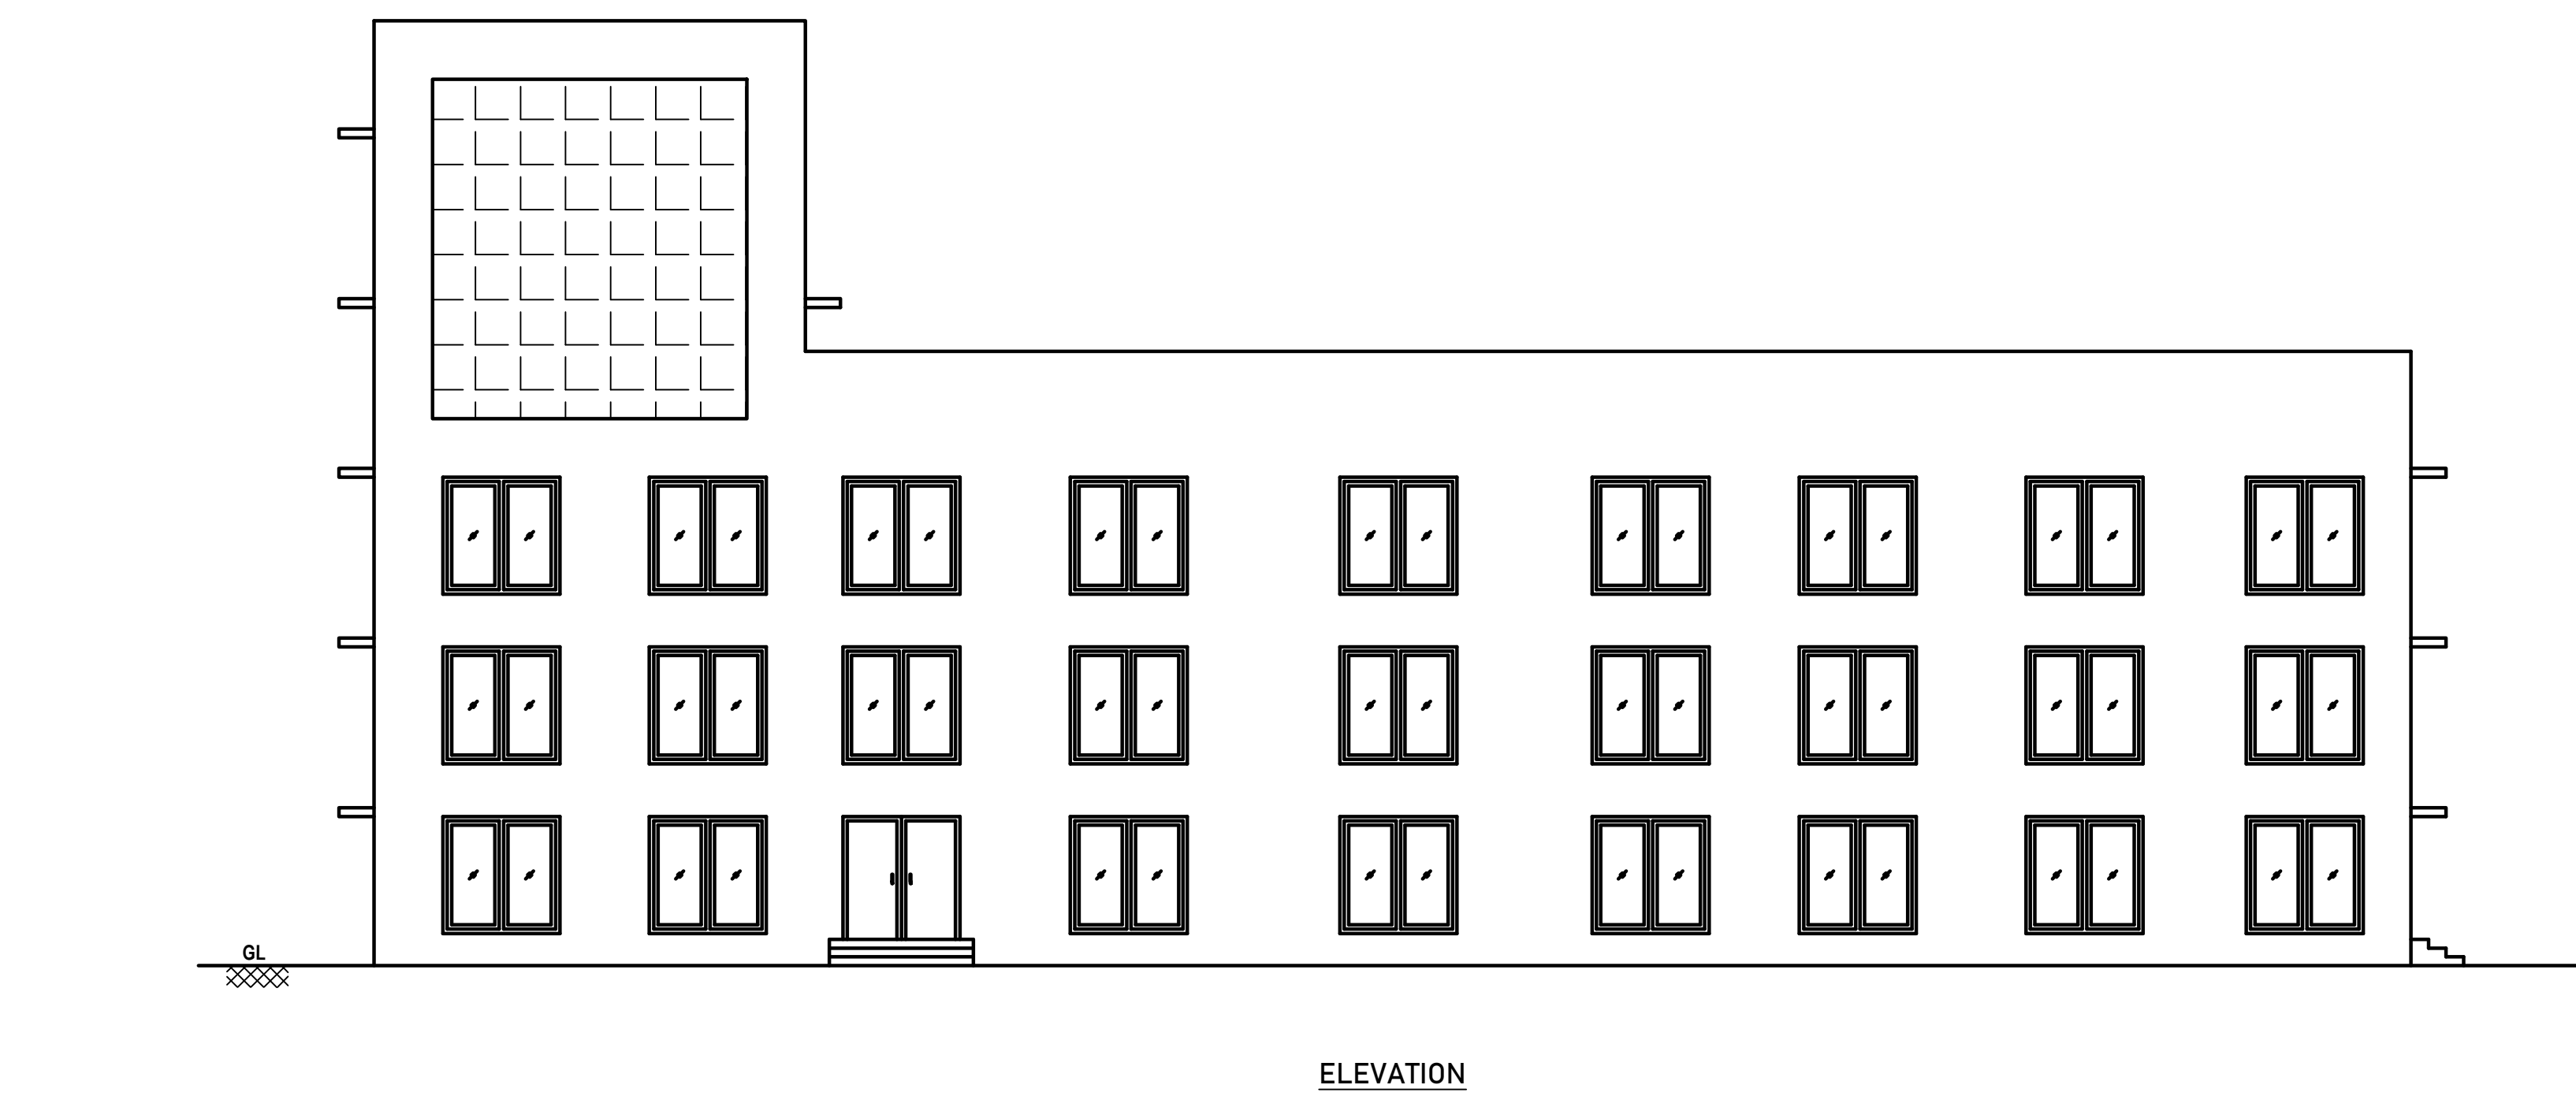

SCHEDULE OF JOINERIES		
REF	DESCRIPTION	SIZE (in meter)
D1	DOOR	2.00 X 2.10
D2	DOOR	1.20 X 2.10
D3	DOOR	1.00 X 2.10
D4	DOOR	0.75 X 2.10
O	OPEN	2.00 X 2.10
W1	GLAZED WINDOW	2.00 X 2.00
W2	GLAZED WINDOW	1.00 X 2.00
V1	VENTILATOR	1.00 X 0.60
V2	VENTILATOR	0.75 X 0.60
RS	ROLLING SHUTTER	3.00 X 2.10
EF	EXHAUST FAN	0.60 X 0.60

CERTIFICATE

CERTIFYING THAT PROVISIONS SHALL BE MADE TO BE PROVIDE "RAIN WATER HARVESTING SYSTEM" IN THE PROPOSED CONSTRUCTION AS PER PLAN.

BATH ROOM AND WASH BASIN WATER IS CONNECTED TO PERCOLATION PIT FOR GROUND WATER RECHARGE.

SOLAR WATER HEATING SYSTEM IS PROVIDED IN THIS BUILDING CONSTRUCTION AS PER PLAN.

MARRIAGE HALL BUILDING PARKING DETAILS

CAR SPACE AND 1 TWO WHEELER SPACE FOR THE EVERY 20 Sq. M
F MARRIAGE HALL AREA

AREA DETAILS			
DESCRIPTION	AREA in		COLOR
	Sq. M	Sq. Ft	
AREA OF THE SITE	1410.00	15177.24	
PROPOSED FSI AREA			
GROUND FLOOR	609.87	6564.64	
FIRST FLOOR	609.87	6564.64	
SECOND FLOOR	280.95	3110.26	
THIRD FLOOR	159.22	1713.84	
TOTAL	1667.91	17953.38	

EXPANDED NON-FAR AREA			
HEAD ROOM	\$1.89	666.18	
TOTAL	\$1.89	666.18	
GRAND TOTAL	1729.80	18619.56	
OPEN SPACE	800.13	8612.60	
(G. BUILDING	-----	-----	
DRIVE WAY	-----	-----	
(G. ROAD	-----	-----	

$$SI = \frac{\text{TOTAL AREA OF ALL FLOODS}}{\text{PLOT AREA}} = \frac{1607.51}{1410.00} = 1.183 < 2.00$$

AREA DETAILS AS PER DOCUMENT				
DOCUMENT NUMBER	PATTA NUMBER	SURVEY NUMBER	AREA in	
			Sq. M	Acre
4993	234	168	1410.00	0.3484
TOTAL			1410.00	0.3484

PARKING DETAILS FOR FSI		
DESCRIPTION	REQUIRED	PROVIDED

<u>MARRIAGE HALL</u> CAR SPACE AND TWO WHEELER SPACE FOR EVERY 20 Sq. M OF MARRIAGE HALL AREA 197 = 29 NOS	29 CARS AND 29 TWO WHEELERS	30 CARS AND 30 TWO WHEELERS
<u>ROOMS</u> CAR SPACE FOR EVERY 10 GUEST ROOMS (ROOMS = 1 CAR)	1 CAR	

S. Mann
Munich, Germany

LAND AND BUILDING OWNER

**L.DOMINIC CELESTINE
HAMILTON**
MATERIAL TESTING PVT. LTD.
REGD. No. 2011/33/028/0317/DHDA/1
93-1/5, ASHOK NAGAR, 3RD STREET,
TUTICORIN - 628 008.
Ph: 0461-2311367 Fax: 0461-2312368

REGISTERED GEO-TECH ENGINEER

Er. S.K. Arun Kamaraj, M.E.(Struct.), MBA, MIE.,
Chartered Structural Engineer,
Reg: CBELPA/PA/SE/GR-1/19/05/051
KAARVINS Structural Consultancy,
41, BN Nagar, 3rd Street, Kothari layout,
Ramanaapuram, Coimbatore - 641005.
e: skarun@kaarvins.com W: www.kaarvins.com
M: +91-9894215019, O: +91-8270050519

REGISTERED STRUCTURAL ENGINEER

S. SURESH KUMAR, B.E.,M.I.E.,F.I.V.,
Chartered Engineer, Approved Valuer,
Consulting Engineer, Registered Engineer Gr. I,
RE / Gr. I / TUT / May 2019 / 001,
District Panel Engineer Class IA,
Licensed Builder and Surveyor,
2B, 1st Floor, Tooveyapuram 5th Street,
Thoothukudi - 628 003.