
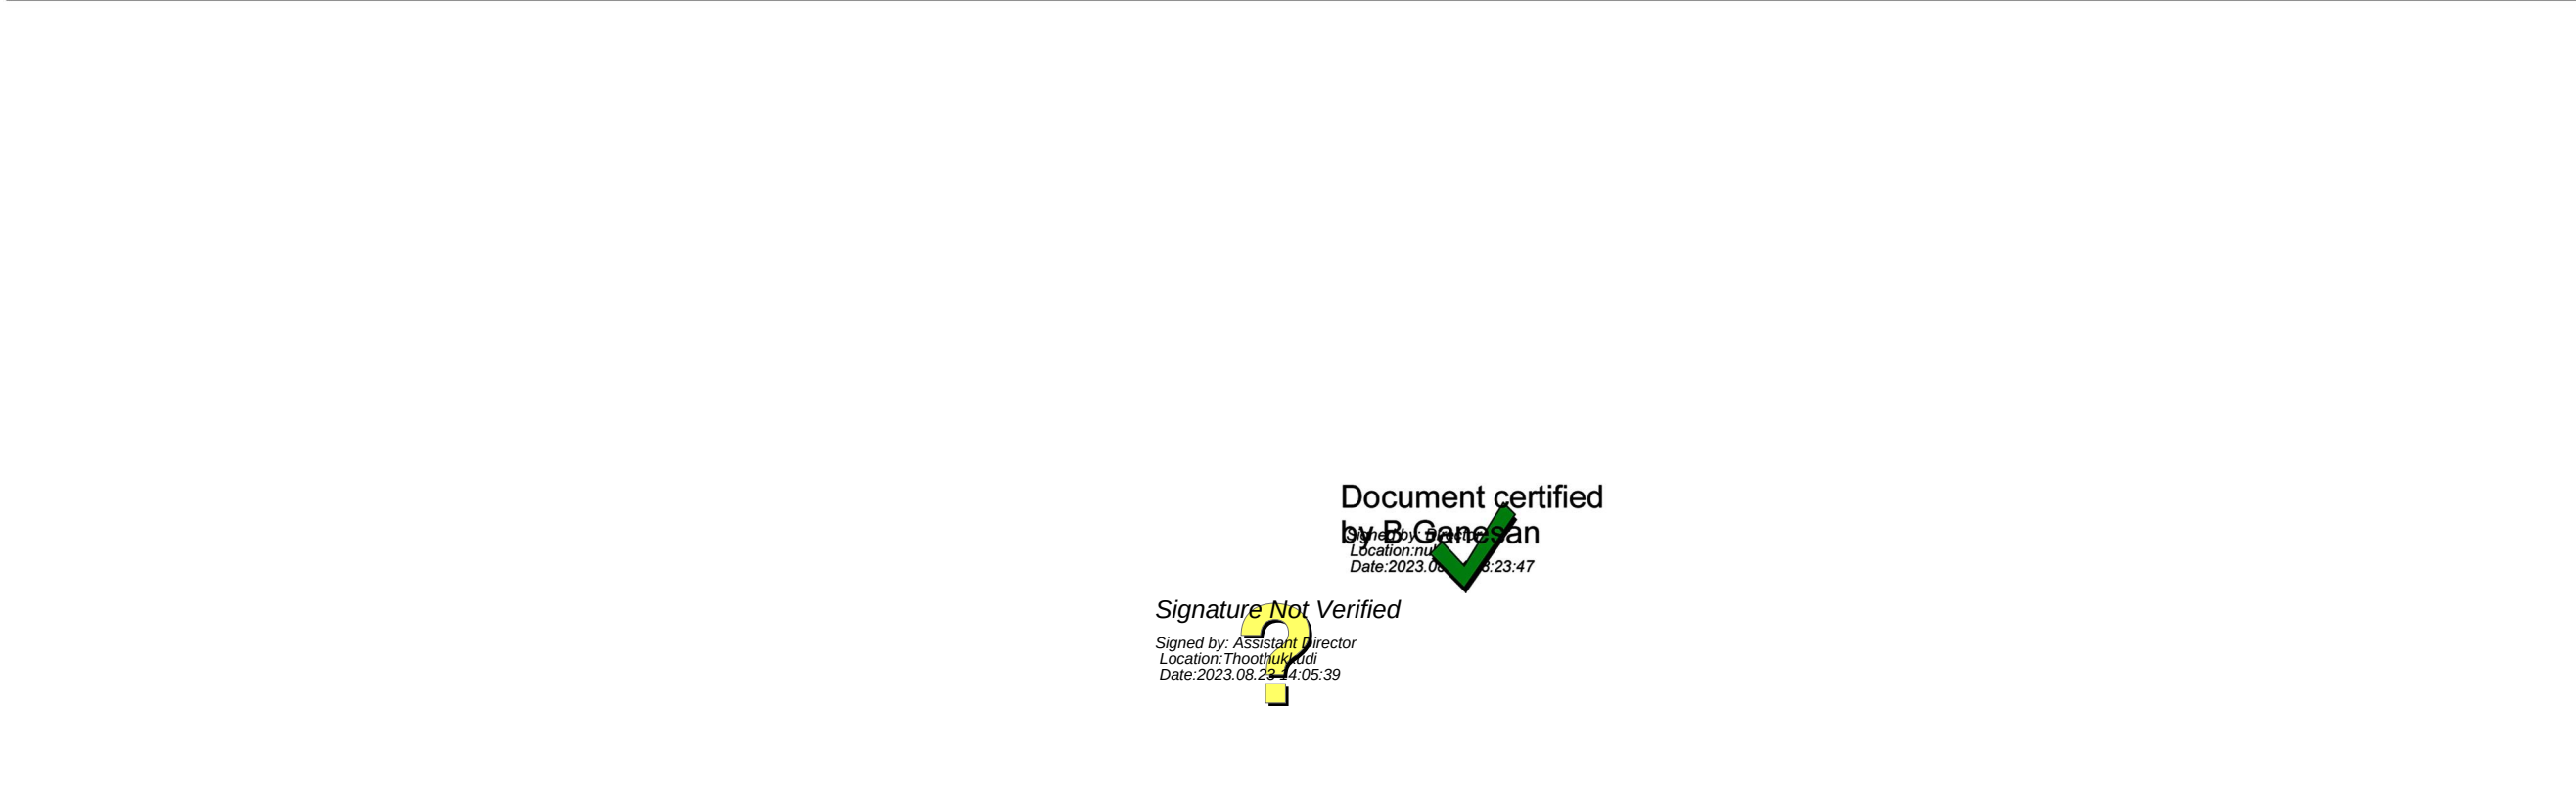
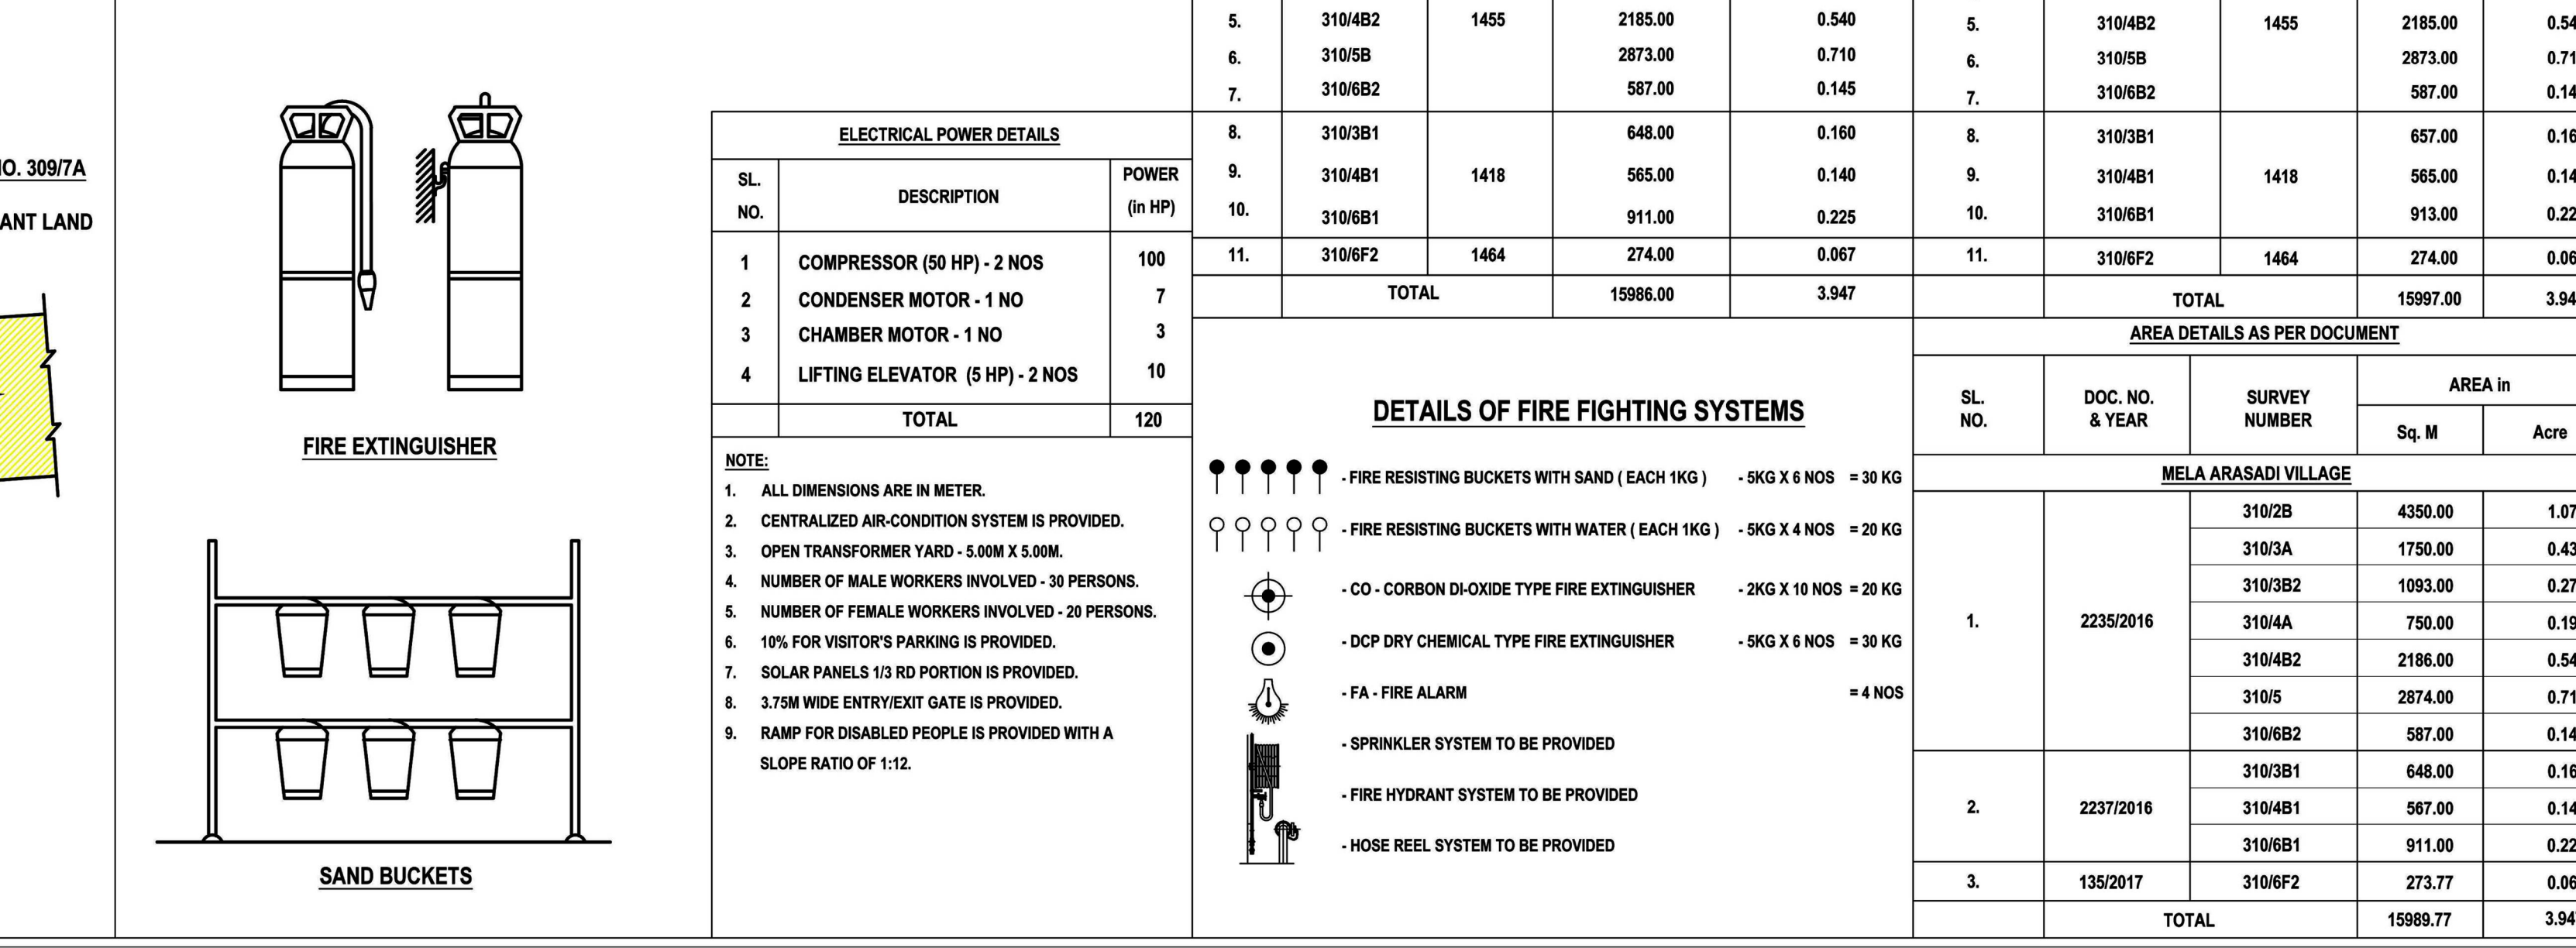
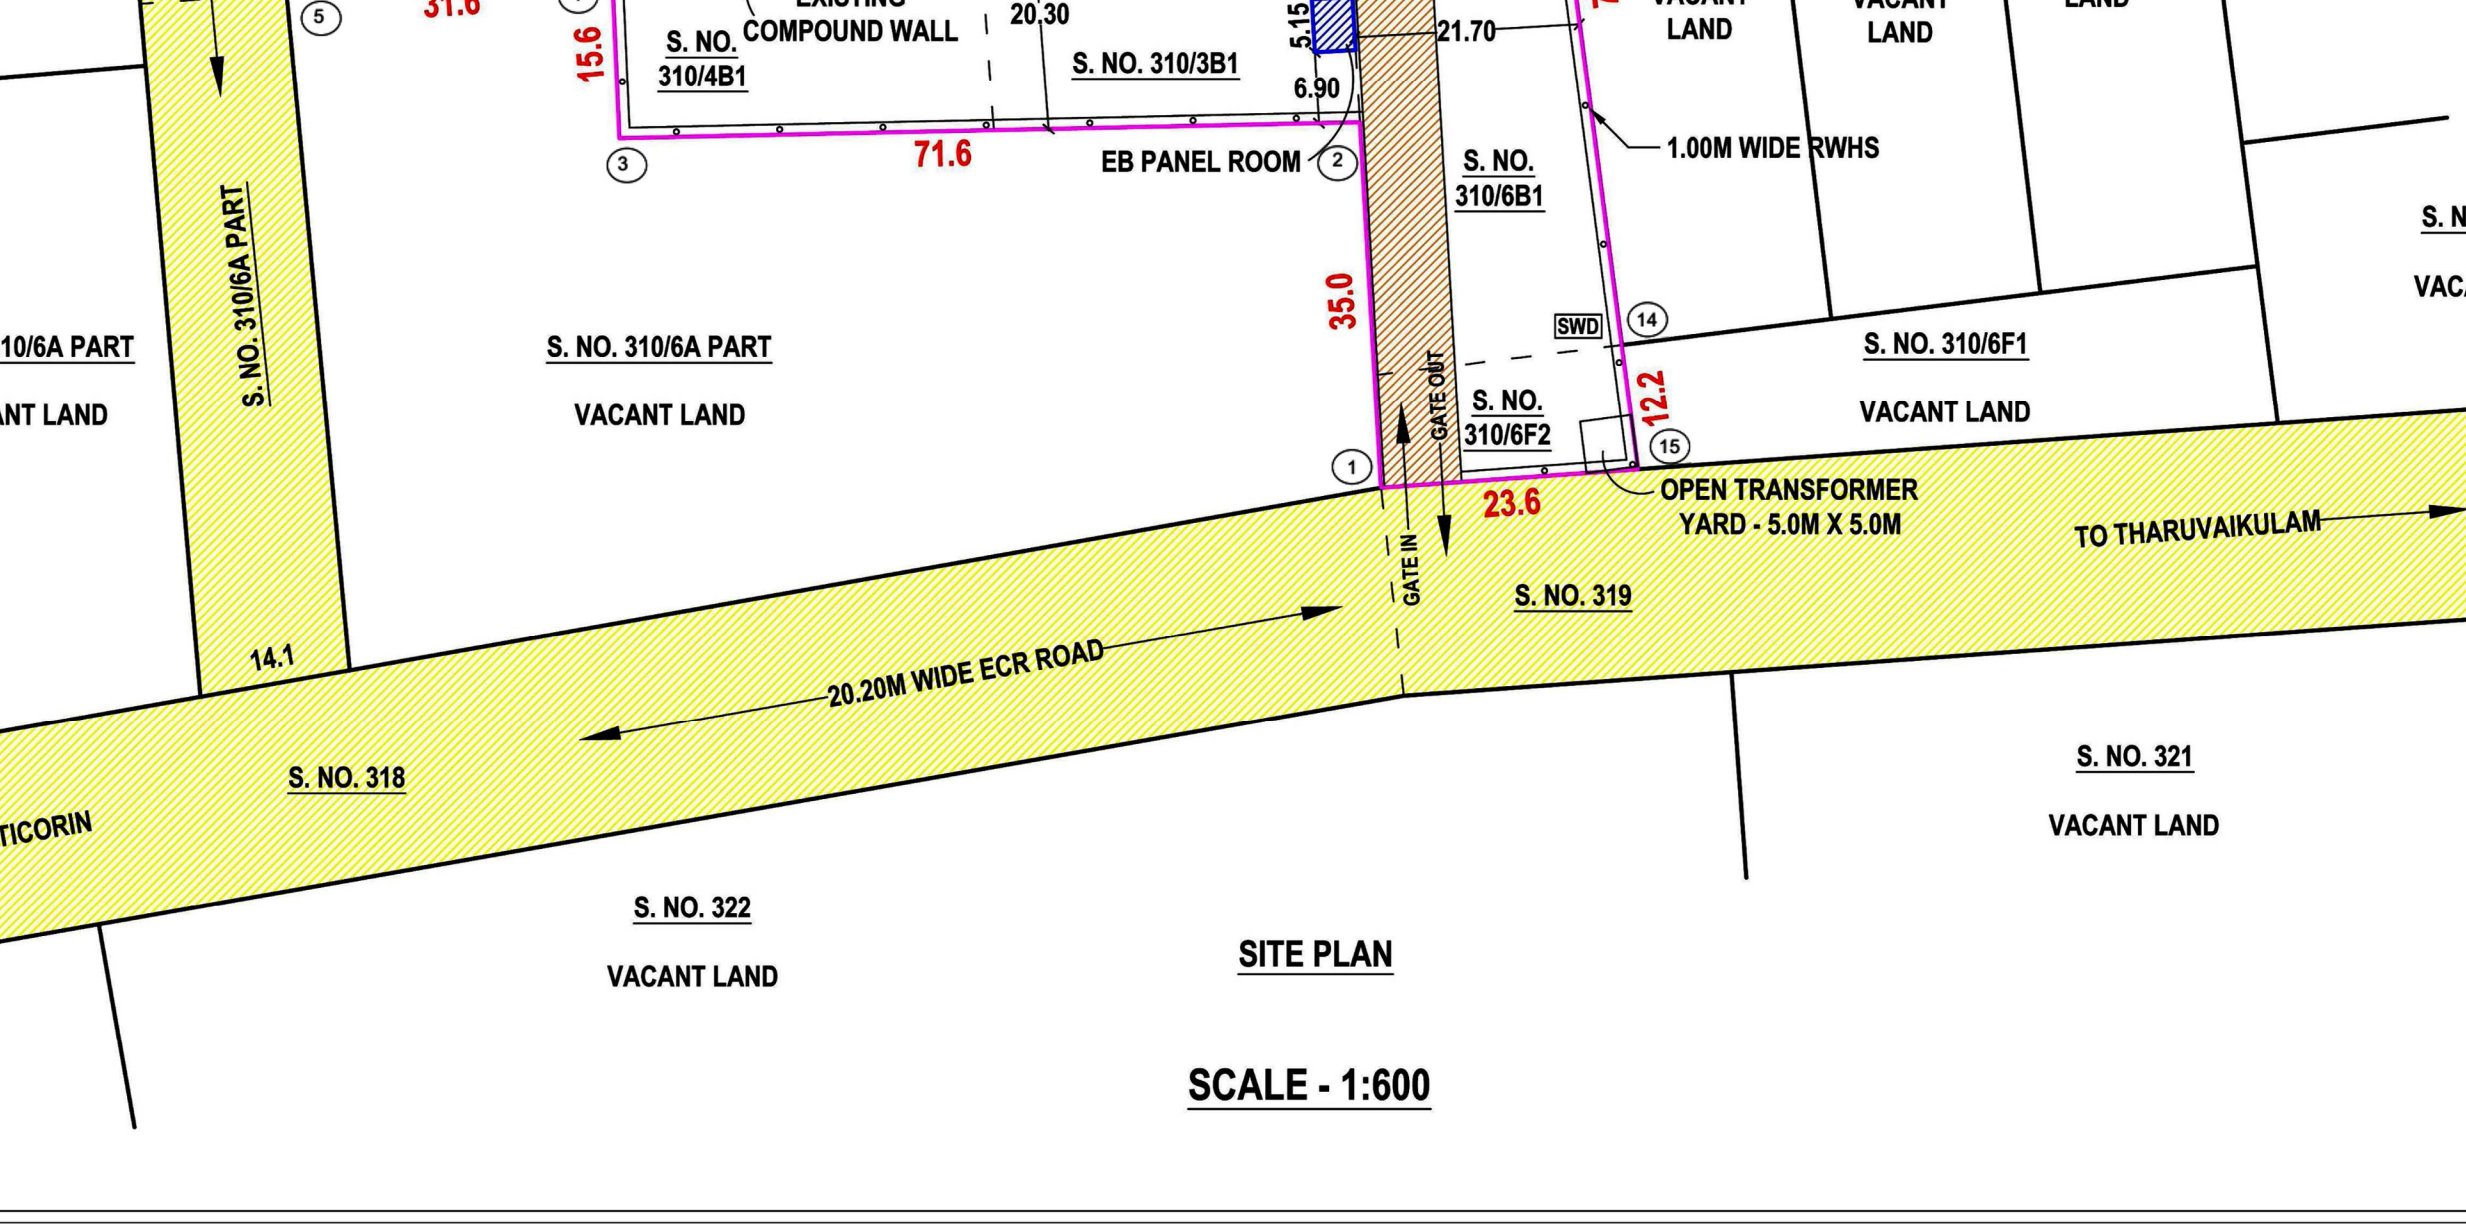
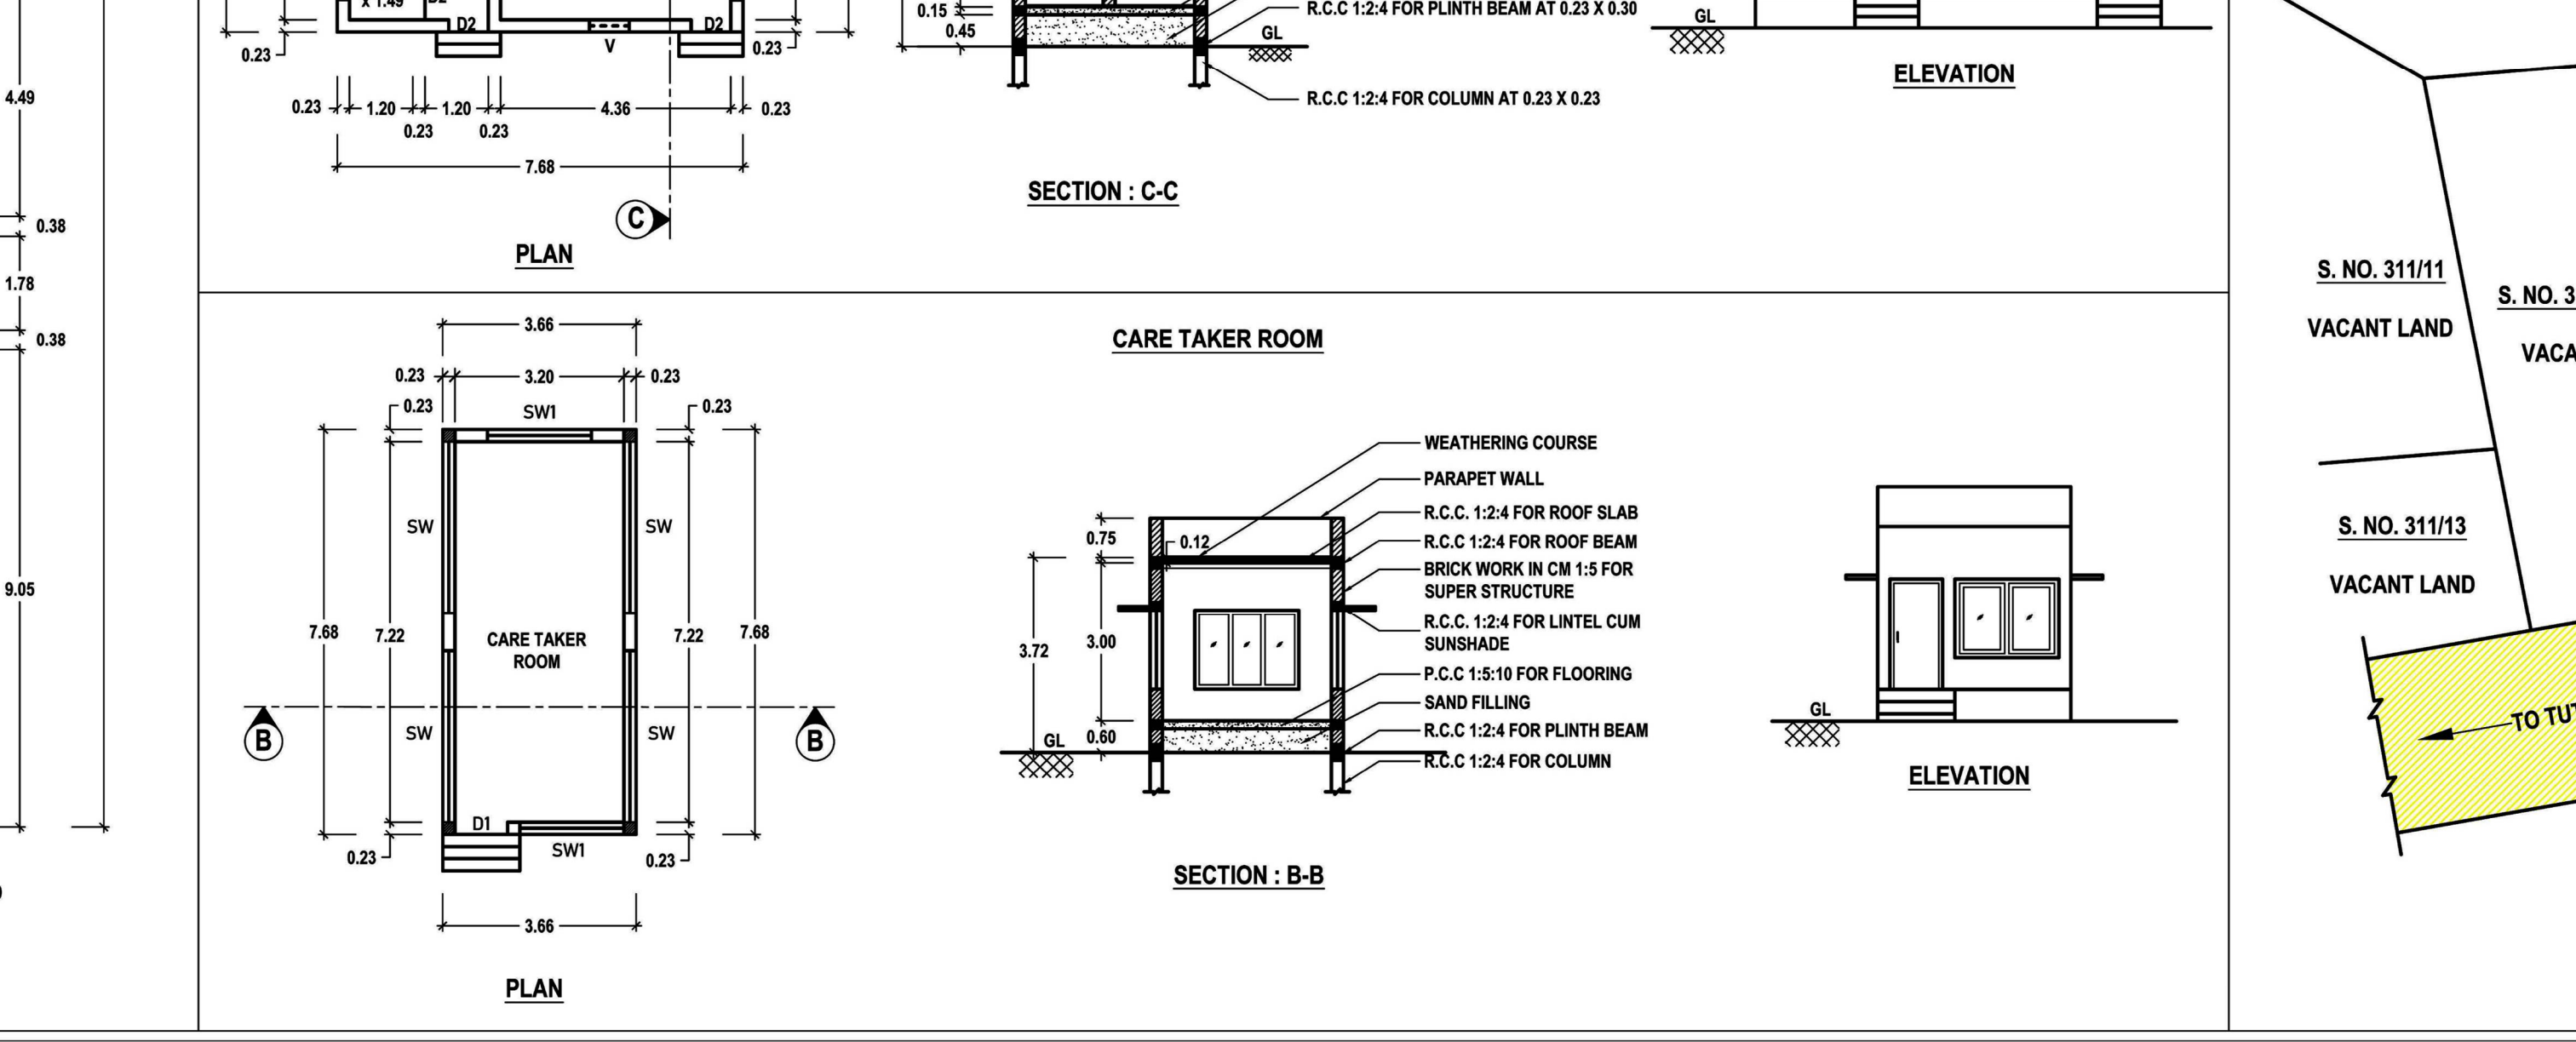
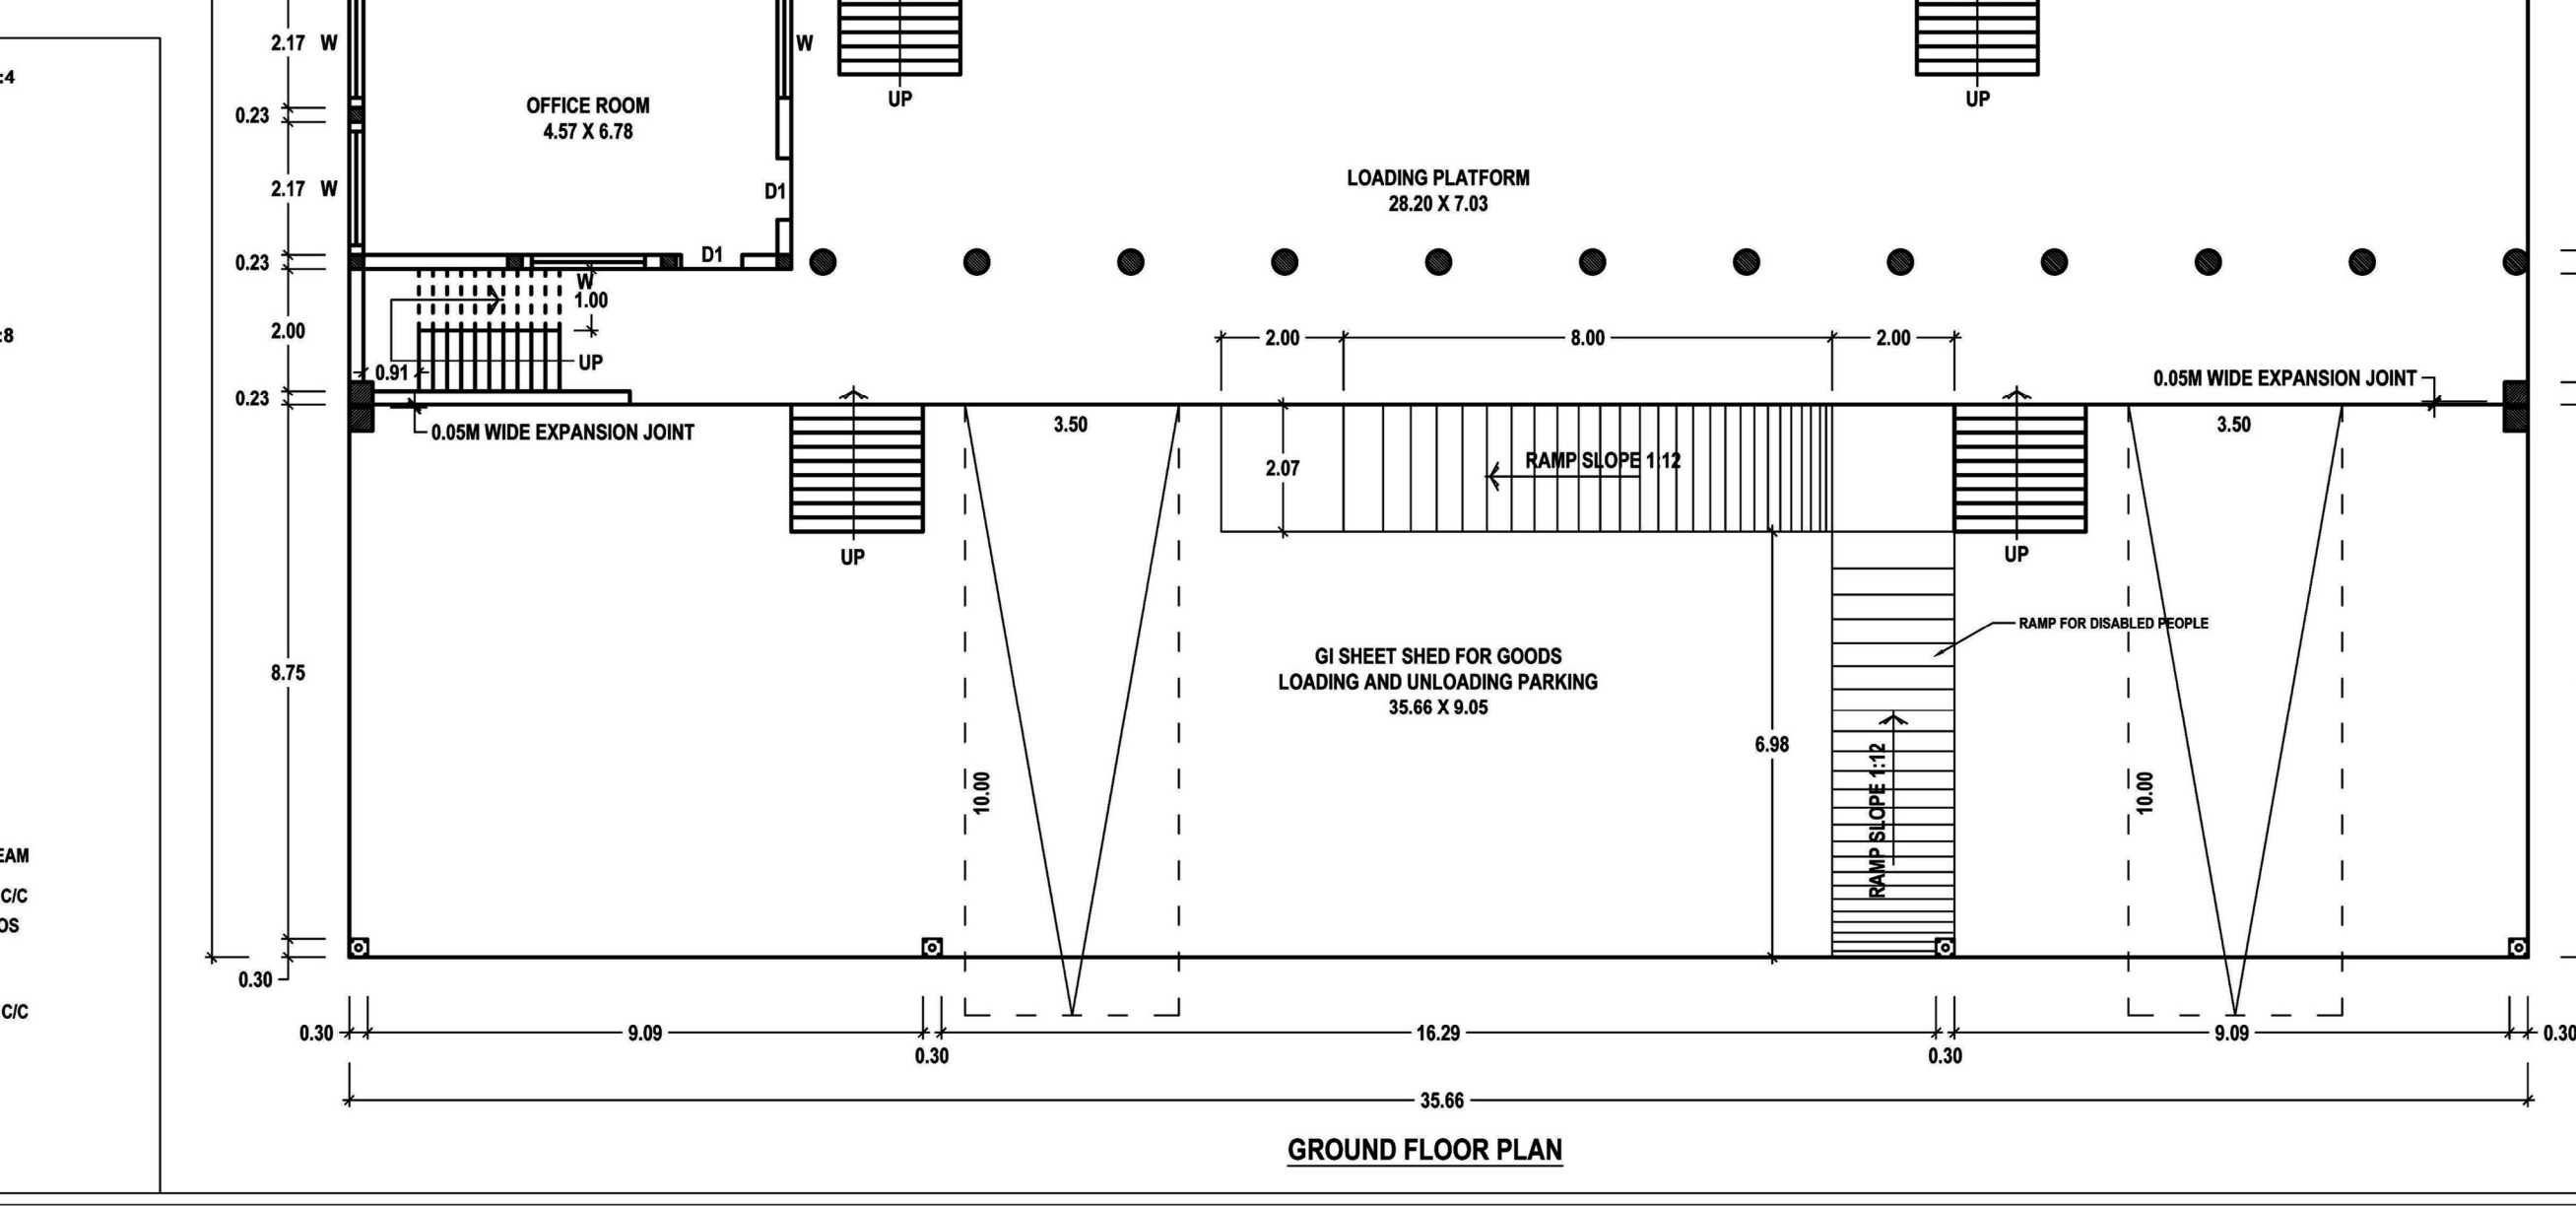
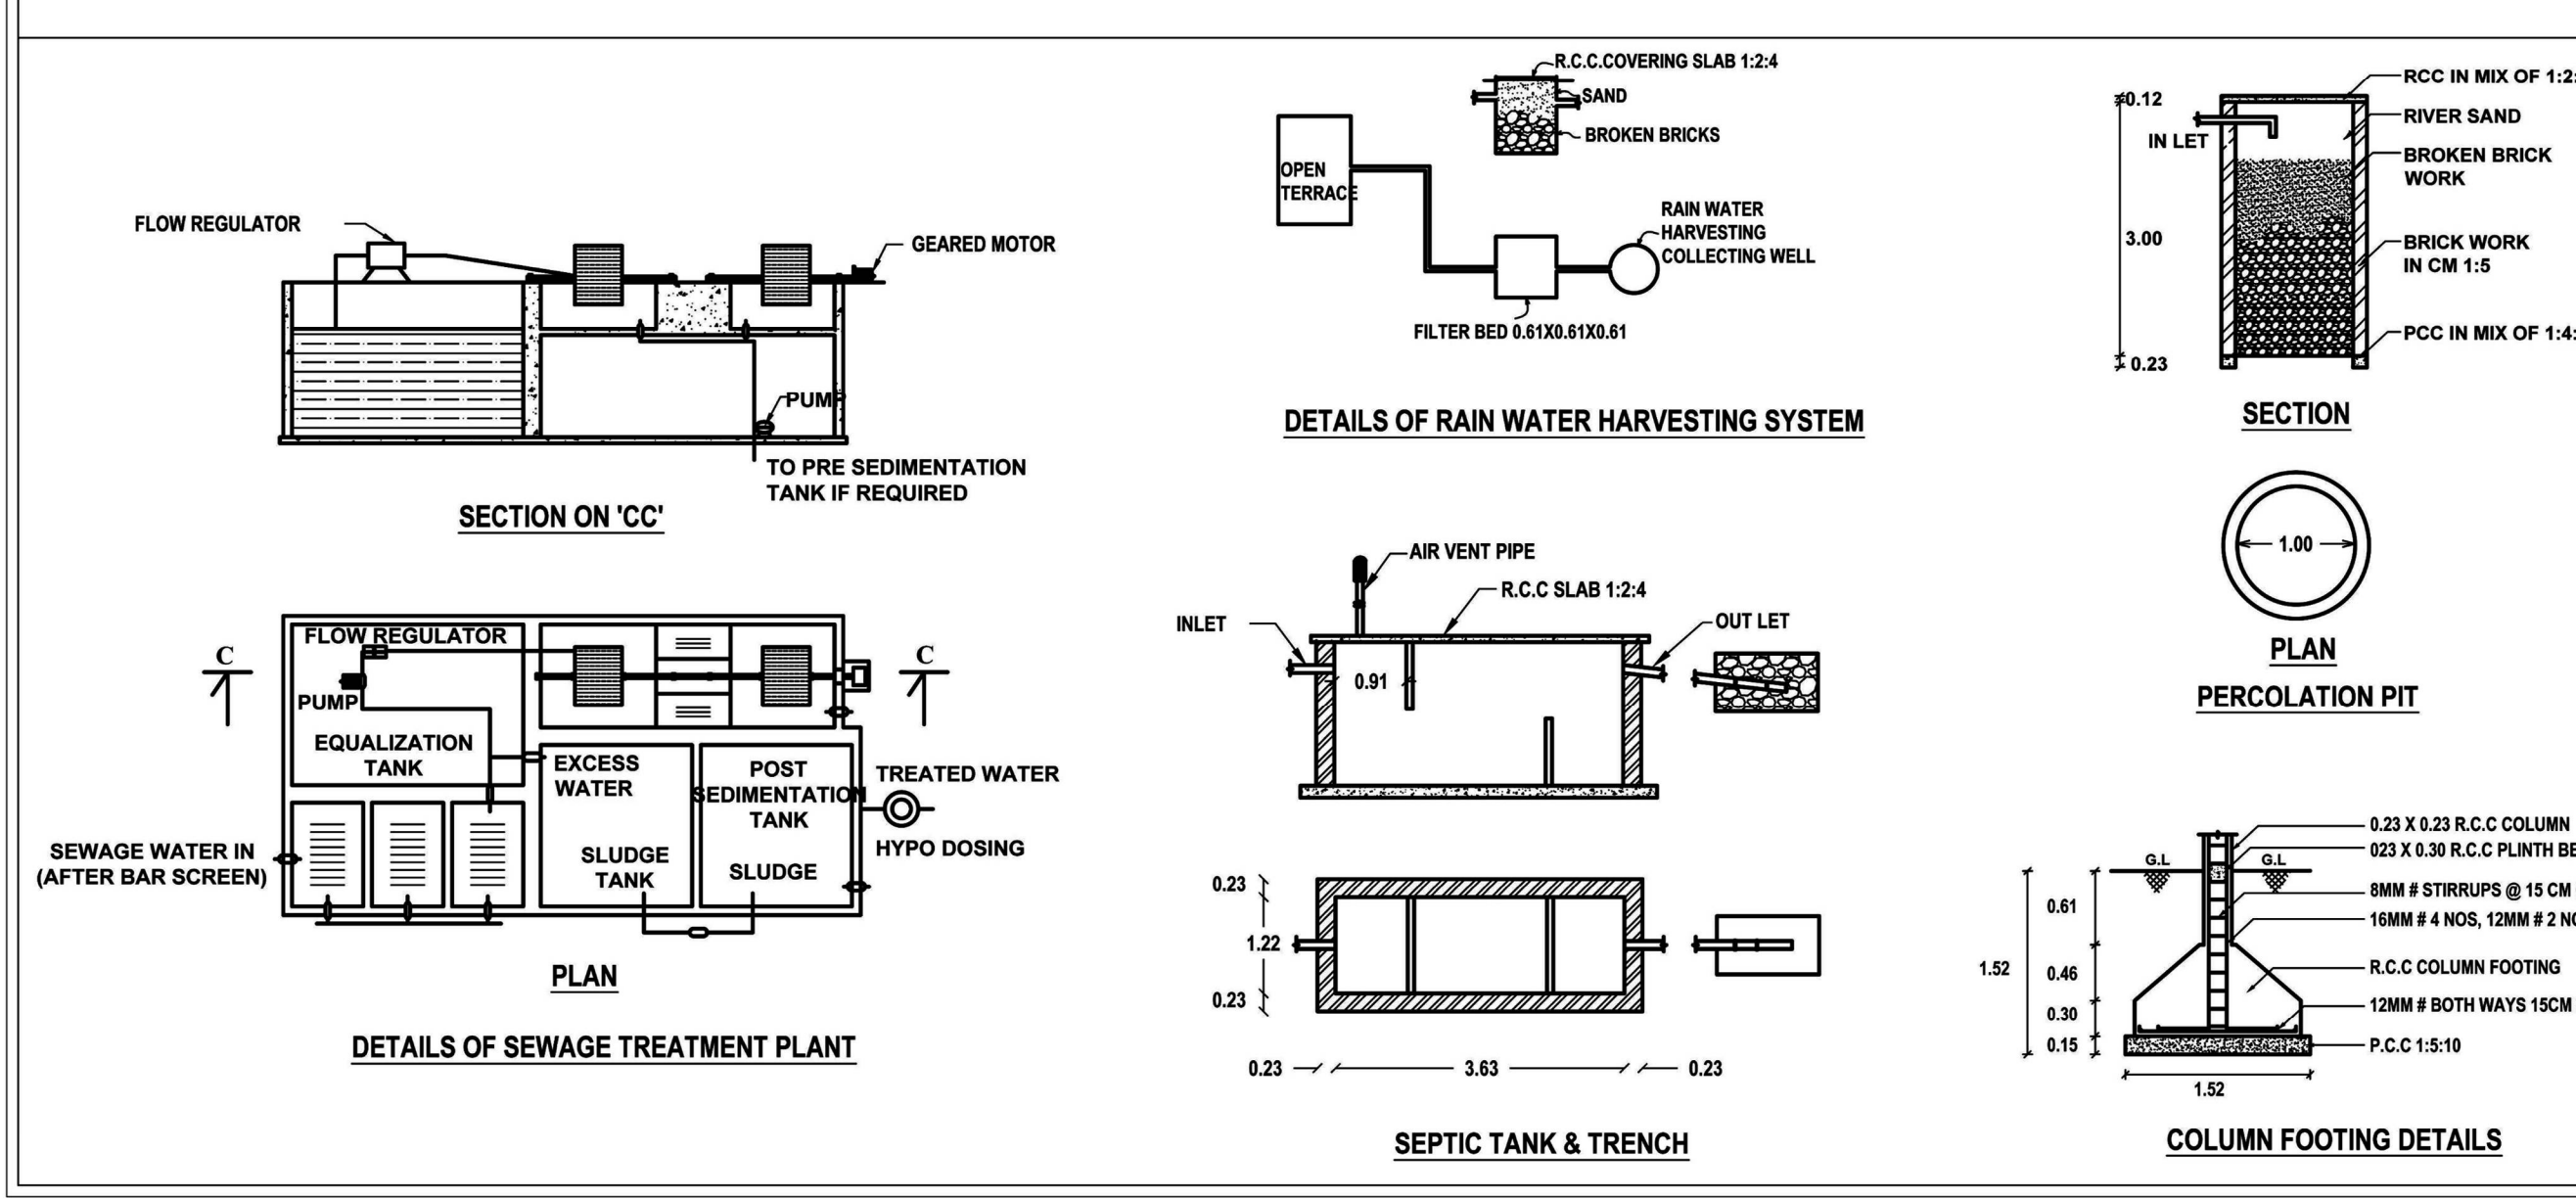
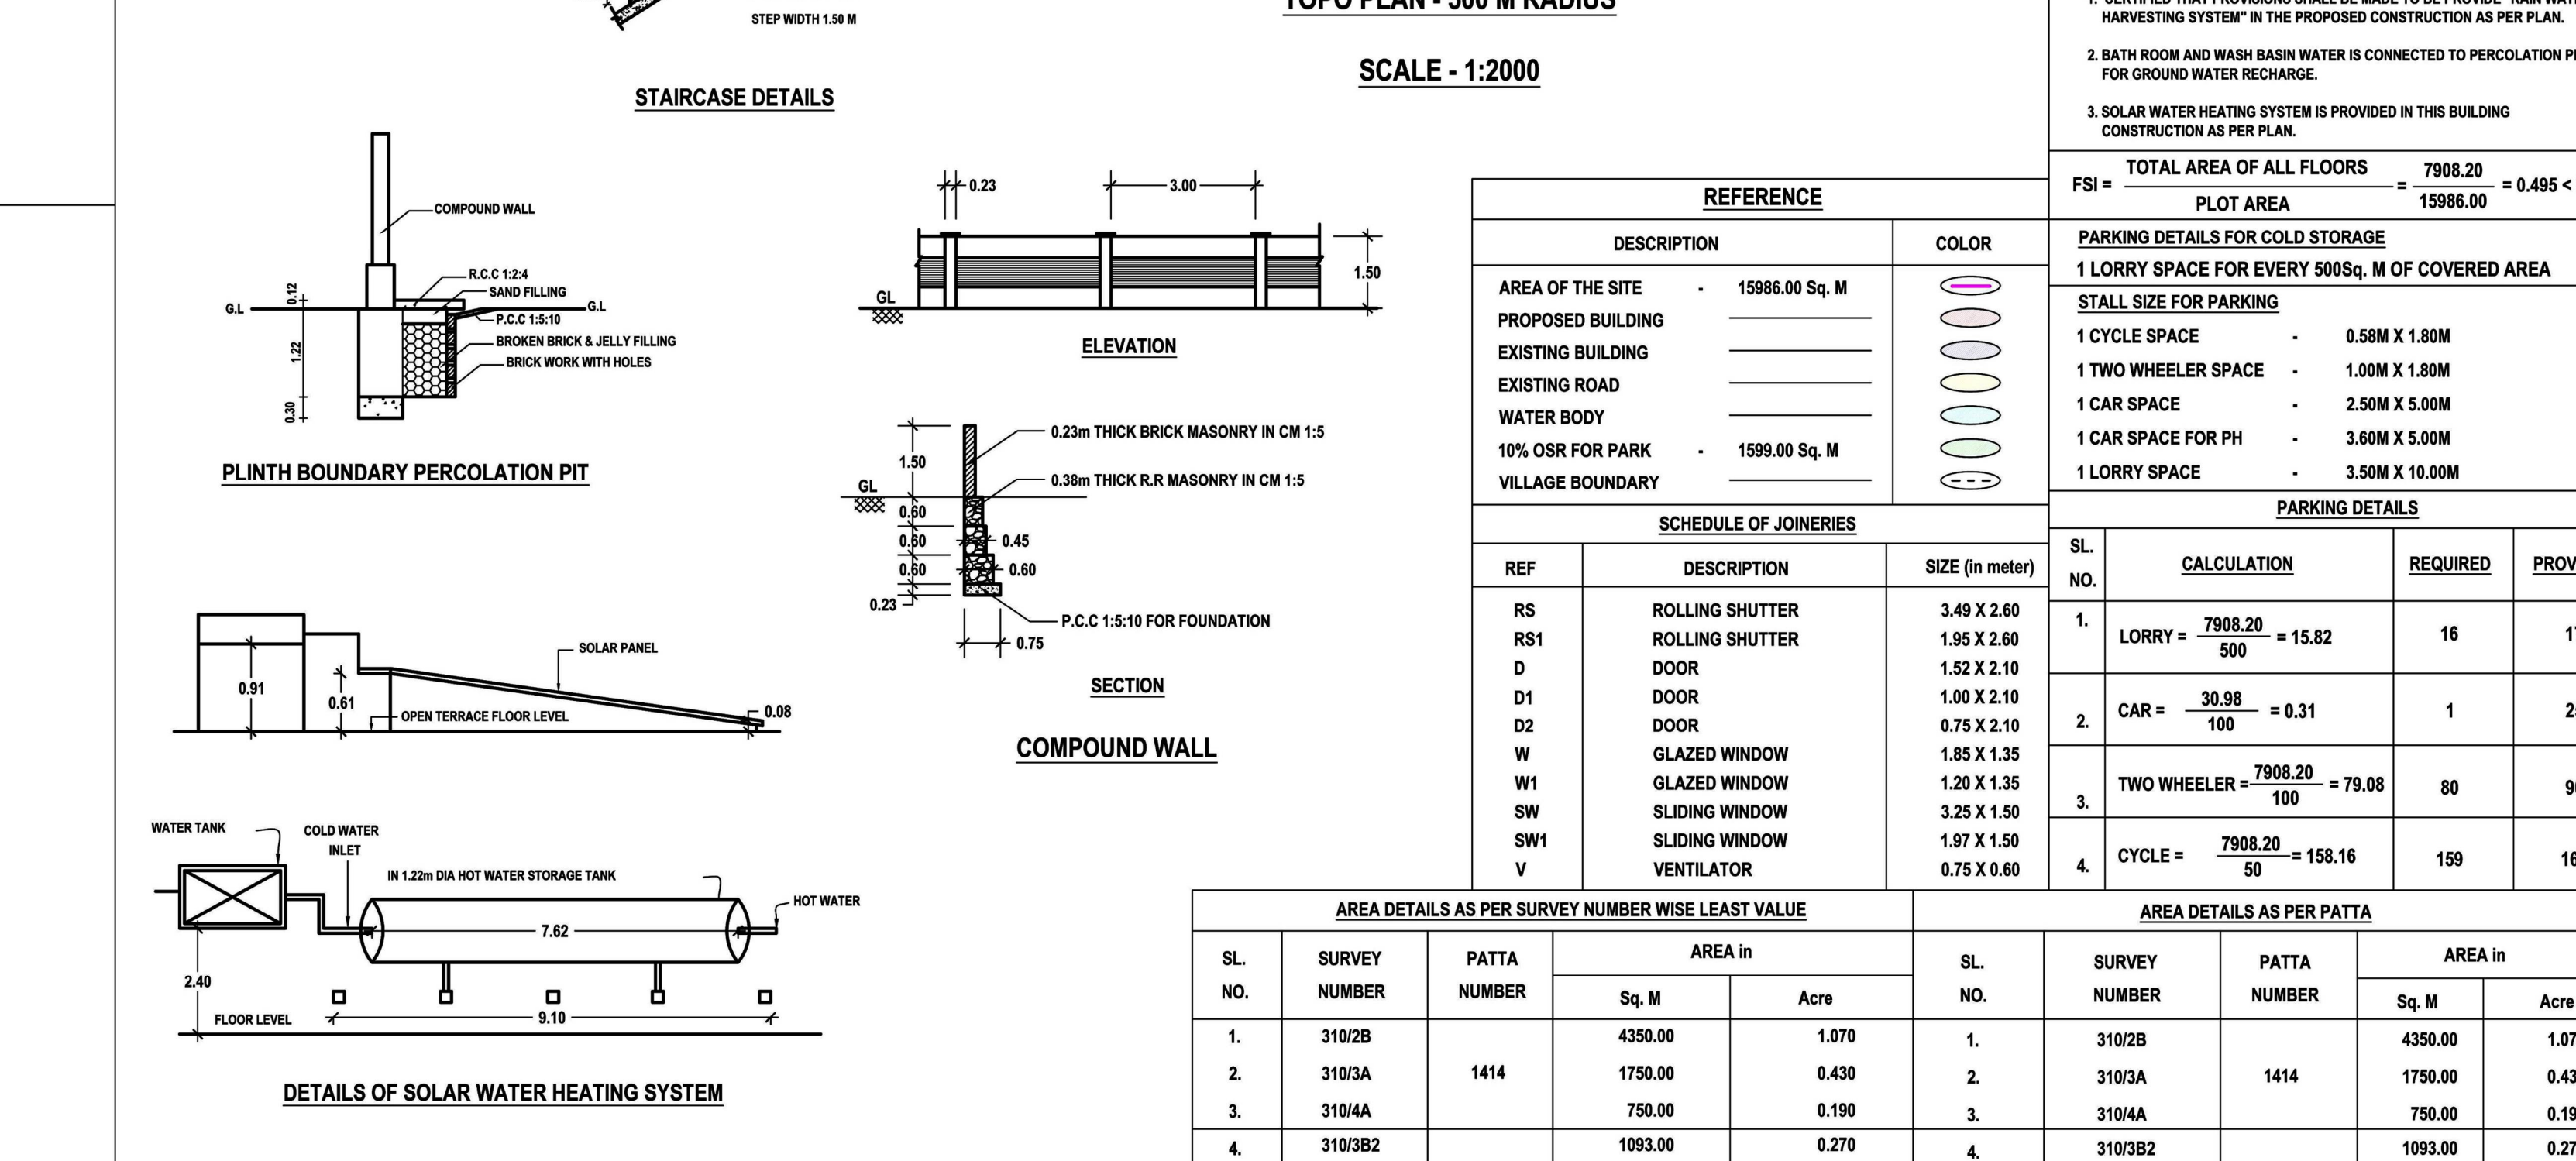
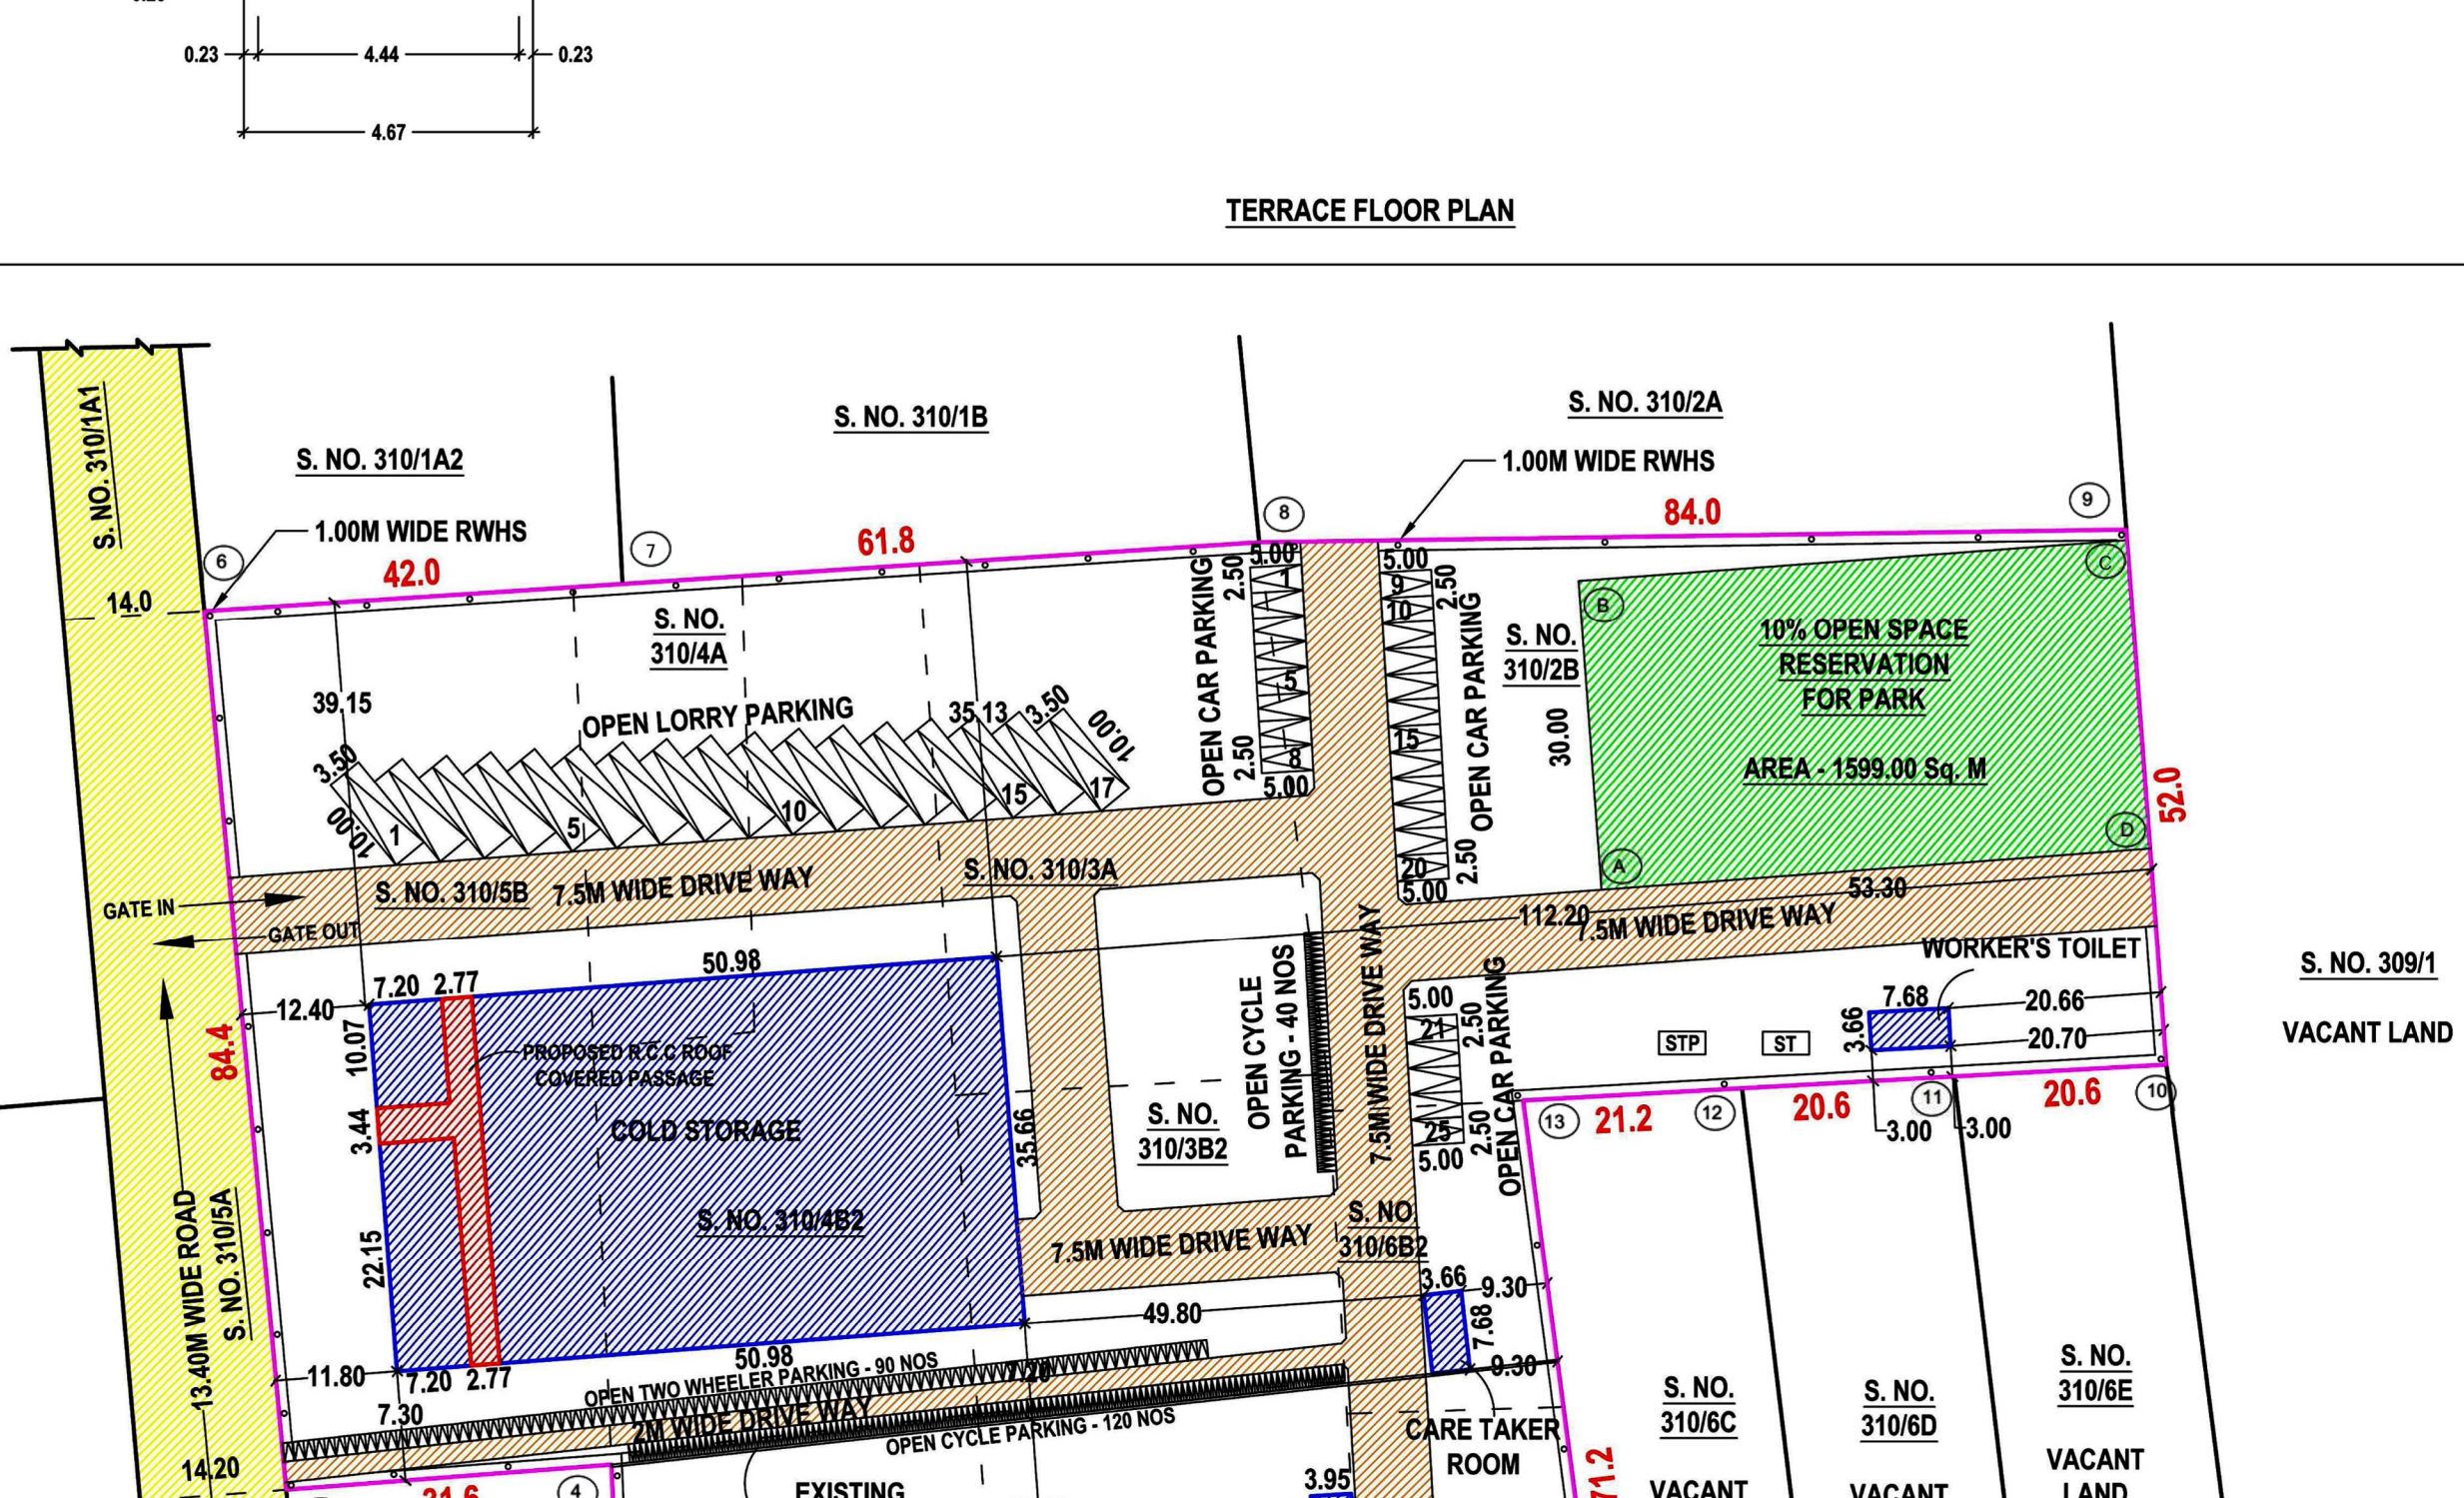
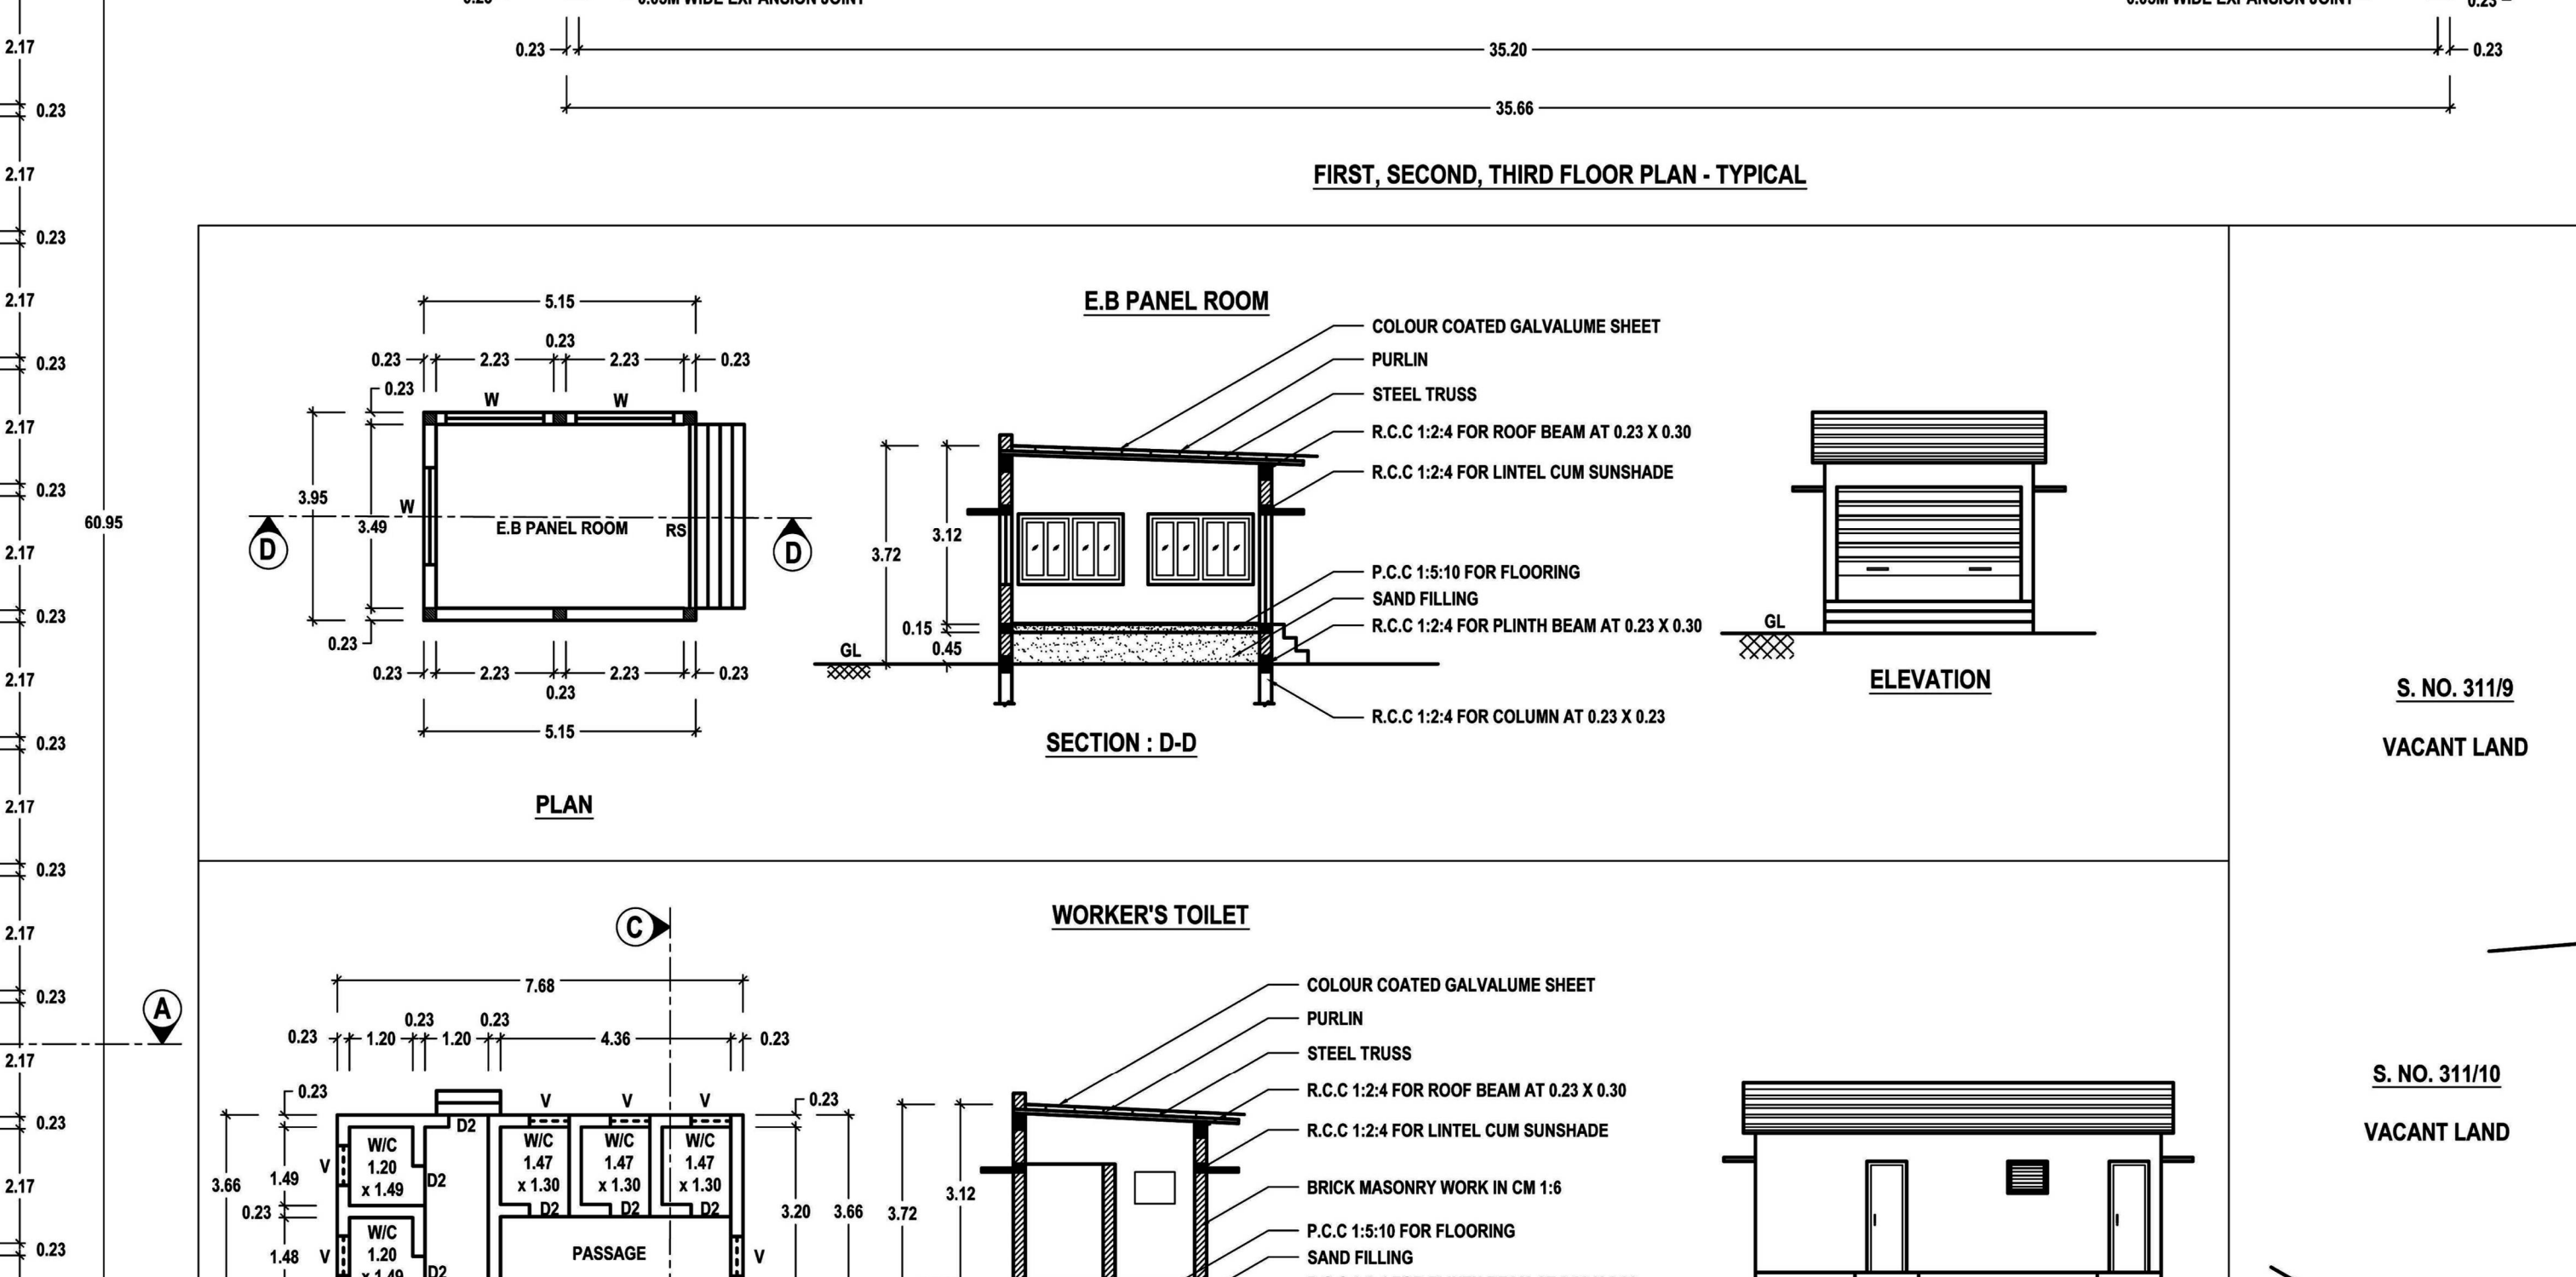
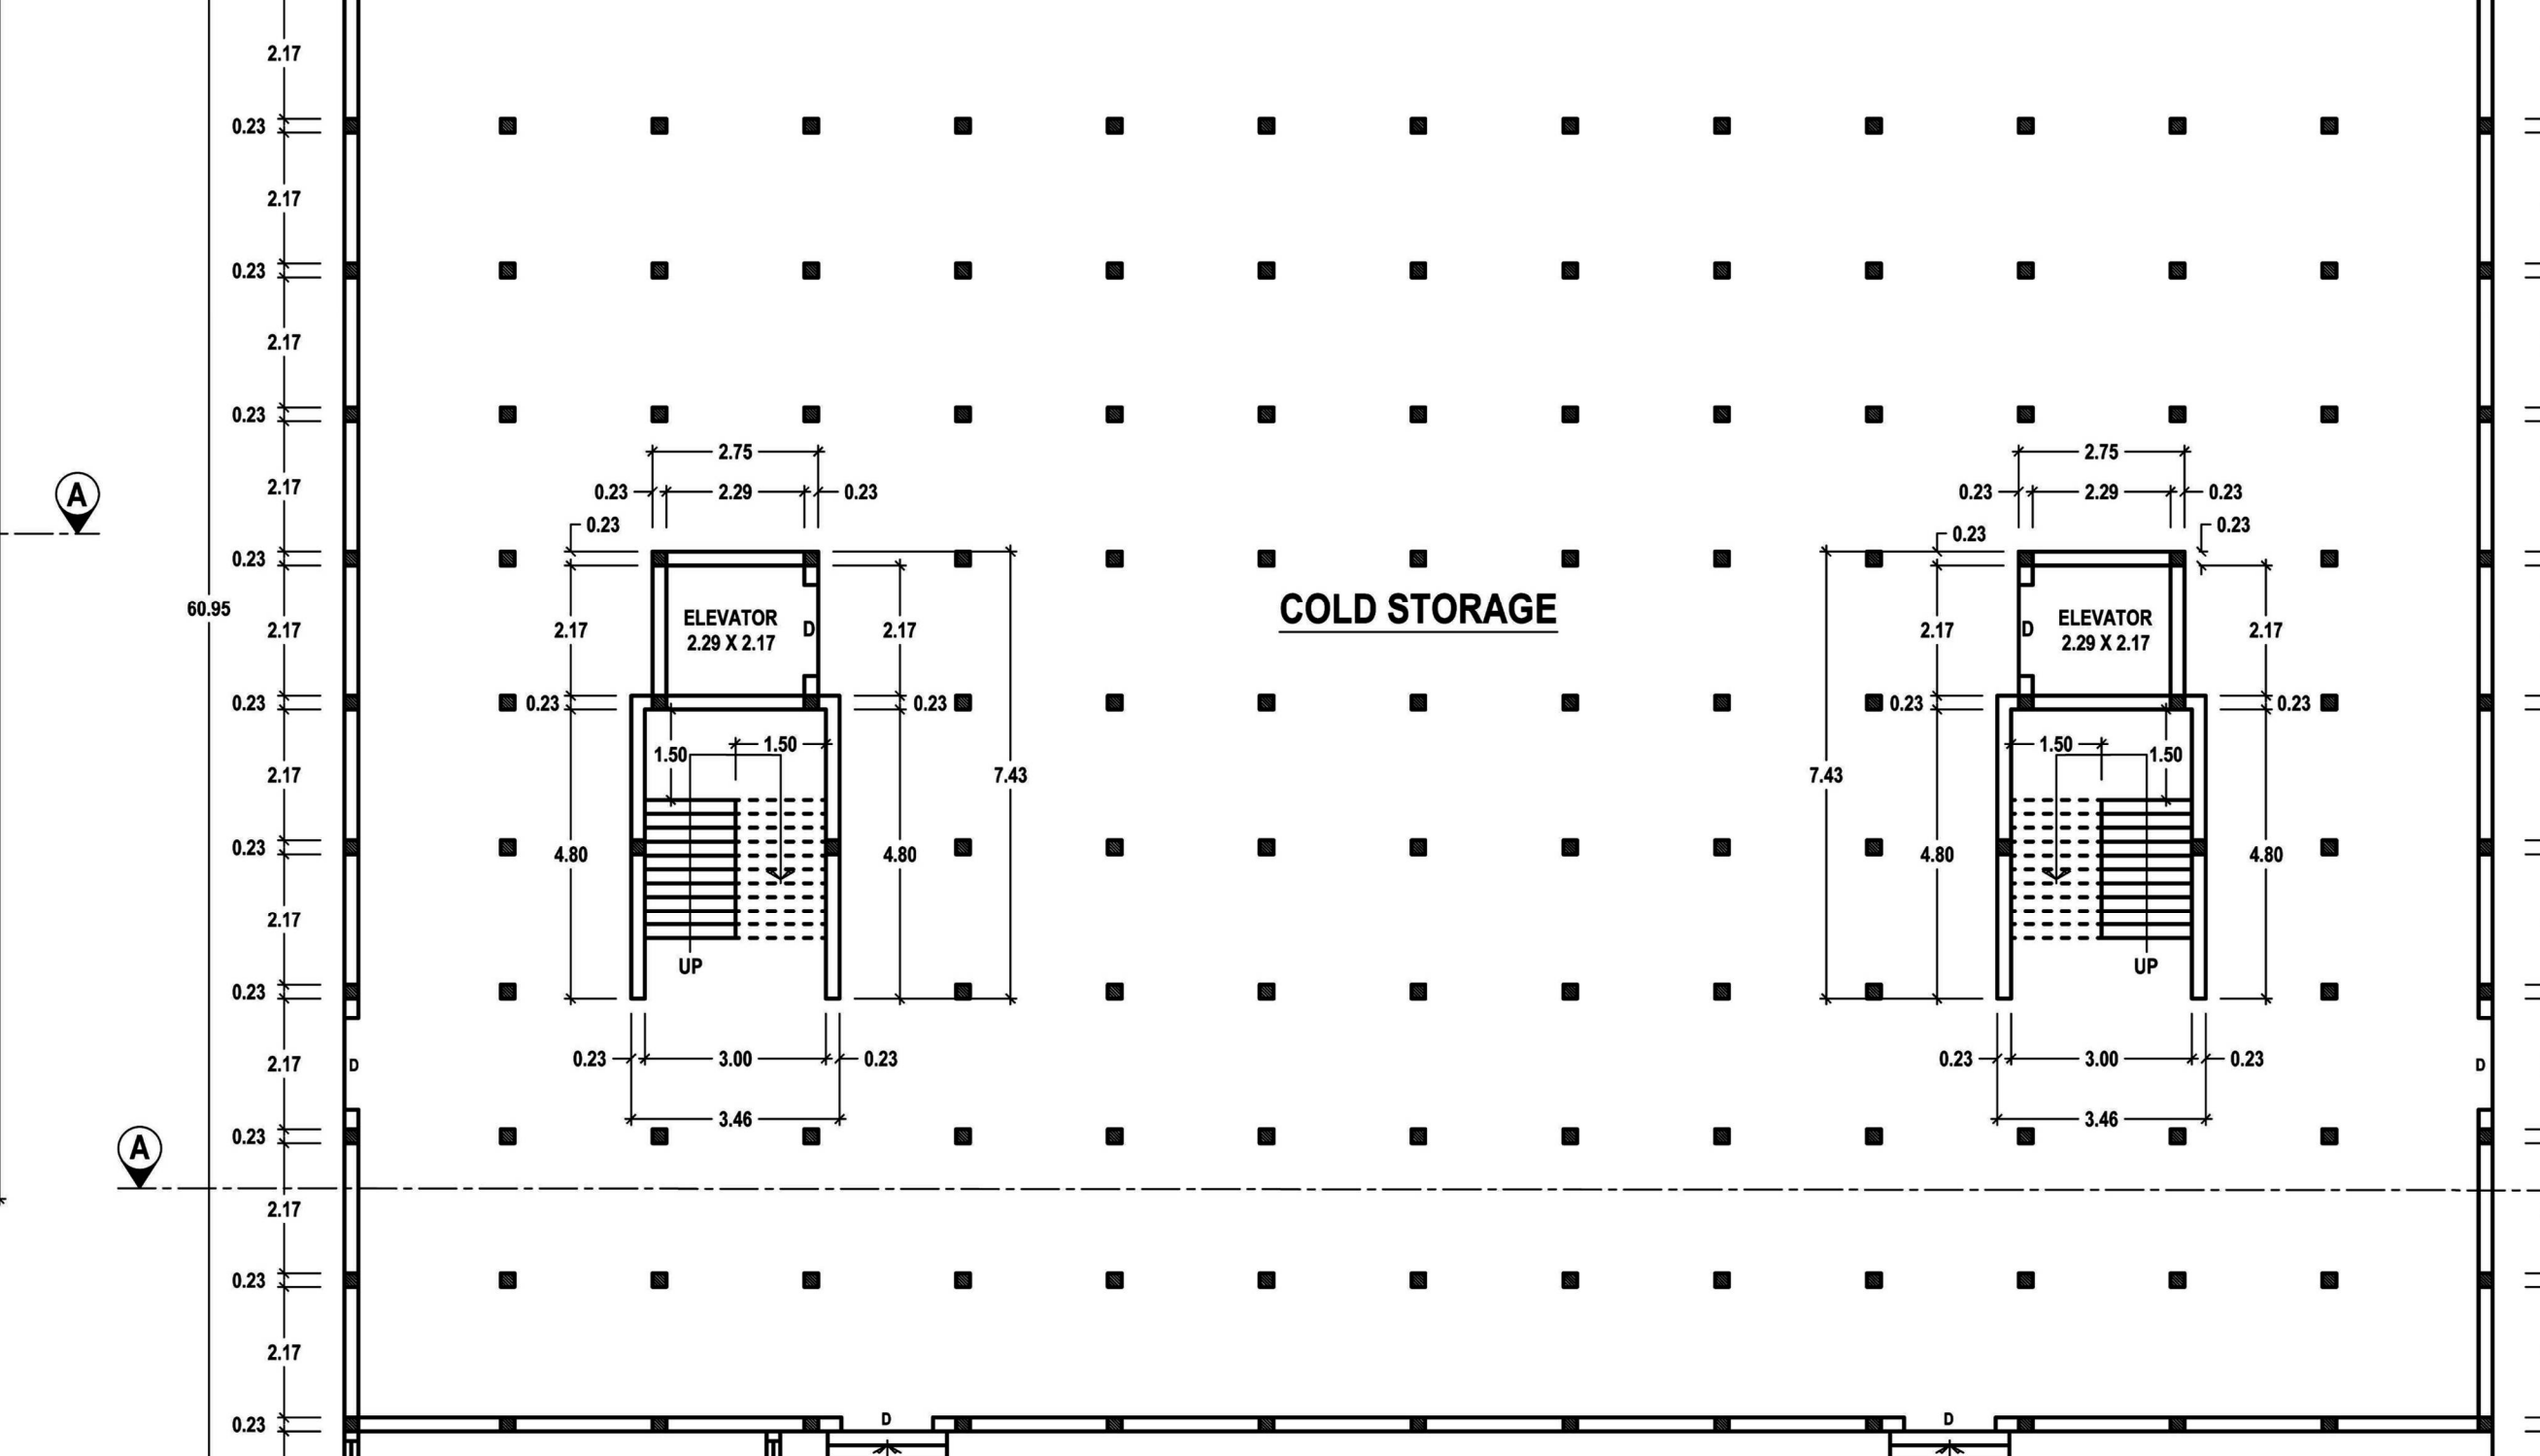
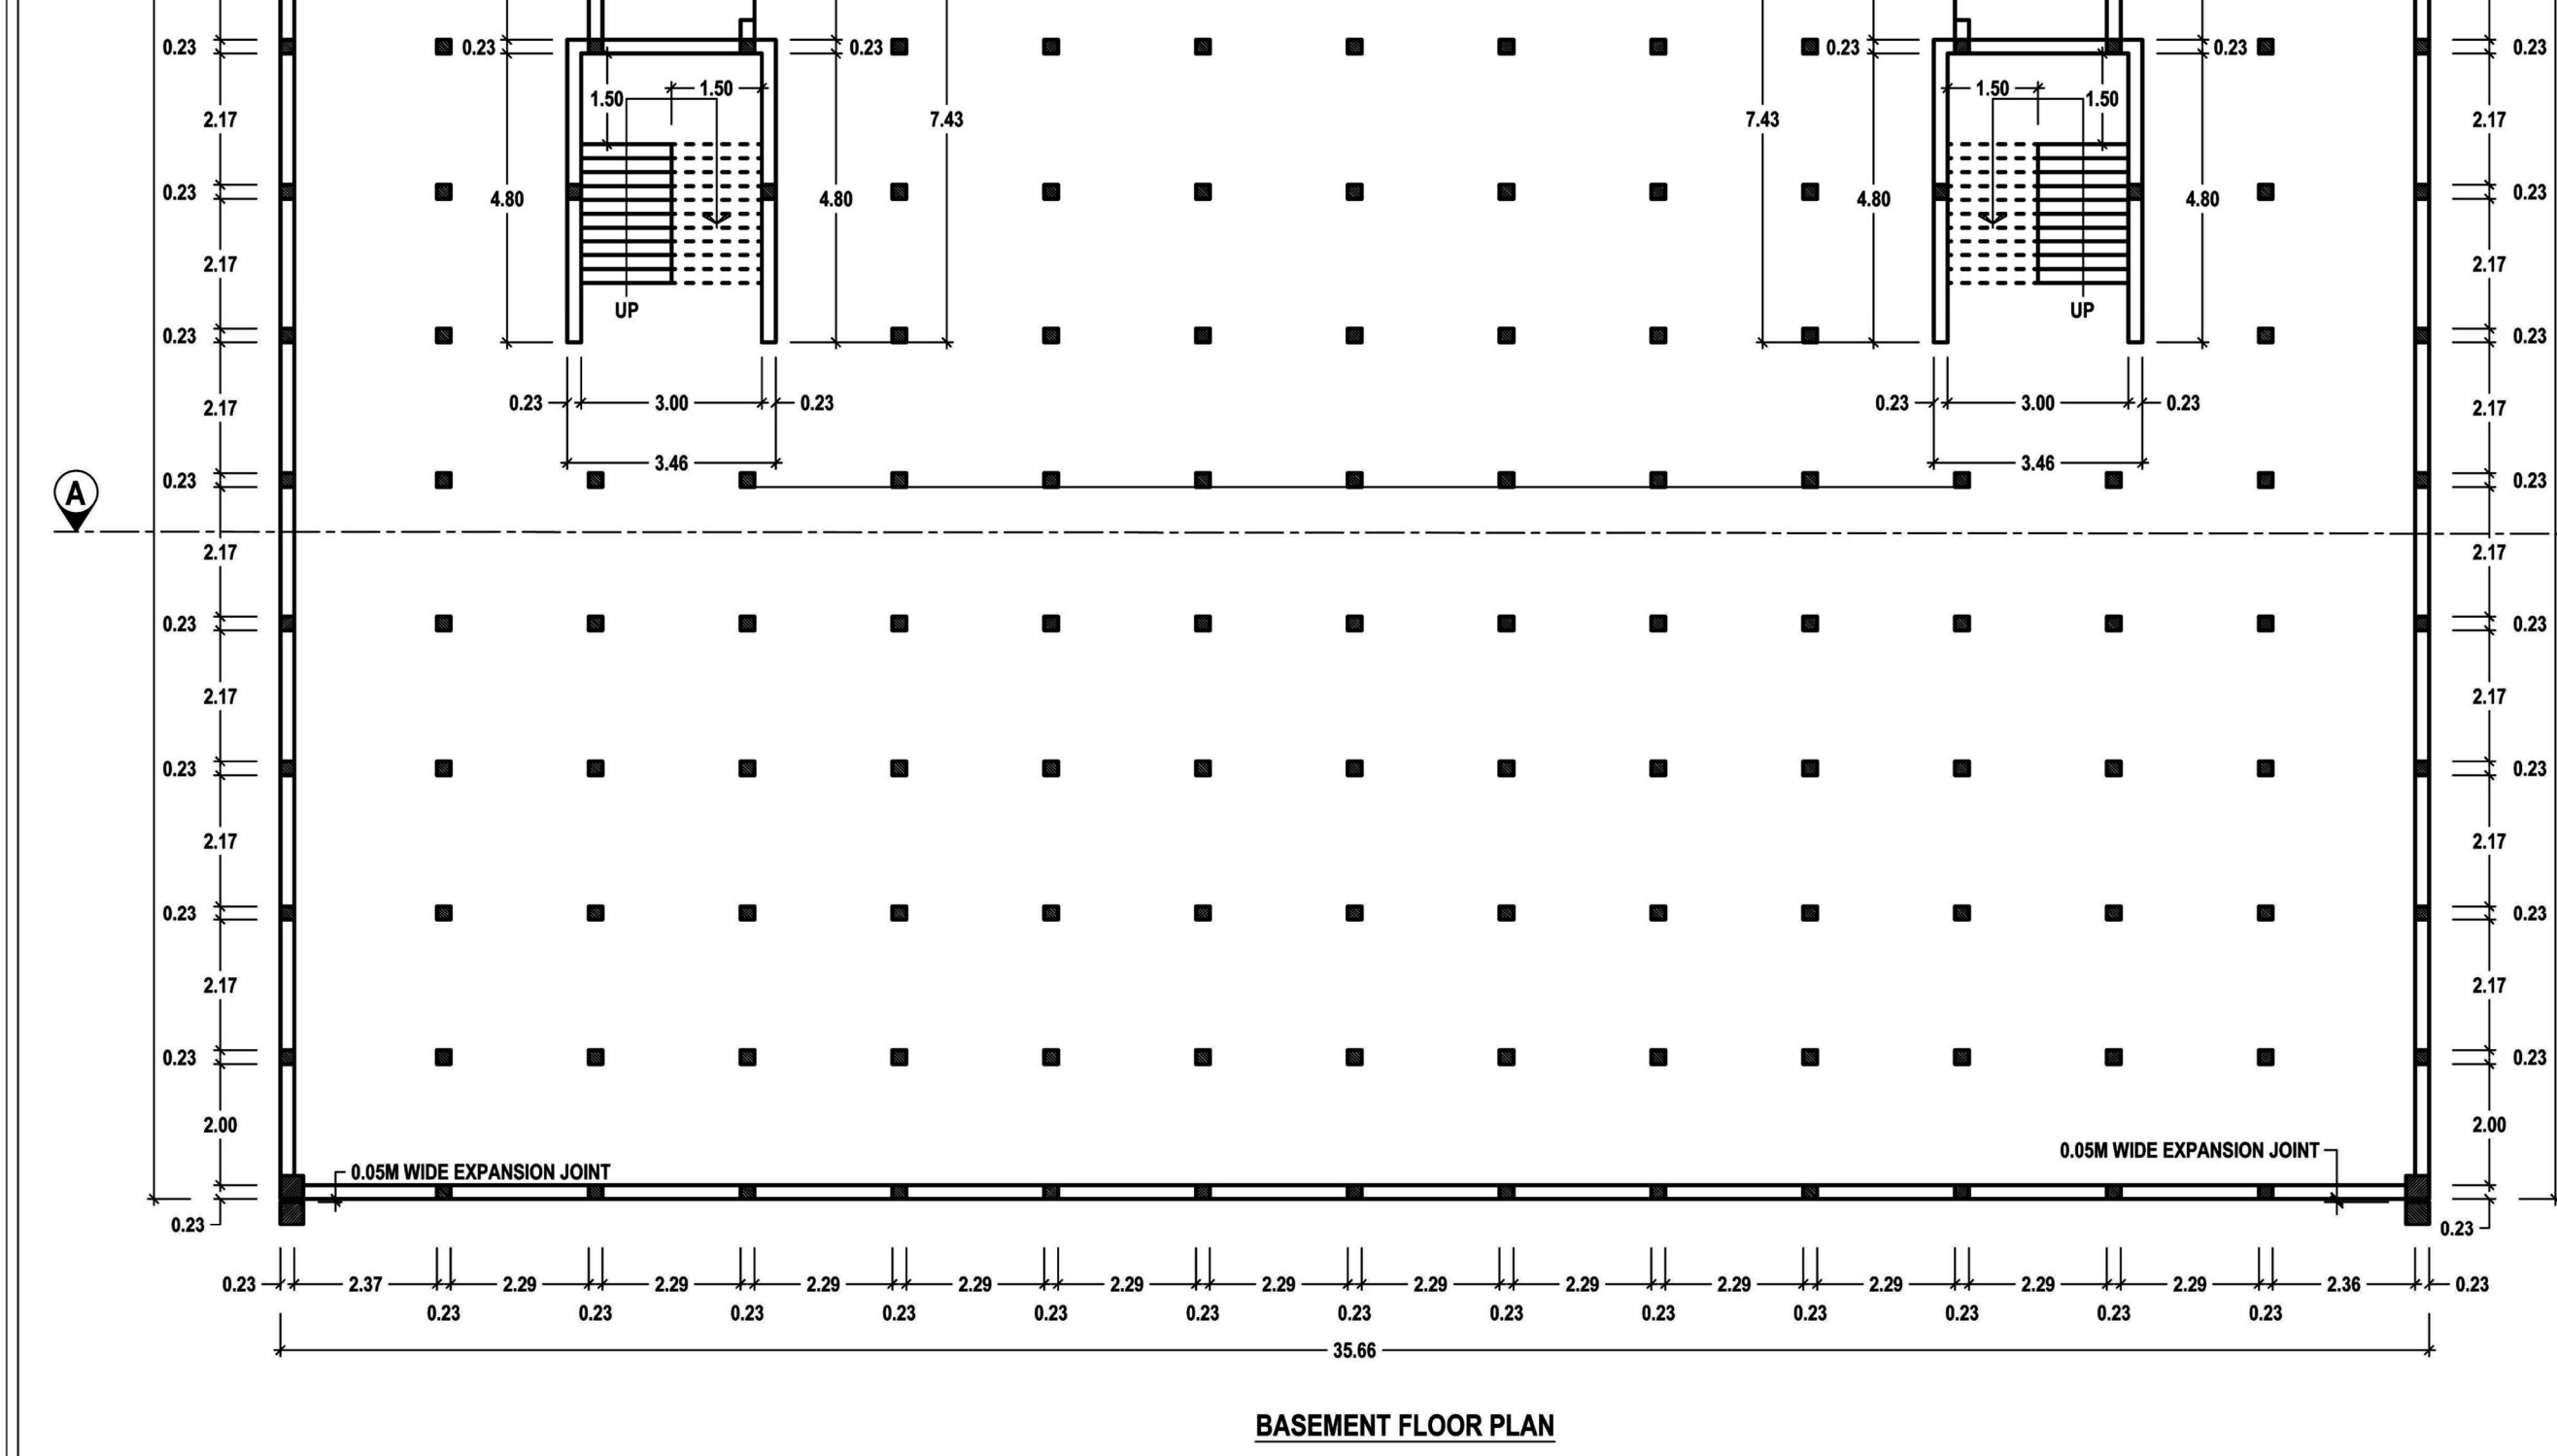
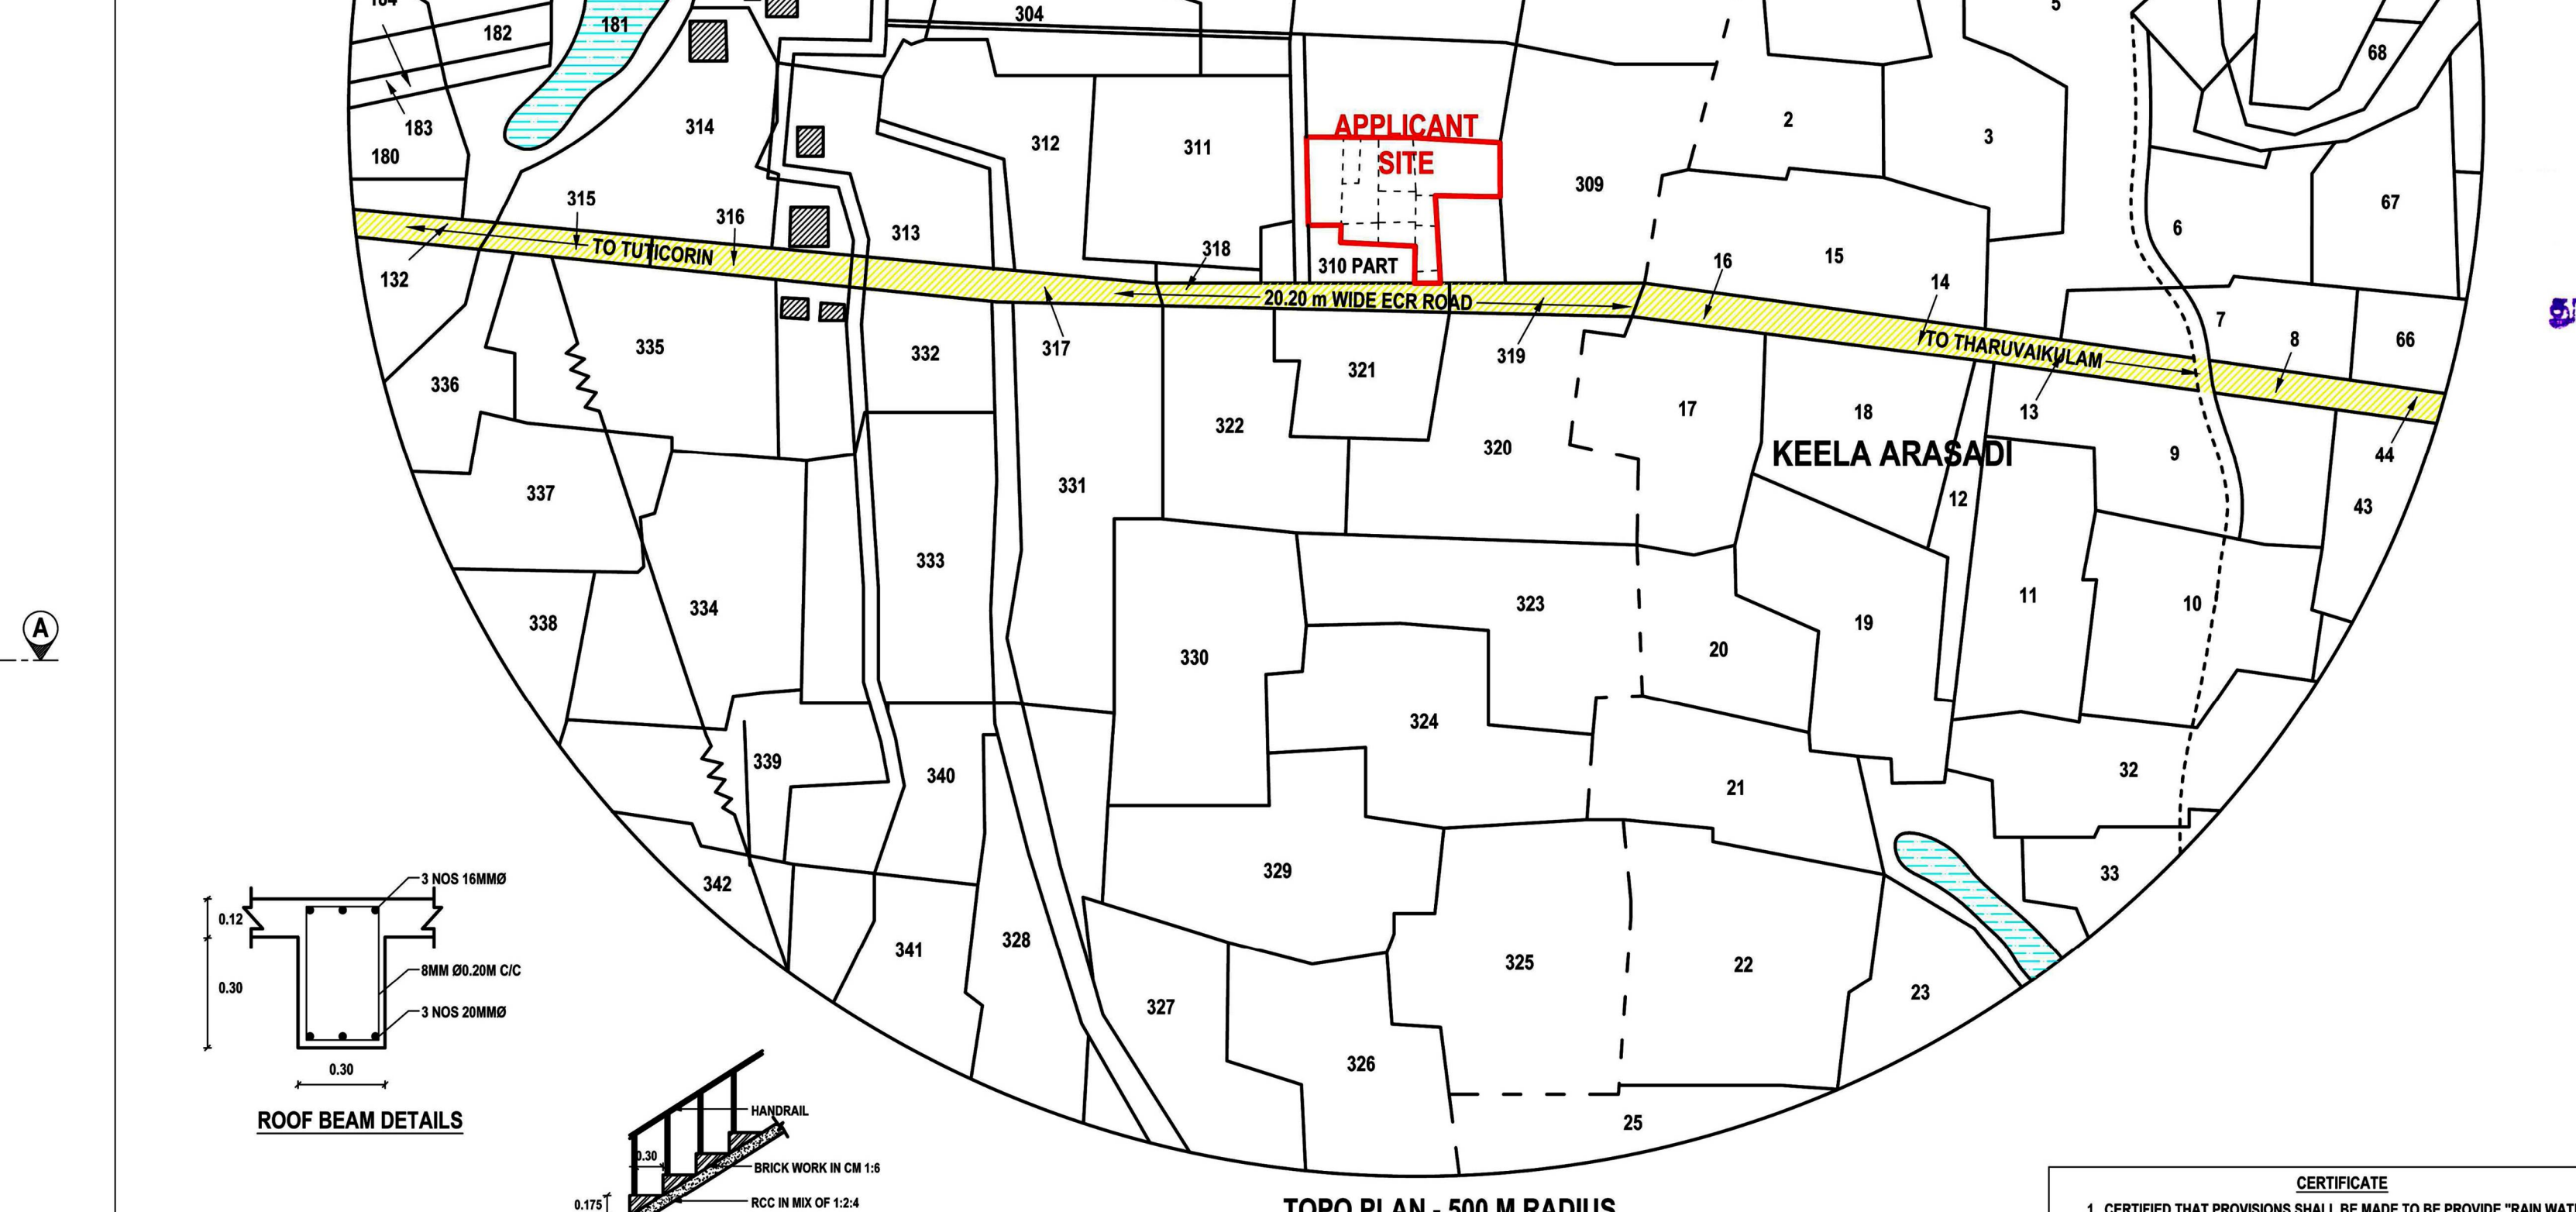
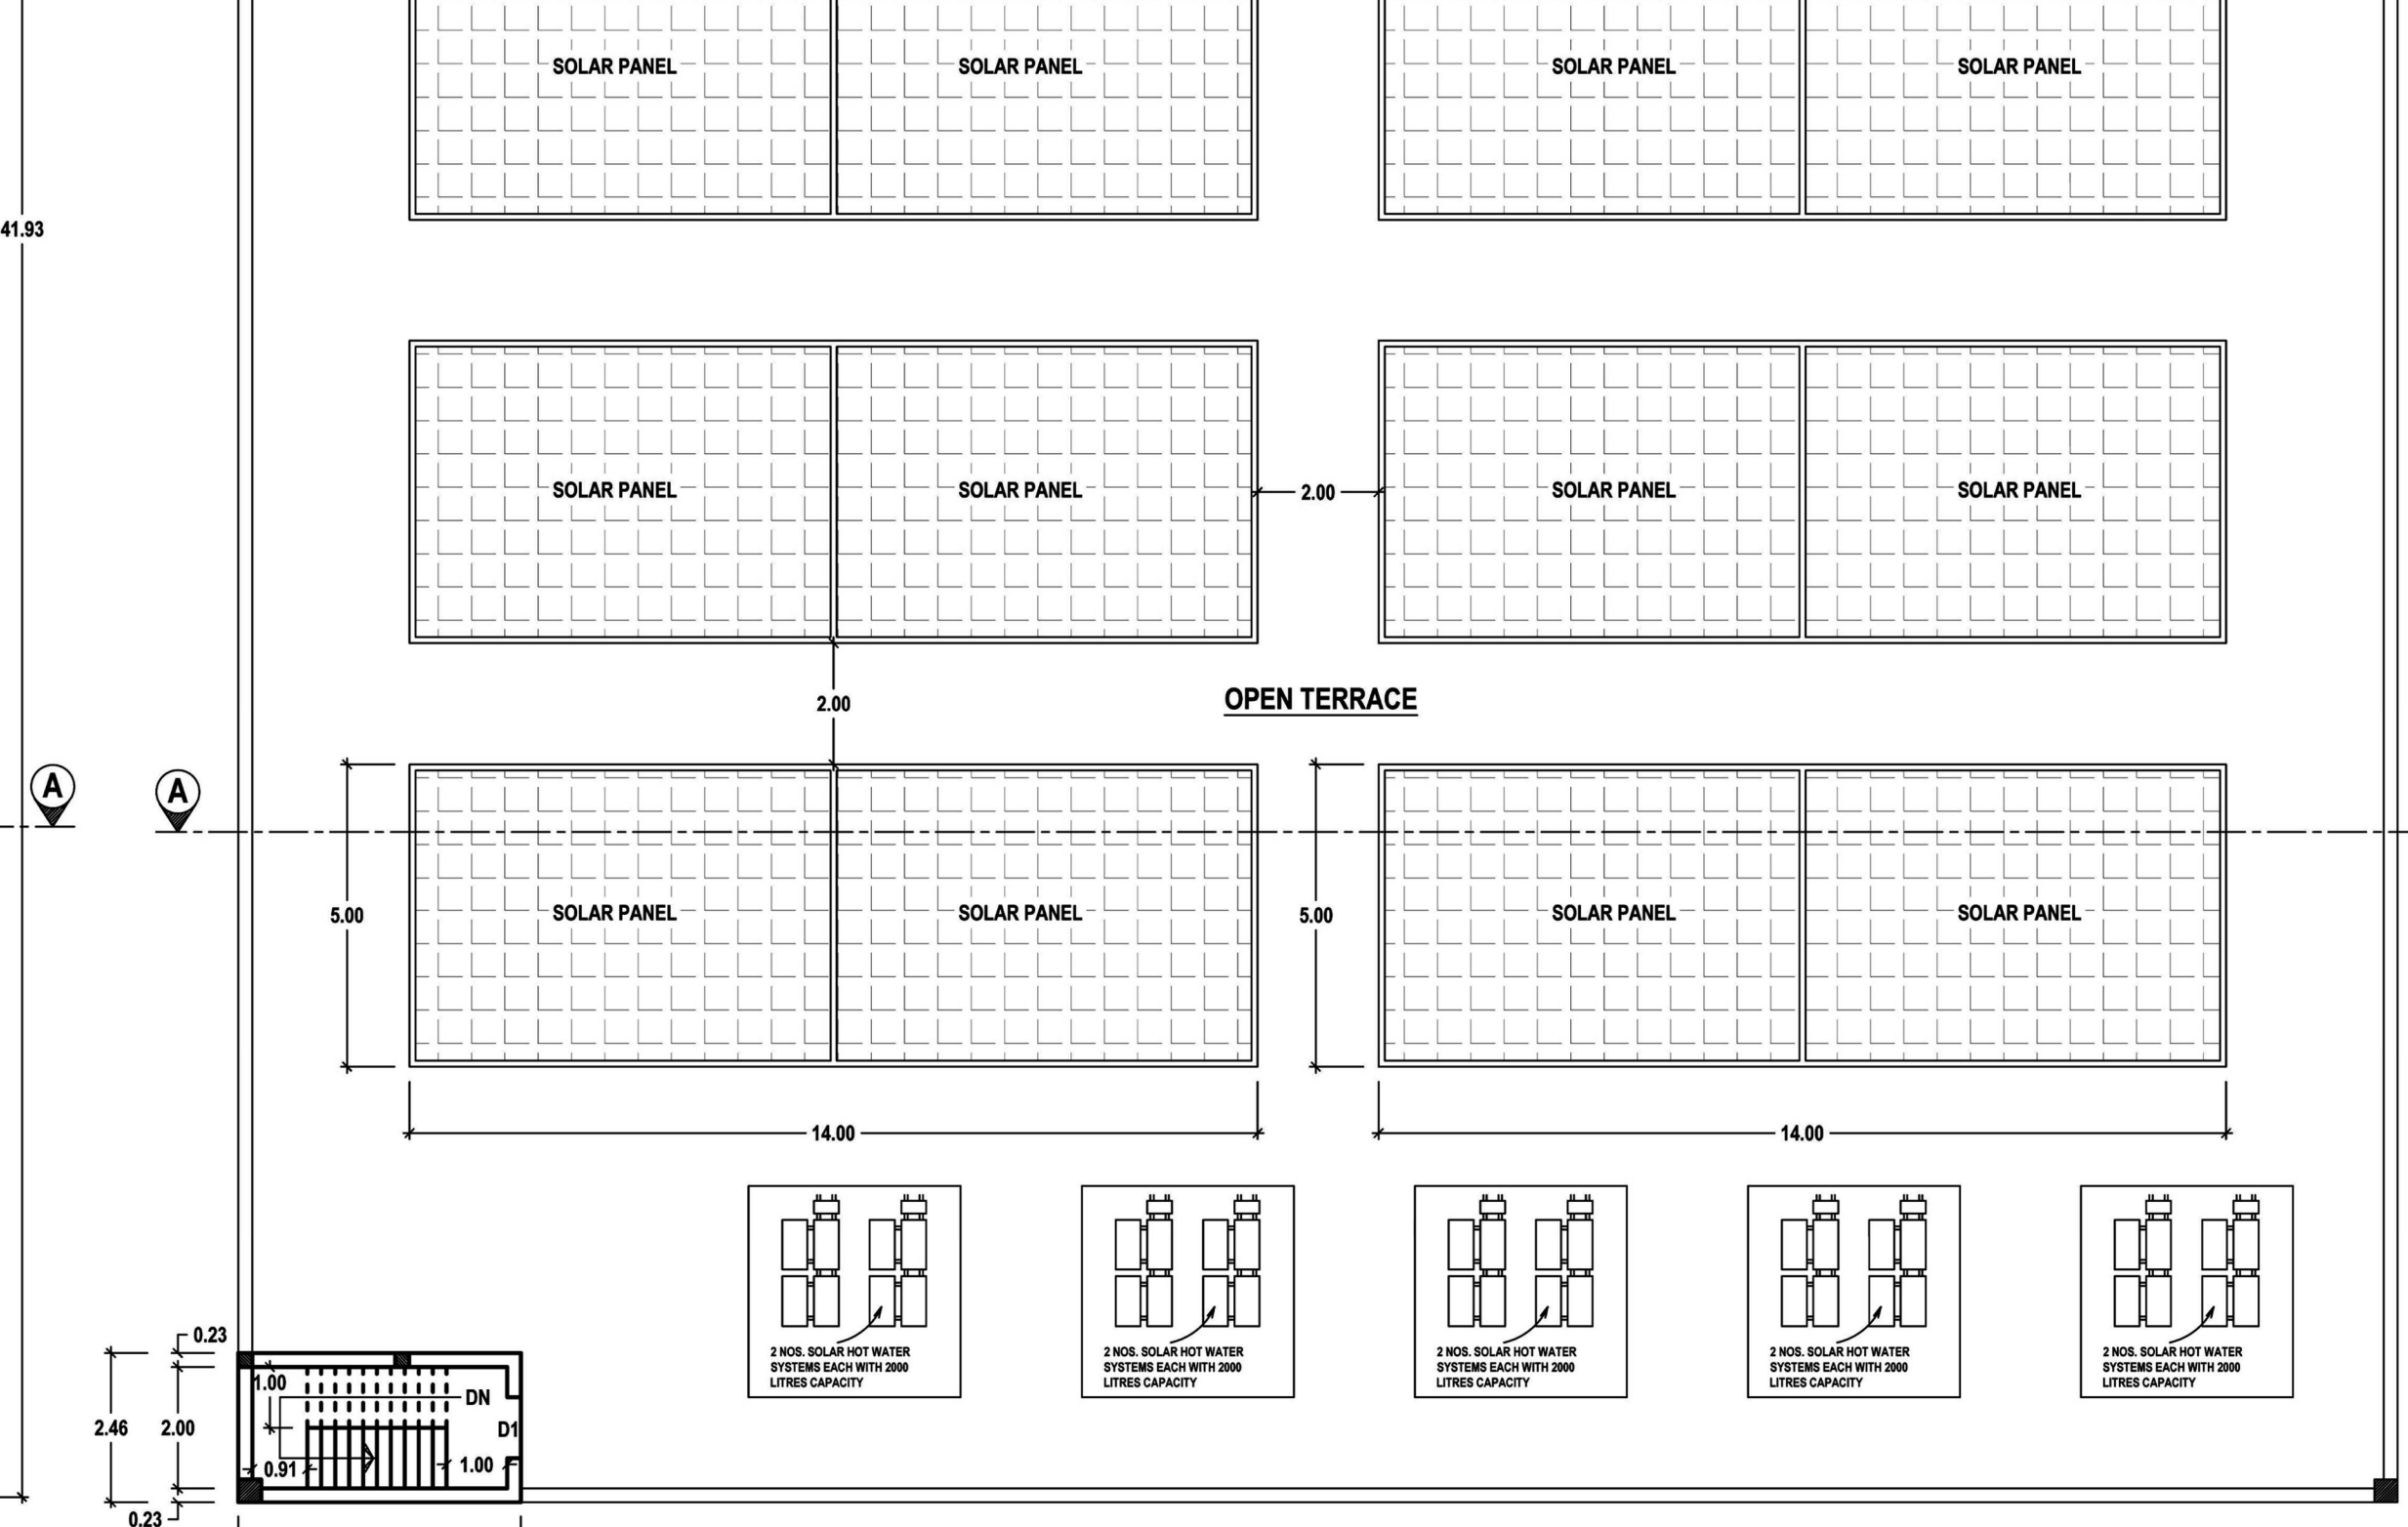
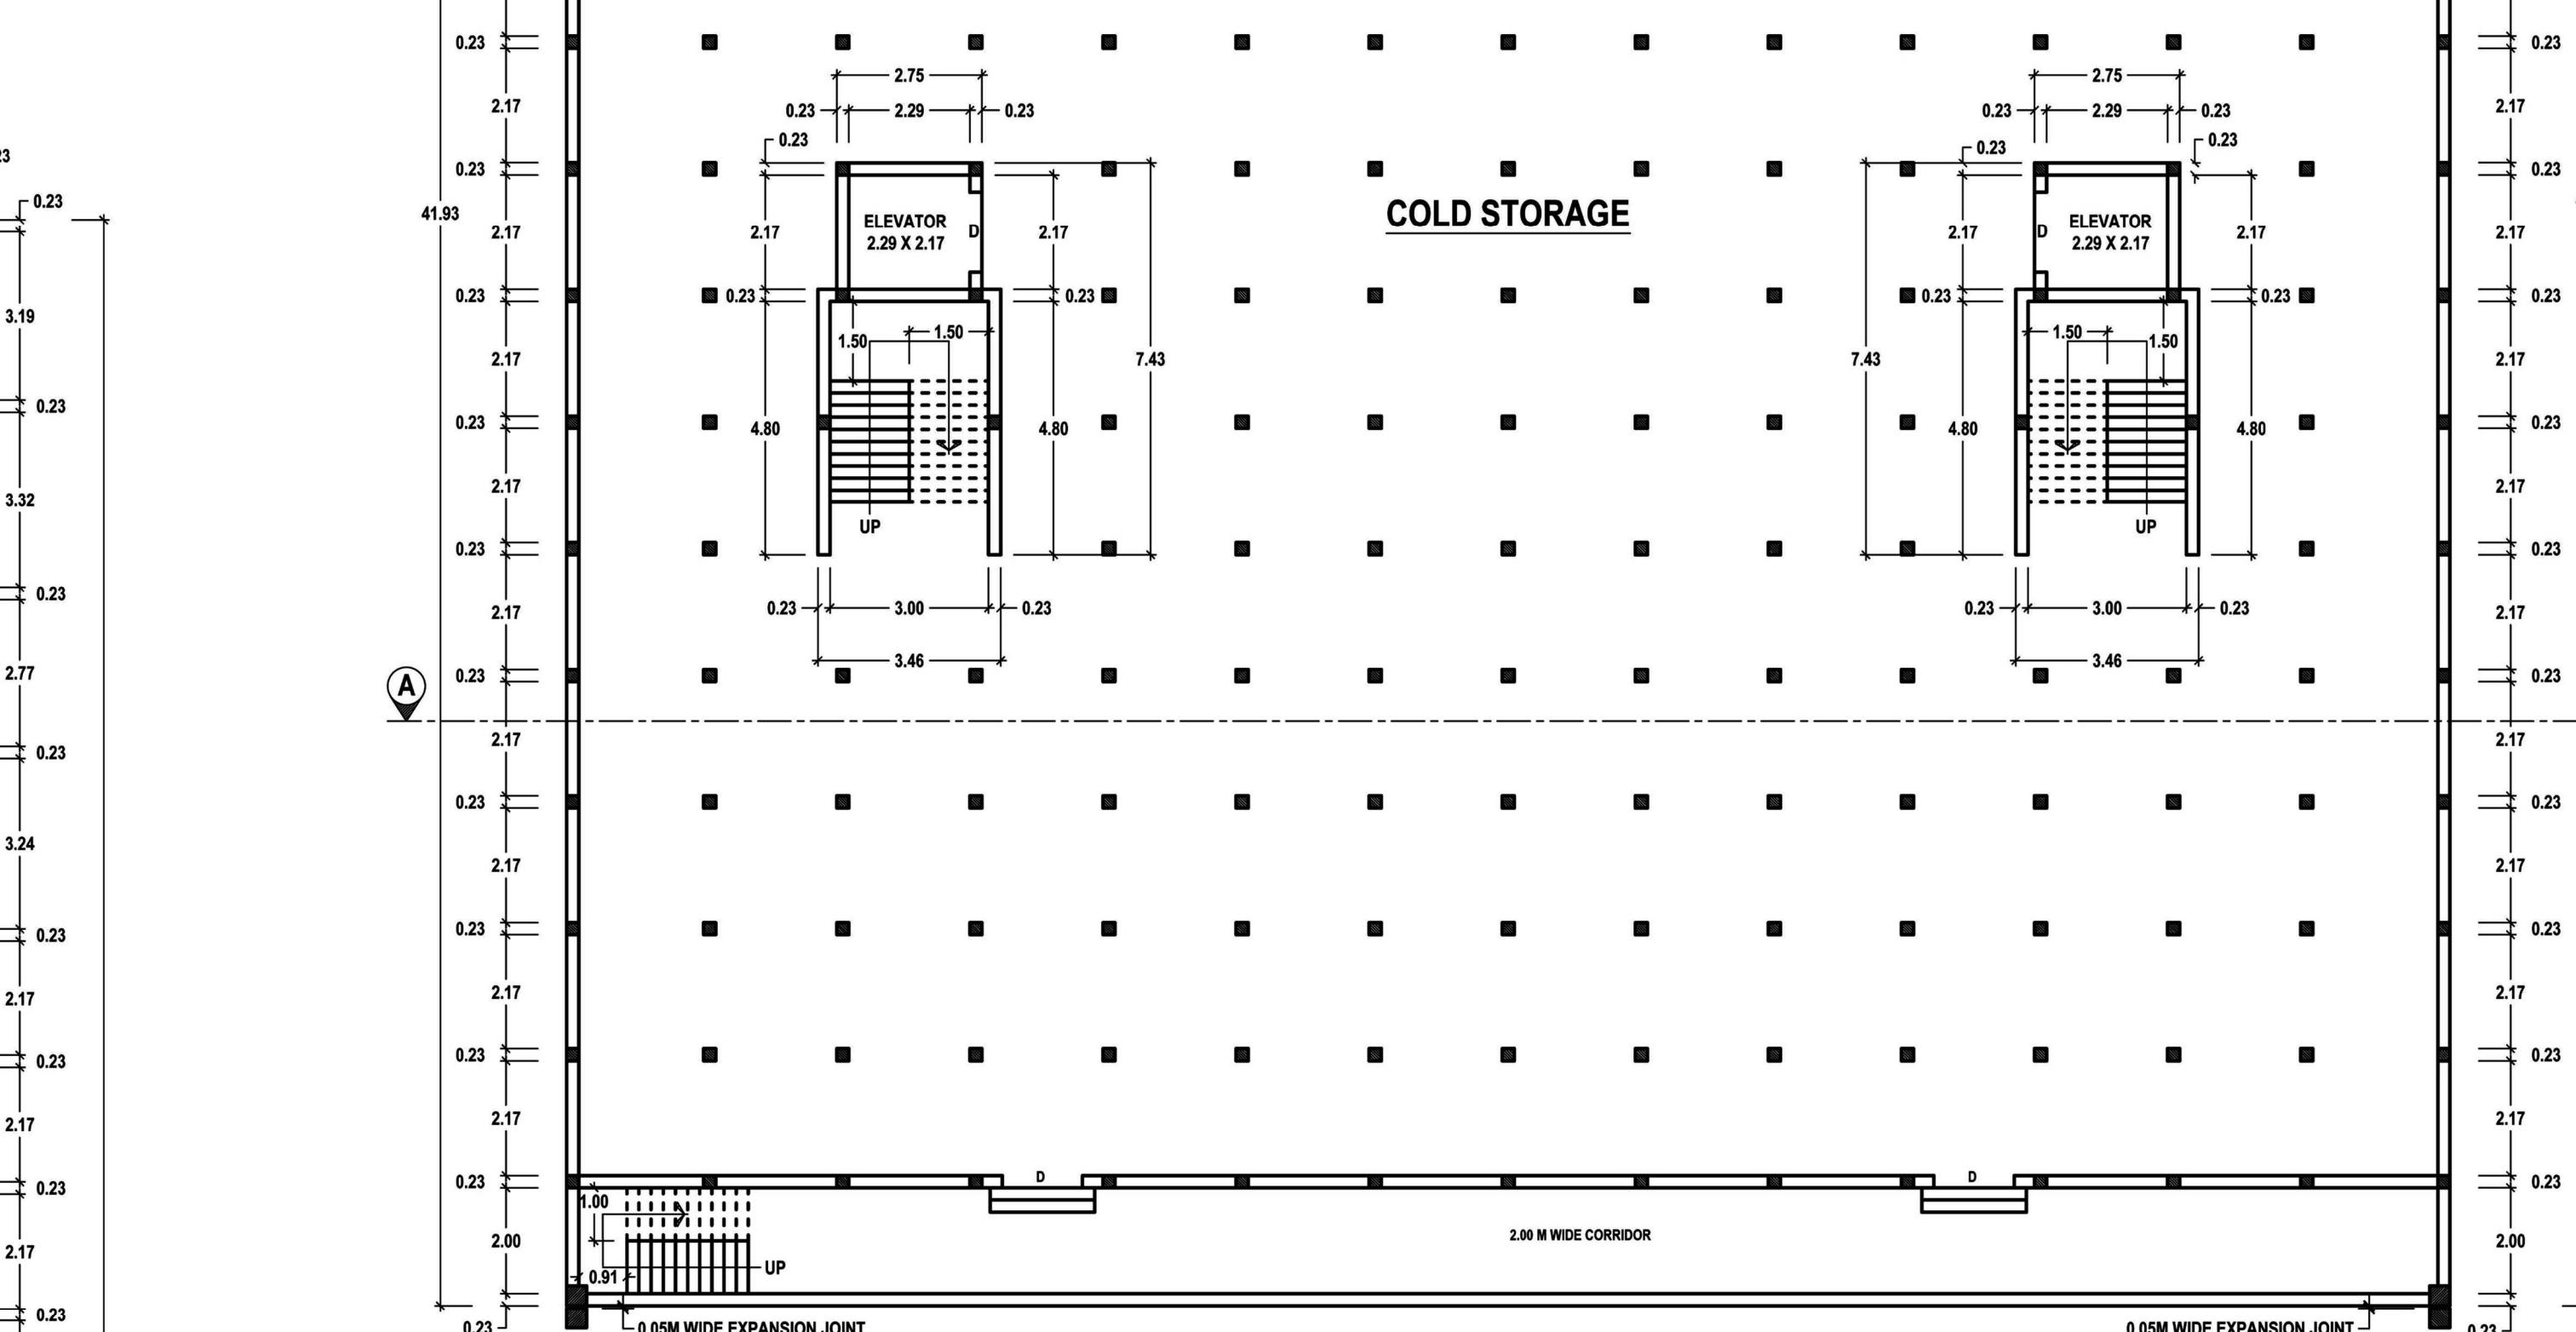
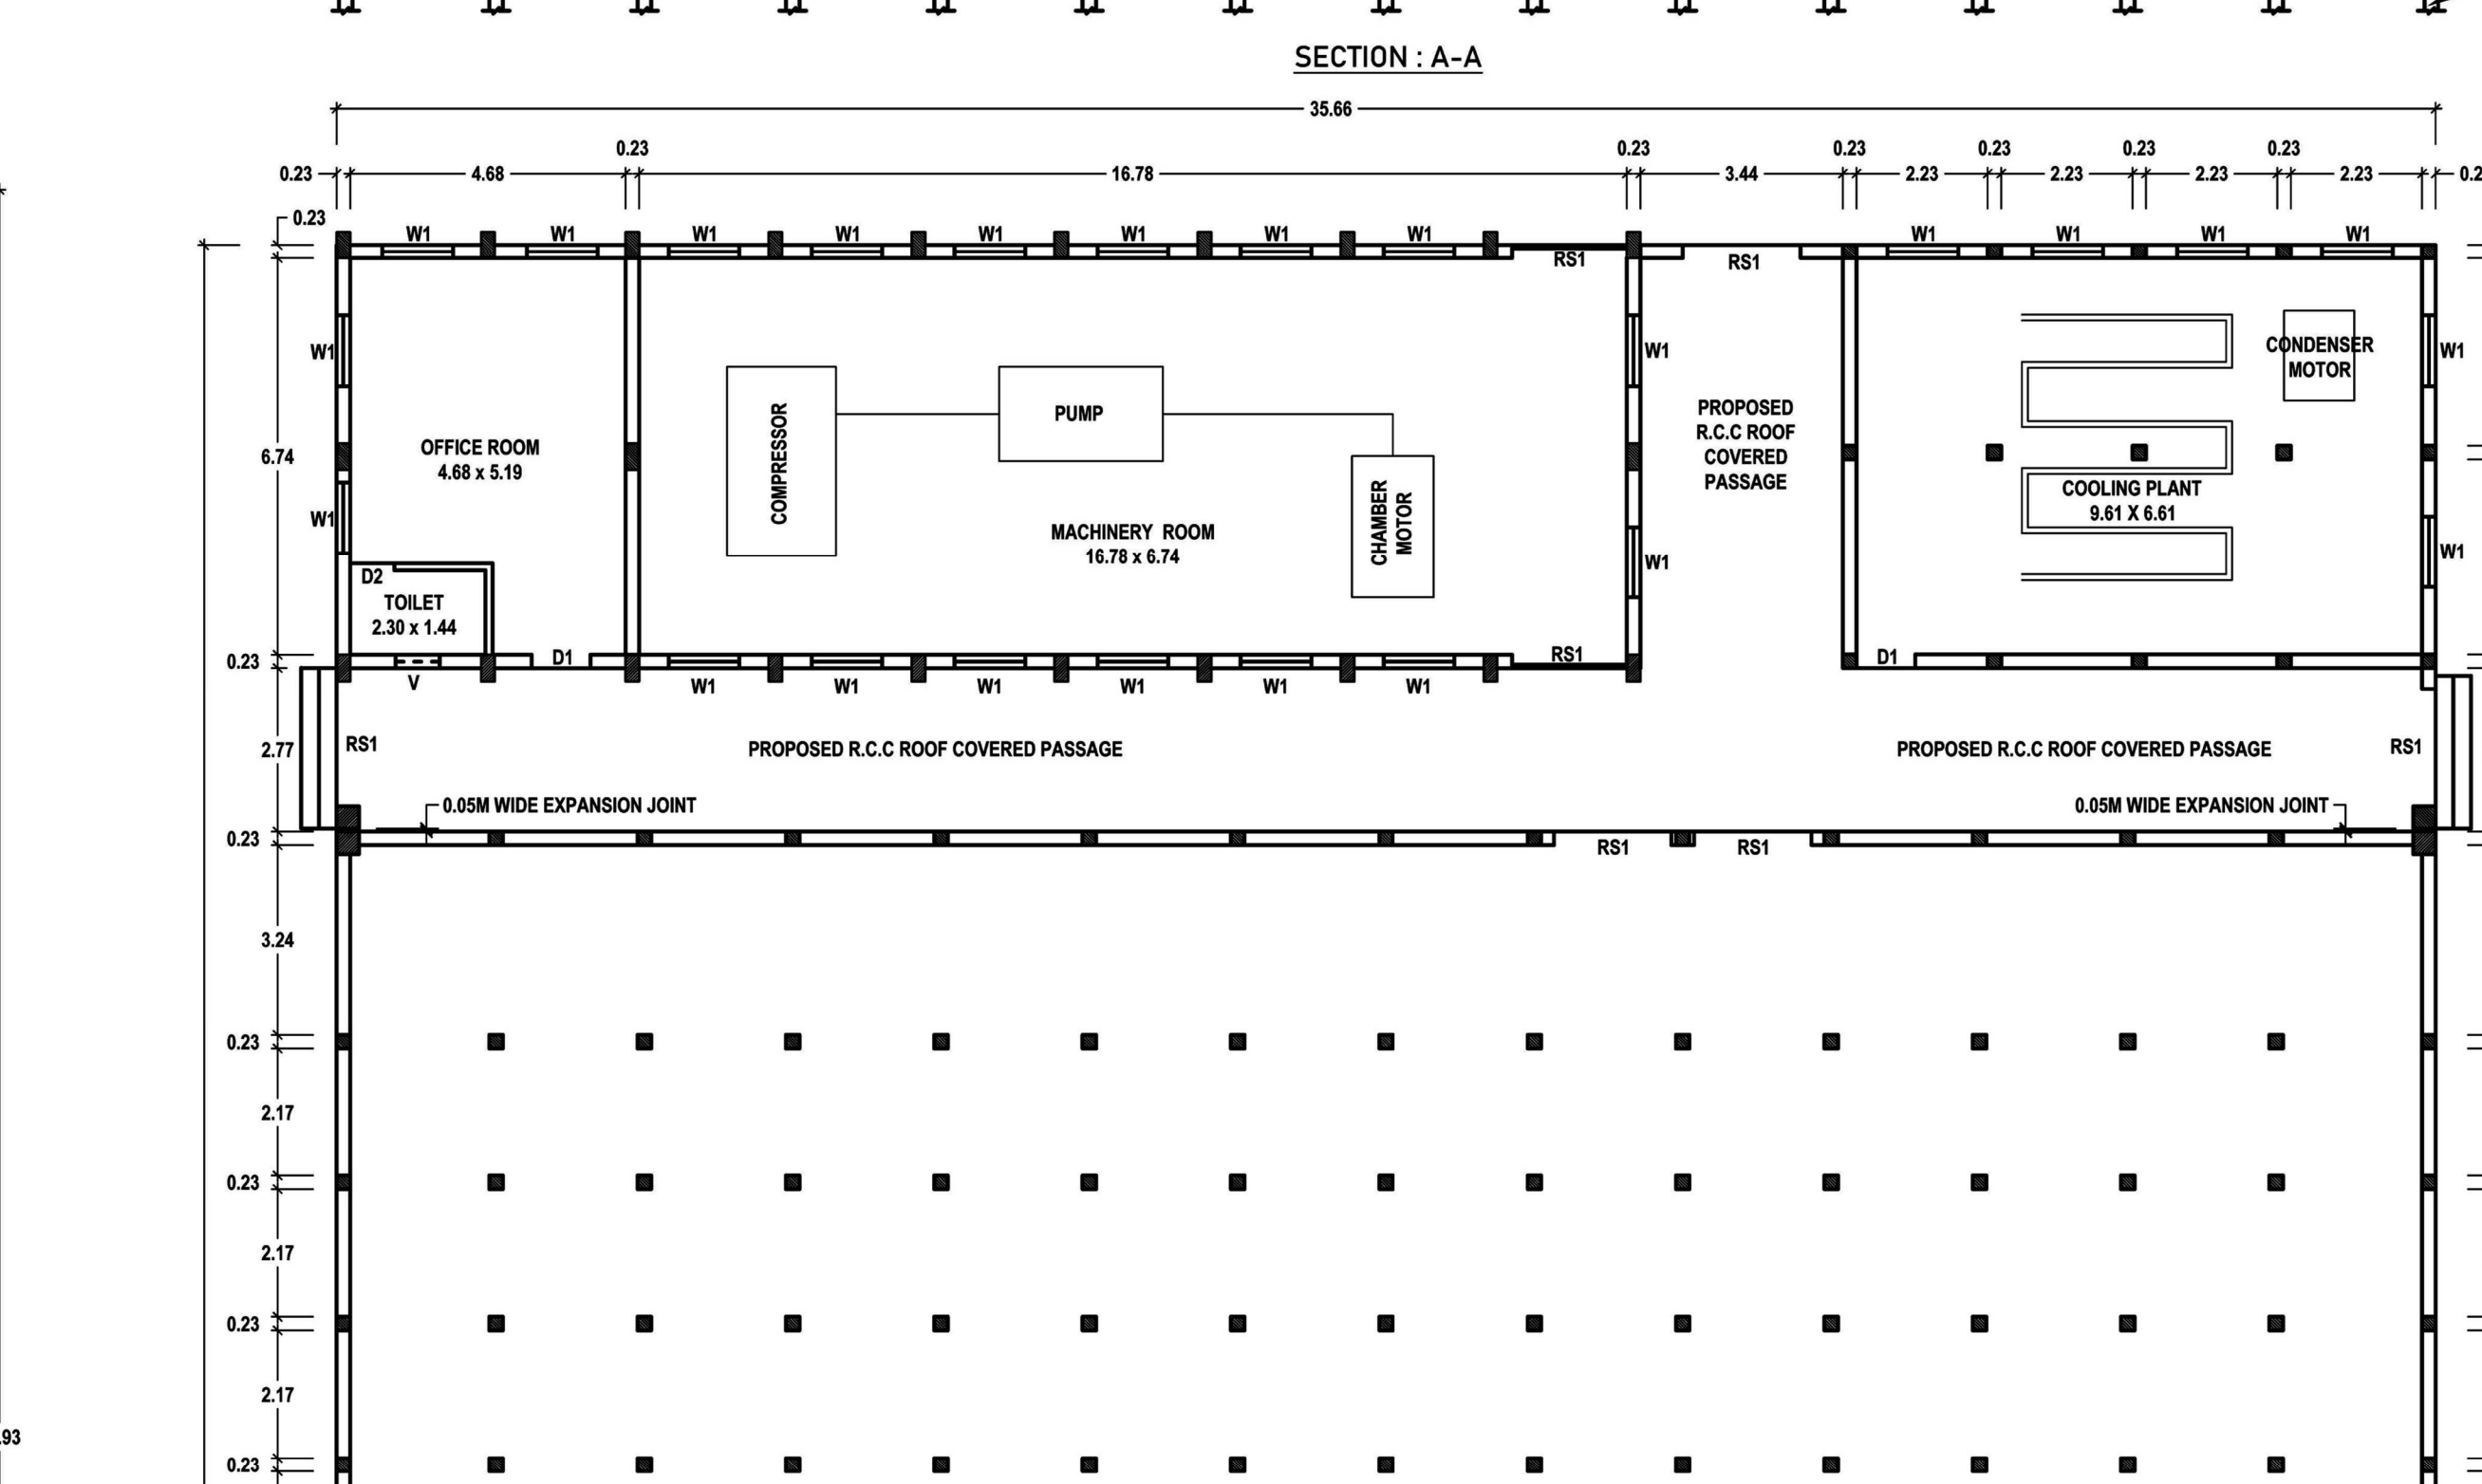
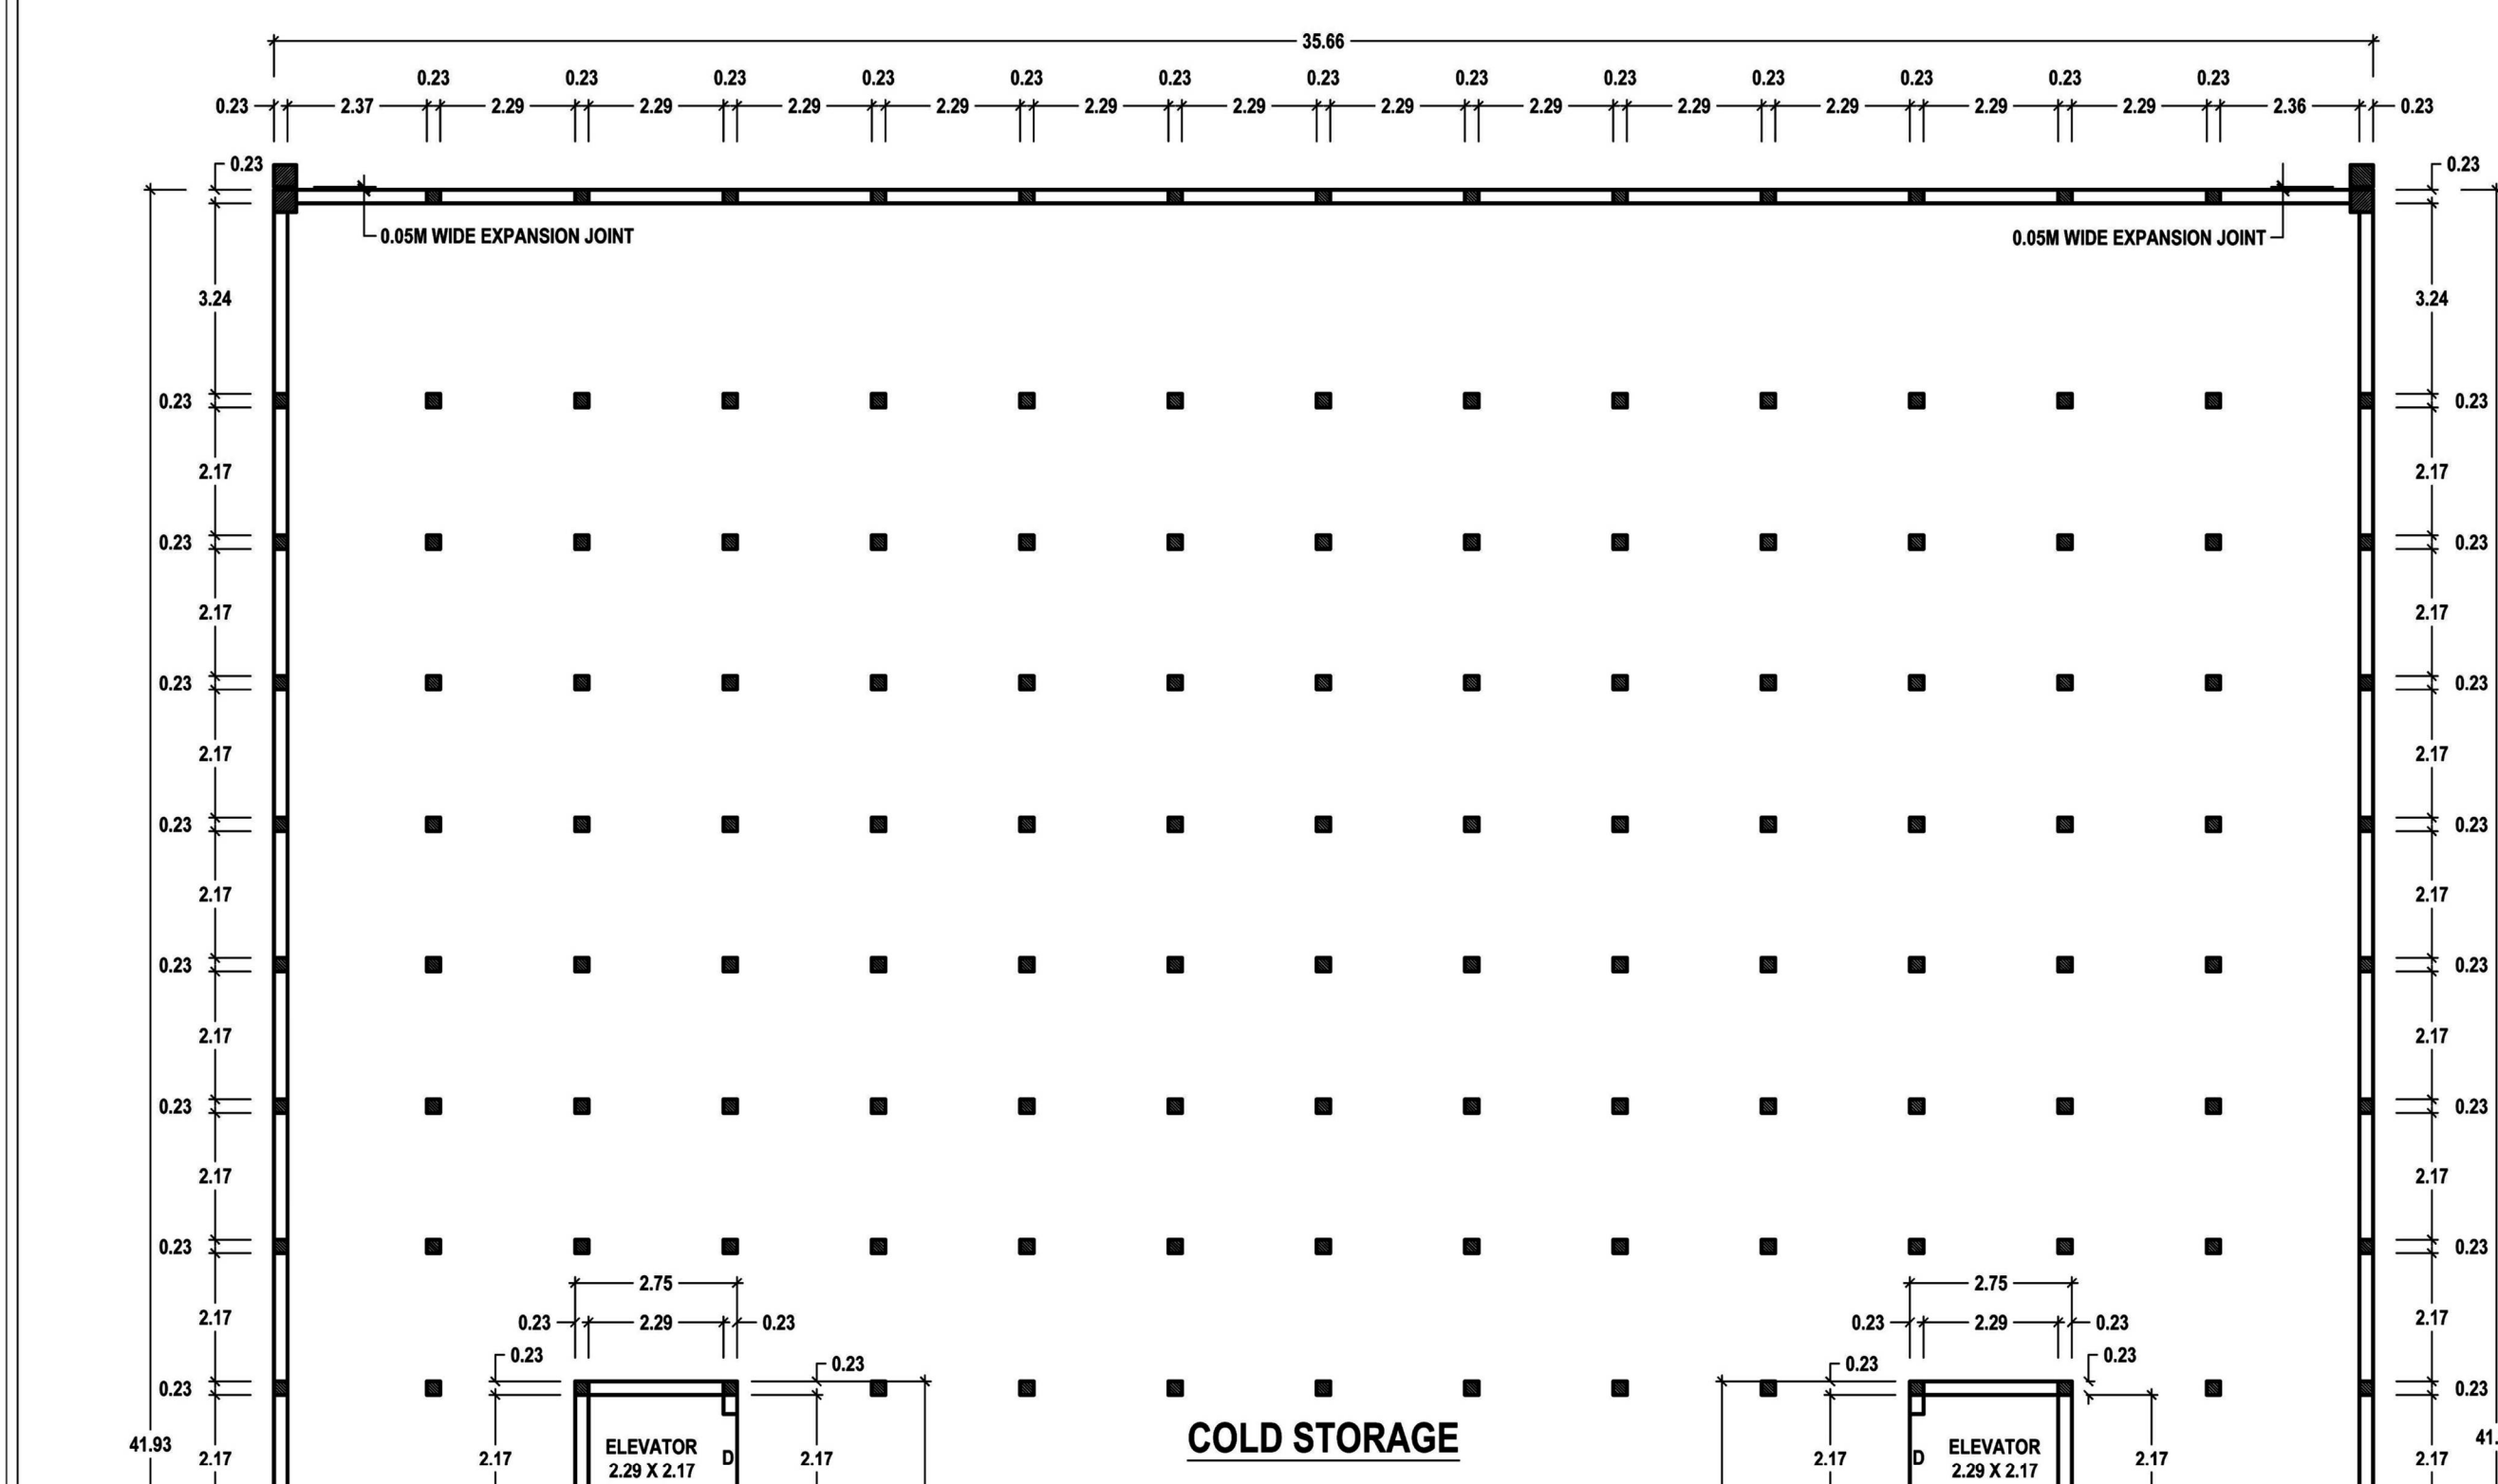
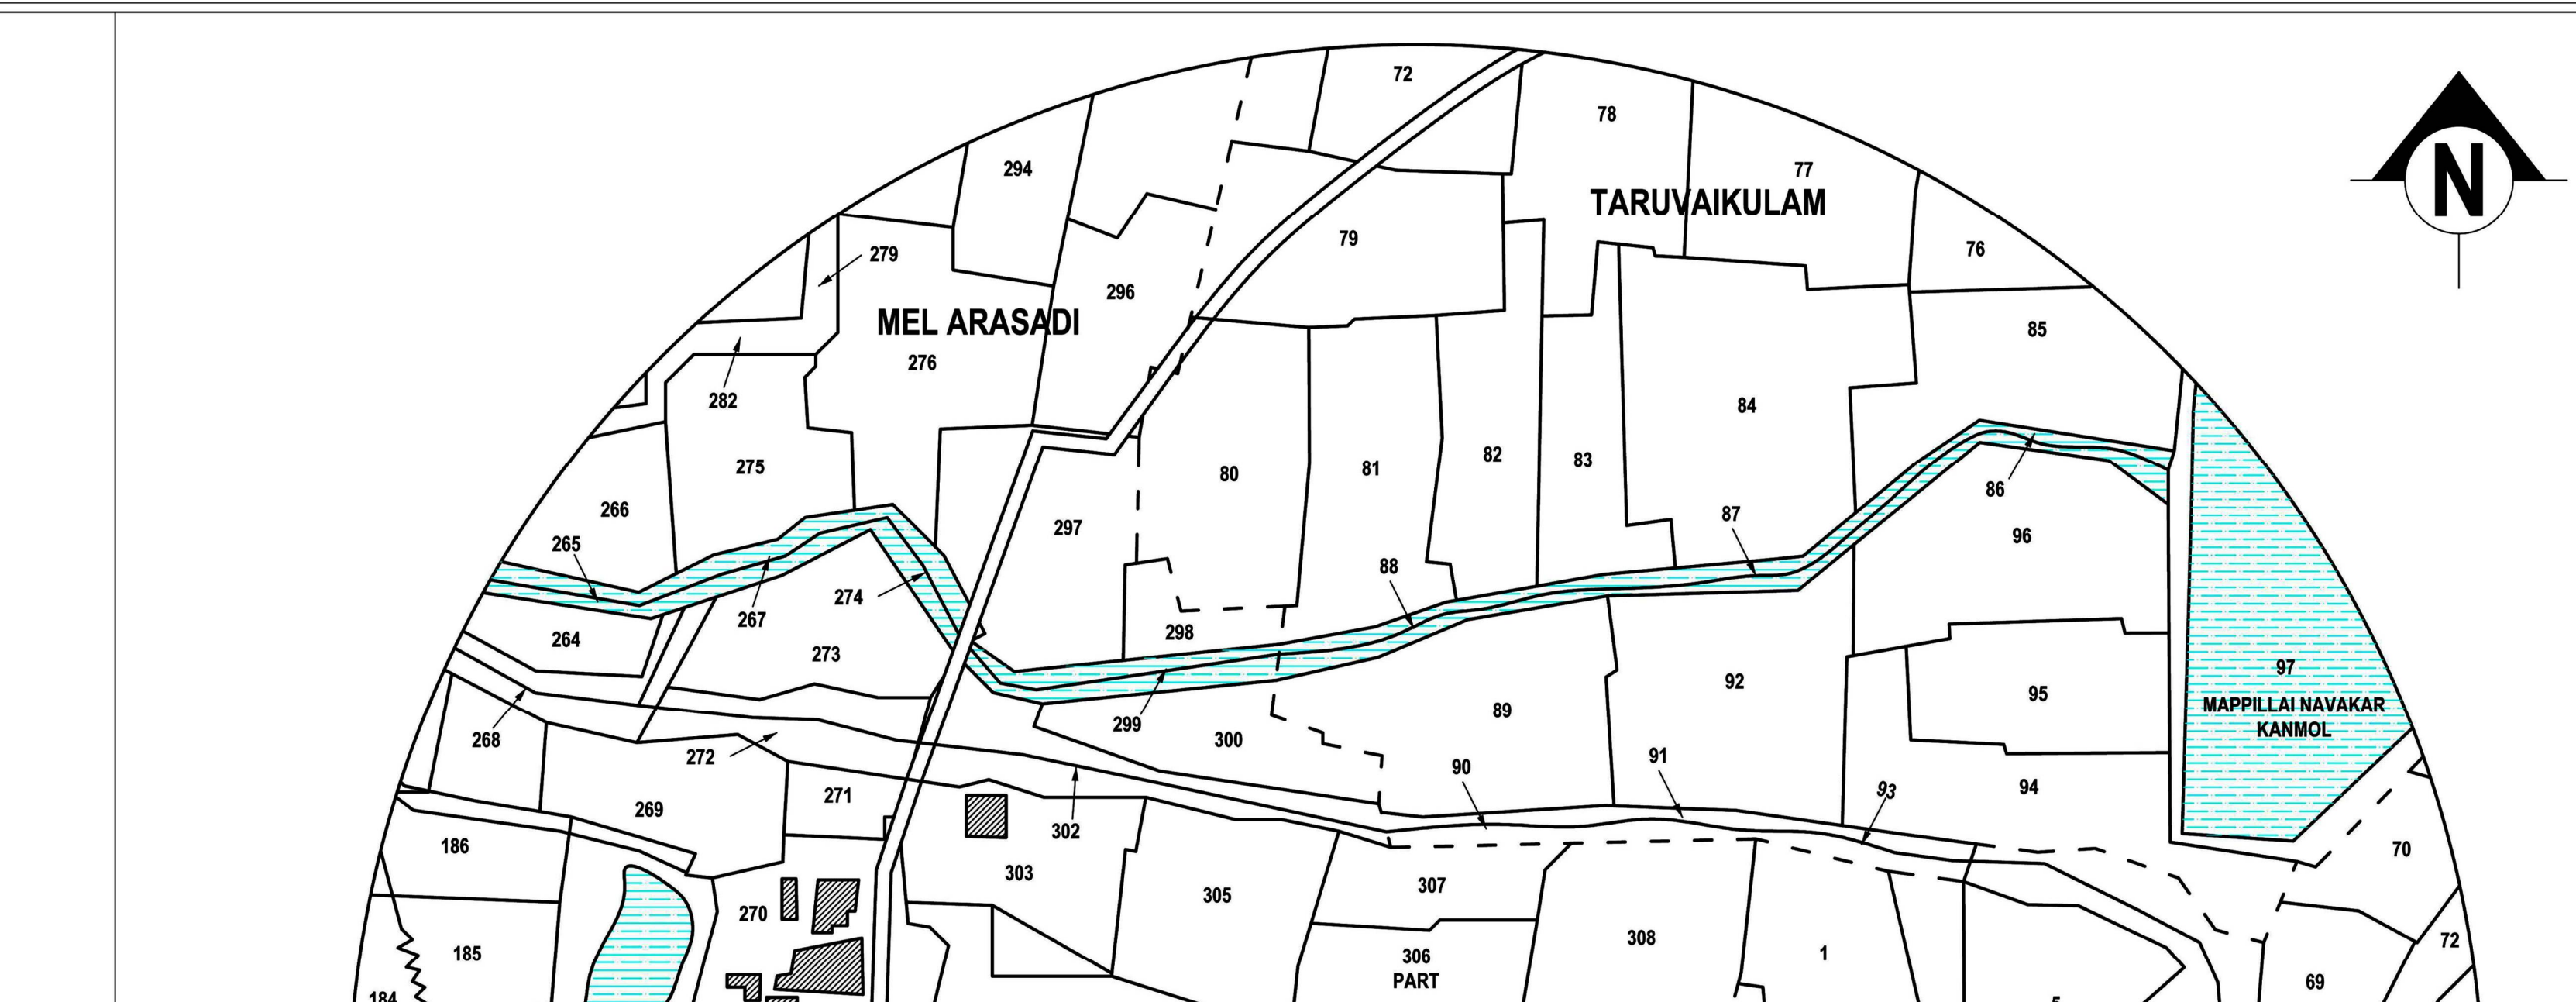
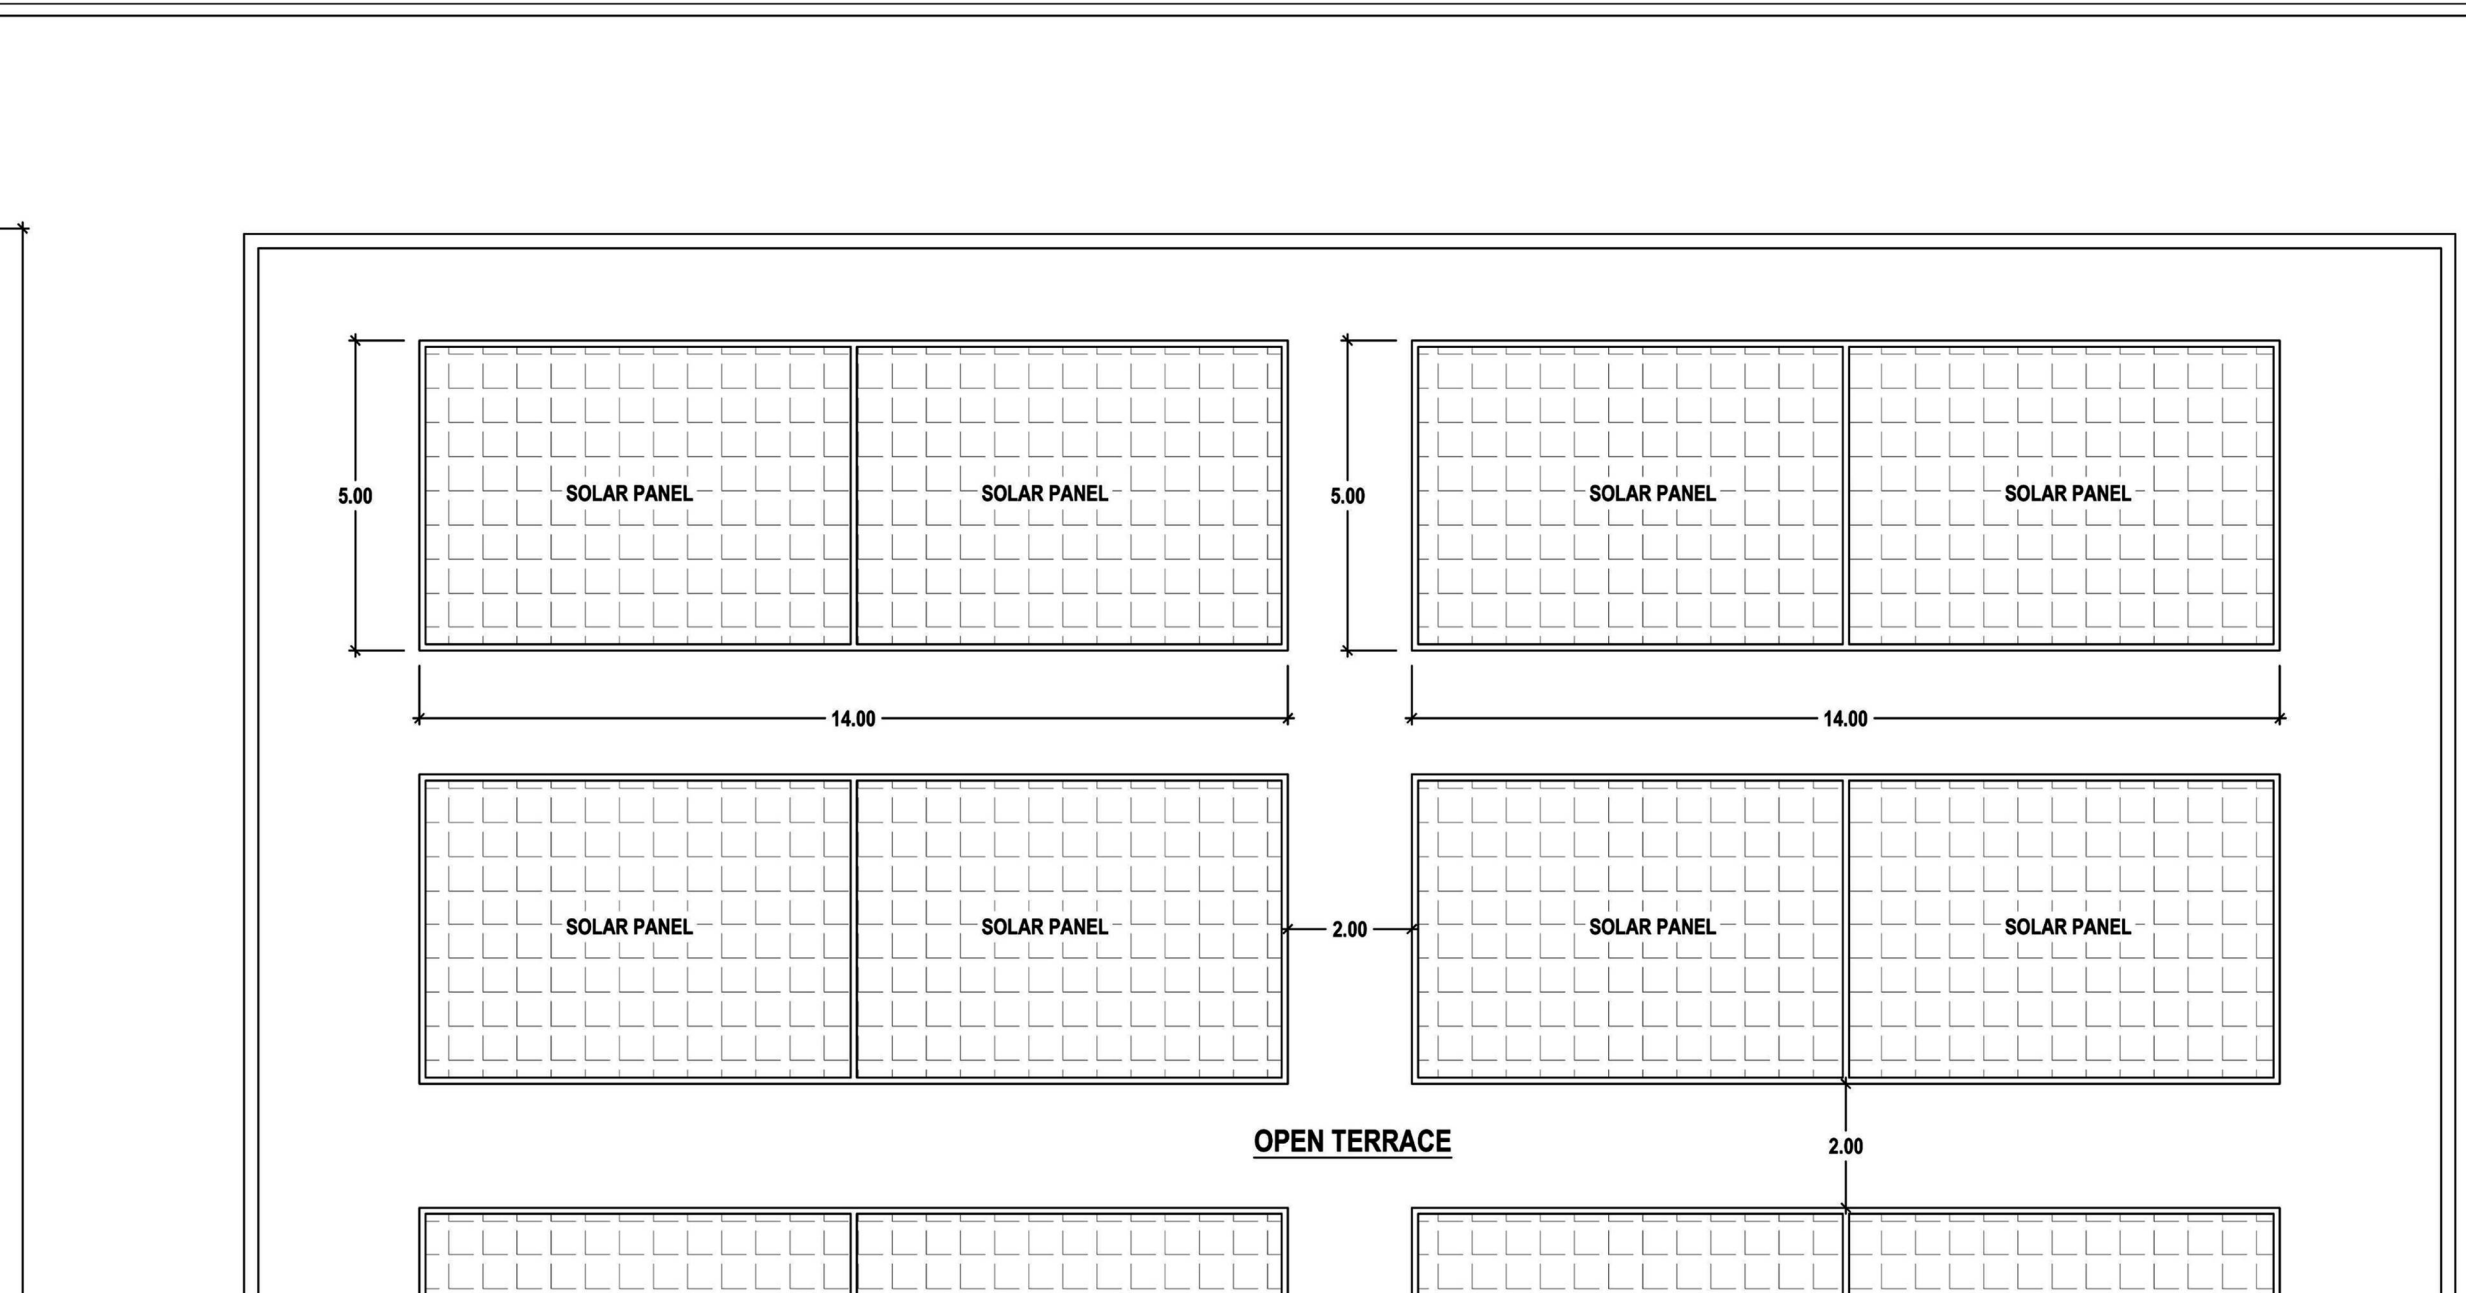
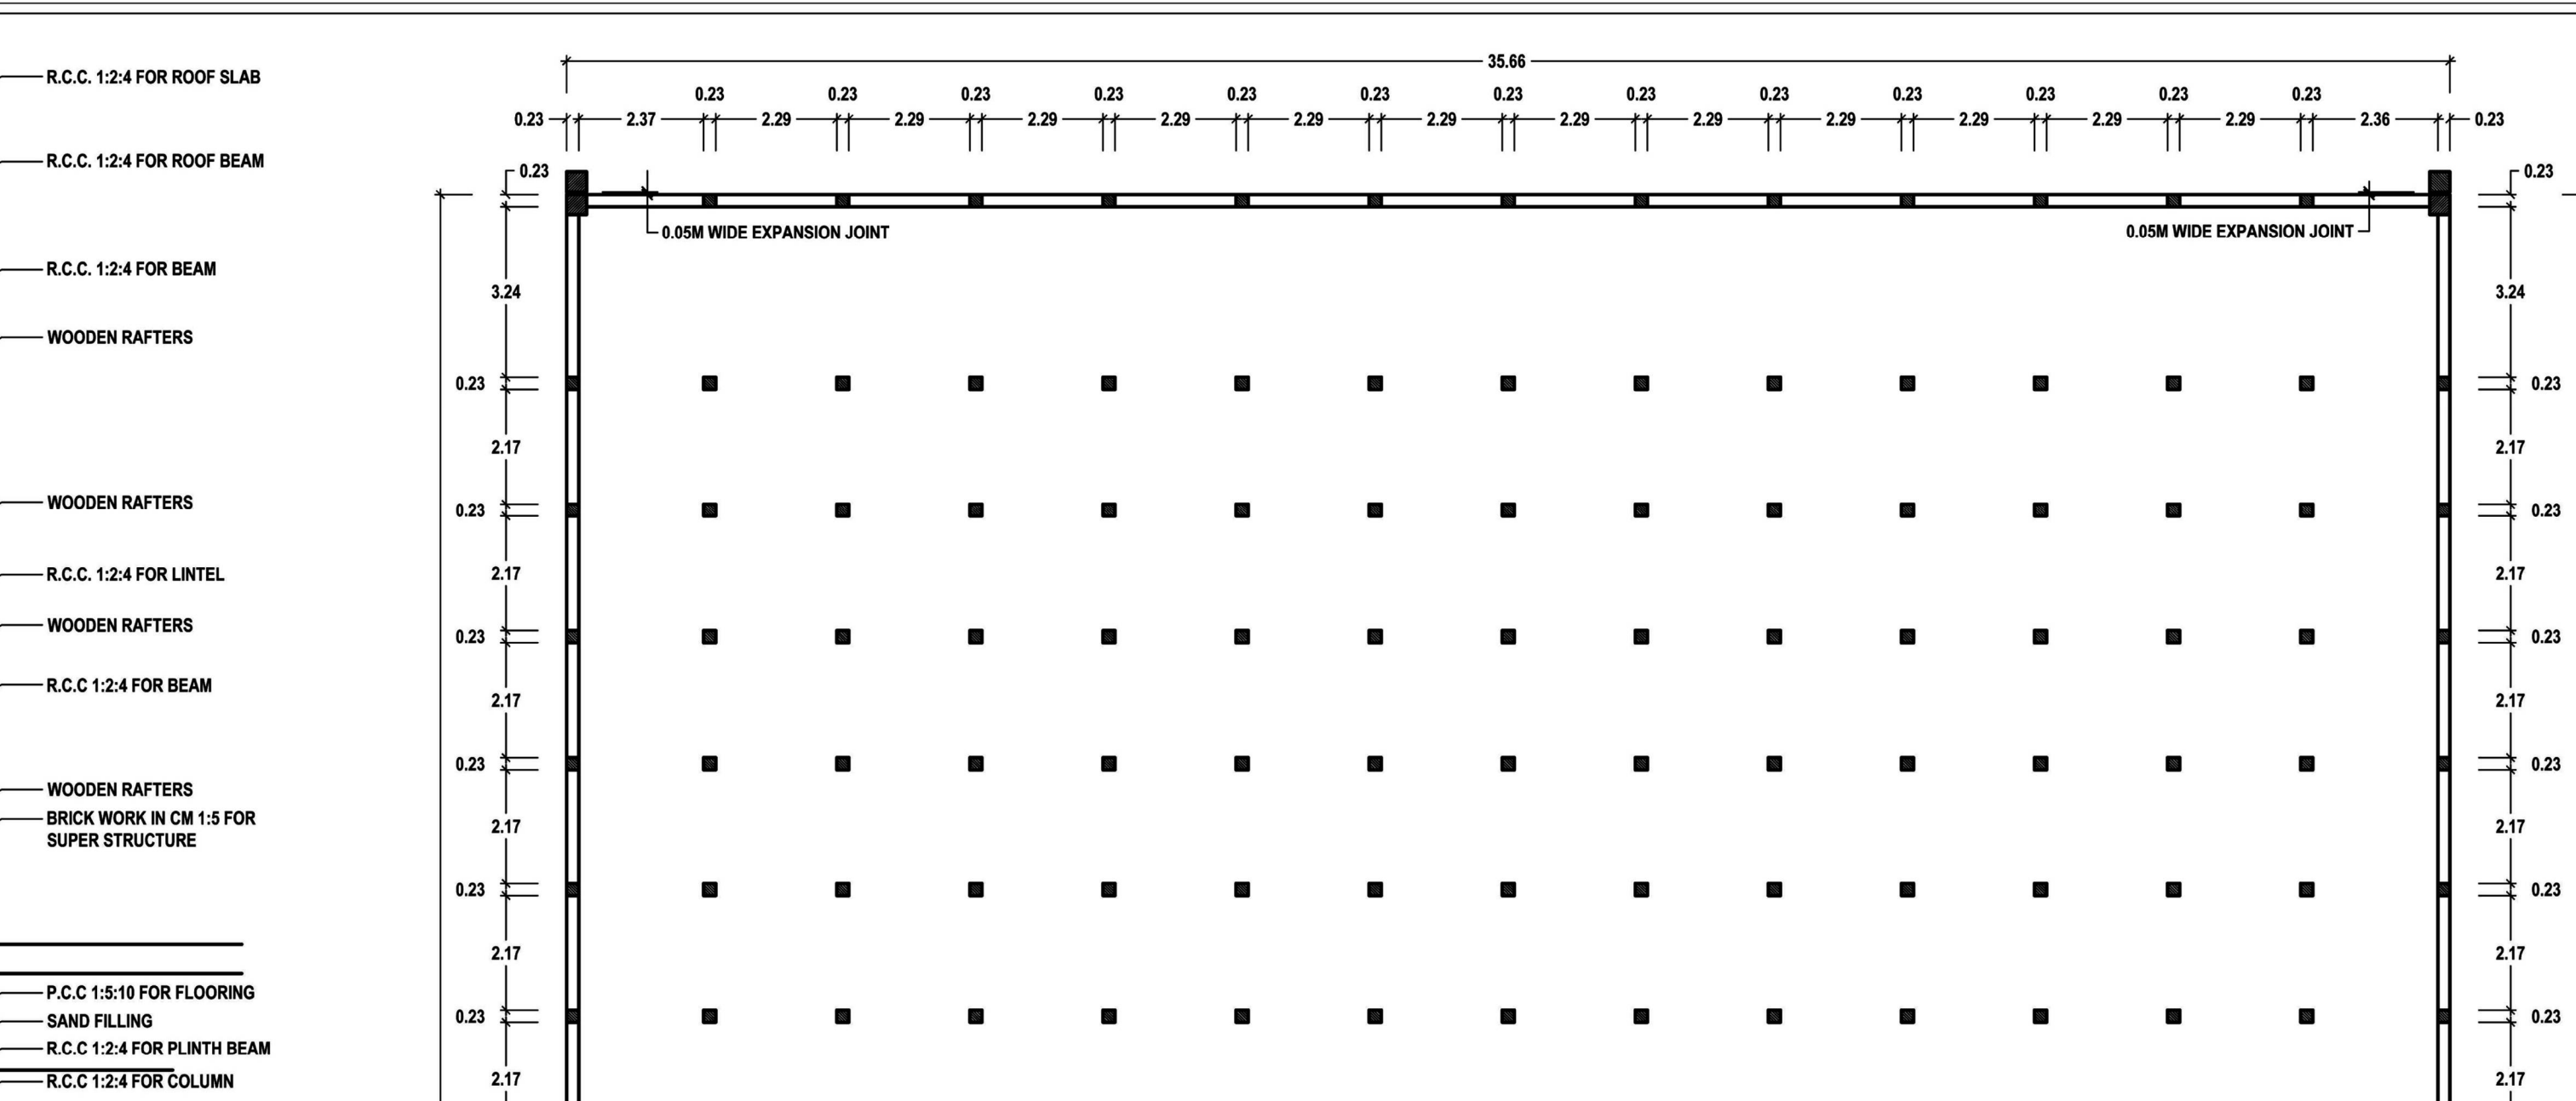
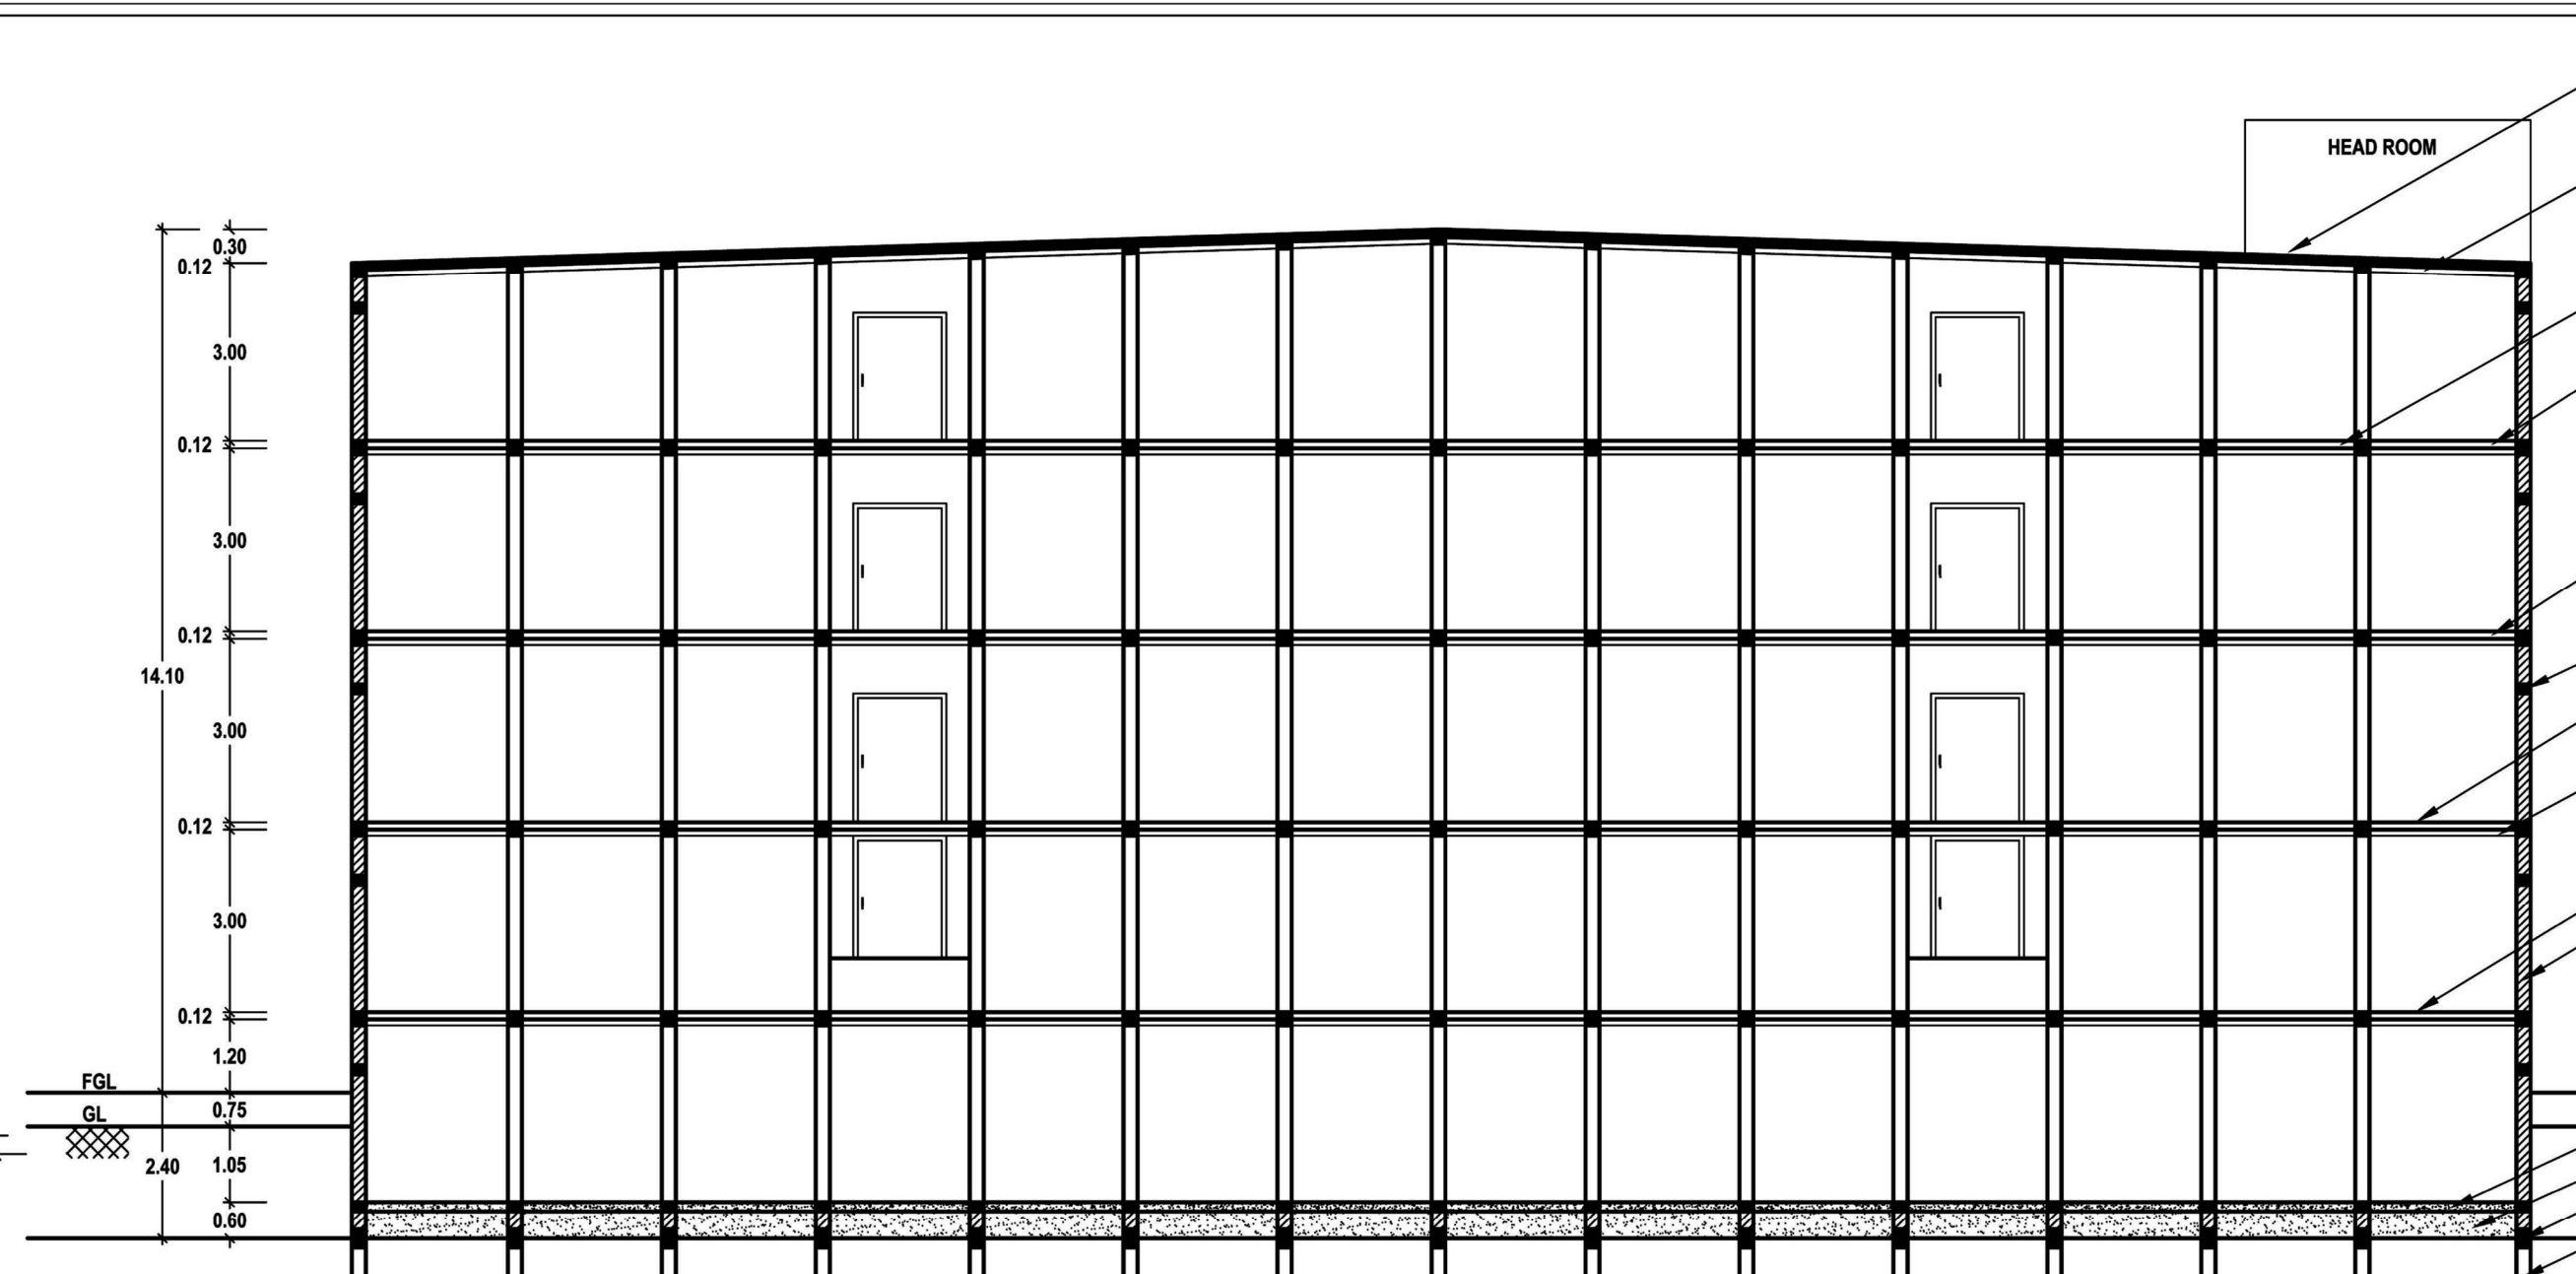


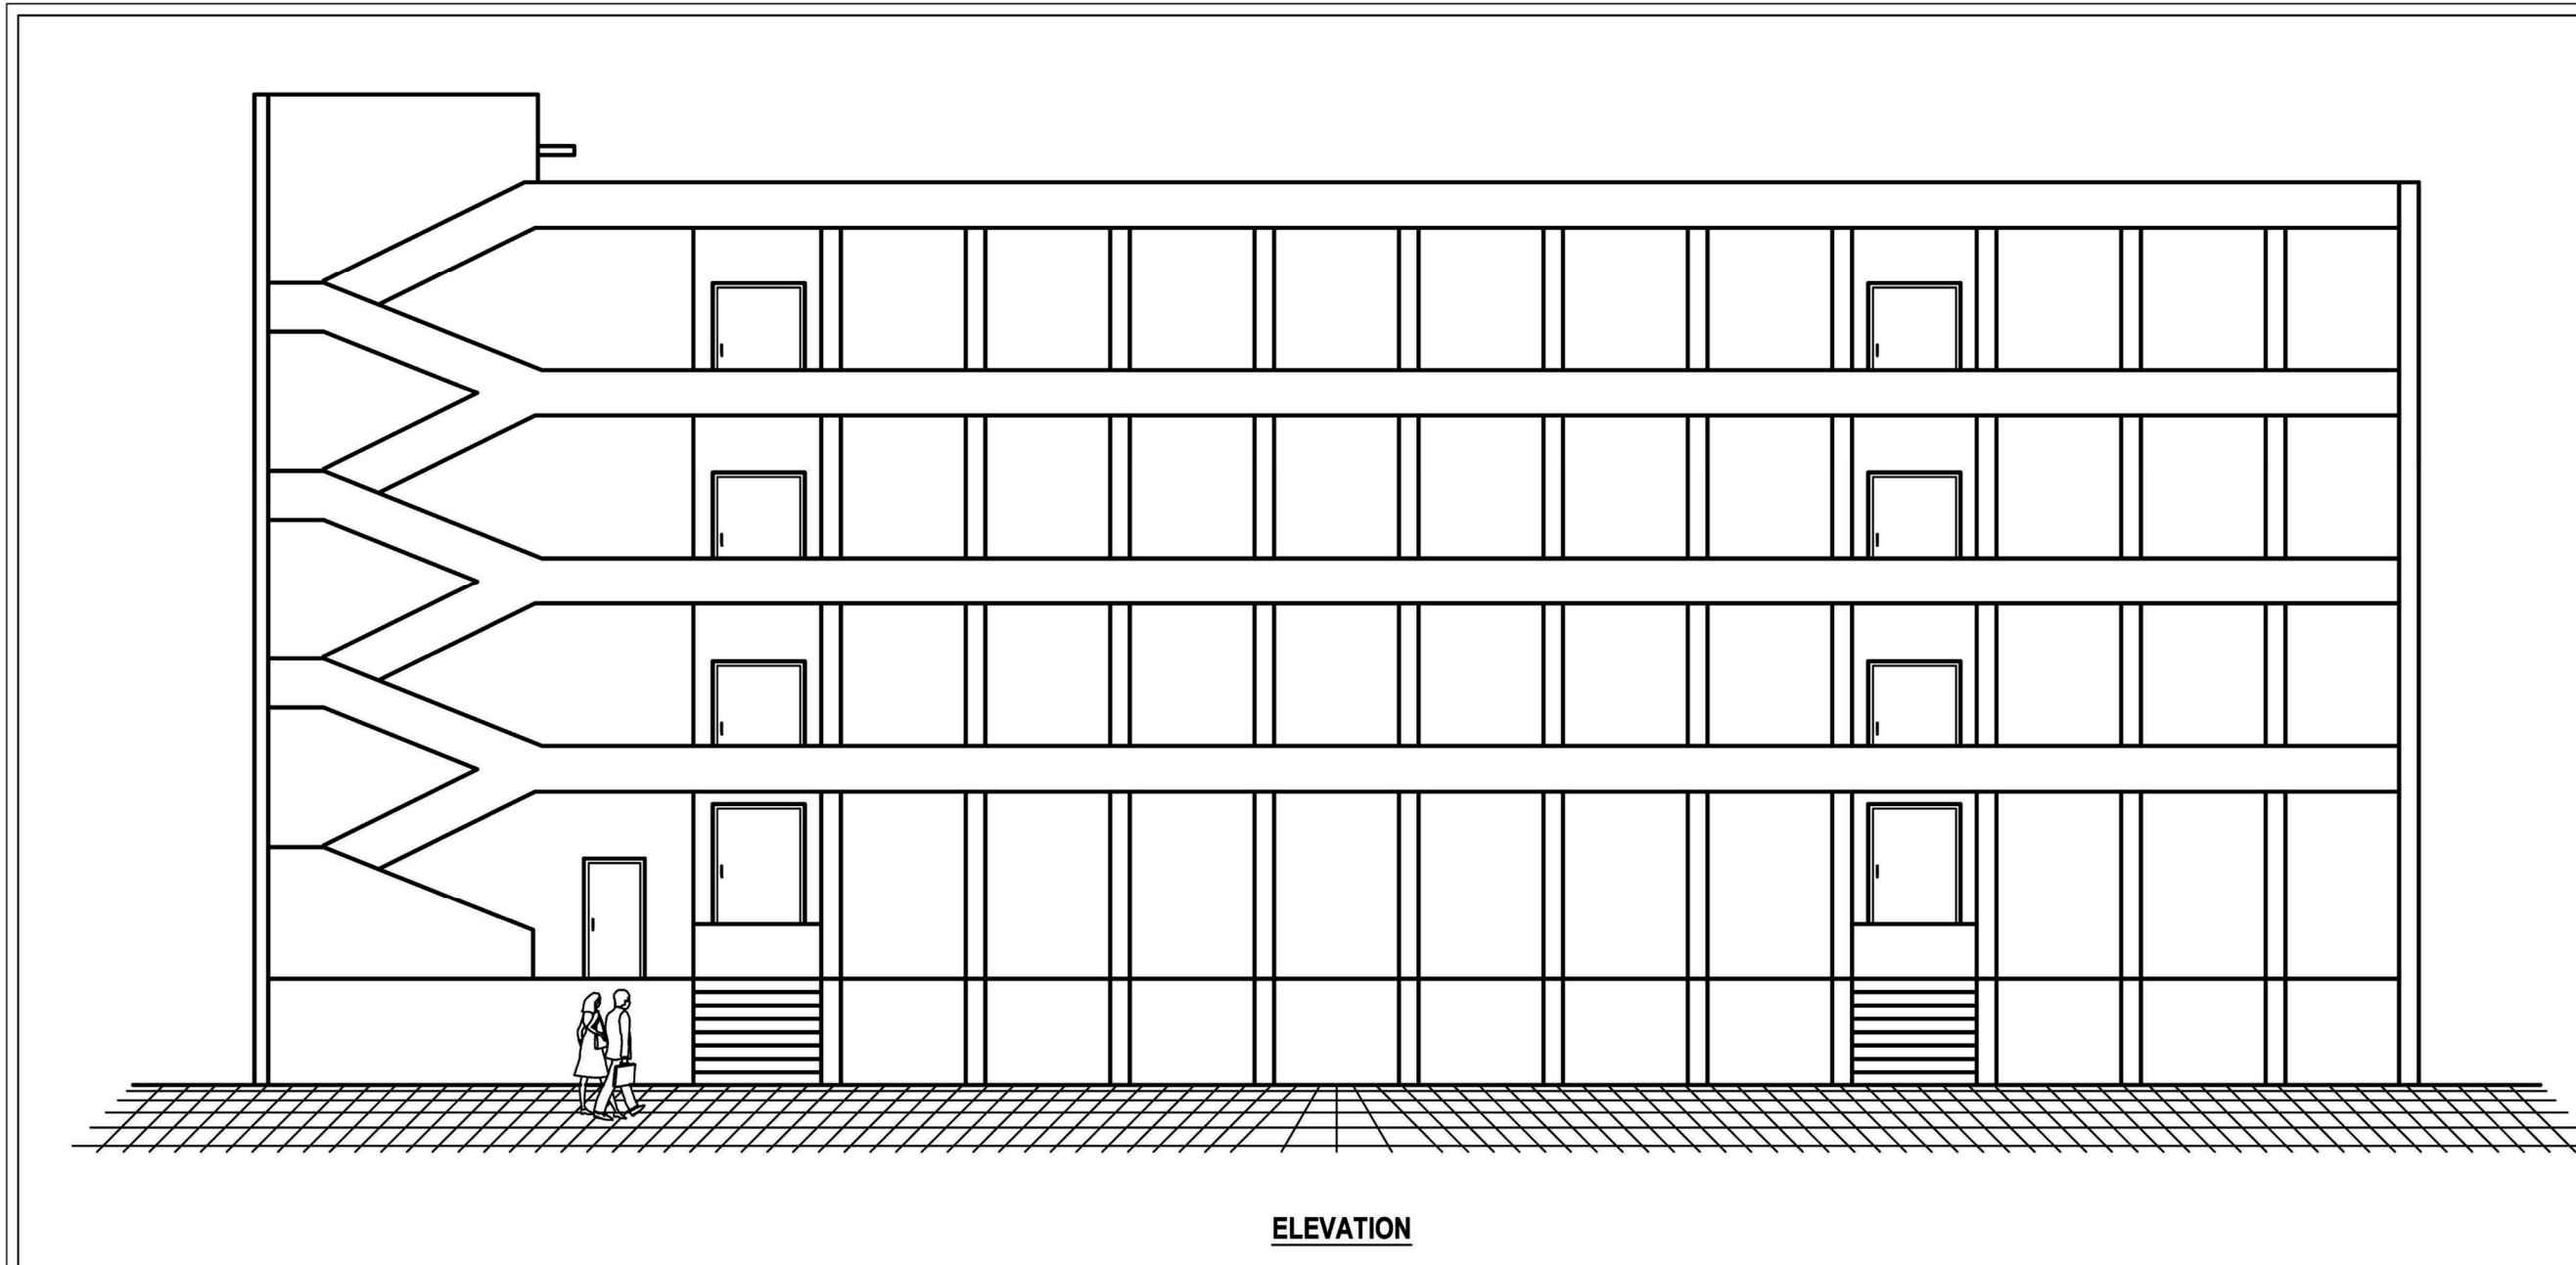

SCALE: 1:100 SHEET NO. 1

PLAN SHOWING THE EXISTING COLD STORAGE AND PROPOSED ADDITIONAL CONSTRUCTION OF INDUSTRIAL BUILDING USING 120 HP ELECTRICAL POWER IN SURVEY NOS. 3102B, 3103A, 3103B1, 3103B2, 3104A, 3104B1, 3104B2, 3105B, 3106B1, 3106B2 & 3106F2 AT E.C.R. ROAD, MELARASADI VILLAGE AND PANCHAYAT, OTTAPIDARAM TALUK, THOOTHUKUDI DISTRICT.

OWNER NAME:

1. M/s. SIGARAM COLD STORAGE LLP
2. Mr. G.BALAKRISHNAN
3. Mrs. B.CHITRA DEVI
4. Mr. A.RAKHAR SHARIEF
5. Mr. R.MUTHUKUMAR

OFFICE USE:

PLANNING PERMISSION

R.O. NO. SW/PA/0039/2023

SITE BOUNDARY SHOWN AS "1 TO 15"

PLANNING PERMISSION NO. 28/2023 (SW/PTUTY)

B.P.D.T.C.P. NO. 27/2023

SL. NO.	DESCRIPTION	Sq. M	Sq. Ft.
1.	COLD STORAGE	133.50	1439.91
2.	PROPOSED FSR AREA	133.50	1439.91
3.	TOTAL	267.00	2879.82

EXISTING FSR AREA

SL. NO.	DESCRIPTION	Sq. M	Sq. Ft.
1.	COLD STORAGE	148.22	1604.45
2.	BASEMENT FLOOR	172.21	1851.49
3.	GROUND FLOOR	148.22	1604.45
4.	FIRST FLOOR	148.22	1604.45
5.	SECOND FLOOR	148.22	1604.45
6.	THIRD FLOOR	148.22	1604.45
7.	FOURTH FLOOR	148.22	1604.45
8.	CASE INAKER ROOM	20.34	219.84
9.	WORKERS TOILET	20.34	219.84
10.	TOTAL	778.65	8379.39

NO. ESR AREA

SL. NO.	DESCRIPTION	Sq. M	Sq. Ft.
1.	COLD STORAGE	342.72	3673.76
2.	HEAD ROOM	51.40	552.84
3.	TOTAL	394.12	4226.60

TOTAL BUILD AREA 826.41 8975.32

For SIGARAM COLD STORAGE LLP

APPLICANT

D. SETHURAMAN, B.E., M.E., P.L.D., FDS, IEL, Registered Professional Engineer, OTTAPIDARAM TALUK, THOOTHUKUDI DISTRICT, TAMIL NADU.

REGISTERED GEO-TECH ENGINEER

REGISTERED STRUCTURAL ENGINEER

C. CHENNAIYAN, B.E., M.E., P.L.D., FDS, IEL, Registered Professional Engineer, OTTAPIDARAM TALUK, THOOTHUKUDI DISTRICT, TAMIL NADU.

REGISTERED ENGINEER