Verified RealEstate™

REFERENCE
75/2024

ISSUED
03 February 2025

PP APPROVAL RECORD

Planning Permission

Thoothukkudi

Thoothukkudi district, Tamil Nadu

APPROVAL TYPE
Building Plan

ISSUING AUTHORITY
Town Panchayat

PURPOSE
Commercial

The approval as the planning authority issued it, reproduced in full behind this page.

An approval speaks to what was sanctioned, not to what was built. Completion is a separate record.


Verified RealEstate™
3/350/2 Mettukuppam,
OMR Thoraipakkam,
Chennai 600 097, India

hello@verified.realestate
+91 9996 12 9996
verified.realestate


DIGITALLY VERIFIED RECORD


PLAN SHOWING THE PROPOSED CONSTRUCTION OF COMMERICIAL BUILDINGS IN R.S.NO: 229/7 , PATTA NO: 6003 , WARD NO: 17 IN TIRUNCHENDUR ROAD AT ARUMUGANERI & SPECIAL GRADE TOWN PANCHAYAT .

OWNER NAME : Mrs. M. VAIGAIVENI

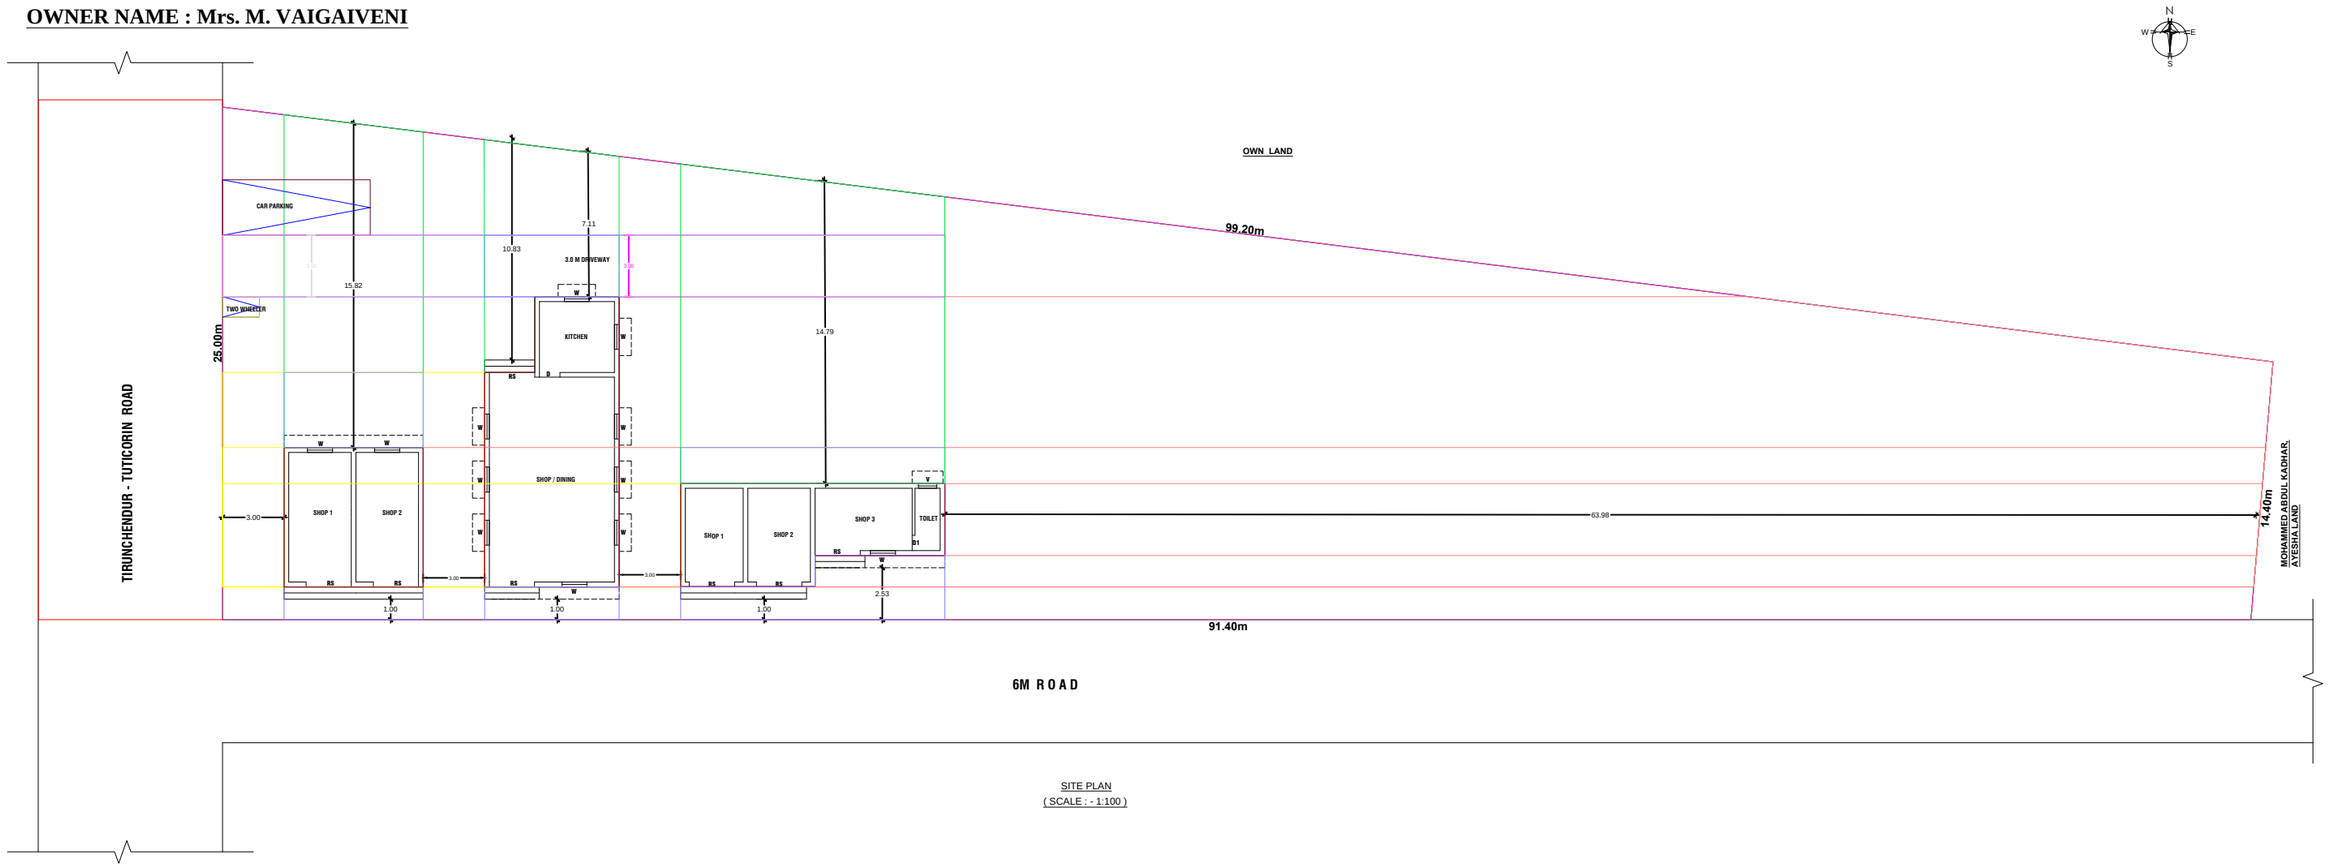


SITE PLAN
(SCALE : - 1:100)

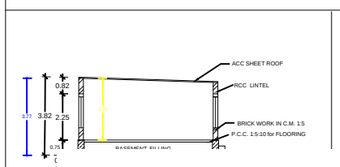


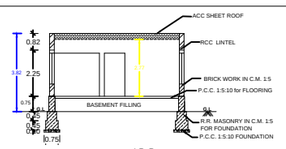

B-B

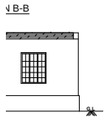


LEVATION 2

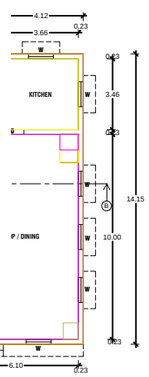


PLAN 1


PLAN 2

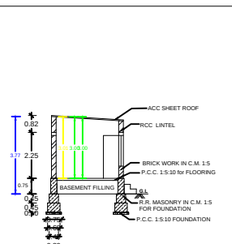


SECTION C-C

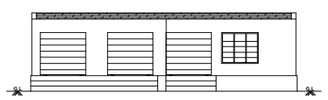


FRONT ELEVATION 3

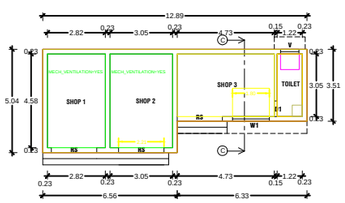


PLAN 3

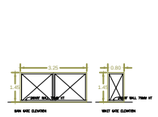

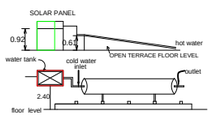



Details of solar water heating system

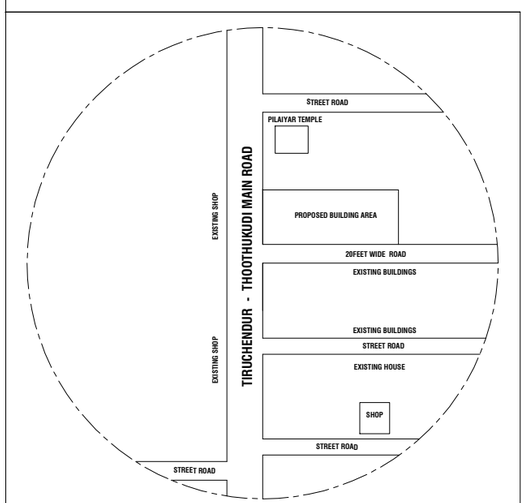


KEY PLAN



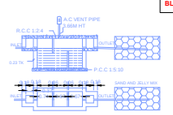


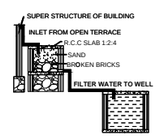

RAINWATER HARVESTING

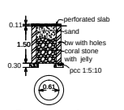

Percolation pit

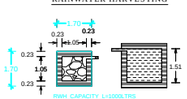

DETAILS OF FILTER BED & WELL

PLAN INFO
PLOT_AREA_M2=1873.00
AS_AT_SITE=1873.00
FMB_OR_PLR=1873.00
AS_PER_DOCUMENT=1873.00
SINGLE_FAMILY_BLDG=NO
CRZ=NO
SECURITY_ZONE=NO
ACCESS_WIDTH_M=25.00
WHETHER_GOVT_OR_AIDED_SCHOOL=NO
ROAD_WIDTH=9.00
ROAD_LENGTH=250
AVG_PLOT_DEPTH= 95.30
AVG_PLOT_WIDTH=19.70
MIN_PLOT_DEPTH=91.40
MIN_PLOT_WIDTH=14.40
LAND_USE_ZONE =COMMERCIAL
SURVEY_NO=229/7
PLOT_NO=0
PATTA_NO=6003
DISTRICT=THOOTHUKUDI
TALUK=TIRUCHENDUR
RWH_DECLARED=YES
BUILDING_NEAR_TO_RIVER=NO
AREA_TYPE=OTHERS
BUILDING_NEAR_MONUMENT=NO
BUILDING_NEAR_GOVT_BLDG=NO
PROVISION_FOR_GREEN_BUILDINGS_AND_SUSTAINABILITY=NO
FIRE_PROTECTION_AND_FIRE_SAFETY_REQUIREMENTS=YES
NOC_FOR_CONSTRUCTION_NEAR_MONUMENT=NO
NOC_FIRE_DEPT=NO
OSR_APPLICABLE=NO
JURISDICTION_TYPE=TOWN PANCHAYAT
IS_APPROVED_LAYOUT=NO
PREMIUM_FSI_REQUIRED=NO
IS_SWIMMING_POOL_EXISTS=NO
IF_HERITAGE_TOWN_LESSTHAN_1KM_RADIUS=NO
BLOCK_1_B-SHOP_MEMBER_COUNT=1
BLOCK_2_B-SHOP_MEMBER_COUNT=1
BLOCK_3_B-SHOP_MEMBER_COUNT=1

JOINERY DETAILS

D	-	DOOR	-	1.00 X 2.10
D1	-	DOOR	-	0.75 X 2.10
RS	-	ROLLING SHUTTER	-	2.20 X 2.10
W	-	WINDOW	-	1.22 X 1.37
W1	-	WINDOW	-	1.80 X 1.37
V	-	VENTILATOR	-	0.90 X 0.60

SETBACK DETAILS

SETBACK INDEX	REQUIRED	PROVIDED
FRONT SETBACK	3.00m	3.00m
REAR SETBACK	NIL	63.98m
SIDE SETBACK-1	1.00m	7.11m
SIDE SETBACK-2	1.00m	1.00m

ALL DIMENSION IN METER

COLOR INDEX & AREA DETAILS

AREA STATEMENT	SQ.MT	SQ.FT
APPLICANT SITE DOC	1873.00	20160.80
SUPER IMPOSED AREA	1873.00	20160.80
PRO. BUILDING AREA		
BUILDING 1	46.10	496.21
BUILDING 2	83.82	902.23
BUILDING 3	55.28	595.02
TOTAL PROPOSAL AREA	185.20	1993.47
OPEN SPACE	1687.80	18167.33
EXISTING BUILDING		
ROAD OR STREET		
TO BE REMOVED		

FLOOR SPACE INDEX

SUM OF ALL FLOOR AREA = 185.20
SITE AREA = 1873.00

FSI = SUM OF ALL FLOOR AREA / SITE AREA
=(185.20 / 1873.00) = 0.09 > 2

PARKING DETAILS

TOTAL PROPOSED AREA = 185.20
PROVIDED CAR = 1
PROVIDED TWO WHEELER = 1

M.Vaigai Veni

LAND AND BUILDING OWNER

S. Lawrence

S.LAWRENCE DCE, BE
Licensed Surveyor
Hope Construction
LF Main Road, Arumuganeri
Cell: 8148362096, 9003538742

REGISTERED ENGINEER.

OFFICE USE.

THE LANDLENS SUITE

Eight ways to know a piece of land before you pay for it.

This report covers one part of the picture. These cover the rest, drawn from the same government records, for any property in Tamil Nadu.

LandLens One
Ask anything about a property and get an answer grounded in live government records, with the sources shown.
/landlens/one

Verify My Land
Every record check run on one property and returned as a single report.
/landlens/verify-my-land

Legal Opinion
An advocate's written opinion on the title, built on the records we pull for it.
/landlens

One Map
Every layer on one map: the parcel, its boundary, zoning, water bodies and what sits around it.
/landlens/one/map

PriceMap
What land actually changed hands for around this plot, taken from the registered deeds.
/landlens/pricemap

Build Scope
What you are allowed to build here: floor space, height, coverage and setbacks.
/landlens/build-scope

Property Tracker
Watch a property and hear about it when something new is registered against it.
/landlens/property-tracker

Deal Room
Run the transaction in one place: documents, stamping, signatures and the parties.
/landlens/deal-room

FREE TOOLS · NO ACCOUNT NEEDED

Twenty-four checks you can run yourself, at no cost.

Records and verification

The registers themselves, read for you.

- Encumbrance Certificate
- Patta and Chitta
- Field Measurement Sketch
- EC Analyzer
- Bank charge check
- Court case search
- Seller background check
- Approval check by survey

Value and duty

What it is worth and what it costs to register.

- Guideline value by street
- Guideline value by survey
- Stamp duty and registration fees
- Capital gains
- Floor space index
- Area unit converter

Zoning and land use

What the plan says can happen on this land.

- Land use zone finder
- CMDA land use check
- Coastal regulation zone
- Master plan check
- Water bodies finder
- Airport height clearance

Registers and directories

Who holds it, and which office keeps the record.

- Find your registering office
- Temple property check
- Waqf property check
- RERA register

Every free tool
/tools

Services we run for you
/services

The LandLens suite
/landlens/one

Verified RealEstate™

Every claim in this document traces back to a government record.

- Legal opinions, due diligence and title verification
- Building plan, layout and sub-division approvals
- Completion and occupancy certificates, regularisation
- Escrow, negotiation and NRI property management
- Land survey, soil testing, architecture and construction

Verified RealEstate
3/350/2 Mettukuppam,
OMR Thoraipakkam,
Chennai 600 097, India
hello@verified.realestate
+91 9996 12 9996

Prepared from the registers named on the page each finding sits on. Where a register could not be read, this document says so in its place rather than leaving the gap to be read as a clean result.