

PP

APPROVAL RECORD

Planning Permission

Manthithoppu
Thoothukkudi district, Tamil Nadu

APPROVAL TYPE
Building Plan

ISSUING AUTHORITY
Rural Panchayat


PURPOSE
Residential

The approval as the planning authority issued it, reproduced in full behind this page.


An approval speaks to what was sanctioned, not to what was built. Completion is a separate record.

PLAN SHOWING THE PROPOSED CONSTRUCTION OF A DWELLING HOUSE IN SURVEY NO:31/2, 31/3, "KRISHNA NAGAR", C-BLOCK, PLOT NO-55, AT MANTHITHOPPU VILLAGE & PANCHAYAT, KOVILPATTI UNION & TALUK, THOOTHUKUDI DISTRICT.


APPLICANT NAME : Mr.S.SENTHIL NATHAN,
S/o.Thiru.SUBBAIAH,

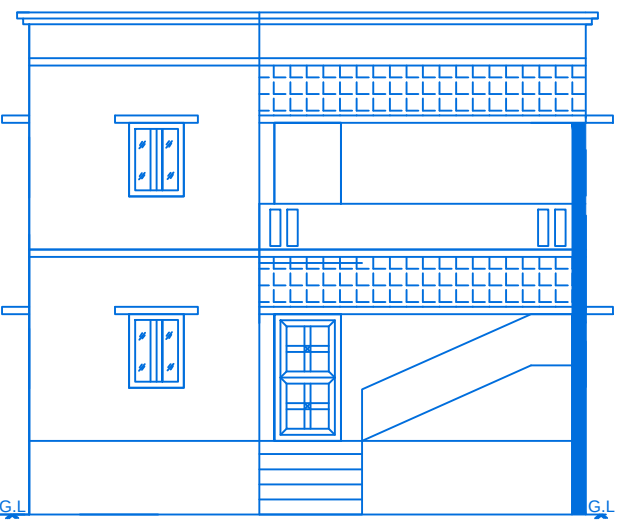


FRONT ELEVATION

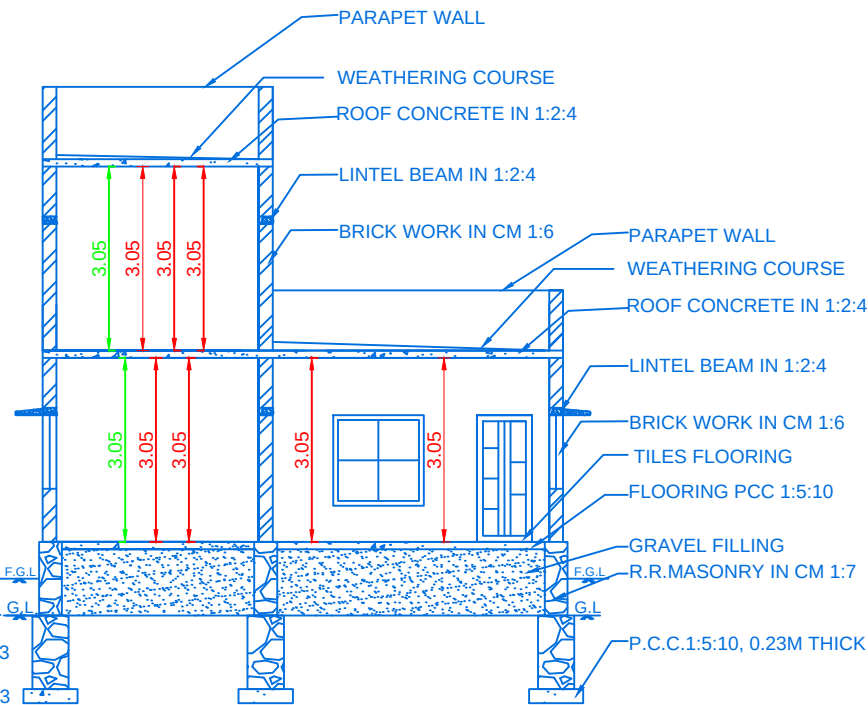


SECTION ON - AA

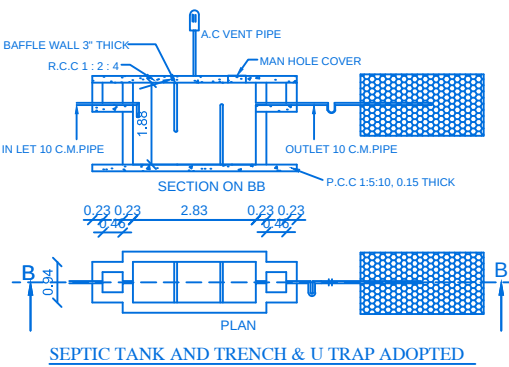


SEPTIC TANK AND TRENCH & U TRAP ADOPTED

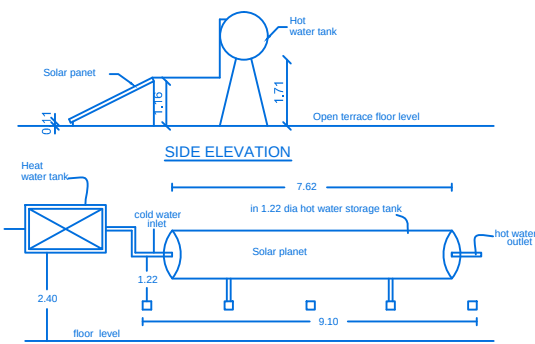


SOLAR WATER HEATER PLANT

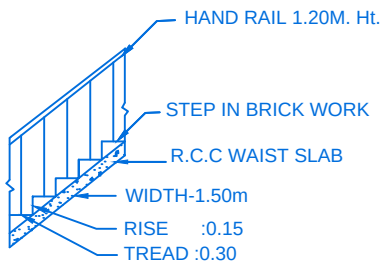


STAIR DETAIL

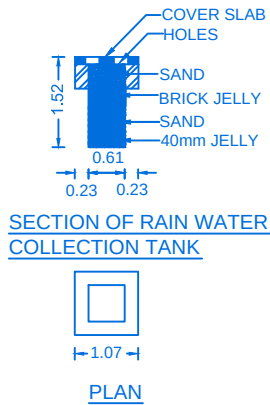


PLAN

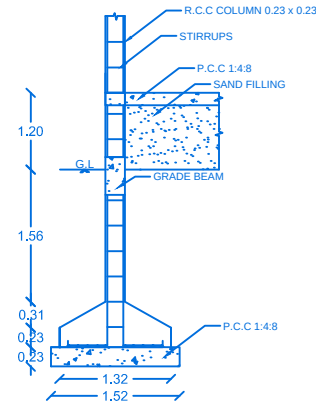

COLUMN DETAIL

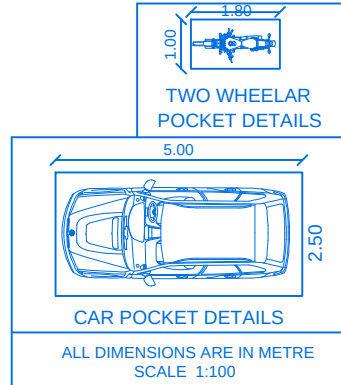

CAR POCKET DETAILS

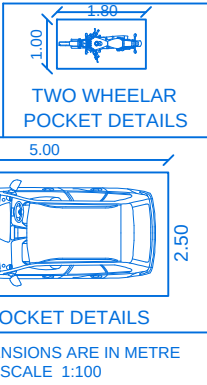

TWO WHEELAR POCKET DETAILS

FSI DETAILS	PROPOSED	PERMISSIBLE
TOTAL PLINTH AREA	94.68	0.42
PLOT AREA	222.96	2.00

PARKING CALCULATION:

NO. OF CAR & BIKE POCKETS PROVIDED	FLOOR AREA IN G.F = 94.68 sq.mt. FLOOR AREA IN F.F = 70.87 sq.mt.
------------------------------------	--

TOTAL F.A BELOW 150 sq.mt. = 1 CAR PARKING

PARKING REQUIRED :-	PARKING PROVIDED :-
NO. OF CAR POCKETS : 1 No	NO. OF CAR POCKETS : 1 No
NO. OF BIKE POCKETS : 2 No	NO. OF BIKE POCKETS : 2 No

COLOR INDEX	
PARTY'S SITE	
PROPOSED BUILDING	
EXG. BUILDINGS	
ROAD AND STREET	

AREA DETAILS		
AREA	SQ.MT.	SQ.FT.
AREA OF SITE	223.04	2400.00
AREA OF BUILDING IN G.F	94.68	1019.14
AREA OF PORTICO AND STAIR IN G.F	21.59	232.39
AREA OF BUILDING IN F.F	70.87	762.84
AREA OF OPEN TO SKY	106.77	1148.47

JOINERY DETAILS		
SYMBOLS	DESCRIPTION	SIZES
M.D	MAIN DOOR	1.20 x 2.10
D	DOOR	1.00 x 2.10
D1	DOOR	0.76 x 2.10
KW	WINDOW	1.50 x 1.50
W	WINDOW	1.50 x 1.50
W1	WINDOW	1.83 x 1.83
V	VENTILATOR	0.91 x 0.61

NOTE:
TO PROVIDE RAIN WATER HARVESTING ARRANGMENTS IN THE PROPOSAL CONSTRUCTION AS PER PLAN


Signature of the Registered Engineer

APPLICANT


Dr. D. KALIRAJ, U.E.
Consulting Engineer & Licensed Surveyor
Reg. No. 137/A/2018/00009
K&J Engineering Constructions
18/63, Vignapatti V.E.P. Complex,
First Floor, KOVILPATTI - 635 001.
Cell No: 98425 38826

REGISTERED ENGINEER


PLAN INFO
PLOT_AREA_M2=222.96
AS_AT_SITE=222.96
FMB_OR_PLR=4617.81
AS_PER_DOCUMENT=223.04
DISTRICT=THOOTHUKUDI
TALUK=KOVILPATTI
SURVEY_NO=31/2,3
PATTAN_NO=2329,2855
IS_SWIMMING_POOL_EXISTS=NO
IS_APPROVED_LAYOUT=YES
SINGLE_FAMILY_BLDG=YES
CRZ=NO
SECURITY_ZONE=NO
ACCESS_WIDTH_M=7.62
ROAD_WIDTH=7.62
ROAD_LENGTH=12.19
AVG_PLOT_DEPTH= 12.19
AVG_PLOT_WIDTH= 18.29
LAND_USE_ZONE = RESIDENTIAL
PLOT_NO=55
RWH_DECLARED=YES
OSR_APPLICABLE=NO
OSR_SURR_BUYBACK_RETAIN=NO
PREMIUM_FSI_REQUIRED=NO
BUILDING_NEAR_TO_RIVER=NO
AREA_TYPE=OTHERS
BUILDING_NEAR_MONUMENT=NO
BUILDING_NEAR_GOVT_BLDG=NO
PROVISION_FOR_GREEN_BUILDINGS_AND_SUSTAINABILITY=YES
FIRE_PROTECTION_AND_FIRE_SAFETY_REQUIREMENTS=YES
JURISDICTION_TYPE=PANCHAYATUNION
IF_HERITAGE_TOWN_LESSTHAN_1KM_RADIUS=NO

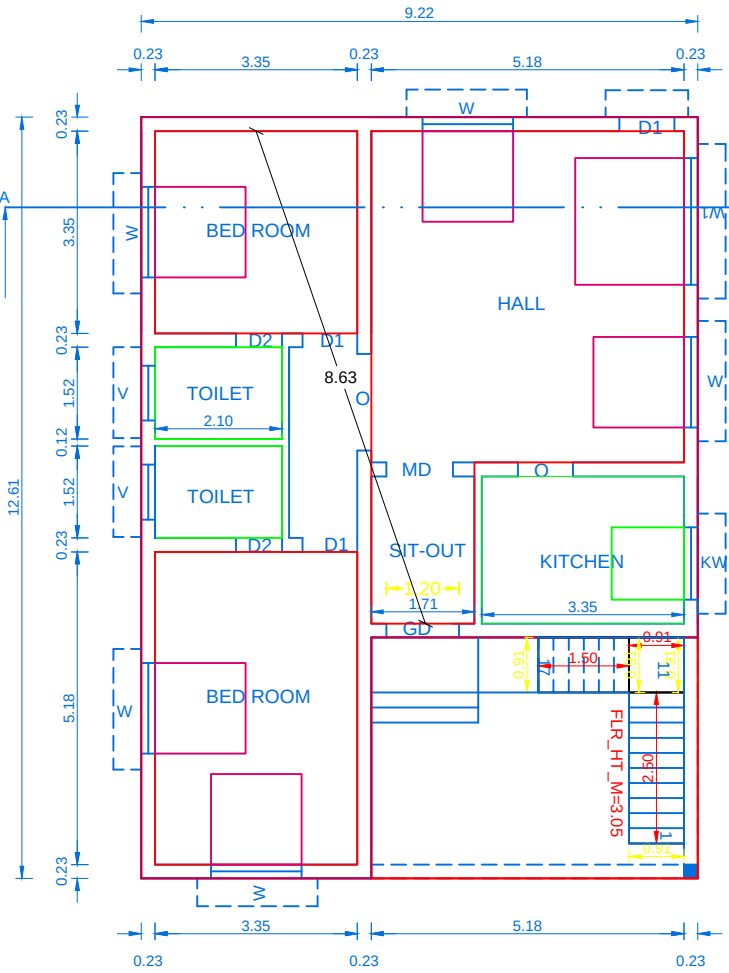


GROUND FLOOR PLAN

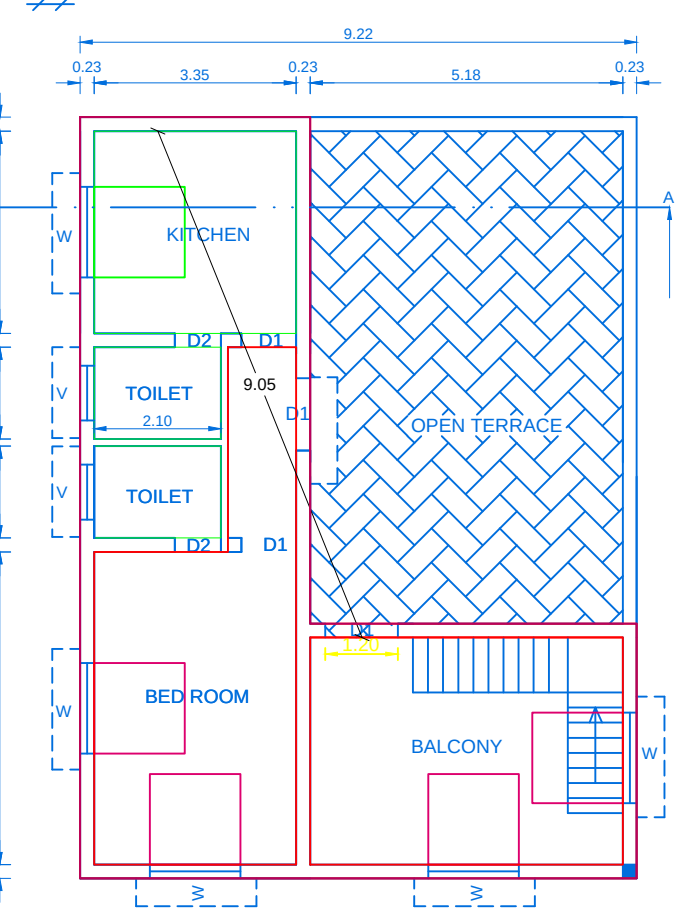


FIRST FLOOR PLAN

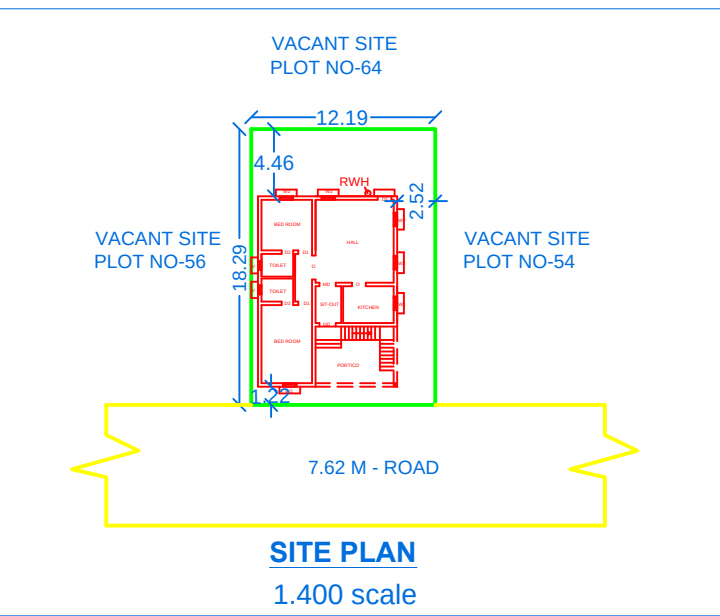

SITE PLAN
1.400 scale

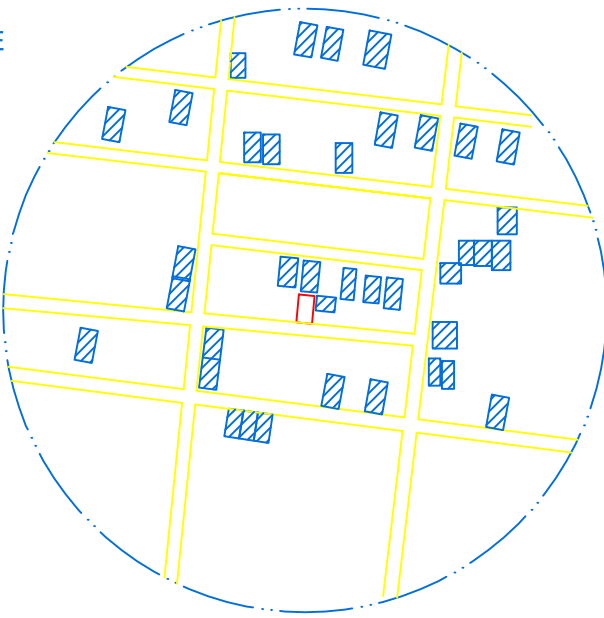

TOPO PLAN
SCALE 1:5000

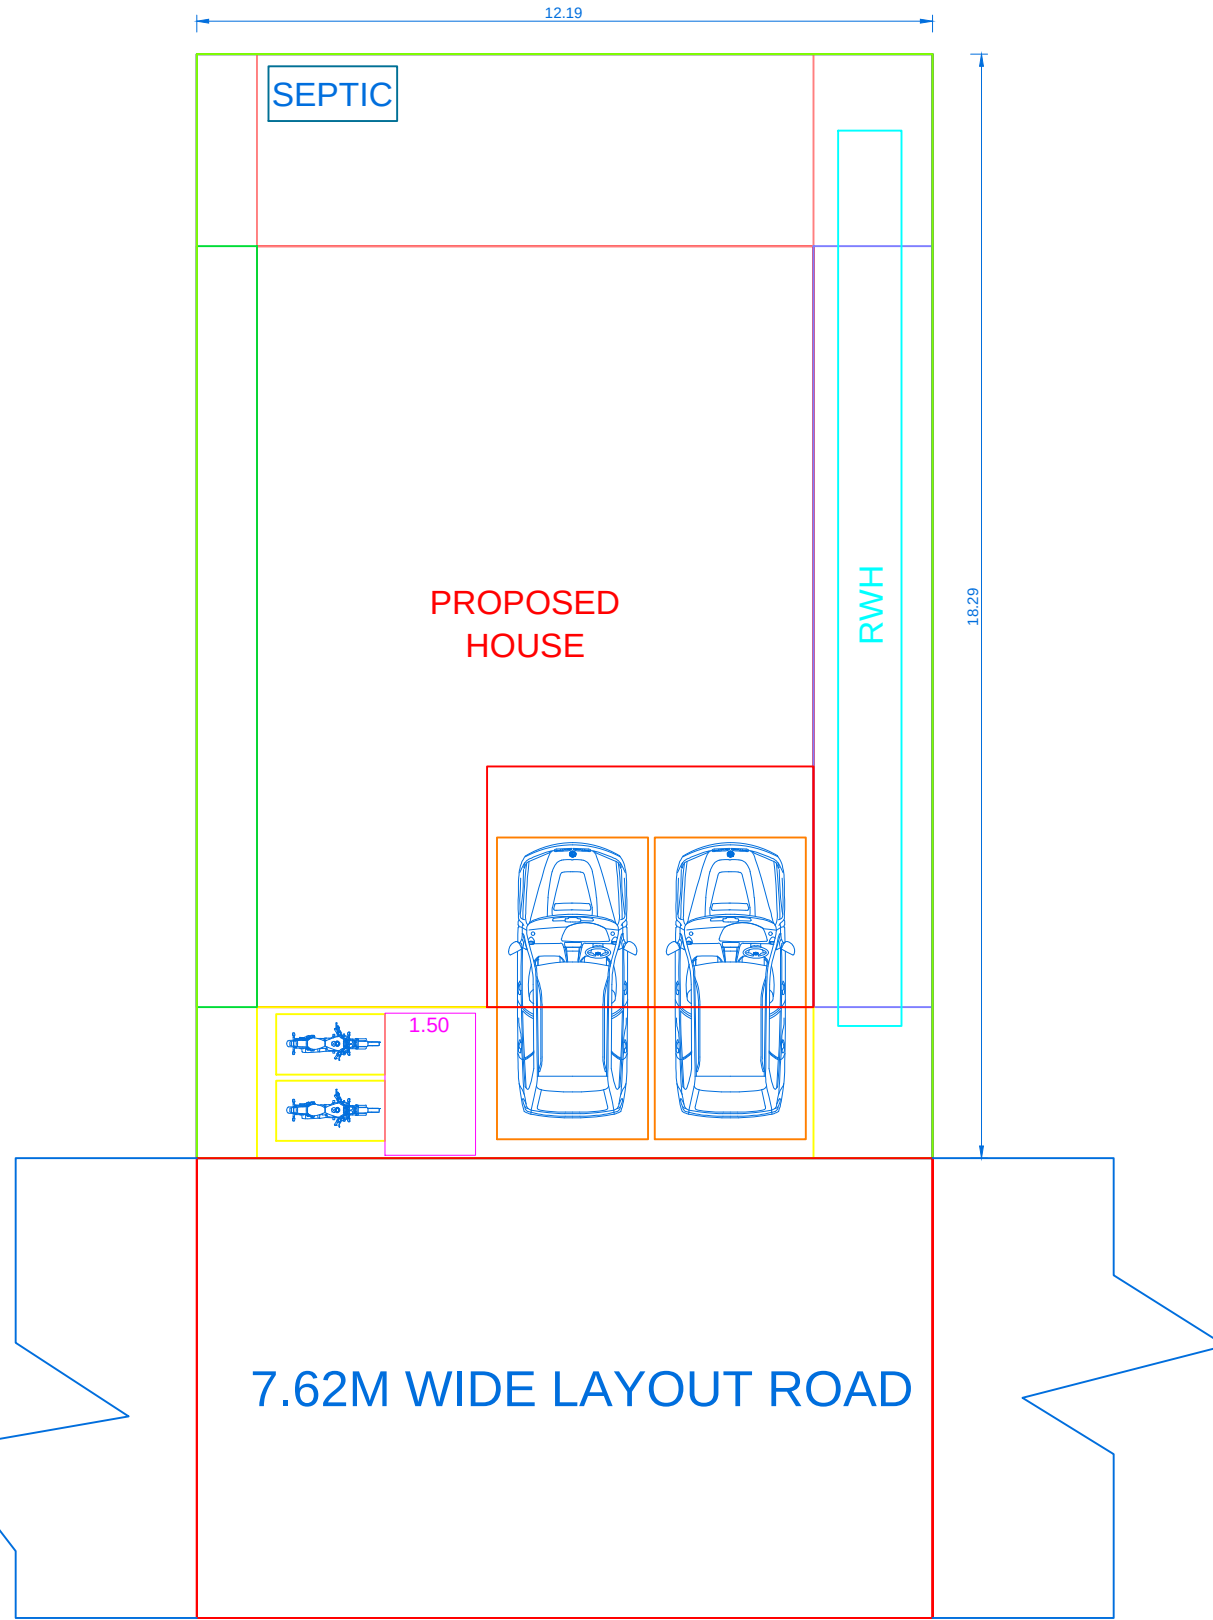

7.62M WIDE LAYOUT ROAD

Eight ways to know a piece of land before you pay for it.

This report covers one part of the picture. These cover the rest, drawn from the same government records, for any property in Tamil Nadu.

LandLens One

Ask anything about a property and get an answer grounded in live government records, with the sources shown.

[/landlens/one](#)



Verify My Land

Every record check run on one property and returned as a single report.

[/landlens/verify-my-land](#)



Legal Opinion

An advocate's written opinion on the title, built on the records we pull for it.

[/landlens](#)



One Map

Every layer on one map: the parcel, its boundary, zoning, water bodies and what sits around it.

[/landlens/one/map](#)



PriceMap

What land actually changed hands for around this plot, taken from the registered deeds.

[/landlens/pricemap](#)



Build Scope

What you are allowed to build here: floor space, height, coverage and setbacks.

[/landlens/build-scope](#)



Property Tracker

Watch a property and hear about it when something new is registered against it.

[/landlens/property-tracker](#)



Deal Room

Run the transaction in one place: documents, stamping, signatures and the parties.

[/landlens/deal-room](#)



Twenty-four checks you can run yourself, at no cost.

Records and verification

The registers themselves, read for you.

Encumbrance Certificate

Patta and Chitta

Field Measurement Sketch

EC Analyzer

Bank charge check

Court case search

Seller background check

Approval check by survey

Value and duty

What it is worth and what it costs to register.

Guideline value by street

Guideline value by survey

Stamp duty and registration fees

Capital gains

Floor space index

Area unit converter

Zoning and land use

What the plan says can happen on this land.

Land use zone finder

CMDA land use check

Coastal regulation zone

Master plan check

Water bodies finder

Airport height clearance

Registers and directories

Who holds it, and which office keeps the record.

Find your registering office

Temple property check

Waqf property check

RERA register



Every free tool
/tools



Services we run
for you
/services



The LandLens
suite
/landlens/one



Every claim in this document traces back to a government record.

Legal opinions, due diligence and title verification

Building plan, layout and sub-division approvals

Completion and occupancy certificates, regularisation

Escrow, negotiation and NRI property management

Land survey, soil testing, architecture and construction

Verified RealEstate
3/350/2 Mettukuppam,
OMR Thoraipakkam,
Chennai 600 097, India
hello@verified.realestate
+91 9996 12 9996

Prepared from the registers named on the page each finding sits on. Where a register could not be read, this document says so in its place rather than leaving the gap to be read as a clean result.

