



PLAN SHOWING THE PROPOSED CONSTRUCTION OF A DWELLING HOUSE BUILDING IN SURVEY NO: 119/3

AT KUMARAGIRI PUDUKOTTAI VILLAGE AND PANCHAYAT, TUTICORIN DIST.



OWNER NAME :- Mr. V.ALAGU MAHARAJA

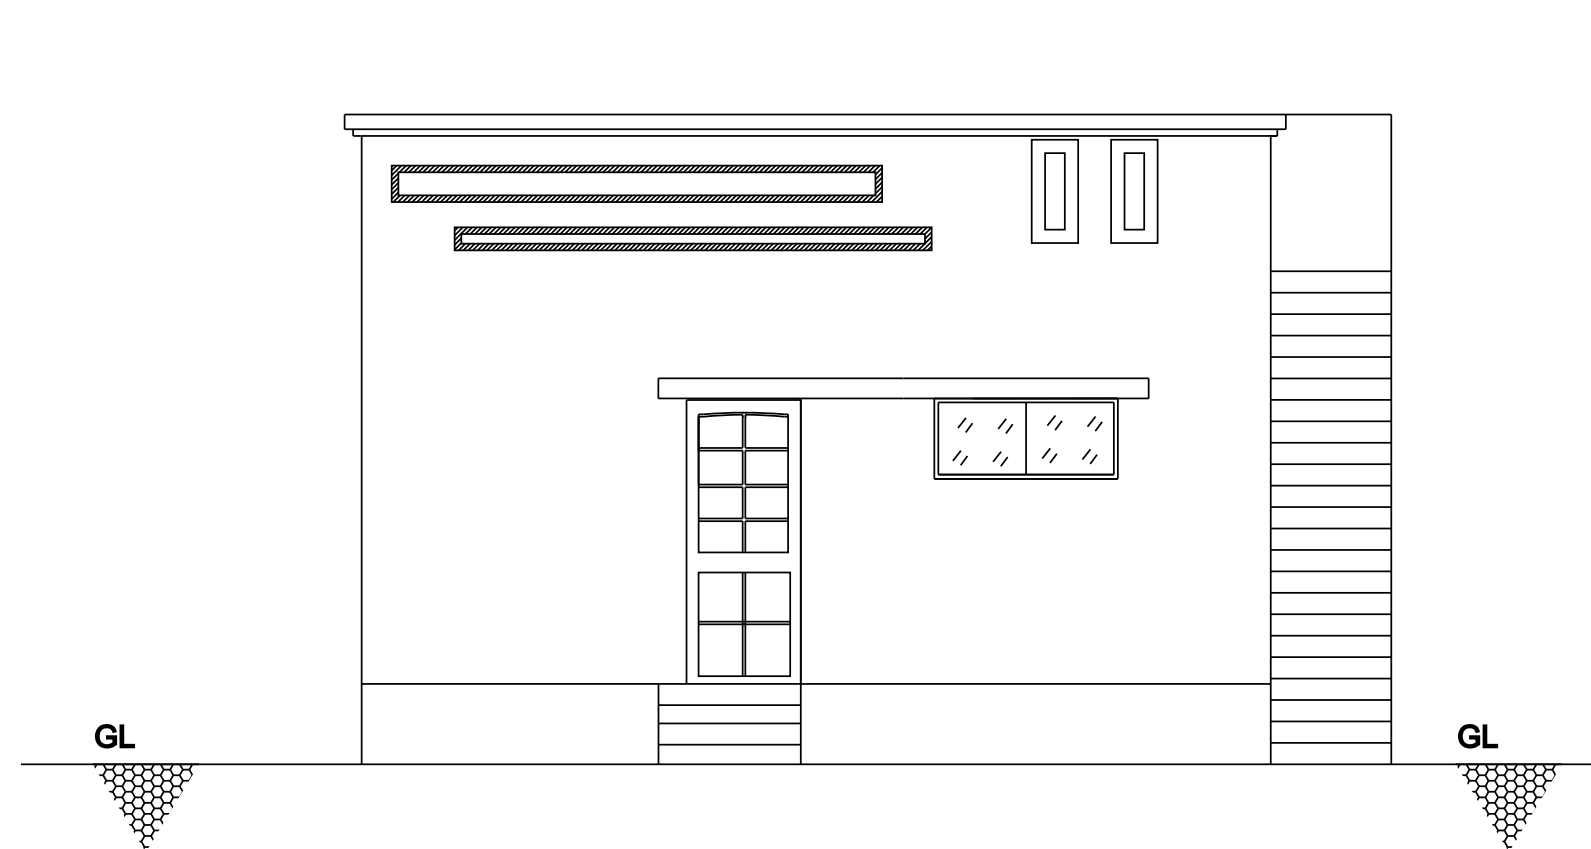



ELEVATION

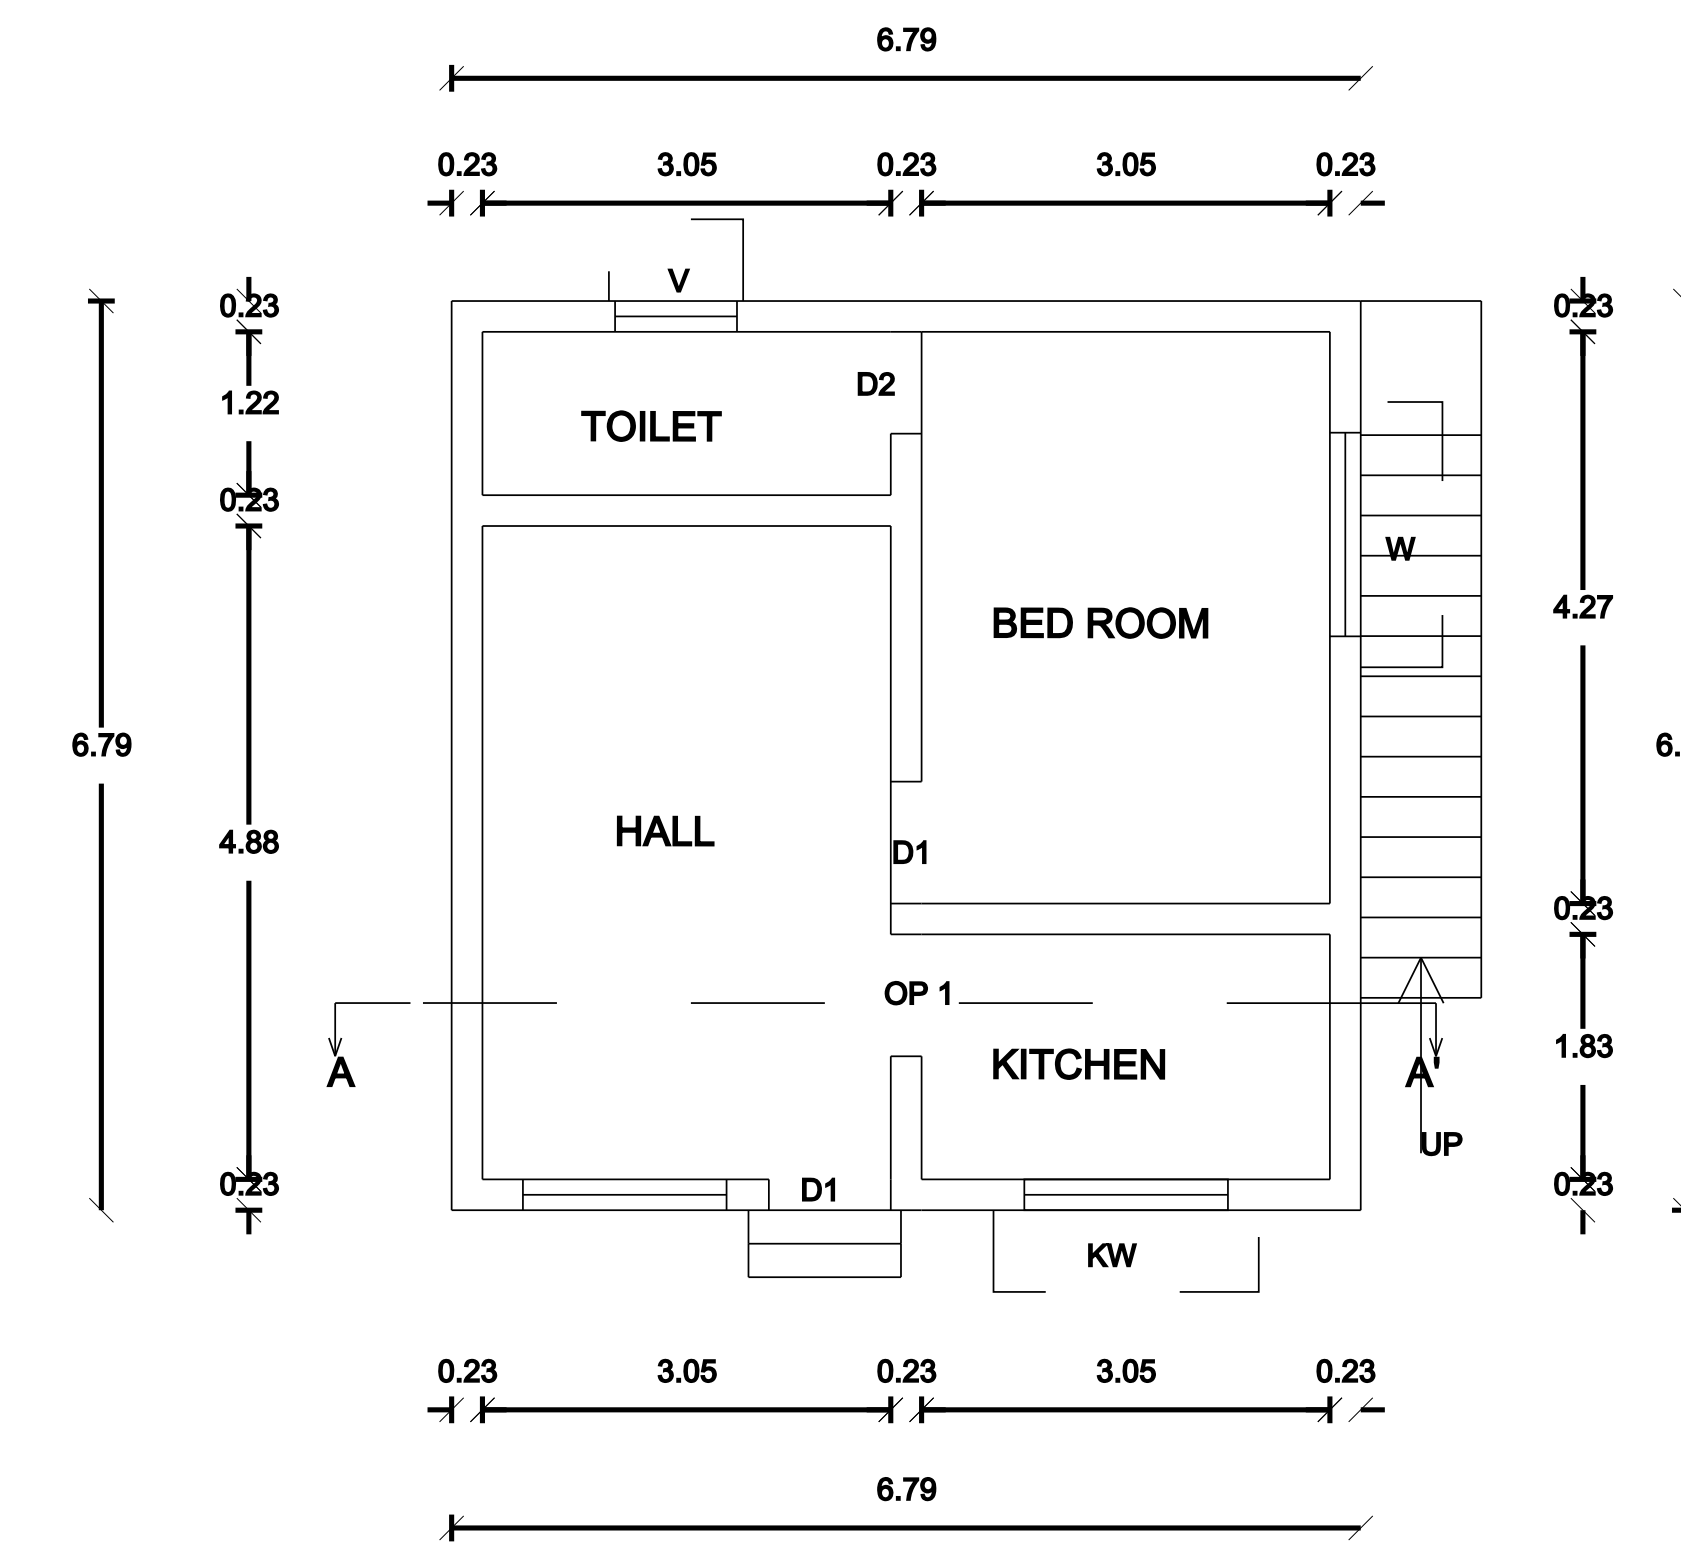


GROUND FLOOR PLAN

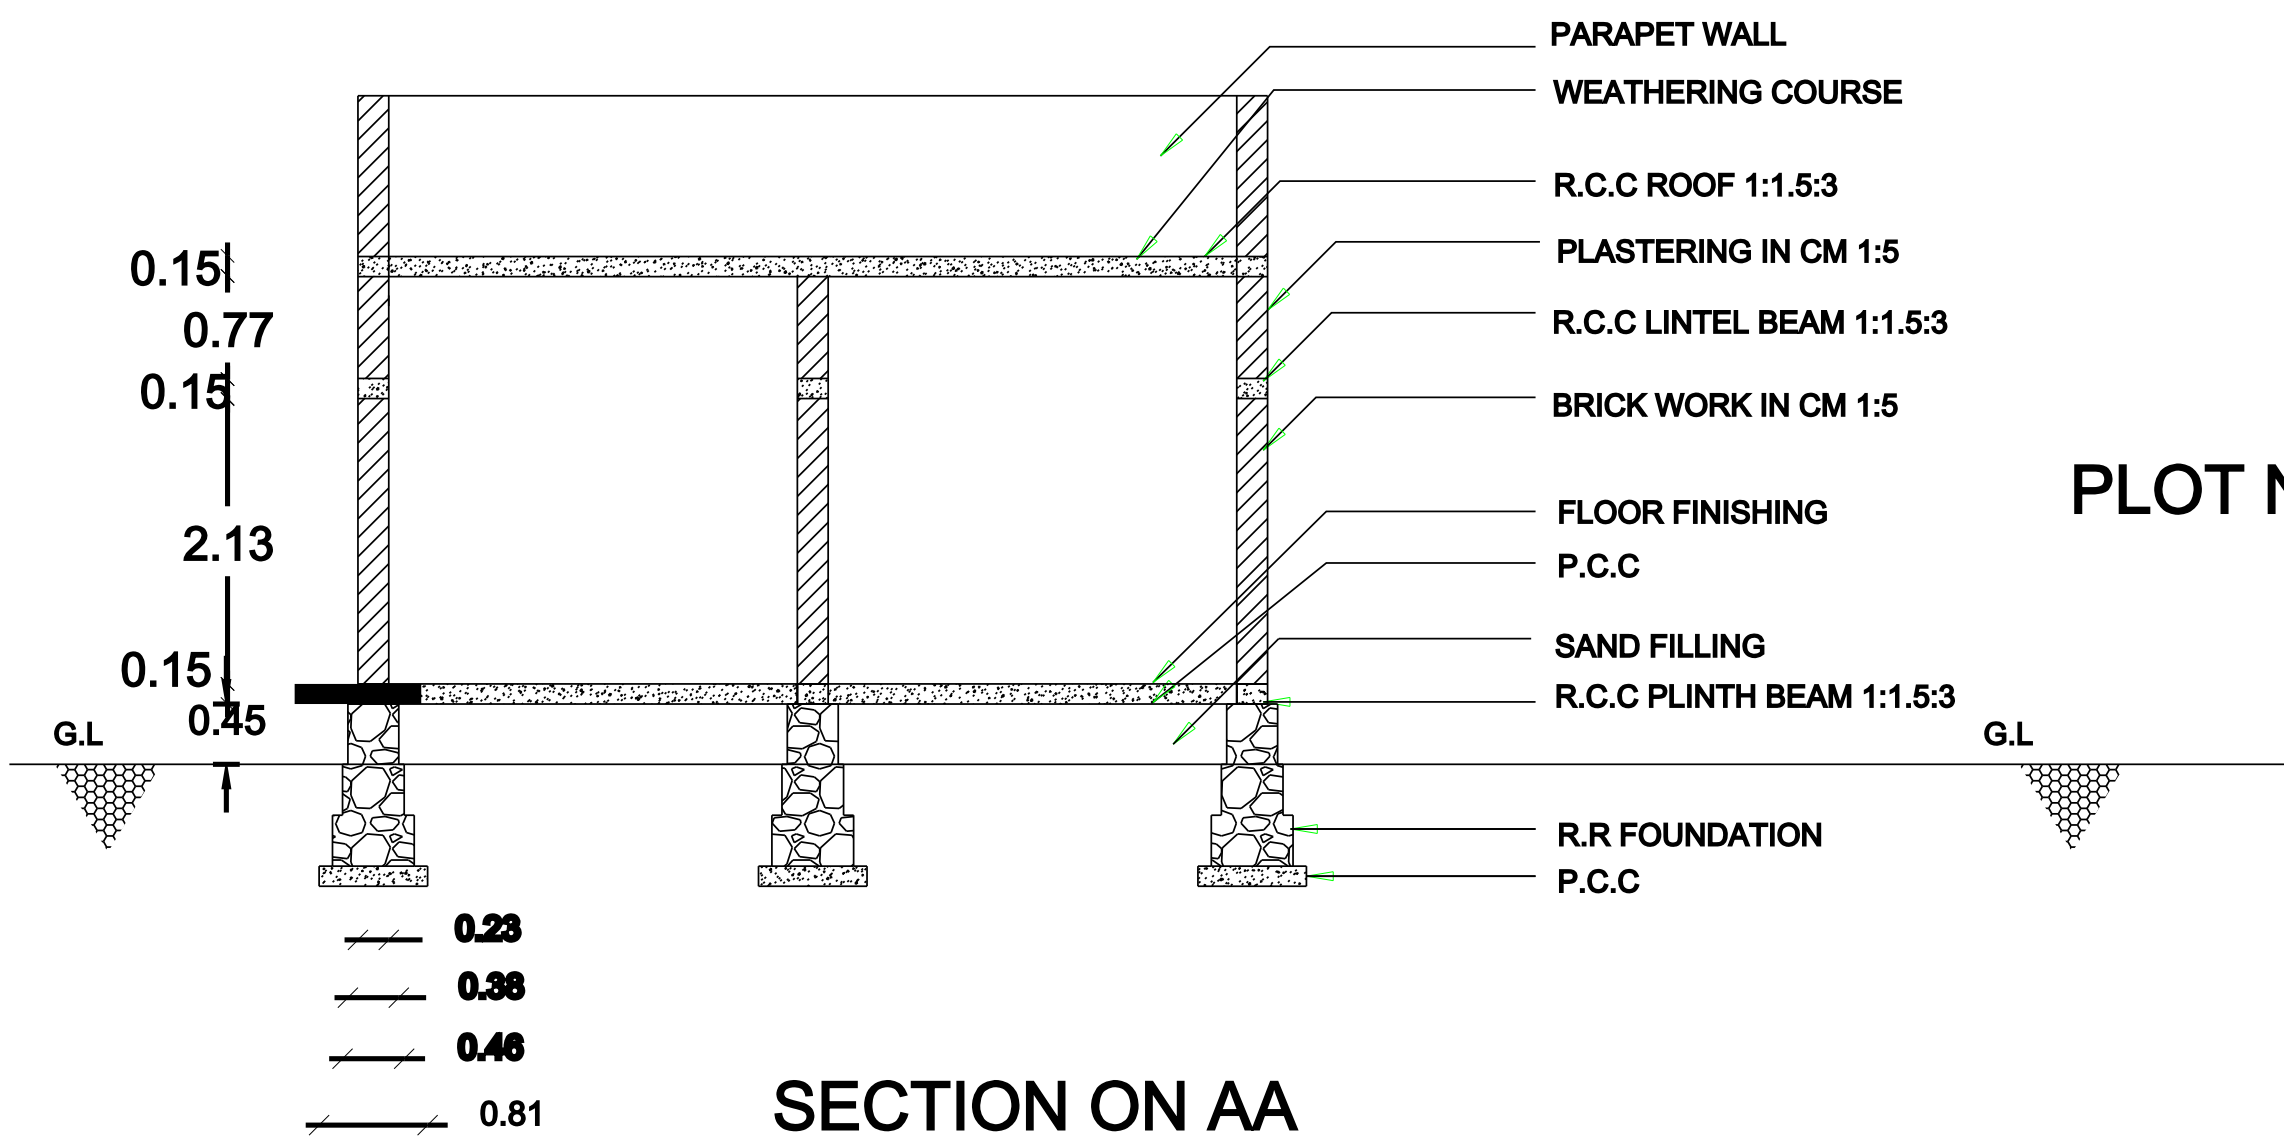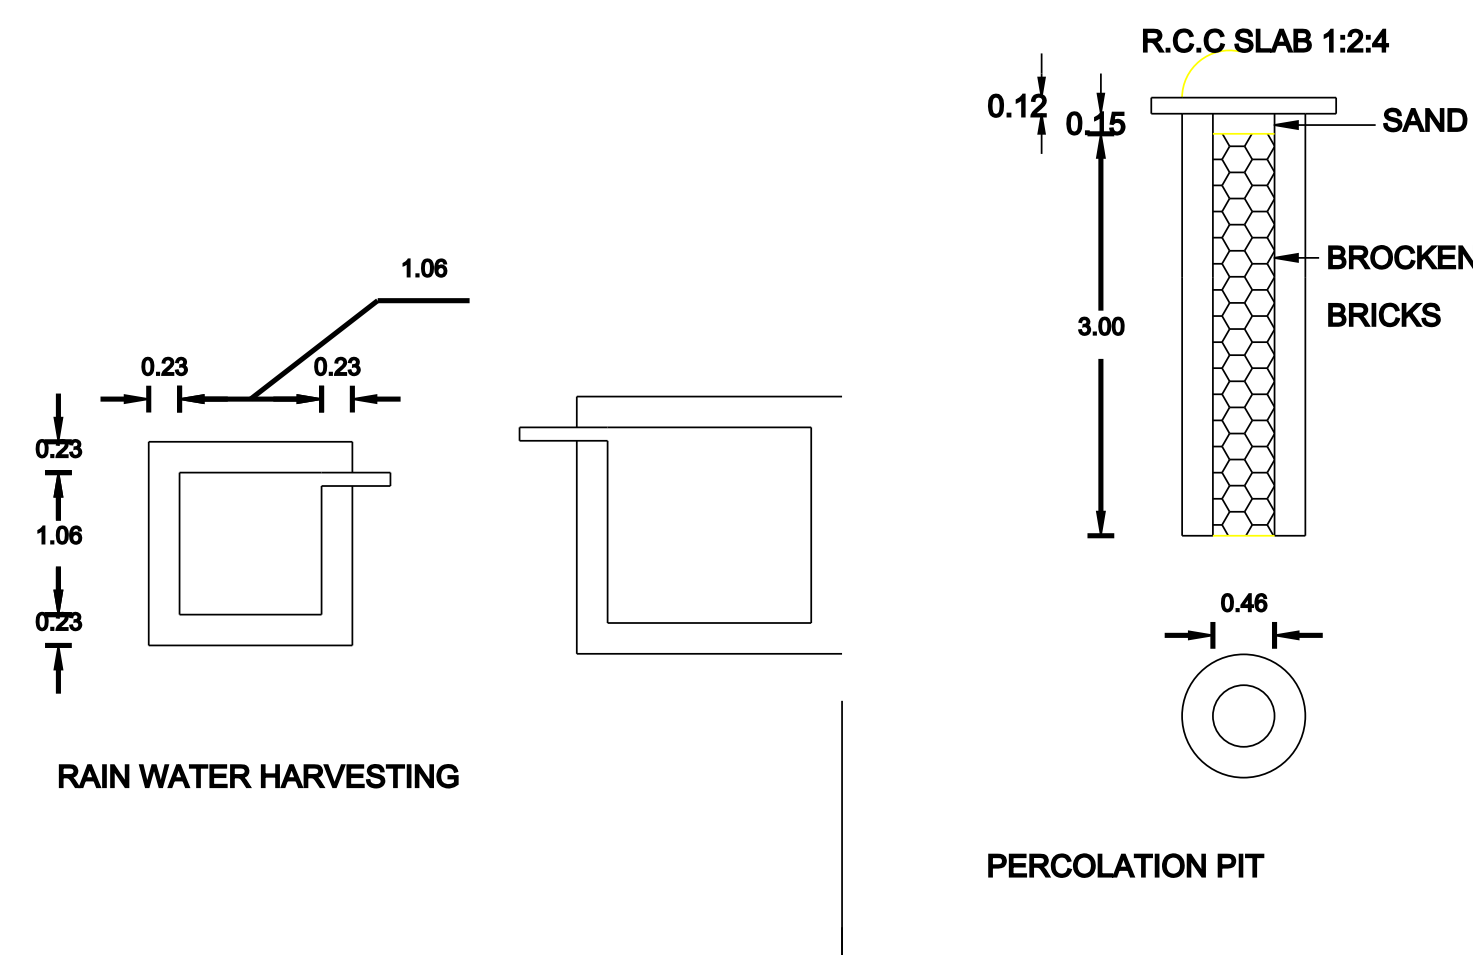


SECTION ON AA

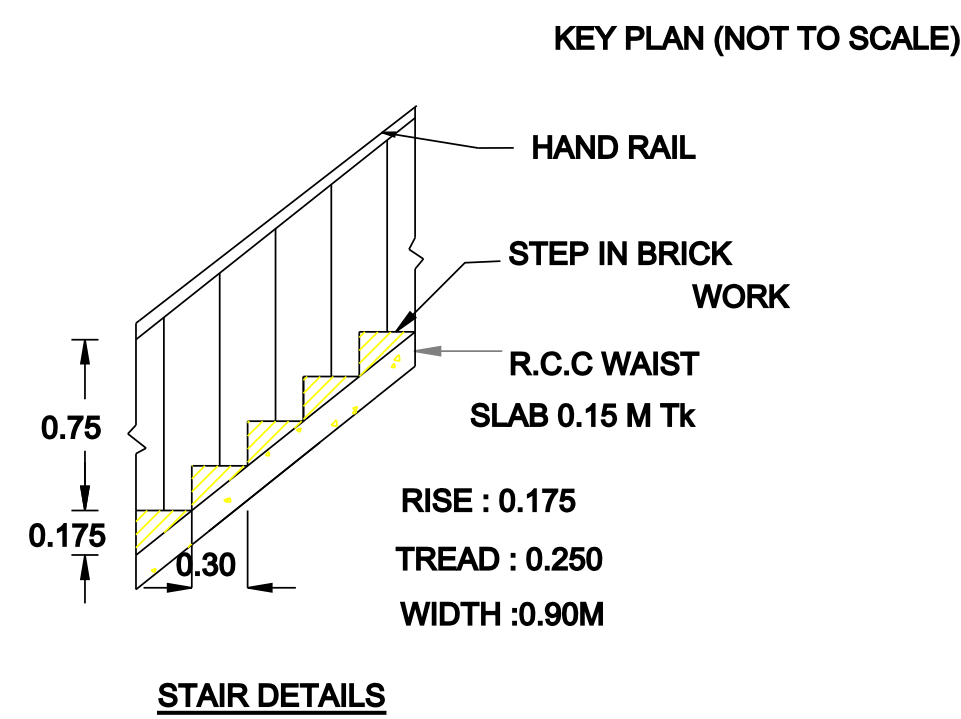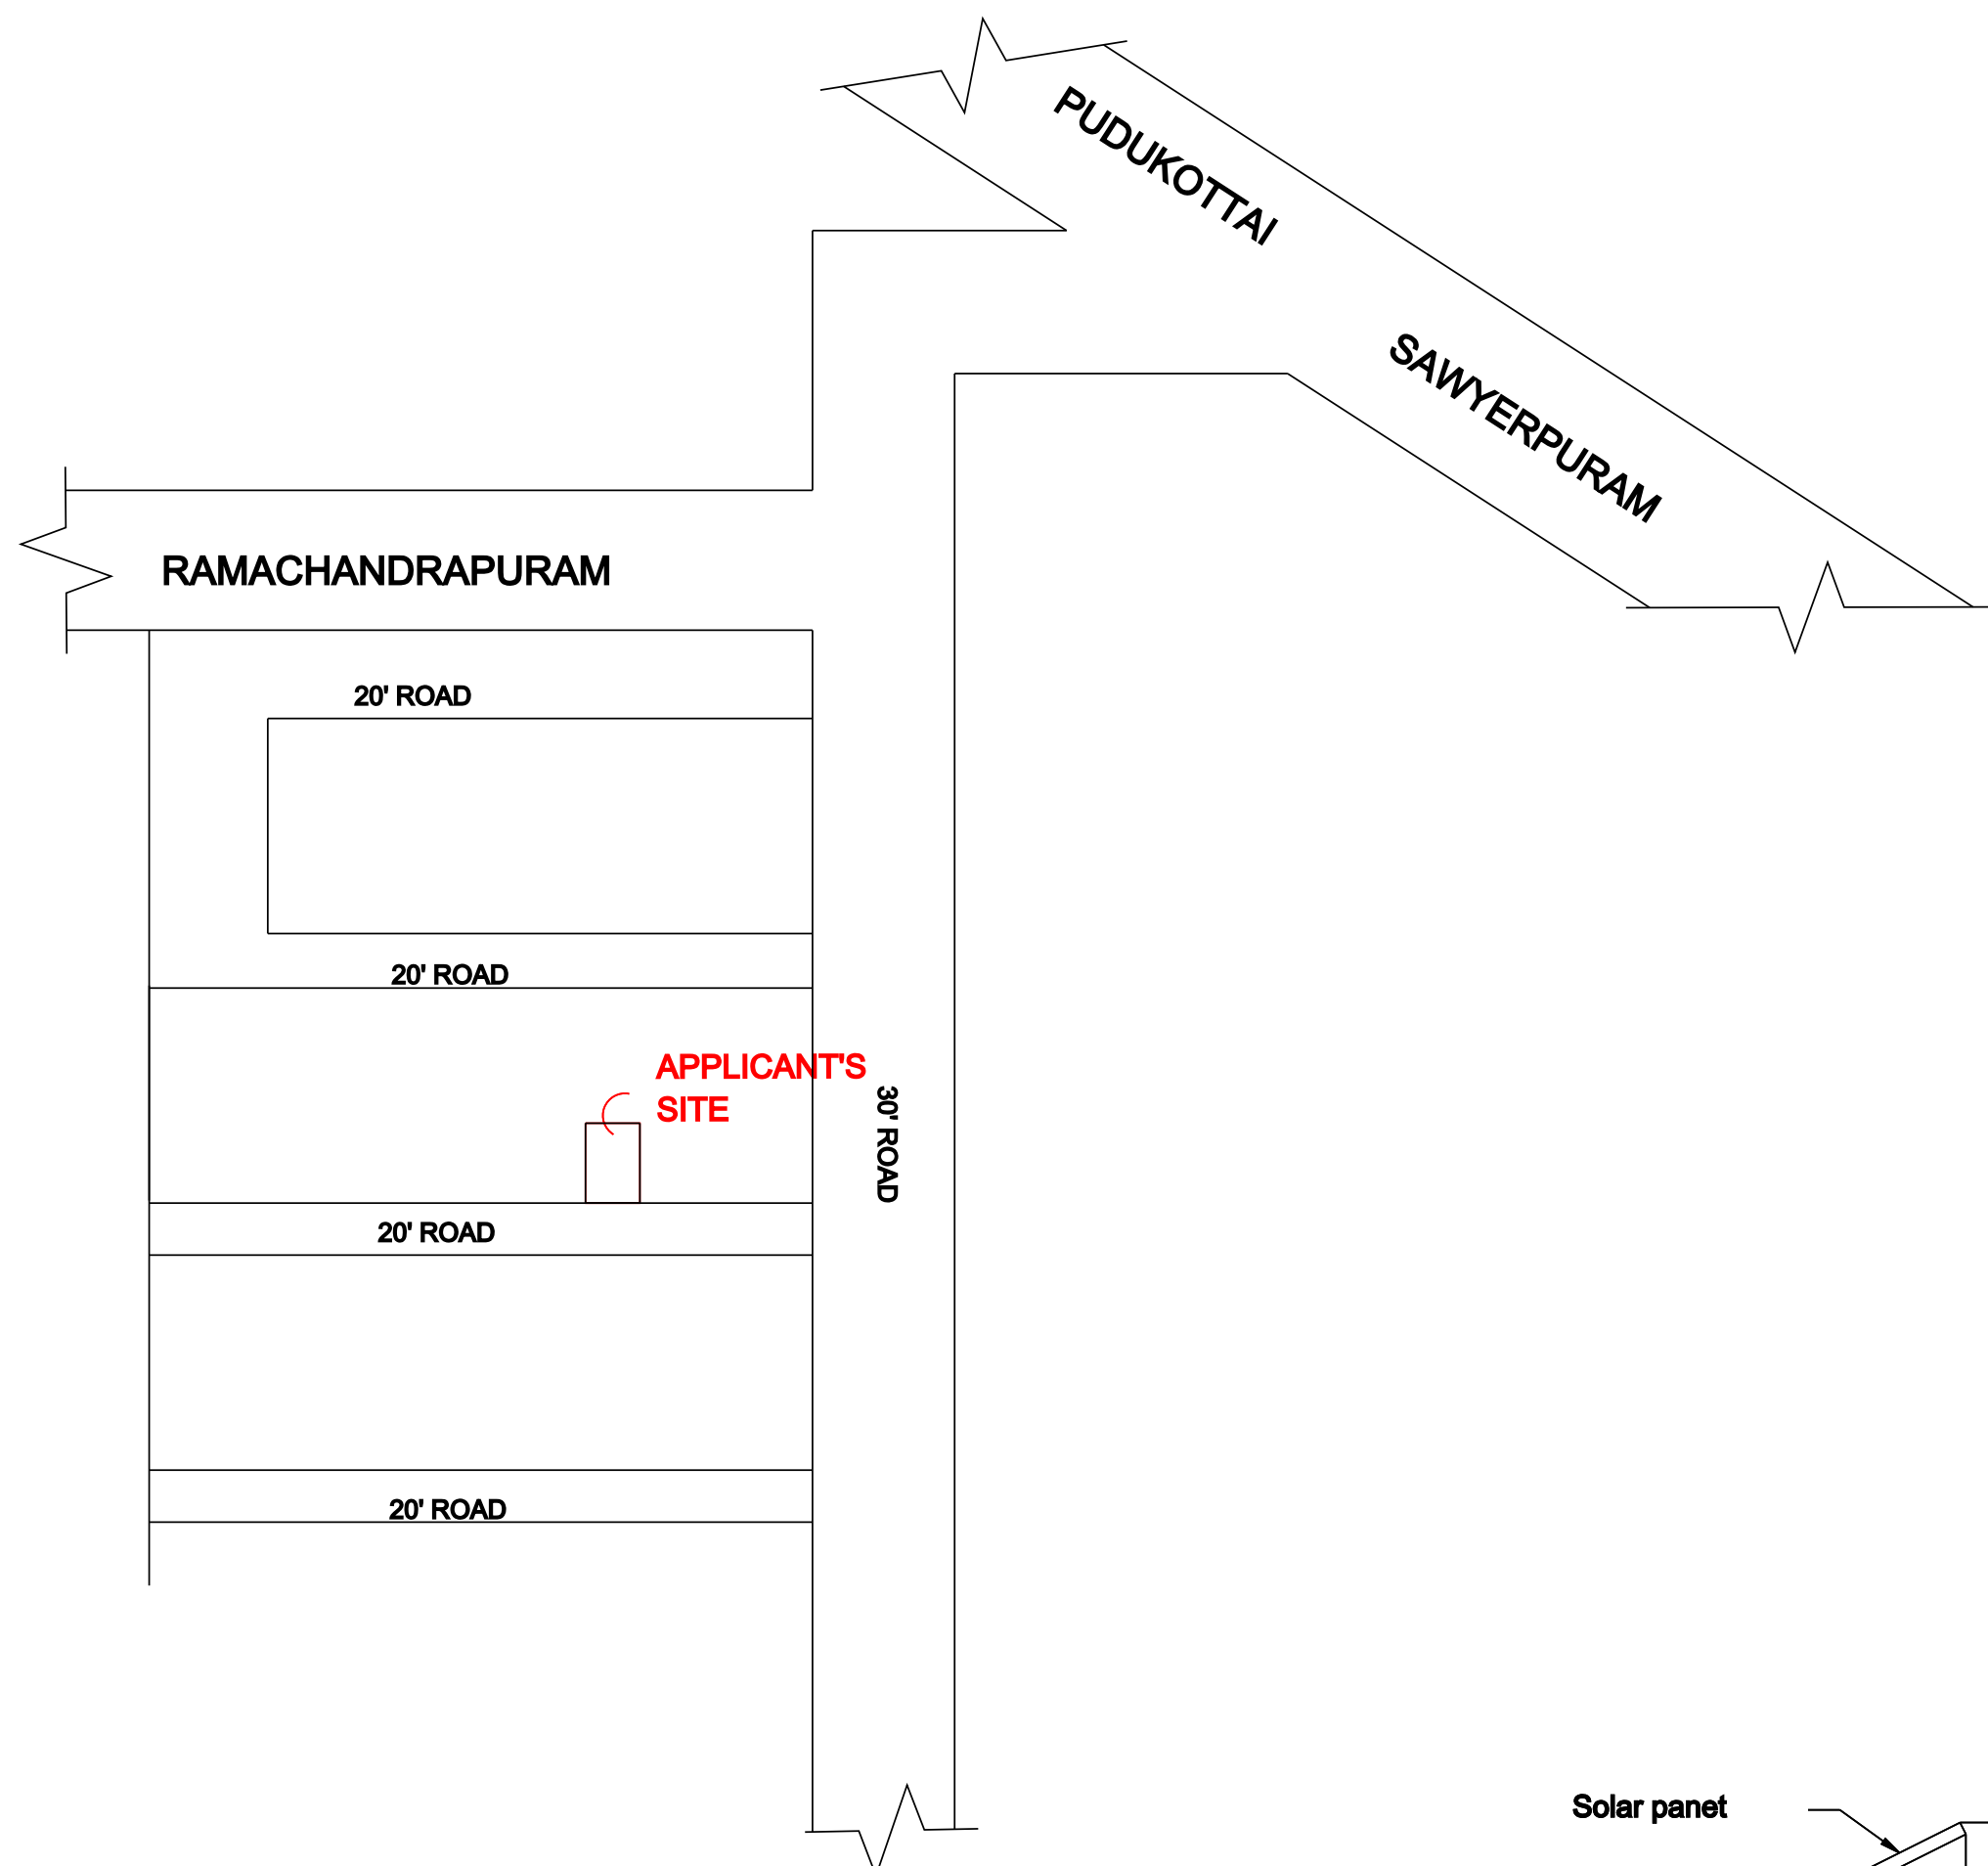


STAIR DETAILS

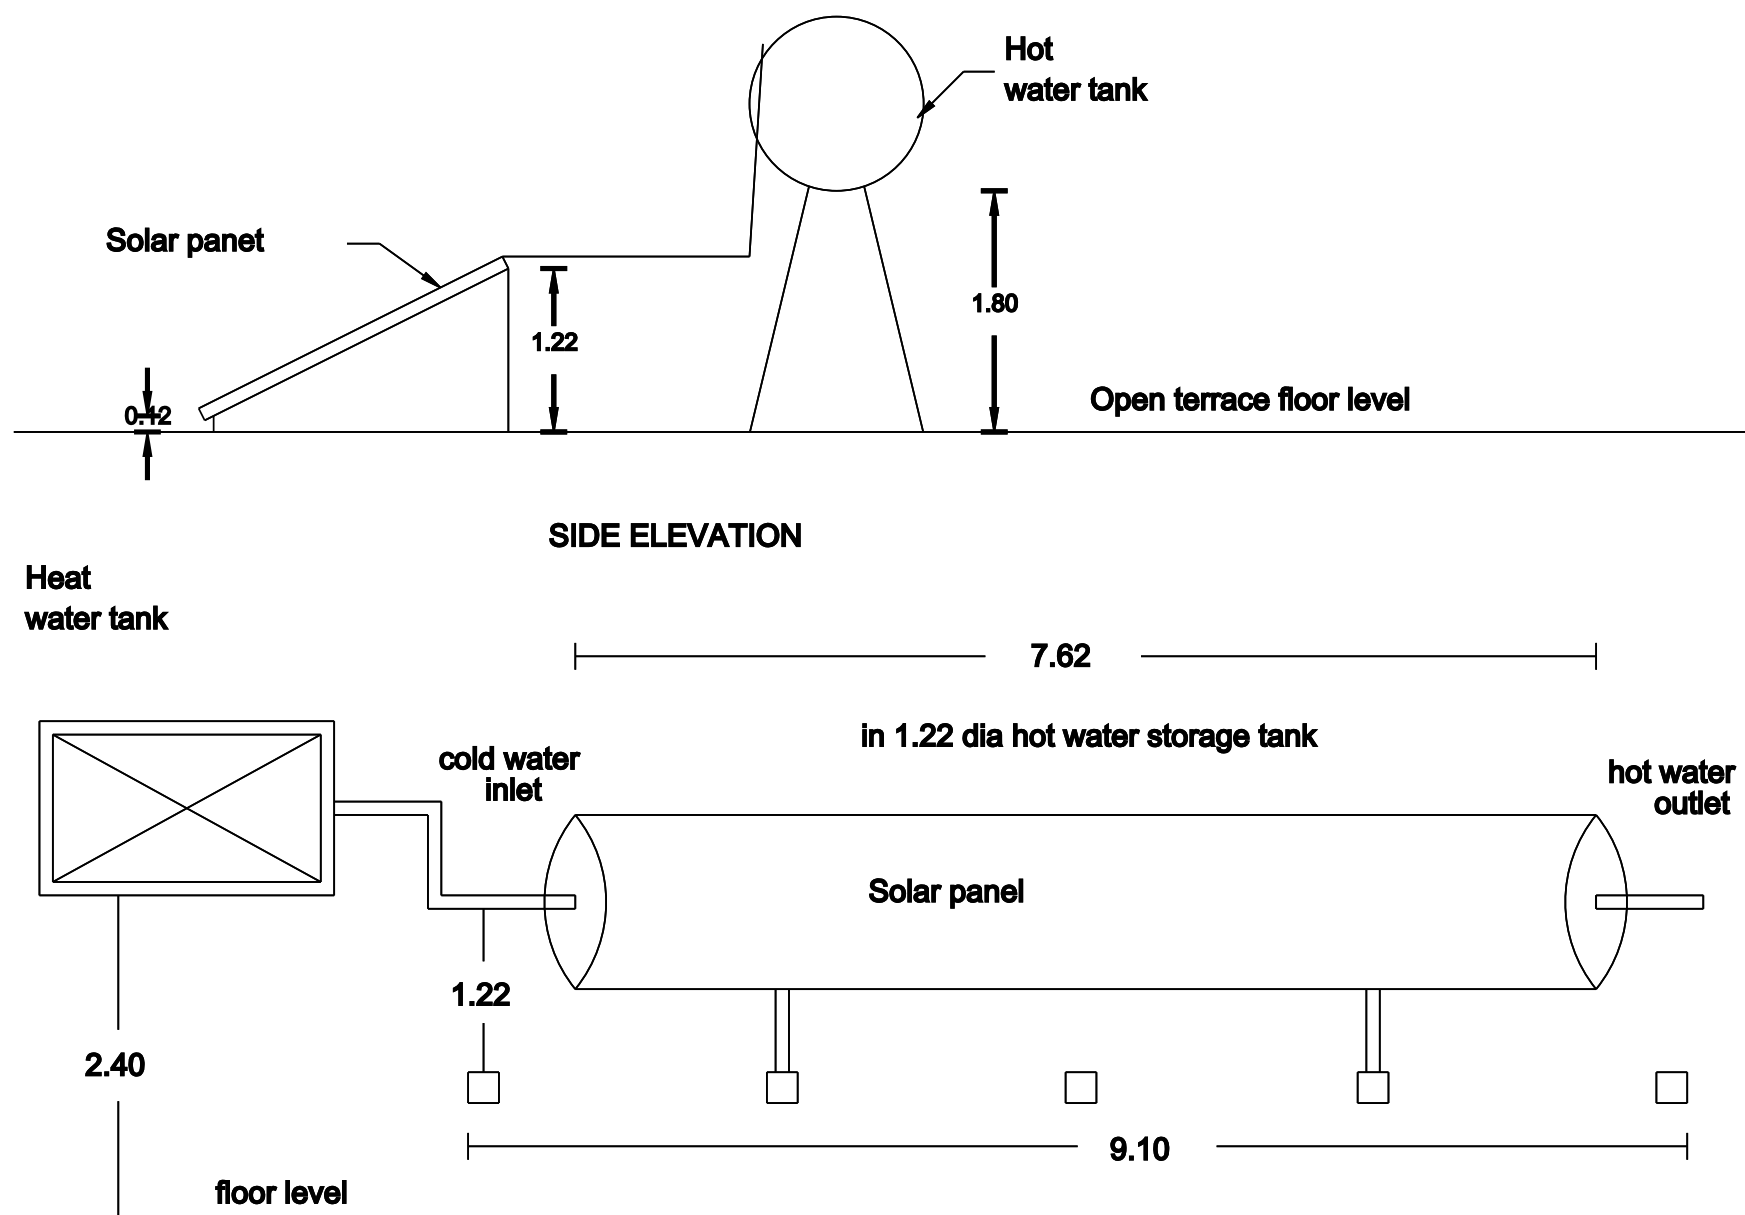

SOLAR WATER HEATER PLANT

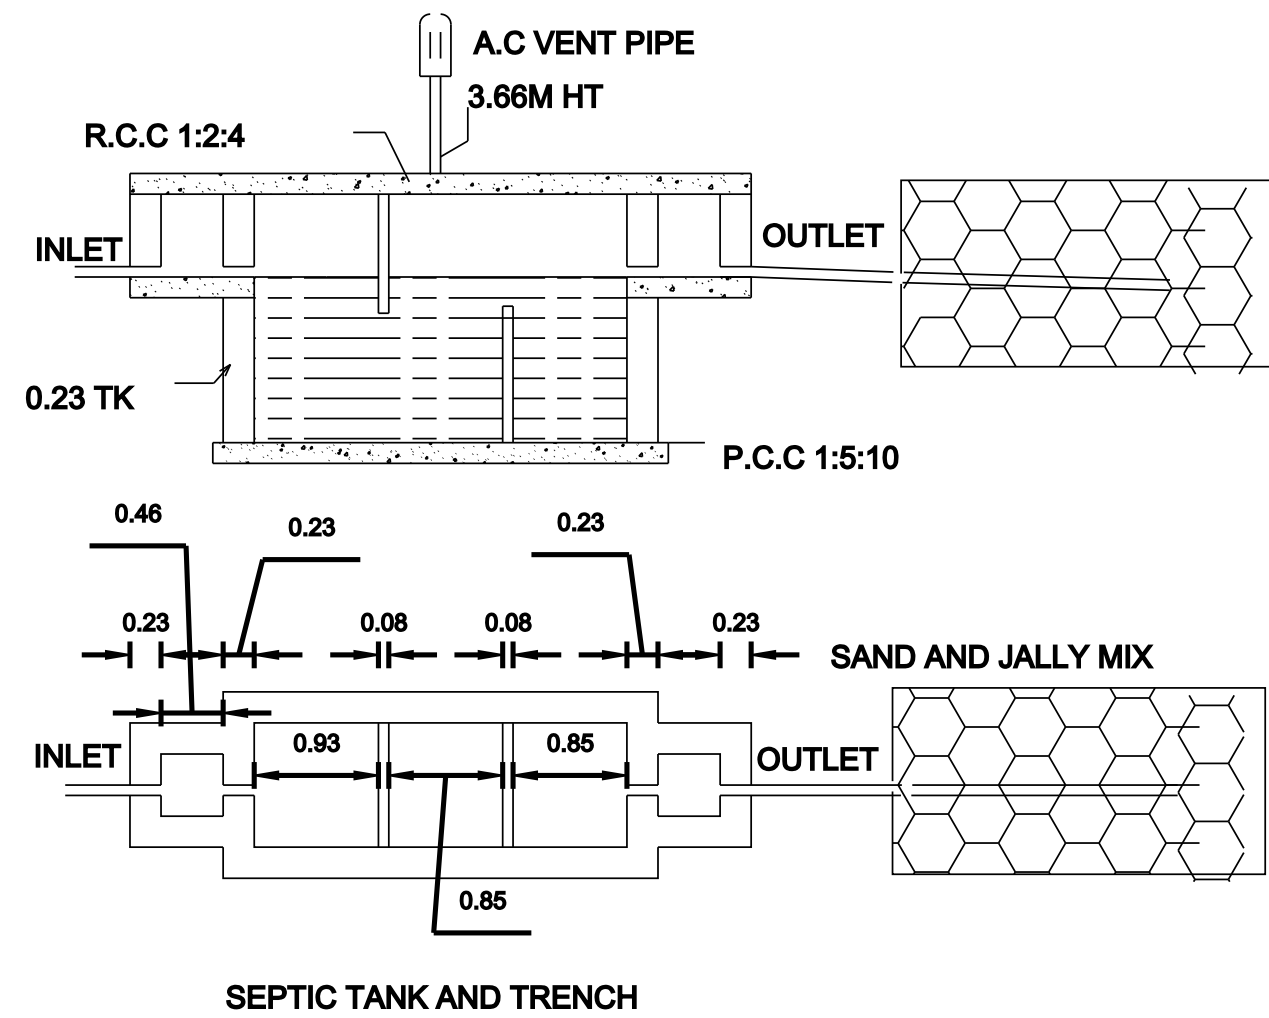


SEPTIC TANK AND TRENCH

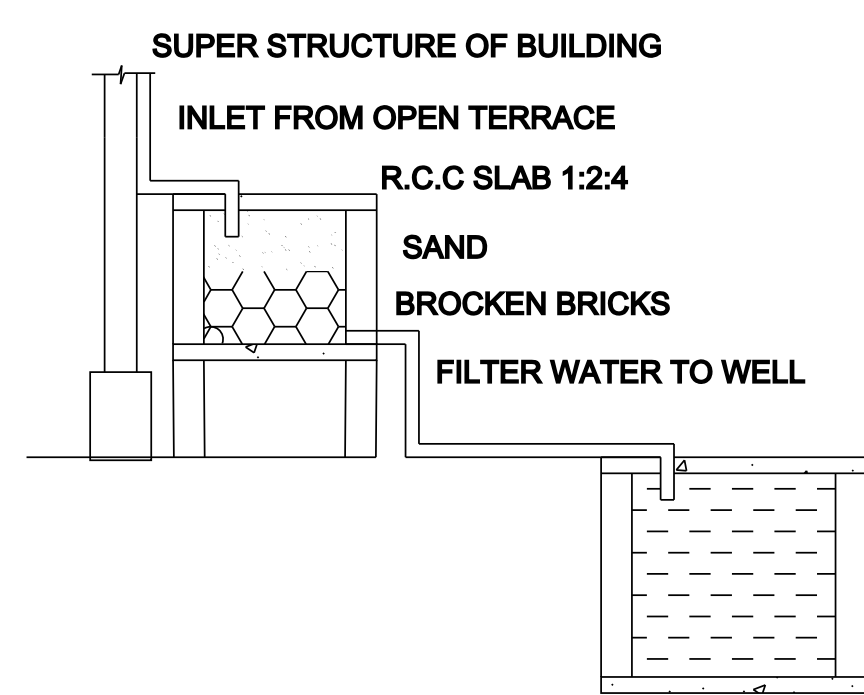

DETAILS OF FILTER BED & WELL

PLOT NO :26

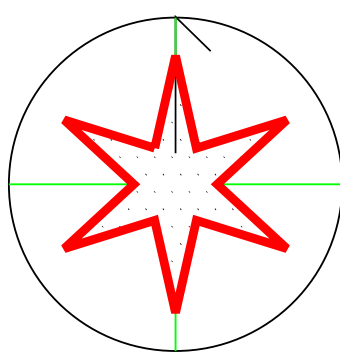

PLOT NO :42

PARKING DETAILS

TOTAL PROPOSED AREA	50.73	Sqm
TOTAL REQUIRED CAR	NIL	
PROVIDED CAR	NIL	
TOTAL REQUIRED TWO WHEELER	1	
PROVIDED TWO WHEELER	1	

FLOOR SPACE INDEX

SUM OF ALL FLOOR AREA	=	50.73	Sqm
SITE AREA	=	101.284	Sqm
FLOOR SPACE INDEX =	SUM OF ALL FLOOR AREA / PLOT AREA		
	=	(50.73 / 101.284)	
	=	0.5	= 0.5 < 2.00

ALL DIMENSION IN METER

COLOR INDEX & AREA DETAILS

AREA STATEMENT	SQ.M	SQ.FT
APPLICANT SITE (DOC)	101.449	1092.00
SUPER IMPOSED AREA	101.284	1090.00
PRO. GROUND FLOOR	50.73	546.05
TOTAL PROPOSAL AREA	50.73	546.05
OPEN SPACE	50.534	543.95
ROAD OR STREET		

JOINERY DETAILS

D-DOOR	1.00	x	2.13
D1-DOOR	0.91	x	2.13
D2-DOOR	0.76	x	2.13
W - WINDOW	1.52	x	1.37
W1 -WINDOW	1.22	x	1.37
KW - WINDOW	1.52	x	0.61
V-VENTILATOR	0.91	x	0.61
OP1-OPEN PASSAGE	1.00	x	2.13
OP2-OPEN PASSAGE	1.70	x	2.13

V. Alagu Maharaja

LAND AND BUILDING OWNER

J. JOHN SARGENT RAJ
REGISTERED ENGINEER
REG. NO: 138/LS/2022/00027
3/103, PALAI MAIN ROAD
PUDUKOTTAI
THOOTHUKUDI - 628003, CELL : 77087 32816

REGISTER ENGINEER

OFFICE USE