


PLAN SHOWING THE PROPOSED CONSTRUCTION OF GROUND FLOOR RESIDENTIAL BUILDING IN SURVEY NO: 257/12B1(NEW NO: 257/47),

PARAMANKURICHI VILLAGE, UDANGUDI PANCHAYAT UNION, TIRUCHENDUR TALUK, THOOTHUKUDI DISTRICT

NAME OF APPLICANT : Mr. P. PALANI BALA GANESAN, S/o. PERUMAL

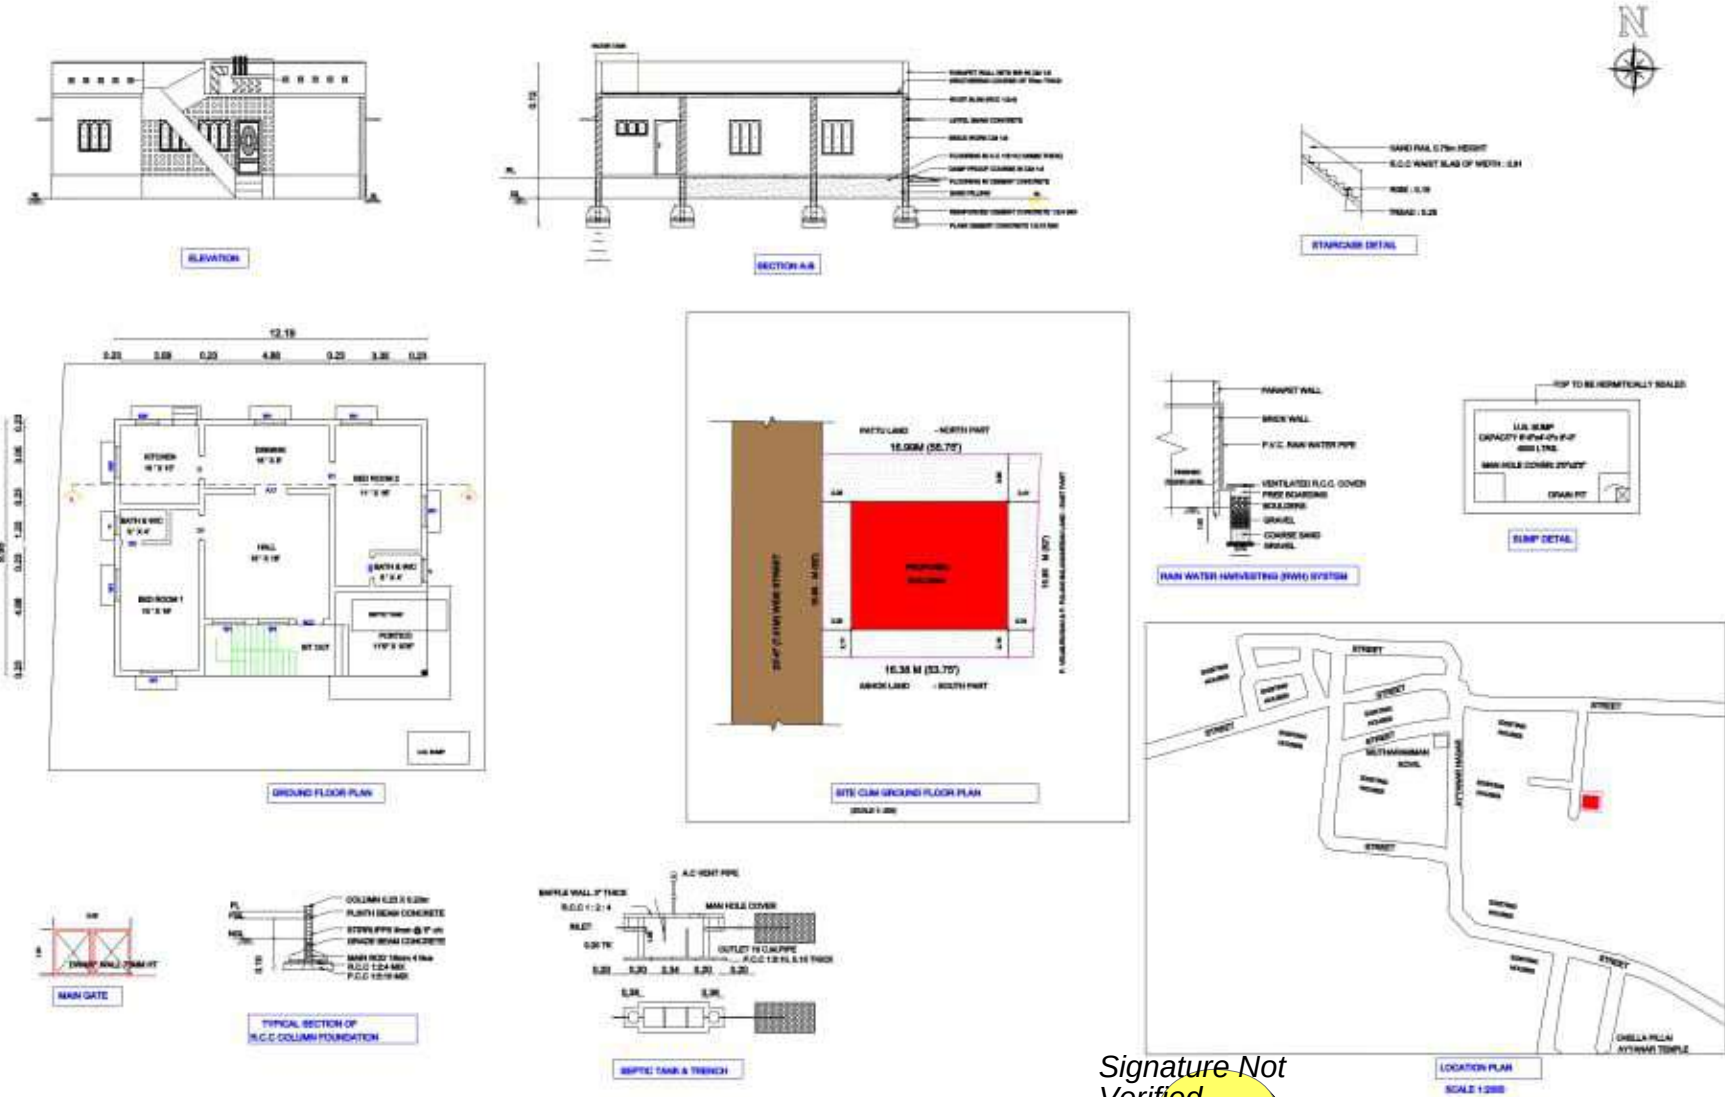

REFERENCE

AREA DETAILS :

REMARKS	AREA STATEMENT	SQM	SQ.FT
	PLOT EXTENT AS PER SITE	254.49	2547.00
	GROUND FLOOR	121.66	1309.54
	OPEN SPACE	142.83	1537.46
	STREET		
	STREET		

SCHEDULE OF JOINERY

TYPE	DESCRIPTION	SIZE
M0	MAIN DOOR	1.00 X 2.10
D1	DOOR	0.80 X 2.10
D2	DOOR	0.75 X 2.10
O	OPENING	0.80 X 2.10
W1	WINDOW	1.00 X 1.00
W2	WINDOW	1.00 X 1.00
W3	WINDOW	0.80 X 0.75
V1	VENTILATOR	0.80 X 0.80

NOTE : ALL DIMENSIONS ARE IN METRE
SCALE 1:100

APPLICANT

P. Palani Bala Ganesan

SIGNATURE

L. GAYATHRI, S.E. M.S.A.,
Licensed Surveyor,
GAYATHRI CONSTRUCTION
No. 9/138A, Thandimankadu Road,
Udangudi - 626 203,
Call : 9842313578, 7708633709

OFFICE USE :

Signature Not Verified

Signed by Village Panchayat President
Location: Thoothukudi
Date: 2024.01.27 15:24:16