
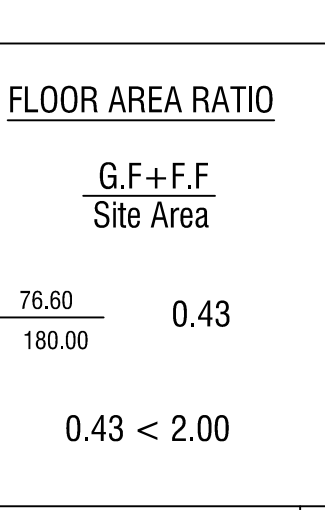
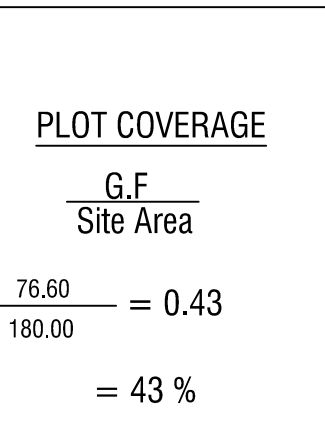
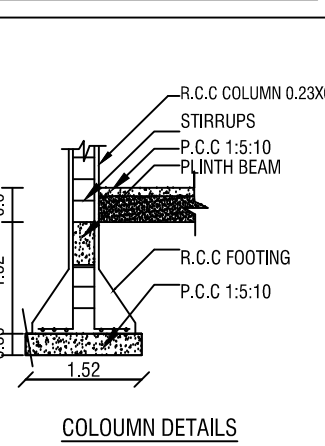
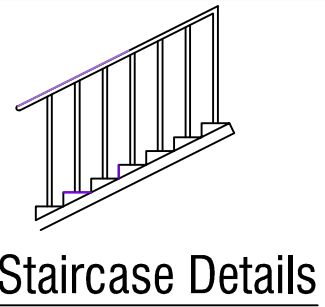
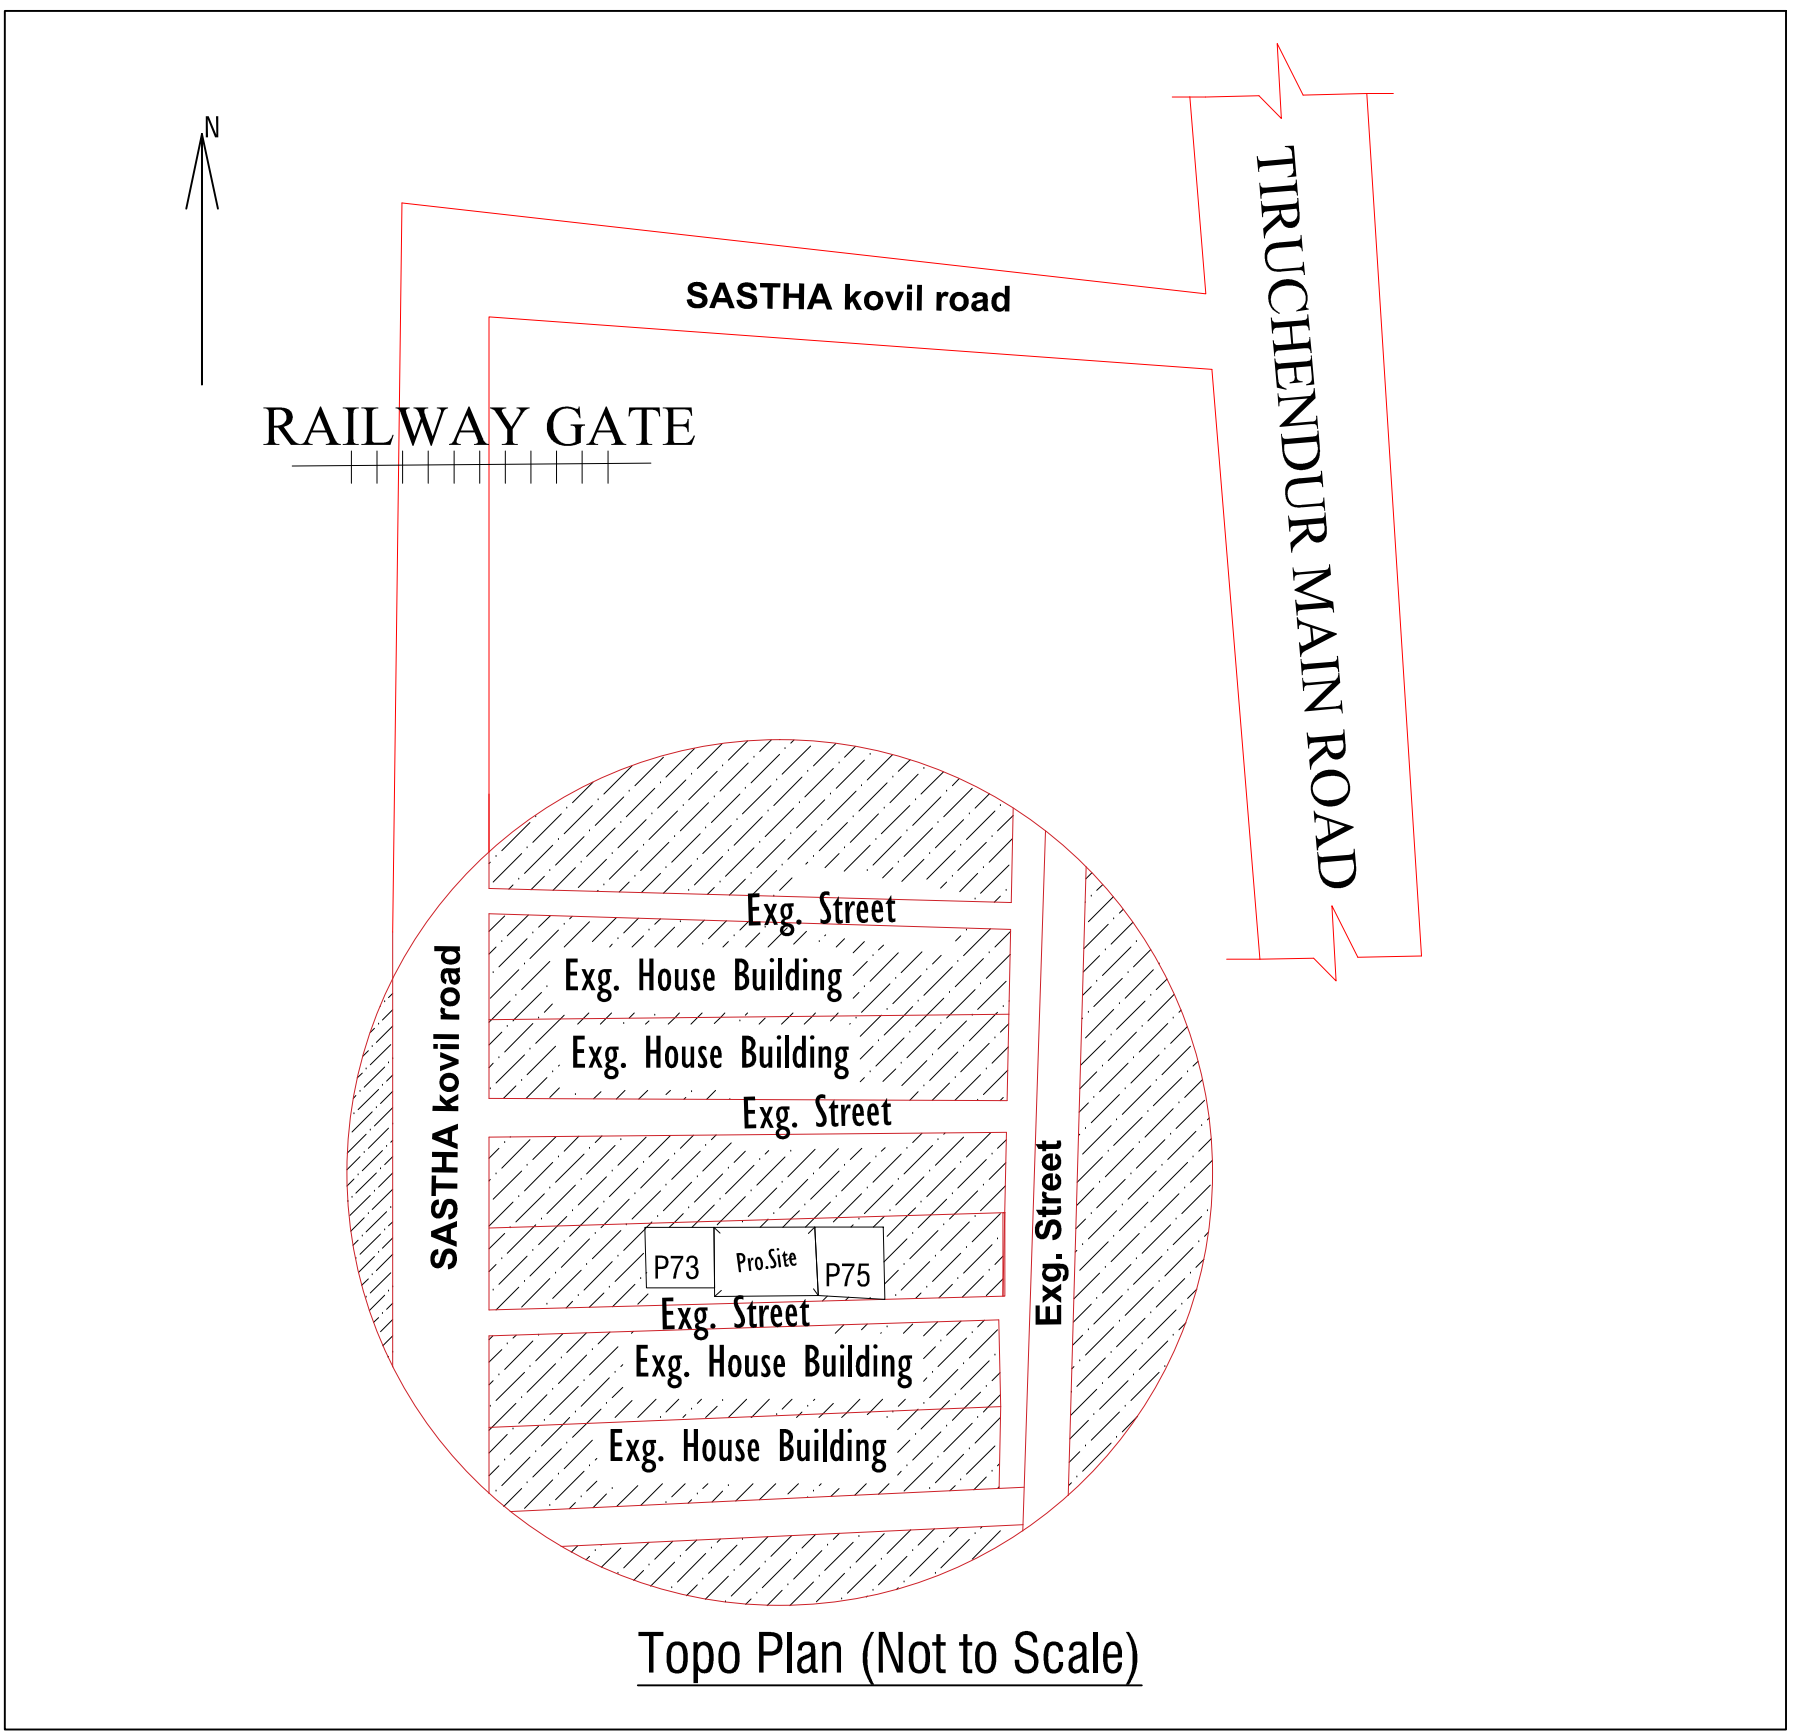
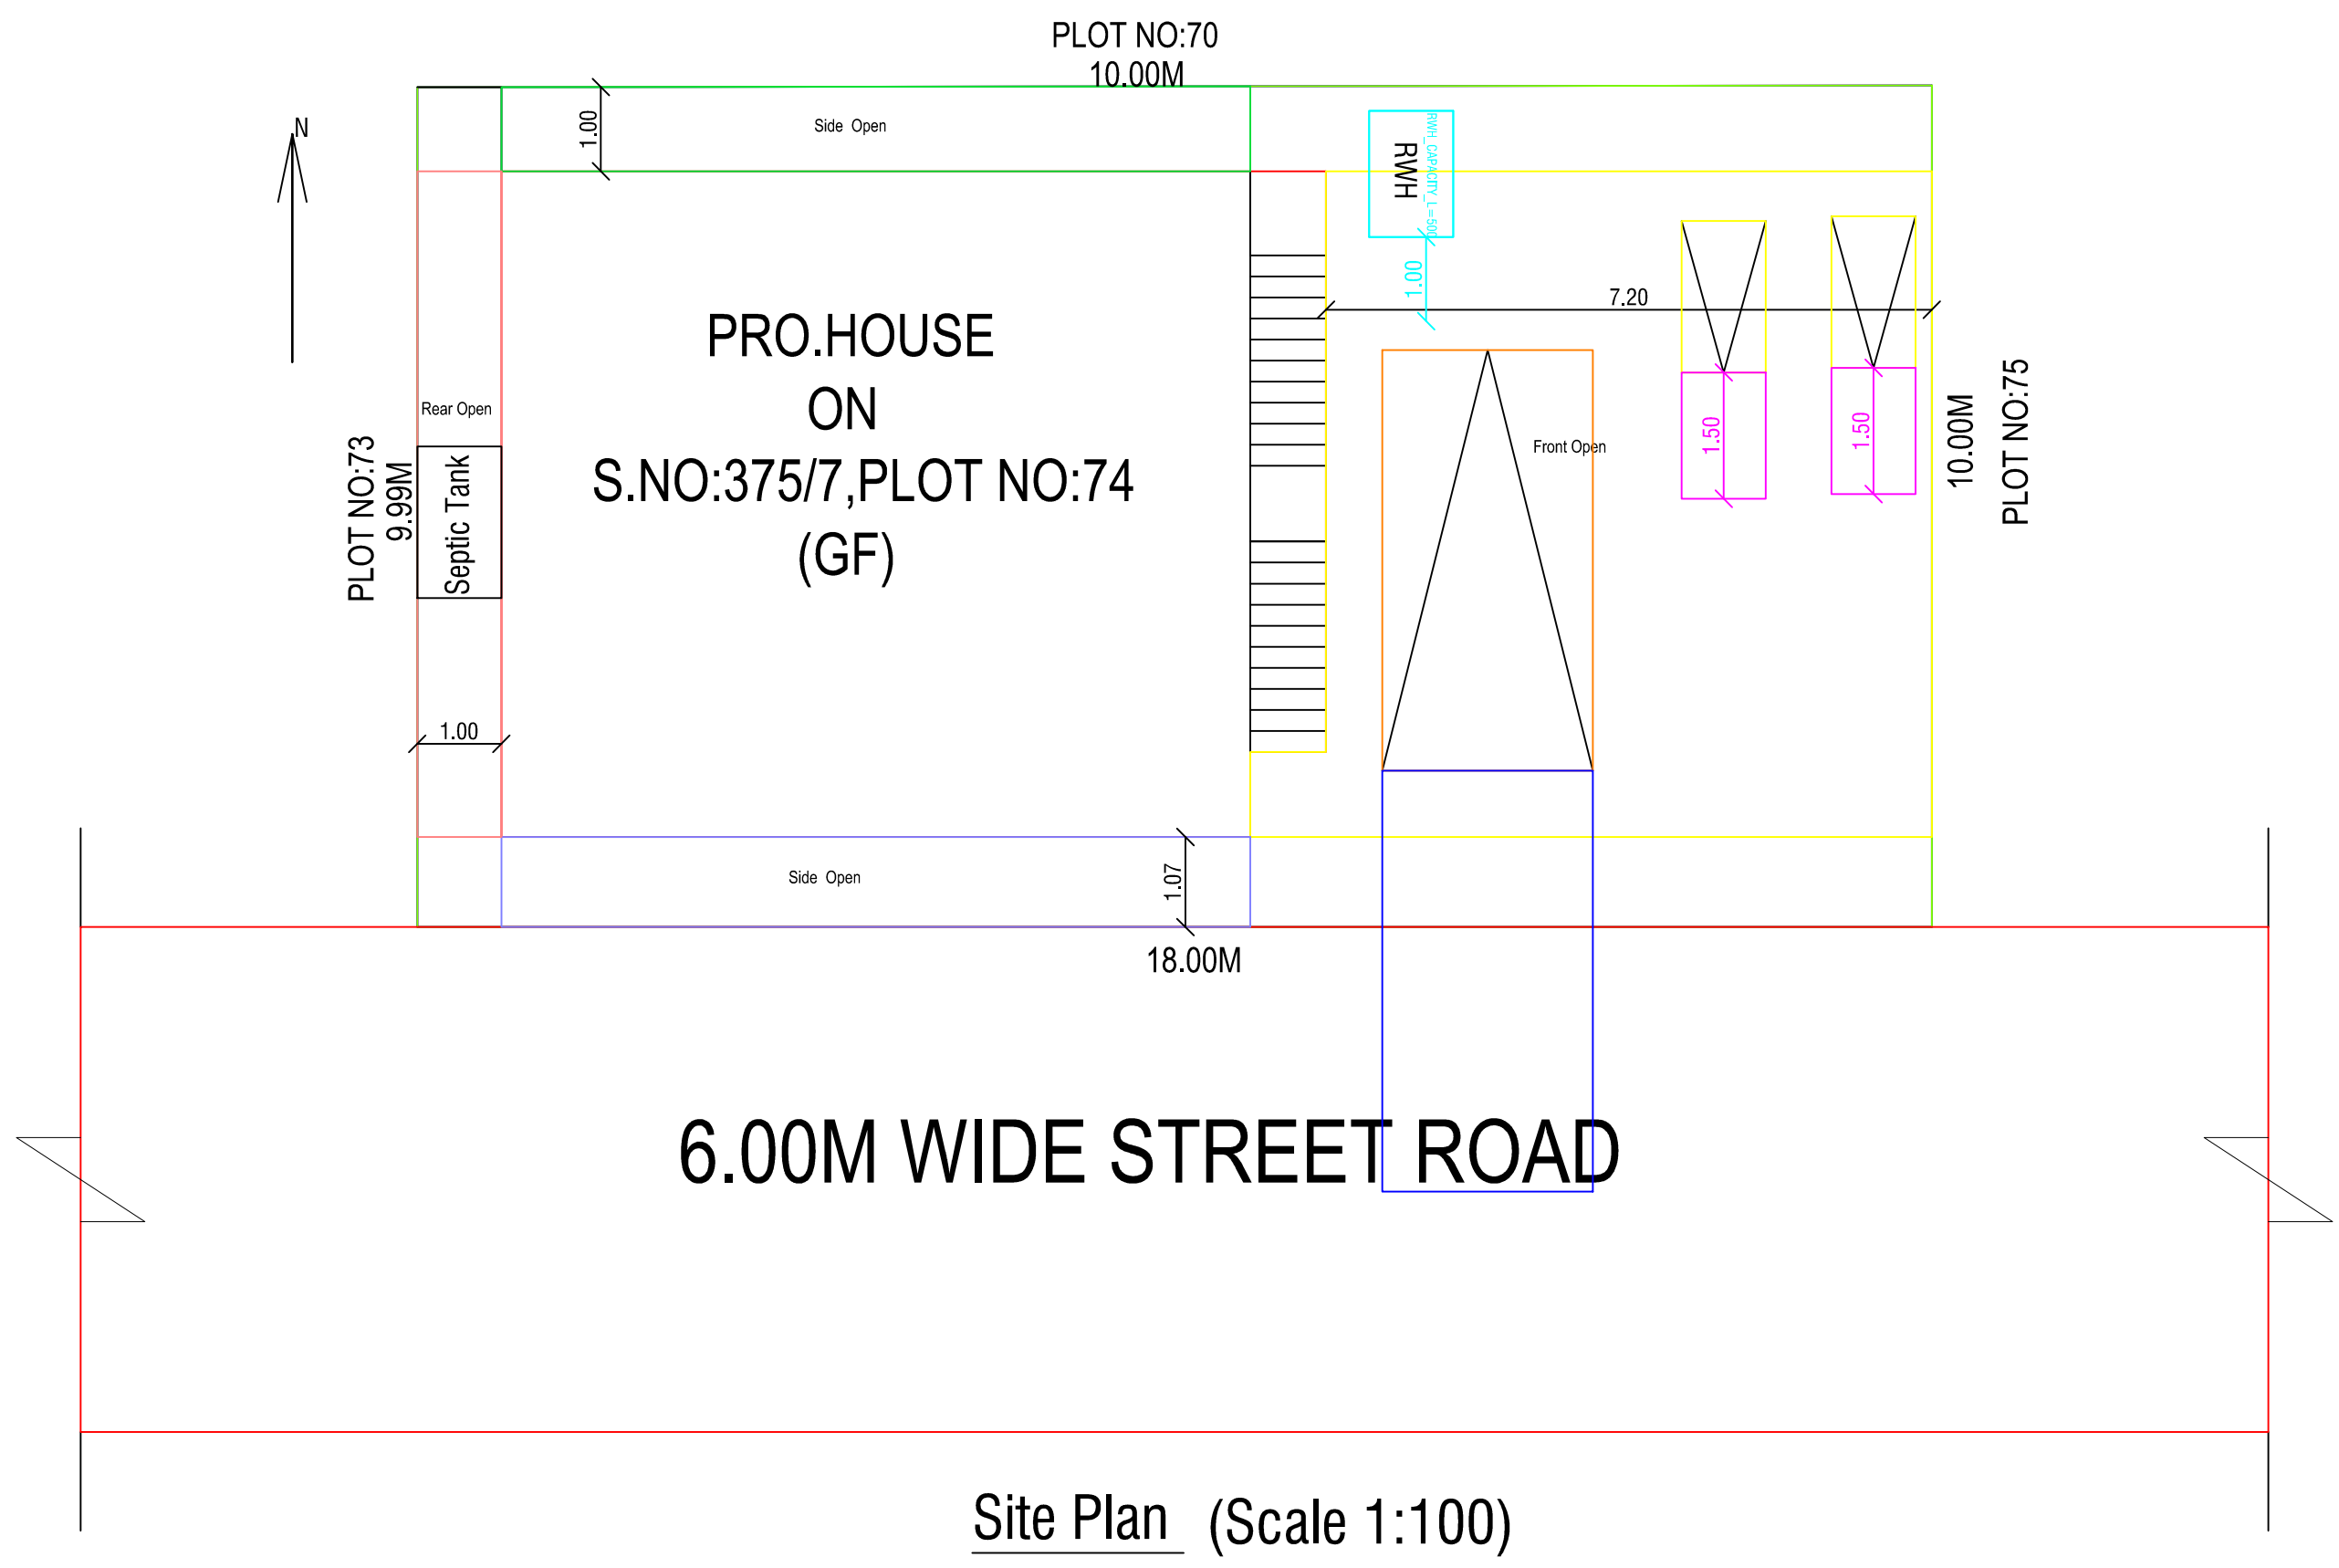
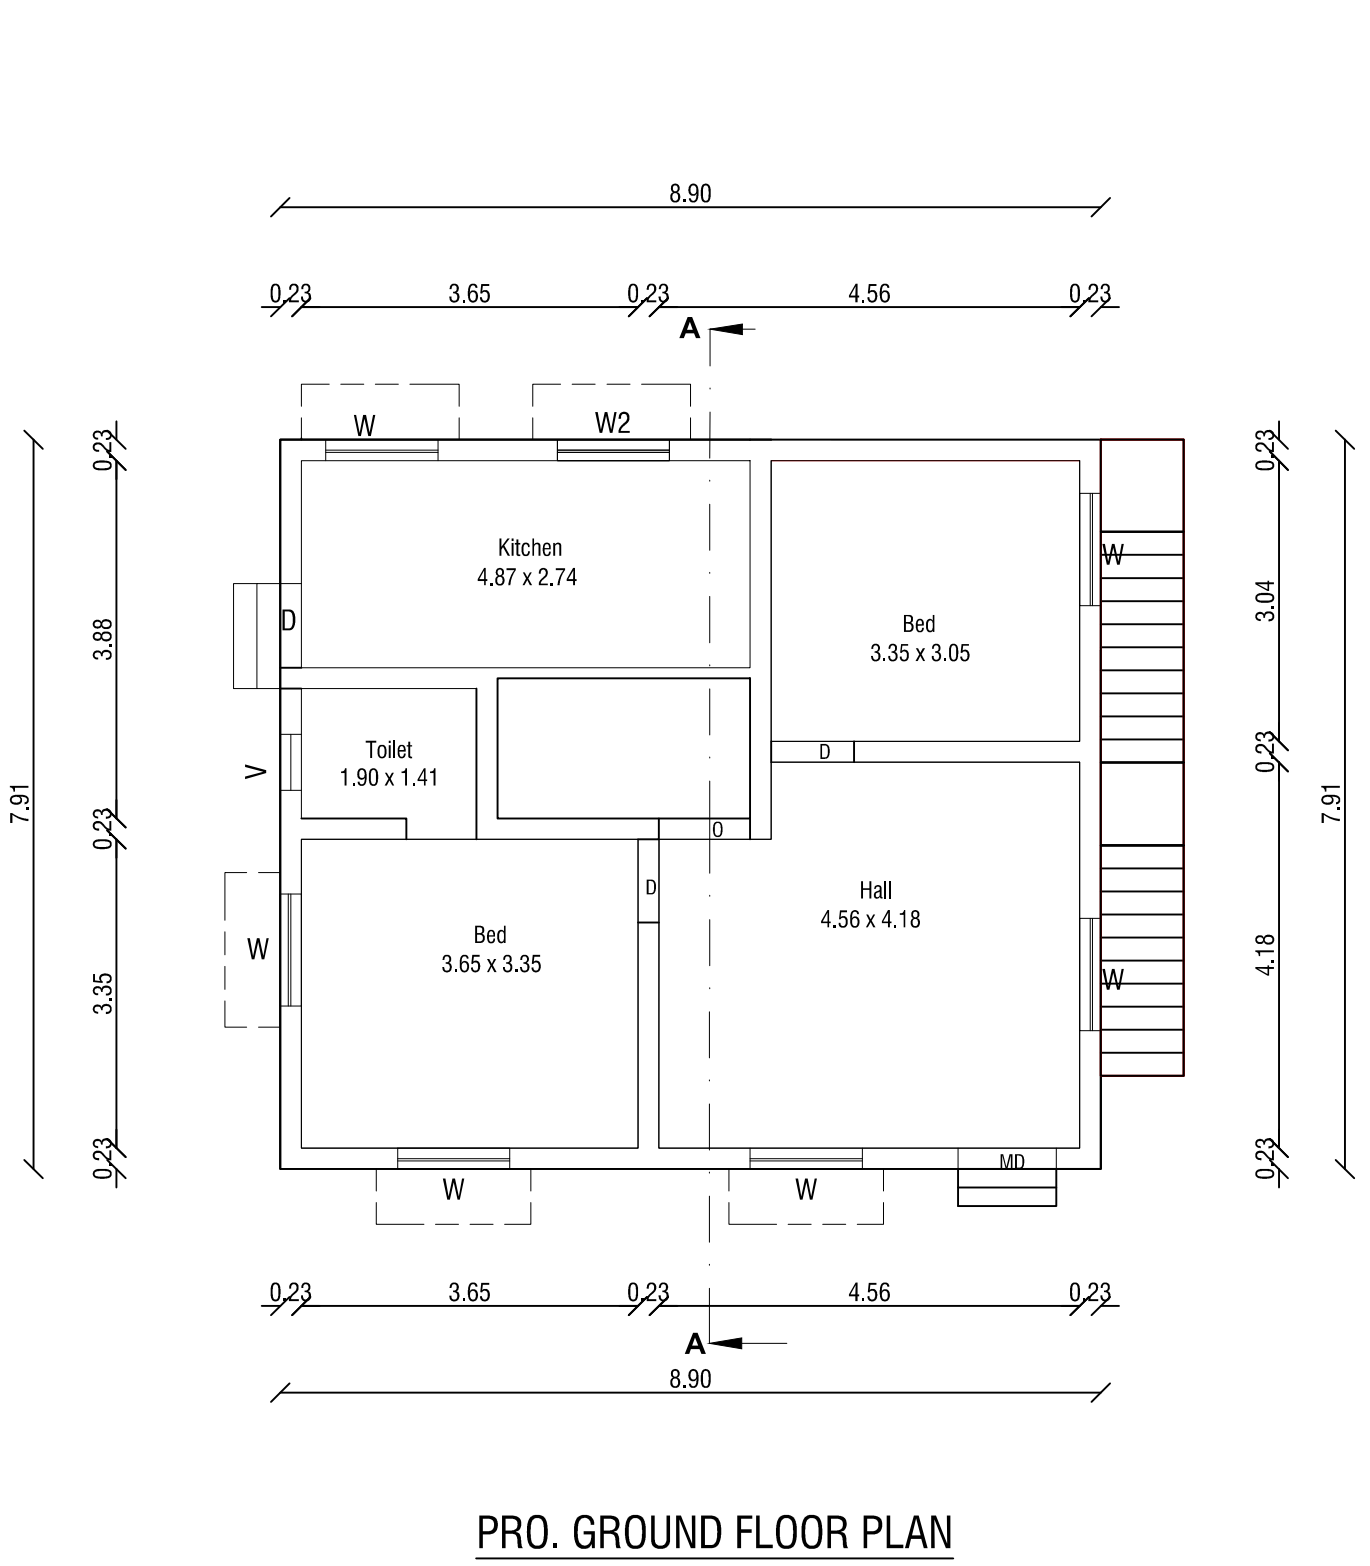


PLAN SHOWING THE PROPOSED CONSTRUCTION OF A DWELLING HOUSE (GROUND FLOOR) ON SURVEY NO:375/7,PLOT NO:74 AT SUNDER NAGAR,SEYDUNGANALLUR VILLAGE AND PANCHAYAT,KARUNGULAM UNION,SRIVAIKUNDAM TALUK,THOOTHUKUDI DISTRICT.



Applicant Name : Mr.S.KAJA MOHIDEEN,S/O.Mr.SHAHUL HAMEED

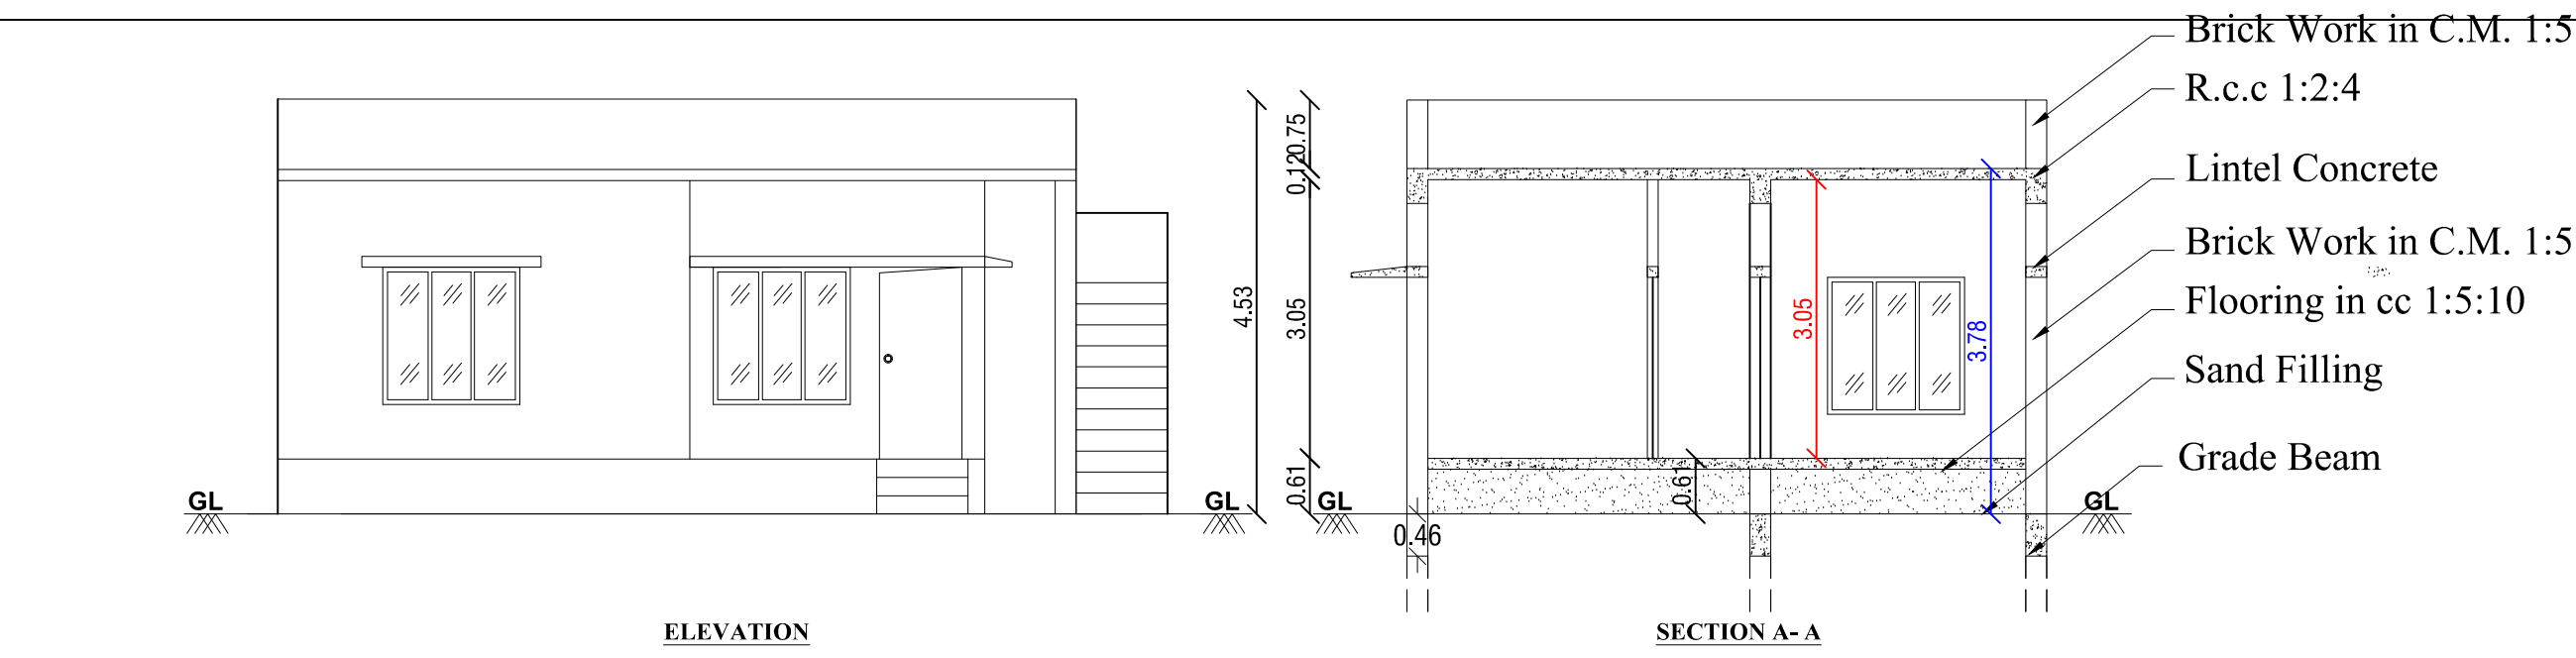

| Description          | Required | Available | Remarks |
|----------------------|----------|-----------|---------|
| Front Setback        | 1.50 m   | 7.20m     | OK      |
| Side Setback (Left)  | 1.00m    | 1.00m     | OK      |
| Side Setback (Right) | 1.00m    | 1.34m     | OK      |
| Rear Setback         | NIL      | 1.00m     | OK      |
| Two Wheeler          | 1 Nos    | 2 Nos     | OK      |
| Car                  | 1 Nos    | 1 Nos     | OK      |
| FSI                  | 2.00     | 0.43      | OK      |

APPLICANT

Applicant Name : Mr.S.KAJA MOHIDEEN

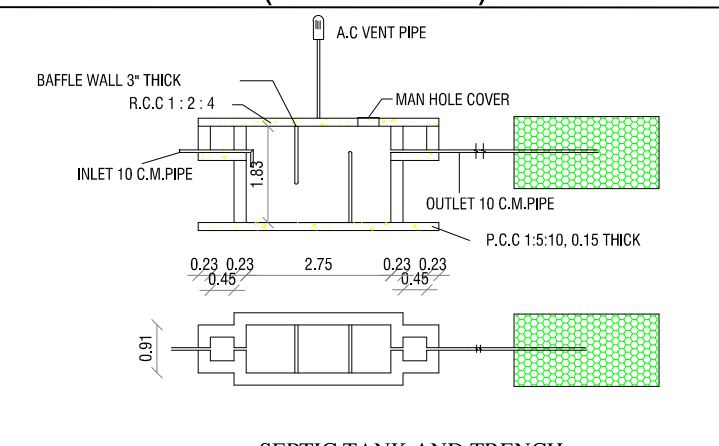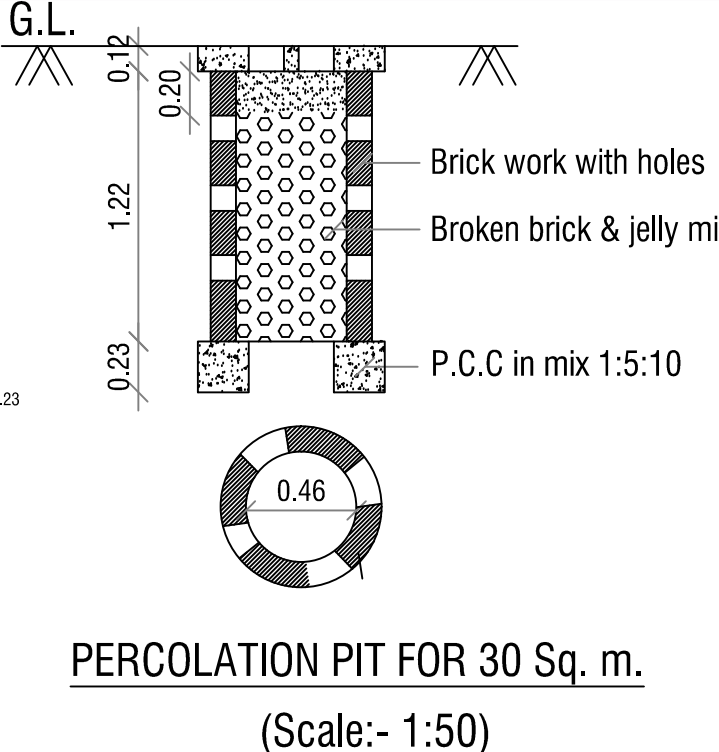

**PARKING CALCULATION:**  
1st 74.99 Sq.Mt Of Floor Area = 1 Two Wheeler  
Total Floor Area = 76.60 Sq.Mt  
Two wheeler Space Hence Ok.  
Total Buildup Area = (Above 150 Sq.mt=1 Car Space)  
= 1 Car Space  
Hence Ok.

| MD | DOOR | 1.00 X 2.10 | W  | Window  | 1.52 X 1.52 |
|----|------|-------------|----|---------|-------------|
| D1 | DOOR | 0.90 X 2.10 | KW | Window  | 1.52 X 1.22 |
| D2 | DOOR | 0.75 X 1.80 | V  | OPENING | 0.91 X 2.10 |
| O  | OPEN | 0.90 X 2.10 | FW | Window  | 1.52 X 1.83 |

| AREA DETAILS      | SQ.M   | SQ.FT   |
|-------------------|--------|---------|
| SITE AREA         | 180.00 | 1937.52 |
| PRO. GROUND FLOOR | 76.60  | 824.52  |
| OPEN SPACE        | 103.40 | 1113.00 |
| ROAD              |        |         |

RAIN WATER COLLECTING TANK IS TO BE PROVIDED waste water to be garden ALL DIMENSION ARE IN METRE

ENGINEER

Er. S. MARISHWARAN B.E.,  
Registered Engineer  
Reg No. KGLM/2022/07  
3/28, Krishnan Kovil Street  
Karungulam - 628 615  
Cell: 96423 37858