
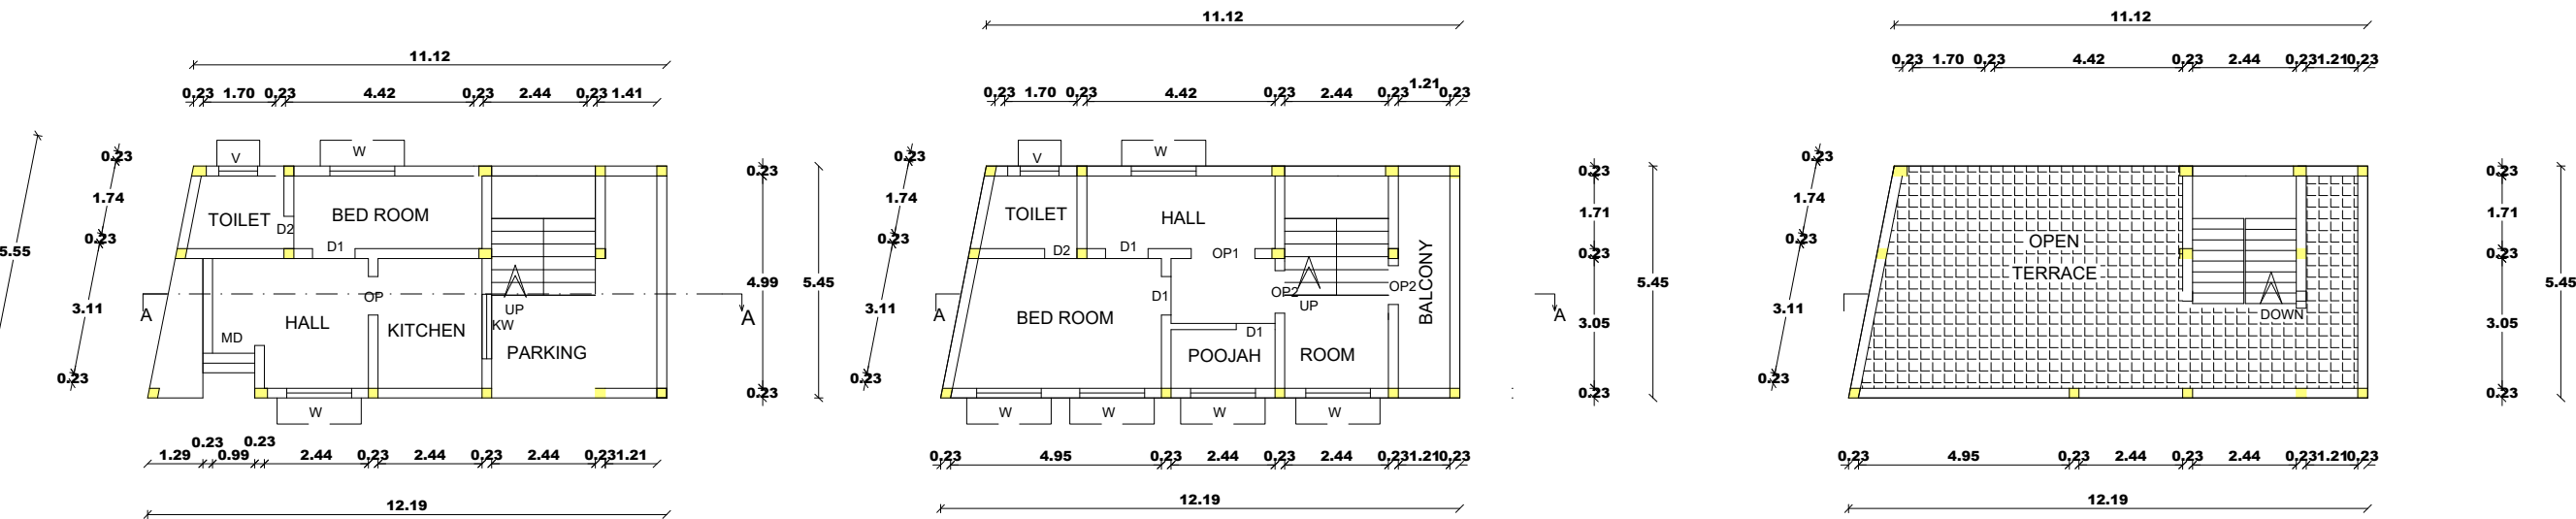


PLAN SHOWING THE PROPOSED CONSTRUCTION OF A DWELLING HOUSE BUILDING IN OLD SURVEY NO: 502/4A

NEW SURVEY NO:502/4A3 AT KOOTTAMPULI VILLAGE, KUMARAGIRI PUDUKOTTAI VILLAGE AND PANCHAYAT, TUTICORIN DIST.



OWNER NAME :- MR.J.P.KUMARESAN
S/O MR. V.JAYAM

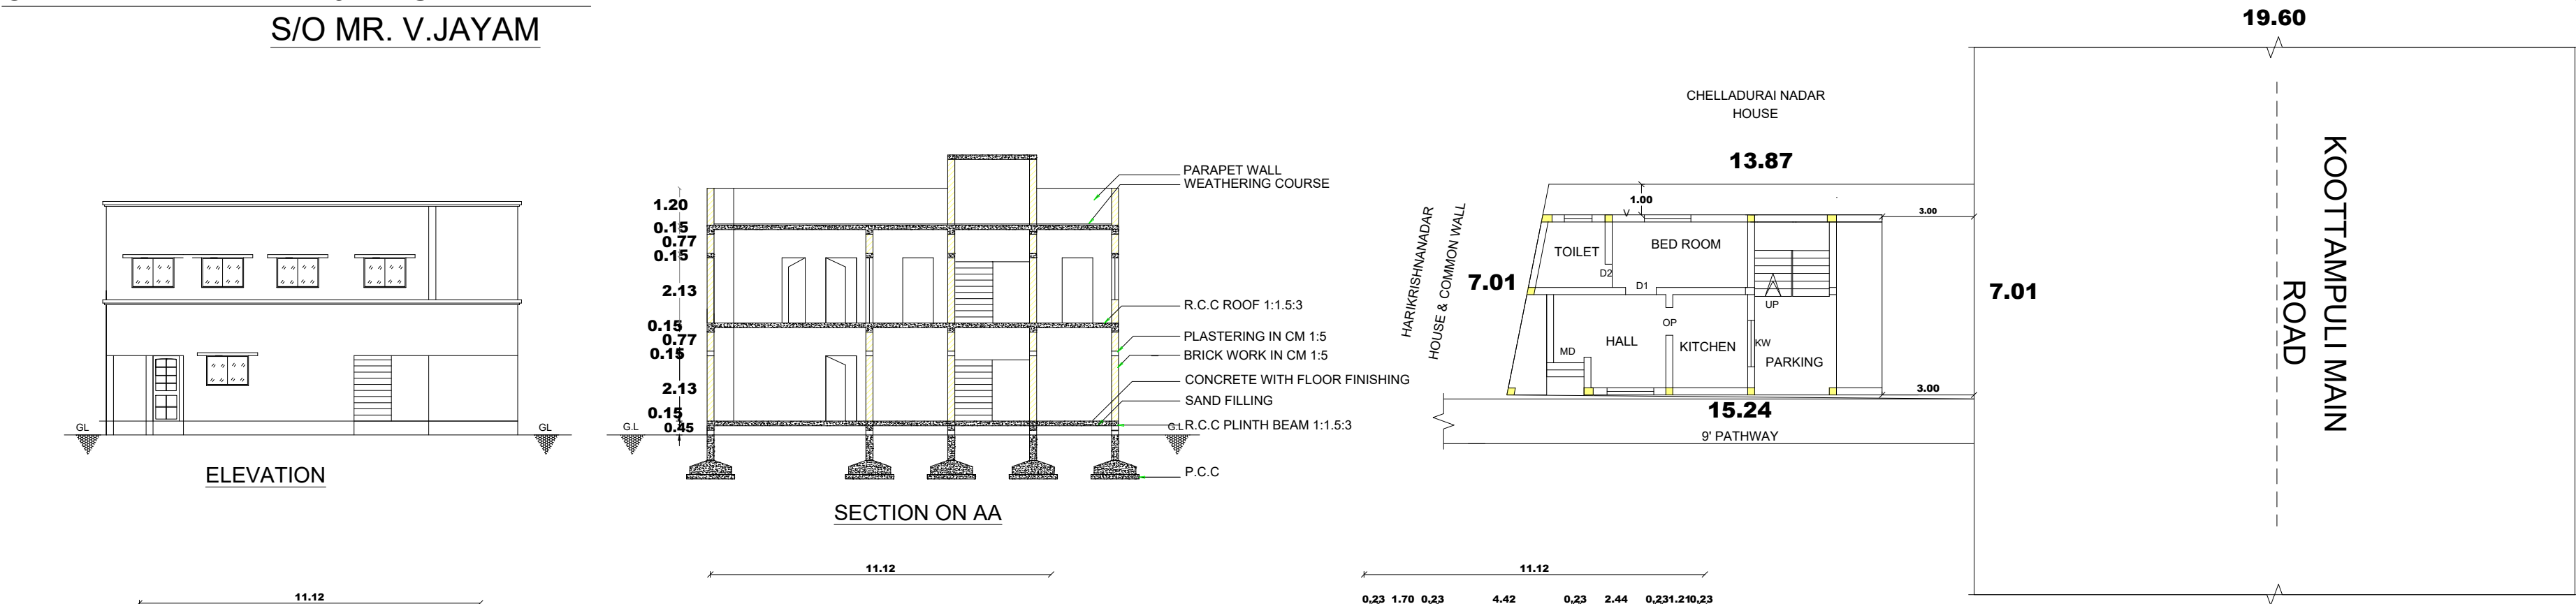

GROUND FLOOR PLAN

FIRST FLOOR PLAN

ROOF PLAN

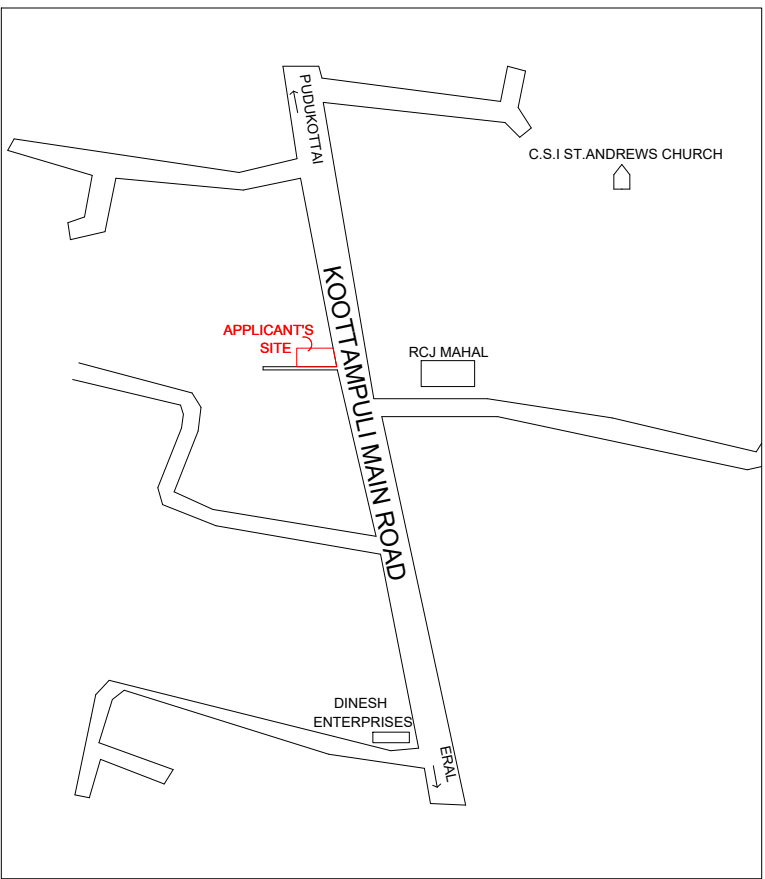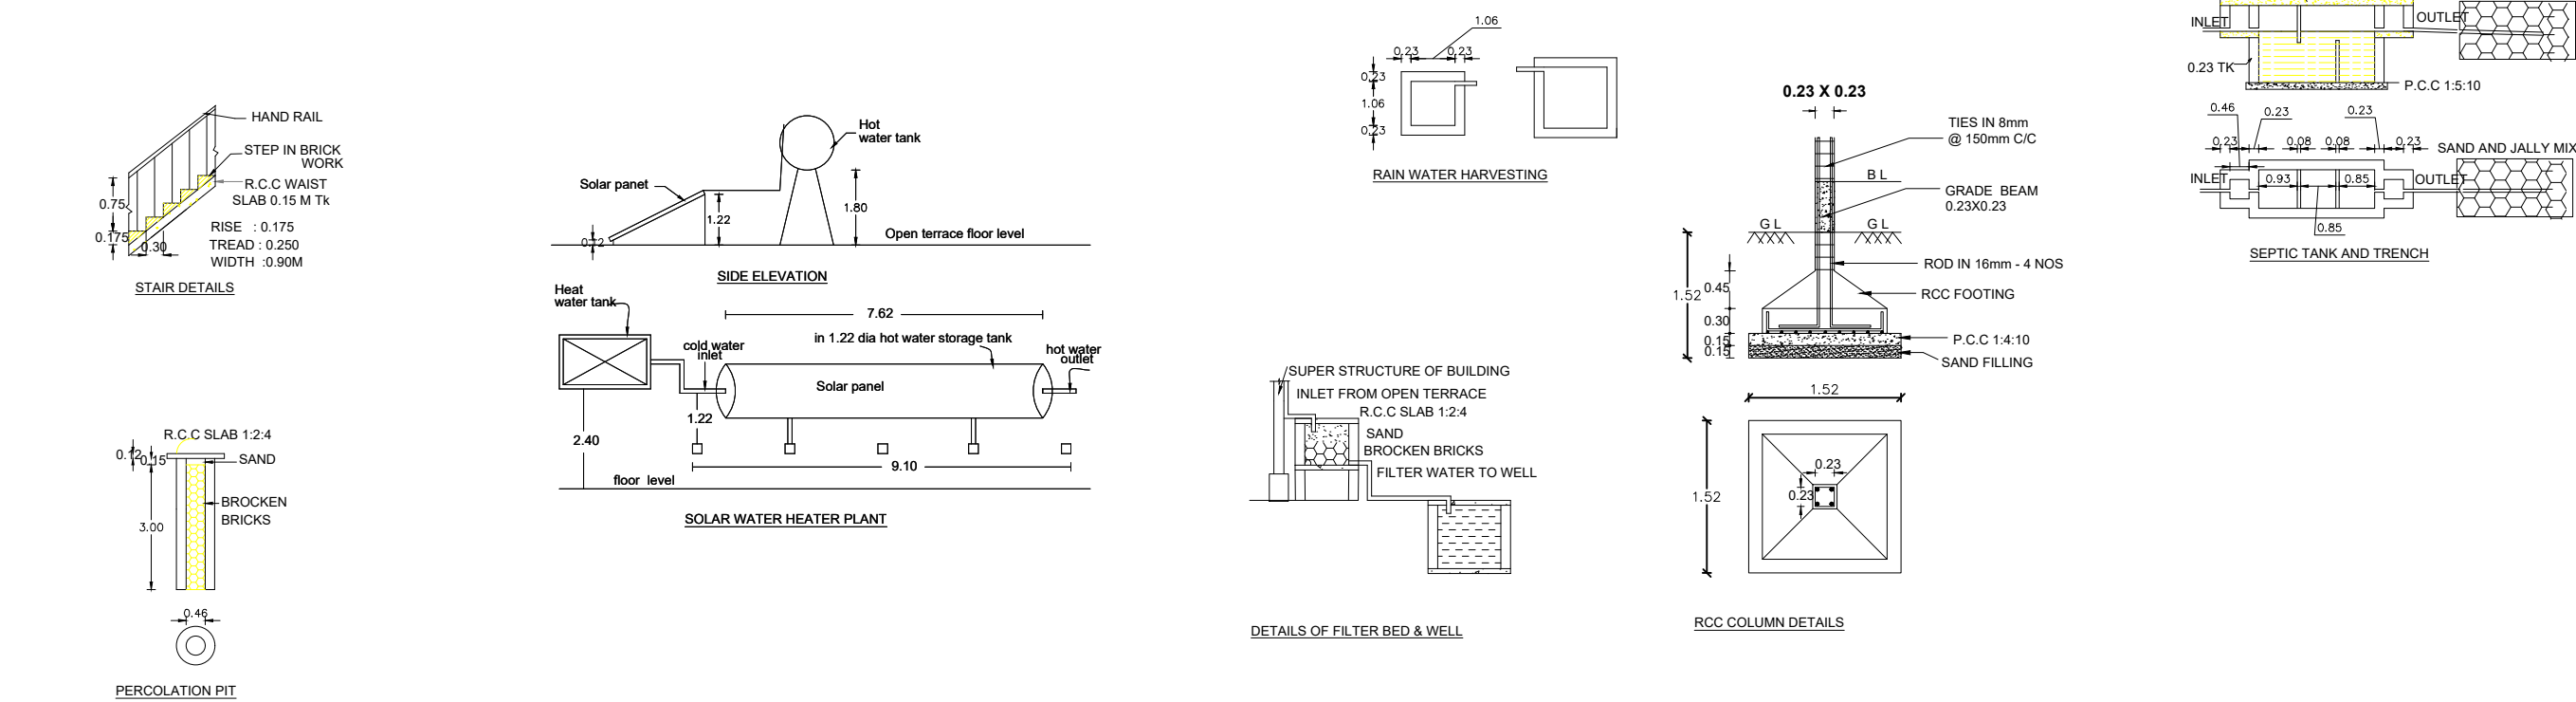

LOCATION PLAN

PARKING DETAILS	
TOTAL PROPOSED AREA	= 140.82 Sqm
TOTAL REQUIRED CAR	= 0 NO
PROVIDED CAR	= 20NO
TOTAL REQUIRED TWO WHEELER	= 1
PROVIDED TWO WHEELER	= 1

FLOOR SPACE INDEX	
SUM OF ALL FLOOR AREA	= 140.82 Sqm
SITE AREA	= 101.08 Sqm
FLOOR SPACE INDEX	= SUM OF ALL FLOOR AREA / PLOT AREA
	= (140.82/ 101.08)
	= 1.393 = 1.393 < 2.00

COLOR INDEX & AREA DETAILS		
AREA STATEMENT	SQ.M	SQ.FT
APPLICANT SITE (DOC)	102.02	1,098.25
SUPER IMPOSED AREA	101.08	1,088.02
PRO. GROUND FLOOR	70.41	757.89
PRO. FIRST FLOOR	70.41	757.89
TOTAL PROPOSAL AREA	140.82	1515.78
OPEN SPACE	30.67	330.13
ROAD OR STREET		

JOINERY DETAILS	
D-DOOR	1.00 x 2.13
D1-DOOR	0.91 x 2.13
D2-DOOR	0.76 x 2.13
W - WINDOW	1.52 x 1.37
W1 - WINDOW	1.52 x 1.37
KW - WINDOW	1.52 x 0.61
V-VENTILATOR	0.91 x 0.61
OP1-OPEN PASSAGE	1.00 x 2.13
OP2-OPEN PASSAGE	1.70 x 2.13

LAND AND BUILDING OWNER

[Signature]

J. JOHN SARGENT RAJ
REGISTERED ENGINEER
REG. NO: 138/L5/2022/00027
3/103, PALAI MAIN ROAD
PUDUKOTTAI
THOOTHUKUDI - 628003, CELL : 77087 32816

REGISTER ENGINEER

OFFICE USE

Signature Not Verified
Signed by Village Panchayat President
Location: Thoothukudi
Date: 2024.02.13 16:48:28