

PP

APPROVAL RECORD

Planning Permission

Thoothukkudi
Thoothukkudi district, Tamil Nadu

APPROVAL TYPE
Building Plan

ISSUING AUTHORITY
DTCP

The approval as the planning authority issued it, reproduced in full behind this page.

An approval speaks to what was sanctioned, not to what was built. Completion is a separate record.


PLAN SHOWING THE PROPOSED CONSTRUCTION OF AN INDUSTRIAL BUILDING FOR MAKING OF STEEL RACKS AND STEEL CUPBOARDS
(ORANGE CATEGORY) USING 120.00 HP ELECTRICAL POWER IN S.NO. 6/3 OF SINDALAKATTAI VILLAGE / PANCHAYAT AND S.NO. 66/1 OF
K.SHUNMUGAPURAM VILLAGE / PANCHAYAT AT OTTAPIDARAM TALUK, THOOTHUKUDI DISTRICT.

SHEET NO.
4/4


OFFICE USE:

APPLICANT NAME: J. ARUL SAHAYA RAJ


SCALE: 1:100

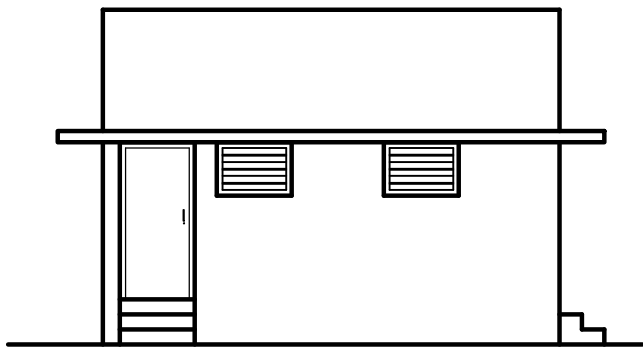

ELEVATION

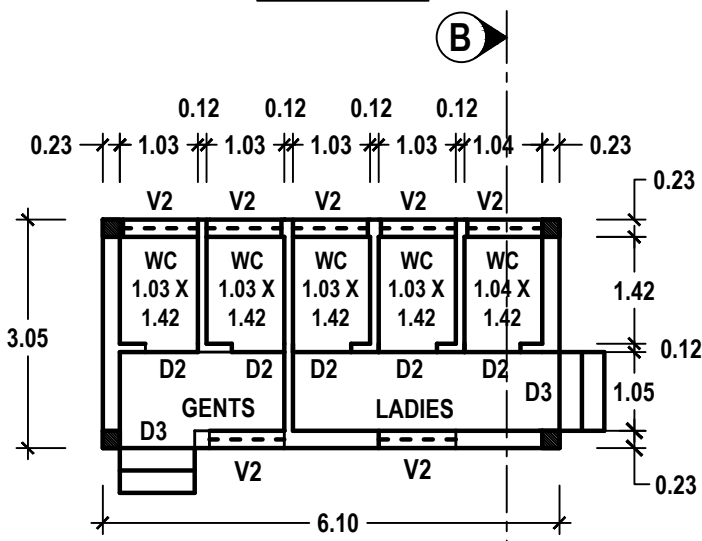


PLAN

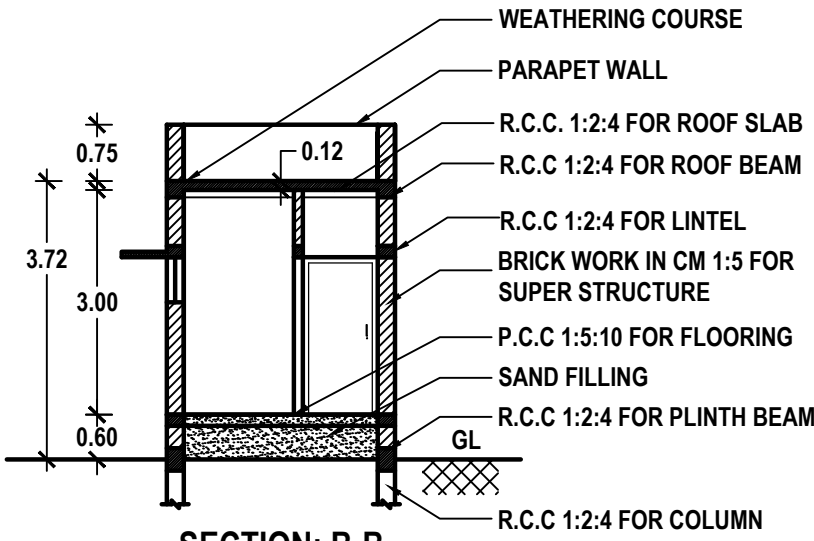

SECTION: B-B


WORKER'S TOILET

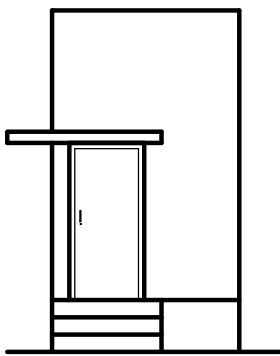

ELEVATION




PLAN

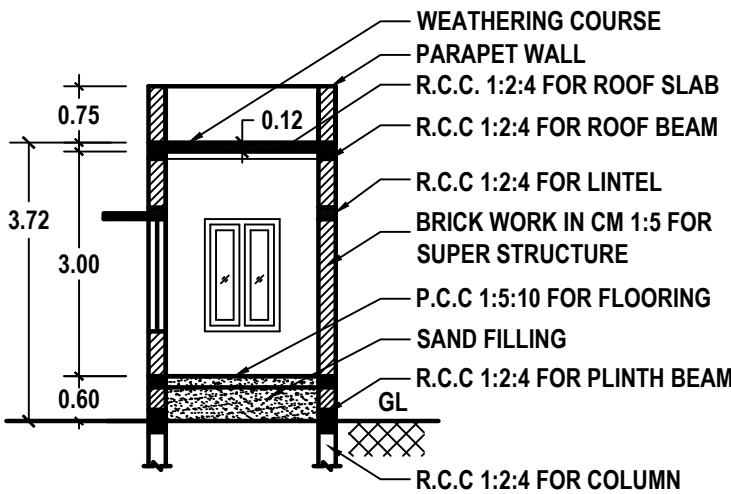


SECTION: C-C


WATCH MAN BOOTH

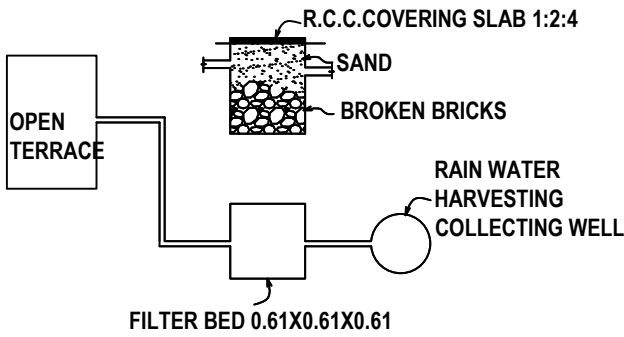


DETAILS OF RAIN WATER HARVESTING SYSTEM

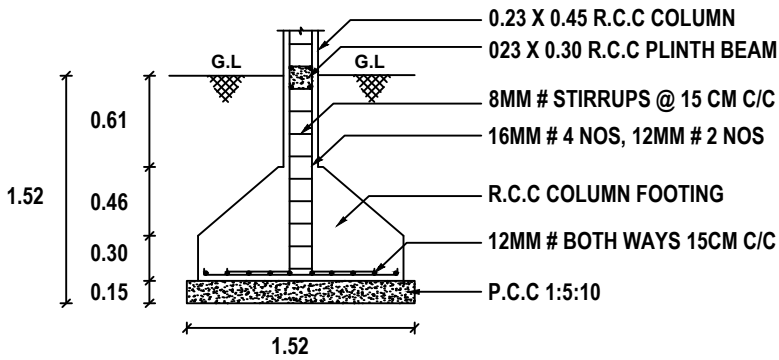


COLUMN FOOTING DETAILS

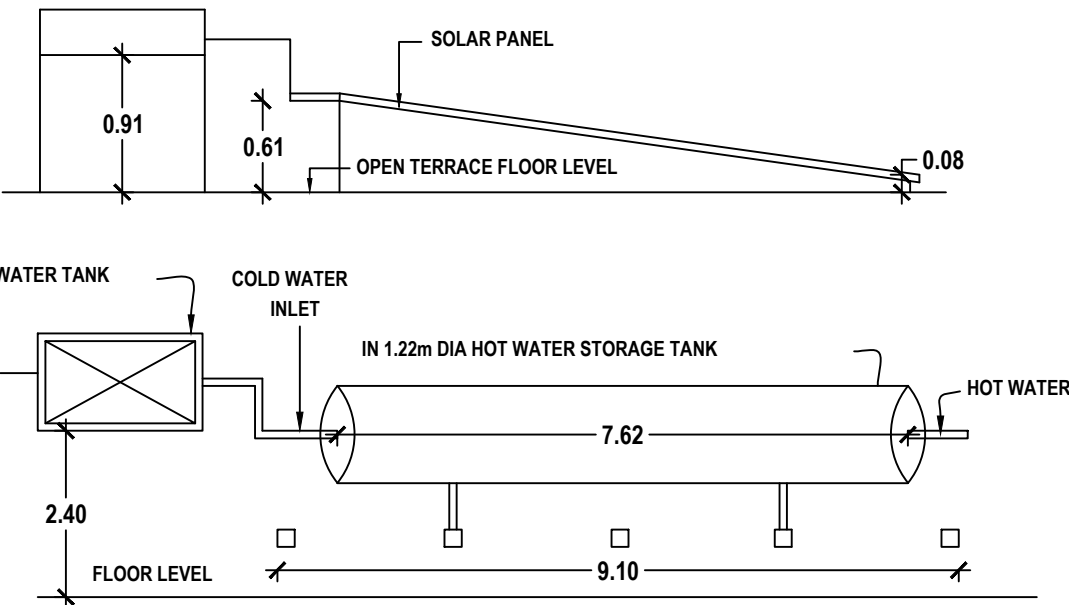


DETAILS OF SOLAR WATER HEATING SYSTEM

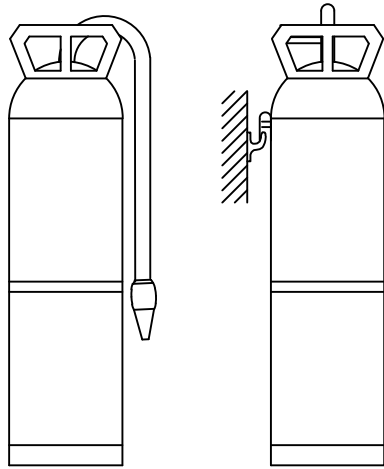

FIRE EXTINGUISHER

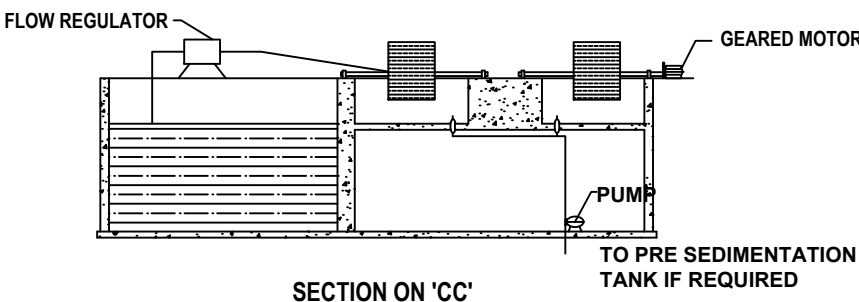


SECTION ON 'CC'

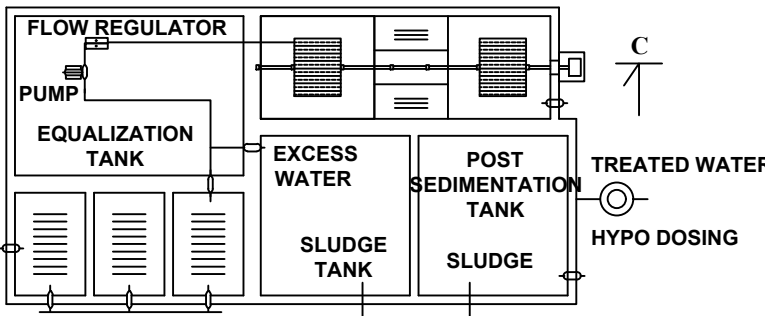


PLAN


DETAILS OF SEWAGE TREATMENT PLANT

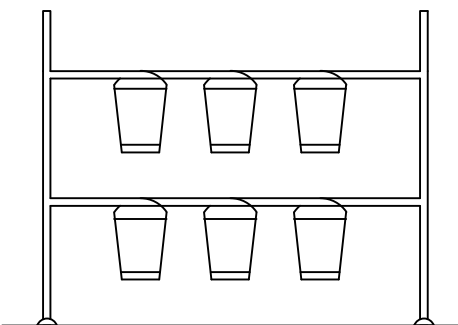

SAND BUCKETS

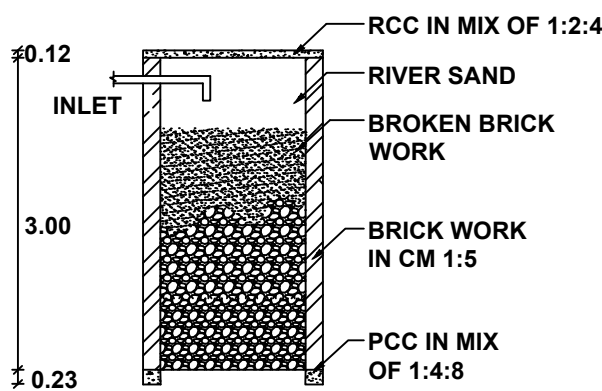


SECTION

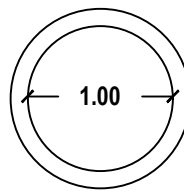

PLAN

PERCOLATION PIT

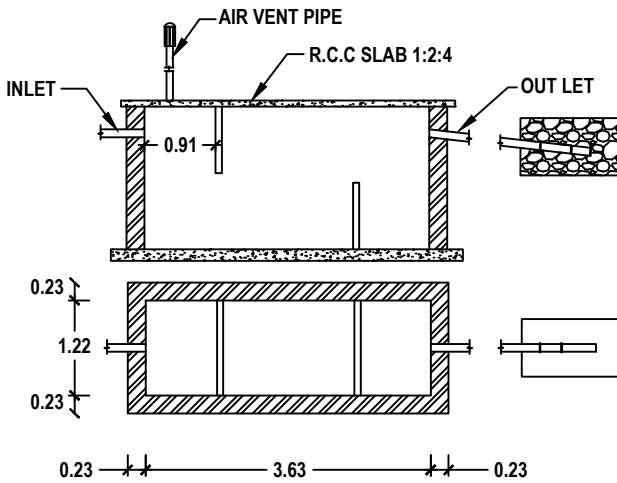

SEPTIC TANK & TRENCH

TECHNICAL APPROVAL

(SHEET NO: 4 OF 4)

ROC. NO. SWP/BPA/183930/2024

SWP/THOOTHUKUDI/BPA/A.D/D.T.C.P.NO:- 16/2024

K. Shankar Narayanan

Er.K.SHANKAR NARAYANAN, B.E., M.TECH.,
Registered Geotech Engineer
RGTE 001/2022
VARSHA GEOTECHNICAL WORKS
RAJAPALAYAM-626 117

Varsha Geotechnical Works

REGISTERED GEO-TECH ENGINEER

OWNER

A. Gethsy

A.GETHSY, M.E.,
Registered Structural Engineer
Reg No:RSE-II/TKDTCP/SEP/03/2021
6B/A, 6th Street East ,
Briyant Nagar Thoothukudi-628 008

REGISTERED STRUCTURAL ENGINEER

Er.S.Ponmanickandam

Er.S.PONMANICKANDAN, M.E.,LLB,AI.VAIE
Licensed Surveyor / Registered Engineer
Approved Valuer/Chartered Engineer
149/8, Polepettai West 1st Street,
Tuticorin - 628 008
Mob: 8056700160.

REGISTERED ENGINEER


PLAN SHOWING THE PROPOSED CONSTRUCTION OF AN INDUSTRIAL BUILDING FOR MAKING OF STEEL RACKS AND STEEL CUPBOARDS
(ORANGE CATEGORY) USING 120.00 HP ELECTRICAL POWER IN S.NO. 6/3 OF SINDALAKATTAI VILLAGE / PANCHAYAT AND S.NO. 66/1 OF
K.SHUNMUGAPURAM VILLAGE / PANCHAYAT AT OTTAPIDARAM TALUK, THOOTHUKUDI DISTRICT.

SHEET NO.
3/4


OFFICE USE:

APPLICANT NAME: J. ARUL SAHAYA RAJ

SCALE: 1:100

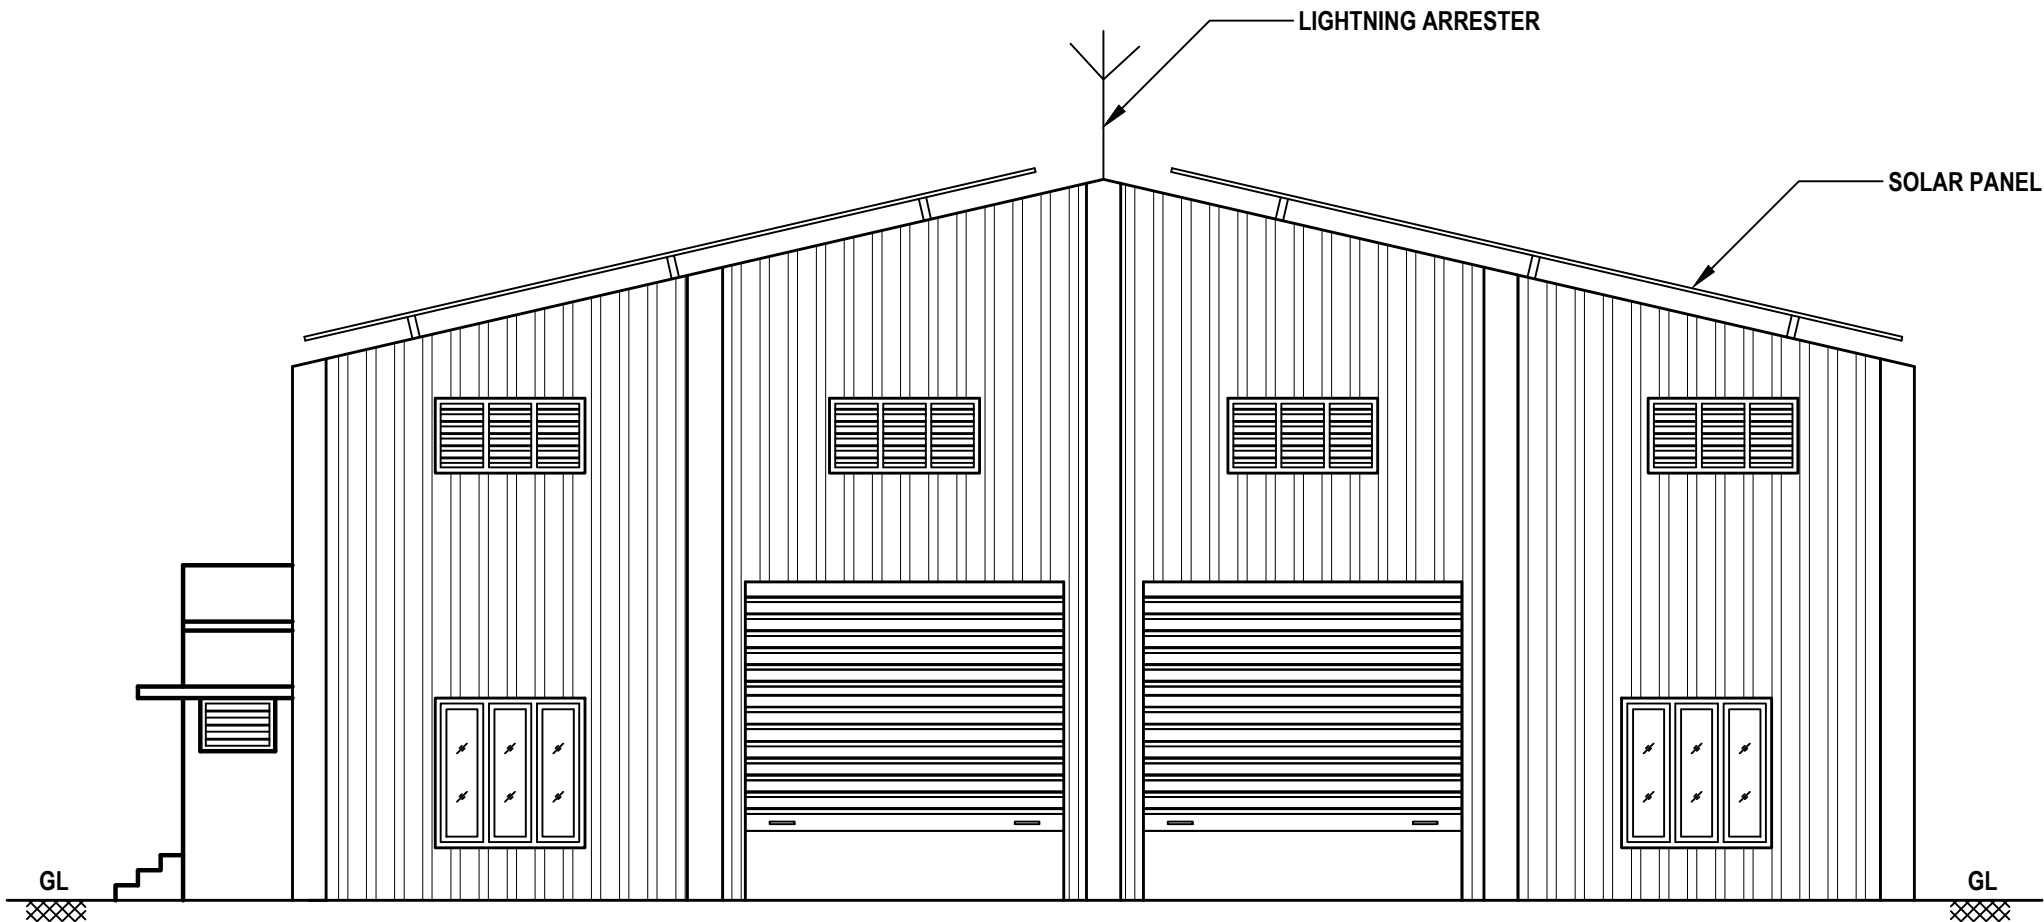

ELEVATION

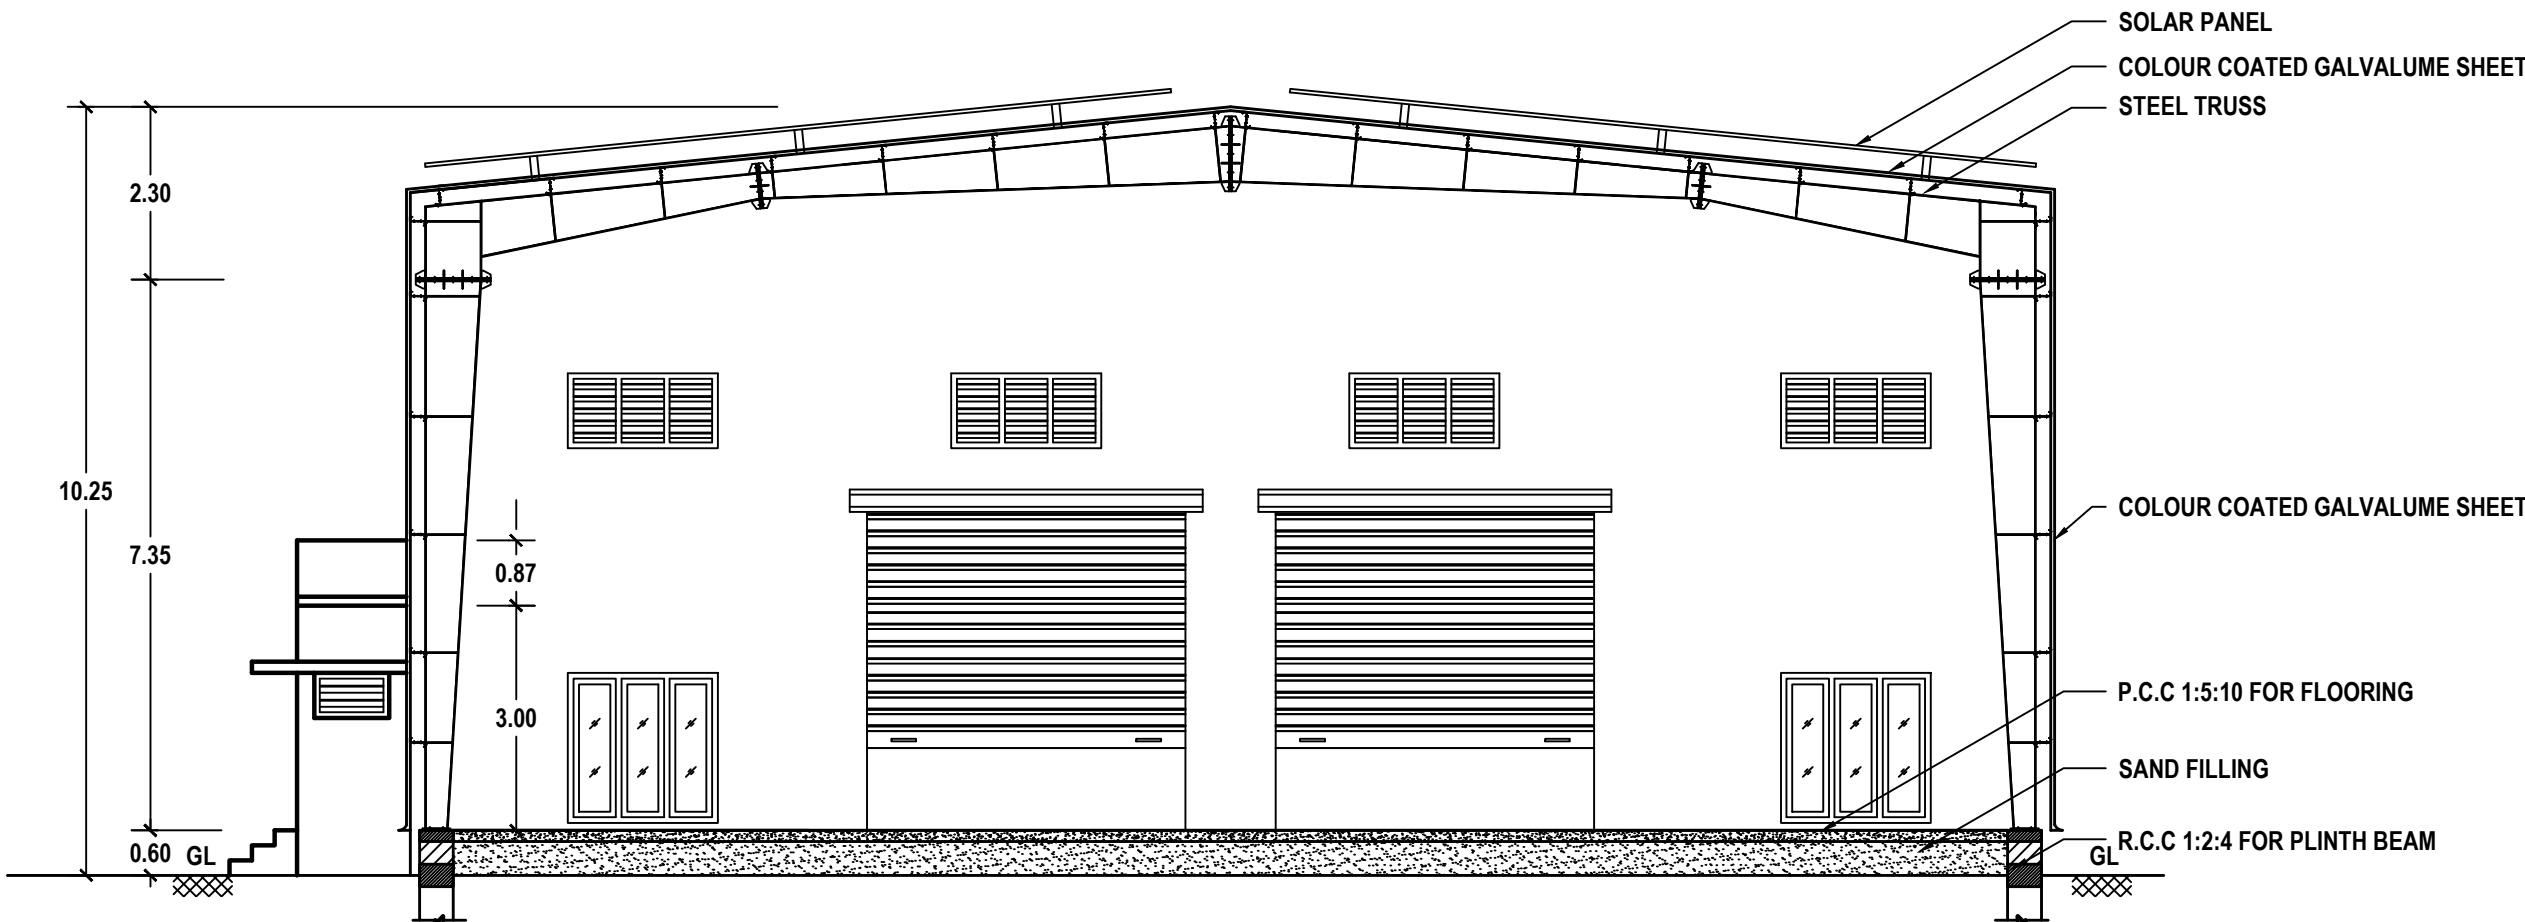

SECTION: A-A

TECHNICAL APPROVAL

(SHEET NO: 3 OF 4)

ROC. NO. SWP/BPA/183930/2024

SWP/THOOTHUKUDI/BPA/A.D/D.T.C.P.NO:- 16/2024


Er.K.SHANKAR NARAYANAN, B.E., M.TECH.,
Registered Geotech Engineer
RGTE 001/2022
VARSHA GEOTECHNICAL WORKS
RAJAPALAYAM-626 117



REGISTERED GEO-TECH ENGINEER

OWNER


A.GETHSY, M.E.,
Registered Structural Engineer
Reg No:RSE-II/TKDTCP/SEP/03/2021
6B/A, 6th Street East ,
Briyant Nagar Thoothukudi-628 008



Er.S.PONMANNANDAN, M.E.,LL.B,AI.V,AIE
Licensed Surveyor / Registered Engineer
Approved Valuer/Chartered Engineer
149/8, Polepettai West 1st Street,
Tuticorin - 628 008
Mob: 8056700160.

REGISTERED STRUCTURAL ENGINEER

REGISTERED ENGINEER

APPLICANT NAME: J. ARUL SAHAYA RAJ

SCALE: 1:100

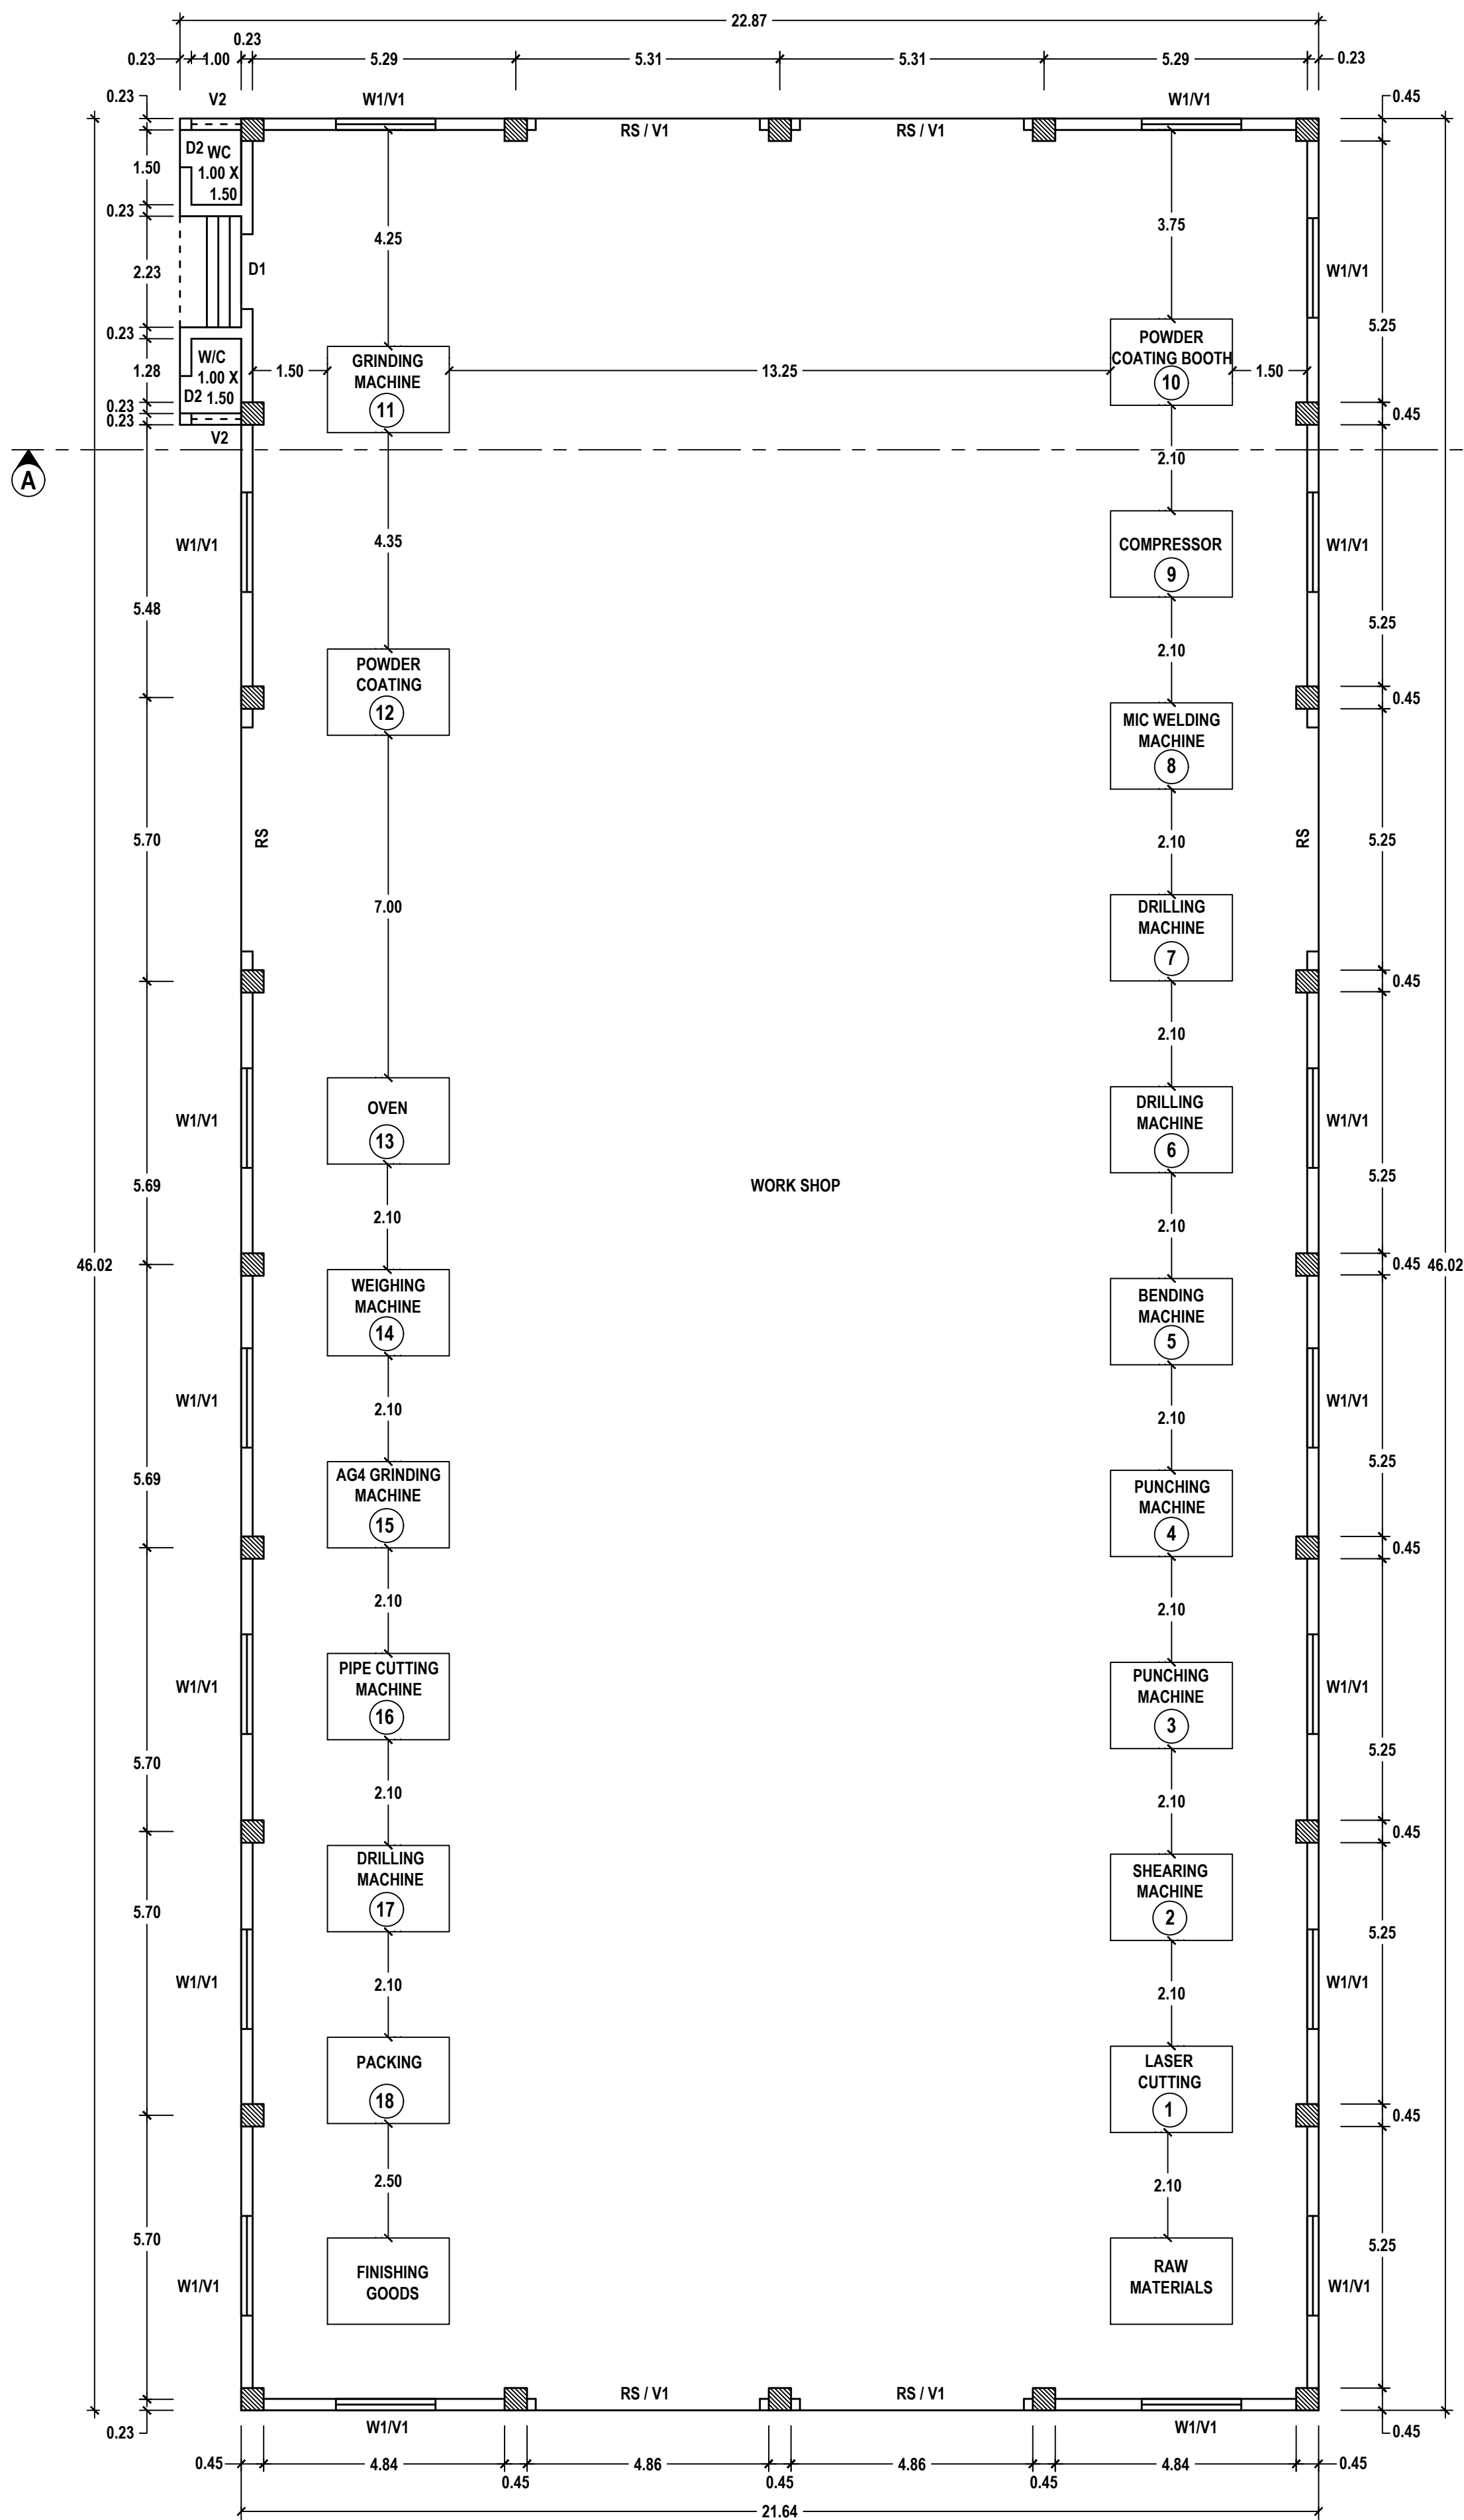

PLAN

TECHNICAL APPROVAL

(SHEET NO: 2 OF 4)

ROC. NO. SWP/BPA/183930/2024

SWP/THOOTHUKUDI/BPA/A.D/D.T.C.P.NO:- 16/2024

OWNER

Er.K.SHANKAR NARAYANAN, B.E., M.TECH.,
Registered Geotech Engineer
RGTE 001/2022
VARSHA GEOTECHNICAL WORKS
RAJAPALAYAM-626 117

REGISTERED GEO-TECH ENGINEER

A.GETHSY, M.E.,
Registered Structural Engineer
Reg No:RSE-II/TKDTC/SEP/03/2021
6B/A, 6th Street East ,
Briyant Nagar Thoothukudi-628 008

REGISTERED STRUCTURAL ENGINEER

Er.S.PONMANIKANDAN, M.E., LL.B., AIV, AIE
Licensed Surveyor / Registered Engineer
Approved Valuer/Chartered Engineer
149/8, Polepettai West 1st Street,
Tuticorin - 628 008
Mob: 8056700160.

REGISTERED ENGINEER

K.SHUNMUGAPURAM VILLAGE / PANCHAYAT AT OTTAPIDARAM TALUK, THOOTHUKUDI DISTRICT.

1/4

SWP/THOOTHUKUDI/BPA/A.D/D.T.C.P.NO:- 16/2024

REGISTERED ENGINEER

1. ALL DIMENSIONS ARE IN METER.
2. CCTV CAMERA TO BE PROVIDED.
3. OPEN TRANSFORMER YARD 5.0 X 5.0 TO BE PROVIDED.
4. EUROPEAN WATER CLOSET TO BE PROVIDED.
5. RAMP 1:12 SLOPE FOR PH TO BE PROVIDED.
6. CENTRALIZED AIR-CONDITION SYSTEM TO BE PROVIDED.
7. PH PARKING 10% TO BE PROVIDED.
8. TOTAL NUMBER OF WORKERS - 30
9. LIGHTNING ARRESTER TO BE PROVIDED.

Eight ways to know a piece of land before you pay for it.

This report covers one part of the picture. These cover the rest, drawn from the same government records, for any property in Tamil Nadu.

LandLens One

Ask anything about a property and get an answer grounded in live government records, with the sources shown.

[/landlens/one](#)



Verify My Land

Every record check run on one property and returned as a single report.

[/landlens/verify-my-land](#)



Legal Opinion

An advocate's written opinion on the title, built on the records we pull for it.

[/landlens](#)



One Map

Every layer on one map: the parcel, its boundary, zoning, water bodies and what sits around it.

[/landlens/one/map](#)



PriceMap

What land actually changed hands for around this plot, taken from the registered deeds.

[/landlens/pricemap](#)



Build Scope

What you are allowed to build here: floor space, height, coverage and setbacks.

[/landlens/build-scope](#)



Property Tracker

Watch a property and hear about it when something new is registered against it.

[/landlens/property-tracker](#)



Deal Room

Run the transaction in one place: documents, stamping, signatures and the parties.

[/landlens/deal-room](#)



Twenty-four checks you can run yourself, at no cost.

Records and verification

The registers themselves, read for you.

Encumbrance Certificate

Patta and Chitta

Field Measurement Sketch

EC Analyzer

Bank charge check

Court case search

Seller background check

Approval check by survey

Value and duty

What it is worth and what it costs to register.

Guideline value by street

Guideline value by survey

Stamp duty and registration fees

Capital gains

Floor space index

Area unit converter

Zoning and land use

What the plan says can happen on this land.

Land use zone finder

CMDA land use check

Coastal regulation zone

Master plan check

Water bodies finder

Airport height clearance

Registers and directories

Who holds it, and which office keeps the record.

Find your registering office

Temple property check

Waqf property check

RERA register



Every free tool
/tools



Services we run
for you
/services



The LandLens
suite
/landlens/one



Every claim in this document traces back to a government record.

Legal opinions, due diligence and title verification

Building plan, layout and sub-division approvals

Completion and occupancy certificates, regularisation

Escrow, negotiation and NRI property management

Land survey, soil testing, architecture and construction

Verified RealEstate
3/350/2 Mettukuppam,
OMR Thoraipakkam,
Chennai 600 097, India
hello@verified.realestate
+91 9996 12 9996

Prepared from the registers named on the page each finding sits on. Where a register could not be read, this document says so in its place rather than leaving the gap to be read as a clean result.

