

PP

APPROVAL RECORD

# Planning Permission

Thoothukkudi district, Tamil Nadu

APPROVAL TYPE




**Building Plan**

ISSUING AUTHORITY

**Rural Panchayat**

The approval as the planning authority issued it, reproduced in full behind this page.

An approval speaks to what was sanctioned, not to what was built. Completion is a separate record.

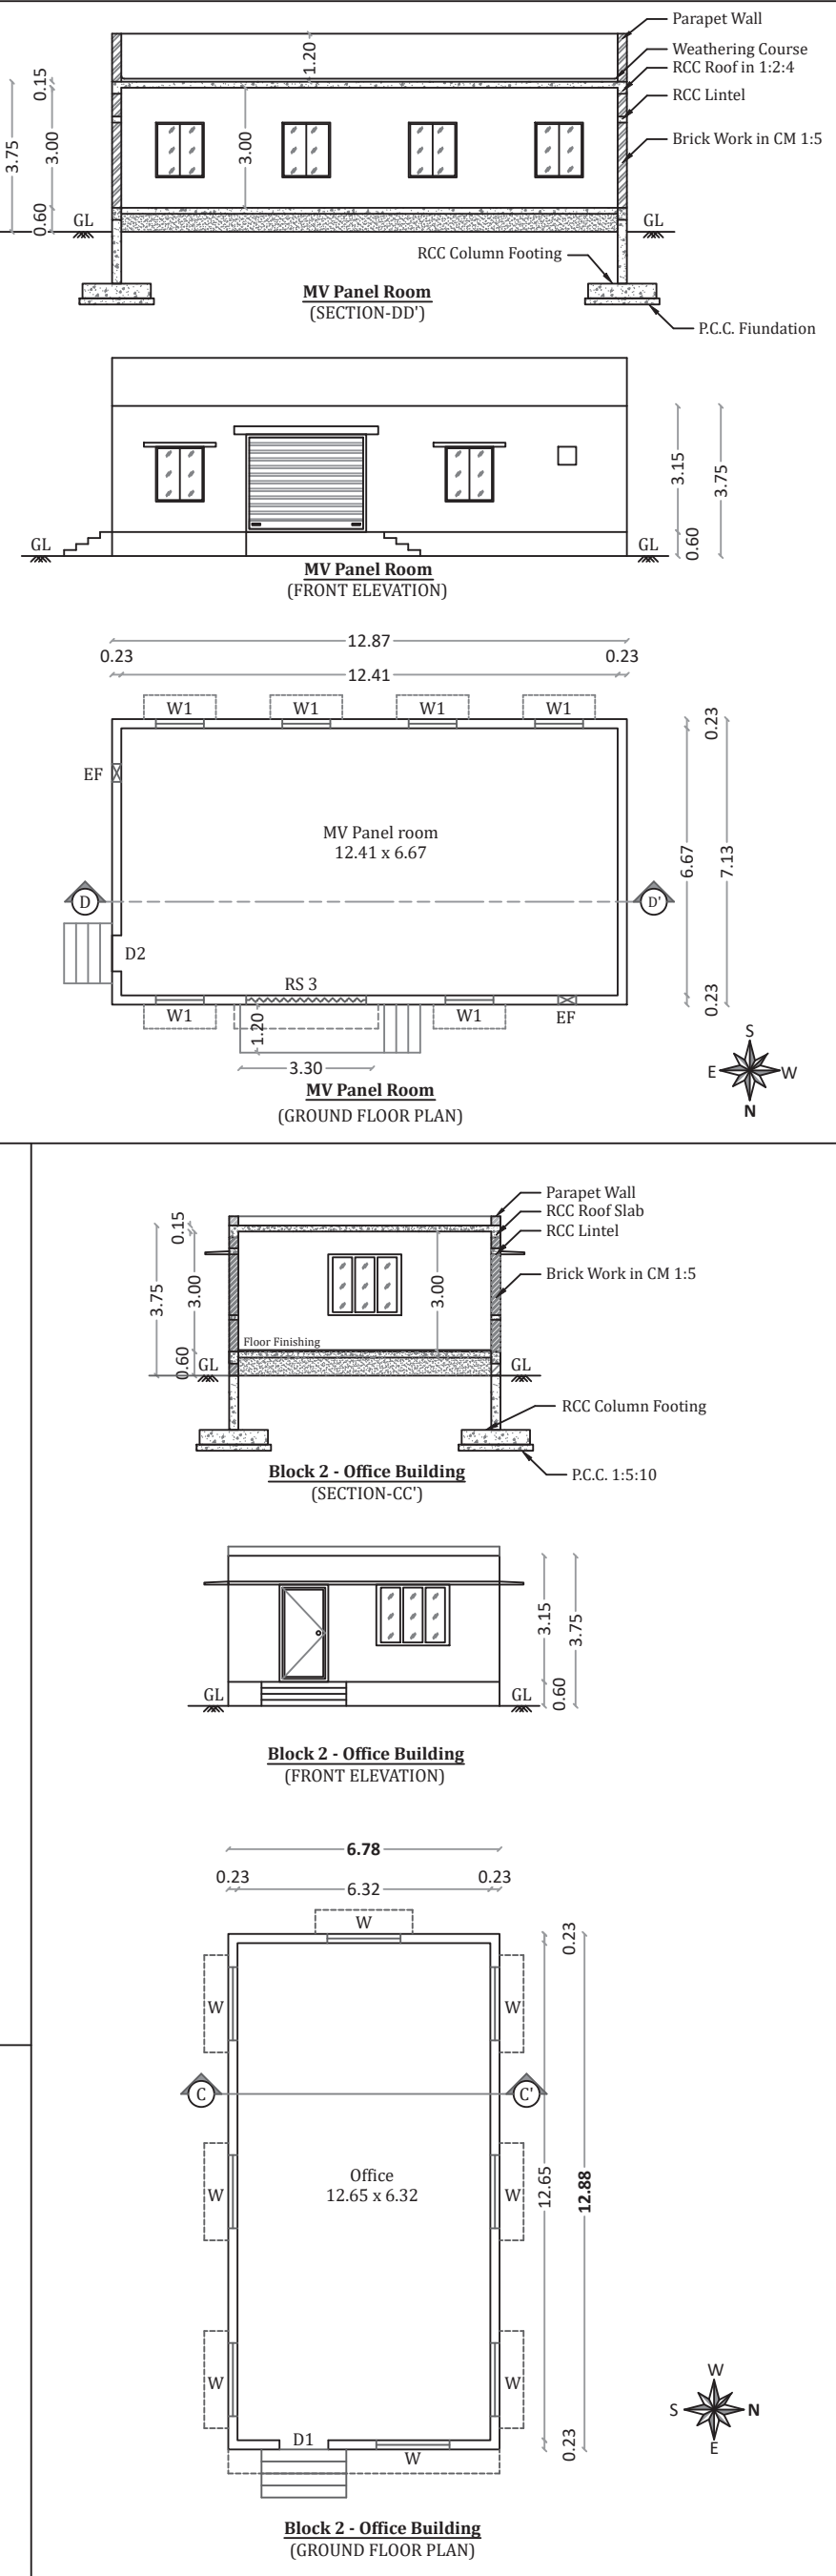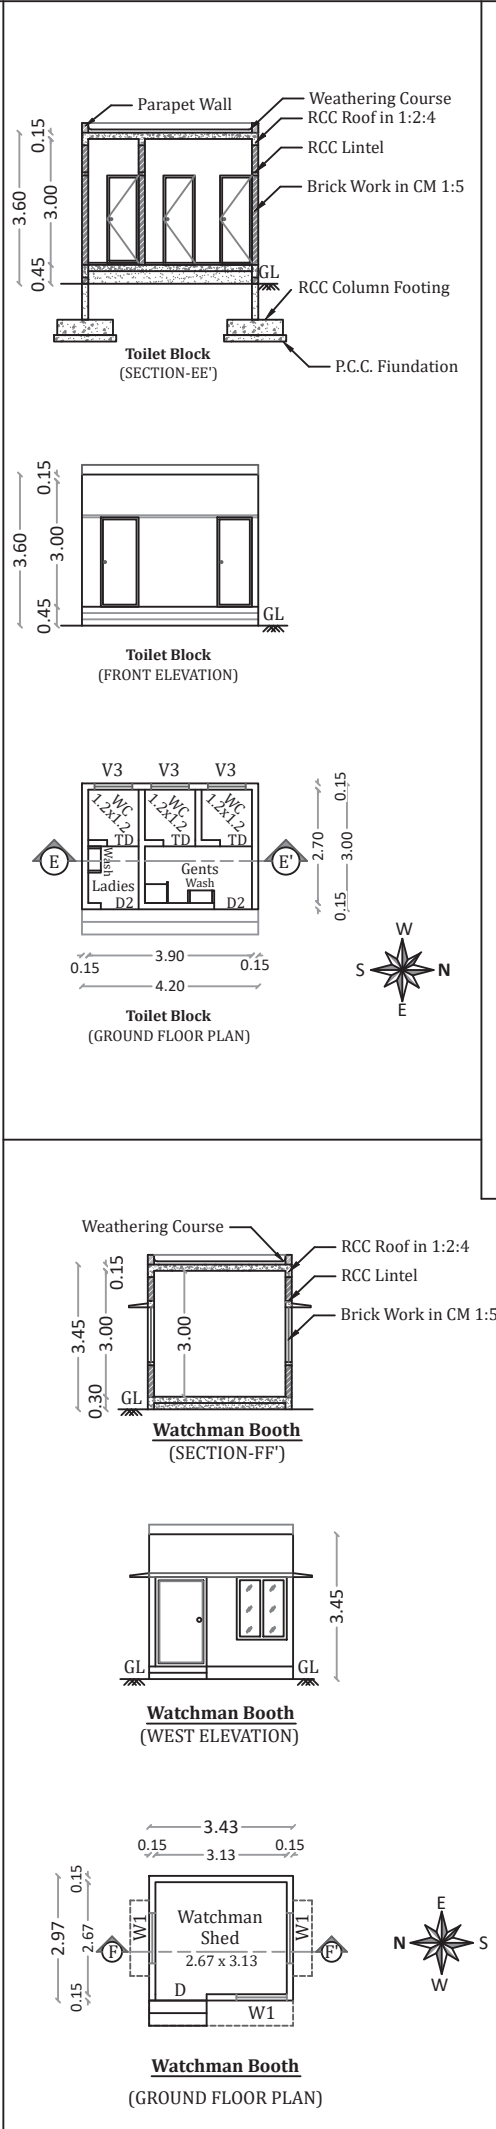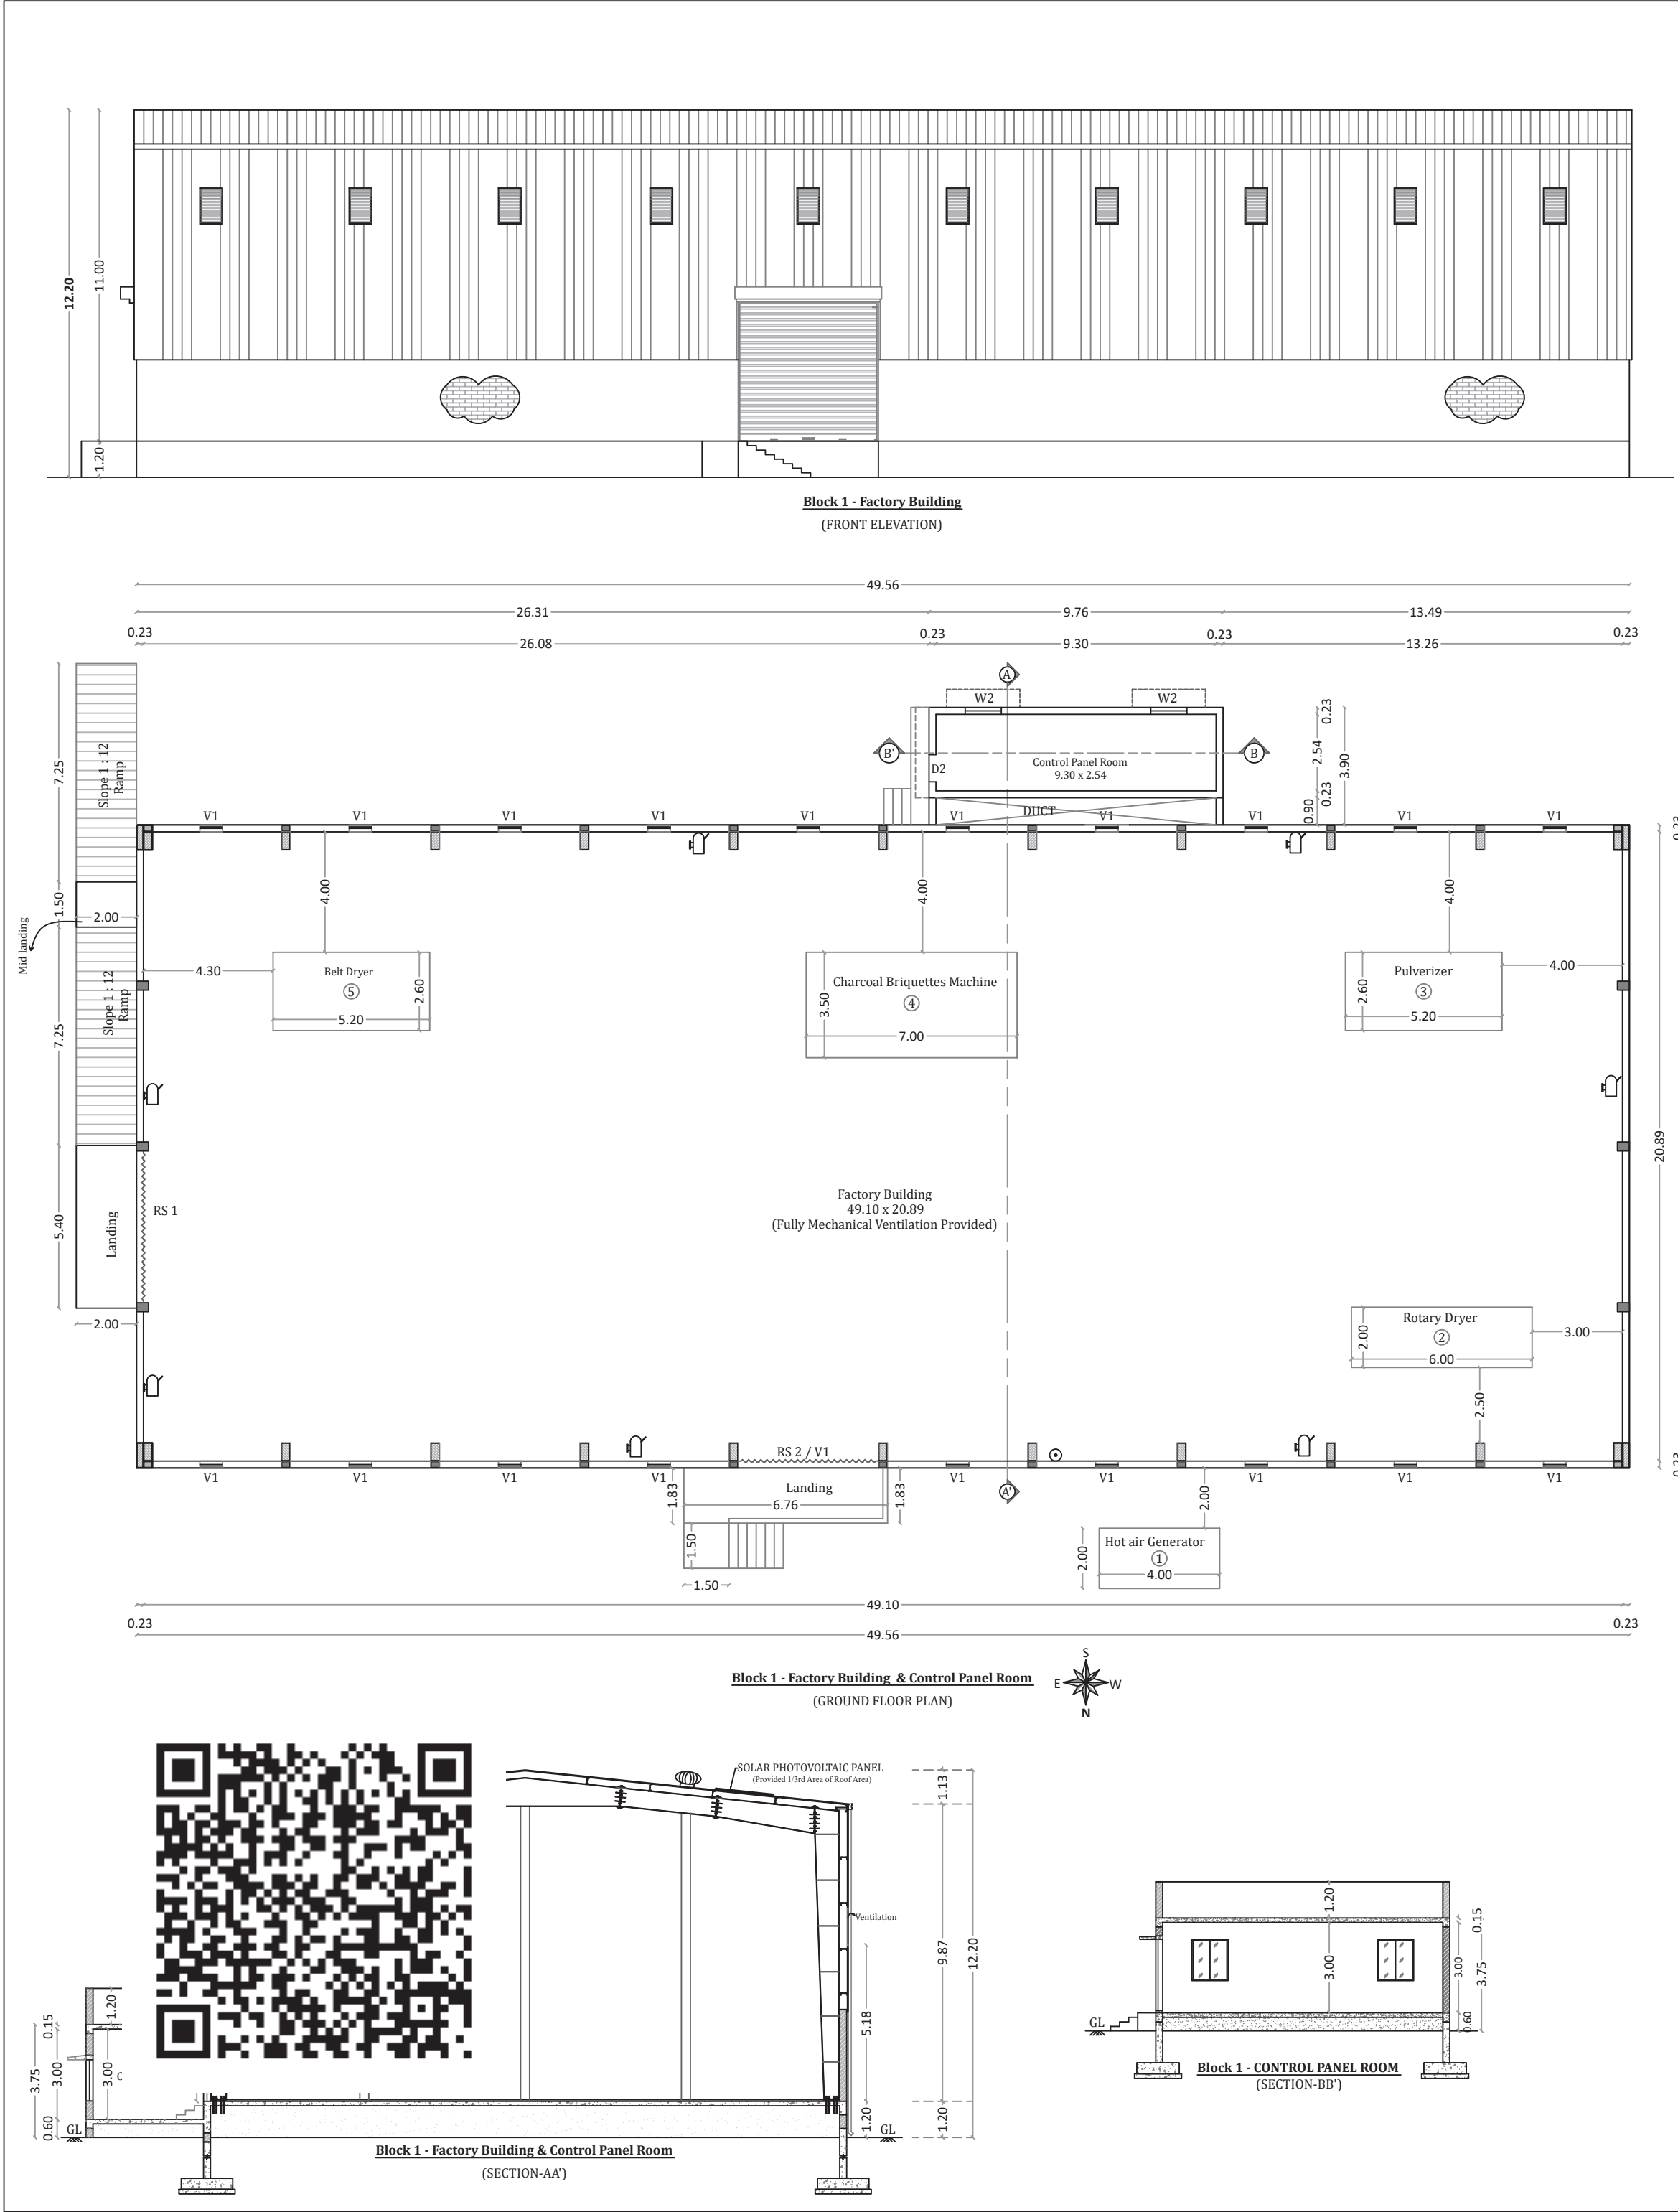

DETAILED PLAN | Sheet NO. 02/02

Detailed Plan Showing the Proposed Construction G.I SHEET Roof Industrial building With 300 HP, Manufacture of Charcoal Briquettes (Orange Category) in S.F.No: 29/2A1, 29/2A2 in Peroorani Village & S.F.No: 106/5, 129/1, 129/2A2, 129/2B in Ramasampuram Village, Thoothukudi Taluk, Thoothukudi District.

SITE AREA29,359.21 SQ.Meter or 7.25 Acres

| SL NO      | DESCRIPTION                                     | FSI AREA SQM | NON FSI AREA SQM | TOTAL BUILD-UP AREA SQM |
|------------|-------------------------------------------------|--------------|------------------|-------------------------|
| 1.         | Block 1 - Factory Building & Control Panel Room | 1096.17      | 0.00             | 1096.17                 |
| 2.         | Block 2 - Office Building                       | 87.33        | 0.00             | 87.33                   |
| 3.         | MV Panel Room                                   | 91.76        | 0.00             | 91.76                   |
| 4.         | Toilet Block                                    | 12.60        | 0.00             | 12.60                   |
| 5.         | Watchman Booth                                  | 10.19        | 0.00             | 10.19                   |
| TOTAL AREA |                                                 | 1298.05      | 0.00             | 1298.05                 |

CALCULATION:

FLOOR SPACE INDEX ( FSI ) -1298.0529,359.21= 0.044

SCALE1:100  
(All Measurements are in Meter)

N  
W  
E  
S

MACHINERY DETAILS:

| SL NO | DESCRIPTION                 | Qty | HP Details |
|-------|-----------------------------|-----|------------|
| 1     | Hot air Generator           | 1   | 55 HP      |
| 2     | Rotary Dryer                | 1   | 05 HP      |
| 3     | Pulverizer                  | 1   | 157 HP     |
| 4     | Charcoal Briquettes Machine | 1   | 20 HP      |
| 5     | Belt Dryer                  | 1   | 60 HP      |
| Total |                             |     | 300 HP     |

SCHEDULE OF JOINERY

|      | IN METER            | IN Feet     |               |
|------|---------------------|-------------|---------------|
| RS 1 | Rolling Shutter - 1 | 5.00 x 4.50 | 16'0" x 14'6" |
| RS 2 | Rolling Shutter - 2 | 4.50 x 4.50 | 14'6" x 14'6" |
| RS 3 | Rolling Shutter - 3 | 3.00 x 2.44 | 10'0" x 8'0"  |
| D    | Door                | 1.22 x 2.13 | 4'0" x 7'0"   |
| D1   | Door - 1            | 1.22 x 2.44 | 4'0" x 8'0"   |
| D2   | Door - 2            | 0.90 x 2.13 | 3'0" x 7'0"   |
| TD   | Toilet Door         | 0.75 x 2.13 | 2'6" x 7'0"   |
| W    | Window              | 1.83 x 1.52 | 6'0" x 5'0"   |
| W1   | Window - 1          | 1.20 x 1.52 | 4'0" x 5'0"   |
| W2   | Window - 2          | 1.20 x 1.37 | 4'0" x 4'6"   |
| V1   | Ventilator - 1      | 0.75 x 1.22 | 2'6" x 4'0"   |
| V2   | Ventilator - 2      | 1.22 x 0.45 | 4'0" x 1'6"   |
| V3   | Ventilator - 3      | 0.91 x 0.45 | 3'0" x 1'6"   |

NOTE 1:

FIRE EXTINGUISHER

EMERGENCY ALARM

NOTE 2:

EF - Exhaust Fan

Office Use:-

TECHNICAL APPROVAL (SHEET NO: 2 OF 2)

ROC. No. SWP / BPA / 0199449 / 2024

SWP/ THOOTHUKUDI / BPA/ A.D / D.T.C.P No: 25/2024

S. SAJEESH  
M.E. (Structural Engineering)  
Registered Engineer Grade-II (RE)  
CLPA Reg. No: CBE LPA/RE/08-11/046/004  
No: 13, KUMARAN RAGAR, V.K. ROAD,  
COIMBATORE - 641 035.  
sajeshsai@gmail.com

REGISTERED STRUCTURAL ENGINEER

S. RAJA  
B.E. (Civil Engineering)  
Registered Construction Engineer (CE)  
CLPA Reg. No: CBE LPA/CE/19/08/004  
AYAMPALAYAM, MUTHUR POST,  
POLLACHI TALUK - 642 005.

REGISTERED CONSTRUCTION ENGINEER

S. SAJEESH  
M.E. (Structural Engineering)  
Registered Engineer Grade-II (RE)  
CLPA Reg. No: CBE LPA/RE/08-11/046/004  
No: 13, KUMARAN RAGAR, V.K. ROAD,  
COIMBATORE - 641 035.  
sajeshsai@gmail.com

REGISTERED ENGINEER



# Eight ways to know a piece of land before you pay for it.

This report covers one part of the picture. These cover the rest, drawn from the same government records, for any property in Tamil Nadu.

## LandLens One

Ask anything about a property and get an answer grounded in live government records, with the sources shown.

[/landlens/one](#)



## Verify My Land

Every record check run on one property and returned as a single report.

[/landlens/verify-my-land](#)



## Legal Opinion

An advocate's written opinion on the title, built on the records we pull for it.

[/landlens](#)



## One Map

Every layer on one map: the parcel, its boundary, zoning, water bodies and what sits around it.

[/landlens/one/map](#)



## PriceMap

What land actually changed hands for around this plot, taken from the registered deeds.

[/landlens/pricemap](#)



## Build Scope

What you are allowed to build here: floor space, height, coverage and setbacks.

[/landlens/build-scope](#)



## Property Tracker

Watch a property and hear about it when something new is registered against it.

[/landlens/property-tracker](#)



## Deal Room

Run the transaction in one place: documents, stamping, signatures and the parties.

[/landlens/deal-room](#)



# Twenty-four checks you can run yourself, at no cost.

## Records and verification

The registers themselves, read for you.

Encumbrance Certificate

Patta and Chitta

Field Measurement Sketch

EC Analyzer

Bank charge check

Court case search

Seller background check

Approval check by survey

## Value and duty

What it is worth and what it costs to register.

Guideline value by street

Guideline value by survey

Stamp duty and registration fees

Capital gains

Floor space index

Area unit converter

## Zoning and land use

What the plan says can happen on this land.

Land use zone finder

CMDA land use check

Coastal regulation zone

Master plan check

Water bodies finder

Airport height clearance

## Registers and directories

Who holds it, and which office keeps the record.

Find your registering office

Temple property check

Waqf property check

RERA register



Every free tool  
/tools



Services we run  
for you  
/services



The LandLens  
suite  
/landlens/one



# Every claim in this document traces back to a government record.

---

Legal opinions, due diligence and title verification

---

Building plan, layout and sub-division approvals

---

Completion and occupancy certificates, regularisation

---

Escrow, negotiation and NRI property management

---

Land survey, soil testing, architecture and construction

---

**Verified RealEstate**  
3/350/2 Mettukuppam,  
OMR Thoraipakkam,  
Chennai 600 097, India  
[hello@verified.realestate](mailto:hello@verified.realestate)  
+91 9996 12 9996

Prepared from the registers named on the page each finding sits on. Where a register could not be read, this document says so in its place rather than leaving the gap to be read as a clean result.

